




Path: g:\golder\gds\GAL\Mississauga\SM\Clients\Agro_Eagle\Nunavut\09_PROD\1784383_Meadowbank_Mine\40_PROD\0001_Meadowbank_Mine.dwg | File Name: 1784383-001-CJ4-007.dwg | Last Edited By: fgonz | Date: 2018-02-05 Time: 11:04:23 AM | Printed By: fgonz | Date: 2018-02-05 Time: 11:15:51 AM

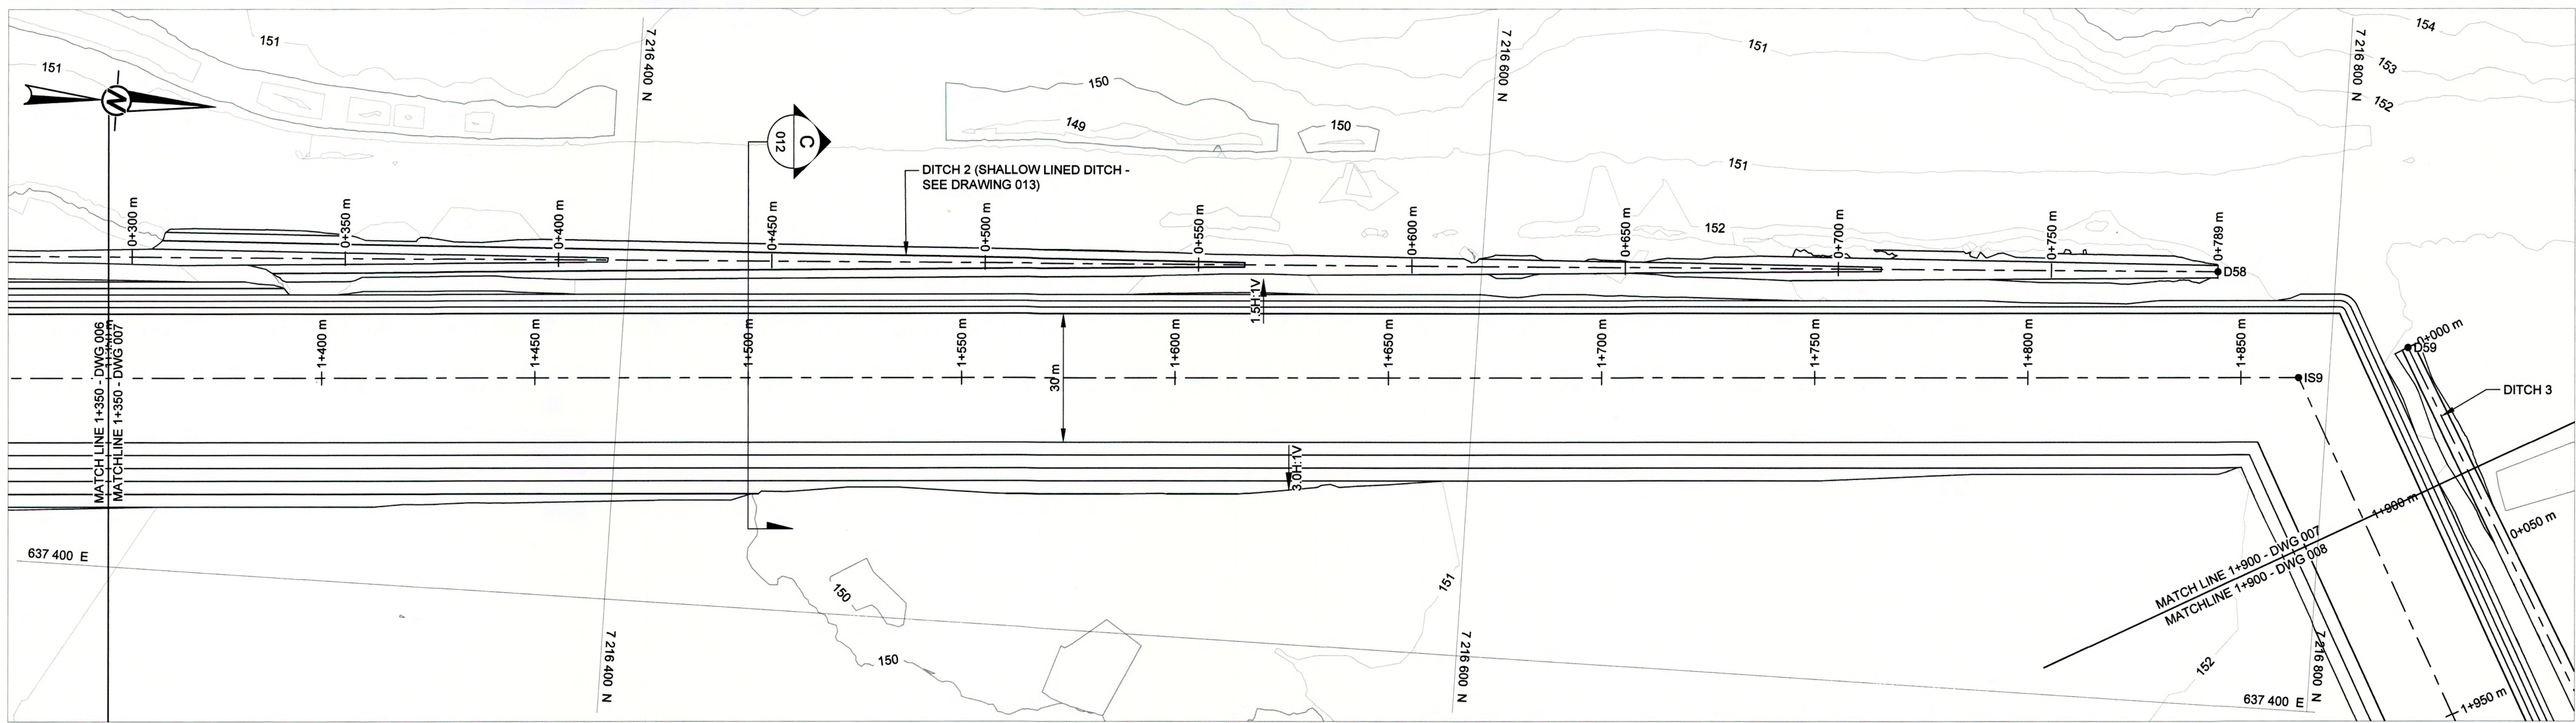

PLAN VIEW OF INTERNAL STRUCTURE AND DOWNSTREAM TOE DITCH
SCALE 1:750 m

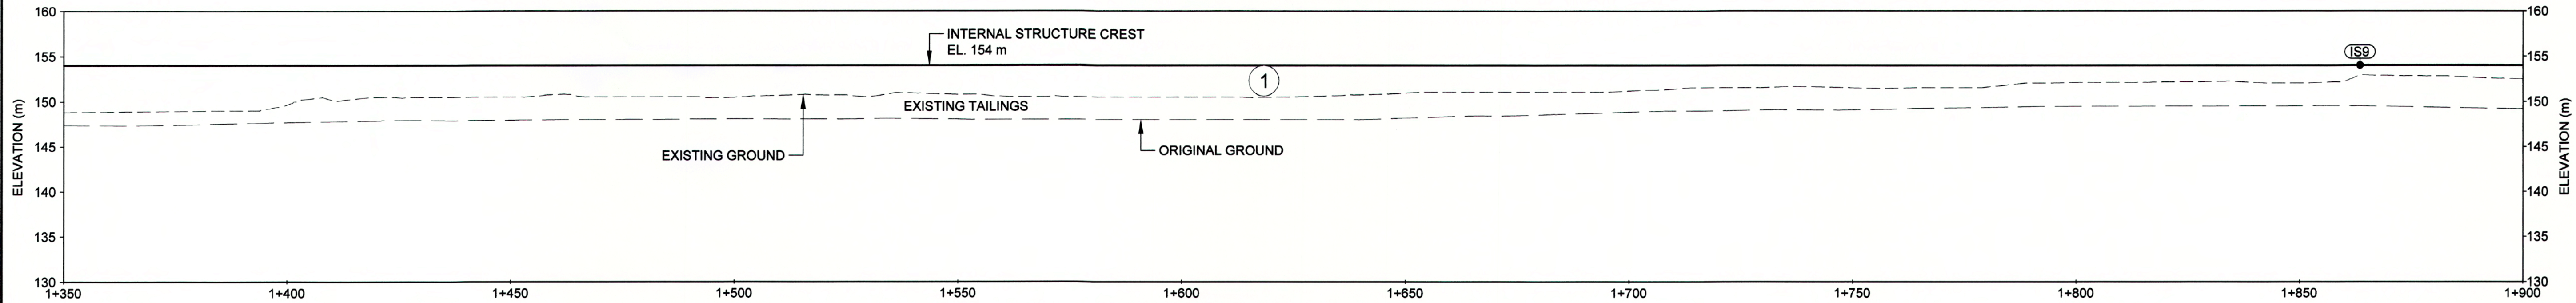

INTERNAL STRUCTURE PROFILE 1+350 TO 1+900
SCALE 1:750 m
VERTICAL 2X

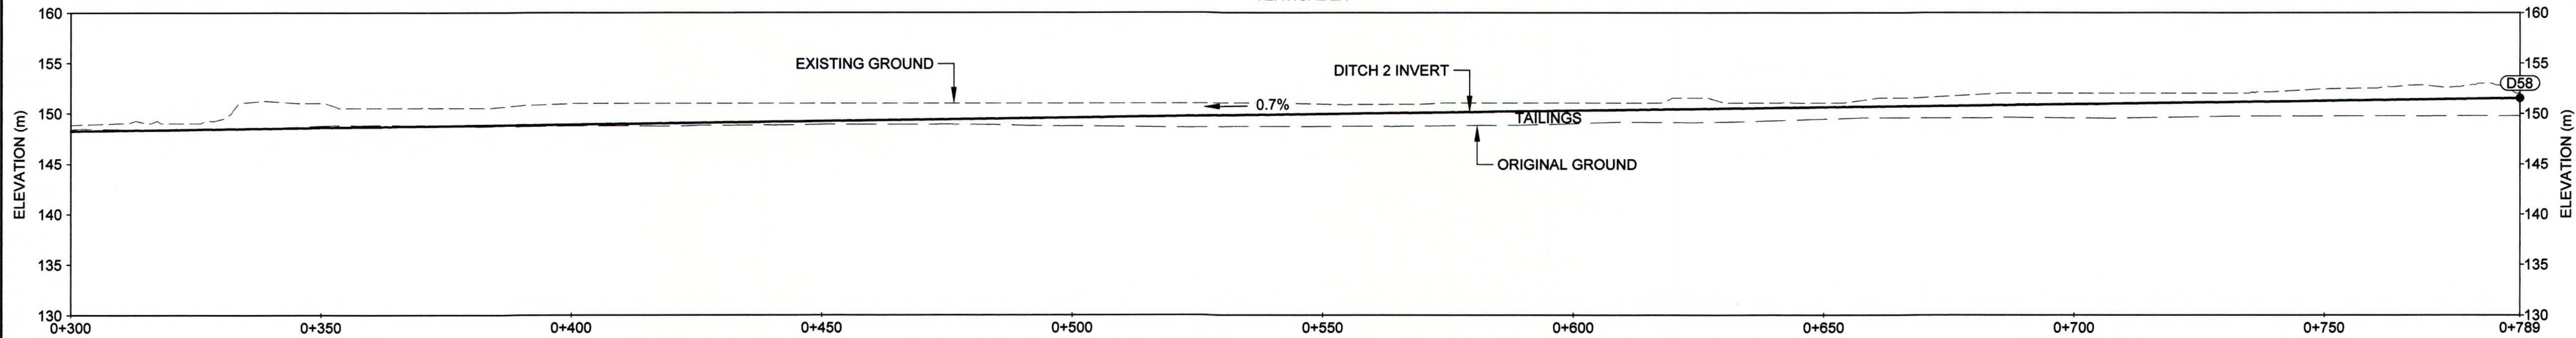

DITCH 2 PROFILE 0+300 TO 0+789
SCALE 1:750 m
VERTICAL 2X

LEGEND
1 RUN OF MINE WASTE ROCK

NOTE(S)
1. REFER TO DRAWING 002 FOR SETOUT POINTS.

PERMIT TO PRACTICE
GOLDER ASSOCIATES LTD.
Signature: *[Signature]*
Date: 07 Feb 2019
PERMIT NUMBER: P 049
NTNU Association of Professional
Engineers and Geoscientists

0 25 50
1:750 METRES

0	2018-02-06	ISSUED FOR CONSTRUCTION	KBH	FZG	KBH	KAB
A	2017-12-21	ISSUED FOR REVIEW	KBH	FZG	KBH	KAB
REV.	YYYY-MM-DD	DESCRIPTION	DESIGNED	PREPARED	REVIEWED	APPROVED



AGNICO EAGLE MINES LIMITED

CONSULTANT



GOLDER ASSOCIATES LTD.
6925 CENTURY AVENUE, SUITE #100
MISSISSAUGA, ONTARIO, L5N 7K2
CANADA
[+1] (905) 567-4444
www.golder.com


PROJECT
MEADOWBANK MINE, NUNAVUT
NORTH CELL INTERNAL STRUCTURE

TITLE
INTERNAL STRUCTURE AND DITCH PLAN AND PROFILE 4 OF 8

PROJECT NO. 1784383
PHASE 1000
REV. 0
7 of 13
DRAWING 007

IF THIS MEASUREMENT DOES NOT MATCH WHAT IS SHOWN, THE SHEET SIZE HAS BEEN MODIFIED FROM ANSI D

Path: \\golder-gis\GAL_Mississauga\GIS\Clients\Agnico_Eagle\Nunavut\99_PROJ\1784383_Meadowbank_Mine\40_PROD\0001_Meadowbank\1784383-001-CA-0008.dwg | Last Edited By: jgong Date: 2018-02-05 Time: 11:16:52 AM | Printed By: jgong Date: 2018-02-05 Time: 5:01:08 PM

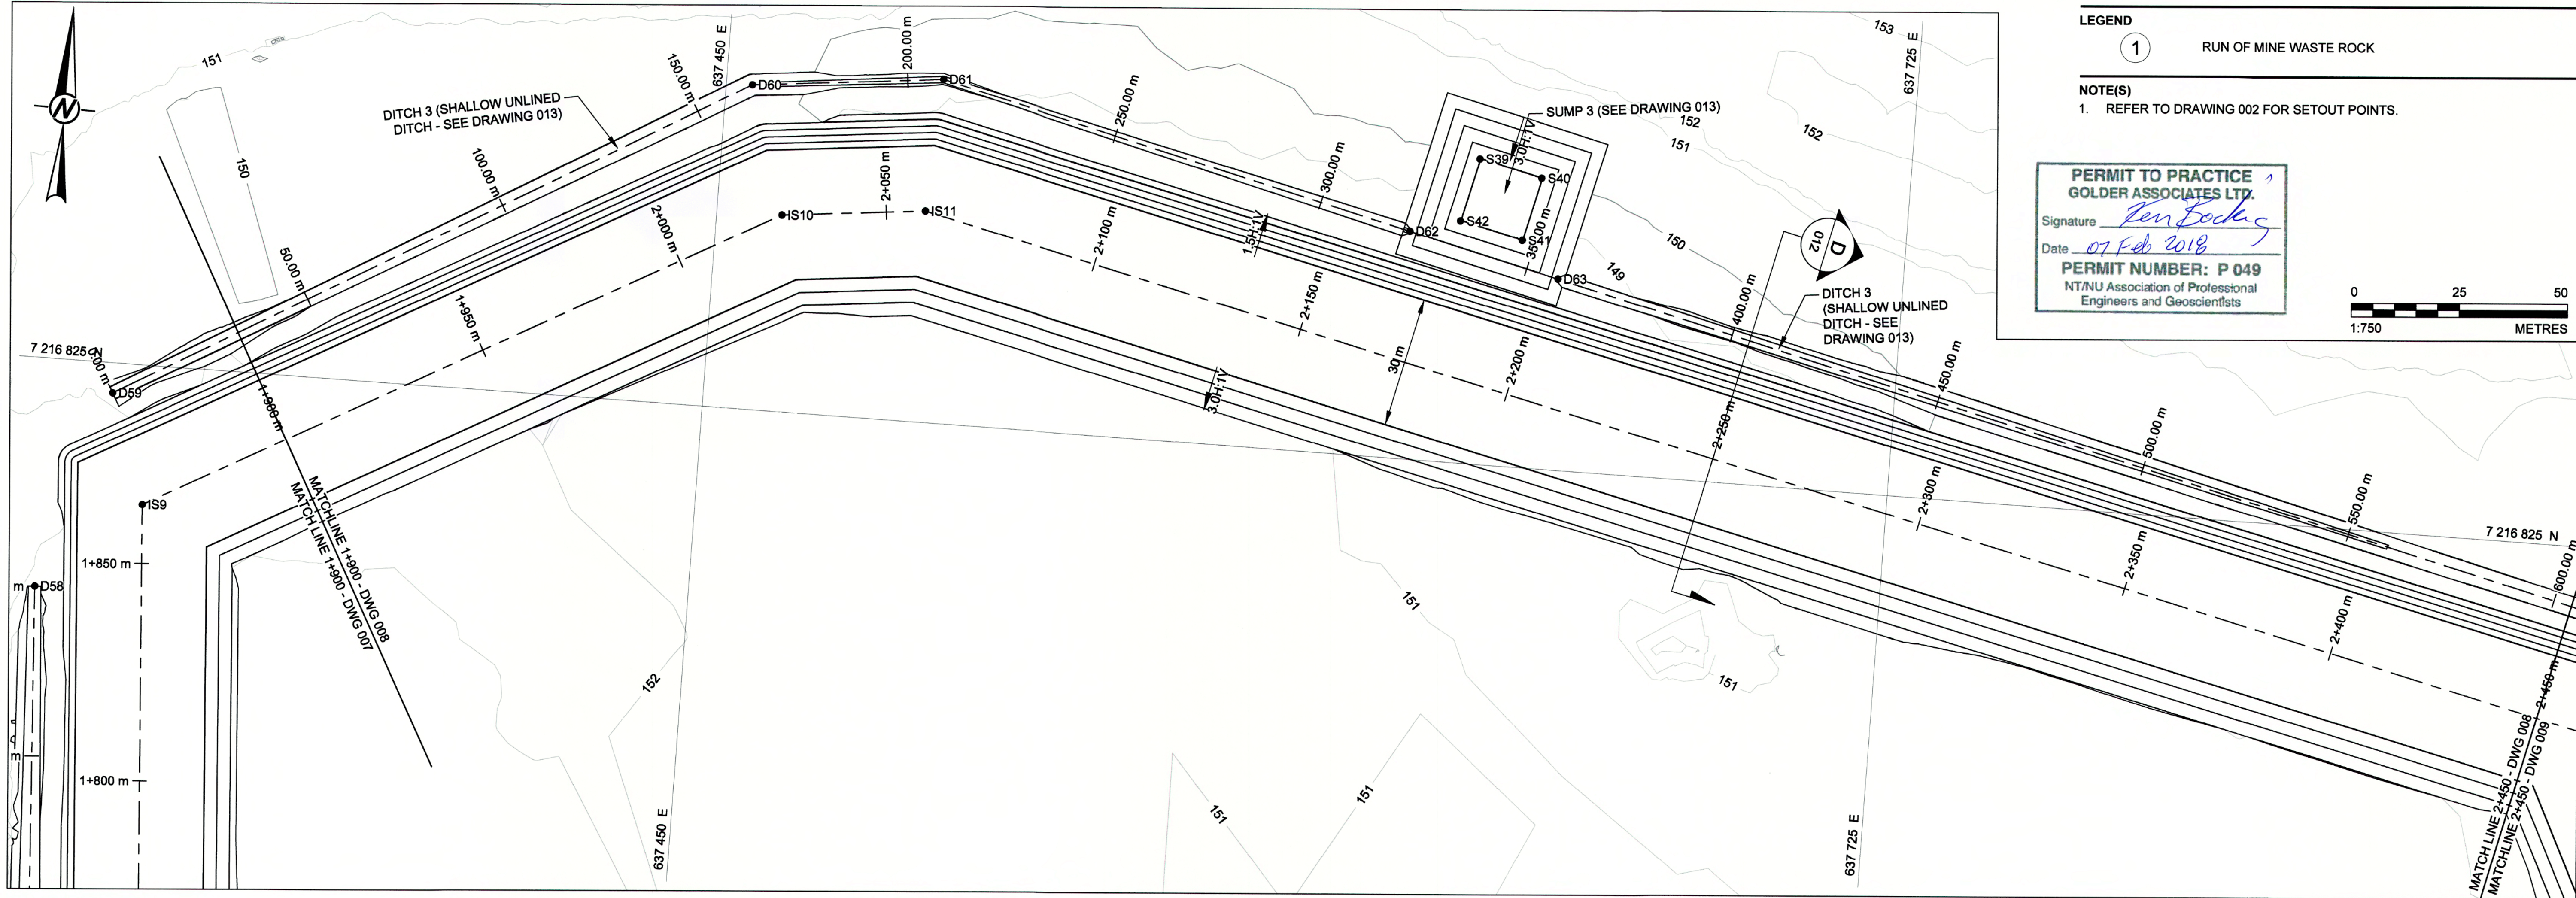


LEGEND
① RUN OF MINE WASTE ROCK

NOTE(S)
1. REFER TO DRAWING 002 FOR SETOUT POINTS.


PERMIT TO PRACTICE
GOLDER ASSOCIATES LTD.
Signature *Ben Fockes*
Date *07 Feb 2018*
PERMIT NUMBER: P 049
NT/NU Association of Professional
Engineers and Geoscientists

0 25 50
1:750 METRES

PLAN VIEW OF INTERNAL STRUCTURE AND DOWNSTREAM TOE DITCH
SCALE 1:750 m

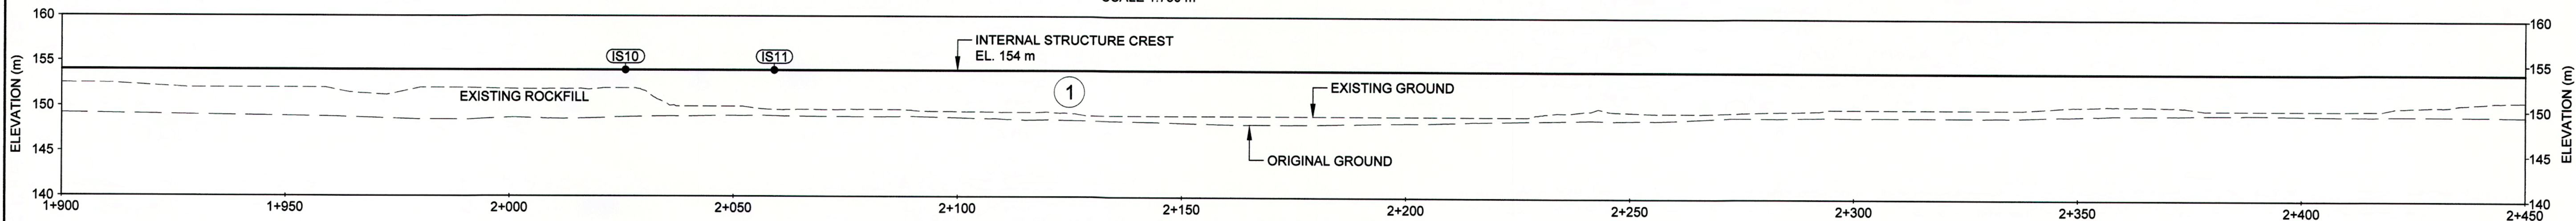

INTERNAL STRUCTURE PROFILE 1+900 TO 2+450
SCALE 1:750 m
VERTICAL 2X

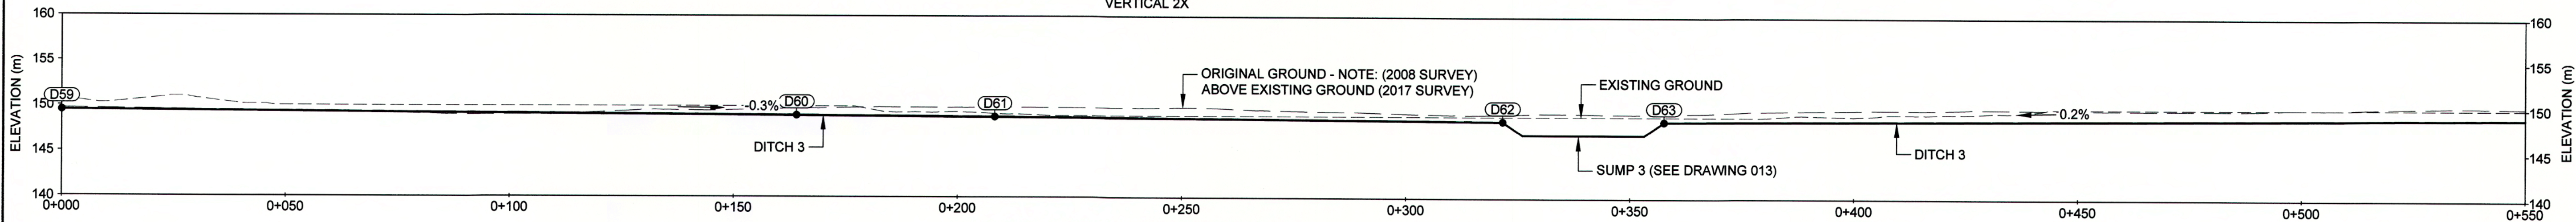

DITCH 3 PROFILE 0+000 TO 0+550
SCALE Custom
VERTICAL 2X


SEAL

CLIENT



AGNICO EAGLE MINES LIMITED

CONSULTANT

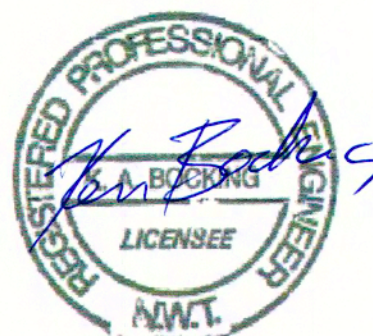

GOLDER ASSOCIATES LTD.
6925 CENTURY AVENUE, SUITE #100
MISSISSAUGA, ONTARIO, L5N 7K2
CANADA
[+1] (905) 567-4444
www.golder.com

PROJECT

MEADOWBANK MINE, NUNAVUT
NORTH CELL INTERNAL STRUCTURE

TITLE

INTERNAL STRUCTURE AND DITCH PLAN AND PROFILE 5 OF 8

0	2018-02-06	ISSUED FOR CONSTRUCTION
A	2017-12-21	ISSUED FOR REVIEW

KBH	FZG	KBH	KAB
KBH	FZG	KBH	KAB




REV. YYYY-MM-DD DESCRIPTION

DESIGNED PREPARED REVIEWED APPROVED

PROJECT NO. 1784383
PHASE 1000
REV. 0
8 of 13
DRAWING 008

IF THIS MEASUREMENT DOES NOT MATCH WHAT IS SHOWN, THE SHEET SIZE HAS BEEN MODIFIED FROM: ANSI D 25 mm

Path: \\golder\gis\csl_Mississauga\GIS\Clients\Agnico_Eagle\Nunavut\69_PROJ\1784383_Meadowbank_Mine\4D_PROD\0001_Meadowbank_Mine\4D_PROD\0001_Meadowbank_Mine.dwg | File Name: 1784383-0001-0001-0001.dwg | Last Edited By: fong Date: 2018-02-05 Time: 11:07:22 AM | Printed By: fong Date: 2018-02-05 Time: 11:19:05 AM

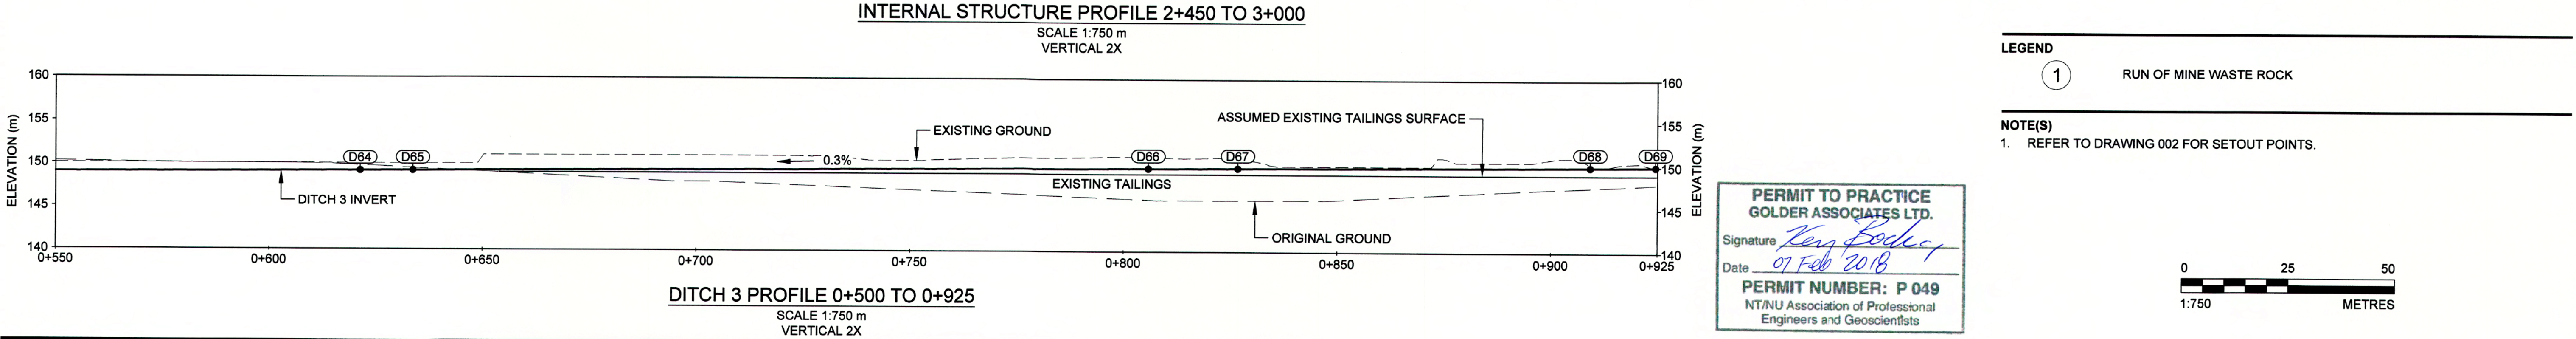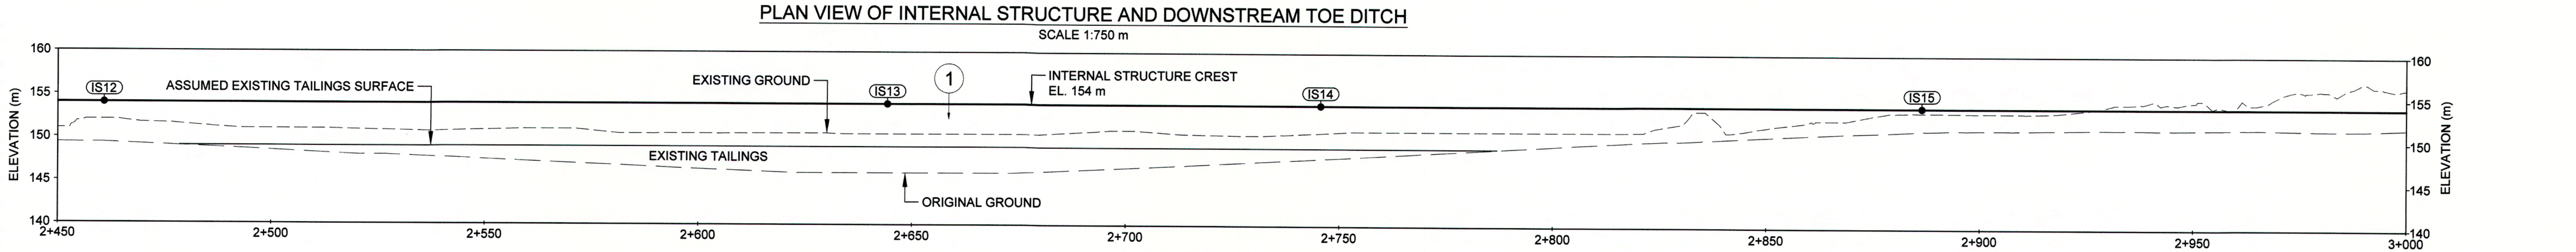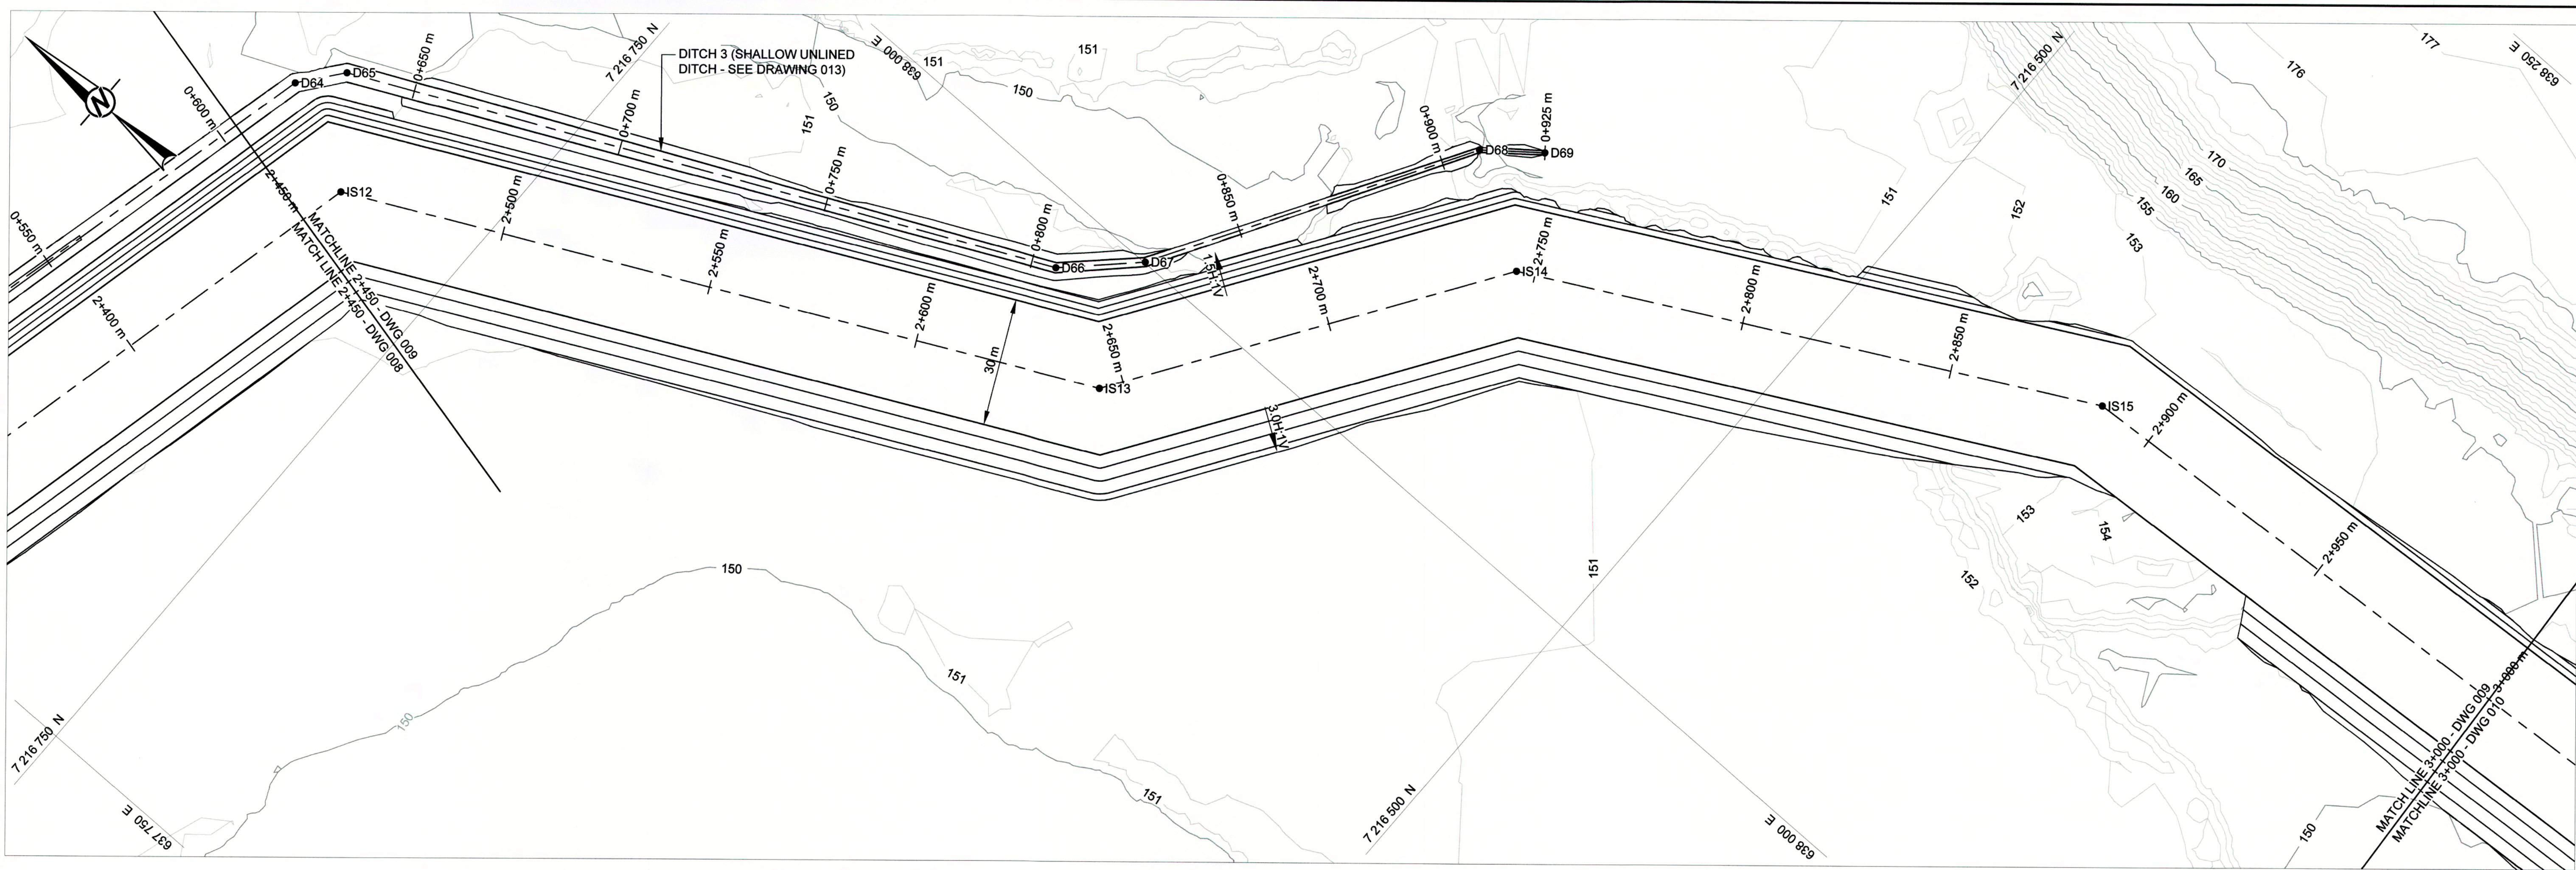

LEGEND

1 RUN OF MINE WASTE ROCK

NOTE(S)

1. REFER TO DRAWING 002 FOR SETOUT POINTS.

PERMIT TO PRACTICE
GOLDER ASSOCIATES LTD.
Signature: *Ken Bodley*
Date: 07 Feb 2018
PERMIT NUMBER: P 049
NT/NU Association of Professional
Engineers and Geoscientists




SEAL

CLIENT



AGNICO EAGLE MINES LIMITED

CONSULTANT

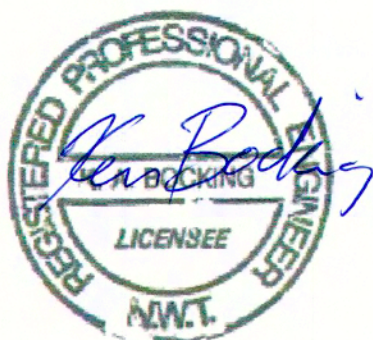


GOLDER ASSOCIATES LTD.
6925 CENTURY AVENUE, SUITE #100
MISSISSAUGA, ONTARIO, L5N 7K2
CANADA
[+1] (905) 567-4444
www.golder.com

PROJECT
MEADOWBANK MINE, NUNAVUT
NORTH CELL INTERNAL STRUCTURE


TITLE
INTERNAL STRUCTURE AND DITCH PLAN AND PROFILE 6 OF 8

0	2018-02-06	ISSUED FOR CONSTRUCTION	KBH	FZG	KBH	KAB
A	2017-12-21	ISSUED FOR REVIEW	KBH	FZG	KBH	KAB
REV.	YYYY-MM-DD	DESCRIPTION	DESIGNED	PREPARED	REVIEWED	APPROVED


Path: \\golder\gds\GAL\Mississauga\SM\Clients\Agnico_Eagle\Nunavut\99_PROJ\1784383\001_Meadowbank_Mine\40_PROD\0001_Meadowbank_Mine.dwg | File Name: 1784383-001-CM-010.dwg | Last Edited By: jgong | Date: 2018-02-05 | Time: 11:20:52 AM | Printed By: jgong | Date: 2018-02-05 | Time: 5:47:55 PM

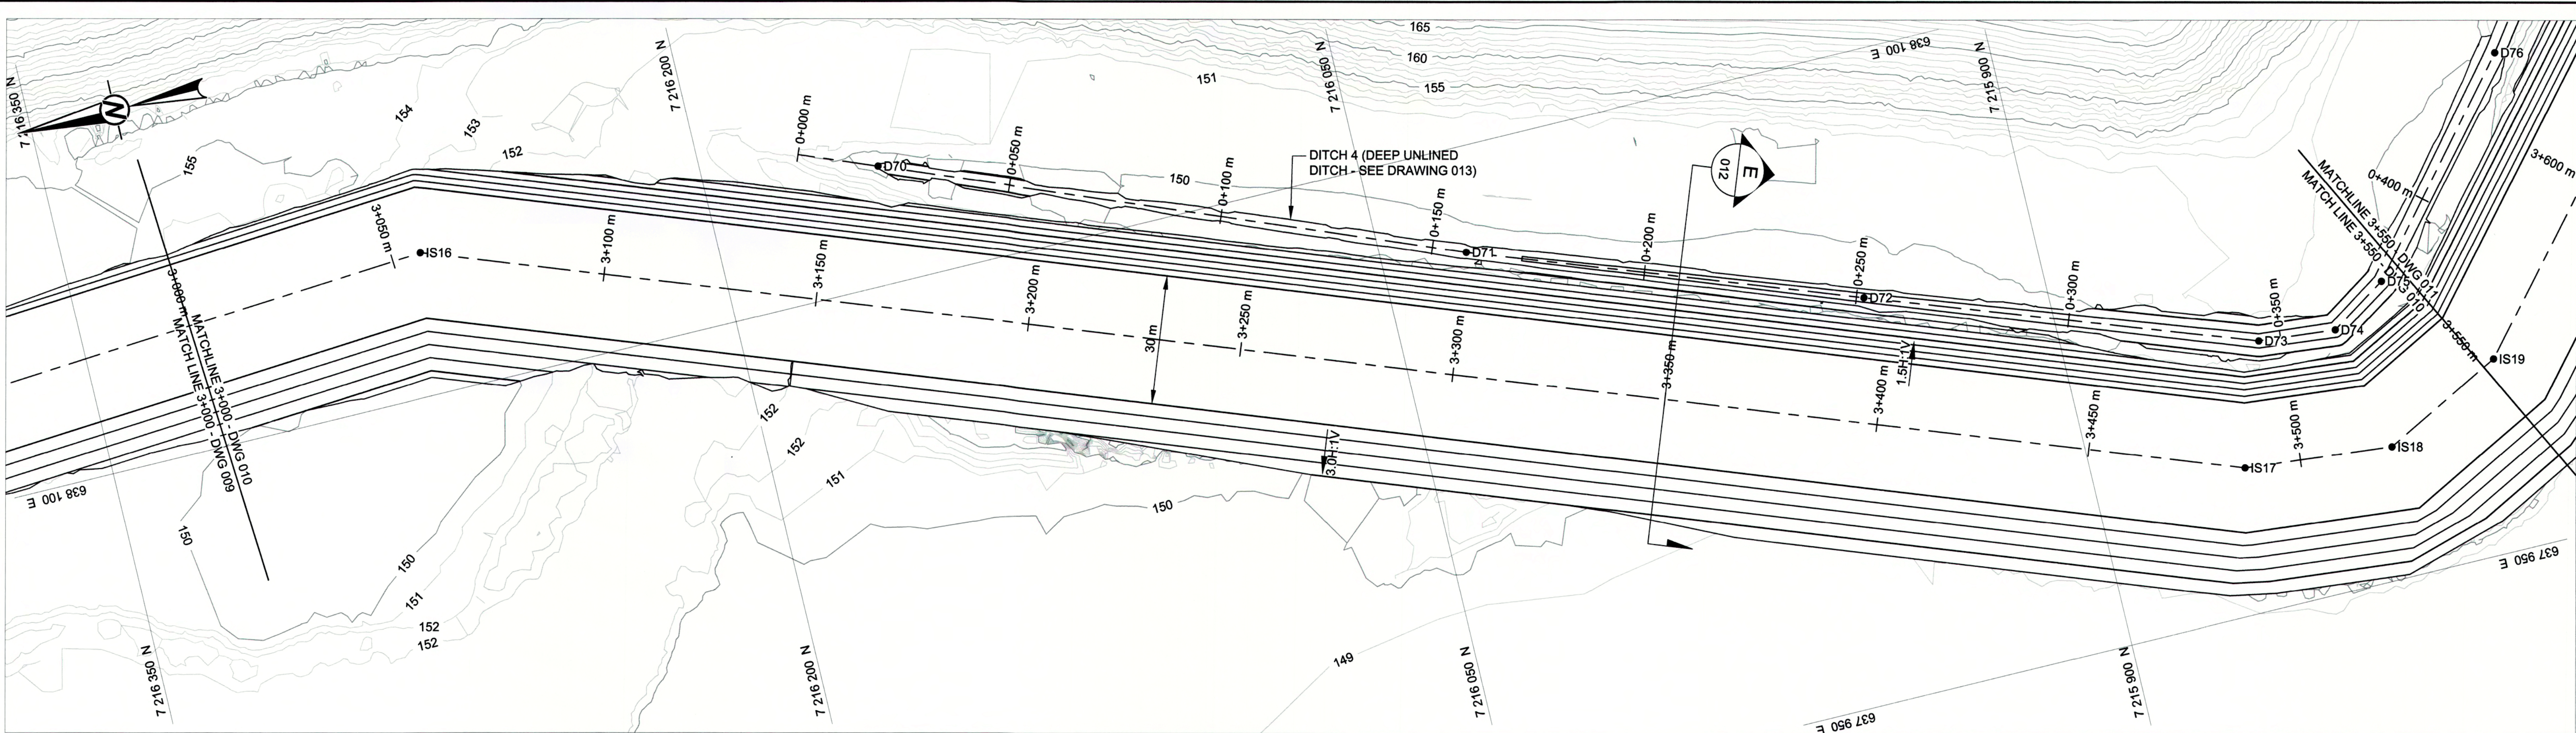

PLAN VIEW OF INTERNAL STRUCTURE AND DOWNSTREAM TOE DITCH
SCALE 1:750 m

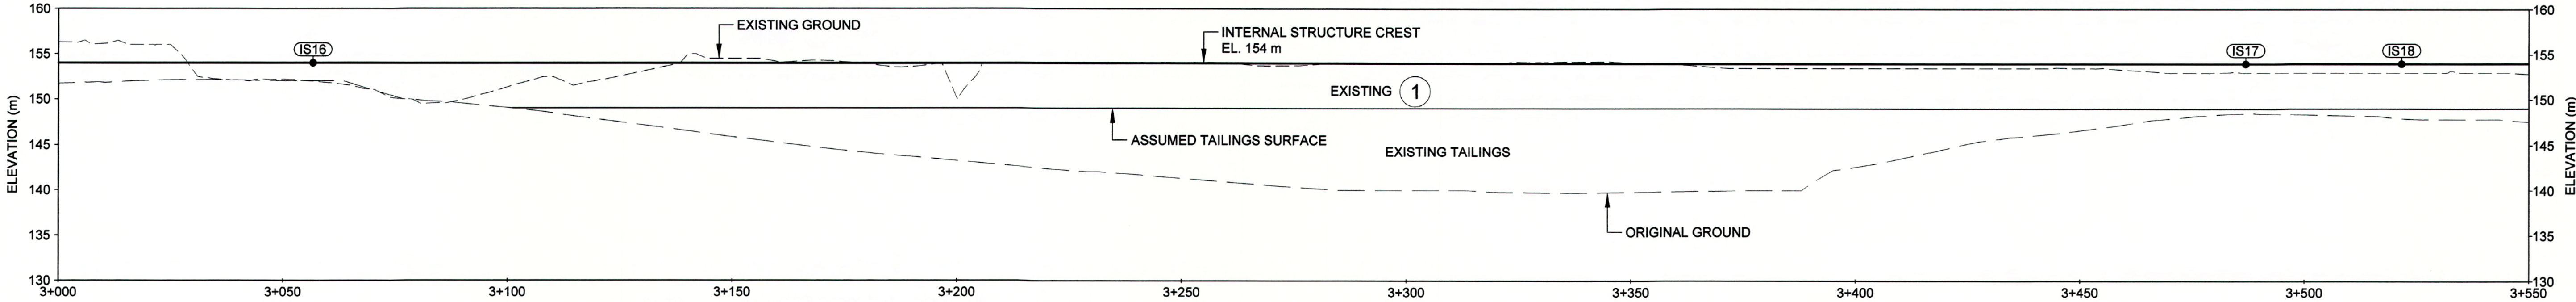

INTERNAL STRUCTURE PROFILE 3+000 TO 3+550
SCALE 1:750 m
VERTICAL 2X

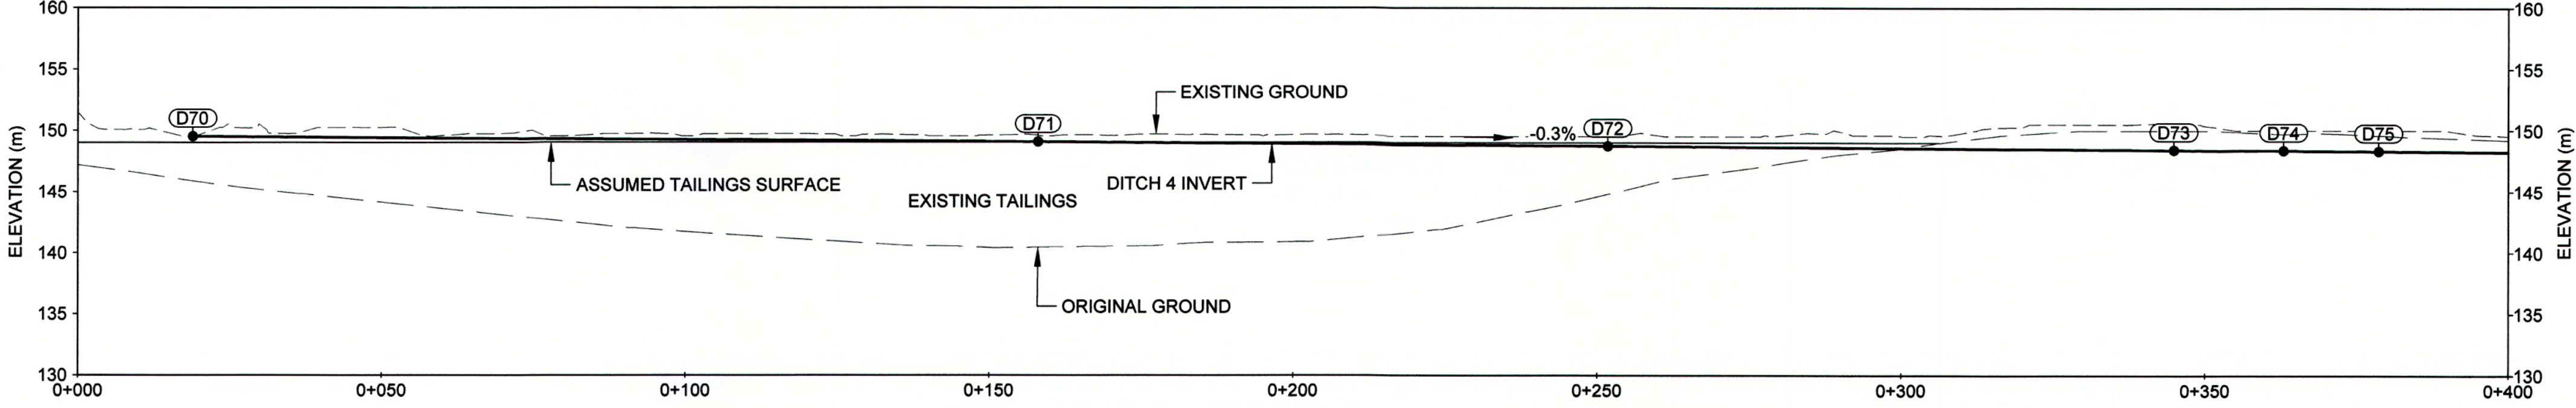


DITCH 4 PROFILE 0+000 TO 0+400
SCALE 1:750 m
VERTICAL 2X

- LEGEND**
- ① RUN OF MINE WASTE ROCK
- NOTE(S)**
1. REFER TO DRAWING 002 FOR SETOUT POINTS.

PERMIT TO PRACTICE
GOLDER ASSOCIATES LTD.
Signature: *Ken Backing*
Date: 07 Feb 2018
PERMIT NUMBER: P 049
NTNU Association of Professional
Engineers and Geoscientists

0 25 50
1:750 METRES

0	2018-02-06	ISSUED FOR CONSTRUCTION	KBH	FZG	KBH	KAB
A	2017-12-21	ISSUED FOR REVIEW	KBH	FZG	KBH	KAB
REV.	YYYY-MM-DD	DESCRIPTION	DESIGNED	PREPARED	REVIEWED	APPROVED

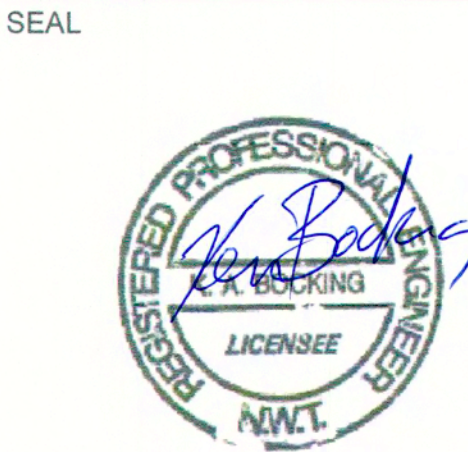

CLIENT
AGNICO EAGLE
CONSULTANT

AGNICO EAGLE MINES LIMITED



GOLDER ASSOCIATES LTD.
6925 CENTURY AVENUE, SUITE #100
MISSISSAUGA, ONTARIO, L5N 7K2
CANADA
[+1] (905) 567-4444
www.golder.com

PROJECT
MEADOWBANK MINE, NUNAVUT
NORTH CELL INTERNAL STRUCTURE

TITLE
INTERNAL STRUCTURE AND DITCH PLAN AND PROFILE 7 OF 8

PROJECT NO. 1784383	PHASE 1000	REV. 0	10 of 13	DRAWING 010
------------------------	---------------	-----------	----------	----------------

IF THIS MEASUREMENT DOES NOT MATCH WHAT IS SHOWN, THE SHEET SIZE HAS BEEN MODIFIED FROM ANSI D 25 mm