




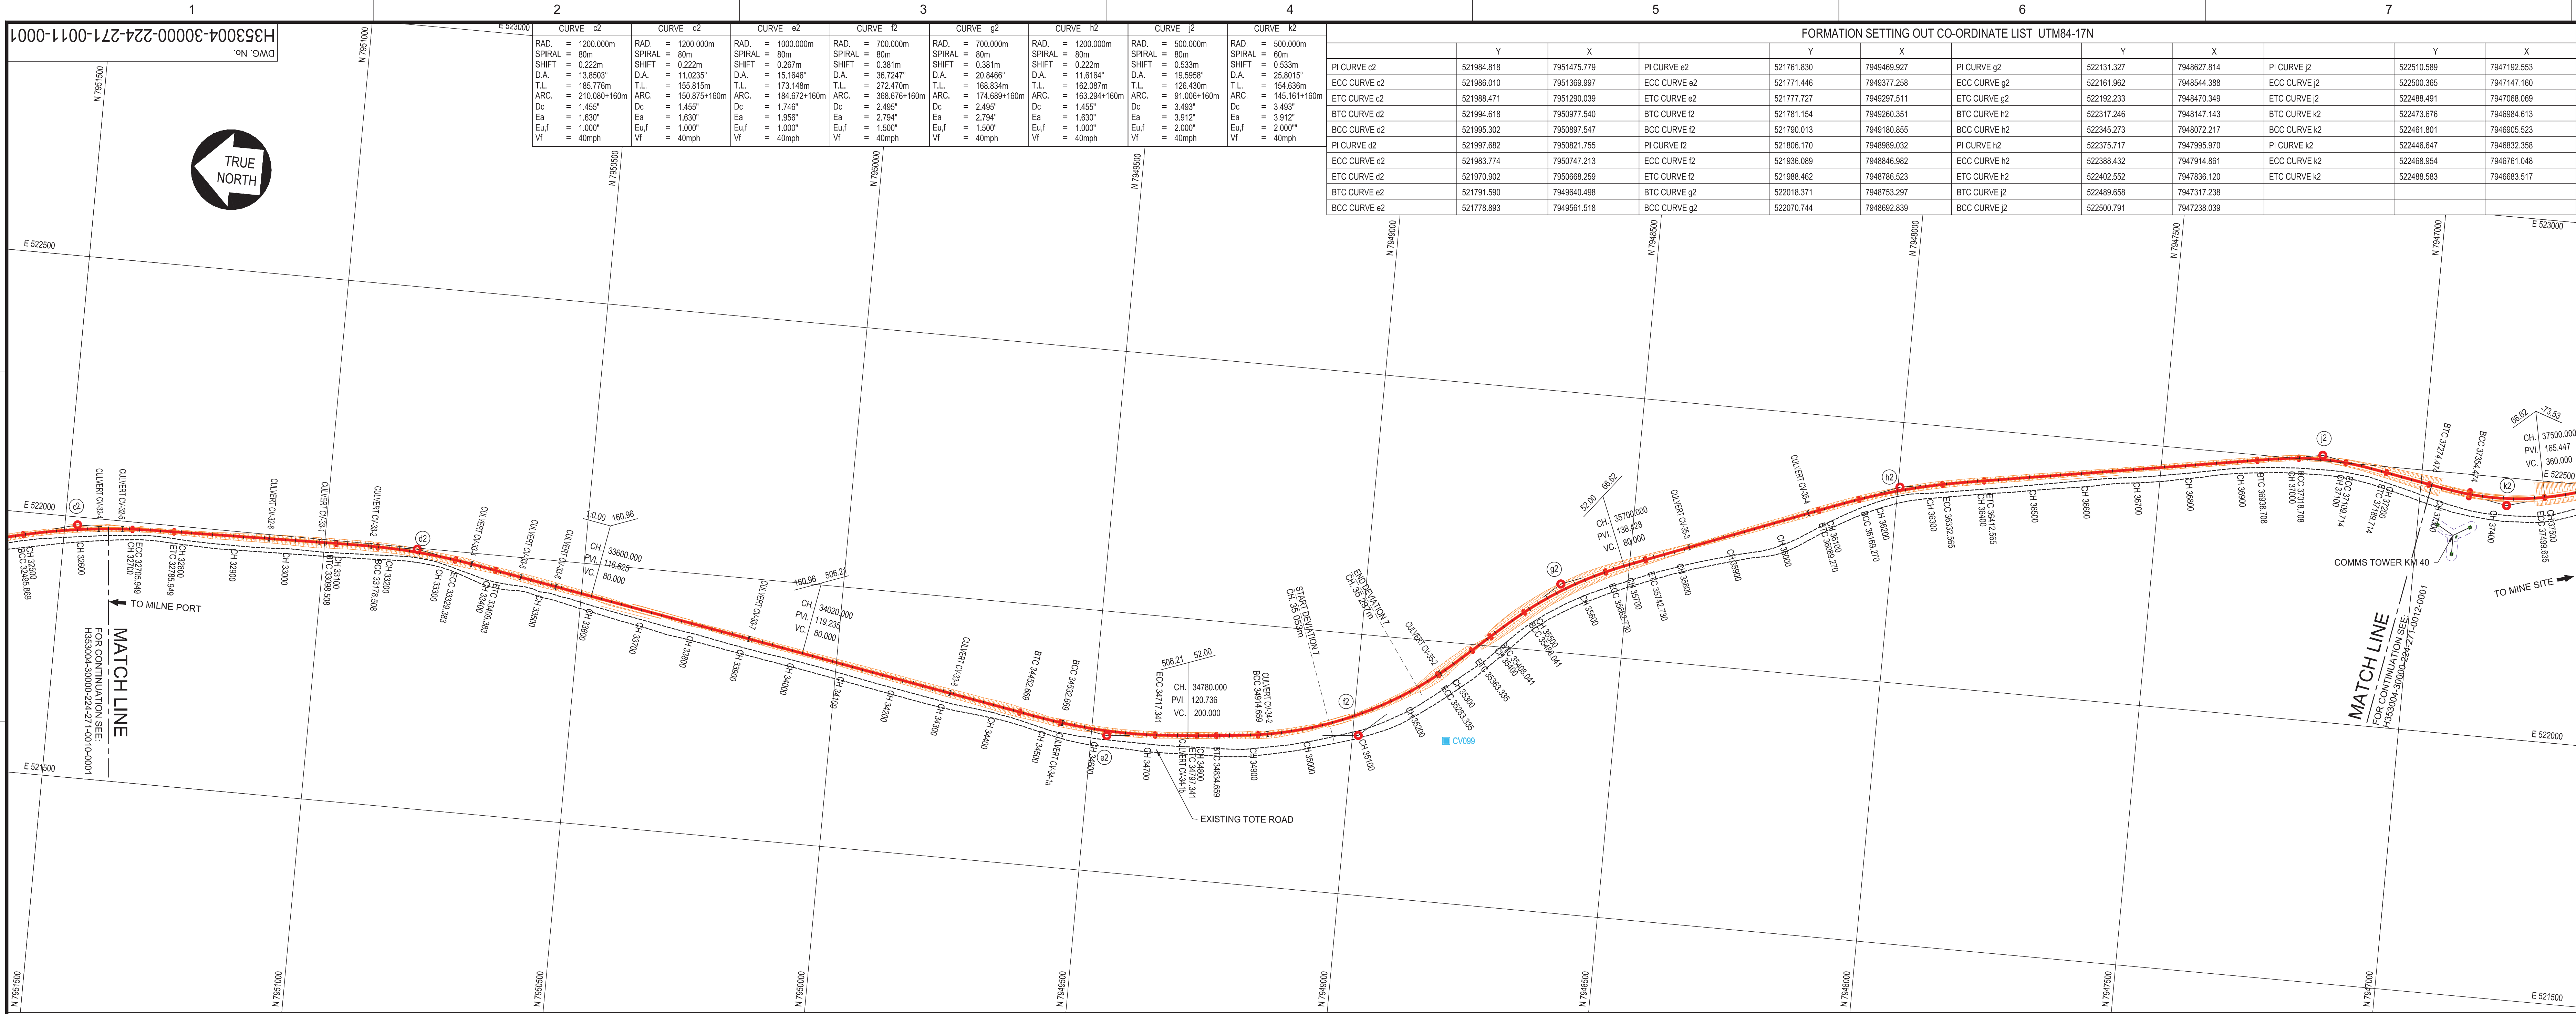

PLAN
SCALE 1:5000

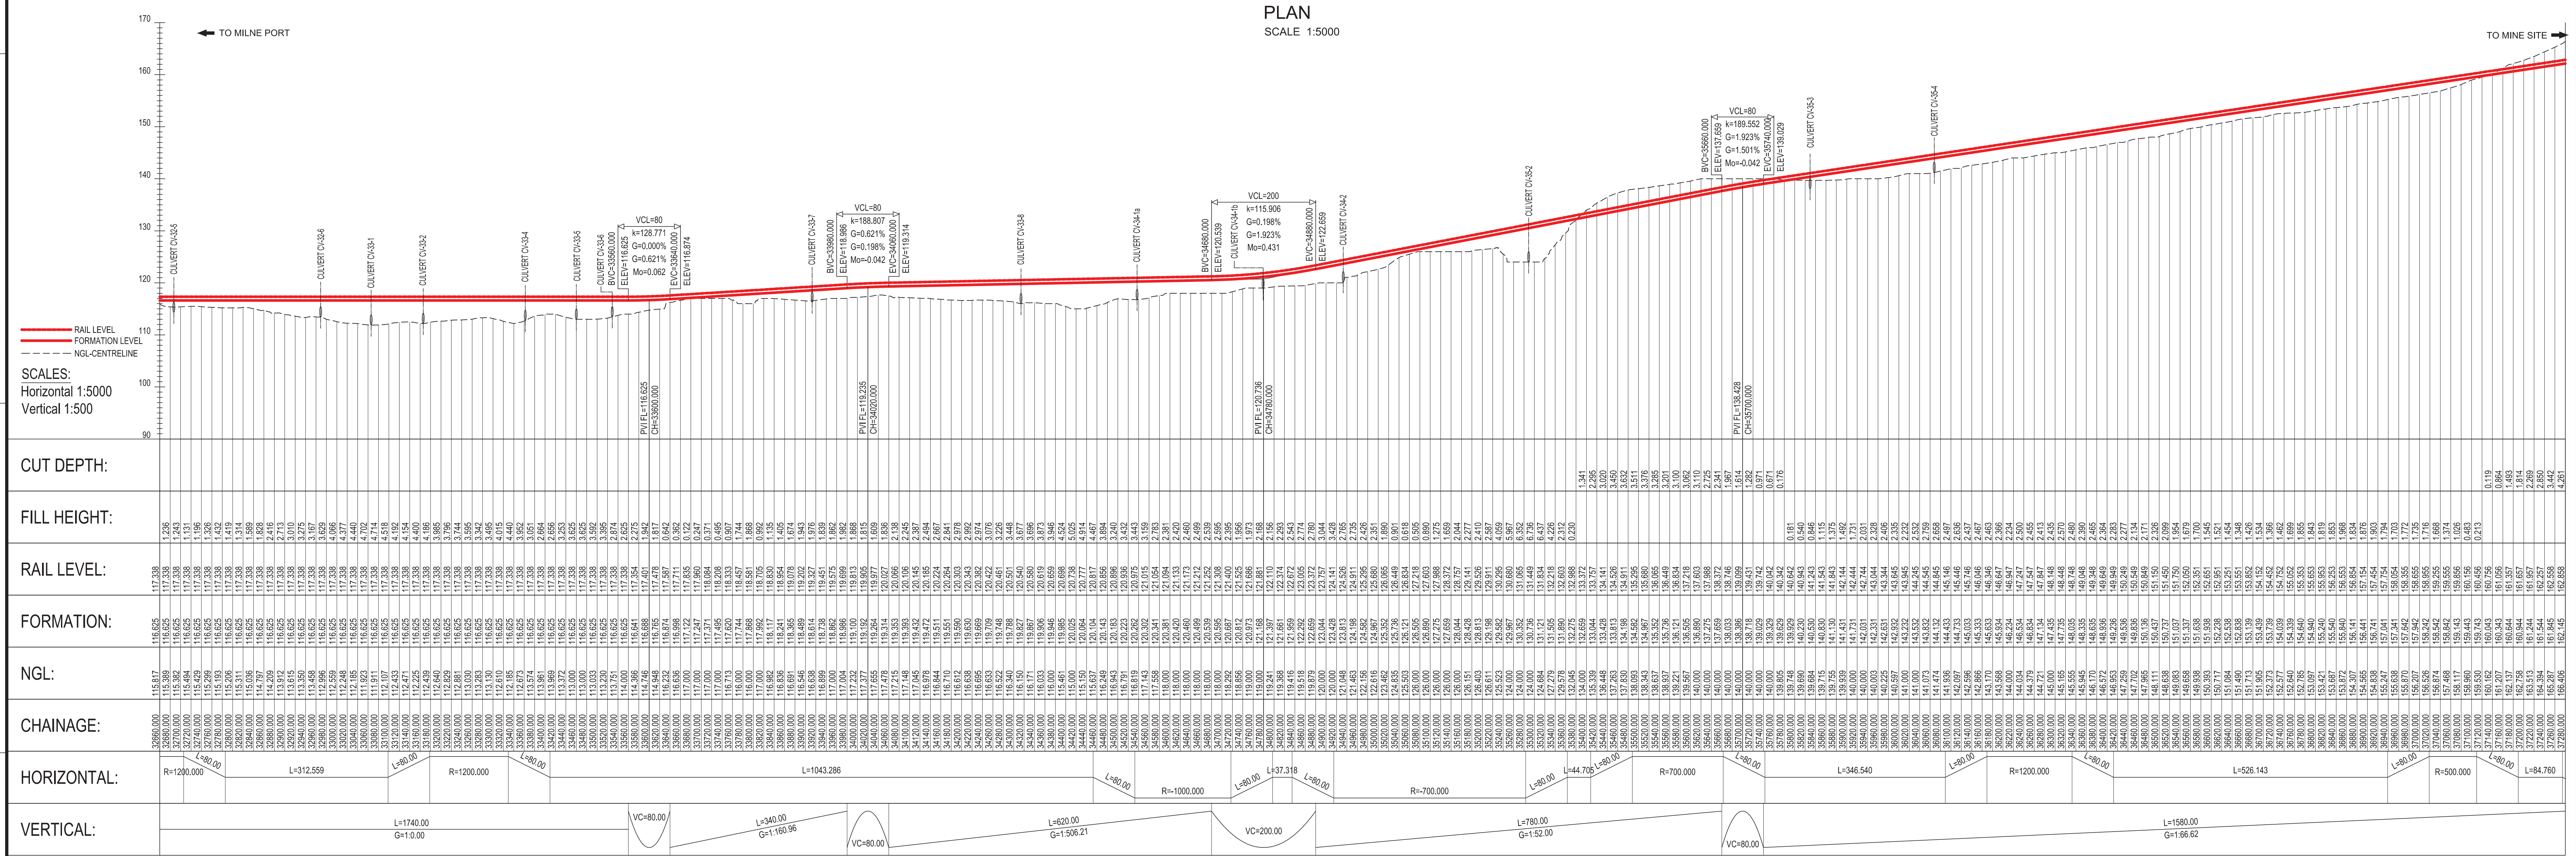

LONGITUDINAL SECTION

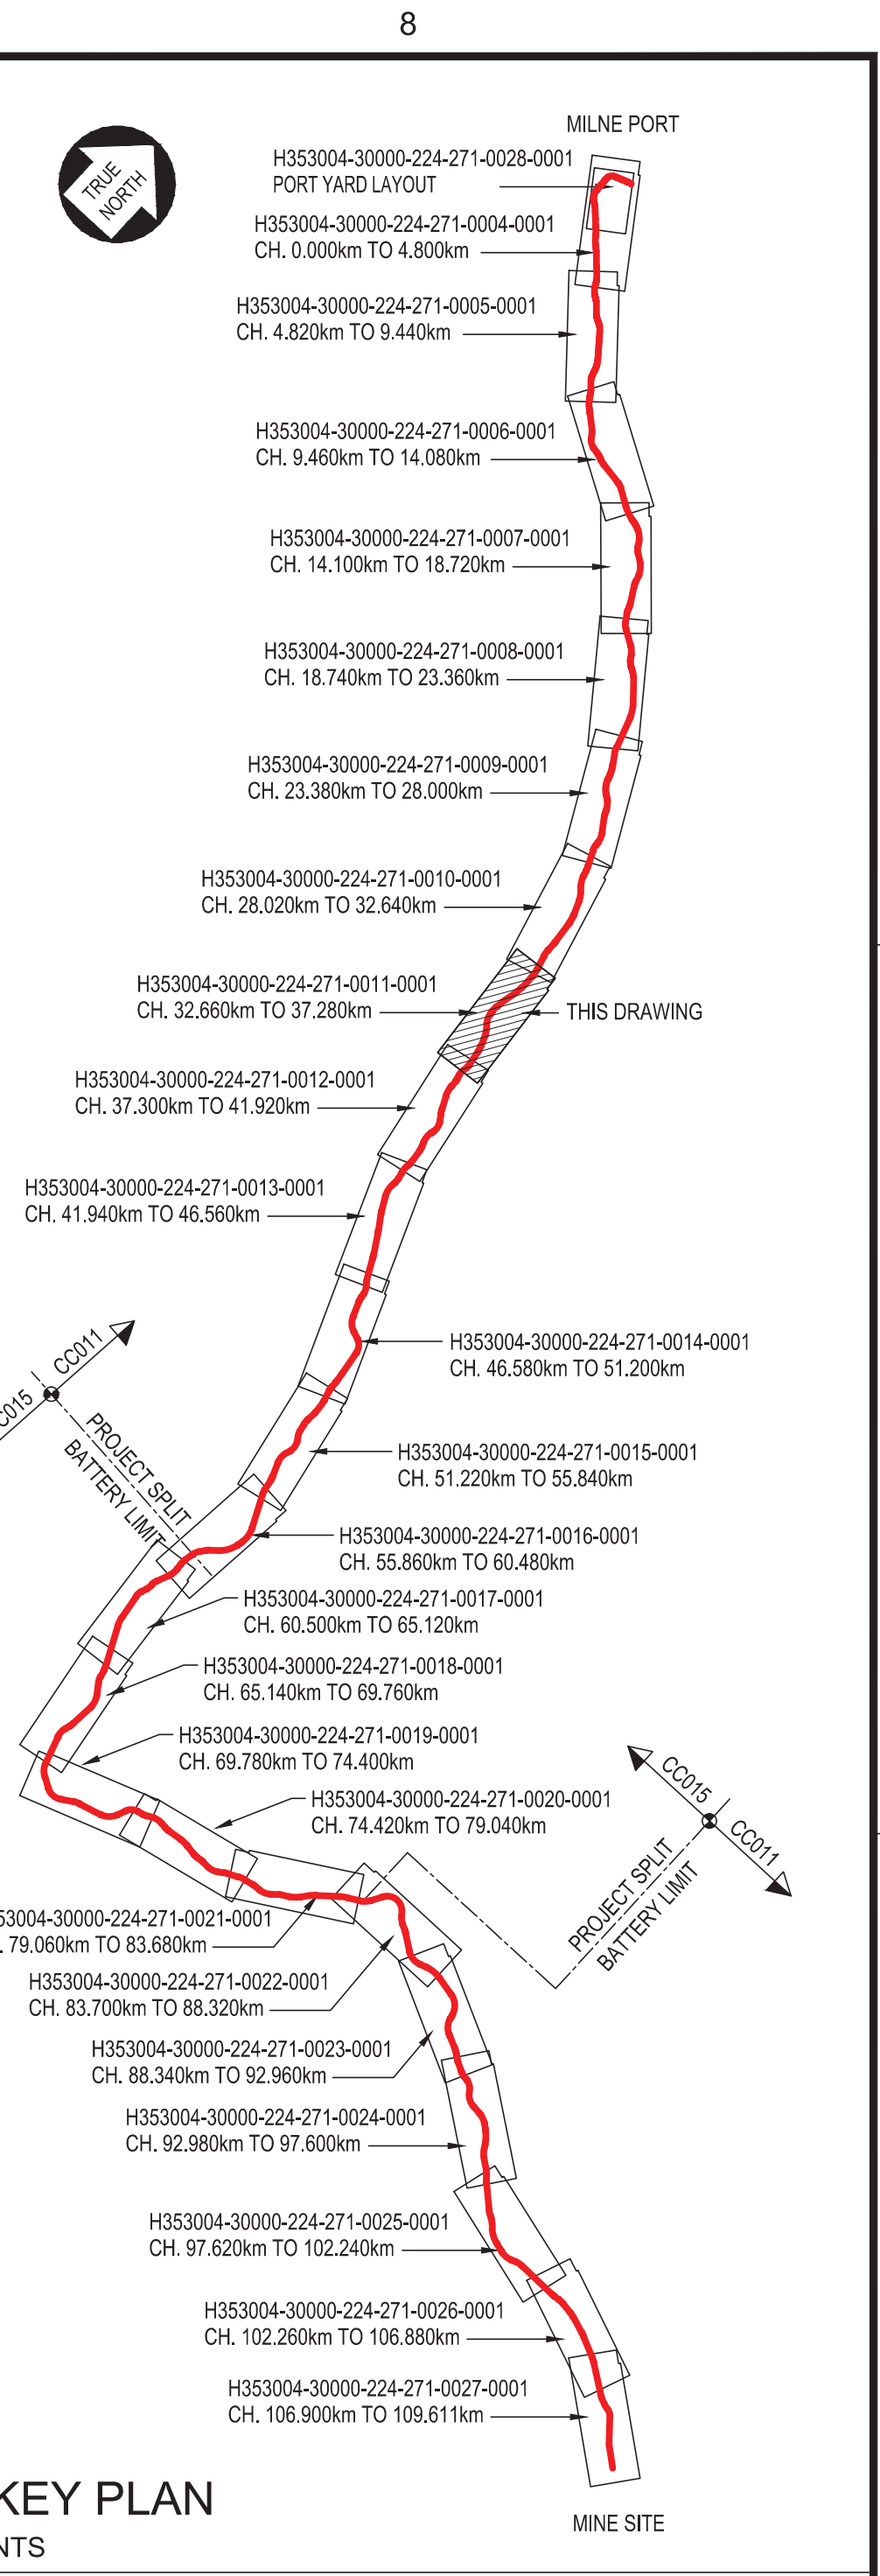

KEY PLAN
NTS



- NOTE:
1. EARTHWORKS FOOTPRINT DOES NOT INDICATE EXTENT OF FORMATION WIDENING AROUND CURVES WHERE APPLICABLE (REFER TO TYPICAL DRAWINGS).
 2. START / END DEVIATION REFER TO RAIL ALIGNMENT EXTENDING BEYOND EXISTING PERMITTING AREA BOUNDARIES.
 3. CO-ORDINATE SYSTEM: WGS 1984 UTM, ZONE 17 NORTH, METER
 4. ALL DIMENSIONS SHOWN ARE IN METERS, UNLESS OTHERWISE SPECIFIED.
 5. THIS DRAWING WAS PREVIOUSLY ISSUED AS:
H353004-30000-224-271-0011-0001
 6. FORMATION = TOP OF SUBGRADE.
 7. CURVE DATA BELOW THE LINE IS IN IMPERIAL UNITS (IU).

H353004-30000-224-271-0012	LINE PLAN AND LONGITUDINAL SECTION CH. 37+300 TO CH. 41+920
H353004-30000-224-271-0010	LINE PLAN AND LONGITUDINAL SECTION CH. 28+020 TO CH. 32+640
DRAWING No.	DRAWING TITLE
REFERENCE DRAWINGS	

NOT FOR CONSTRUCTION	
HATCH	
DRAFTSPERSON A VAN NIEKERK NR 2017/01/24	
DESIGNER A VAN NIEKERK NR 2017/01/27	
CHECKER G JOHNSTONE	
DESIGN COORD. G JOHNSTONE	
RESP. ENG. R HALIM	
LEAD DISC. ENG. F VAN BILJON	
AREA LEAD F VAN BILJON	
ENG. MANAGER D STANGER	
AREA MANAGER F PITMAN	
AJVN	
2018/12/12	
INTERNAL / CLIENT REVIEW	
No.	DESCRIPTION
REG. PROFESSIONAL	
REVISIONS	
DRAWING APPROVAL STATUS: Internal / Client Review	

Baffinland



BAFFINLAND IRON MINES LP
MARY RIVER PROJECT



RAIL SITE
PLAN AND LONGITUDINAL SECTION
CH. 32+660 TO CH. 37+280

SCALE 1:5,000
OR AS NOTED

DWG. No. H353004-30000-224-271-0011-0001

REV

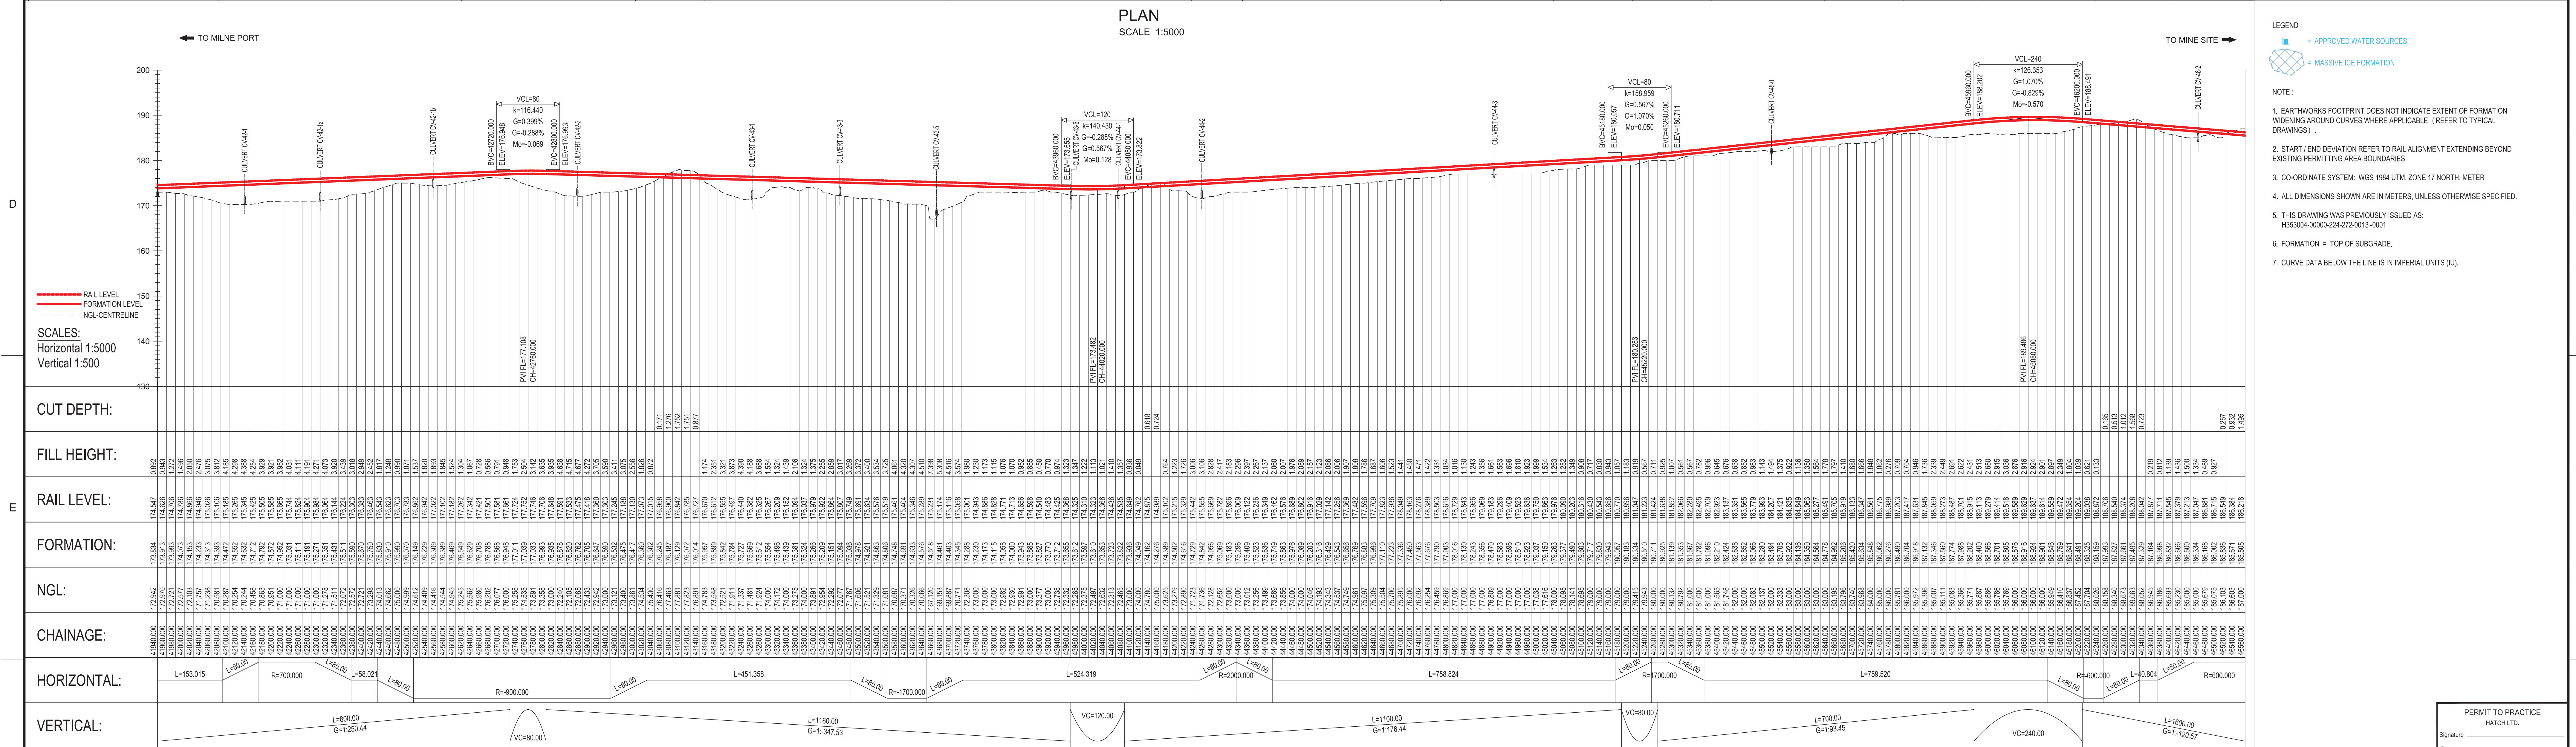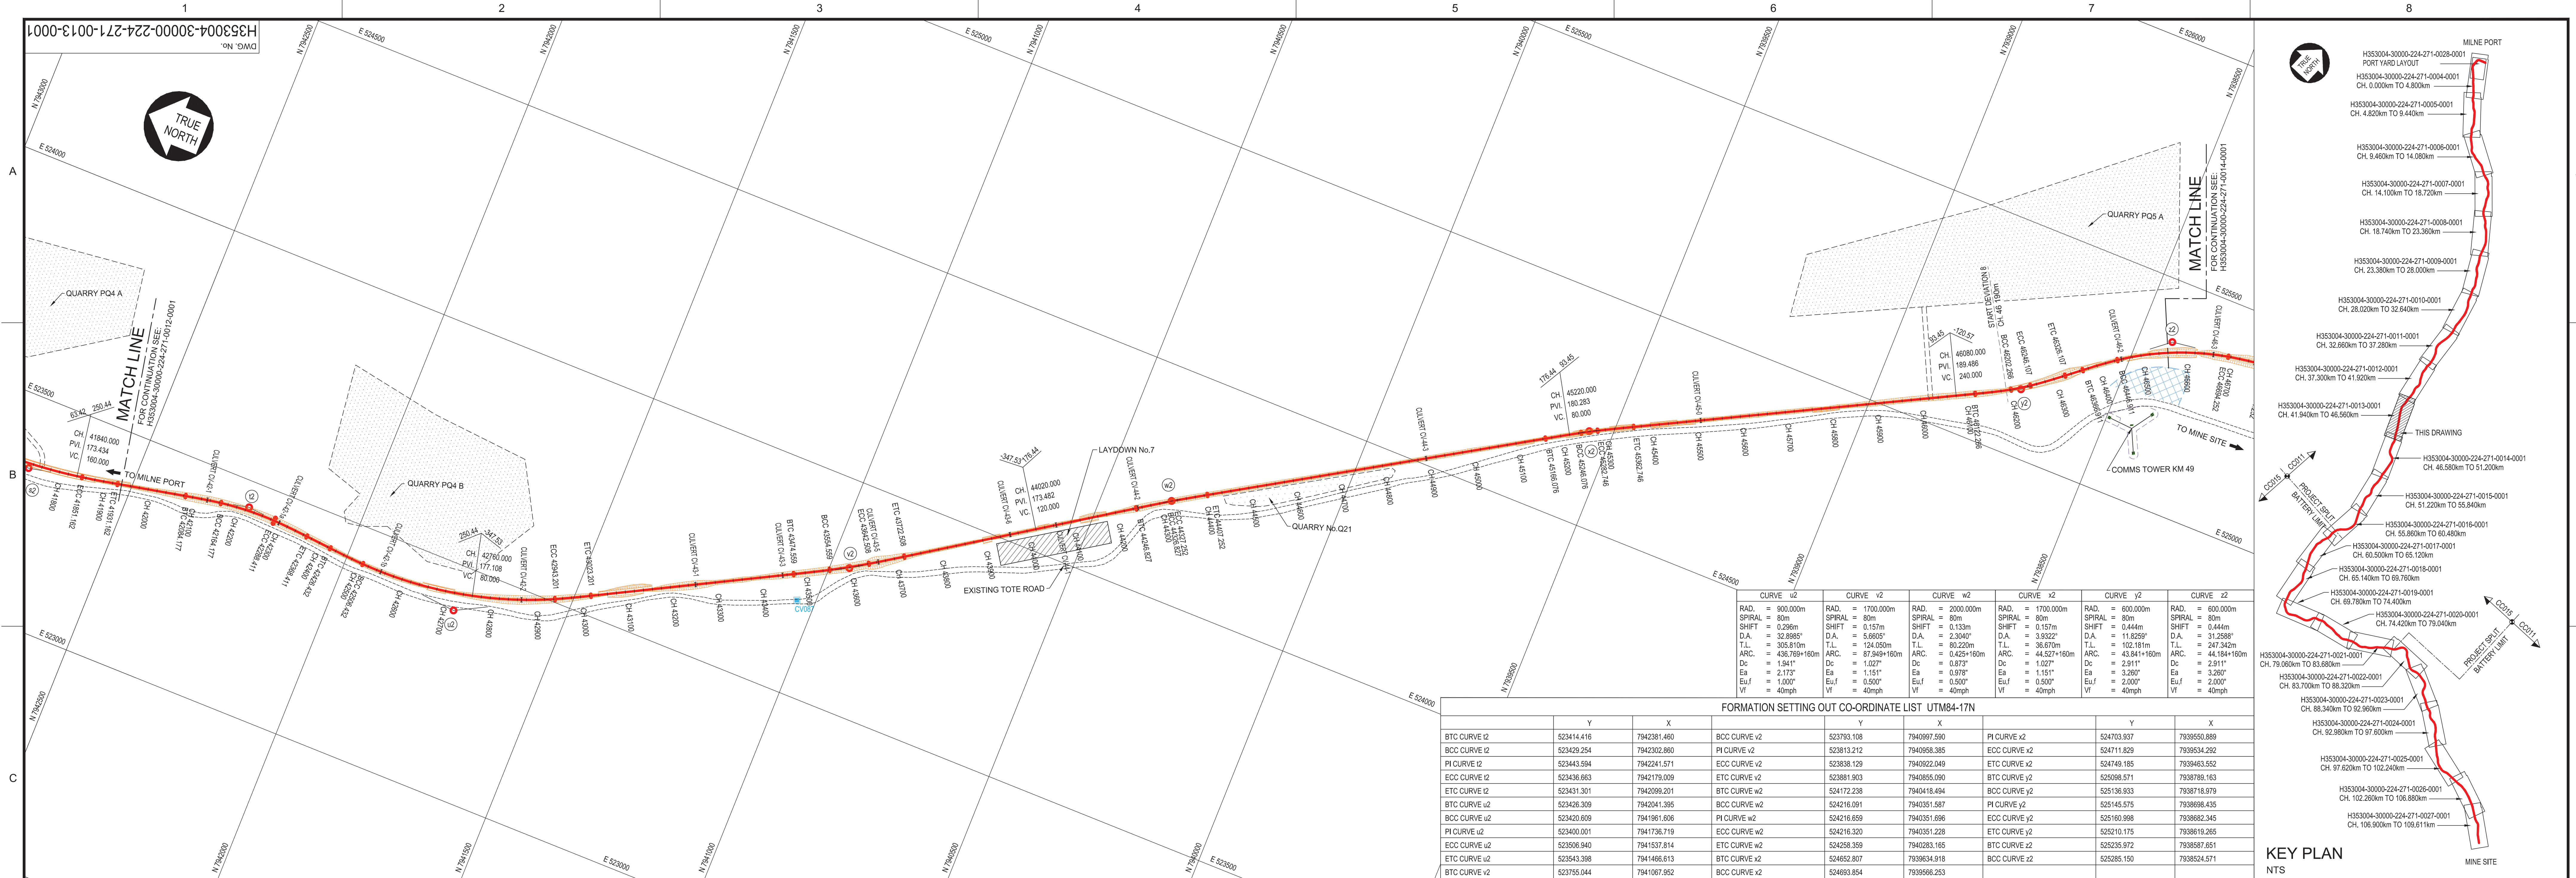[illegible]

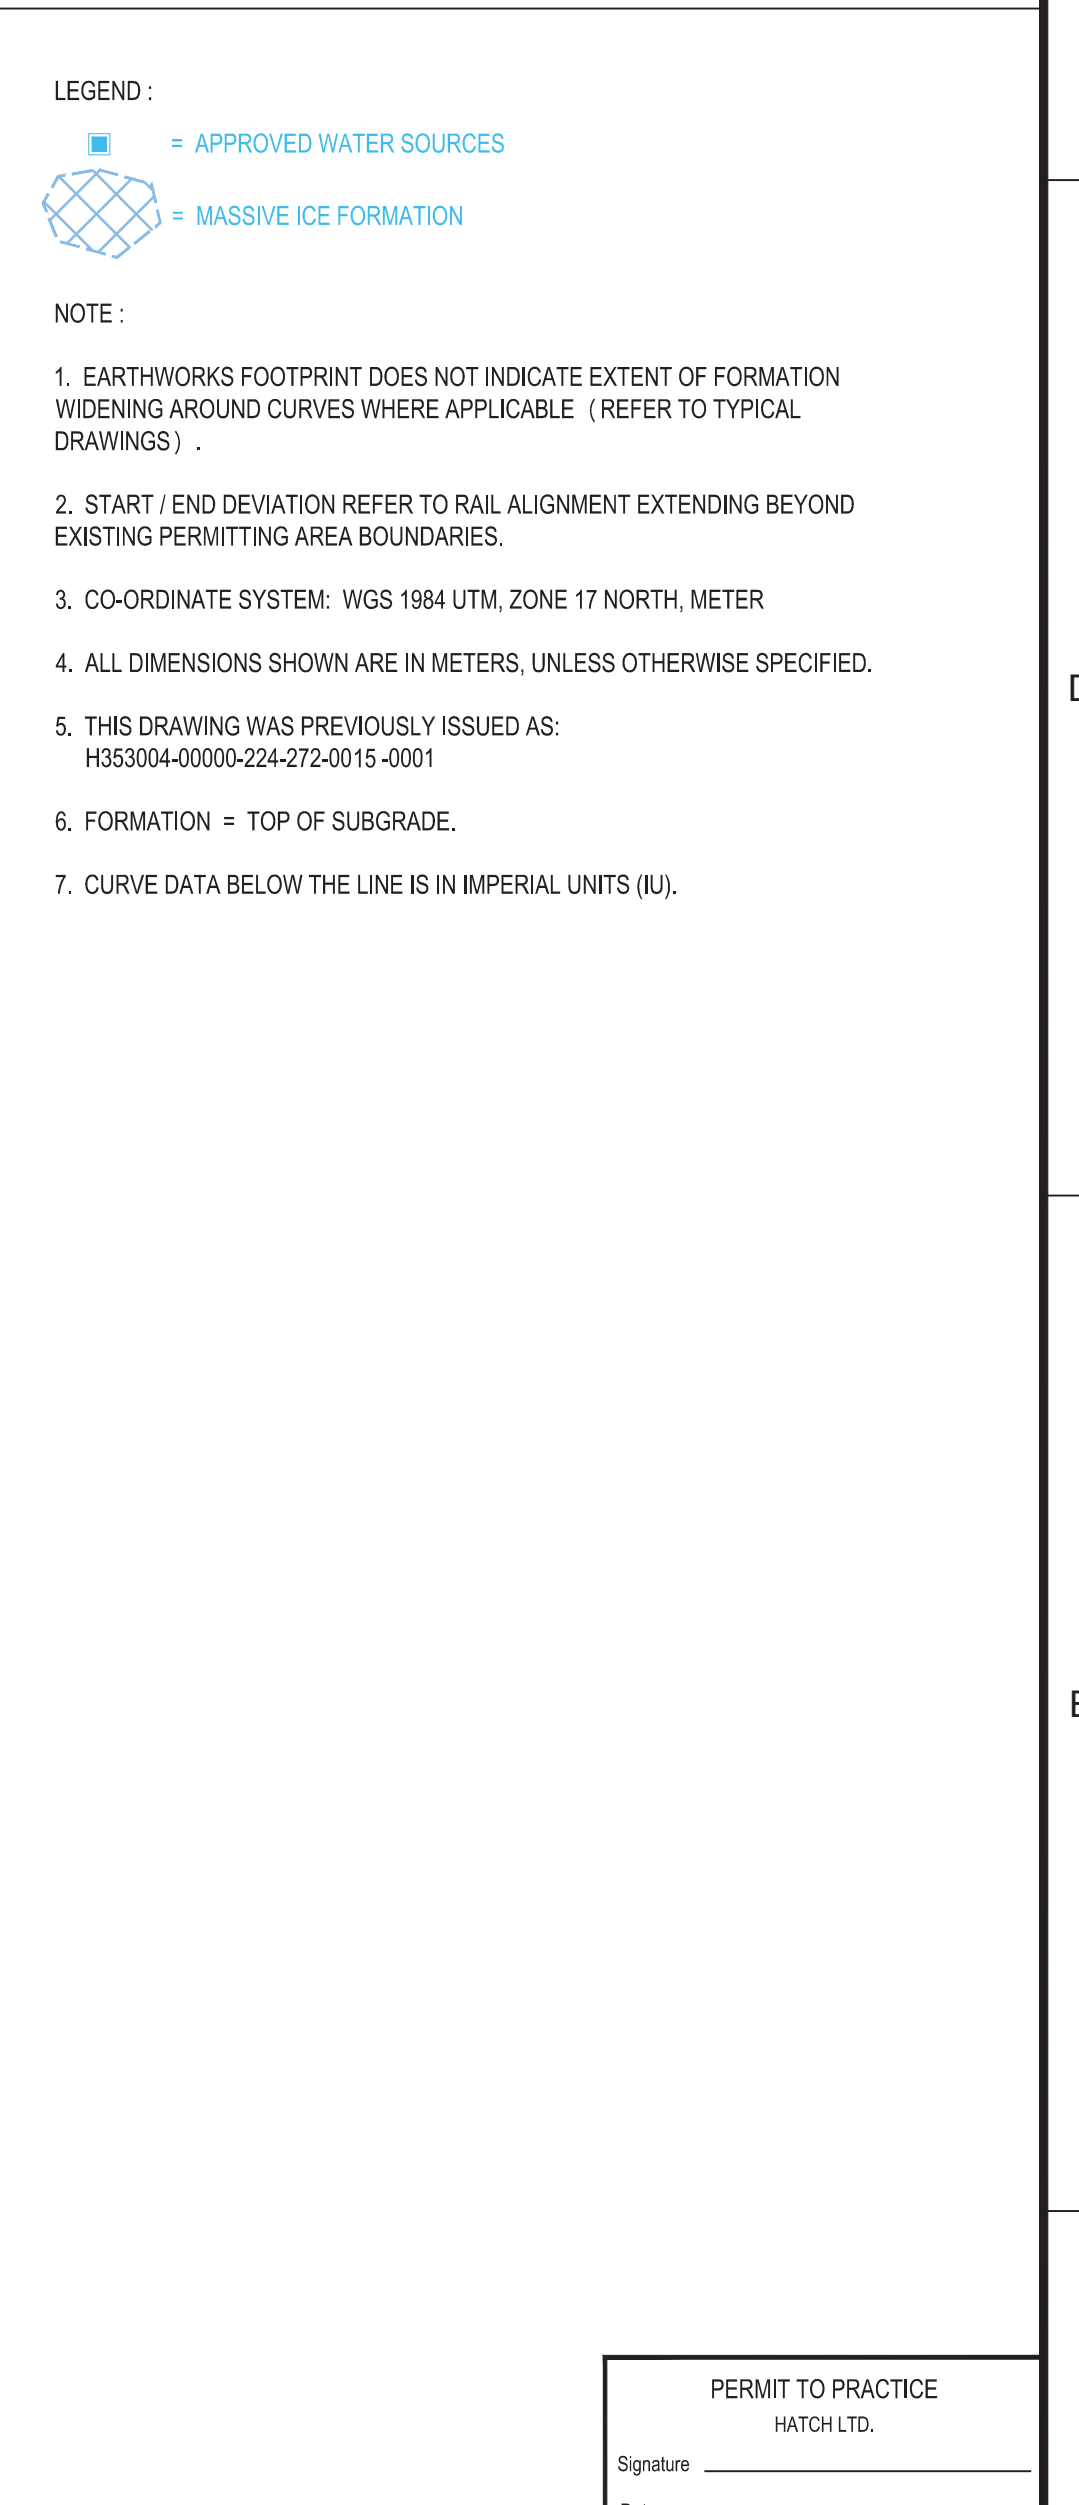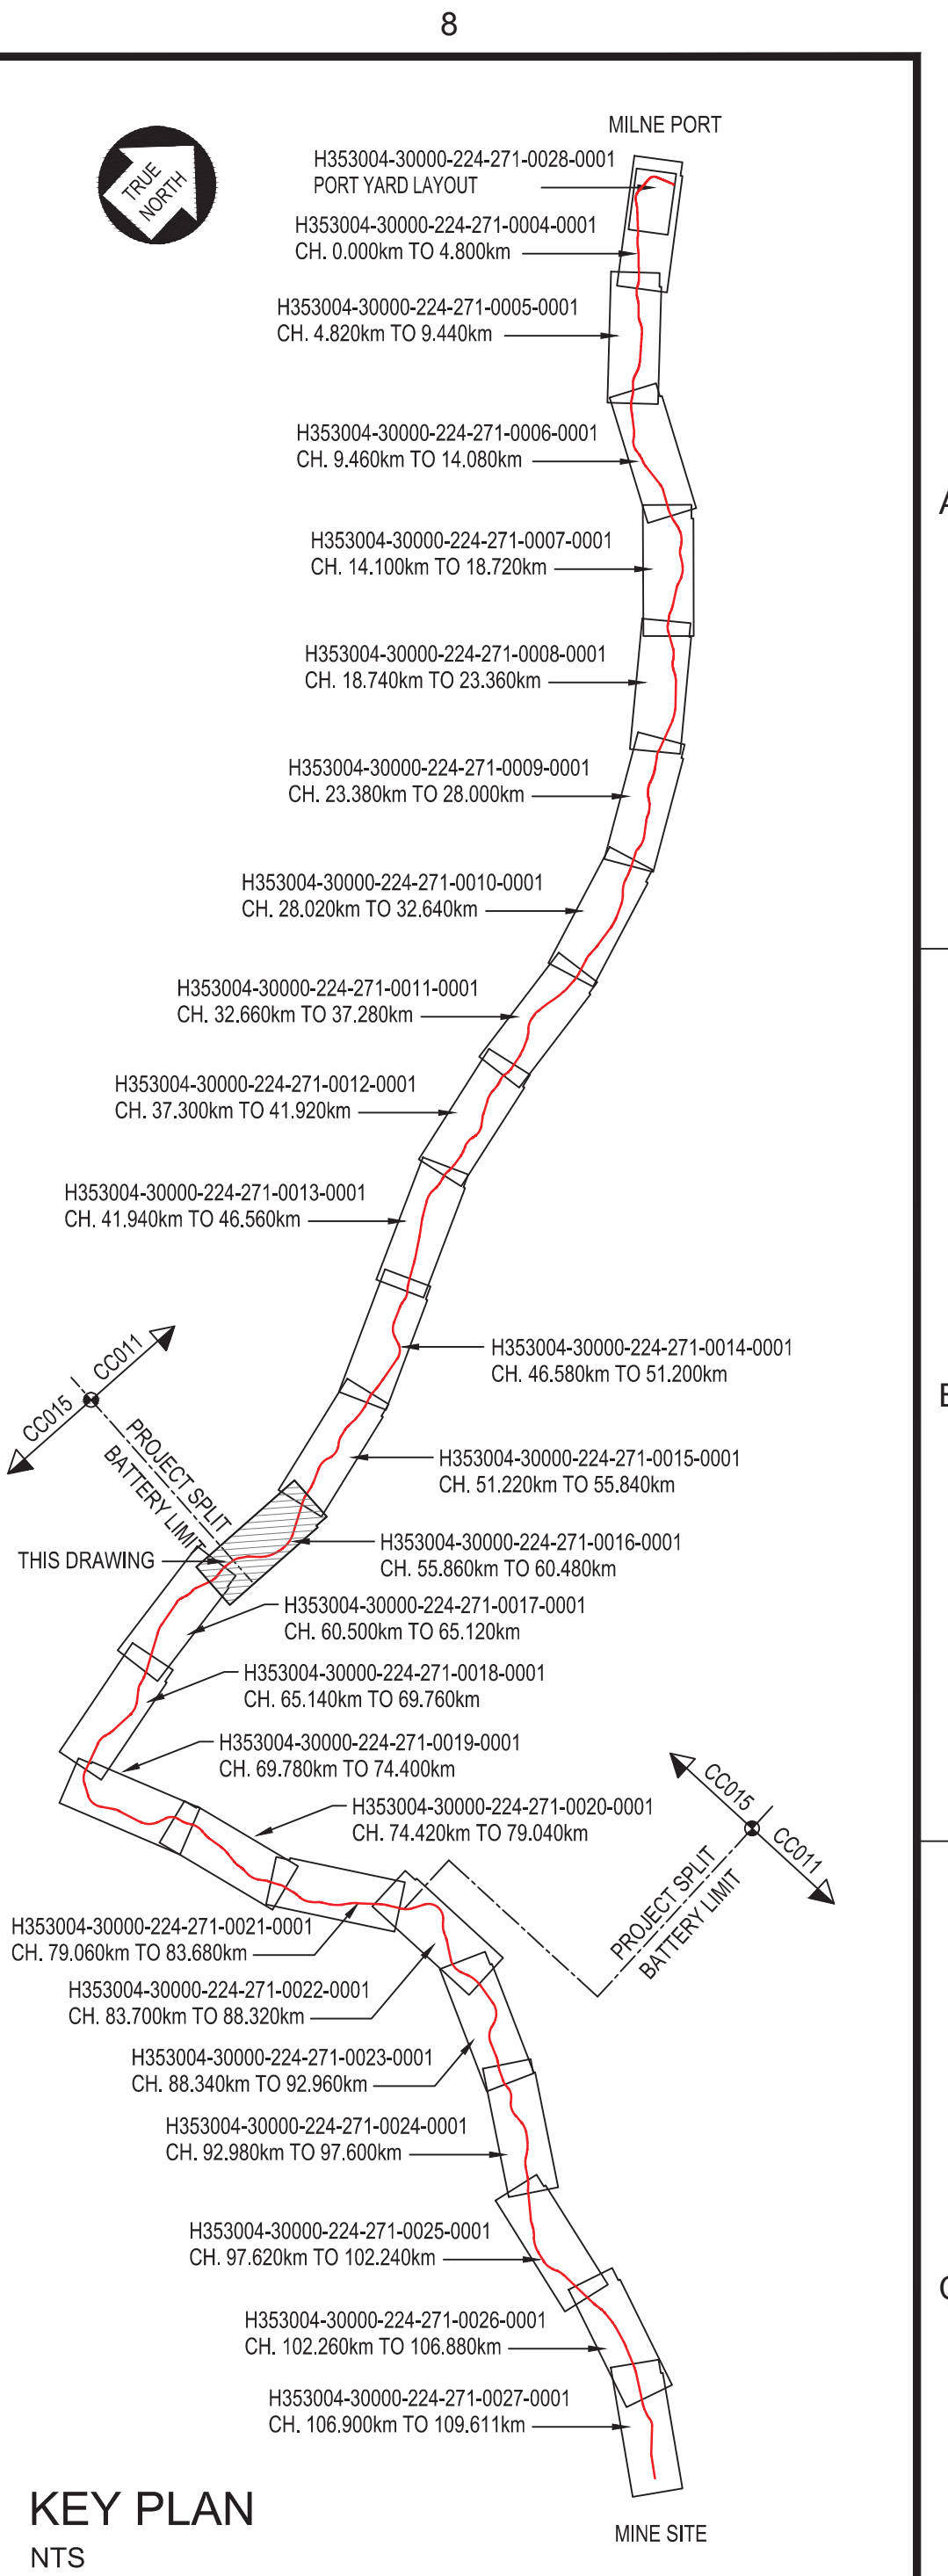

 Baffinland		Date: _____ PERMIT NUMBER: P-110 The Association of Professional Engineers, Geologists and Geophysicists of NWYT/NU	
BAFFINLAND IRON MINES LP MARY RIVER PROJECT			
RAIL SITE PLAN AND LONGITUDINAL SECTION CH. 55+860 TO CH. 60+480			
SCALE 1:5,000 OR AS NOTED	DWG. No. H353004-30000-224-271-0016-0001	REV A	

