

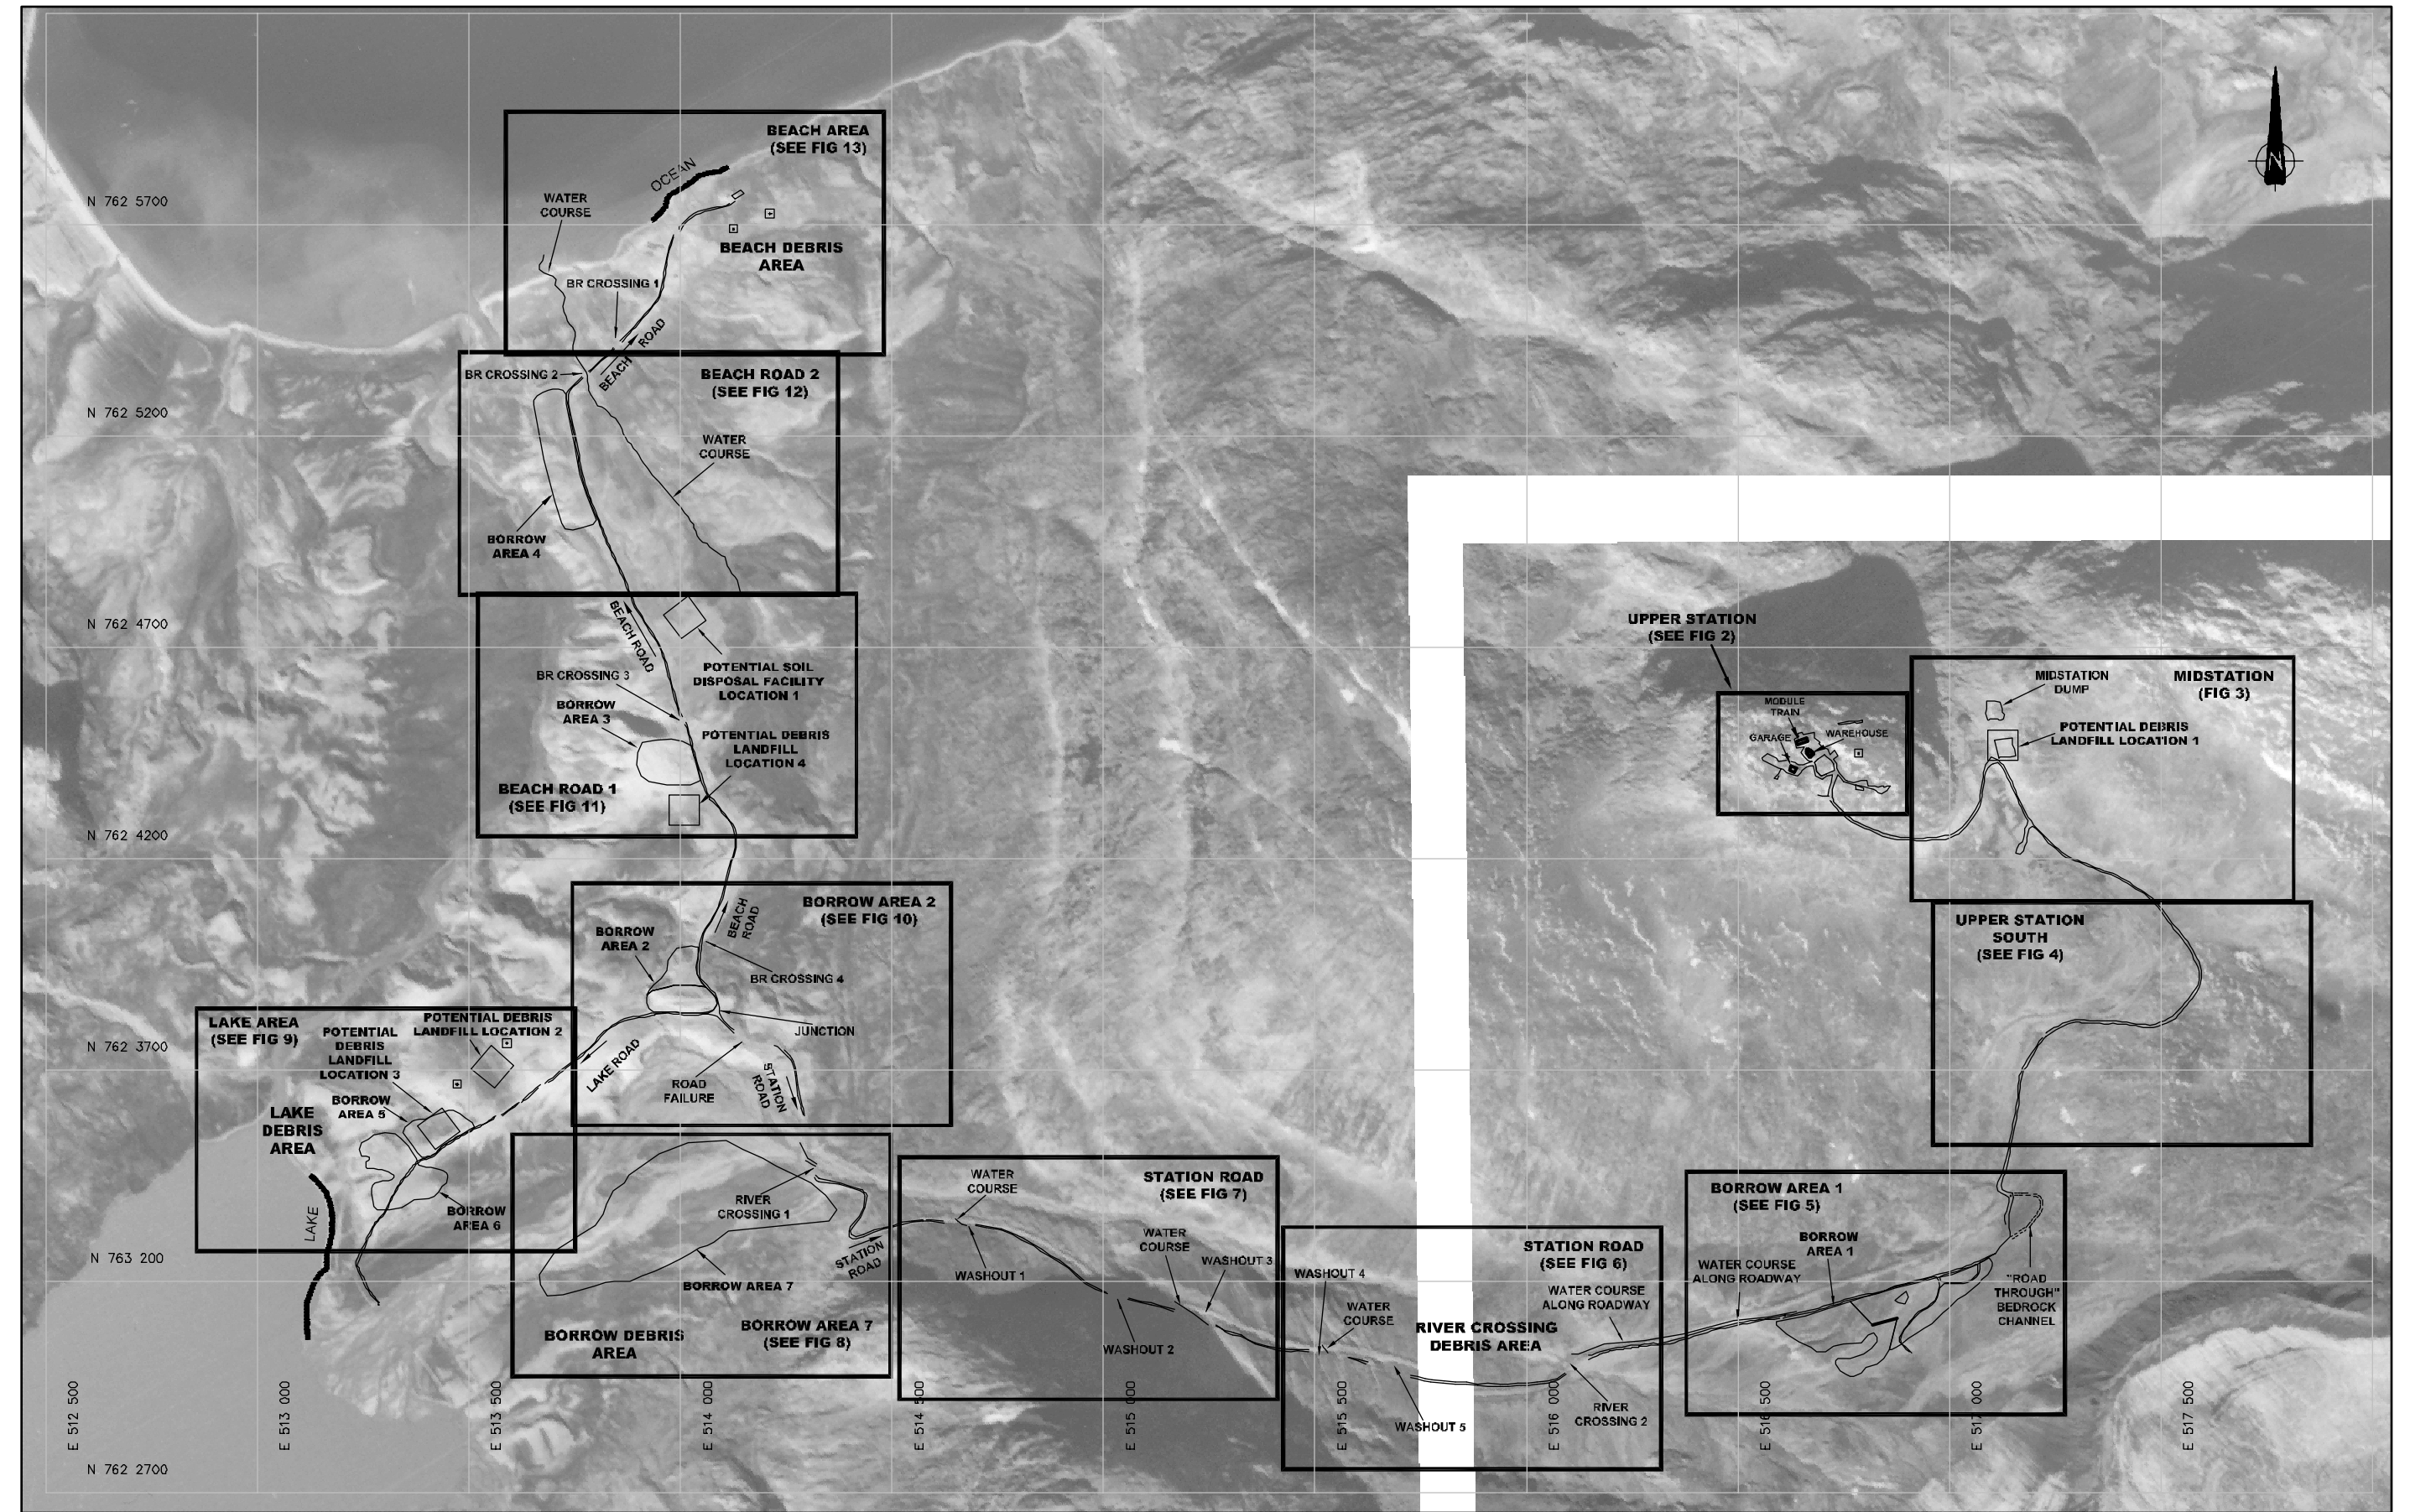


													
										DESIGNED BY: WTH/AB		PERMIT	
										DRAWN BY: DED		SEAL	
										DATE: 07/10/04			
										SCALE: AS SHOWN			
										PROJECT No.: 0101-04-1100065.DOT			
										ACAD FILENAME: 11000650010002.dwg			
												FOX-C EKALUGAD FJORD	
												OVERALL SITE PLAN	
												REVISION ISSUE	
												0	
												FIGURE	
												1	

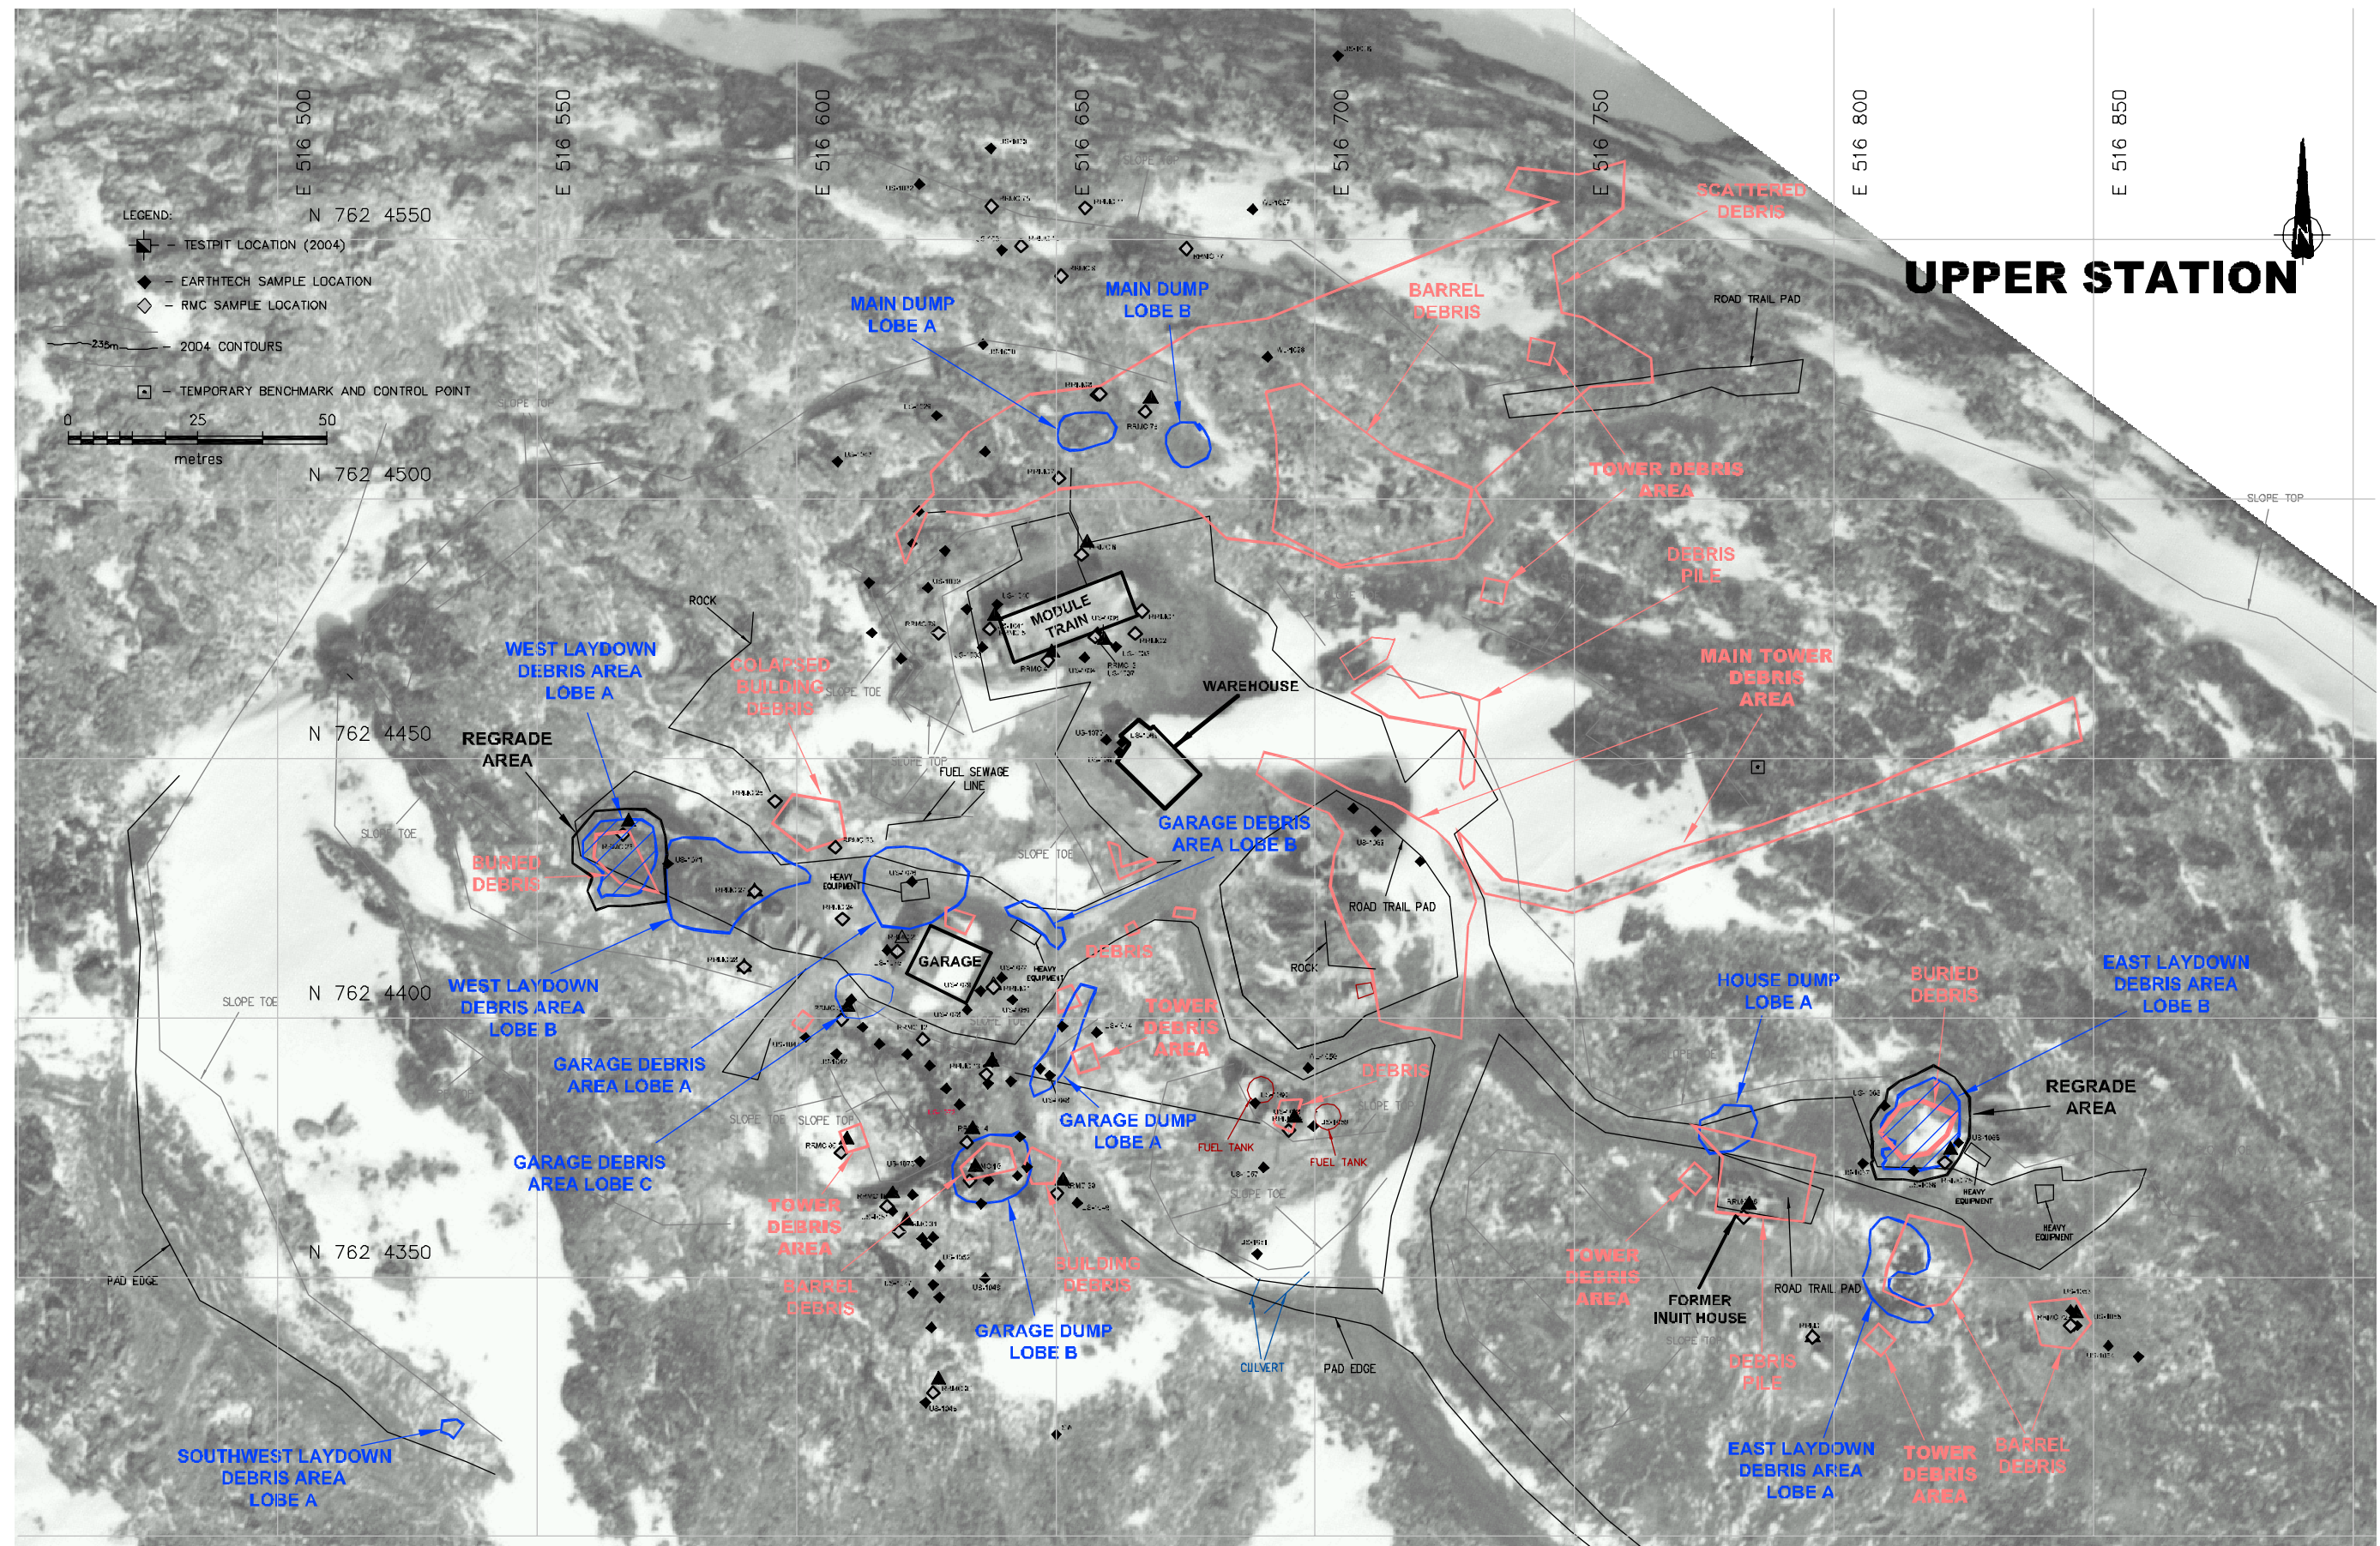

UPPER STATION


										 EBA Engineering Consultants Ltd.		 Public Works and Government Services Canada		Travaux publics et Services gouvernementaux Canada	
										DESIGNED BY: WTH/AB		PERMIT	SEAL	FDX-C EKALUGAD FJORD	
										DRAWN BY: DED				REVISION ISSUE	
										DATE: 07/10/04				0	
										SCALE: AS SHOWN					
										PROJECT No.: 0101-D4-1100065.DOT					
										ACAD FILENAME: 110006500100065.dwg					
														UPPER STATION	
														FIGURE	
														2A	

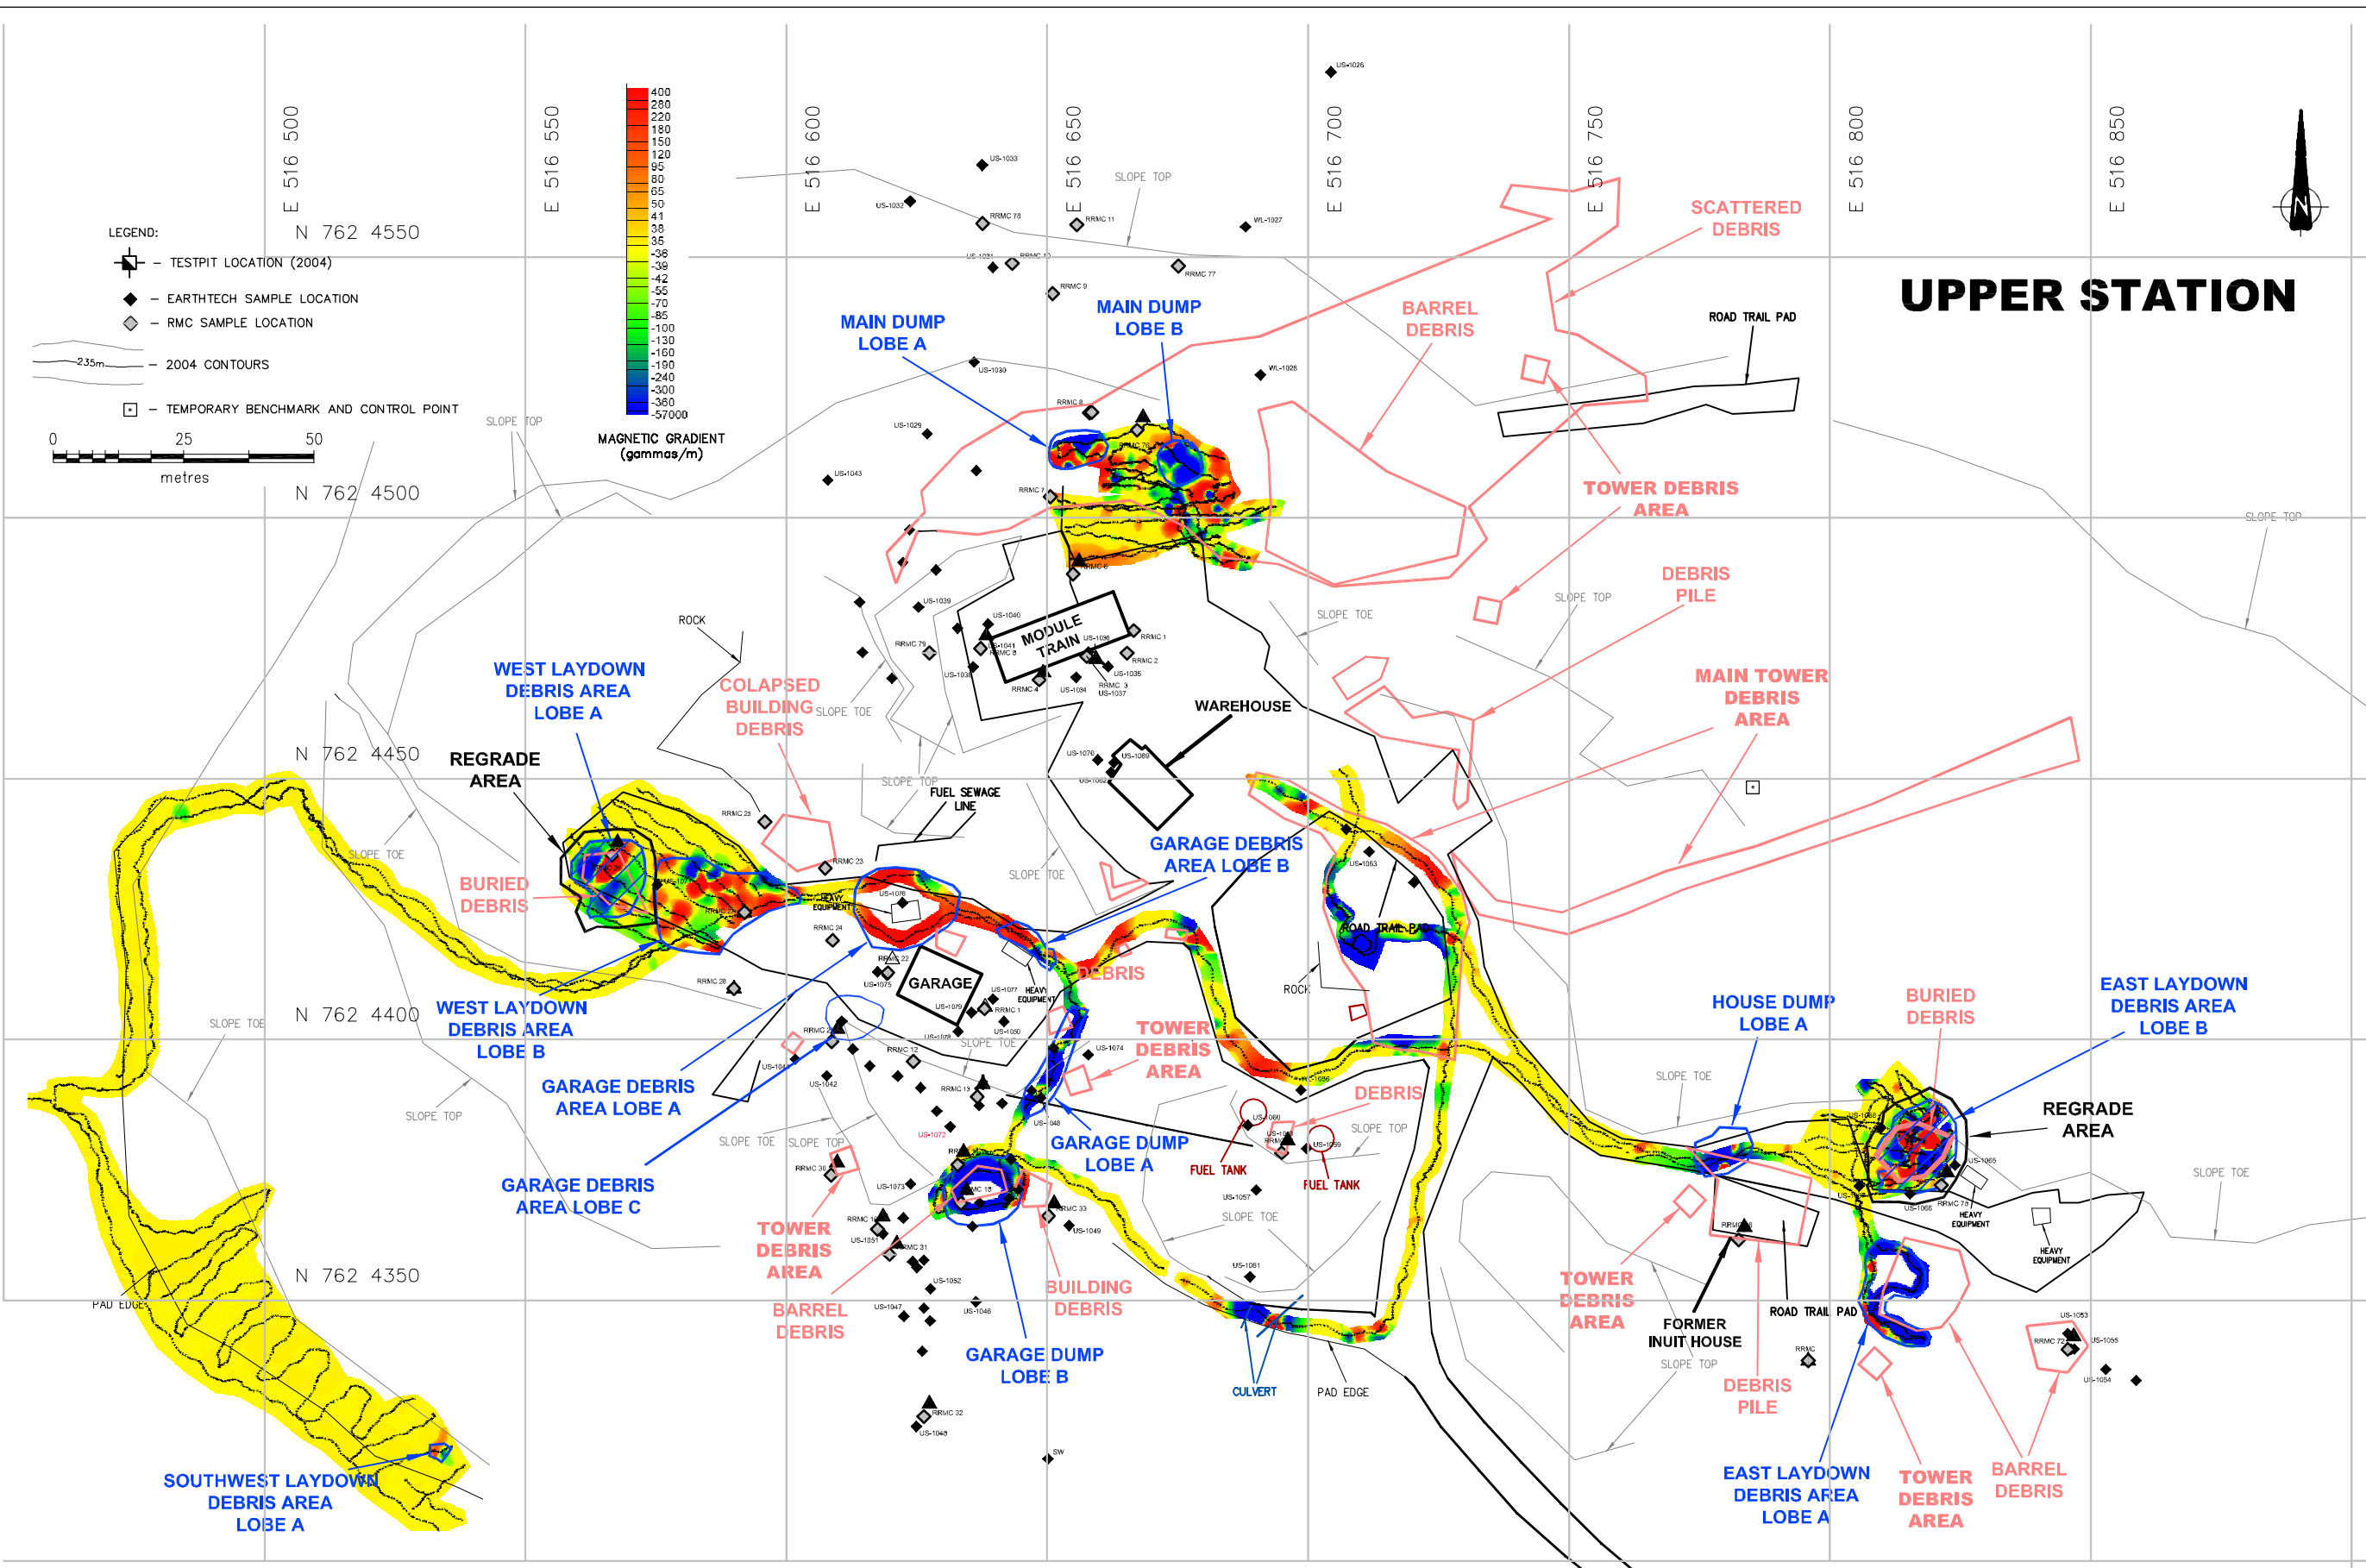

LEGEND:

- TESTPIT LOCATION (2004)
- EARTHTECH SAMPLE LOCATION
- RMC SAMPLE LOCATION
- 235m — 2004 CONTOURS
- TEMPORARY BENCHMARK AND CONTROL POINT

0 25 50 metres

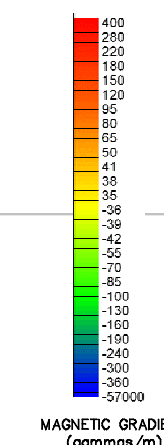


UPPER STATION

										 EBA Engineering Consultants Ltd.										 Public Works and Government Services Canada Travaux publics et Services gouvernementaux Canada	
										DESIGNED BY: <u>WH/AB</u>										PERMIT										SEAL										FOX-C EKALUGAD FJORD	
										DRAWN BY: <u>DBD</u>	
										DATE: <u>07/10/04</u>	
										SCALE: <u>AS SHOWN</u>	
										PROJECT No.: <u>0101-04-1100065.001</u>										UPPER STATION AREA 1 GRADIENT GEOPHYSICS	
										ACAD FILENAME: <u>1100065001Q04.dwg</u>	

EBA Engineering Consultants Ltd.

Public Works and Government Services Canada
Travaux publics et Services gouvernementaux Canada

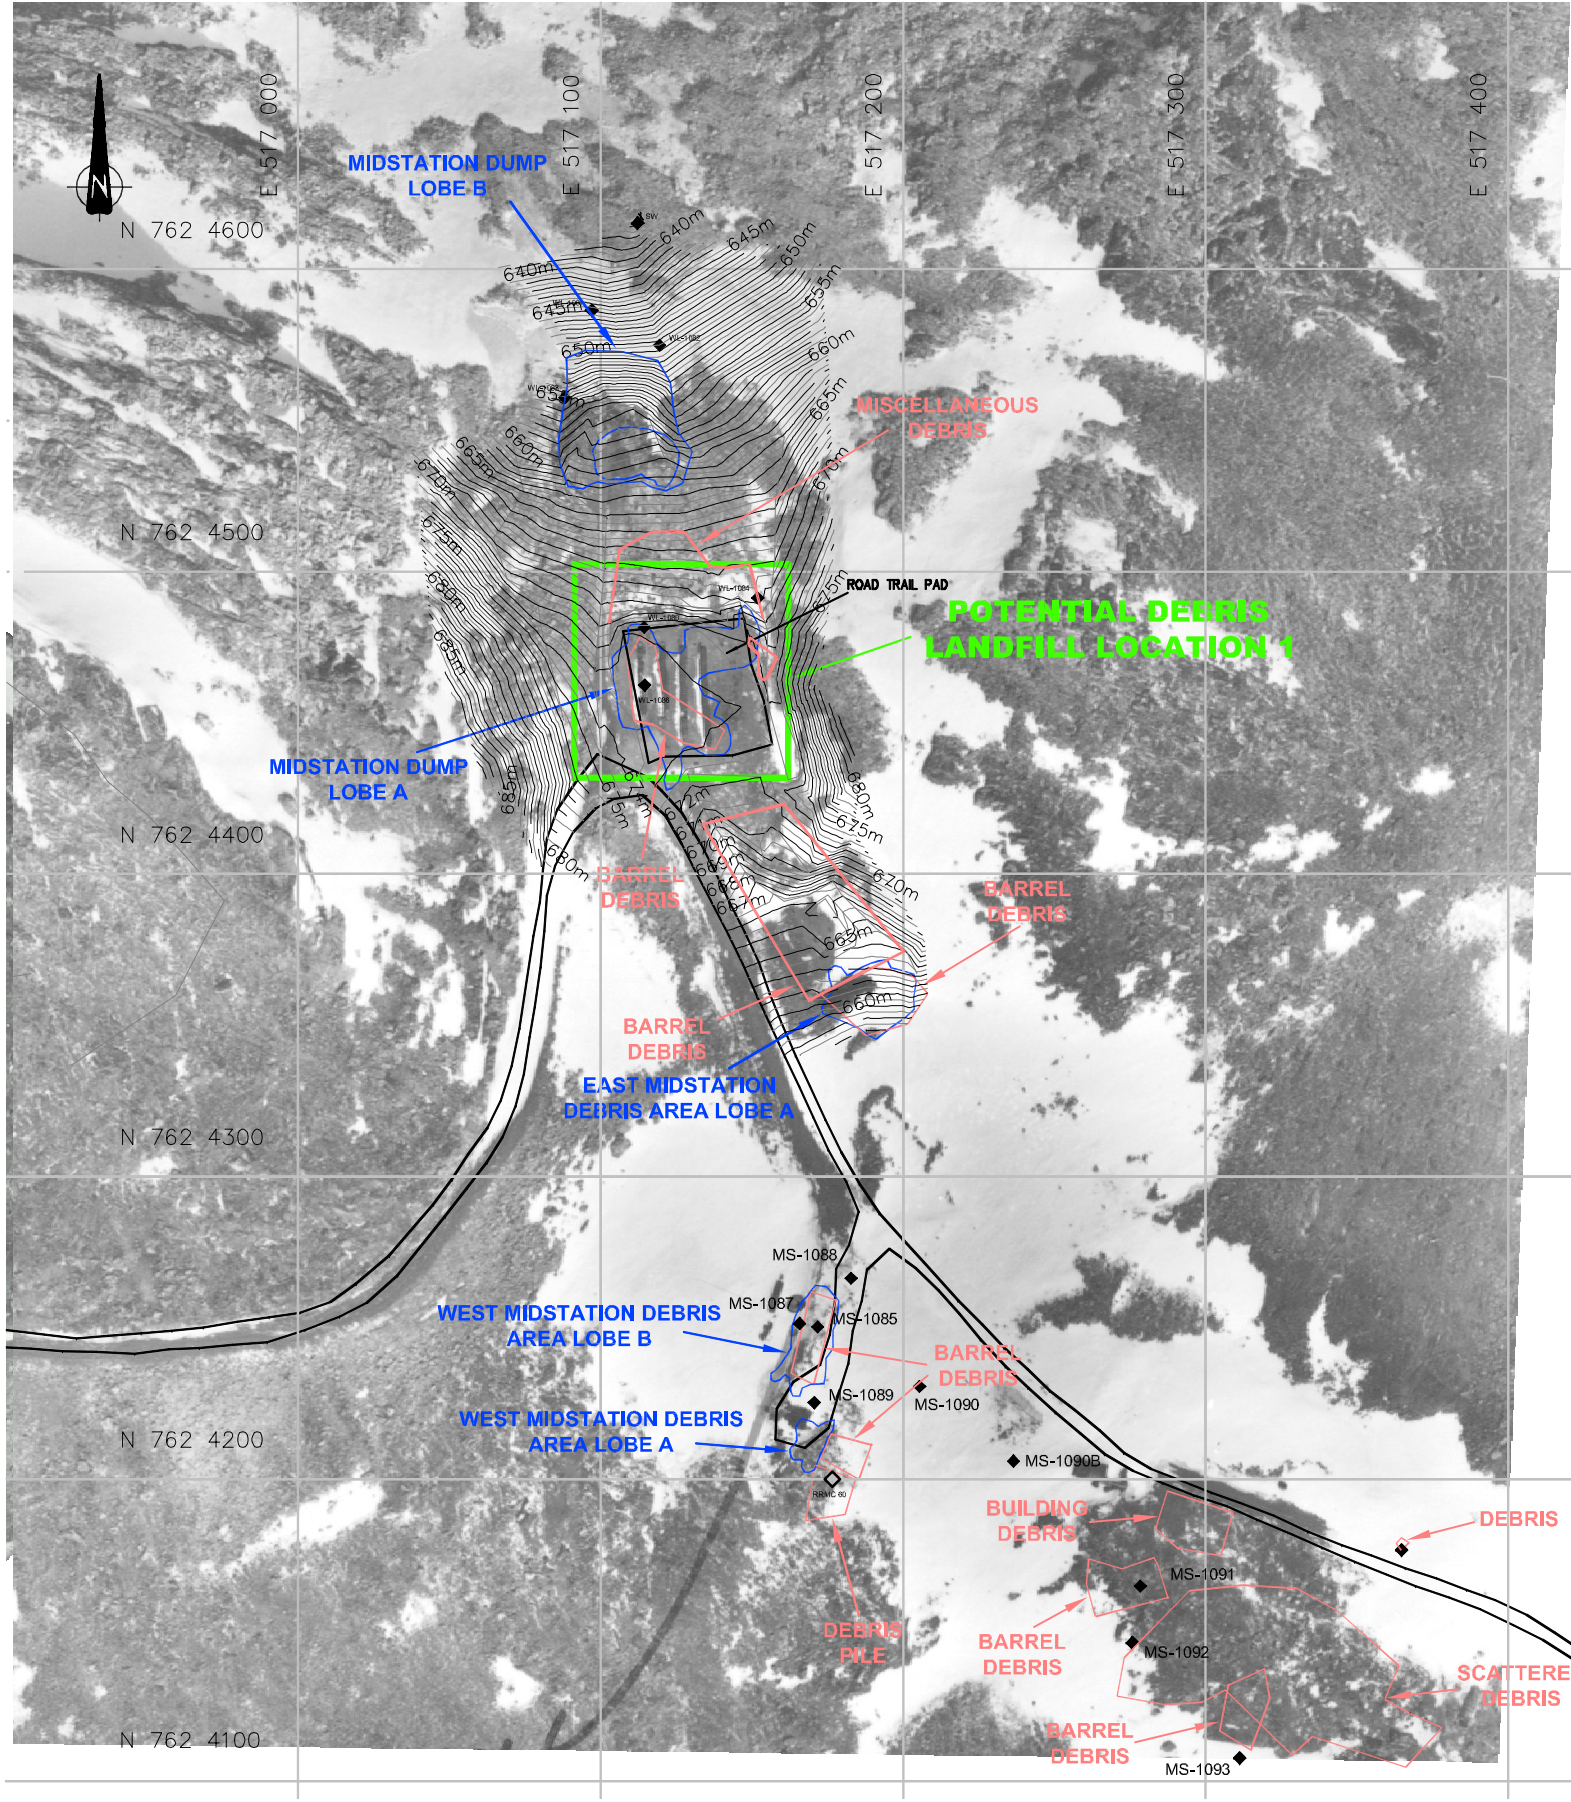

MIDSTATION

LEGEND:

- TESTPIT LOCATION (2004)
- EARTHTECH SAMPLE LOCATION
- RMC SAMPLE LOCATION
- 2004 CONTOURS
- TEMPORARY BENCHMARK AND CONTROL POINT

0 25 50 75 100 metres

										 EBA Engineering Consultants Ltd.			 Public Works and Government Services Canada Travaux publics et Services gouvernementaux Canada						
										DESIGNED BY: <u>WTH/AB</u>		PERMIT		SEAL		FOX-C EKALUGAD FJORD			
										DRAWN BY: <u>DBD</u>								REVISION ISSUE	
										DATE: <u>07/10/04</u>						0			
										SCALE: <u>AS SHOWN</u>						FIGURE			
										PROJECT No.: <u>0101-04-1100065.001</u>						3A			
										ACAD FILENAME: <u>1100065001003d.dwg</u>									
DRAWING No.		DRAWING TITLE			DATE	REV	No.	DESCRIPTION		DATE	APPROVED								
		REFERENCE DRAWINGS					REVISION												



E 517 000

E 517 100

E 517 200

E 517 300

E 517 400

E 517 500

E 517 600

E 517 700

E 517 800

N 762 4600

N 762 4500

N 762 4400

N 762 4300

N 762 4200

N 762 4100

MIDSTATION DUMP
LOBE B

MISCELLANEOUS
DEBRIS

POTENTIAL DEBRIS
LANDFILL LOCATION 1

MIDSTATION DUMP
LOBE A

BARREL
DEBRIS

BARREL
DEBRIS

EAST MIDSTATION
DEBRIS AREA LOBE A

WEST MIDSTATION DEBRIS
AREA LOBE B

WEST MIDSTATION DEBRIS
AREA LOBE A

MS-1088

MS-1087

MS-1085

MS-1089

MS-1090

MS-1090B

BUILDING
DEBRIS

MS-1091

BARREL
DEBRIS

MS-1092

BARREL
DEBRIS


MS-1093

DEBRIS

DEBRIS PILE

BARREL
DEBRIS


SCATTERED
DEBRIS

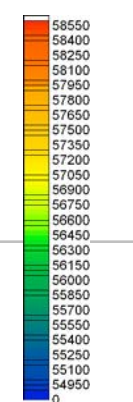

TOTAL MAGNETIC FIELD
(gammas)

LEGEND:

- TESTPIT LOCATION (2004)
- EARTHTECH SAMPLE LOCATION
- RMC SAMPLE LOCATION
- 2004 CONTOURS
- TEMPORARY BENCHMARK AND CONTROL POINT

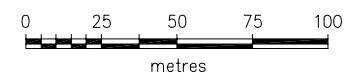

MIDSTATION

DESIGNED BY: WTH/AB										PERMIT		SEAL		FOX-C EKALUGAD FJORD	
DRAWN BY: DBD														REVISION 0	
DATE: 07/10/04														FIGURE 3D	
SCALE: AS SHOWN															
PROJECT No.: 0101-04-1100065.001															
ACAD FILENAME: 11000650010206.dwg															
ISSUED FOR REVIEW										29/10/04		WTH			
DRAWING No.										DATE		REV		No.	
REFERENCE DRAWINGS															
REVISION															



N 762 4000

N 762 3900

N 762 3800

N 762 3700

E 517 000

N 762 3600

E 517 100

E 517 200

E 517 300

E 517 400




E 517 500

E 517 600


E 517 700

E 517 800

UPPER STATION SOUTH

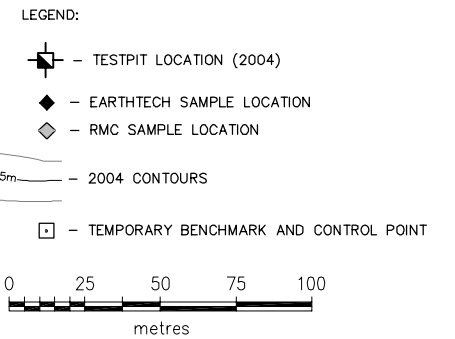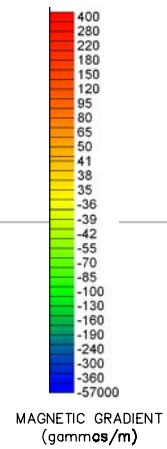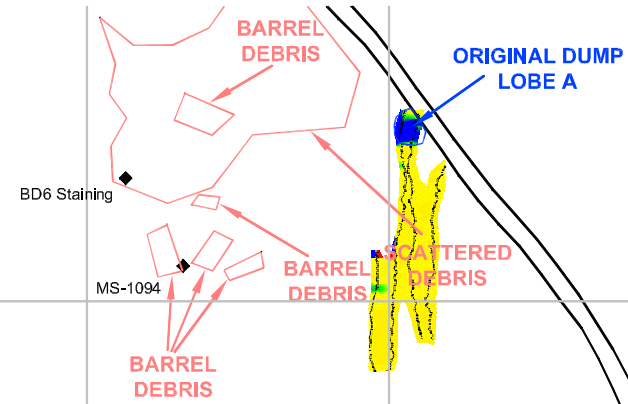

DESIGNED BY: WTH/AB										PERMIT		SEAL	
DRAWN BY: DBD													
DATE: 07/10/04													
SCALE: AS SHOWN													
PROJECT No.: 0101-04-1100065.001													
ACAD FILENAME: 11000650010204.dwg													
ISSUED FOR REVIEW										29/10/04		WTH	
DATE										DATE		APPROVED	
REV No.										REV No.		REV No.	
DRAWING No.										DRAWING No.		DRAWING No.	
DRAWING TITLE										DRAWING TITLE		DRAWING TITLE	
REFERENCE DRAWINGS										REFERENCE DRAWINGS		REFERENCE DRAWINGS	
REVISION										REVISION		REVISION	
FOX-C EKALUGAD FJORD										FOX-C EKALUGAD FJORD		FOX-C EKALUGAD FJORD	
UPPER STATION SOUTH GRADIENT GEOPHYSICS										UPPER STATION SOUTH GRADIENT GEOPHYSICS		UPPER STATION SOUTH GRADIENT GEOPHYSICS	
REVISION ISSUE										REVISION ISSUE		REVISION ISSUE	
FIGURE 4A										FIGURE 4A		FIGURE 4A	

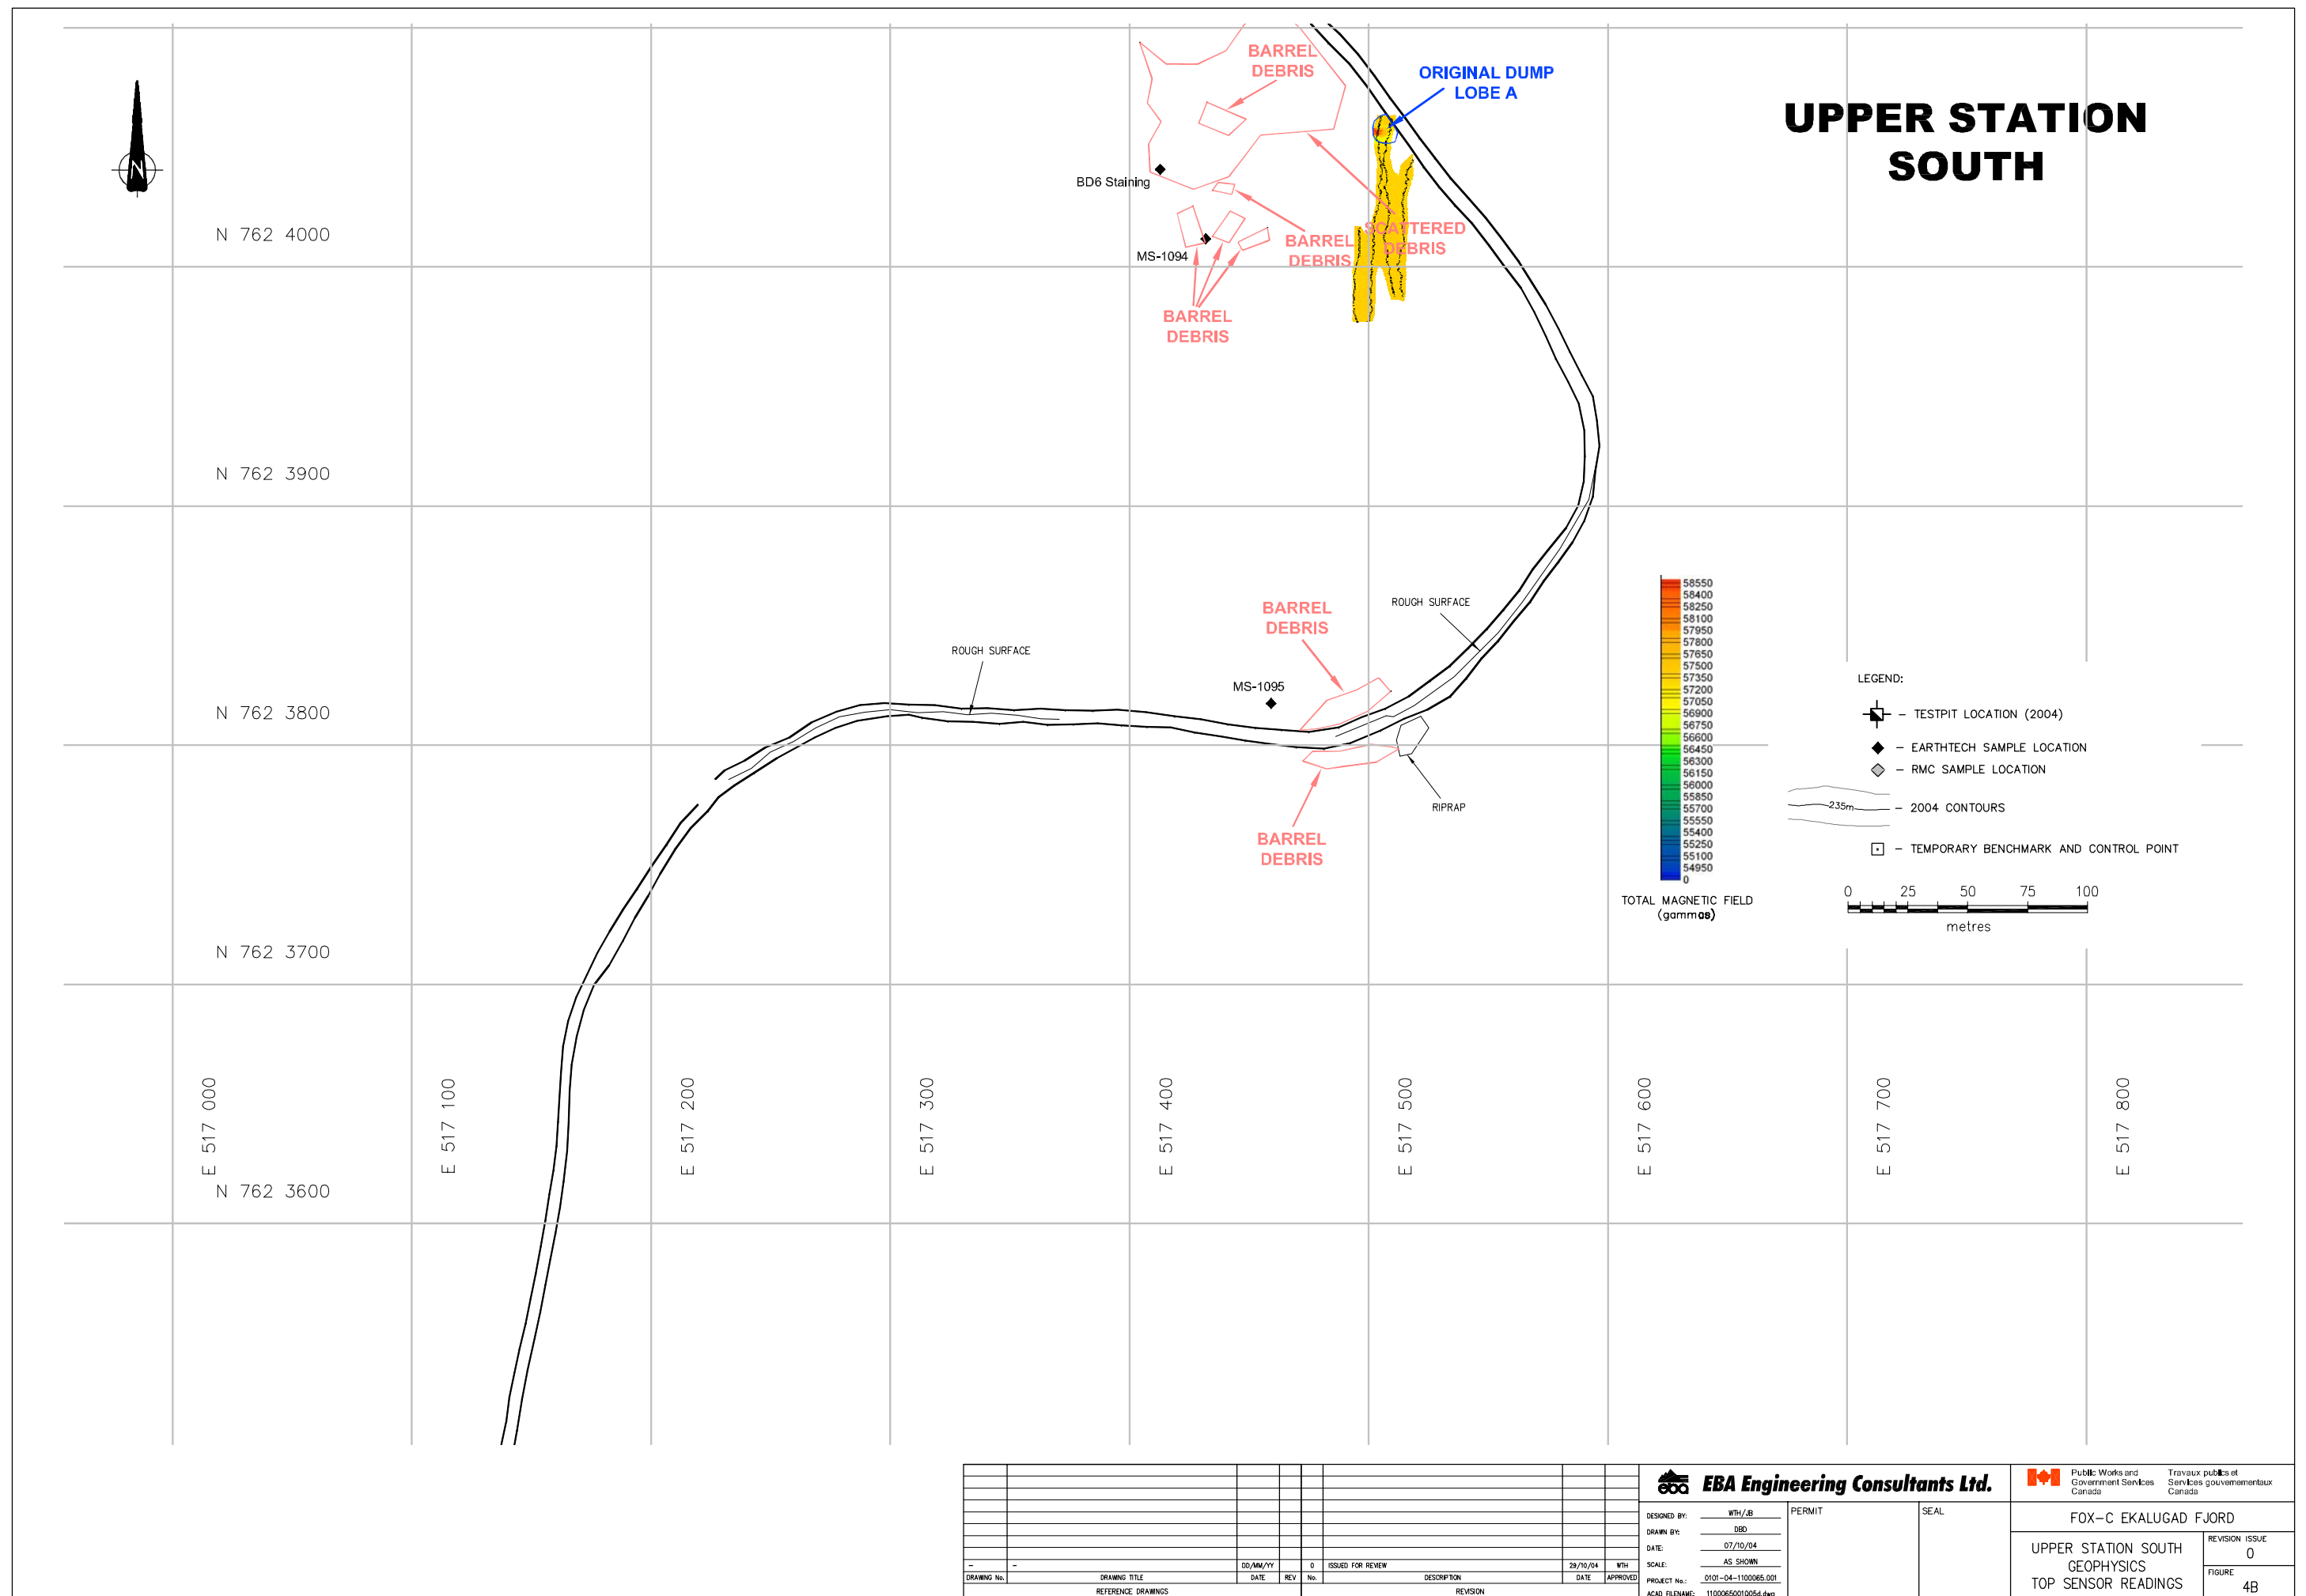



N 762 4000

N 762 3900

N 762 3800

N 762 3700

E 517 000

N 762 3600

E 517 100

E 517 200

E 517 300

E 517 400

E 517 500

E 517 600

E 517 700

E 517 800

BD6 Staining

MS-1094

BARREL
DEBRIS

BARREL
DEBRIS

MS-1095

BARREL
DEBRIS

ROUGH SURFACE


ROUGH SURFACE

RIPRAP

ORIGINAL DUMP
LOBE A


BARREL
DEBRIS

UPPER STATION SOUTH

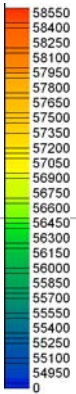


TOTAL MAGNETIC FIELD
(gamma)

- LEGEND:
- TESTPIT LOCATION (2004)
 - EARTHTECH SAMPLE LOCATION
 - RMC SAMPLE LOCATION
 - 2004 CONTOURS
 - TEMPORARY BENCHMARK AND CONTROL POINT

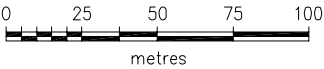

EBA Engineering Consultants Ltd.										Public Works and Government Services Canada Travaux publics et Services gouvernementaux Canada	
DESIGNED BY: WTH/AB DRAWN BY: DBD DATE: 07/10/04 SCALE: AS SHOWN PROJECT No.: 0101-04-1100065.001 ACAD FILENAME: 11000650010206.dwg										PERMIT	SEAL
FOX-C EKALUGAD FJORD										REVISION ISSUE	
UPPER STATION SOUTH GEOPHYSICS										0	
BOTTOM SENSOR READINGS										FIGURE 4C	

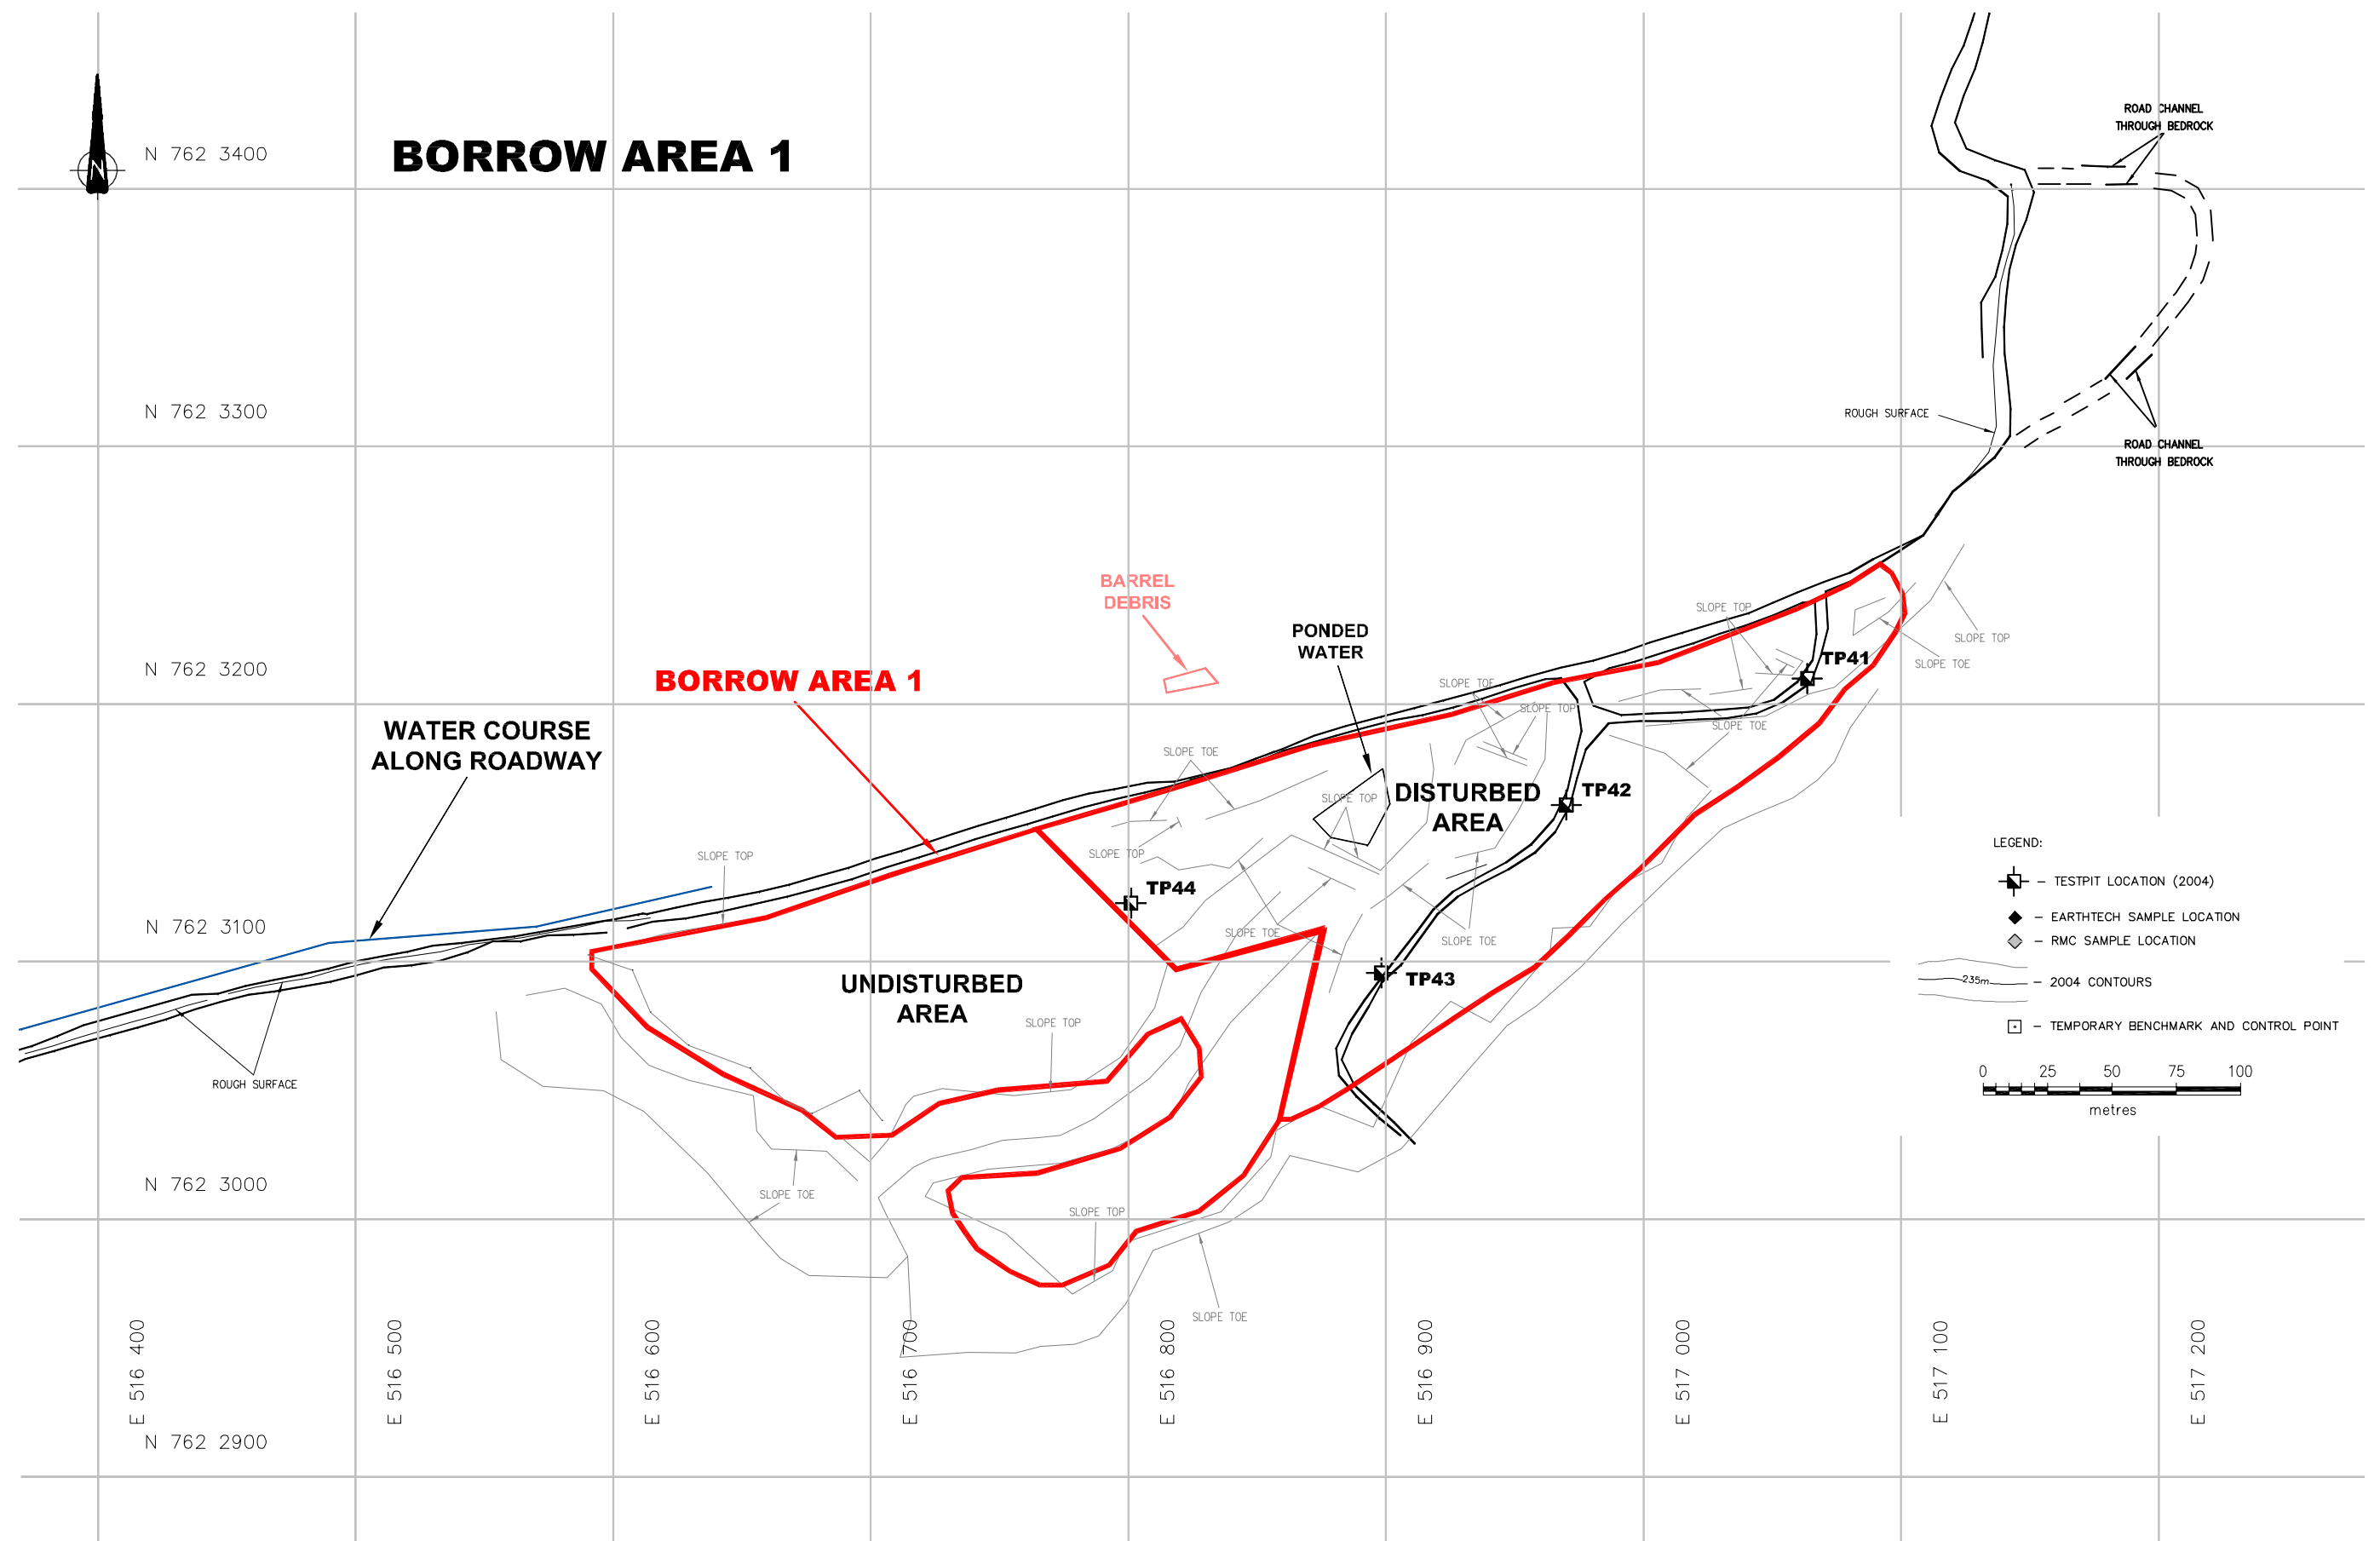

--	--	






N 762 3300

N 762 3200

STATION ROAD

- LEGEND:
- TESTPIT LOCATION (2004)
 - EARTHTECH SAMPLE LOCATION
 - RMC SAMPLE LOCATION
 - 2004 CONTOURS
 - TEMPORARY BENCHMARK AND CONTROL POINT

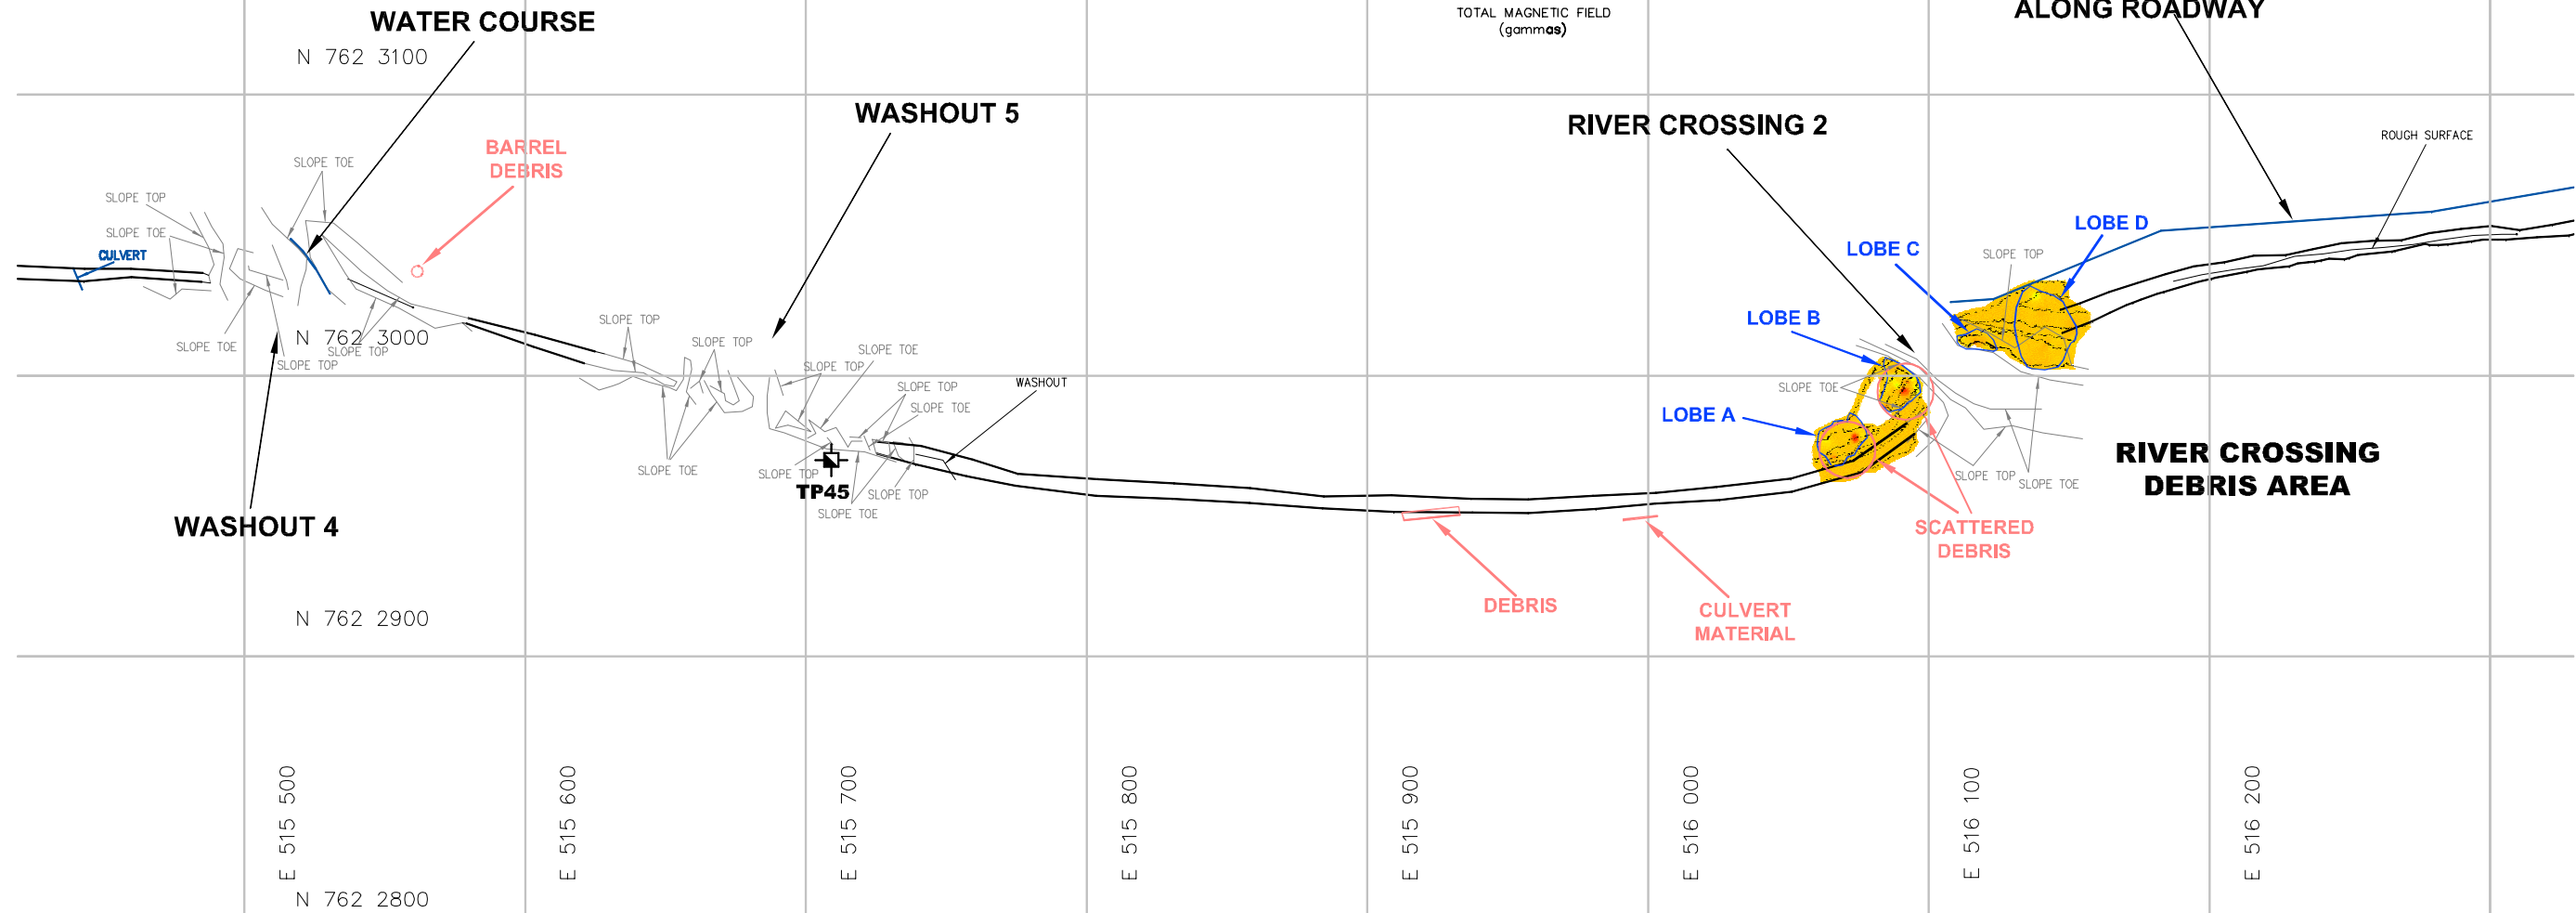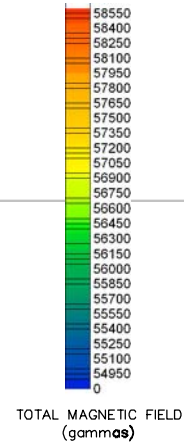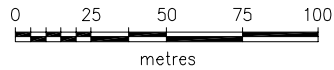

														Travaux publics et Services gouvernementaux Canada	
										EBA Engineering Consultants Ltd.				FOX-C EKALUGAD FJORD	
										DESIGNED BY: WTH/AB		PERMIT		SEAL	
										DRAWN BY: DBD					
										DATE: 07/10/04					
										SCALE: AS SHOWN					
										PROJECT No.: 0101-04-1100065.001					
										ACAD FILENAME: 1100065001Q05d.dwg					






N 762 3300

N 762 3200

STATION ROAD


- LEGEND:
- TESTPIT LOCATION (2004)
 - EARTHTECH SAMPLE LOCATION
 - RMC SAMPLE LOCATION
 - 2004 CONTOURS
 - TEMPORARY BENCHMARK AND CONTROL POINT

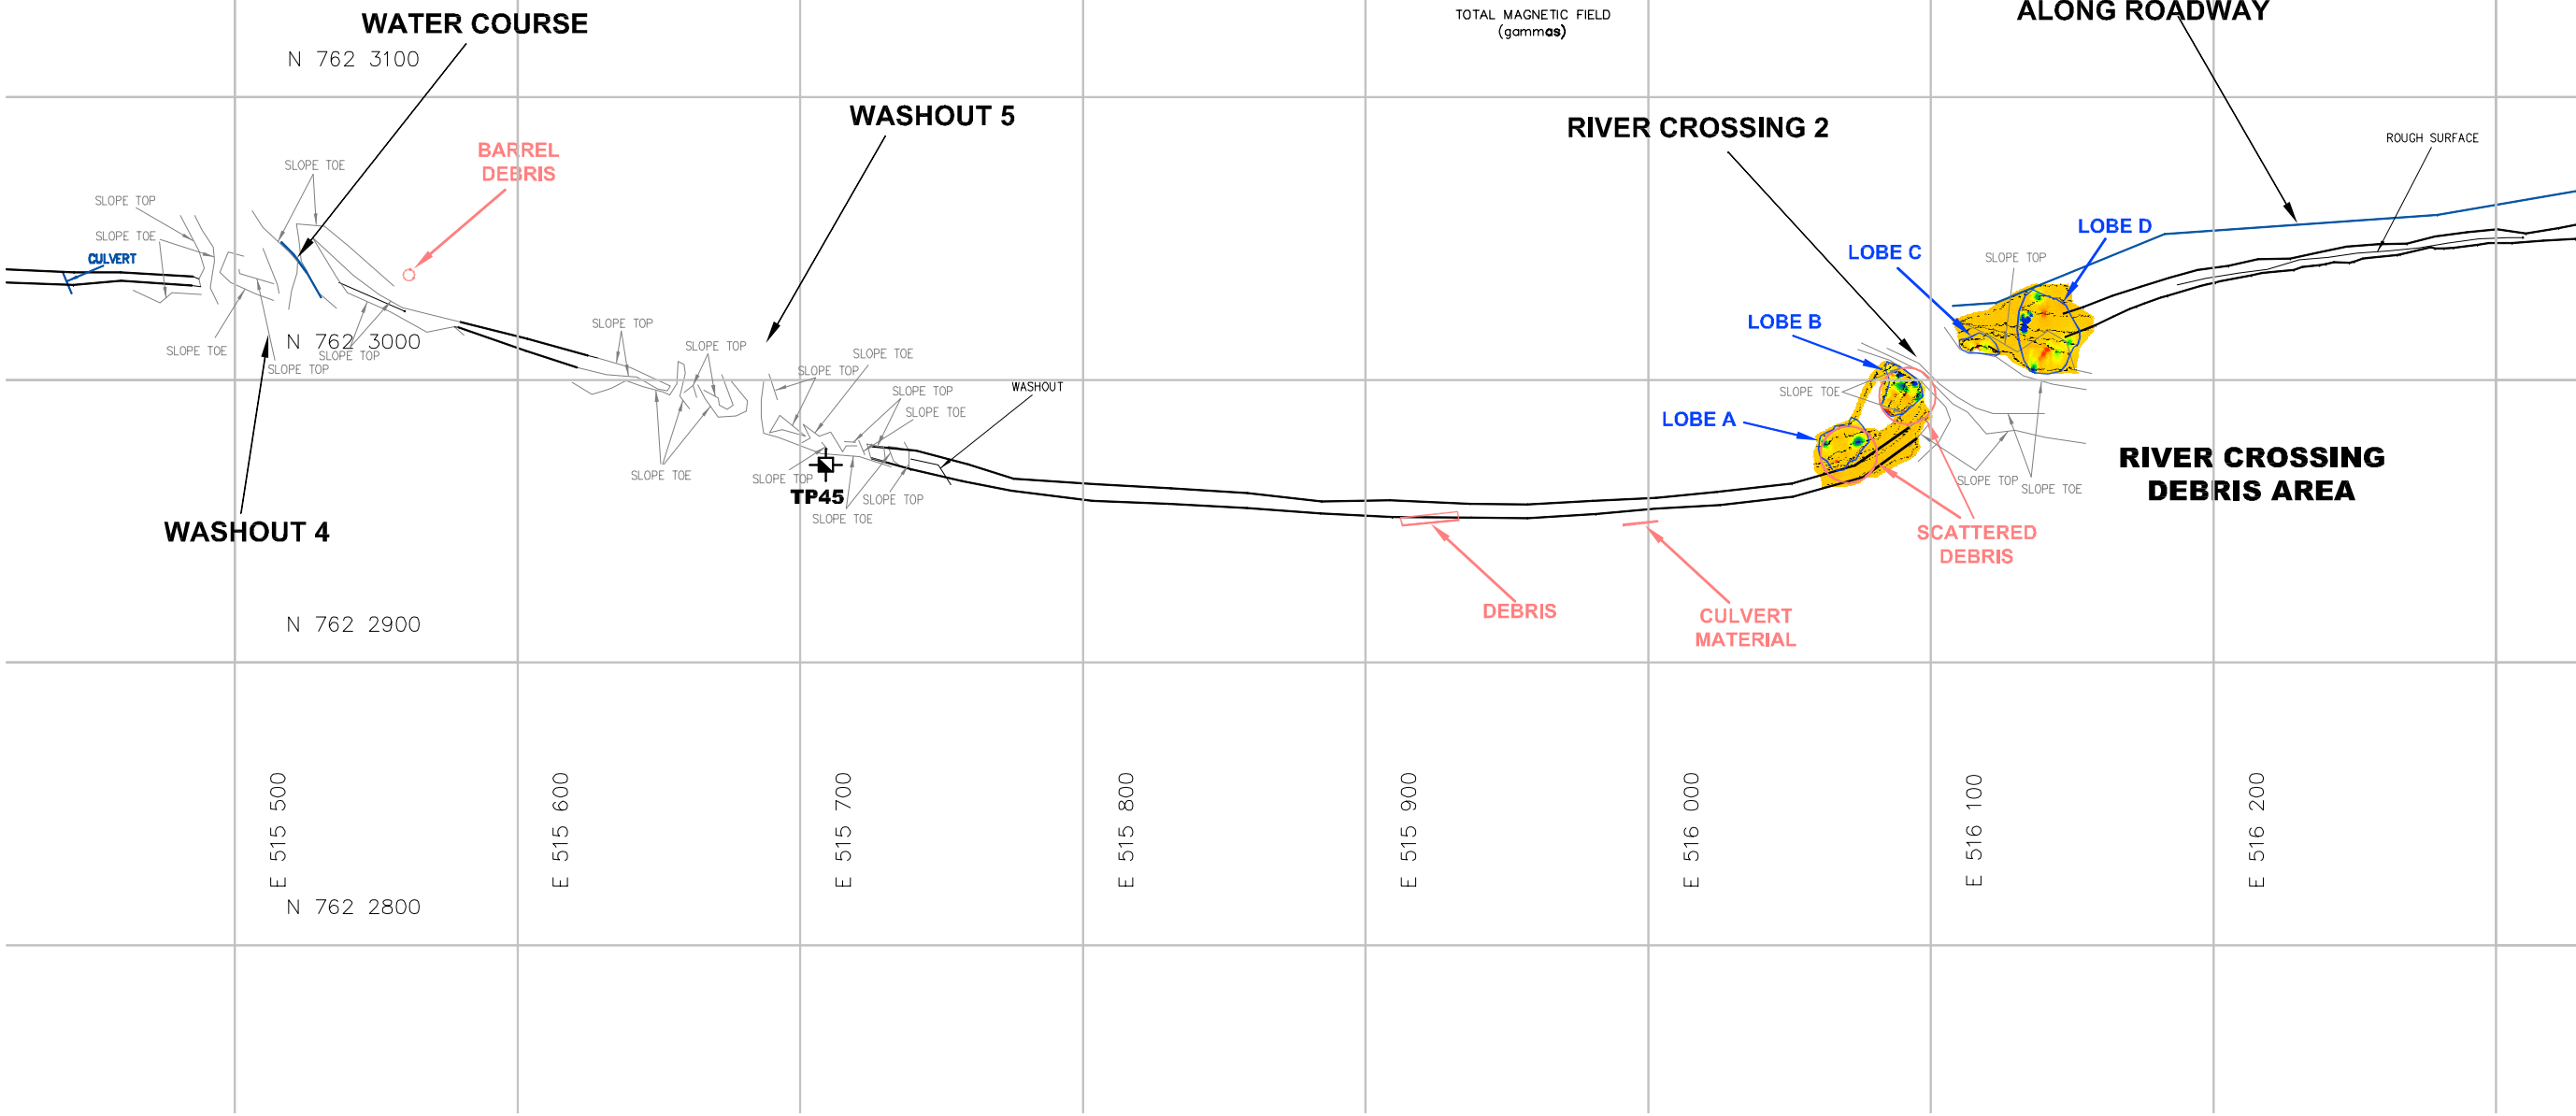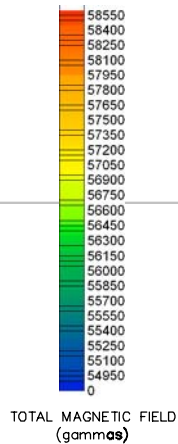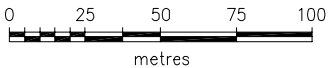


DESIGNED BY: WTH/AB										PERMIT		SEAL	
DRAWN BY: DBD													
DATE: 07/10/04													
SCALE: AS SHOWN													
PROJECT No.: 0101-04-1100065.001													
ACAD FILENAME: 11000650010206.dwg													
STATION ROAD 1 GEOPHYSICS BOTTOM SENSOR READINGS										REVISION 0		FIGURE 6C	




STATION ROAD

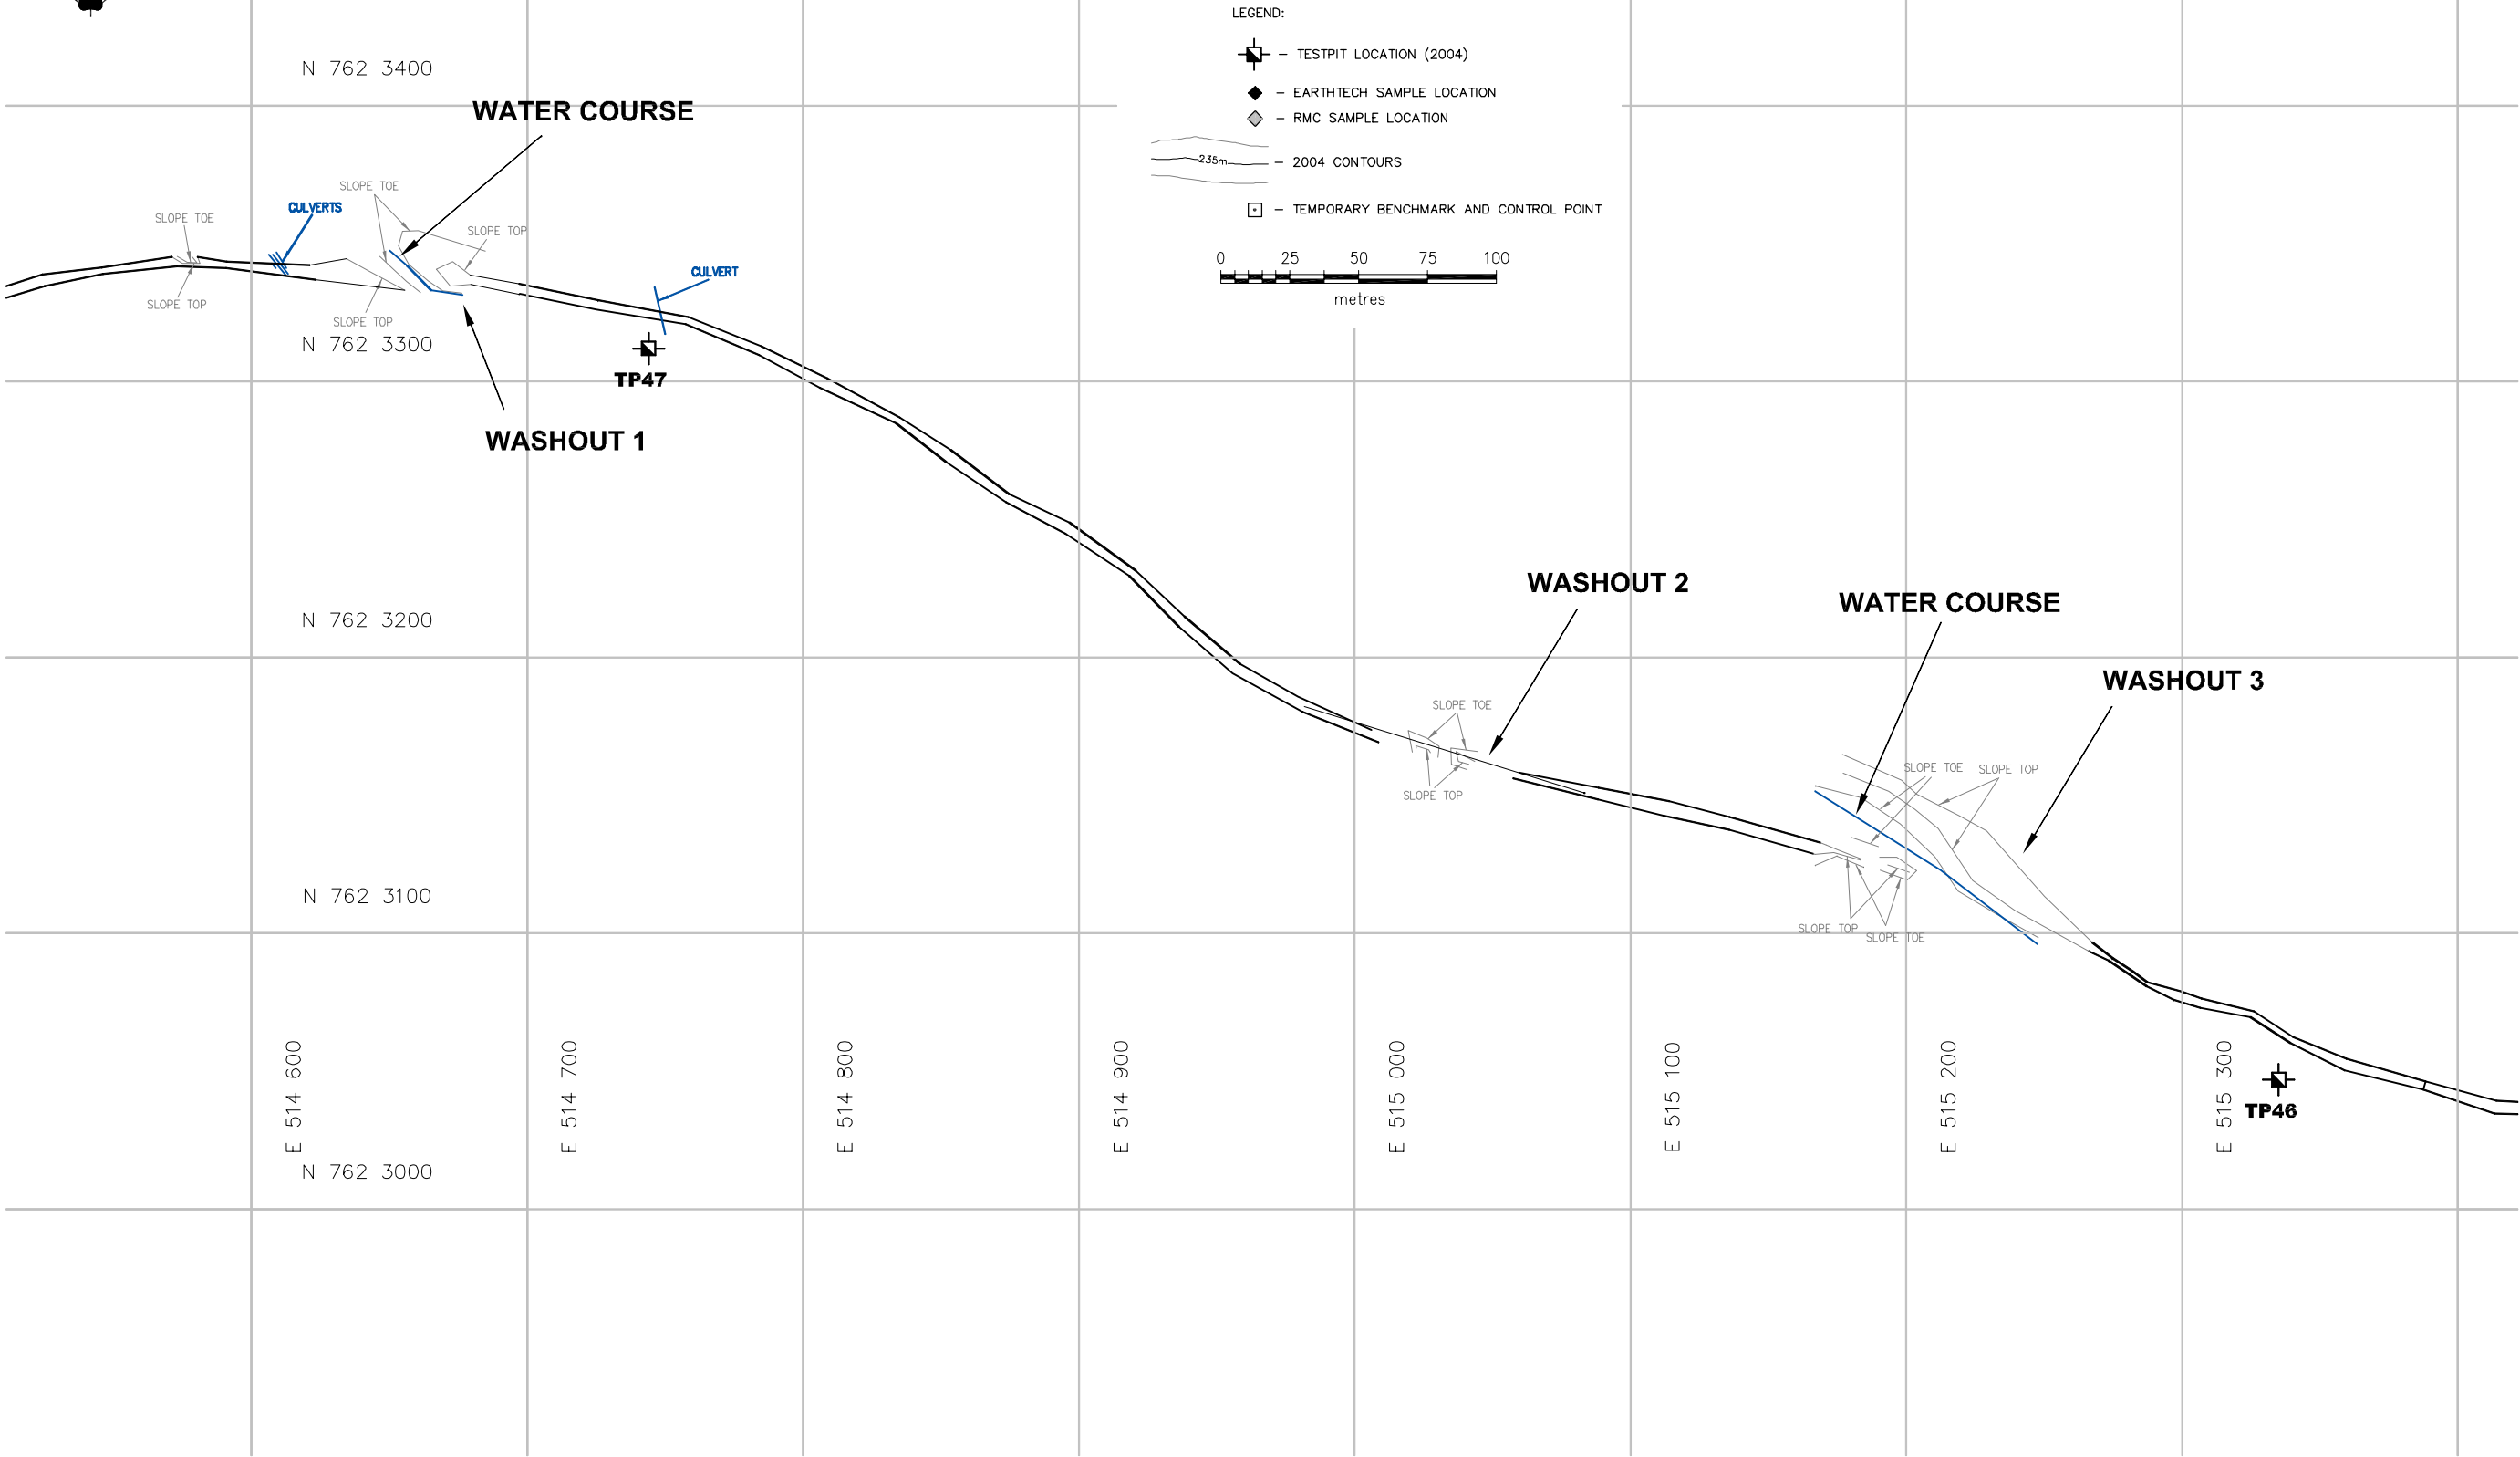

										 EBA Engineering Consultants Ltd.		 Public Works and Government Services Canada Travaux publics et Services gouvernementaux Canada			
										DESIGNED BY: <u>WTH/AB</u>		PERMIT	SEAL	FOX-C EKALUGAD FJORD	
										DRAWN BY: <u>DBD</u>					
										DATE: <u>07/10/04</u>					
										SCALE: <u>AS SHOWN</u>					
										PROJECT No.: <u>0101-04-1100065.001</u>		STATION ROAD 2	REVISION ISSUE 0		
										ACAD FILENAME: <u>1100065001003d.dwg</u>					
												FIGURE 7			

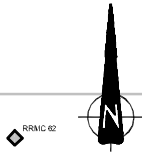

BORROW AREA 6

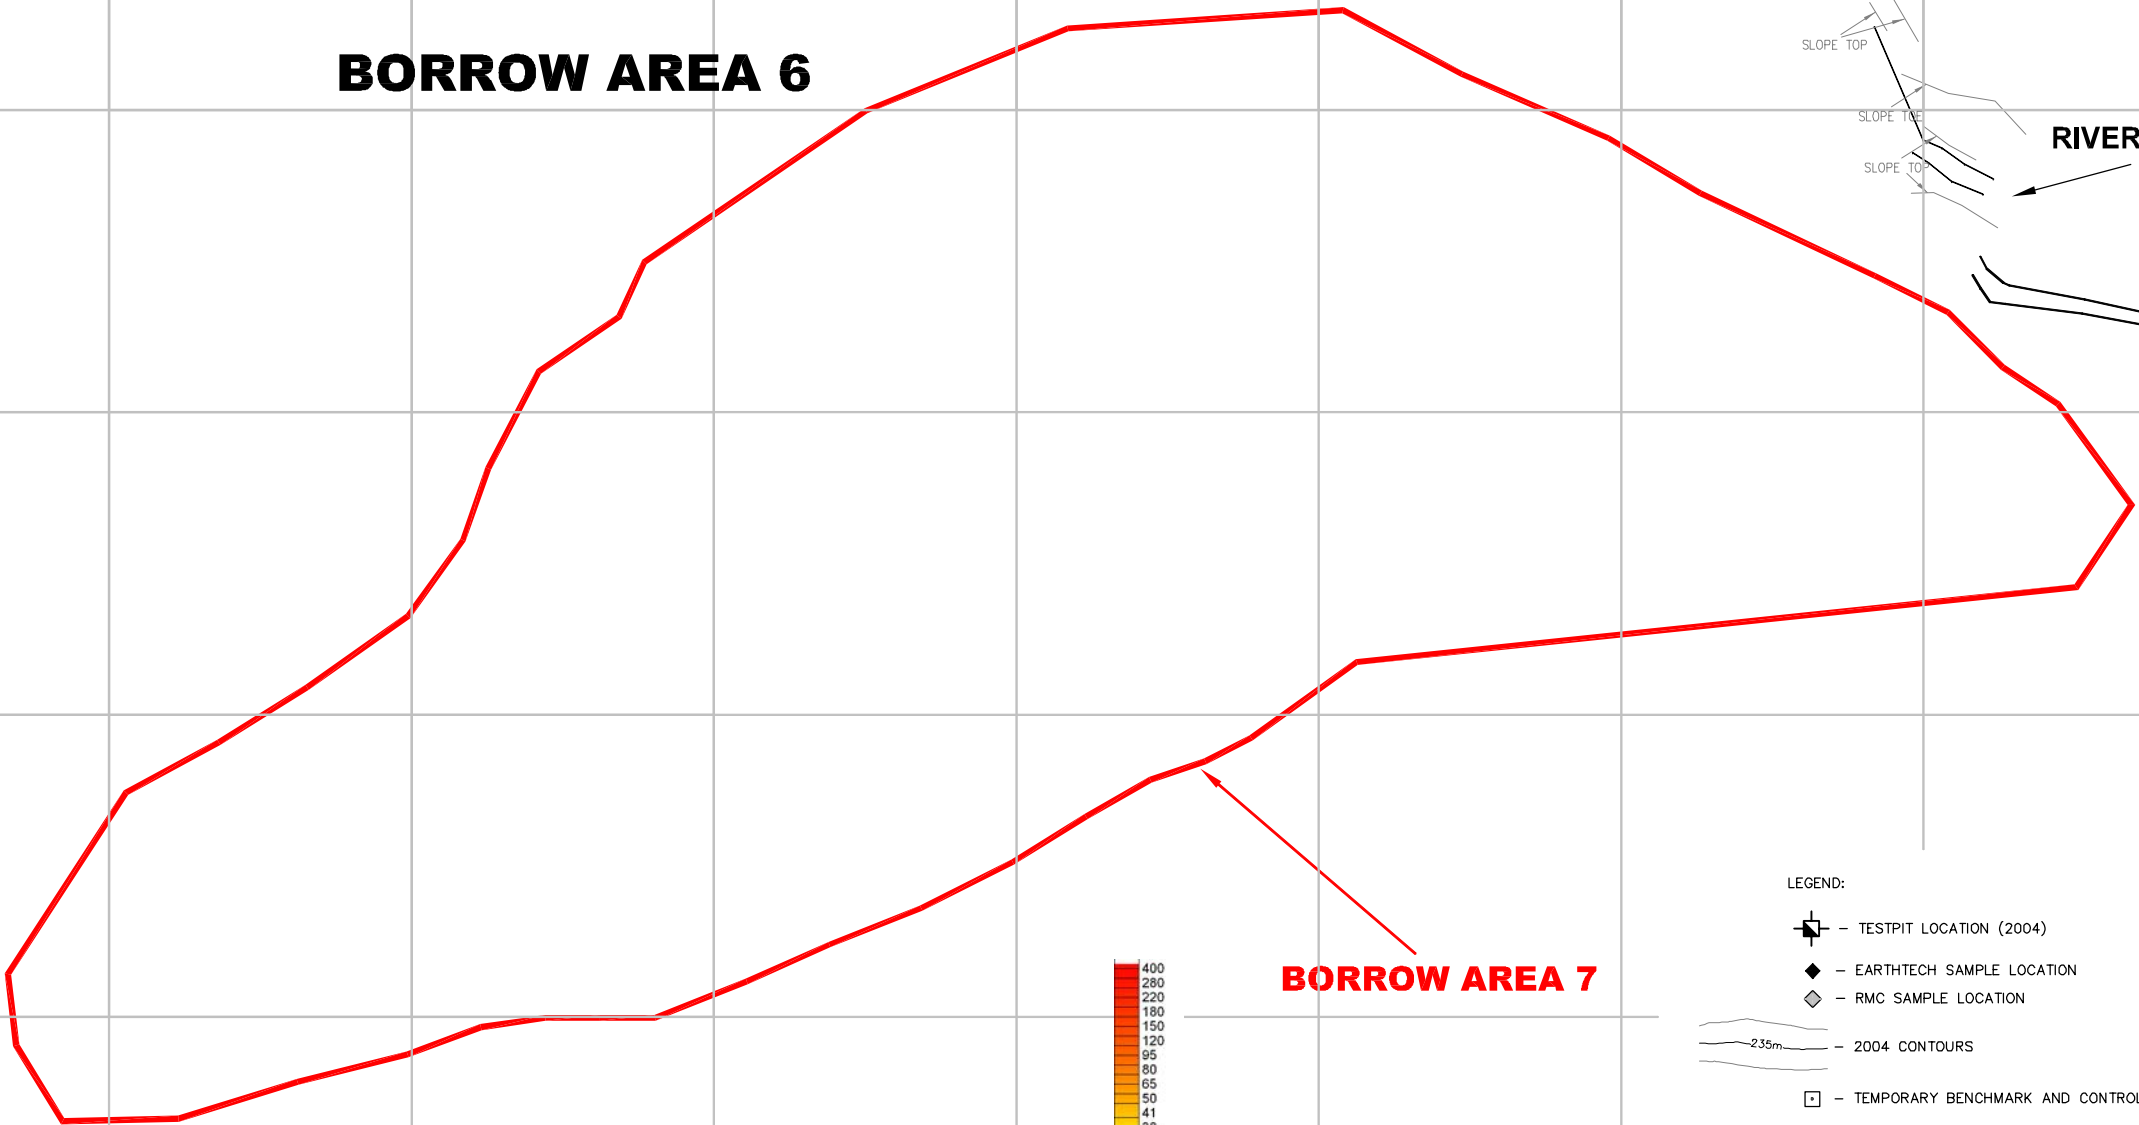


BORROW DEBRIS
AREA



BORROW AREA 7

DESIGNED BY: WTH/AB										PERMIT		SEAL	
DRAWN BY: DBD													
DATE: 07/10/04													
SCALE: AS SHOWN													
PROJECT No.: 0101-04-1100065.001													
ACAD FILENAME: 1100065001004.dwg													
ISSUED FOR REVIEW										29/10/04		WTH	
DATE										DATE		APPROVED	
REV										No.		REVISION	
REFERENCE DRAWINGS													
DESCRIPTION													
REVISION													

FOX-C EKALUGAD FJORD		REVISION		ISSUE	
BORROW AREA 6		0		0	
GRADIENT GEOPHYSICS		FIGURE		8A	

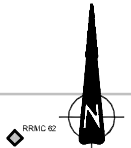

BORROW AREA 6

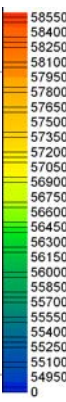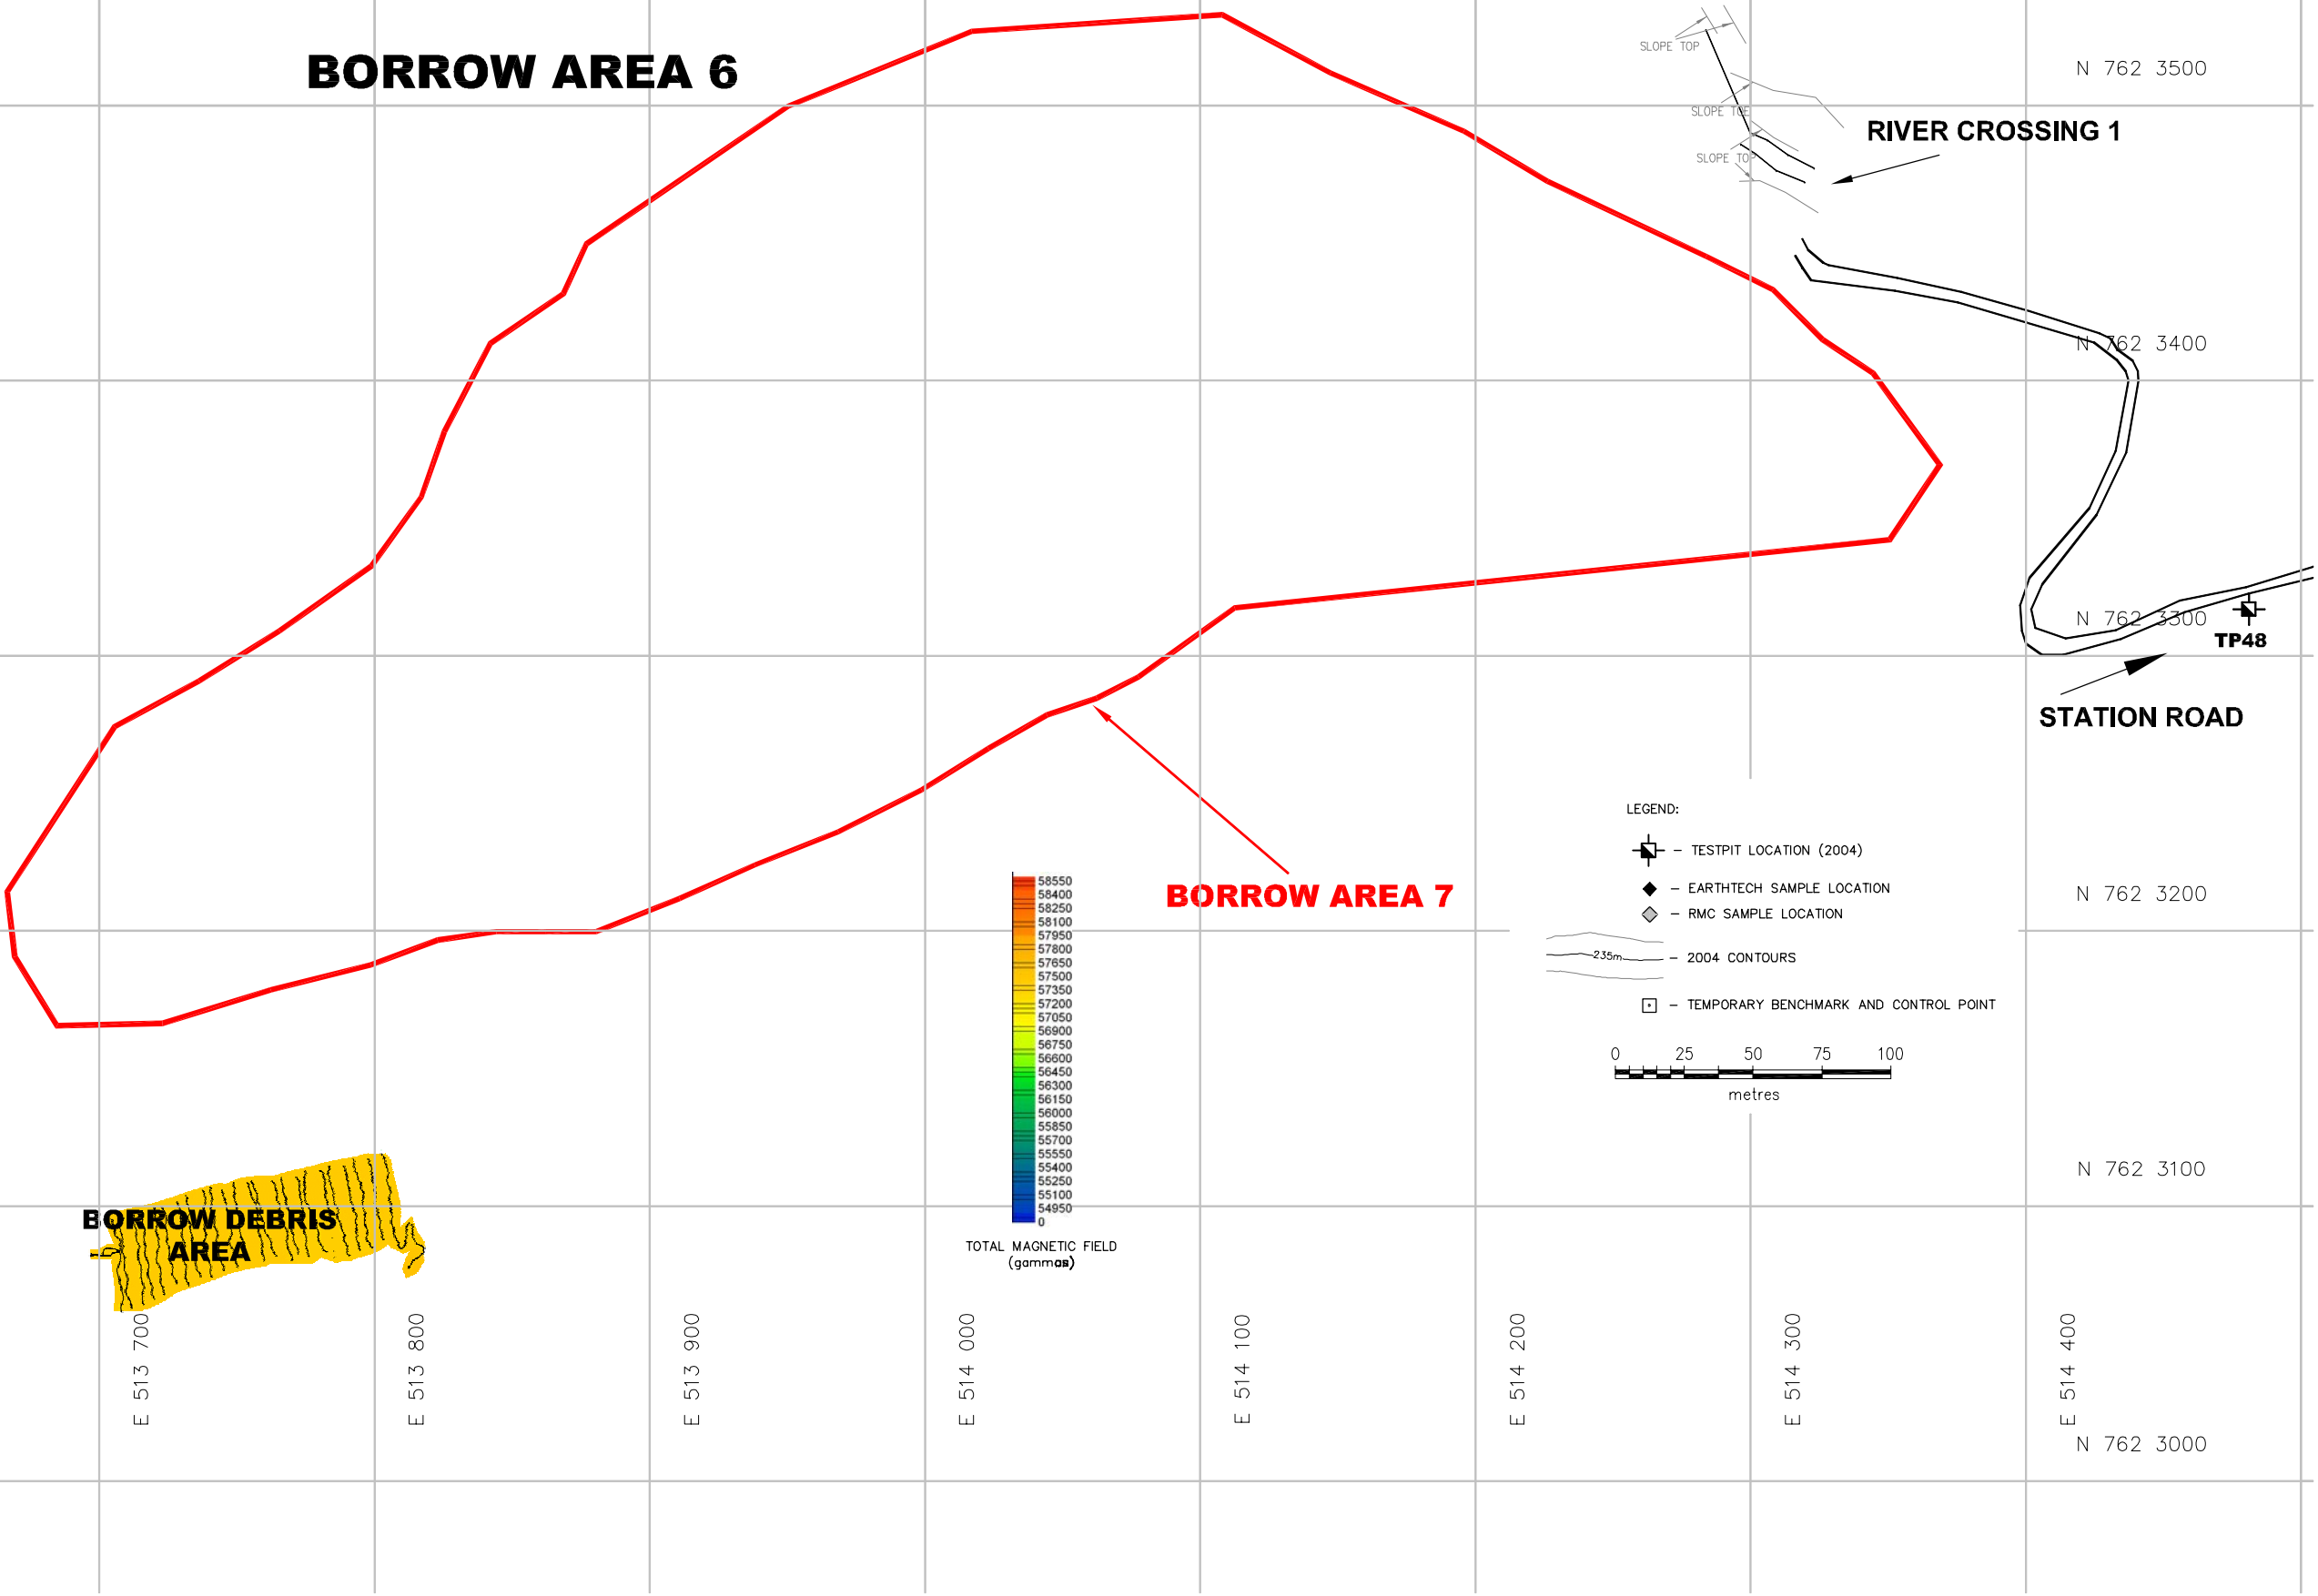


TOTAL MAGNETIC FIELD (gamma)

LEGEND:


- TESTPIT LOCATION (2004)
- EARTHTECH SAMPLE LOCATION
- RMC SAMPLE LOCATION
- 2004 CONTOURS
- TEMPORARY BENCHMARK AND CONTROL POINT

0 25 50 75 100 metres

EBA Engineering Consultants Ltd. Public Works and Government Services Canada Travaux publics et Services gouvernementaux Canada																							
<table><tr><td>DESIGNED BY:</td><td>WTH/AB</td></tr><tr><td>DRAWN BY:</td><td>DBD</td></tr><tr><td>DATE:</td><td>07/10/04</td></tr><tr><td>SCALE:</td><td>AS SHOWN</td></tr><tr><td>PROJECT No.:</td><td>0101-04-1100065.001</td></tr><tr><td>ACAD FILENAME:</td><td>11000650010205d.dwg</td></tr></table>						DESIGNED BY:	WTH/AB	DRAWN BY:	DBD	DATE:	07/10/04	SCALE:	AS SHOWN	PROJECT No.:	0101-04-1100065.001	ACAD FILENAME:	11000650010205d.dwg	PERMIT		SEAL		FOX-C EKALUGAD FJORD	
DESIGNED BY:	WTH/AB																						
DRAWN BY:	DBD																						
DATE:	07/10/04																						
SCALE:	AS SHOWN																						
PROJECT No.:	0101-04-1100065.001																						
ACAD FILENAME:	11000650010205d.dwg																						
<table><tr><td colspan="2">BORROW AREA 6 GEOPHYSICS TOP SENSOR READING</td><td>REVISION</td><td>ISSUE</td></tr><tr><td colspan="2"></td><td>0</td><td></td></tr></table>						BORROW AREA 6 GEOPHYSICS TOP SENSOR READING		REVISION	ISSUE			0		FIGURE		8B							
						BORROW AREA 6 GEOPHYSICS TOP SENSOR READING		REVISION	ISSUE														
		0																					

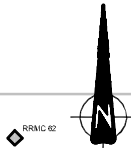

BORROW AREA 6

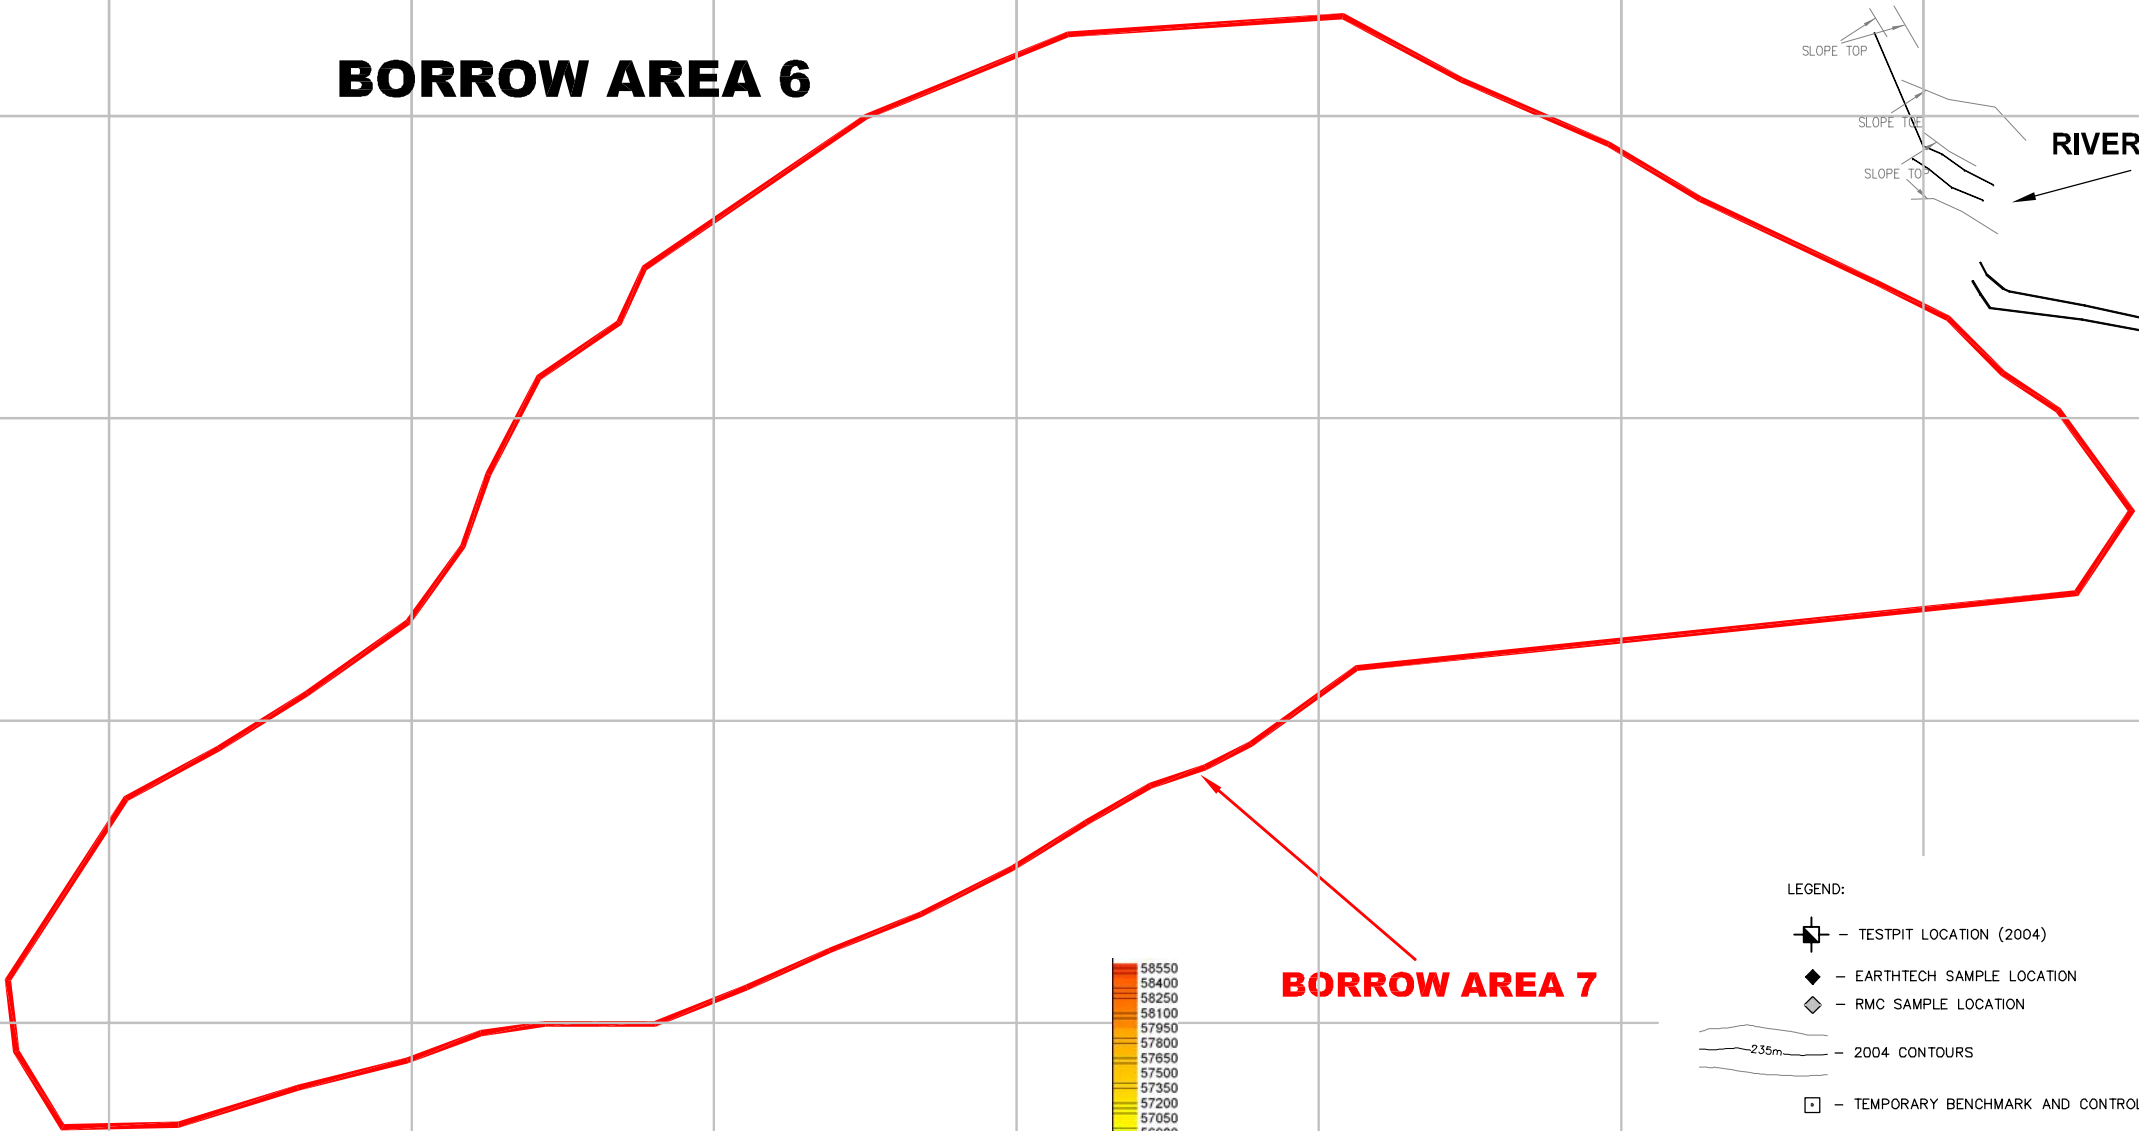


LEGEND:

- TESTPIT LOCATION (2004)
- EARTHTECH SAMPLE LOCATION
- RMC SAMPLE LOCATION
- 2004 CONTOURS
- TEMPORARY BENCHMARK AND CONTROL POINT

0 25 50 75 100 metres

BORROW DEBRIS AREA

DESIGNED BY: WTH/AB DRAWN BY: DBD DATE: 07/10/04 SCALE: AS SHOWN PROJECT No.: 0101-04-1100065.001 ACAD FILENAME: 11000650010206.dwg PERMIT SEAL <tr><td colspan="10">FOX-C EKALUGAD FJORD</td></tr> <tr><td colspan="10">BORROW AREA 6 GEOPHYSICS BOTTOM SENSOR READINGS</td></tr> <tr><td colspan="10">REVISION ISSUE 0 FIGURE 8C</td></tr>										FOX-C EKALUGAD FJORD										BORROW AREA 6 GEOPHYSICS BOTTOM SENSOR READINGS										REVISION ISSUE 0 FIGURE 8C									
FOX-C EKALUGAD FJORD																																							
BORROW AREA 6 GEOPHYSICS BOTTOM SENSOR READINGS																																							
REVISION ISSUE 0 FIGURE 8C																																							

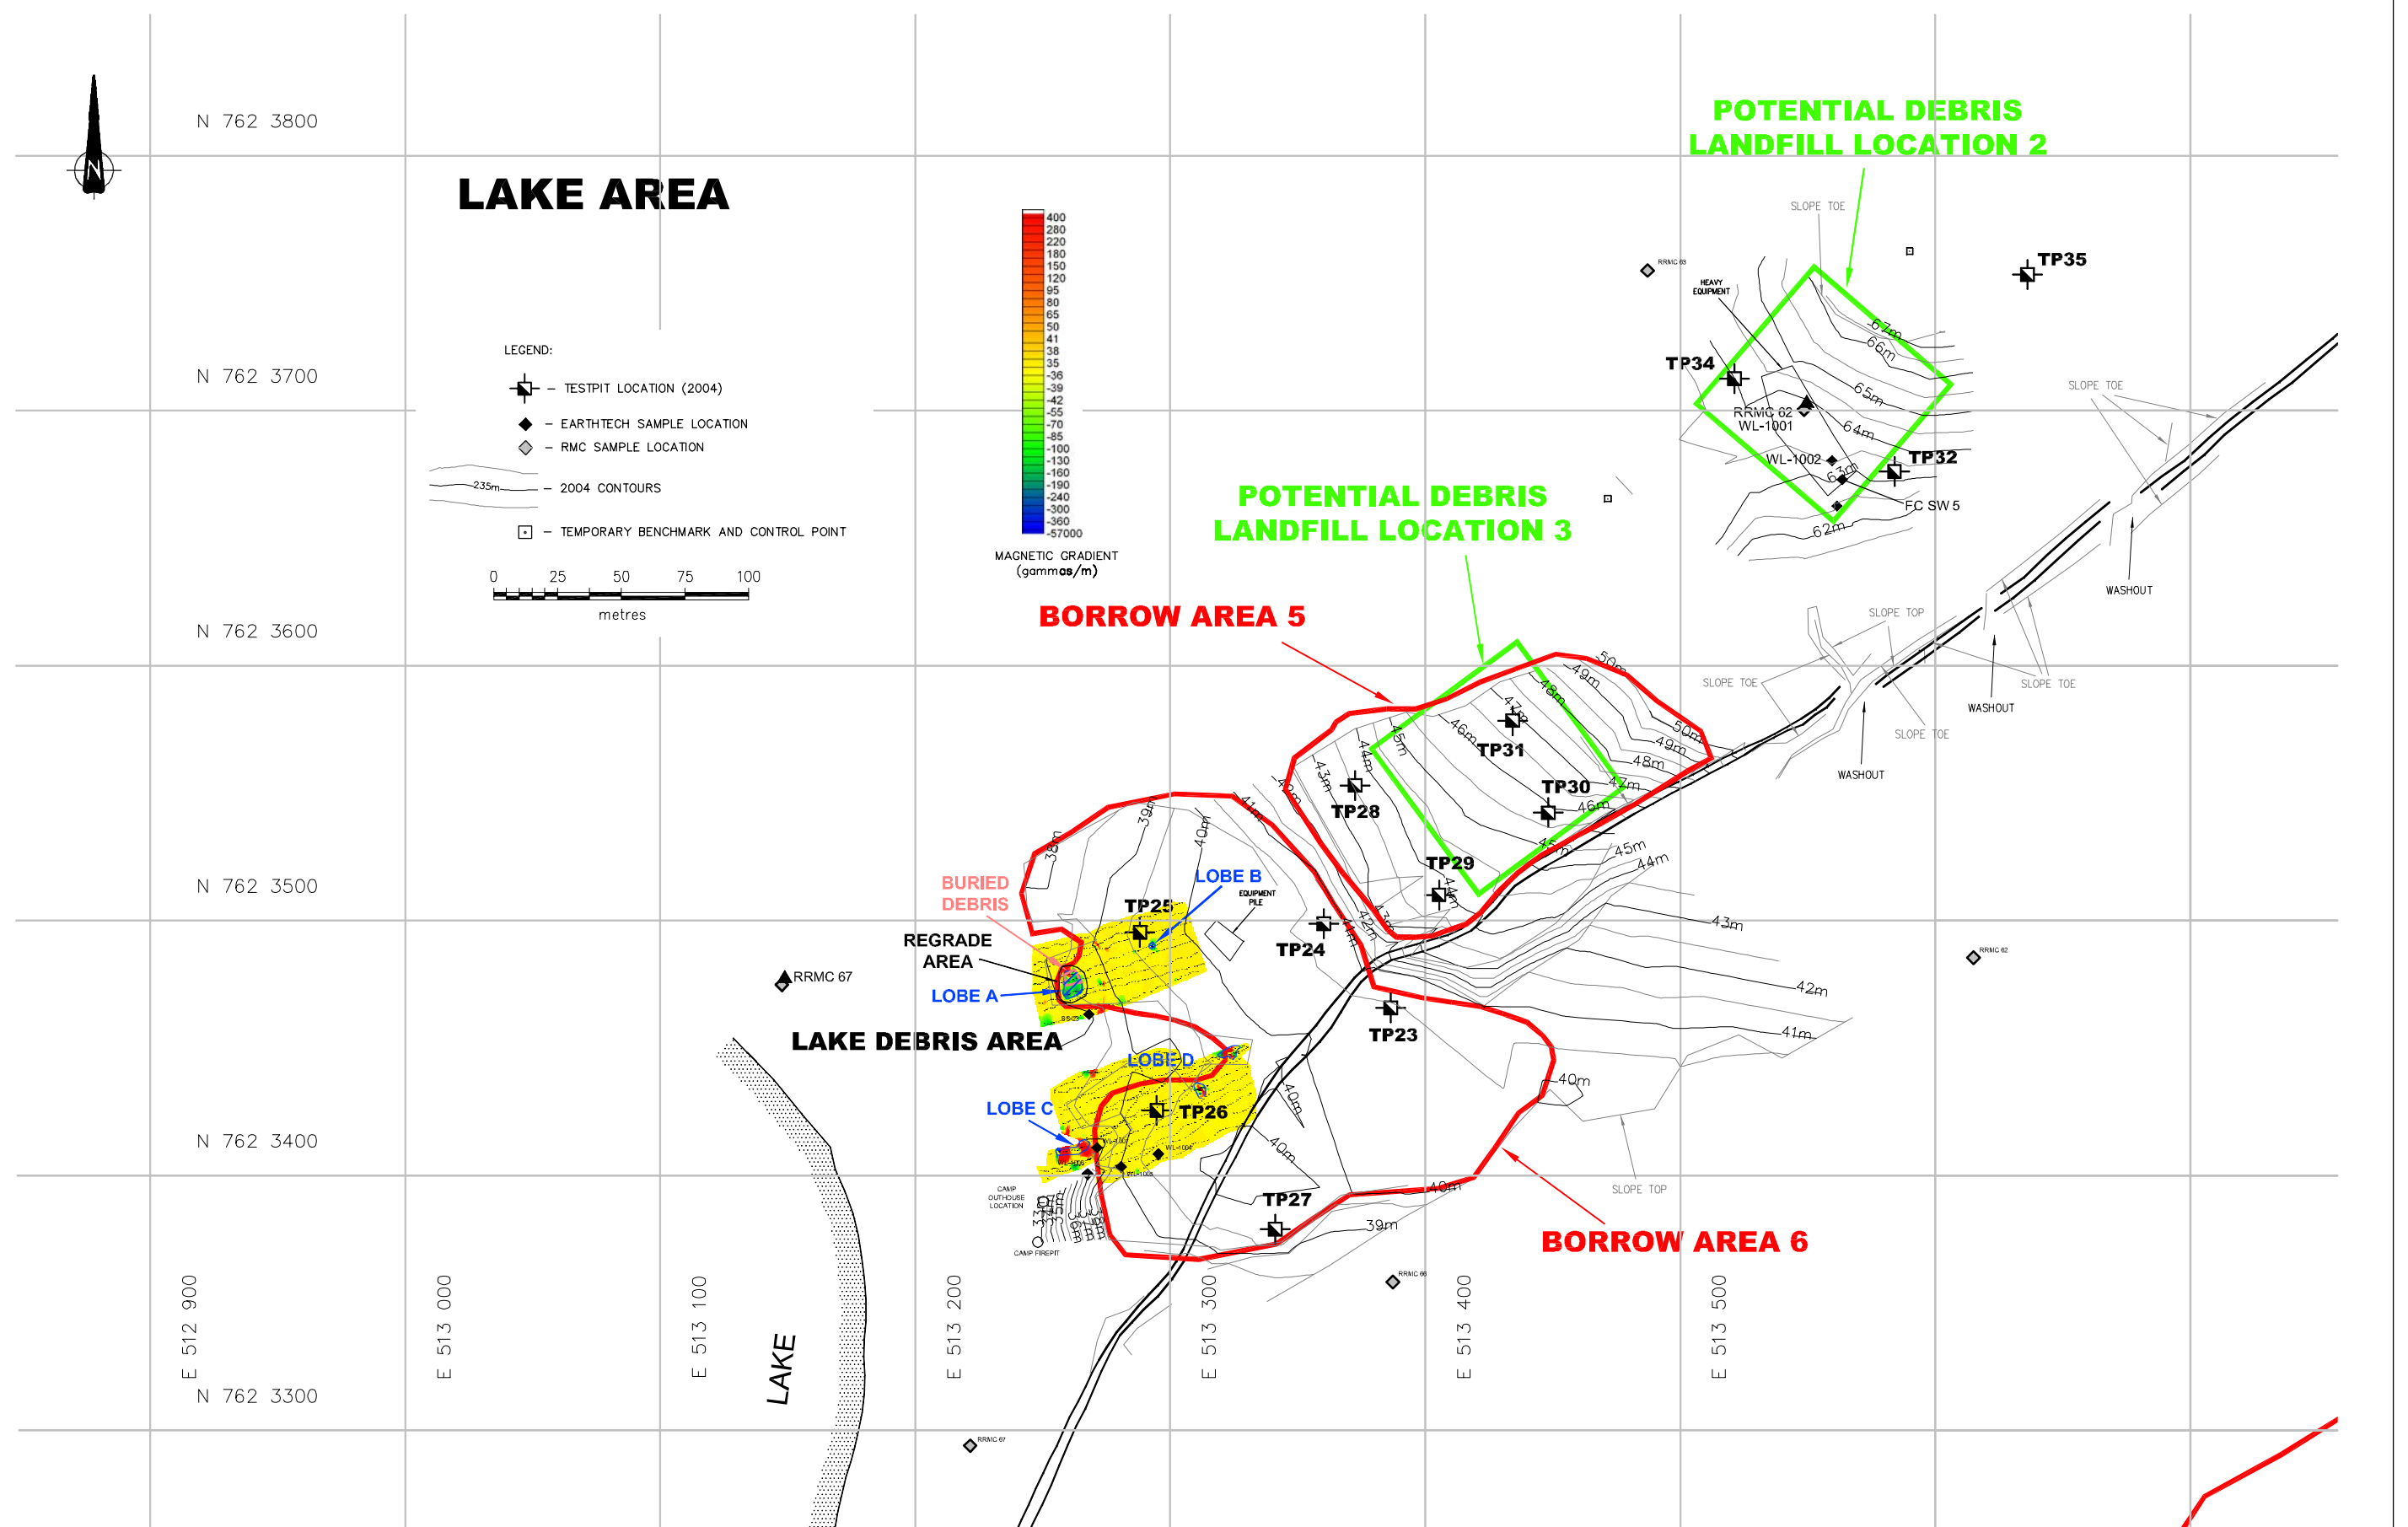[illegible]



N 762 3800

N 762 3700

N 762 3600

N 762 3500

N 762 3400

E 512 900

N 762 3300

E 513 000

E 513 100

E 513 200

E 513 300

E 513 400

E 513 500

LAKE AREA

LEGEND:



TESTPIT LOCATION (2004)

EARTHTECH SAMPLE LOCATION

RMC SAMPLE LOCATION

2.35m
2004 CONTOURS

TEMPORARY BENCHMARK AND CONTROL POINT

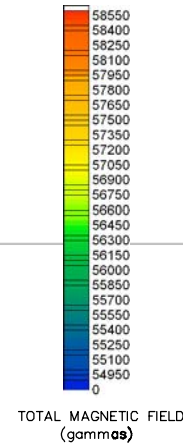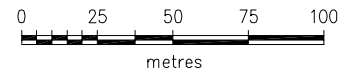

TOTAL MAGNETIC FIELD (gammas)

BORROW AREA 5

POTENTIAL DEBRIS LANDFILL LOCATION 3

POTENTIAL DEBRIS LANDFILL LOCATION 2

LAKE DEBRIS AREA

BURIED DEBRIS

REGRADE AREA

LOBE A


LOBE B

LOBE C


LOBE D


CAMP OUTHOUSE LOCATION
CAMP FIREPIT

LAKE

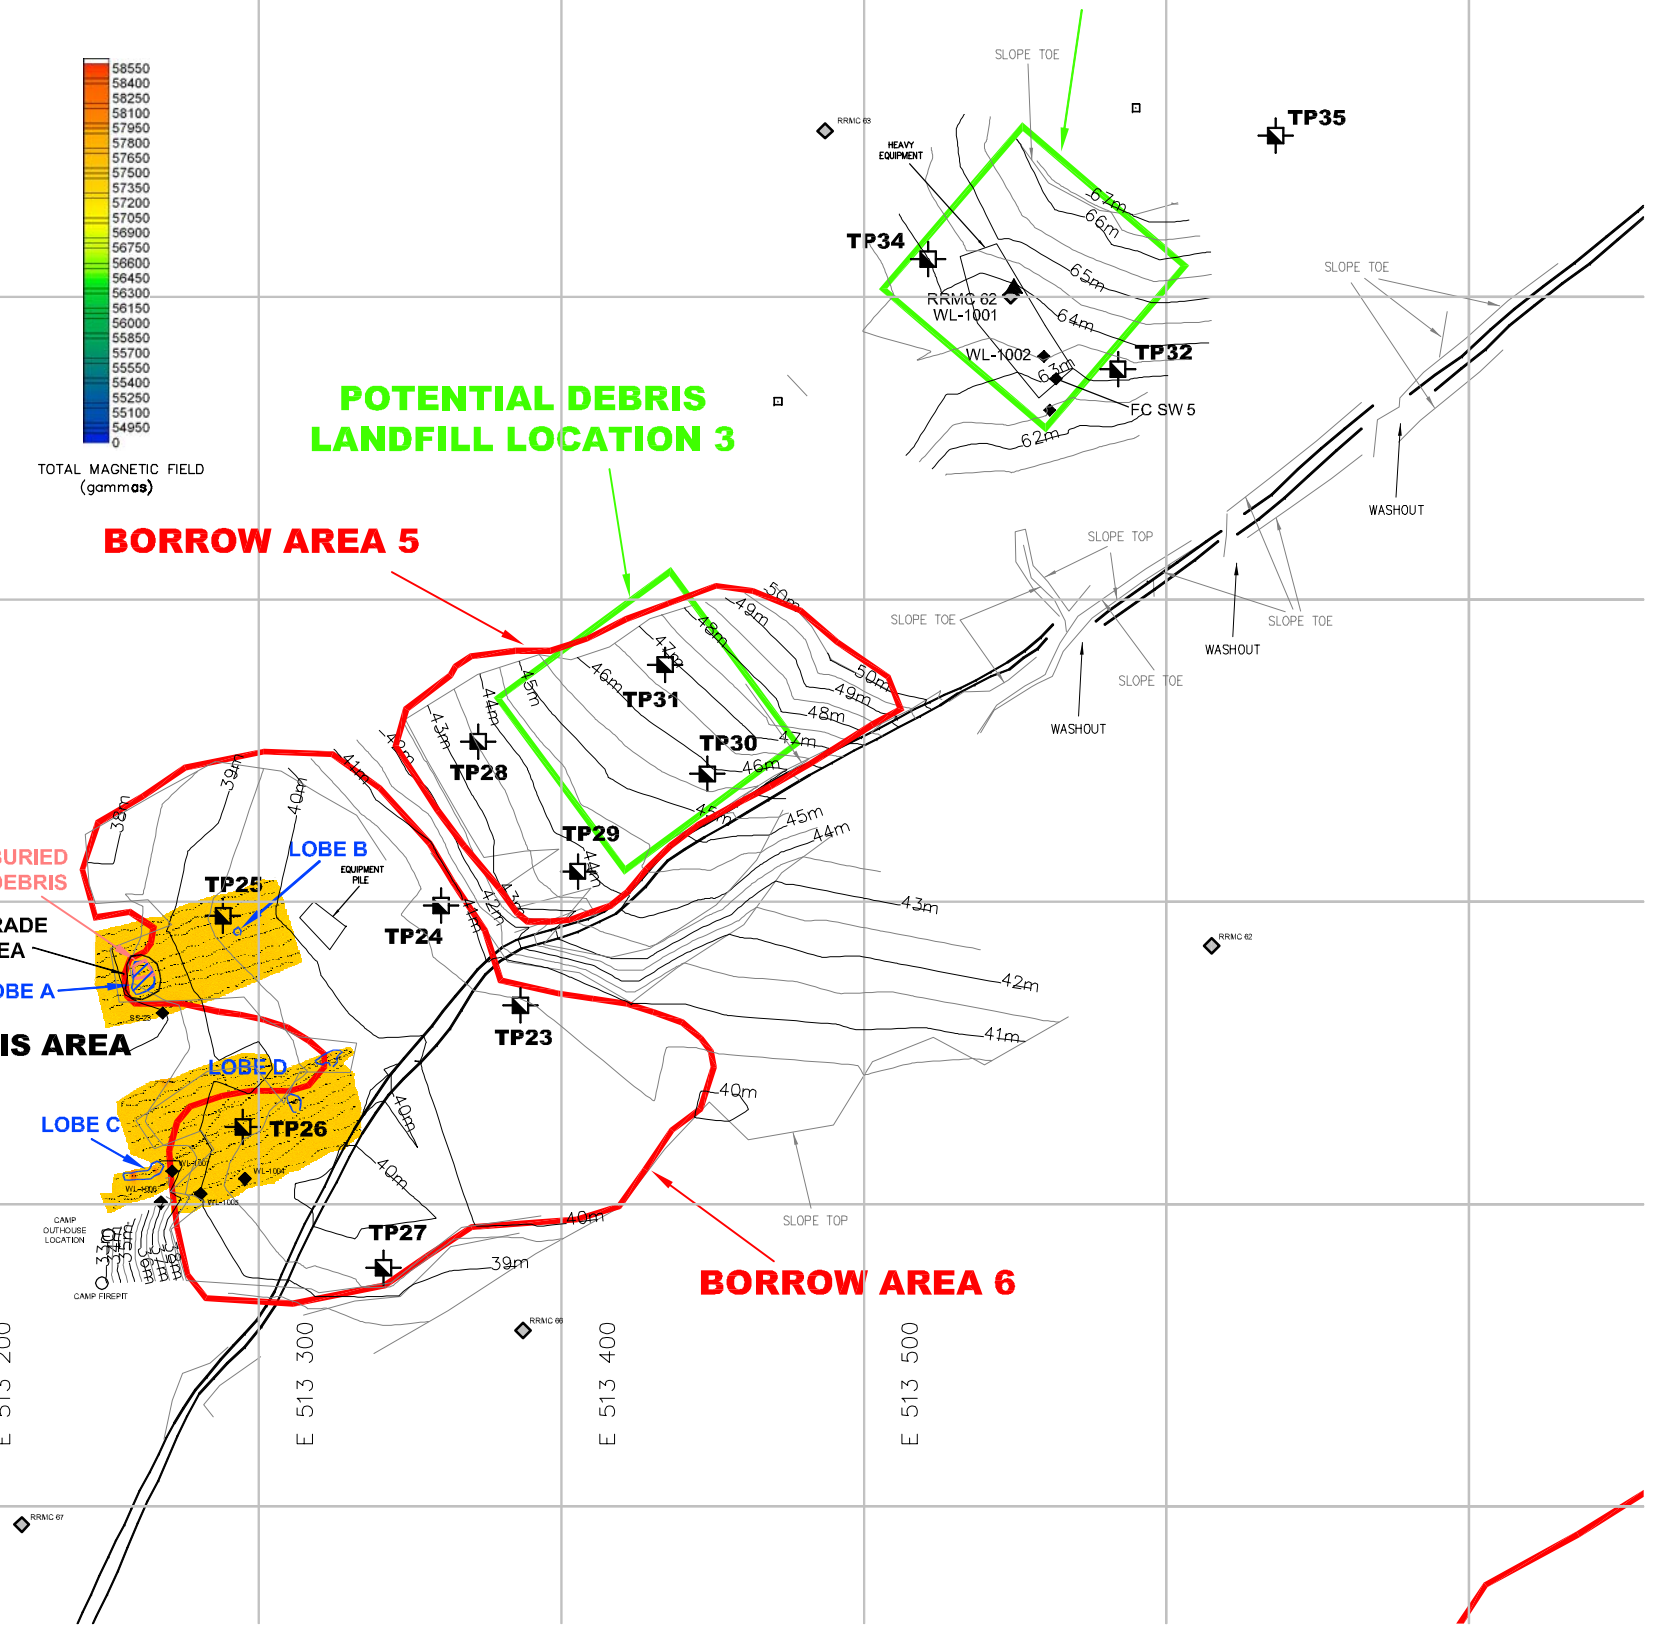



										 EBA Engineering Consultants Ltd.		 Public Works and Government Services Canada		Travaux publics et Services gouvernementaux Canada		
										DESIGNED BY:	WTH/AB	PERMIT	SEAL	FOX-C EKALUGAD FJORD		
										DRAWN BY:	DBD			LAKE AREA GEOPHYSICS TOP SENSOR READINGS		
										DATE:	07/10/04					
										SCALE:	AS SHOWN					
										PROJECT No.:	0101-04-1100065.001					
										ACAD FILENAME:	1100065001Q05d.dwg	REVISION ISSUE 0				
													FIGURE 9B			

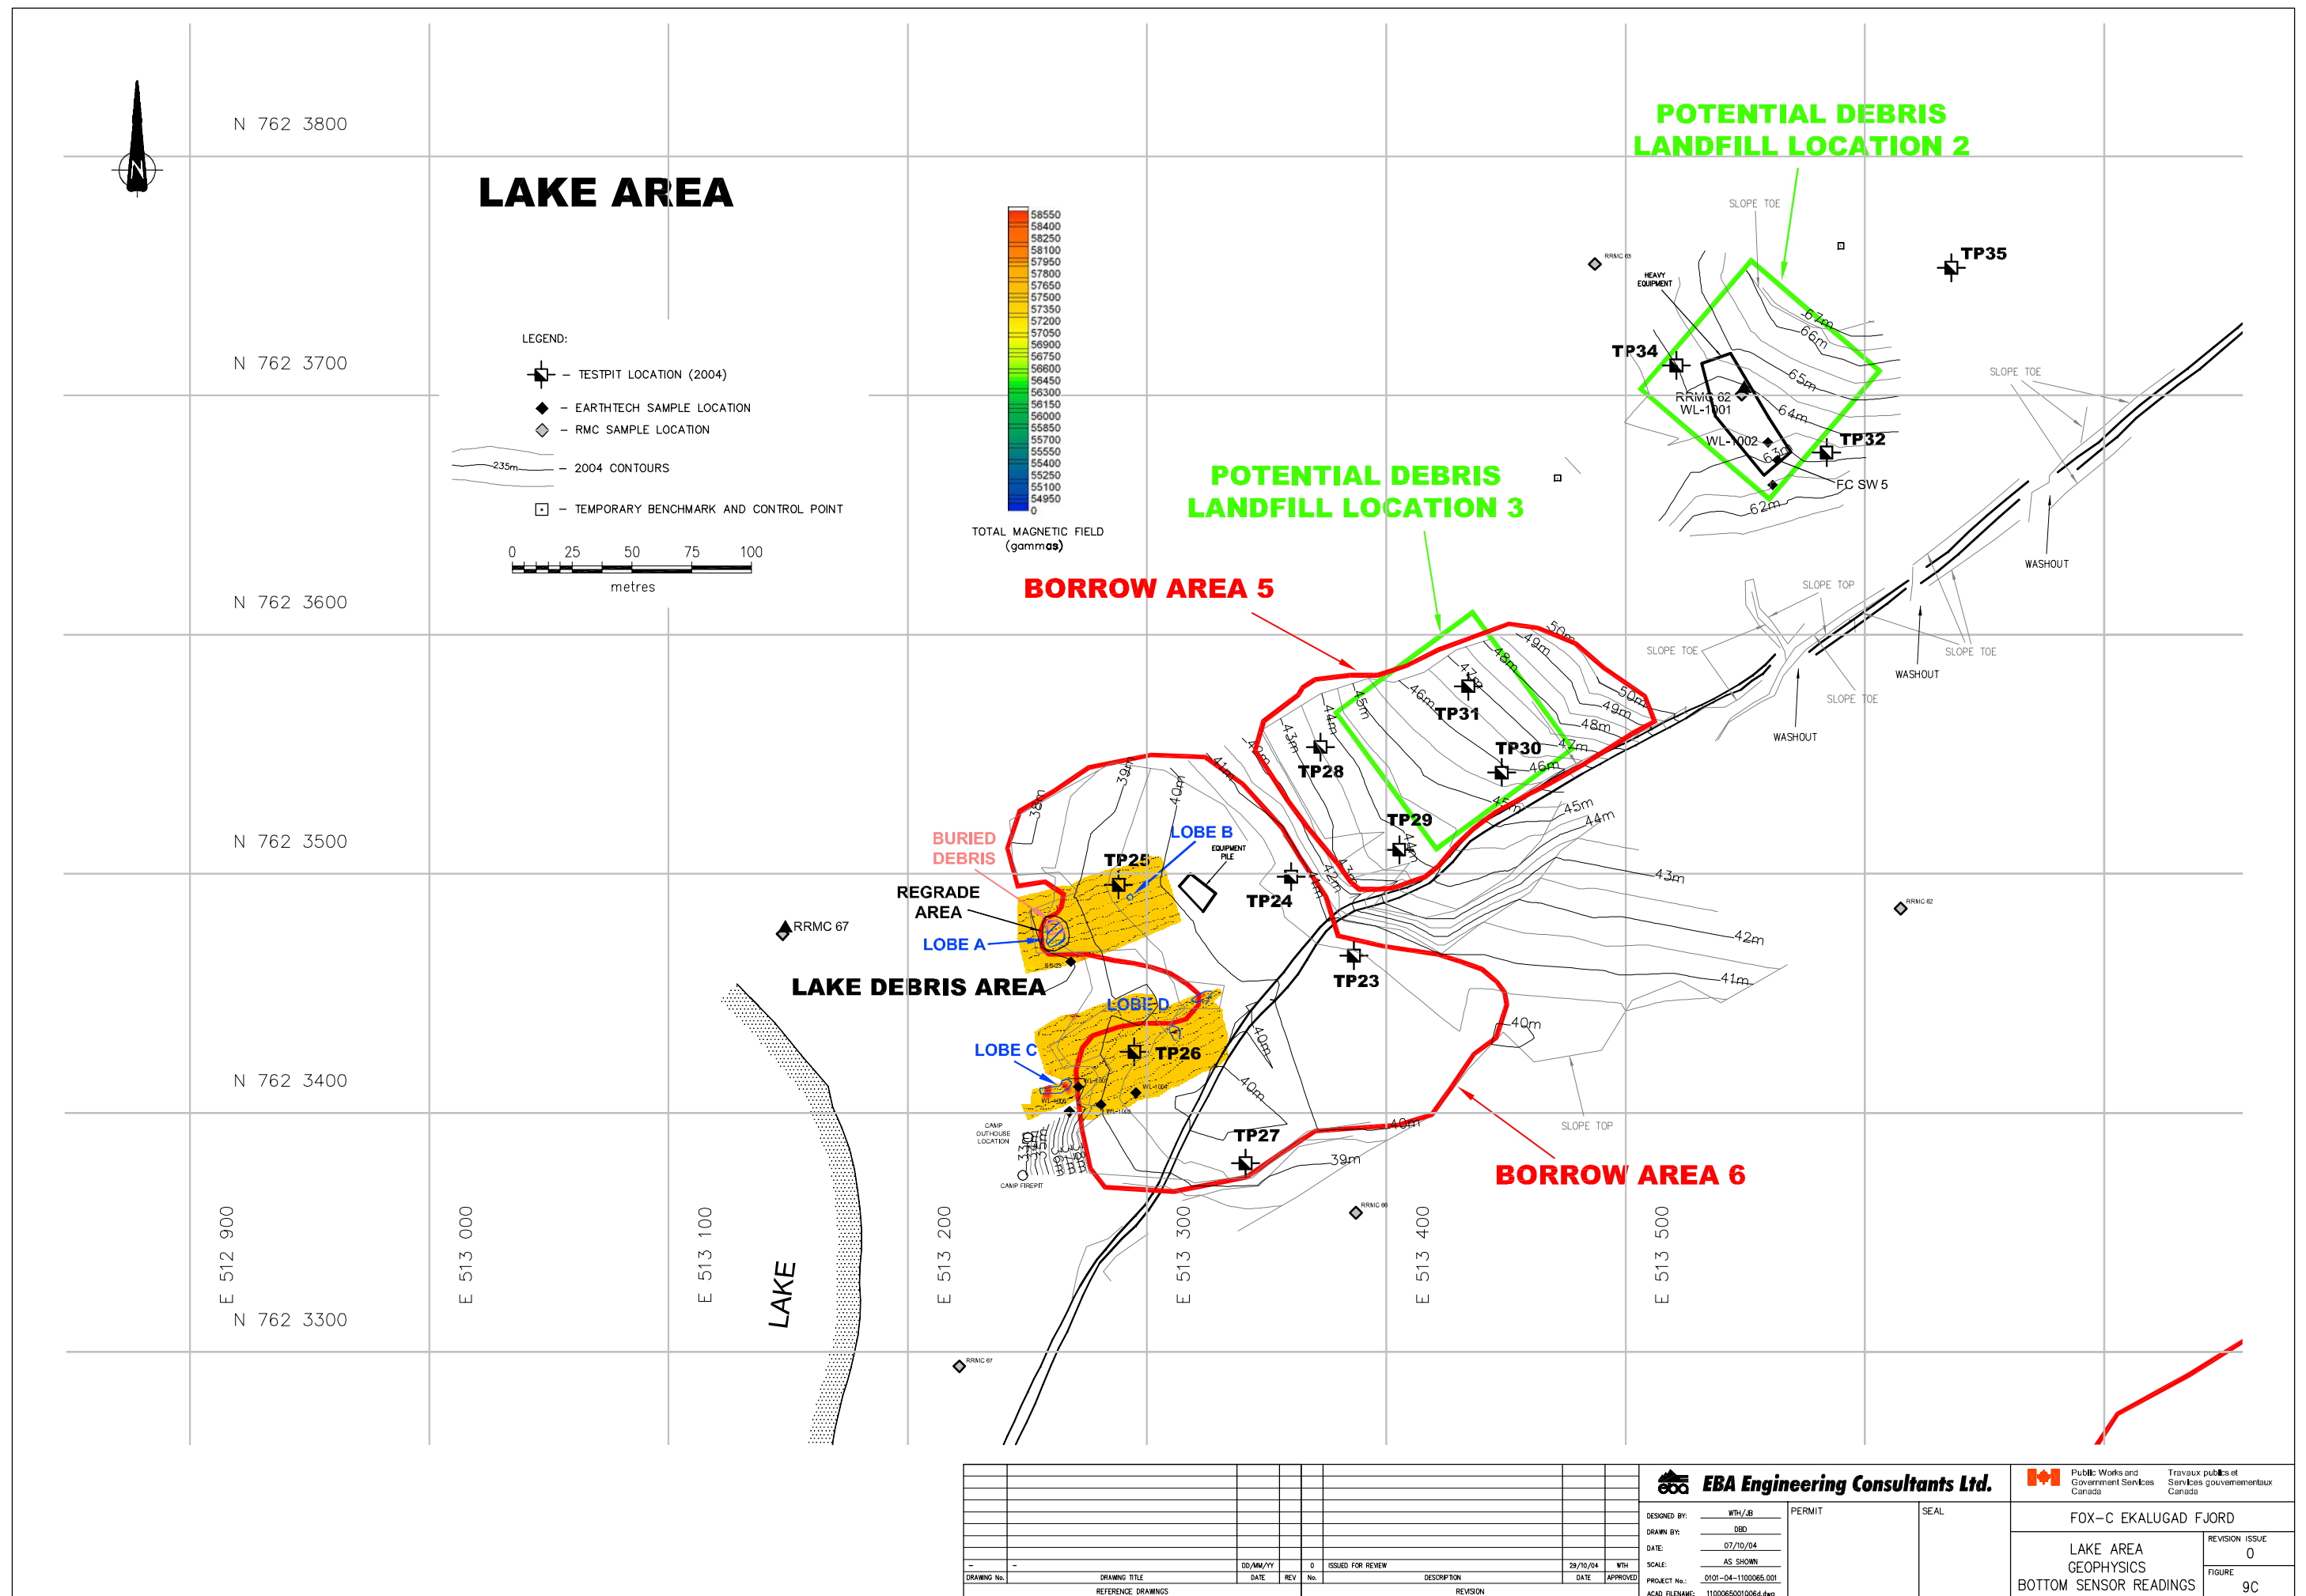

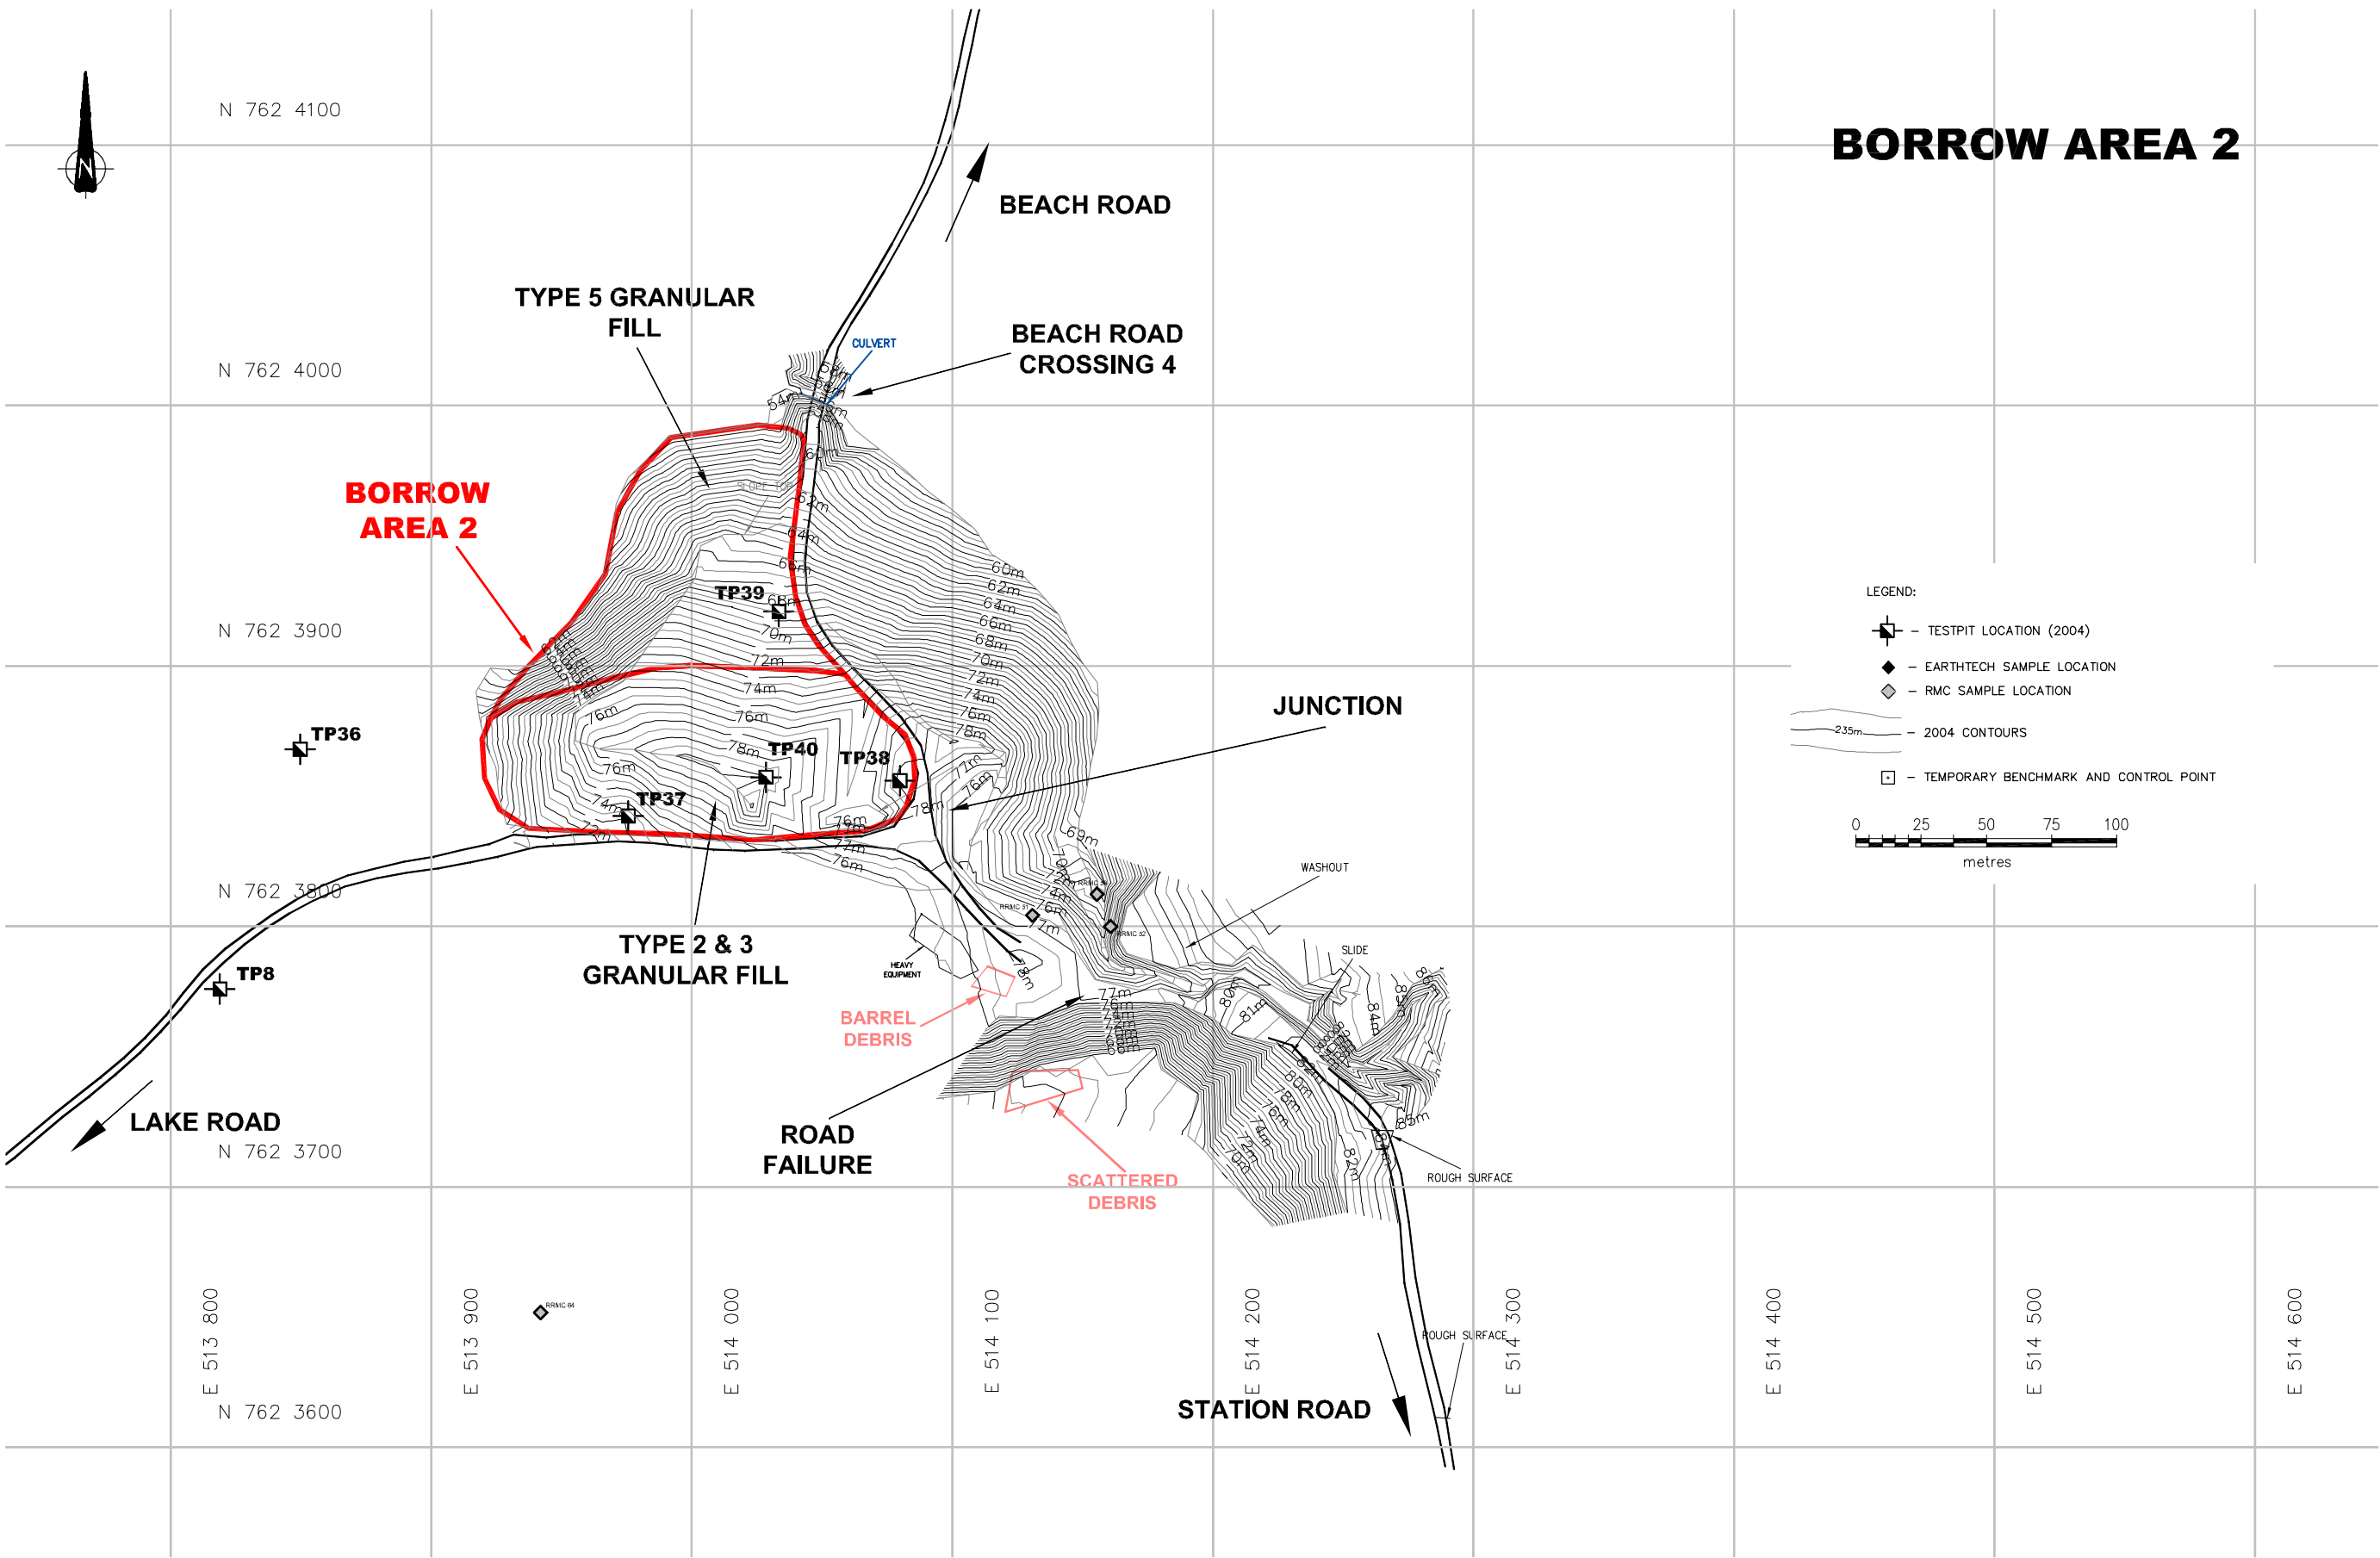


										 EBA Engineering Consultants Ltd.				 Public Works and Government Services Canada / Travaux publics et Services gouvernementaux Canada							
										DESIGNED BY: WTH/AB				PERMIT	SEAL	FOX-C EKALUGAD FJORD					
										DRAWN BY: DBD						BORROW AREA 2				REVISION ISSUE	
										DATE: 07/10/04										0	
										SCALE: AS SHOWN										FIGURE	
										PROJECT No.: 0101-04-1100065.001										10	
										ACAD FILENAME: 1100065001003d.dwg											

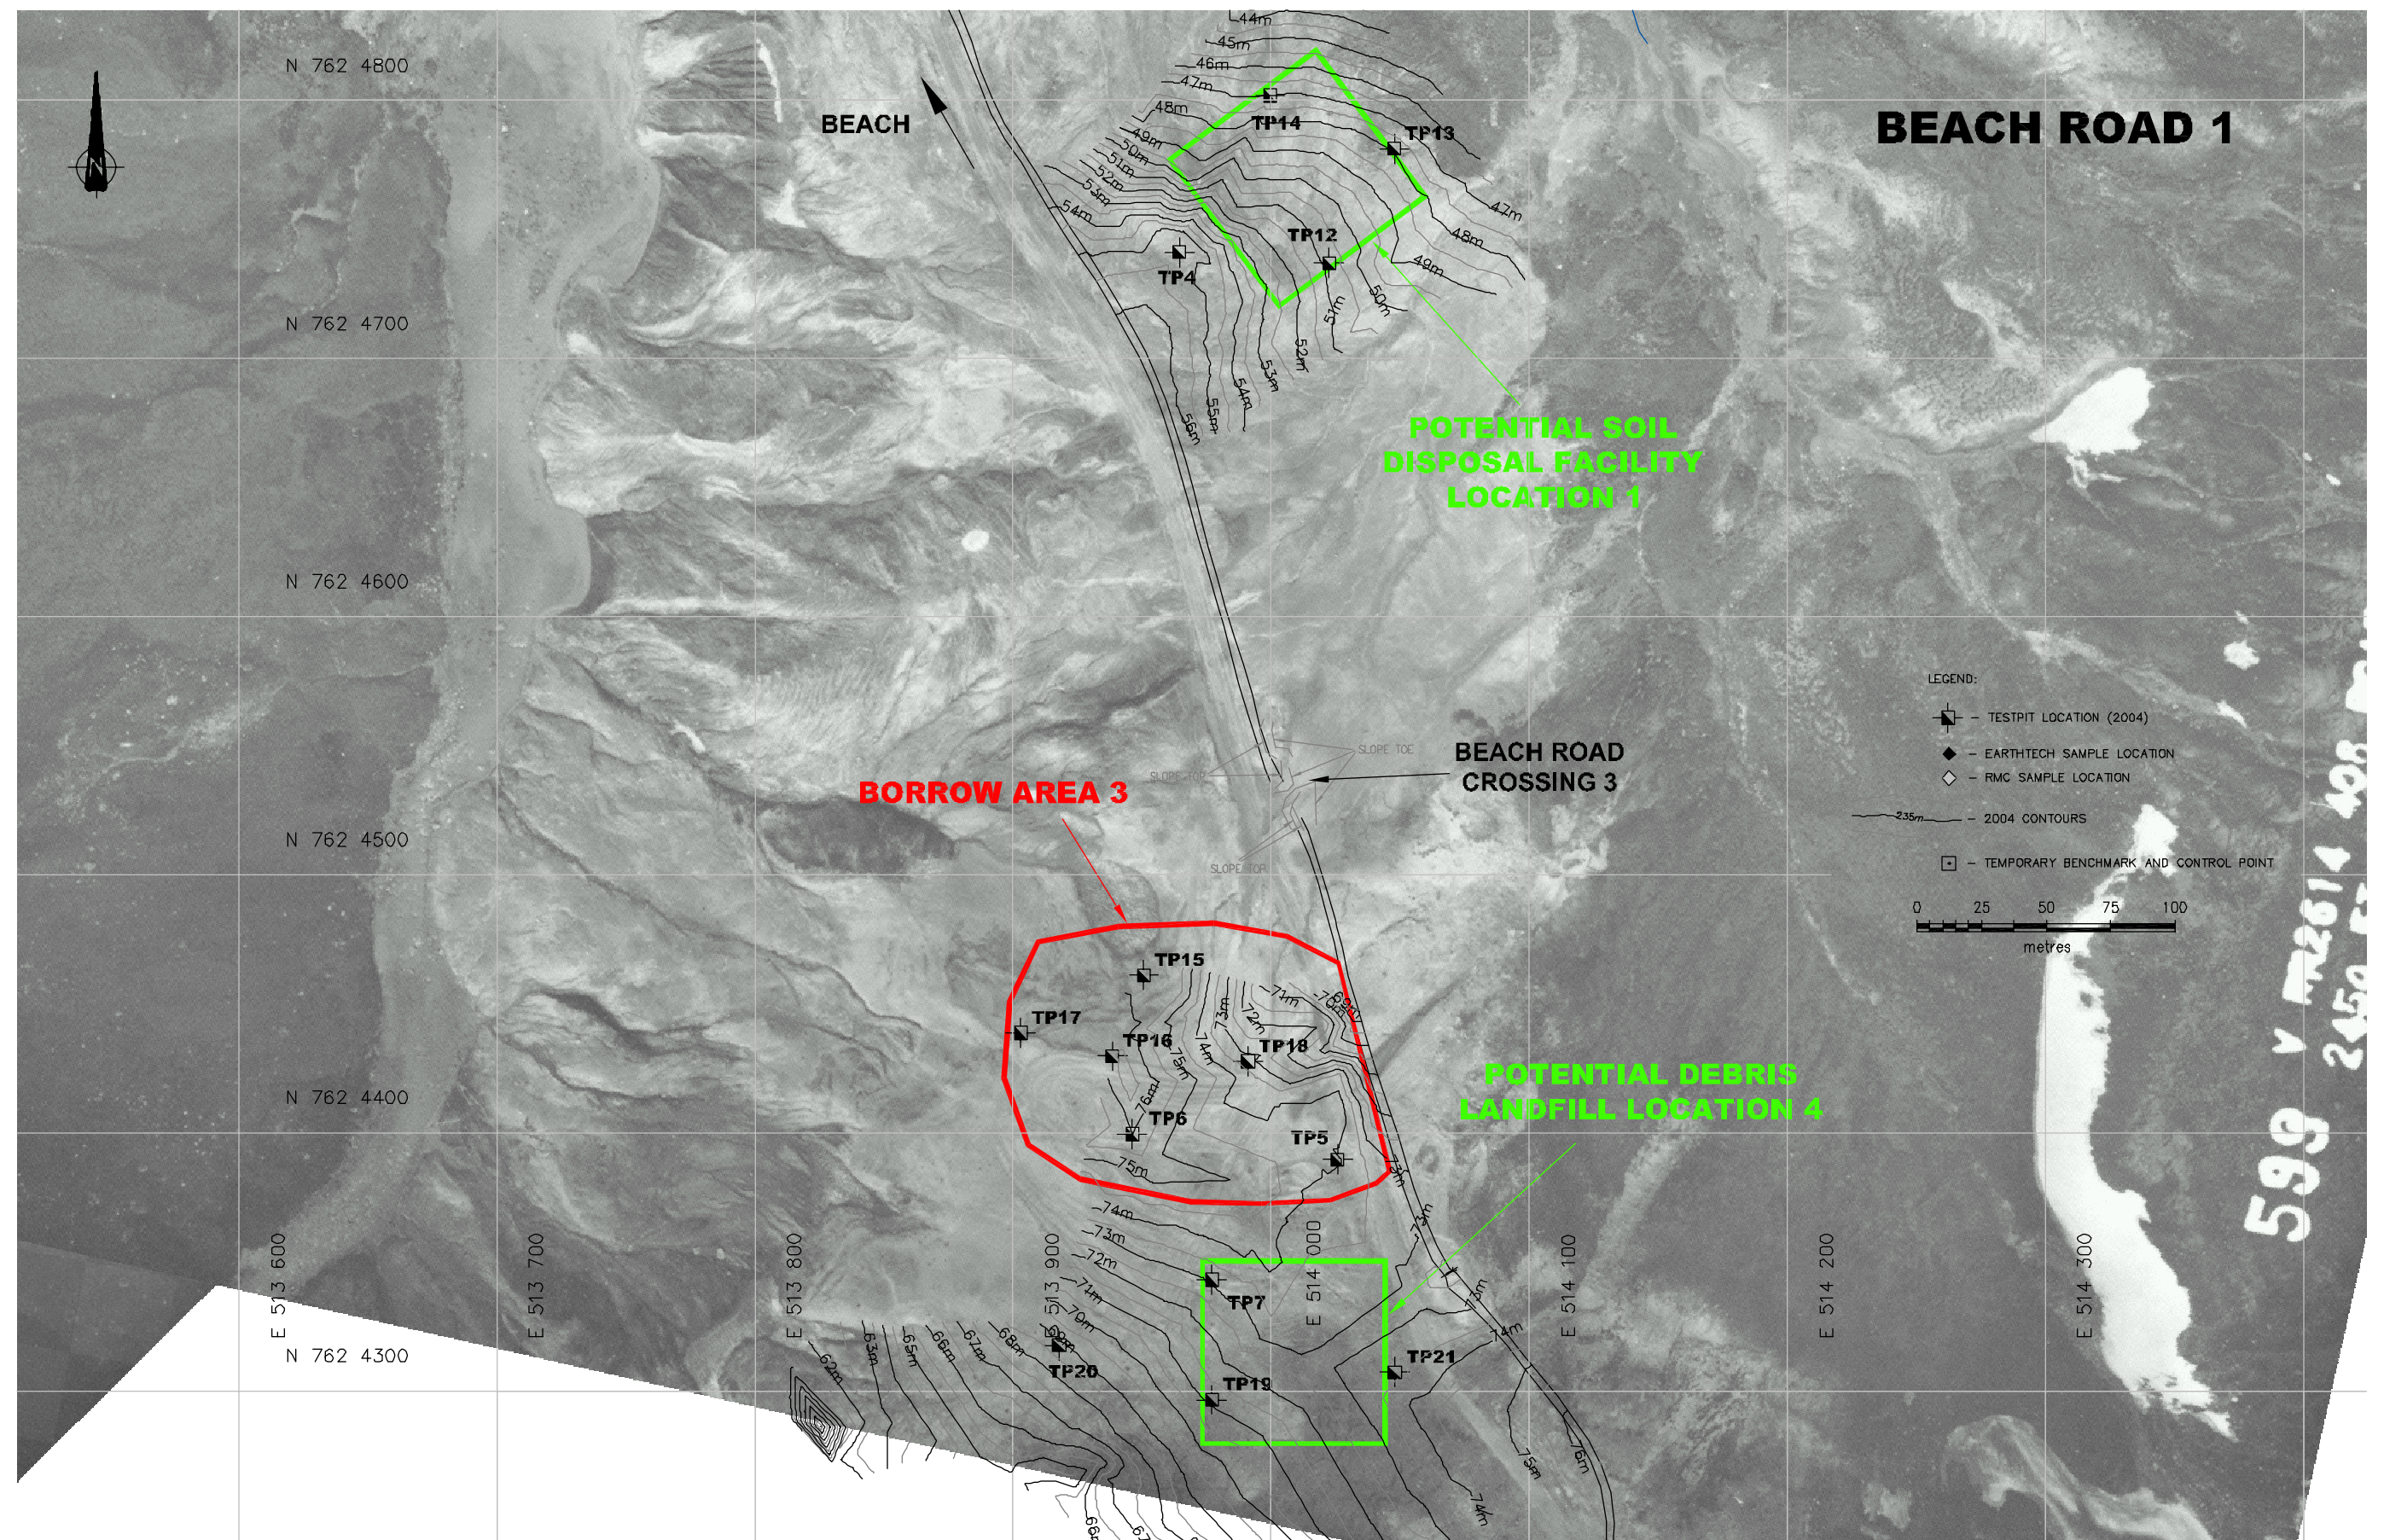[illegible]

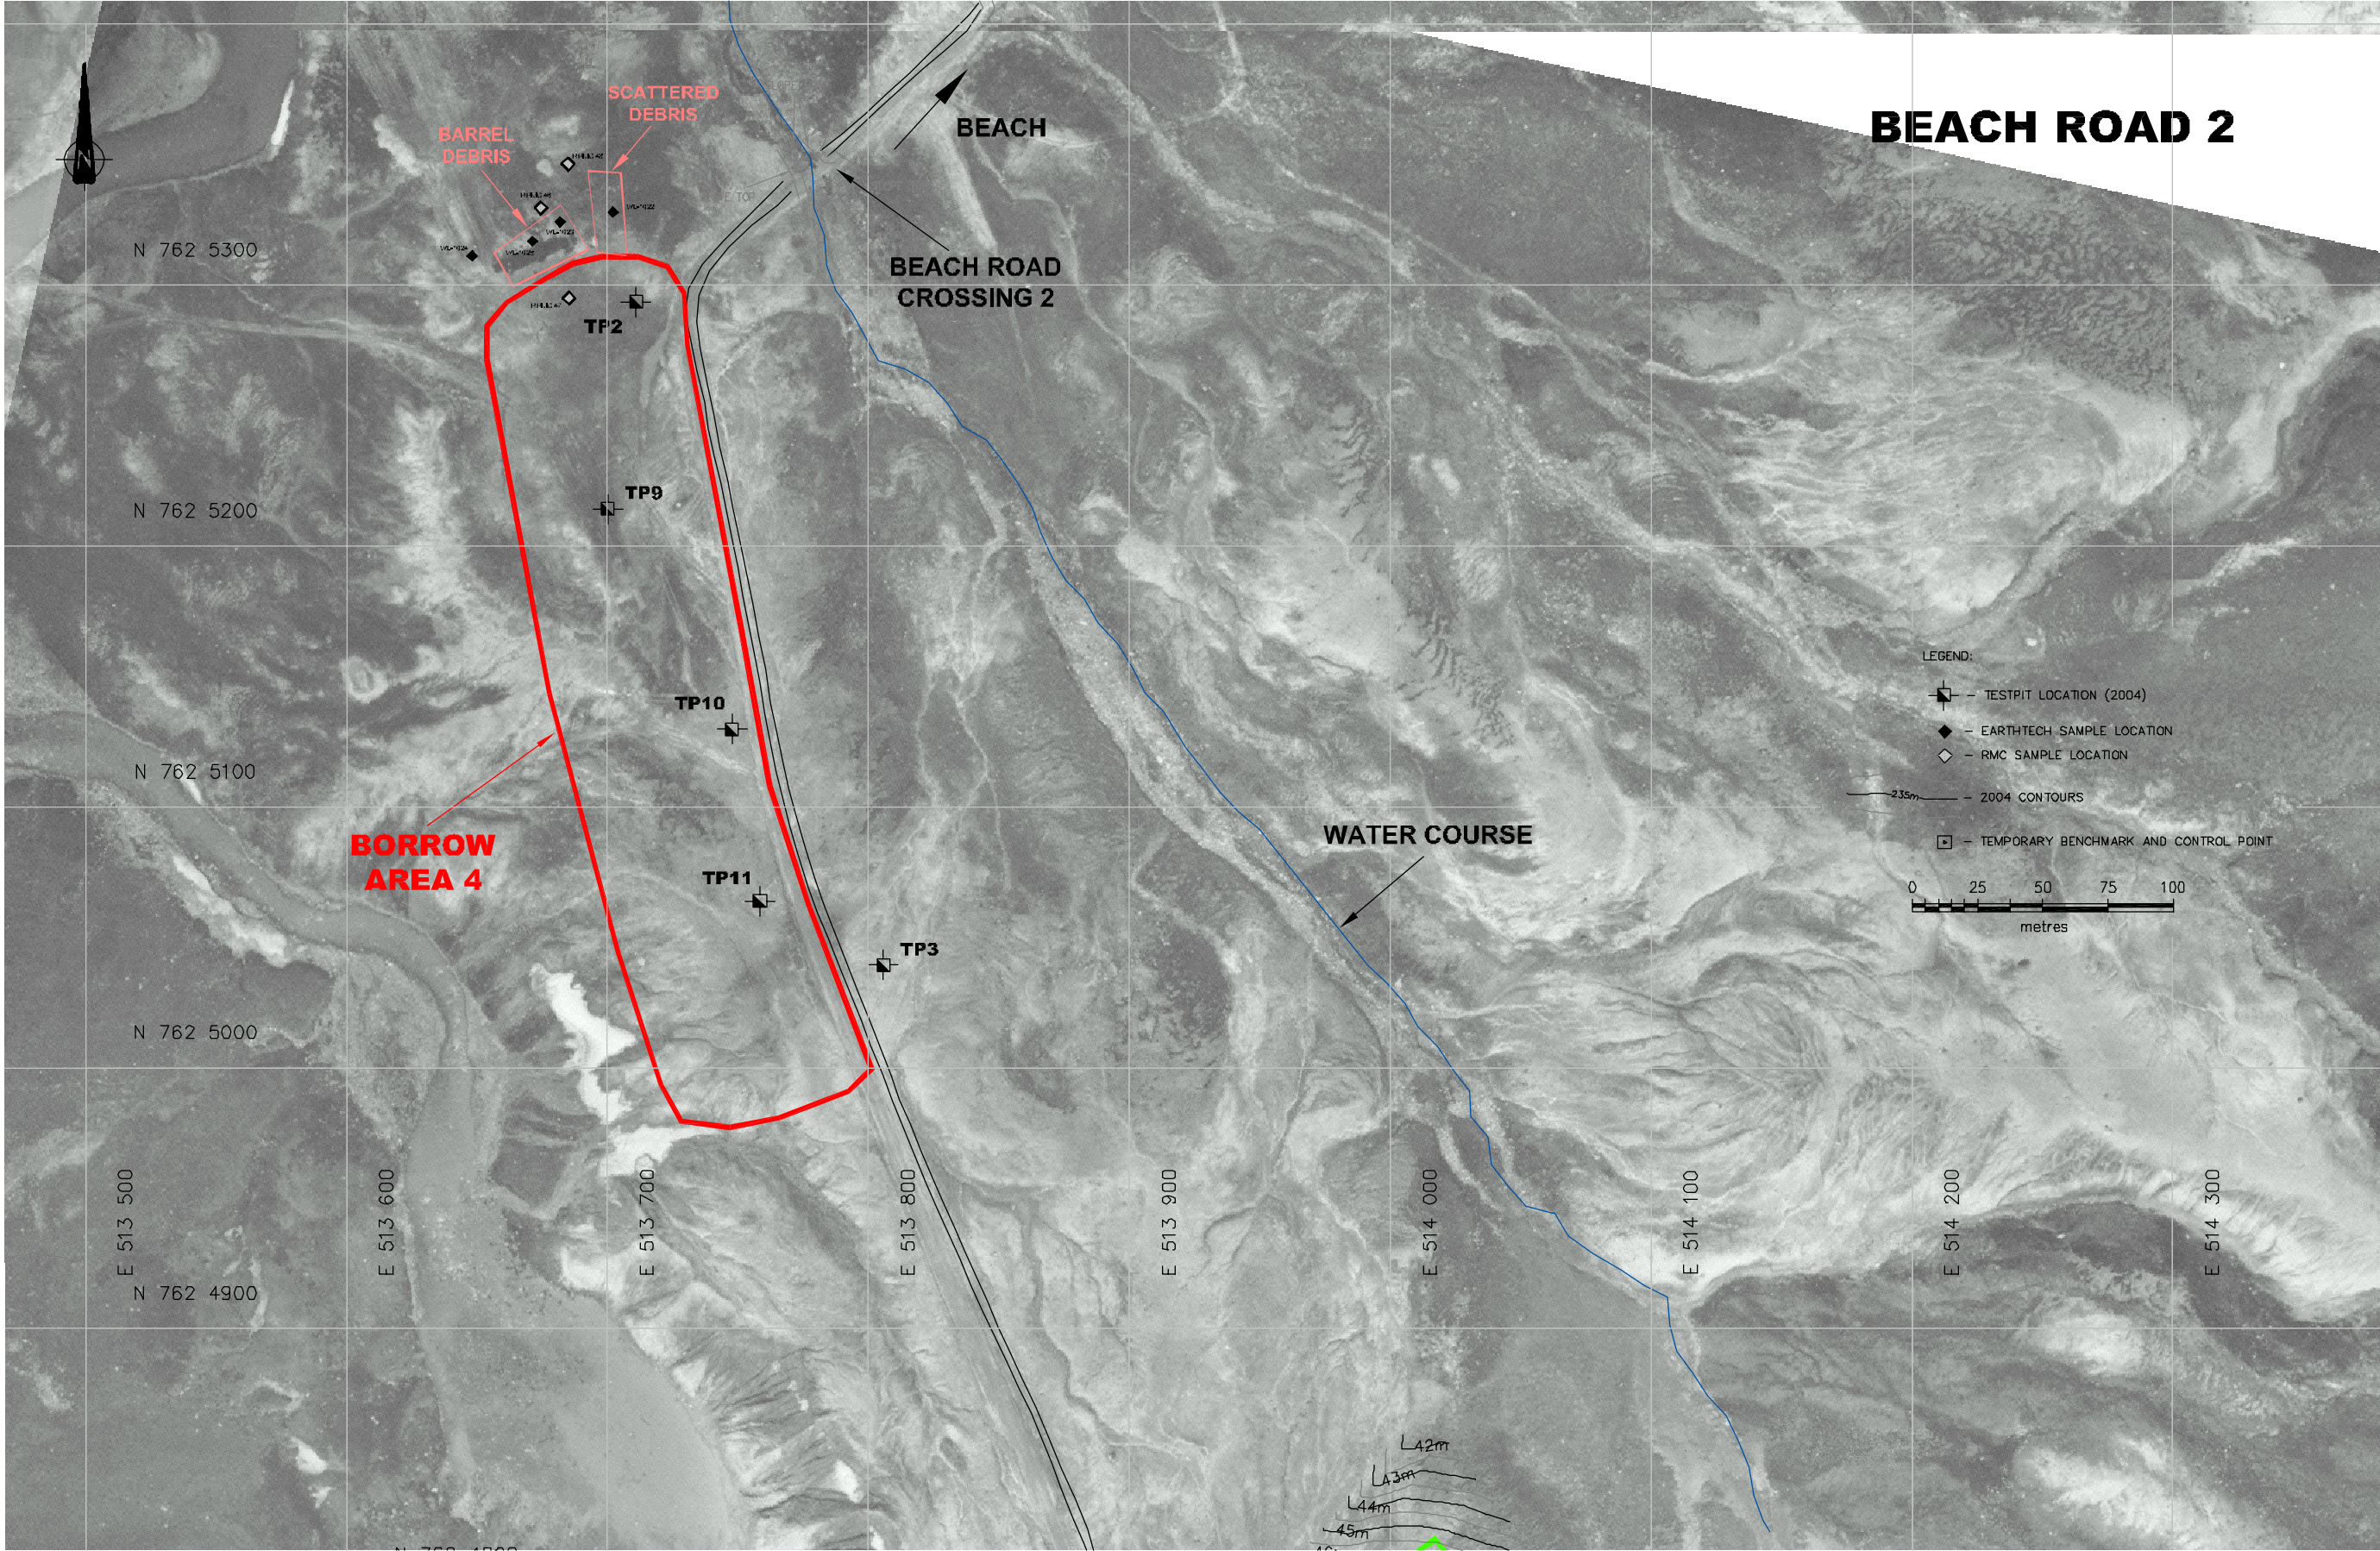

										 EBA Engineering Consultants Ltd.				 Public Works and Government Services Canada Trouver les services gouvernementaux en français		
										DESIGNED BY: <u>WTH/AB</u>		PERMIT	SEAL	FOX-C EKALUGAD FJORD		
										DRAWN BY: <u>DED</u>				REVISION		
										DATE: <u>07/10/04</u>				0		
										SCALE: <u>AS SHOWN</u>				FIGURE		
										PROJECT No.: <u>0101-04-1100065.DOT</u>				12		
										ACAD FILENAME: <u>110006500100065.dwg</u>						
										ISSUED FOR REVIEW						
										DATE						
										APPROVED						
										DESCRIPTION						
										REVISION						
										DRAWING No.						
										REFERENCE DRAWINGS						

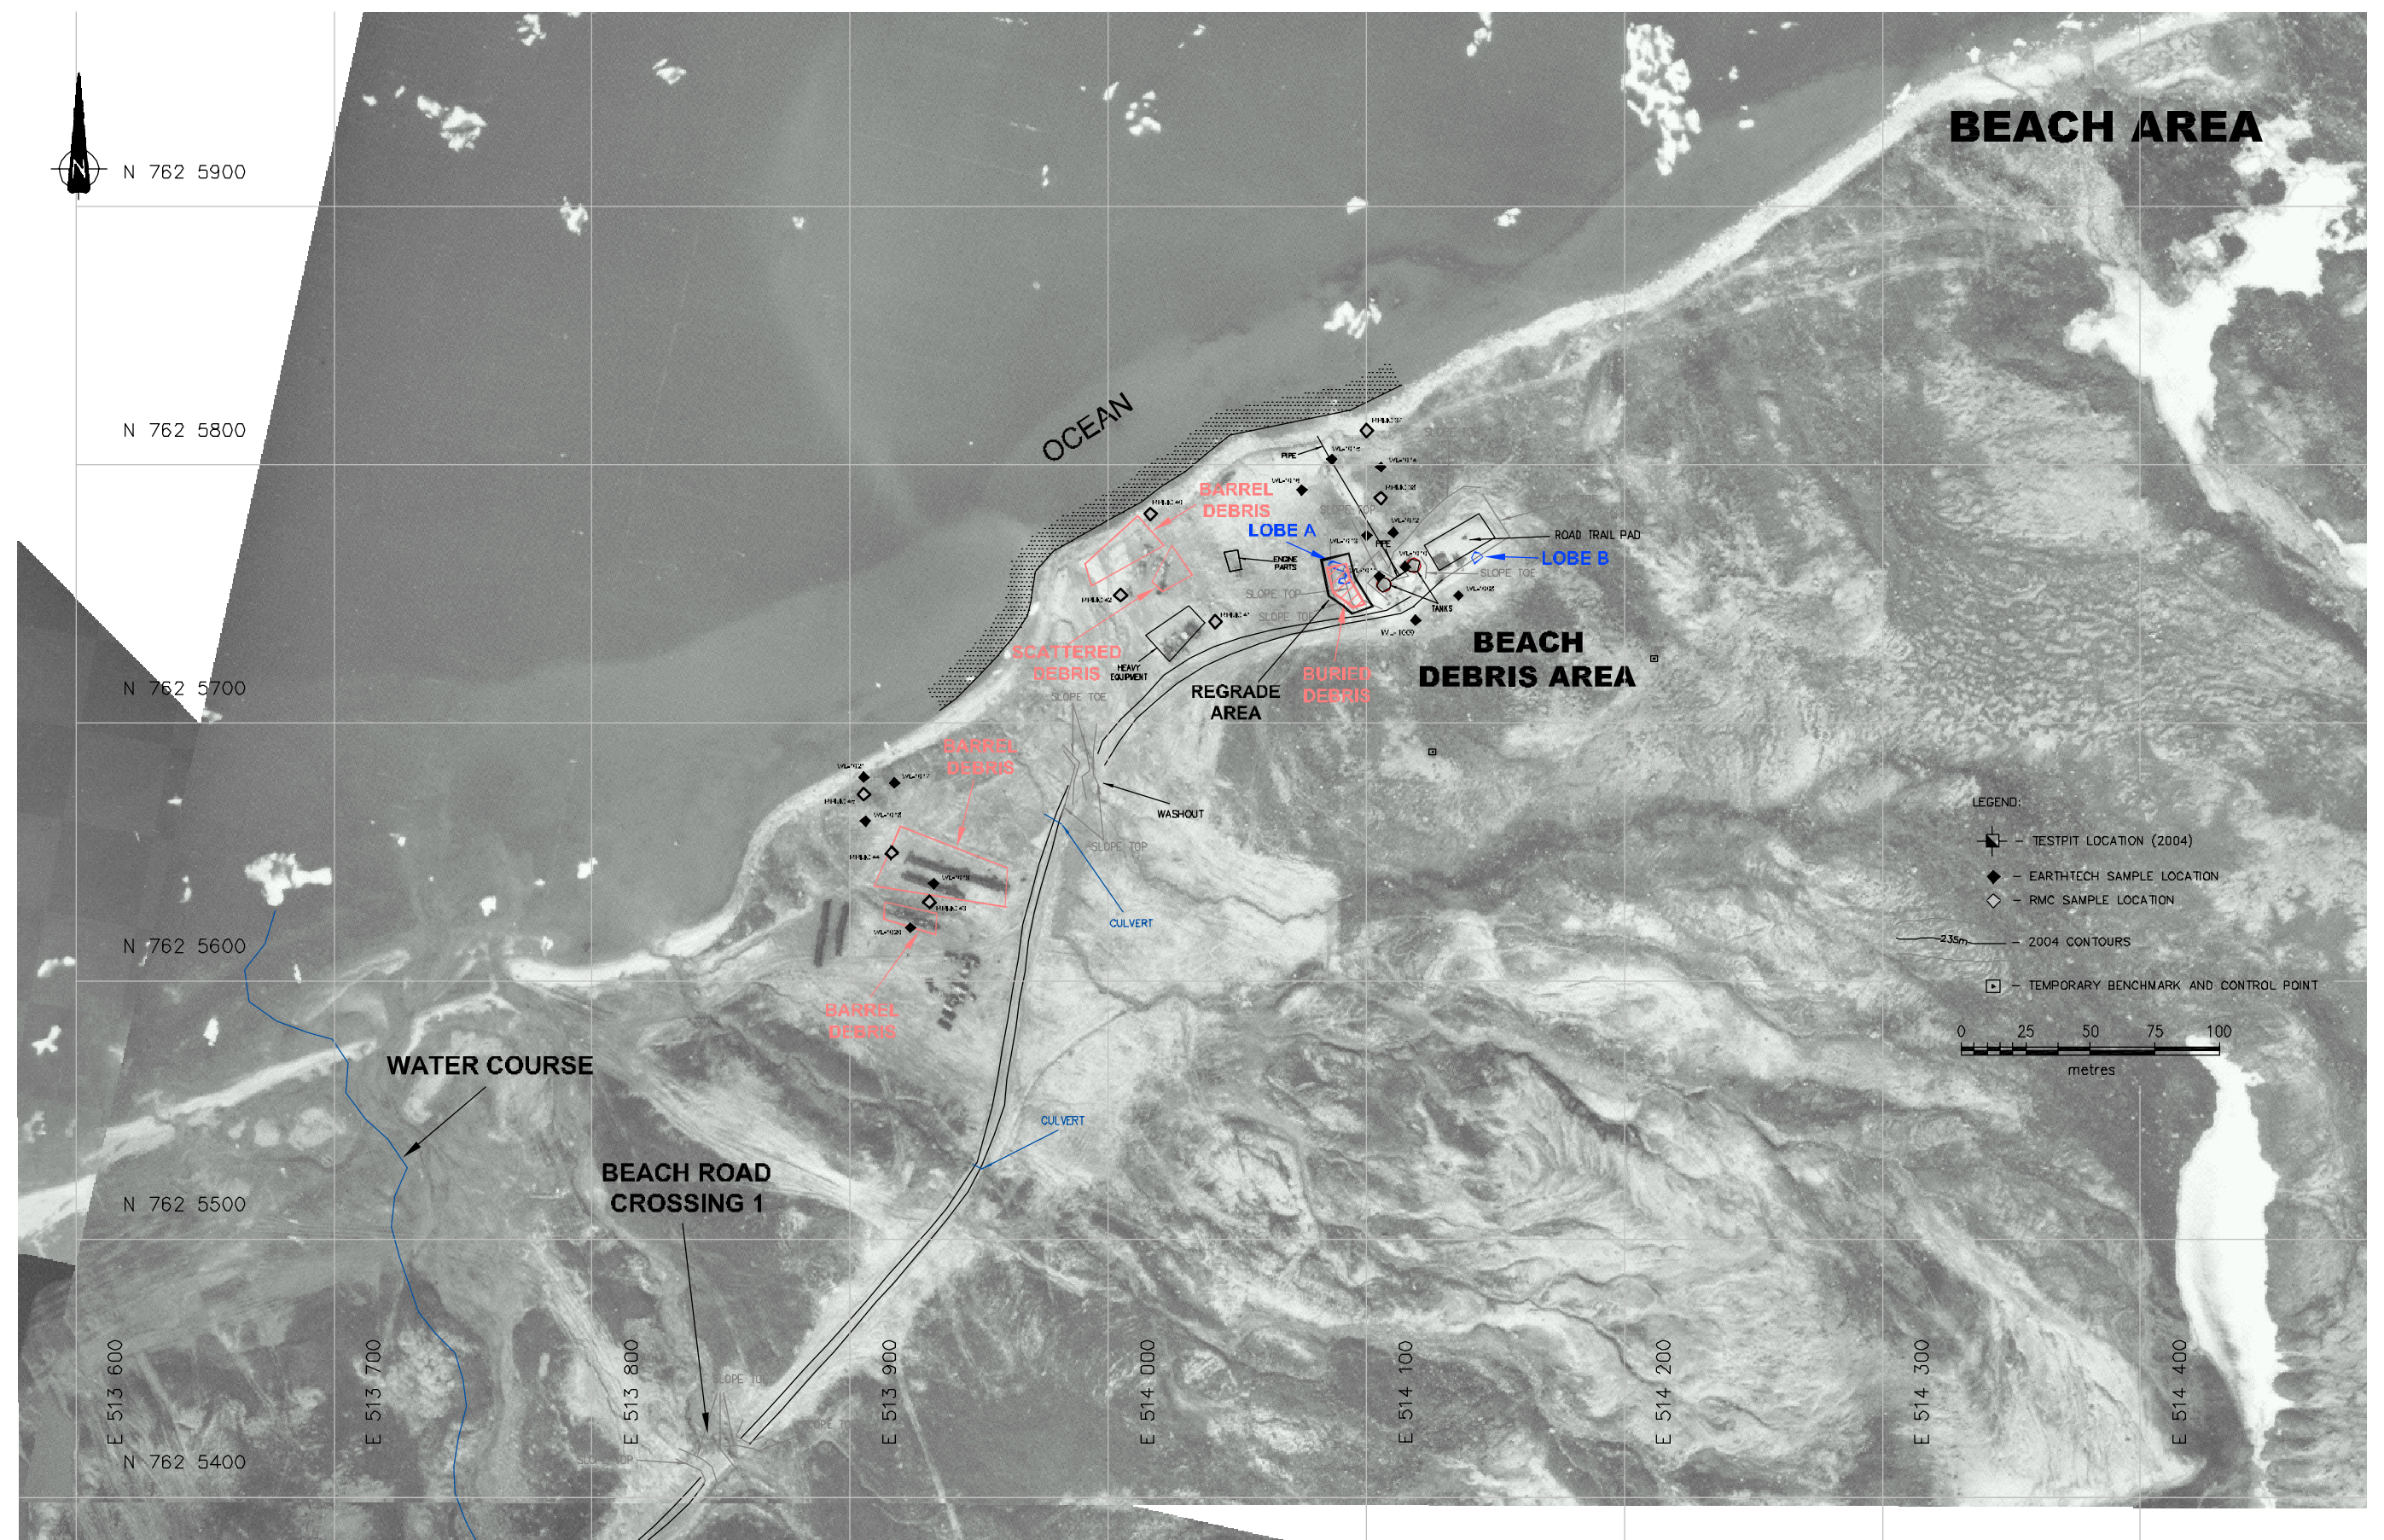[illegible]



N 762 5900

BEACH AREA

N 762 5800

N 762 5700

N 762 5600

N 762 5500

E 513 600

E 513 700

E 513 800

E 513 900

E 514 000

E 514 100

E 514 200

E 514 300

E 514 400

N 762 5400

WATER COURSE

BEACH ROAD CROSSING 1

OCEAN

SCATTERED DEBRIS

BARREL DEBRIS

BARREL DEBRIS

BARREL DEBRIS

LOBE A

BURIED DEBRIS

BEACH DEBRIS AREA

LOBE B

TANKS

REGRADE AREA

WASHOUT

CULVERT

CULVERT

SLOPE TOE

SLOPE TOP

PIPE

WL-1015

RRMIC 37

WL-1014

RRMIC 38

WL-1012

RRMIC 39

WL-1008

RRMIC 40

WL-1016

RRMIC 41

WL-1017

RRMIC 42

<

 N 762 5900

N 762 5700

N 762 5500

E 513 600

N 762 5400

E 513 700

WATER COURSE

E 513 800

BEACH ROAD CROSSING 1

E 513 900


E 514 000

E 514 100

E 514 200


E 514 300

E 514 400

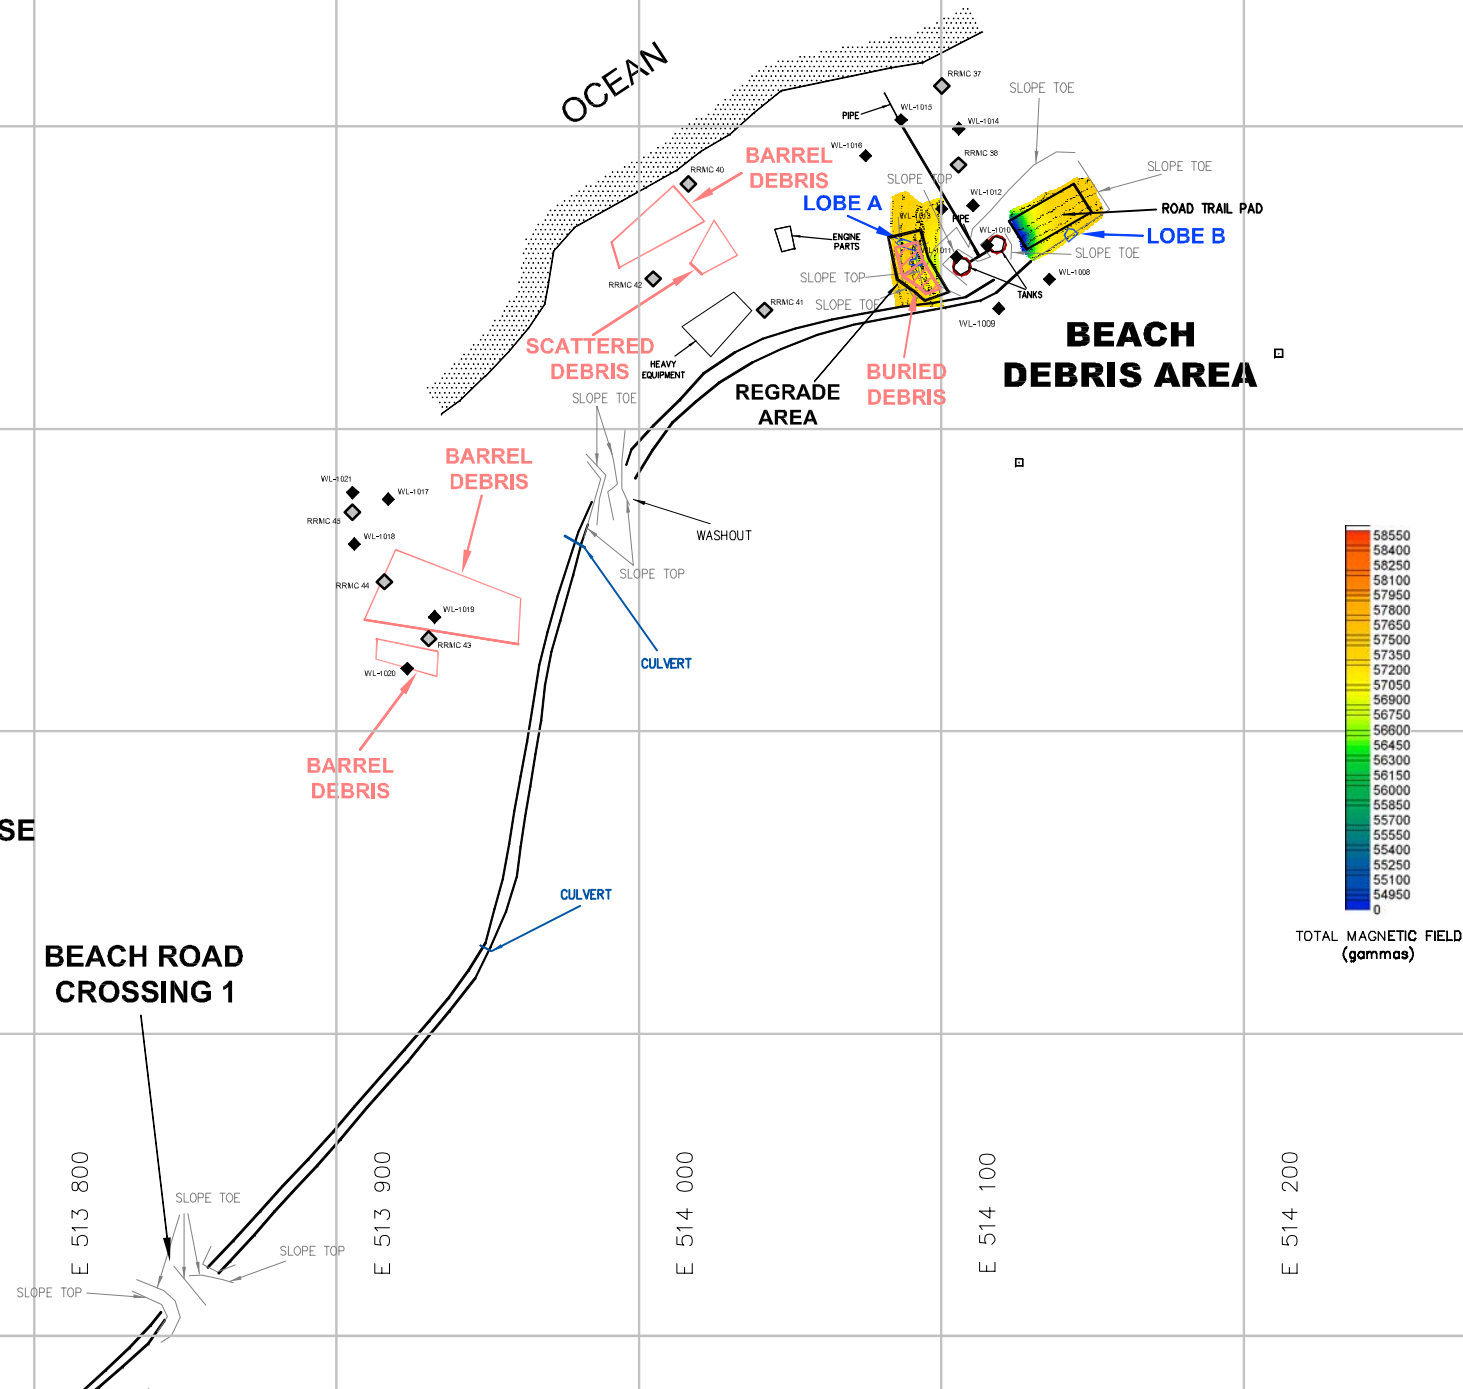TOTAL MAGNETIC FIELD
(gammas)

										 EBA Engineering Consultants Ltd.		 Public Works and Government Services Canada Travaux publics et Services gouvernementaux Canada		
										DESIGNED BY: <u>WTH/JB</u> DRAWN BY: <u>DEB</u> DATE: <u>07/10/04</u> SCALE: <u>AS SHOWN</u> PROJECT No.: <u>0101-04-1100065.001</u> ACQU. BY (NAME): <u>1100065001004.001</u>	PERMIT	SEAL	FOX-C EKALUGAD FJORD	
													BEACH AREA GEOPHYSICS TOP SENSOR READING	
												FIGURE 13C		

BEACH AREA

 

JORD	
REVISION	ISSUE
	0
FIGURE	13D