



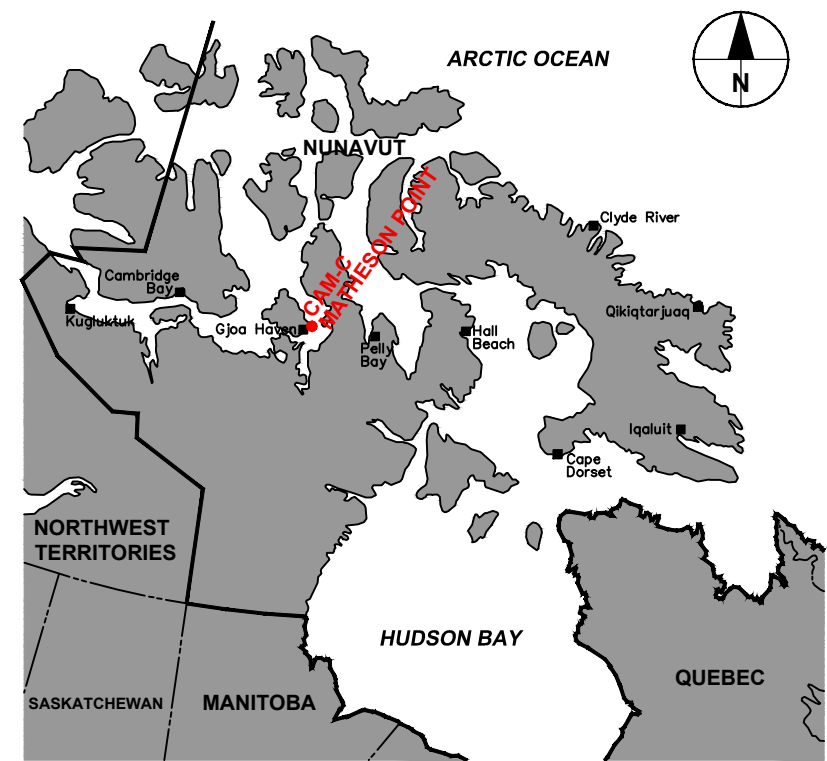

LOCATION OF MATHESON POINT
WITHIN NUNAVUT TERRITORY
SCALE: N.T.S.

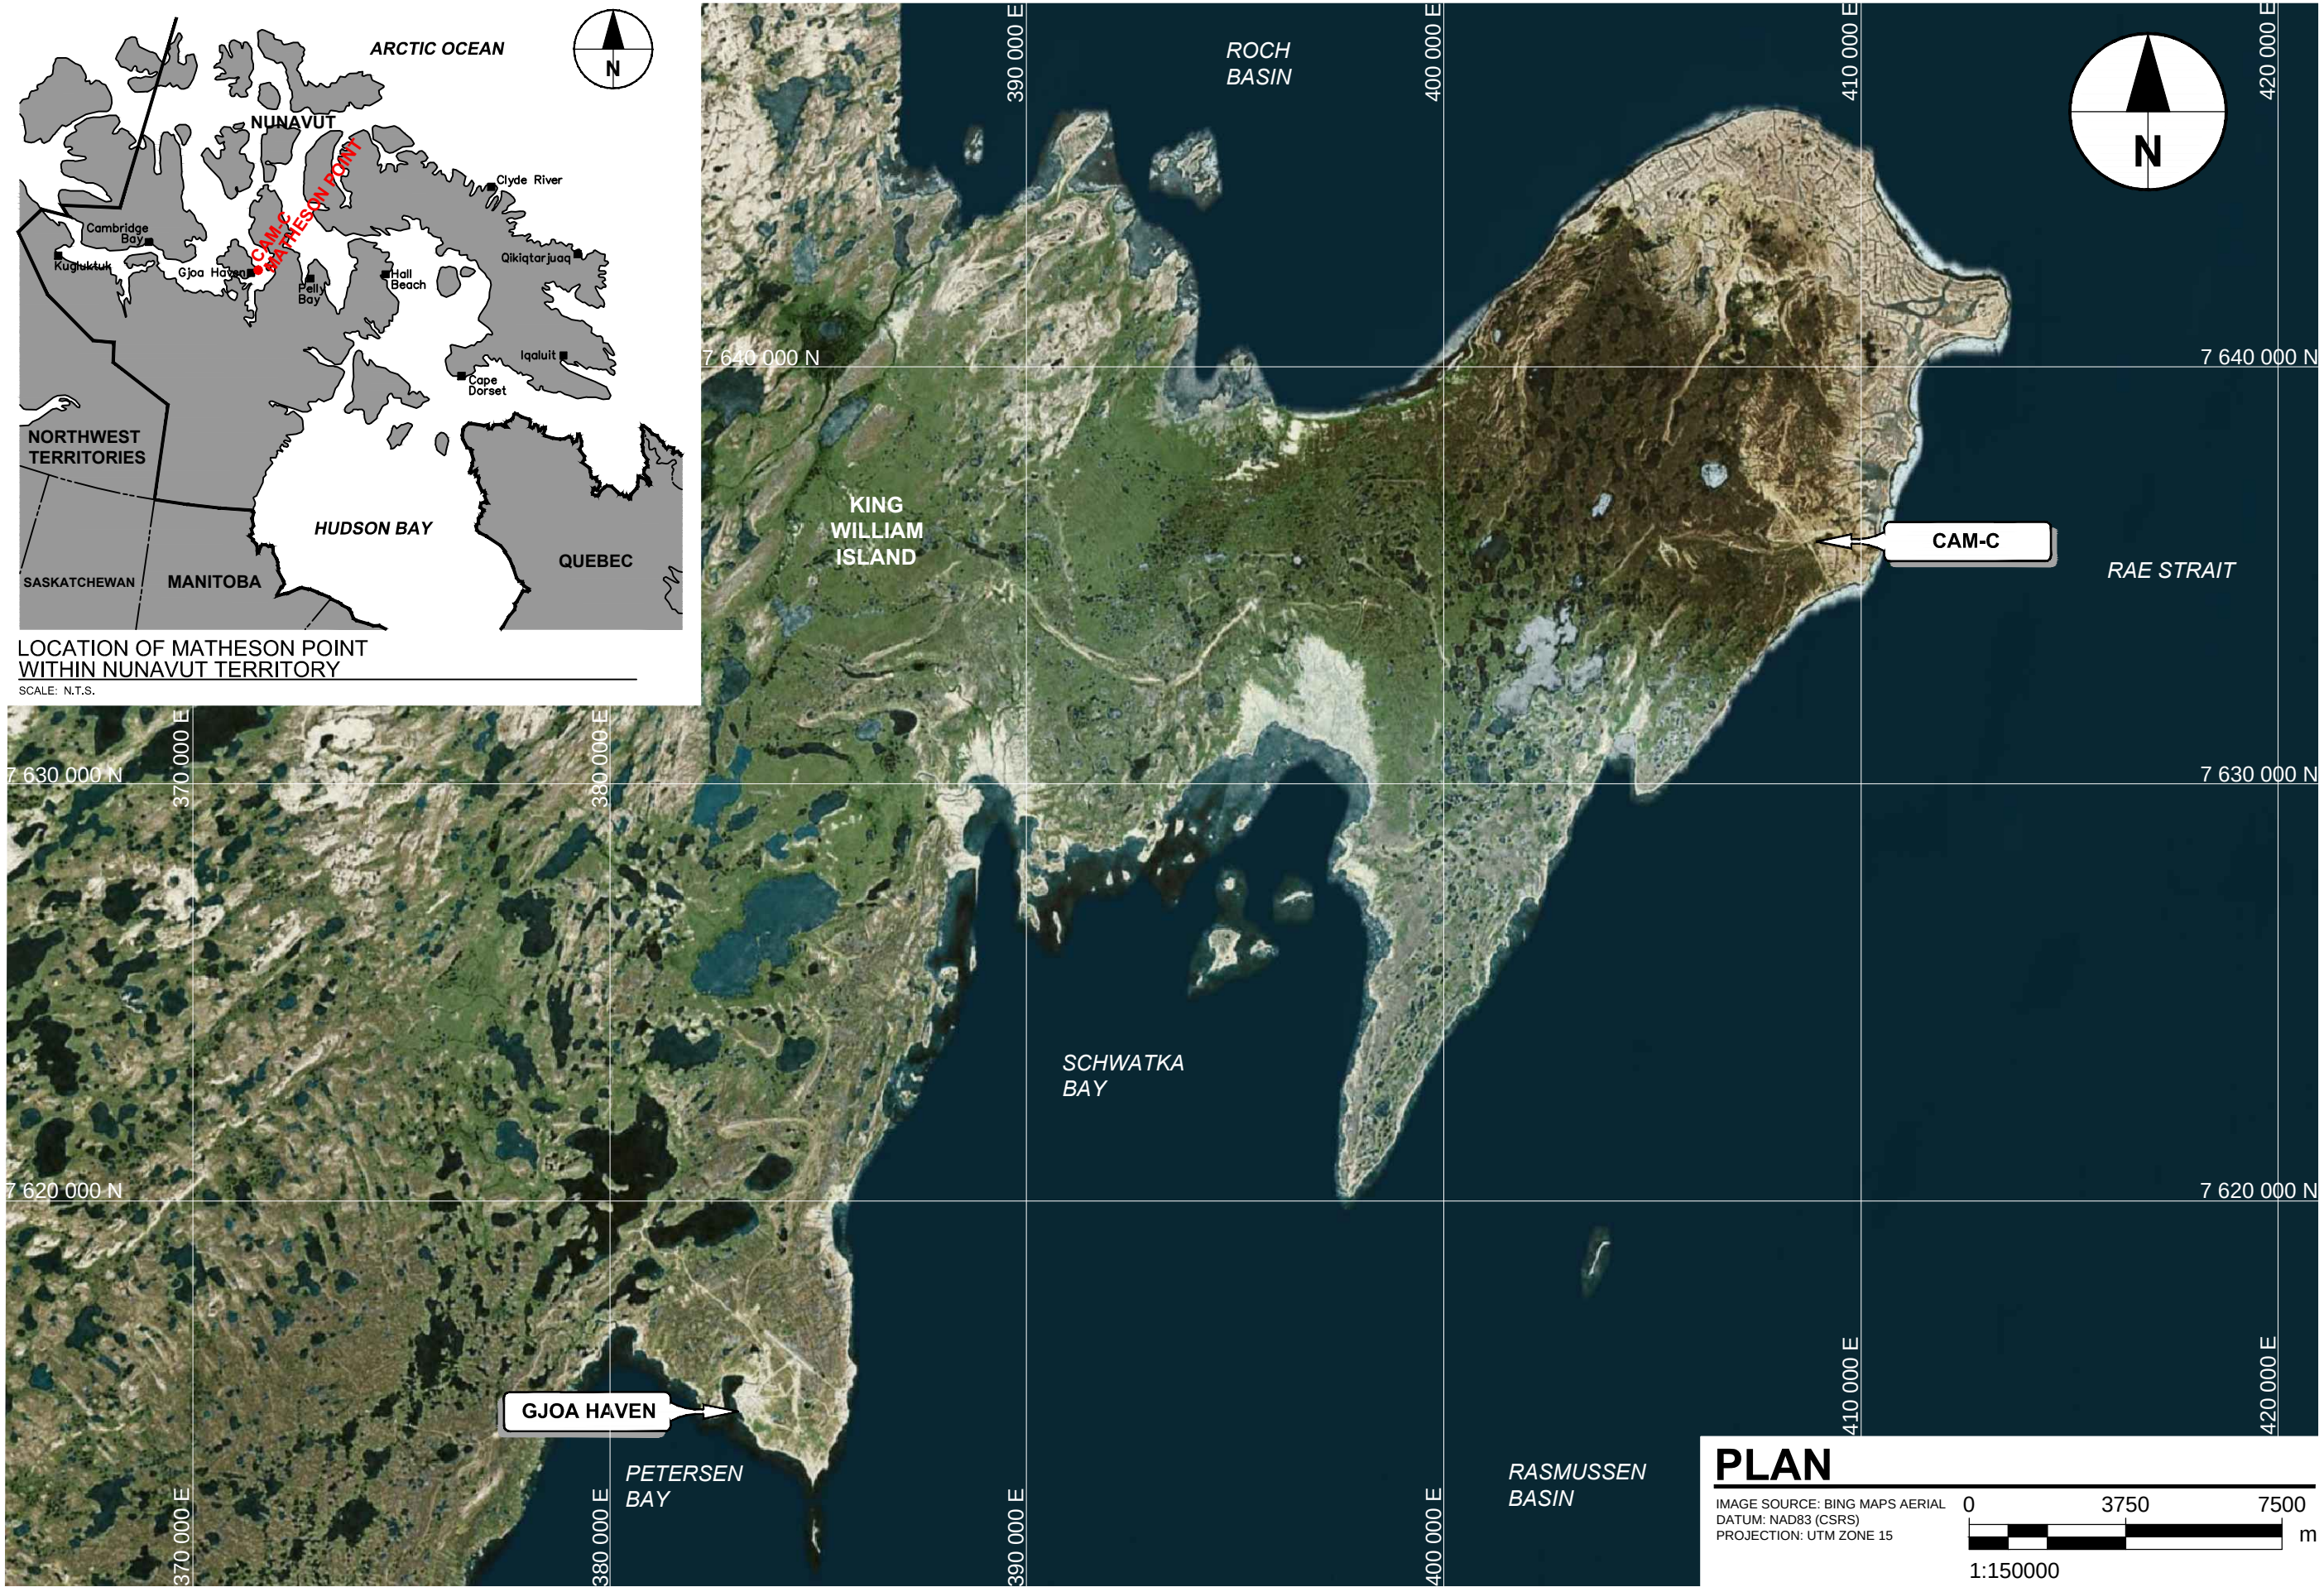


PLAN

IMAGE SOURCE: BING MAPS AERIAL
DATUM: NAD83 (CSRS)
PROJECTION: UTM ZONE 15

0 3750 7500
m

1:150000

Issue Status: FINAL

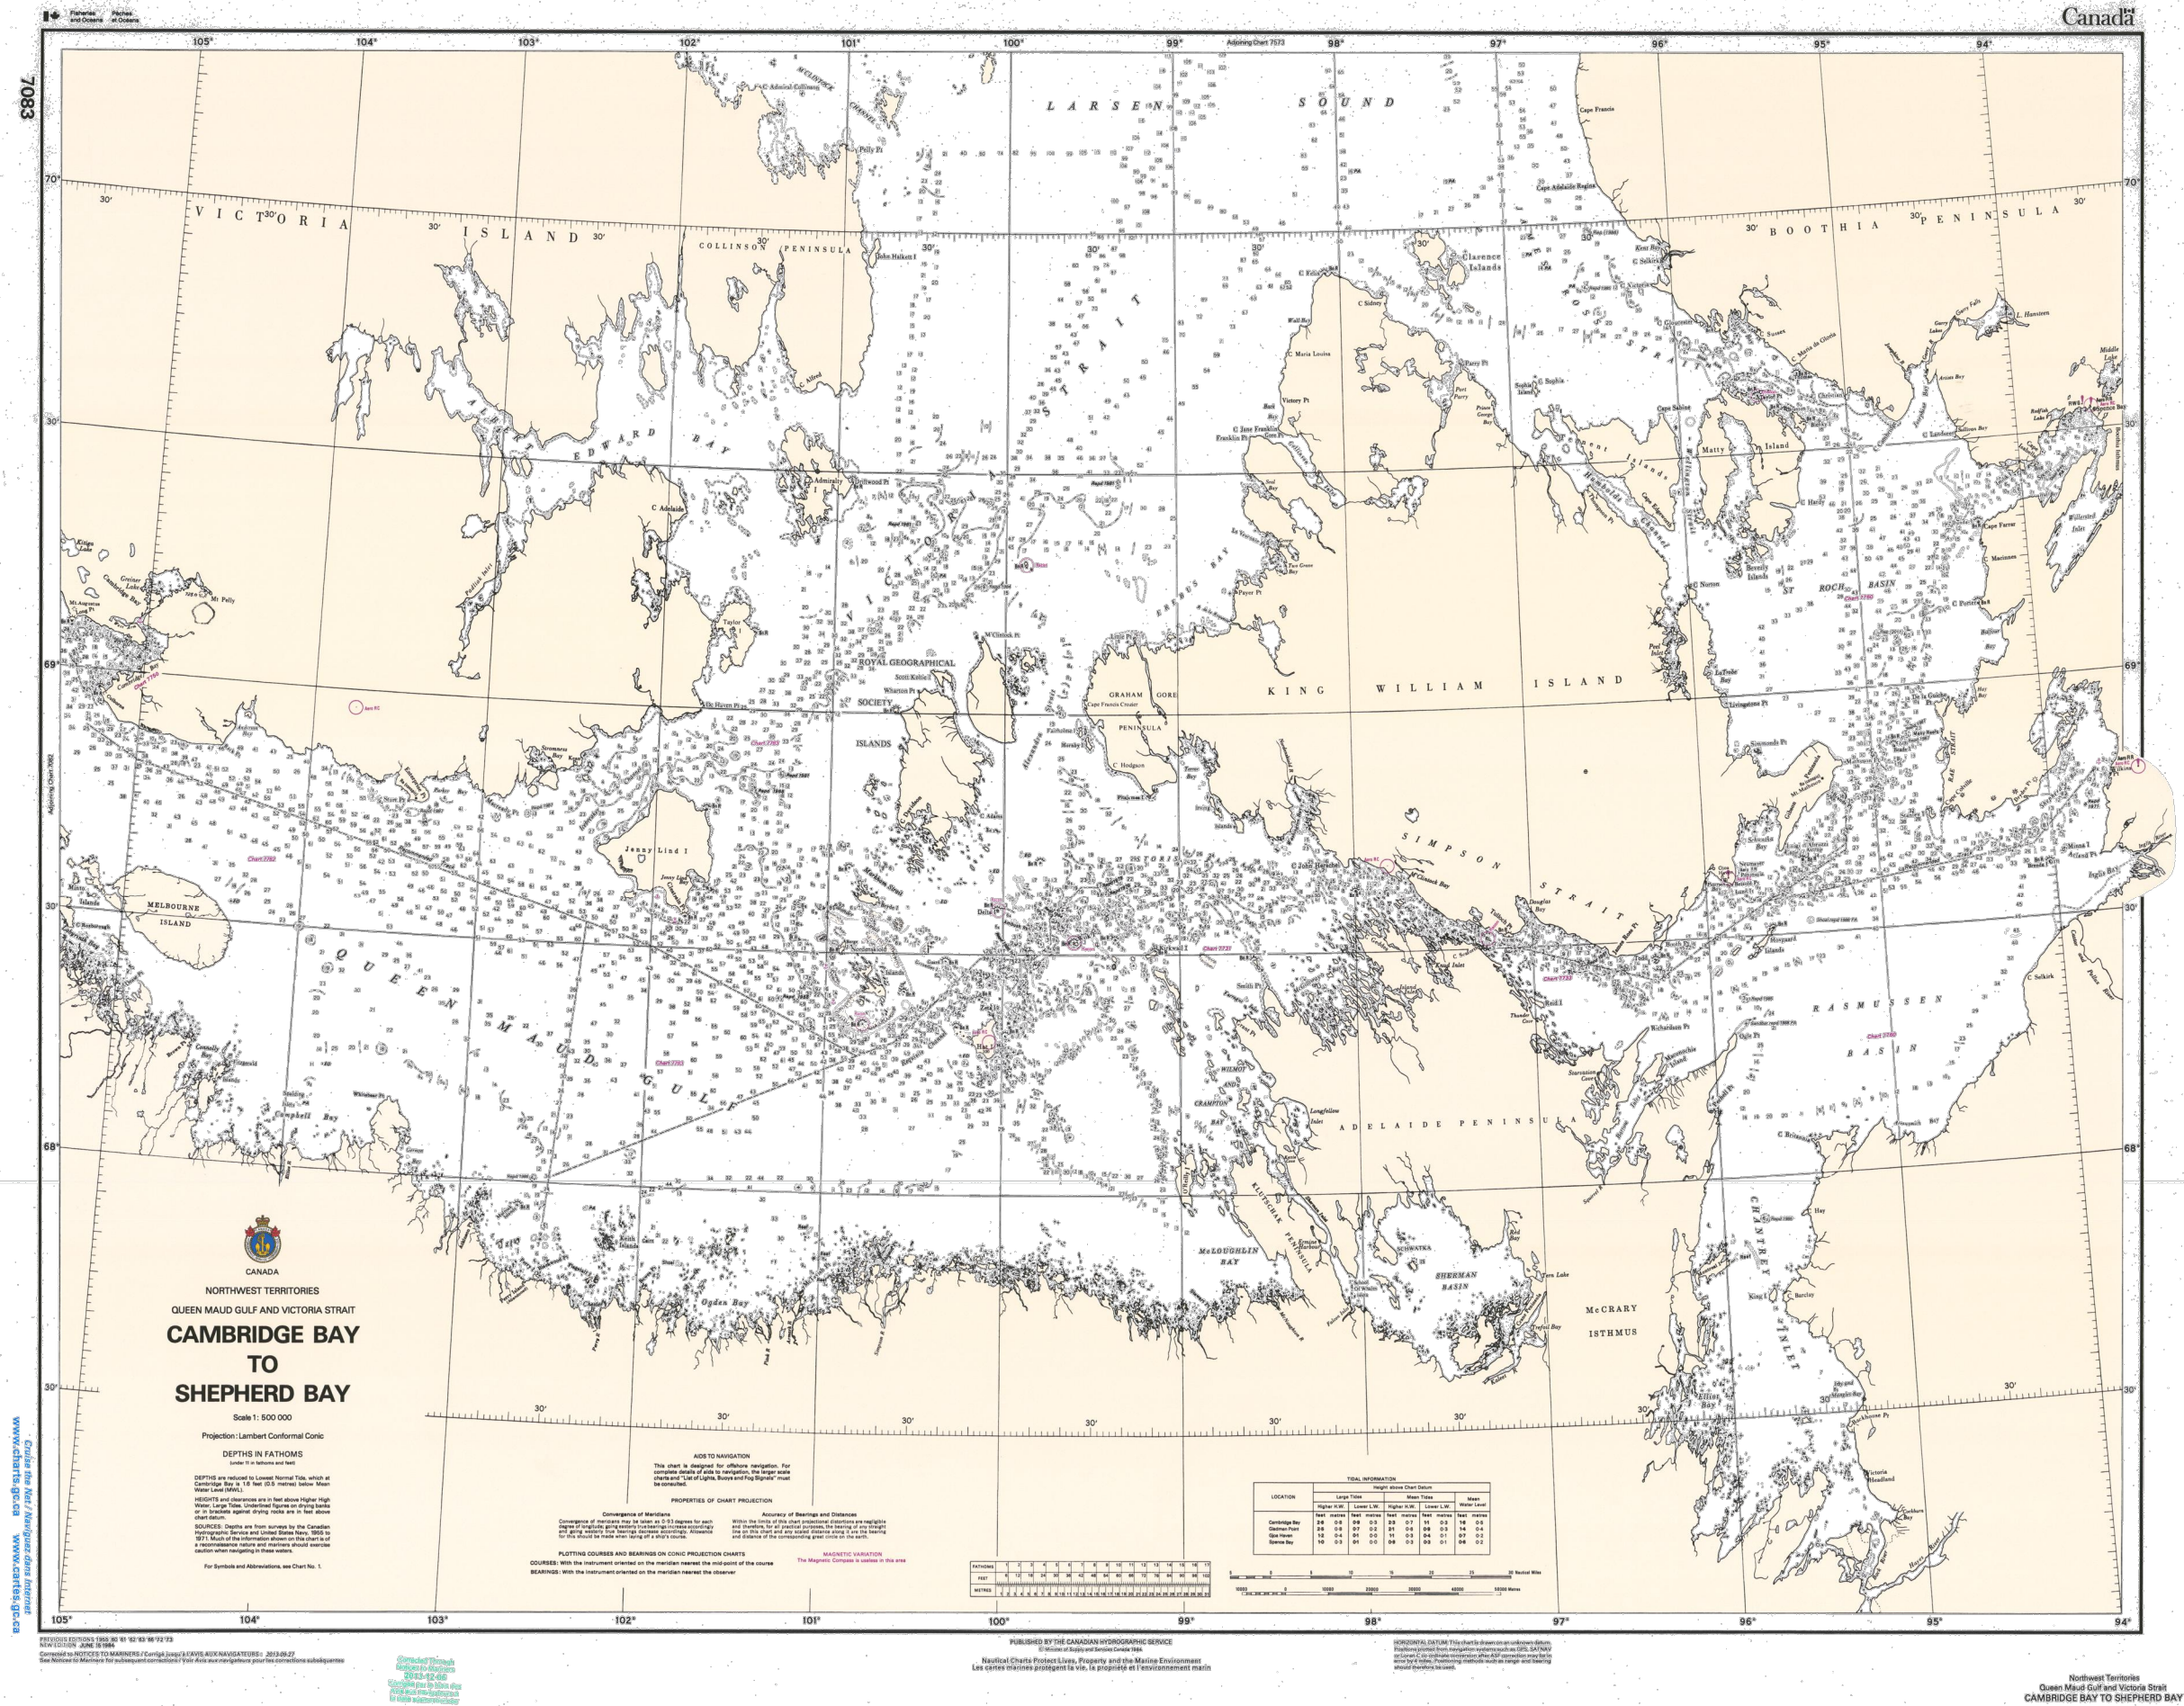

Issue Status: FINAL

NAVIGATIONAL MAP

CAM-C, MATHESON POINT INTERMEDIATE DEW LINE SITE

REMEDIAL ACTION PLAN


PUBLIC WORKS AND GOVERNMENT SERVICES CANADA

Project No.: 60299674 Date: 2014-02-20




Figure: 2

Last saved by: KNOTTJ(2014-02-20) Last Plotted: 2014-02-20
 Filename: P:\60299674\000-CADD\02-SHEETS\HIFIG-02\RIU60299674-FIG-02-0000-H-0003.DWG
 Project Management Initials: Designer: JK Checked: WK Approved: JM
 ANSI B 279.4mm x 431.8mm

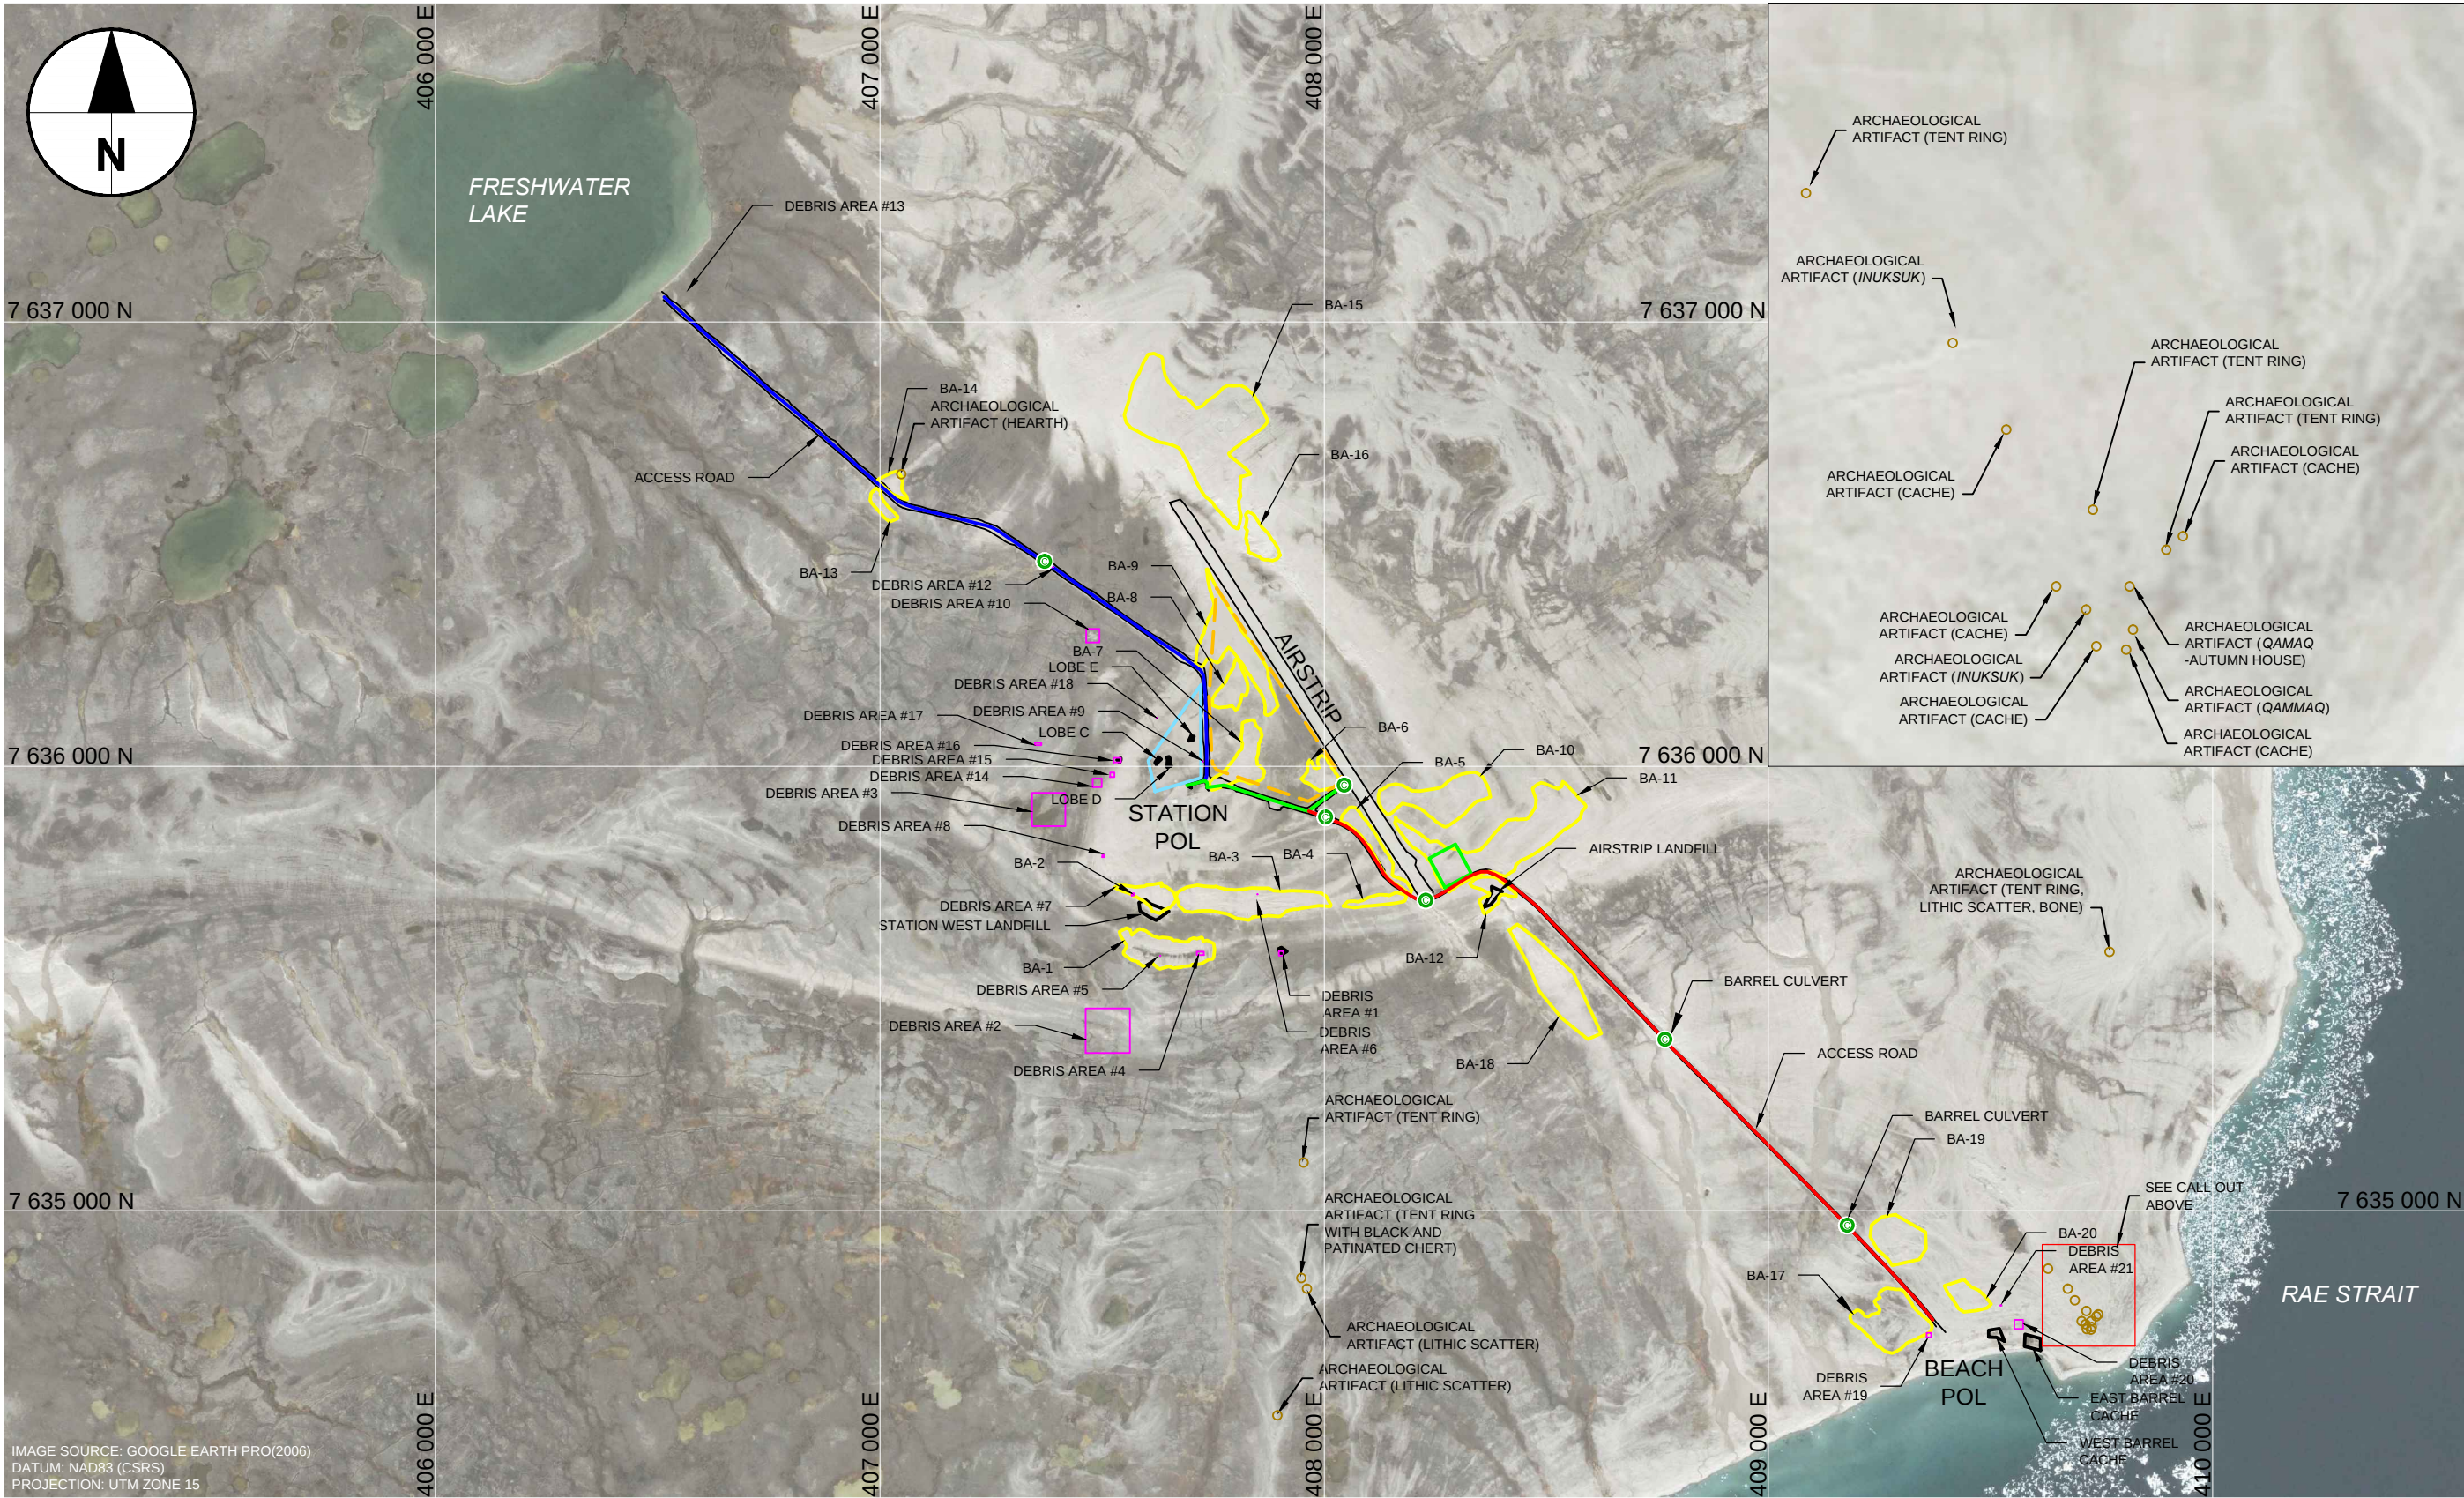

LEGEND

- | | | | | | |
|--|---------------------|--|-----------------------------------|--|----------------|
| | CULVERT | | PROPOSED LANDFILL LOCATION (LF-1) | | ROAD SECTION 2 |
| | ARCHAEOLOGICAL SITE | | PROPOSED CAMP LOCATION (LF-2) | | ROAD SECTION 3 |
| | BORROW AREA | | PROPOSED LANDFARM LOCATION (LF-3) | | |
| | DEBRIS AREA | | ROAD SECTION 1 | | |

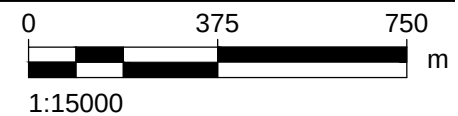

Issue Status: FINAL

OVERALL SITE PLAN

CAM-C, MATHESON POINT INTERMEDIATE DEW LINE SITE

REMEDIAL ACTION PLAN



PUBLIC WORKS AND GOVERNMENT SERVICES CANADA

Project No.: 60299674 Date: 2014-02-20

AECOM

Figure: 3

ANSI B 279.4mm x 431.8mm
Approved: JM
Checked: WK
Designer: JK
Project Management Initials:
Last saved by: KNOTTJ(2014-02-20) Last Plotted: 2014-02-20
Filename: P:\6029967\A\000-CADD\02-SHEET\SH\FIG-02\RI\60299674-FIG-02-0000-H-0004.DWG

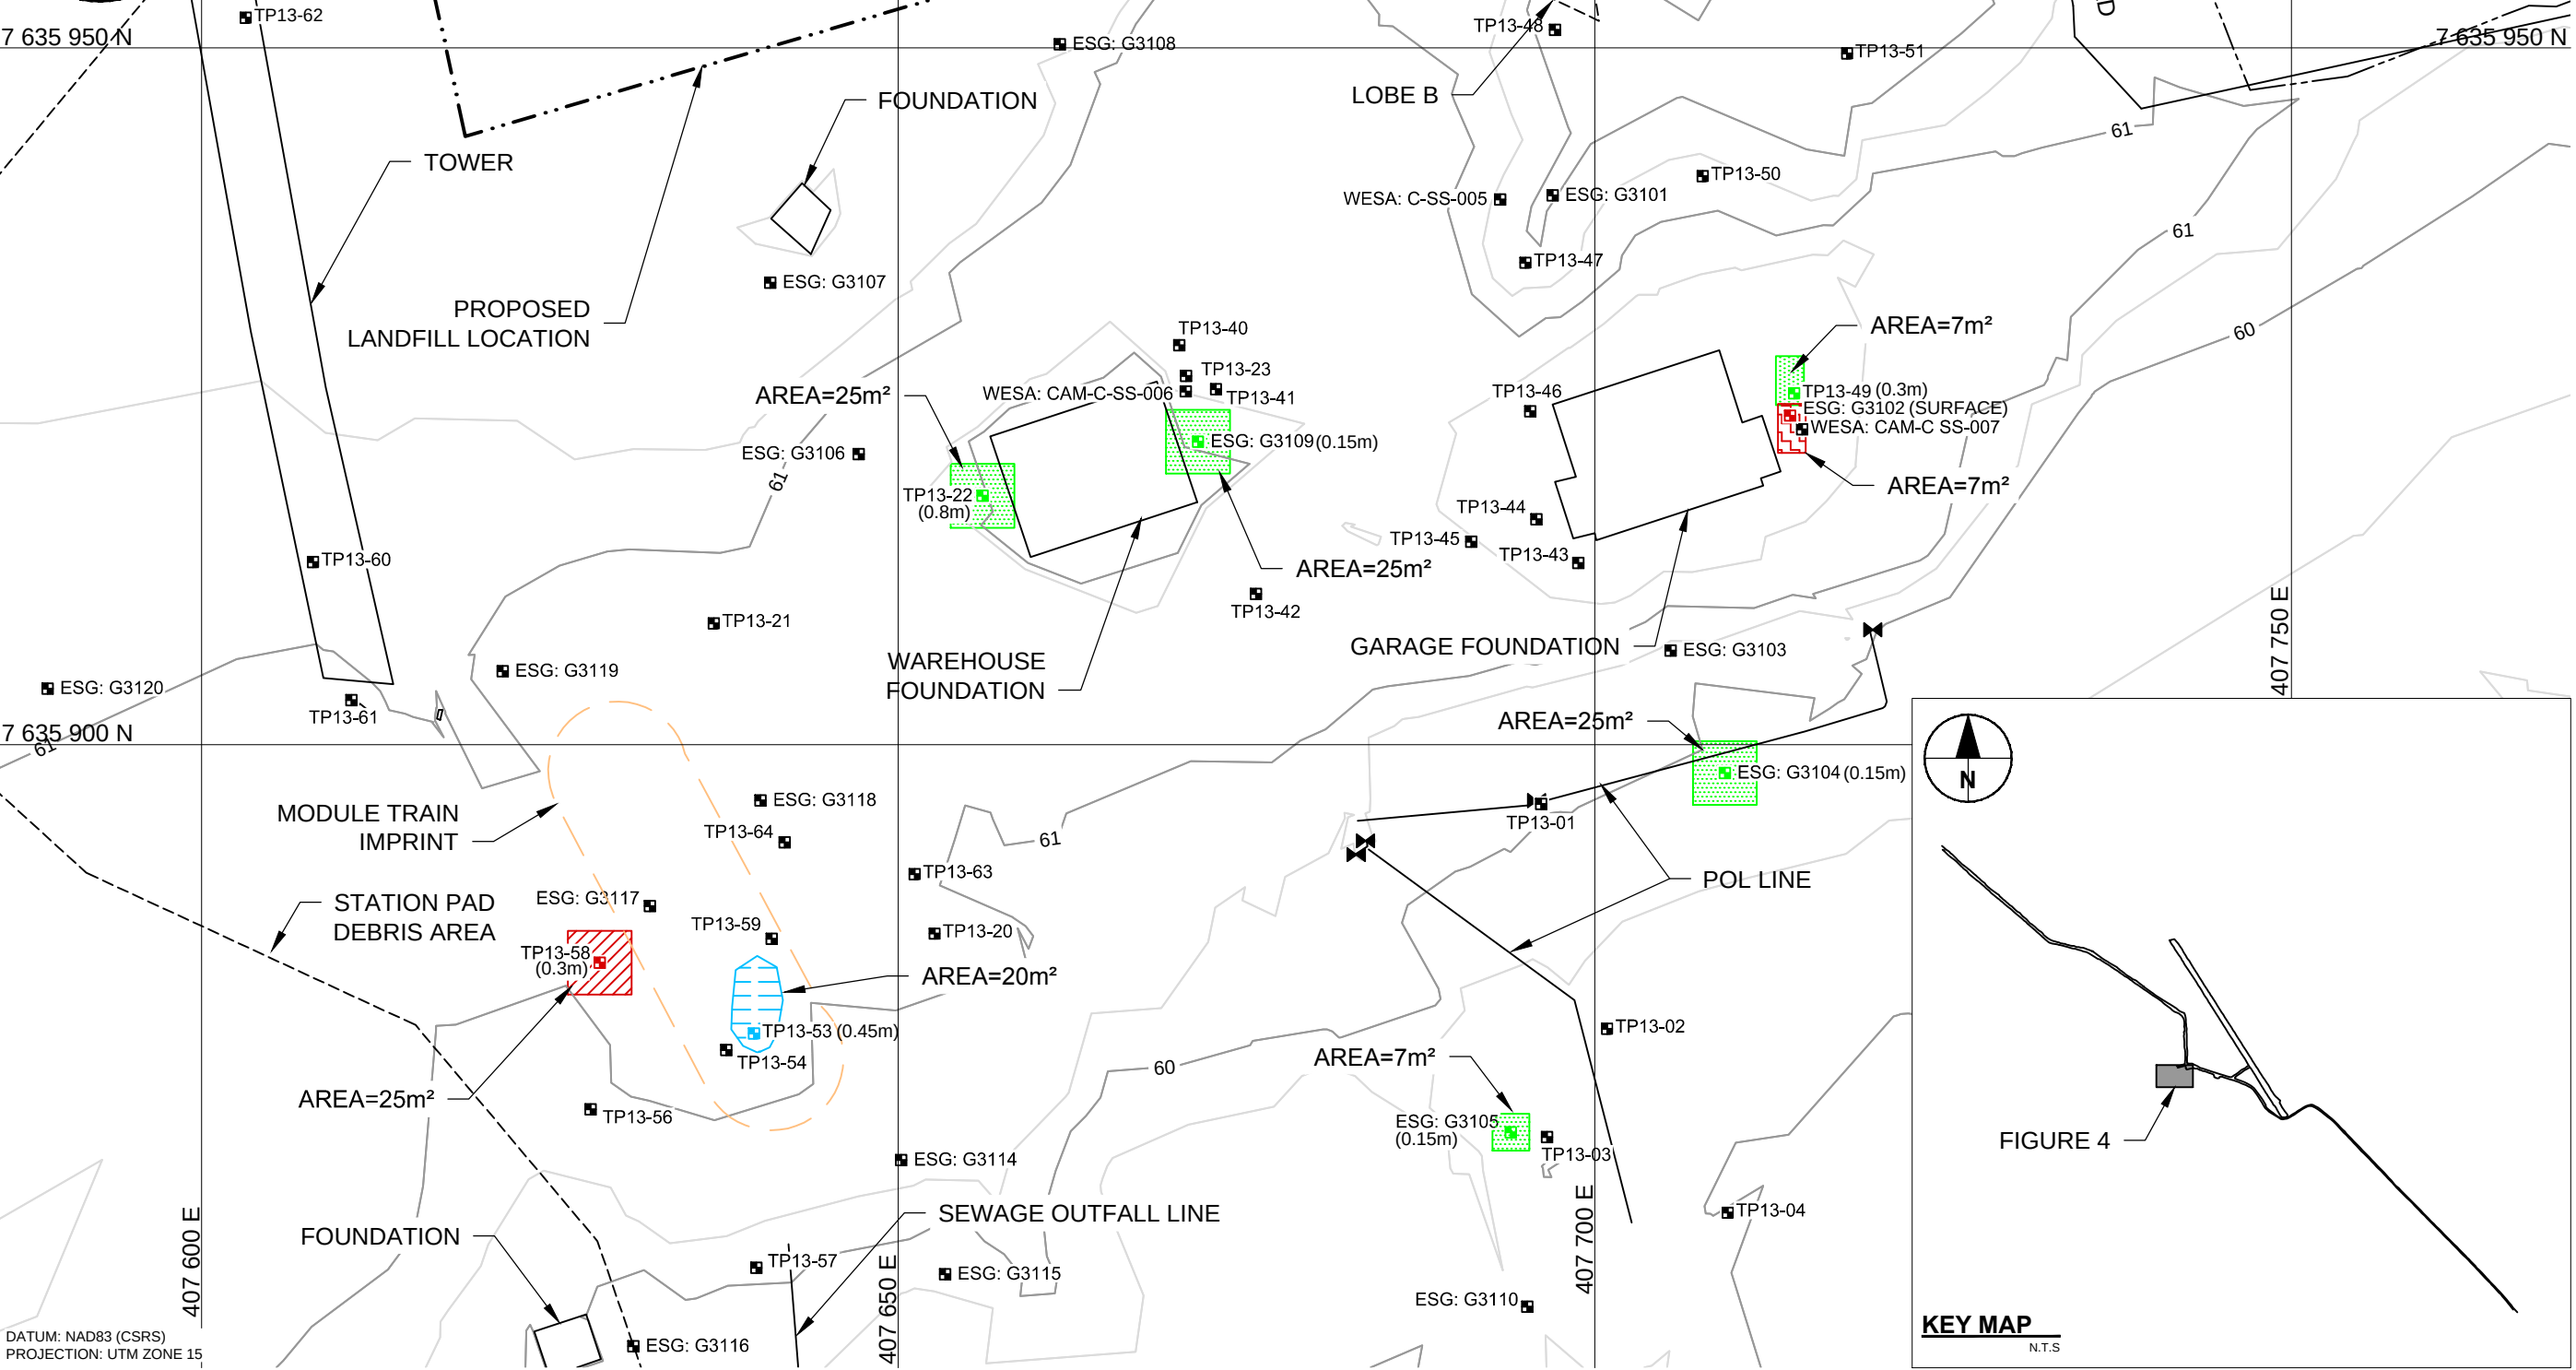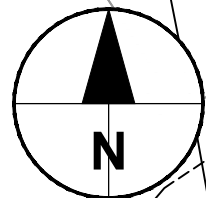


DATUM: NAD83 (CSRS)
PROJECTION: UTM ZONE 15

LEGEND


- CLEAN TEST PIT
- PCB IMPACTED
- PHC IMPACTED
- METALS IMPACT

- VALVE
- TIER I PCB EXCEEDANCES
- TYPE B HYDROCARBON PLUMES
- TIER II METALS EXCEEDANCE (COPPER)

TIER I METALS EXCEEDANCE (LEAD)

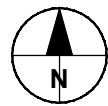

KEY MAP
N.T.S.

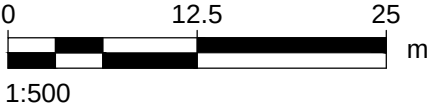


Issue Status: FINAL

STATION POL
CONTAMINATED SOIL AREA

CAM-C, MATHESON POINT INTERMEDIATE DEW LINE SITE
REMEDIAL ACTION PLAN
PUBLIC WORKS AND GOVERNMENT SERVICES CANADA
Project No.: 60299674 Date: 2014-02-20



Last saved by: KNOTTJ(2014-02-20) Last Plotted: 2014-02-20
 Filename: P:\60299674\000-CADD\02-SHEET\SH\FIG-02\RI\60299674-FIG-02-0000-H-0005.DWG
 Project Management Initials: Designer: JK Checked: WK Approved: JM
 Issue Status: FINAL

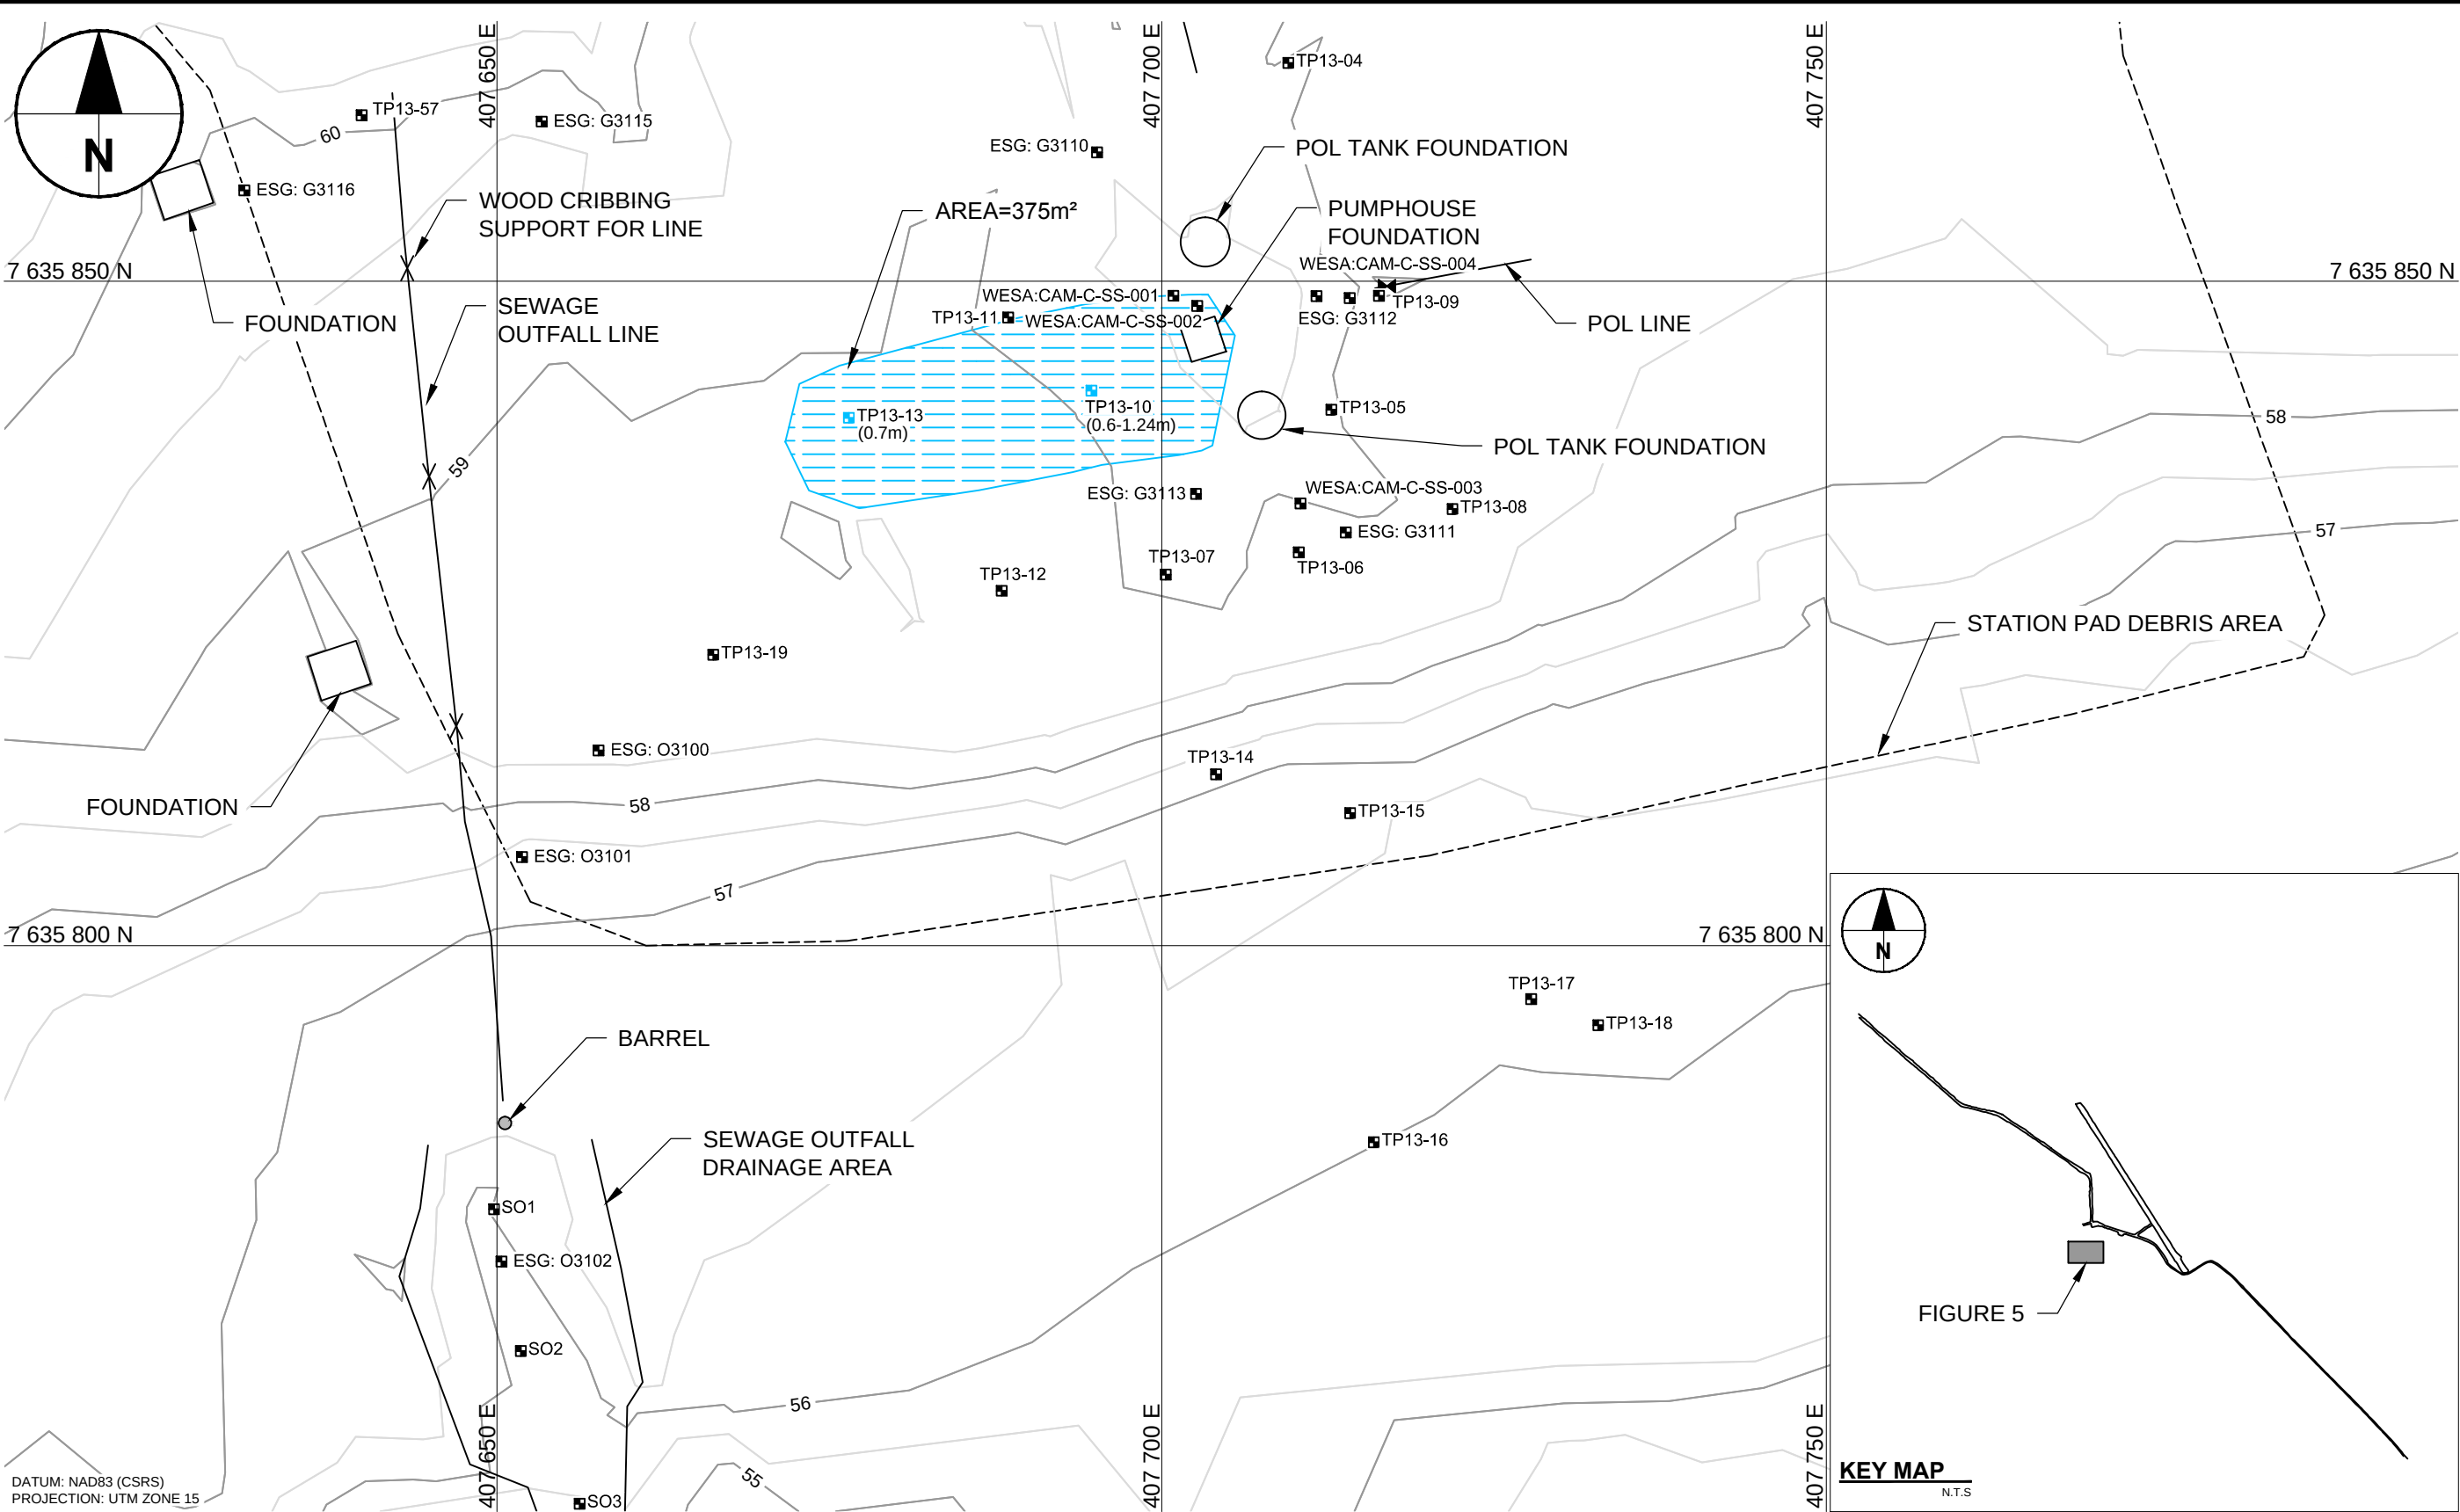

DATUM: NAD83 (CSRS)
 PROJECTION: UTM ZONE 15

LEGEND


- CLEAN TEST PIT
- PHC IMPACTED
- TYPE B HYDROCARBON PLUME

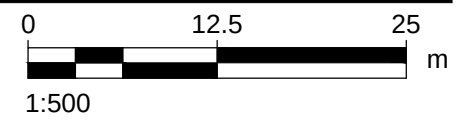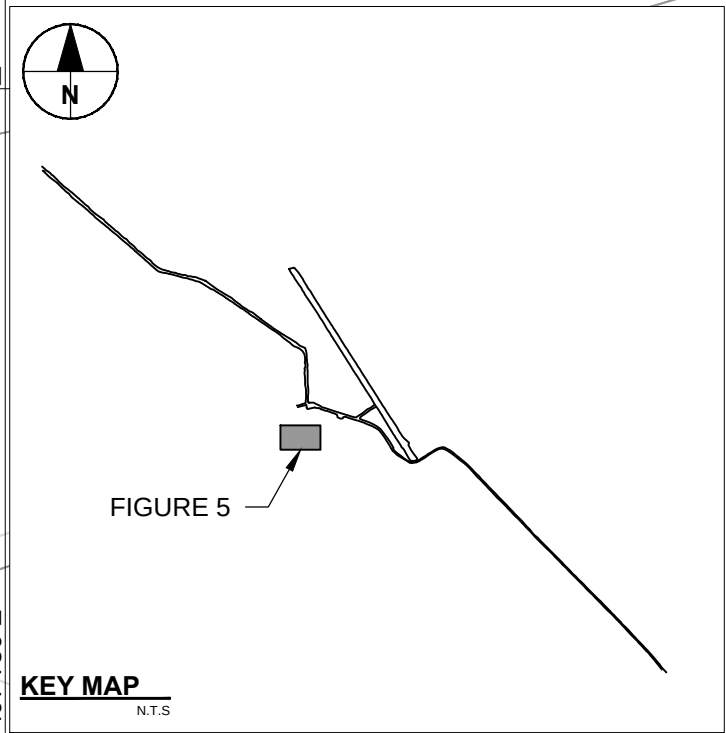

STATION AREA POL
 CONTAMINATED SOIL AREA

CAM-C, MATHESON POINT INTERMEDIATE DEW LINE SITE
 REMEDIAL ACTION PLAN
 PUBLIC WORKS AND GOVERNMENT SERVICES CANADA
 Project No.: 60299674 Date: 2014-02-20


Last saved by: KNOTTJ(2014-02-20) Last Plotted: 2014-02-20
 Filename: P:\6029967\A000-CADD\02-SHEET\SH\FIG-02\RI\60299674-FIG-02-0000-H-0006.DWG
 Project Management Initials: Designer: JK Checked: WK Approved: JM
 ANSI B 279.4mm x 431.8mm

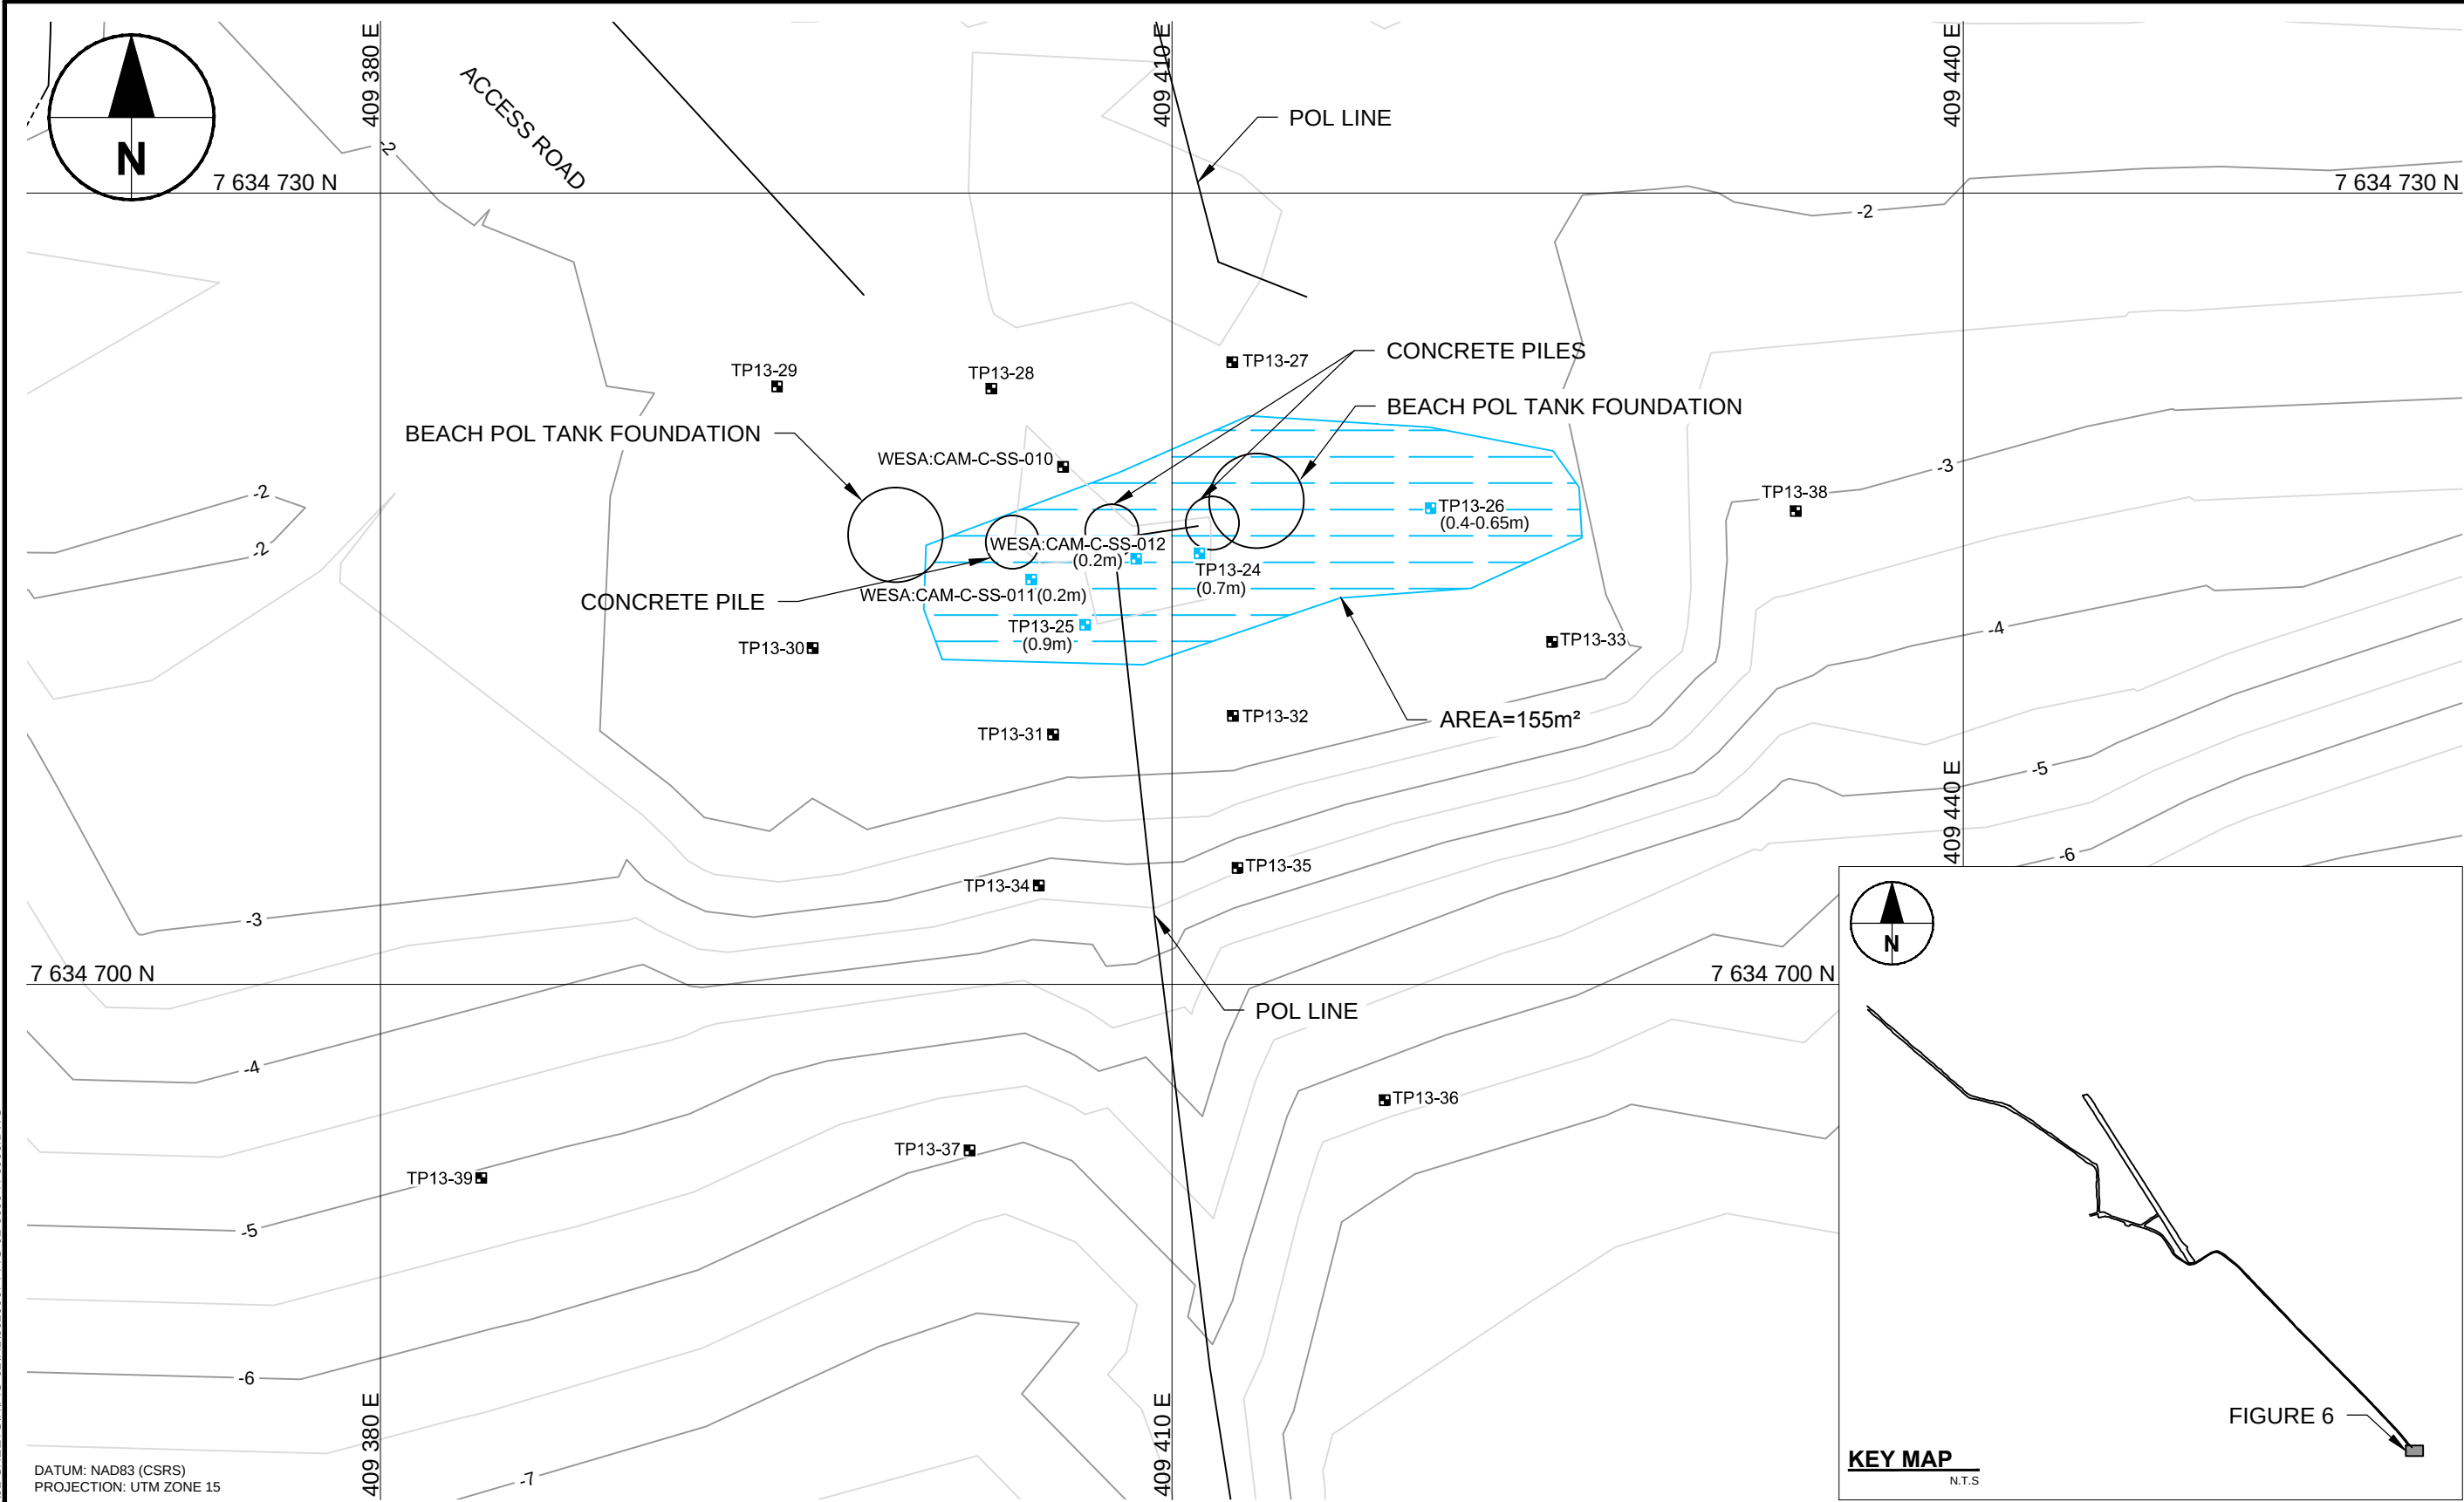

DATUM: NAD83 (CSRS)
 PROJECTION: UTM ZONE 15

LEGEND

-  CLEAN TEST PIT
-  PHC IMPACTED
-  TYPE B HYDROCARBON PLUME

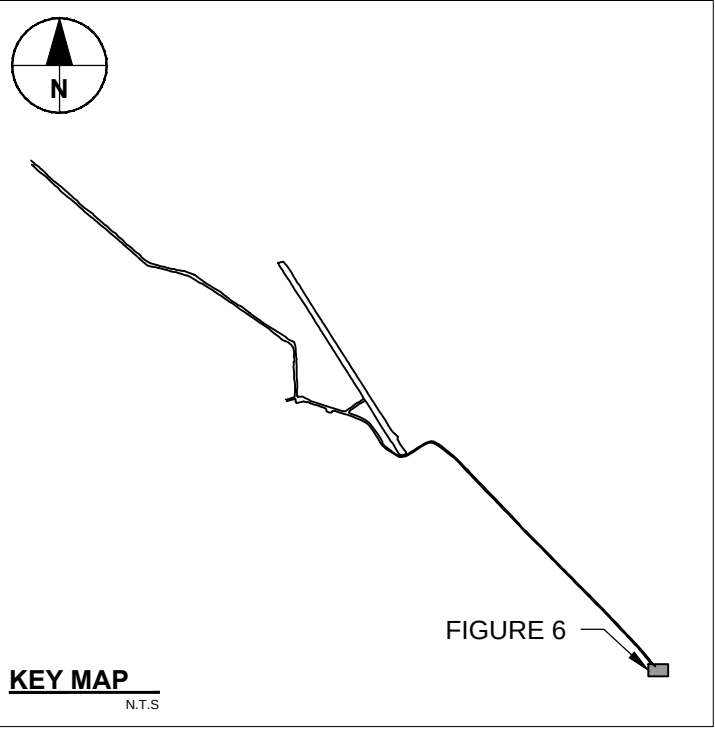

0 6.25 12.5
 1:250 m

Issue Status: FINAL


BEACH SITE
 CONTAMINATED SOIL AREA

CAM-C, MATHESON POINT INTERMEDIATE DEW LINE SITE
 REMEDIAL ACTION PLAN
 PUBLIC WORKS AND GOVERNMENT SERVICES CANADA
 Project No.: 60299674 Date: 2014-02-20

ALCOM

Figure: 6

Last saved by: KNOTTJ(2014-02-20) Last Plotted: 2014-02-20
Filename: P:\60299674\000-CADD\02-SHEET\SH\FIG-02\RT\60299674-FIG-02-0000-H-0007.DWG
Project Management Initials: Designer: JK Checked: WK Approved: JM
ANSI B 279.4mm x 431.8mm

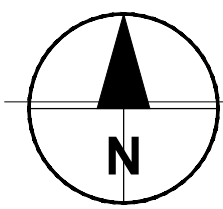

7 636 350 N

407 450 E

407 500 E

407 550 E

7 636 350 N

7 636 300 N

7 636 300 N

7 636 250 N

7 636 250 N

DATUM: NAD83 (CSRS)
PROJECTION: UTM ZONE 15

LEGEND

-  CLEAN TEST PIT LOCATION
-  PCB IMPACTED
-  WAYPOINT
-  TIER I PCB IMPACT

DEBRIS AREA 10

AREA=71m²

DEBRIS AREA #10 (0.05m)

TP13-65 (0.15m)

68

■ ESG: G3122

■ ESG: G3123

ACCESS ROAD


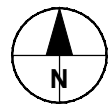



FIGURE 7

KEY MAP

N.T.S

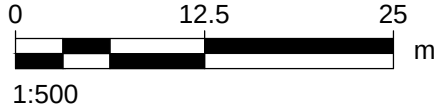

Issue Status: FINAL

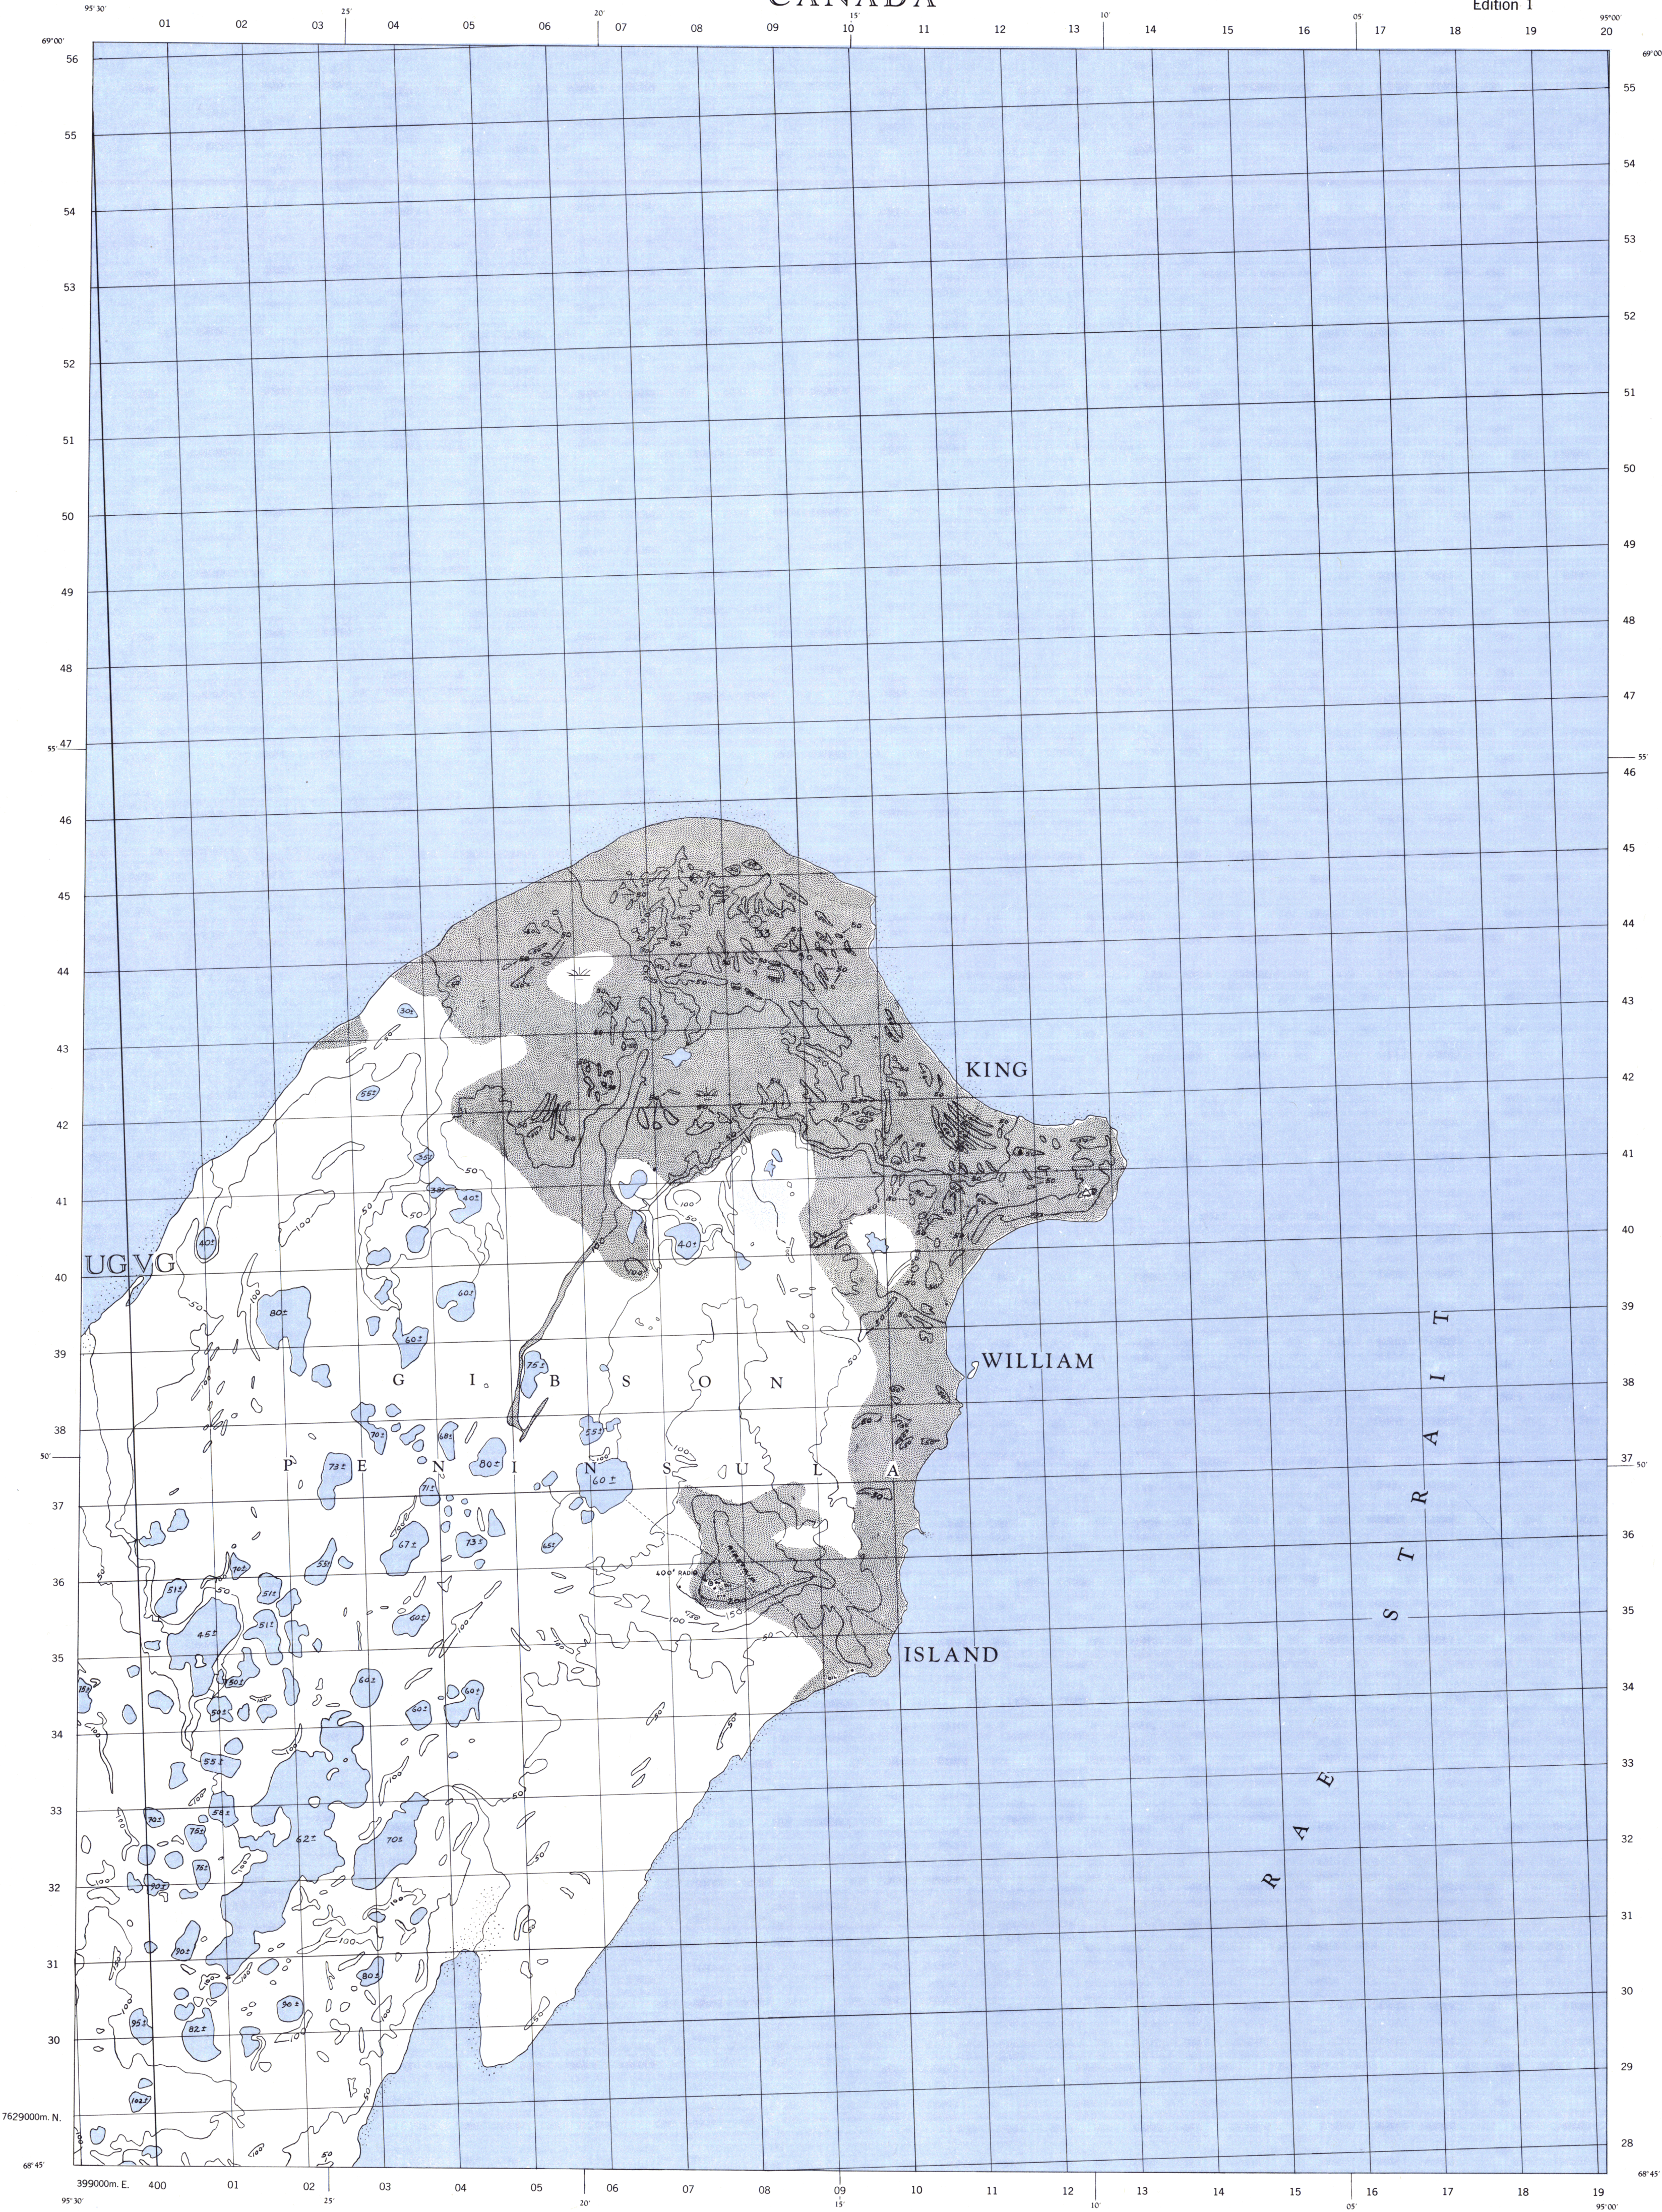


Produced by the Army Survey Establishment, R.C.E. 1963

Names appearing on this sheet have not been considered by the Canadian Board on Geographical Names

Users noting errors or omissions on this map are requested to mark hereon and forward to Commanding Officer, Army Survey Establishment, Ottawa. Maps will be replaced if desired. Copies May Be Obtained from the Map Distribution Office, Dept. of Mines and Technical Surveys, Ottawa.

GIBSON PENINSULA
NORTHWEST TERRITORIES

SCALE 1:50,000
1.25 inches to 1 Mile approximately

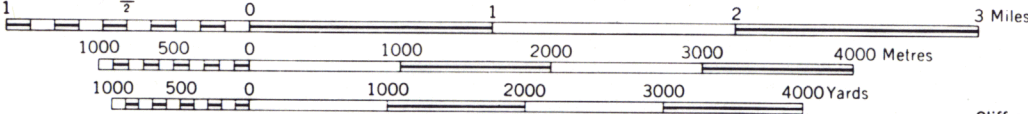

CONTOUR INTERVAL 50 FEET
UNIVERSAL TRANSVERSE MERCATOR GRID
ZONE 15

PROVISIONAL MAP
Subject to Correction

REFERENCE

- | | |
|--------------------------|--------------------------------------|
| Road, dry weather | Spot elevation, precise, approximate |
| cart track, winter road | House |
| Boundary, provincial | Building |
| Power line | School |
| Astronomical monument | Church |
| Horizontal control point | Post Office |
| Bench mark | Tower |
| | Radio Station |
| | R.C.M.P. detachment |
| | Well |
| | Tank |
| | Airfield |

REFERENCE

- | | | | | | | | |
|---------------------|------------|-------------------------|------------------------------|------------|--------------|--------------|-----------------|
| Cliff or low relief | Esker | Pingo | Contours: elevation | depression | Wooded Area | | |
| Foreshore Flats | Rocky reef | Lake or pond, perennial | Lake or stream, intermittent | Rapids | Swamp, marsh | Tundra ponds | Tundra polygons |

PROVISIONAL PRINT
IMPRESSION PROVISOIRE