

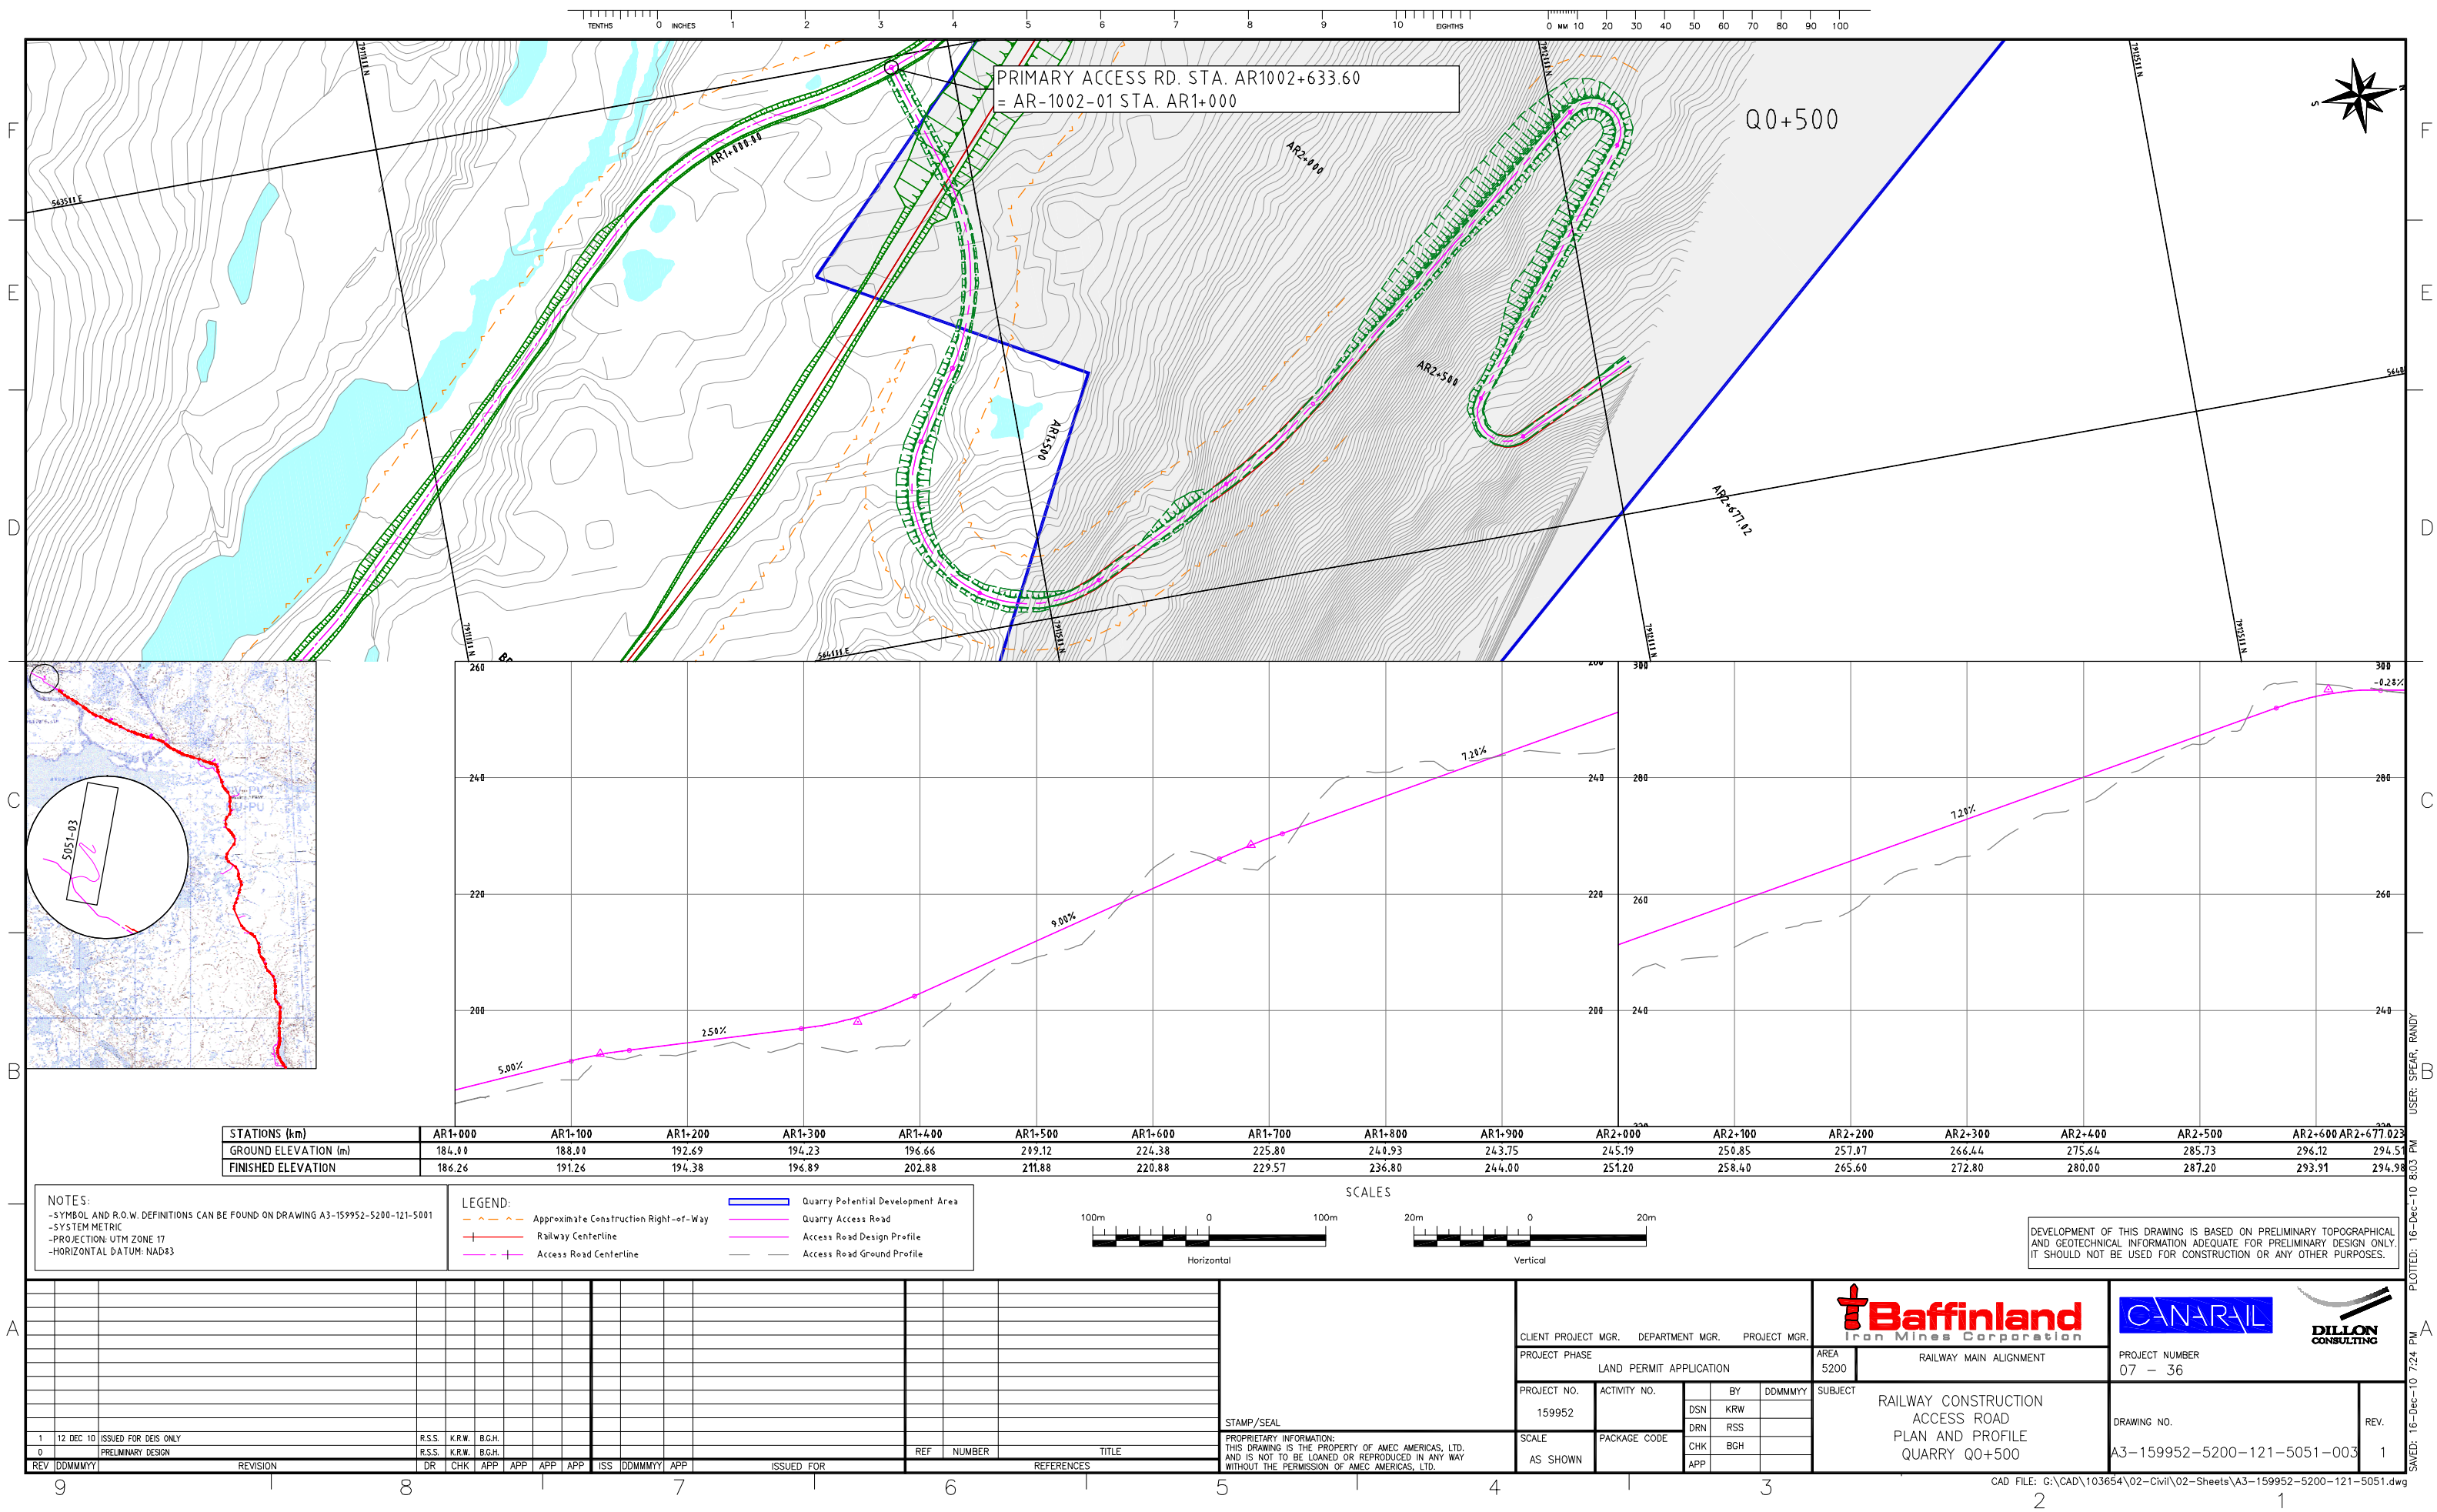
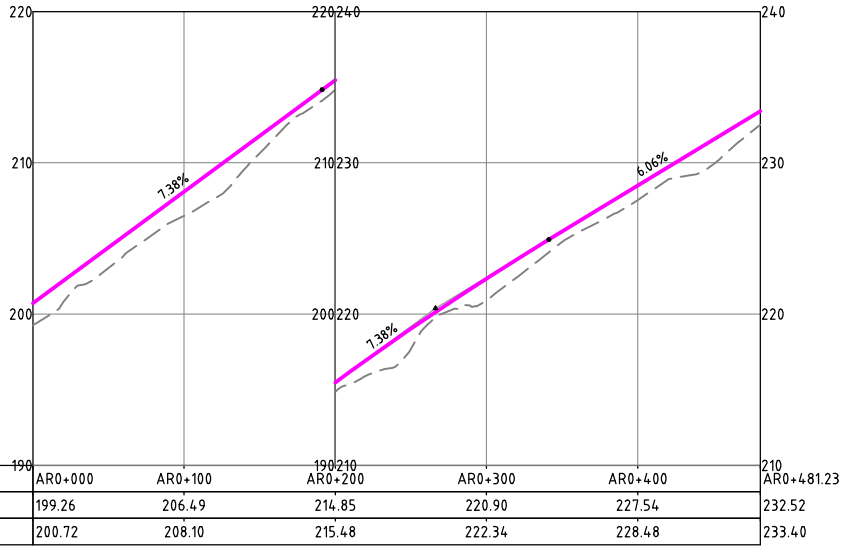


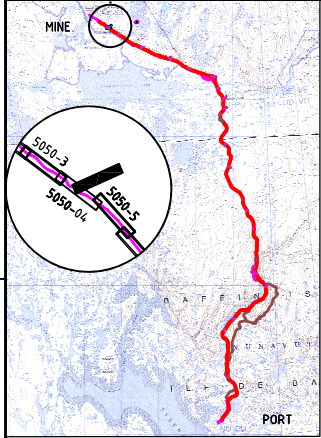


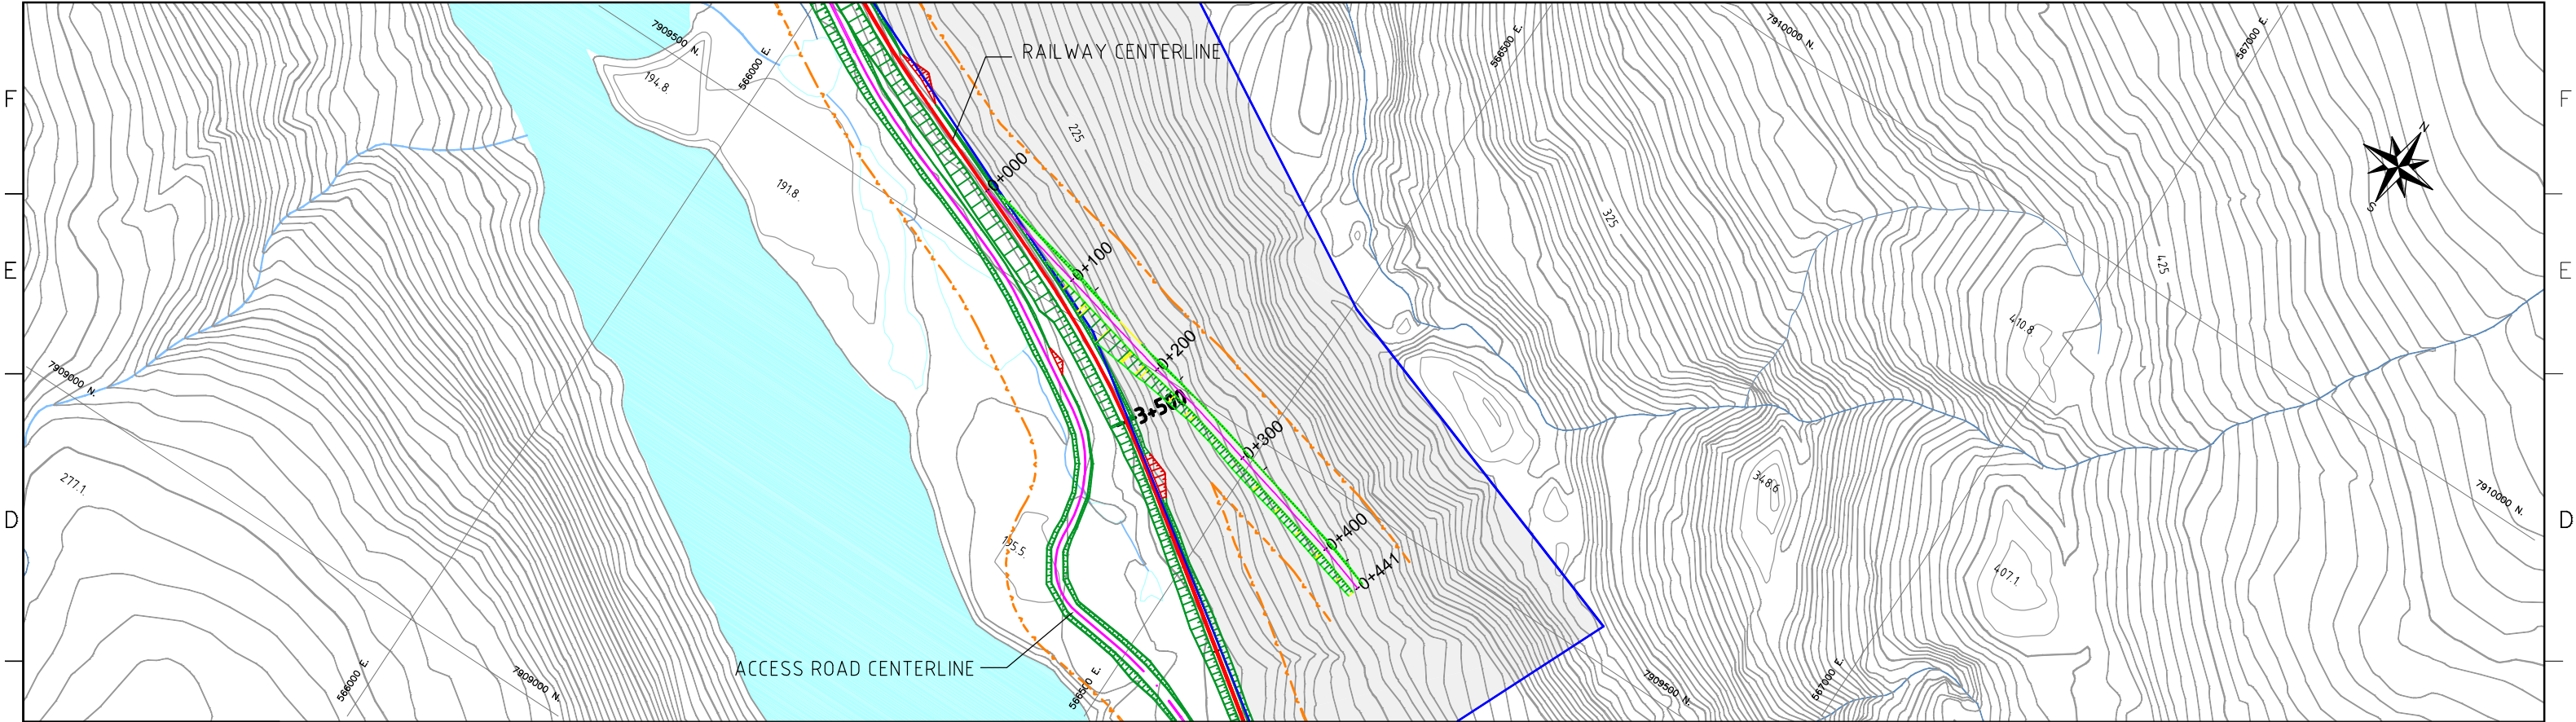

STATIONS (Km)	AR0+000	AR0+100	AR0+200	AR0+300	AR0+400	AR0+481.23
GROUND ELEVATION (m)	199.26	206.49	214.85	220.90	227.54	232.52
TOP OF SUBGRADE ELEV. (m)	200.72	208.10	215.48	222.34	228.48	233.40

LEGEND:		Quarry Bound	Quarry Access Road
Approximate Construction Right-of-Way			
Railway Centerline			
Access Road Centerline			

NOTES:
- SYMBOL AND R.O.W. DEFINITIONS CAN BE FOUND ON DRAWING A3-159952-5200-121-5001.
- SYSTEM METRIC
- PROJECTION: UTM ZONE 17
- HORIZONTAL DATUM: NAD83

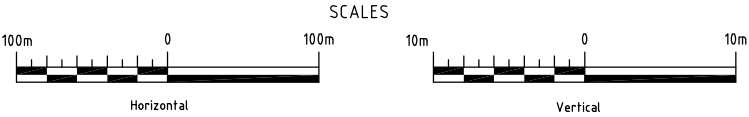




DEVELOPMENT OF THIS DRAWING IS BASED ON PRELIMINARY TOPOGRAPHICAL AND GEOTECHNICAL INFORMATION ADEQUATE FOR PRELIMINARY DESIGN ONLY. IT SHOULD NOT BE USED FOR CONSTRUCTION OR ANY OTHER PURPOSES.

REV	DDMMYY	REVISION	DR	CHK	APP	APP	APP	ISS	DDMMYY	APP	ISSUED FOR	REF	NUMBER	TITLE
1	10/12/10	ISSUED FOR DEIS ONLY	J.C.B.	C.F.	D.G.									
0		PRELIMINARY DESIGN	S.C.											

STAMP/SEAL
PROPRIETARY INFORMATION:
THIS DRAWING IS THE PROPERTY OF AMEC AMERICAS, LTD.
AND IS NOT TO BE LOANED OR REPRODUCED IN ANY WAY
WITHOUT THE PERMISSION OF AMEC AMERICAS, LTD.

CLIENT PROJECT MGR. DEPARTMENT MGR. PROJECT MGR.									
PROJECT PHASE PERMITTING					AREA 5200	RAILWAY MAIN ALIGNMENT		PROJECT NUMBER 07-036	
PROJECT NO. 159952	ACTIVITY NO.		BY	DDMMYY	SUBJECT RAILWAY CONSTRUCTION ACCESS ROAD PLAN AND PROFILE QUARRY Q4+100	DRAWING NO. A3-159952-5200-121-5051-04		REV. 1	
		DSN	M.L.						
		DRN	S.C.						
		CHK	C.F.	10/12/10					
SCALE AS SHOWN	PACKAGE CODE		APP						


SAVED: 17-Dec-10 3:10 PM
PLOTTED: 17-Dec-10 3:14 PM
USER: CAROLYN FITZPATRICK

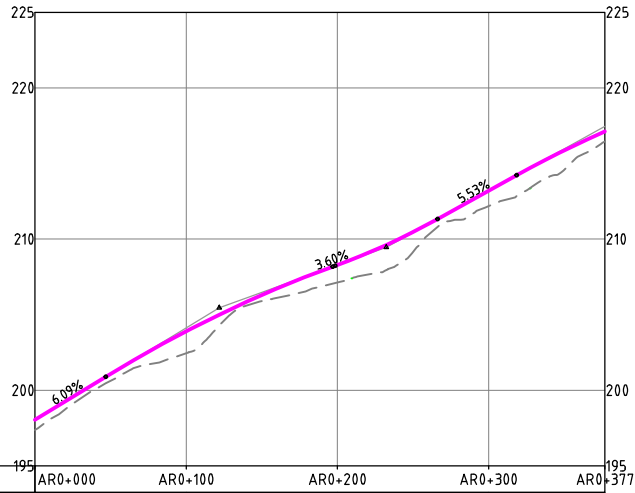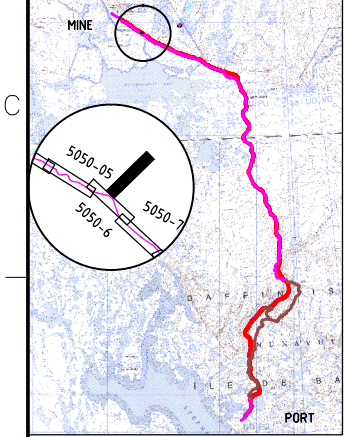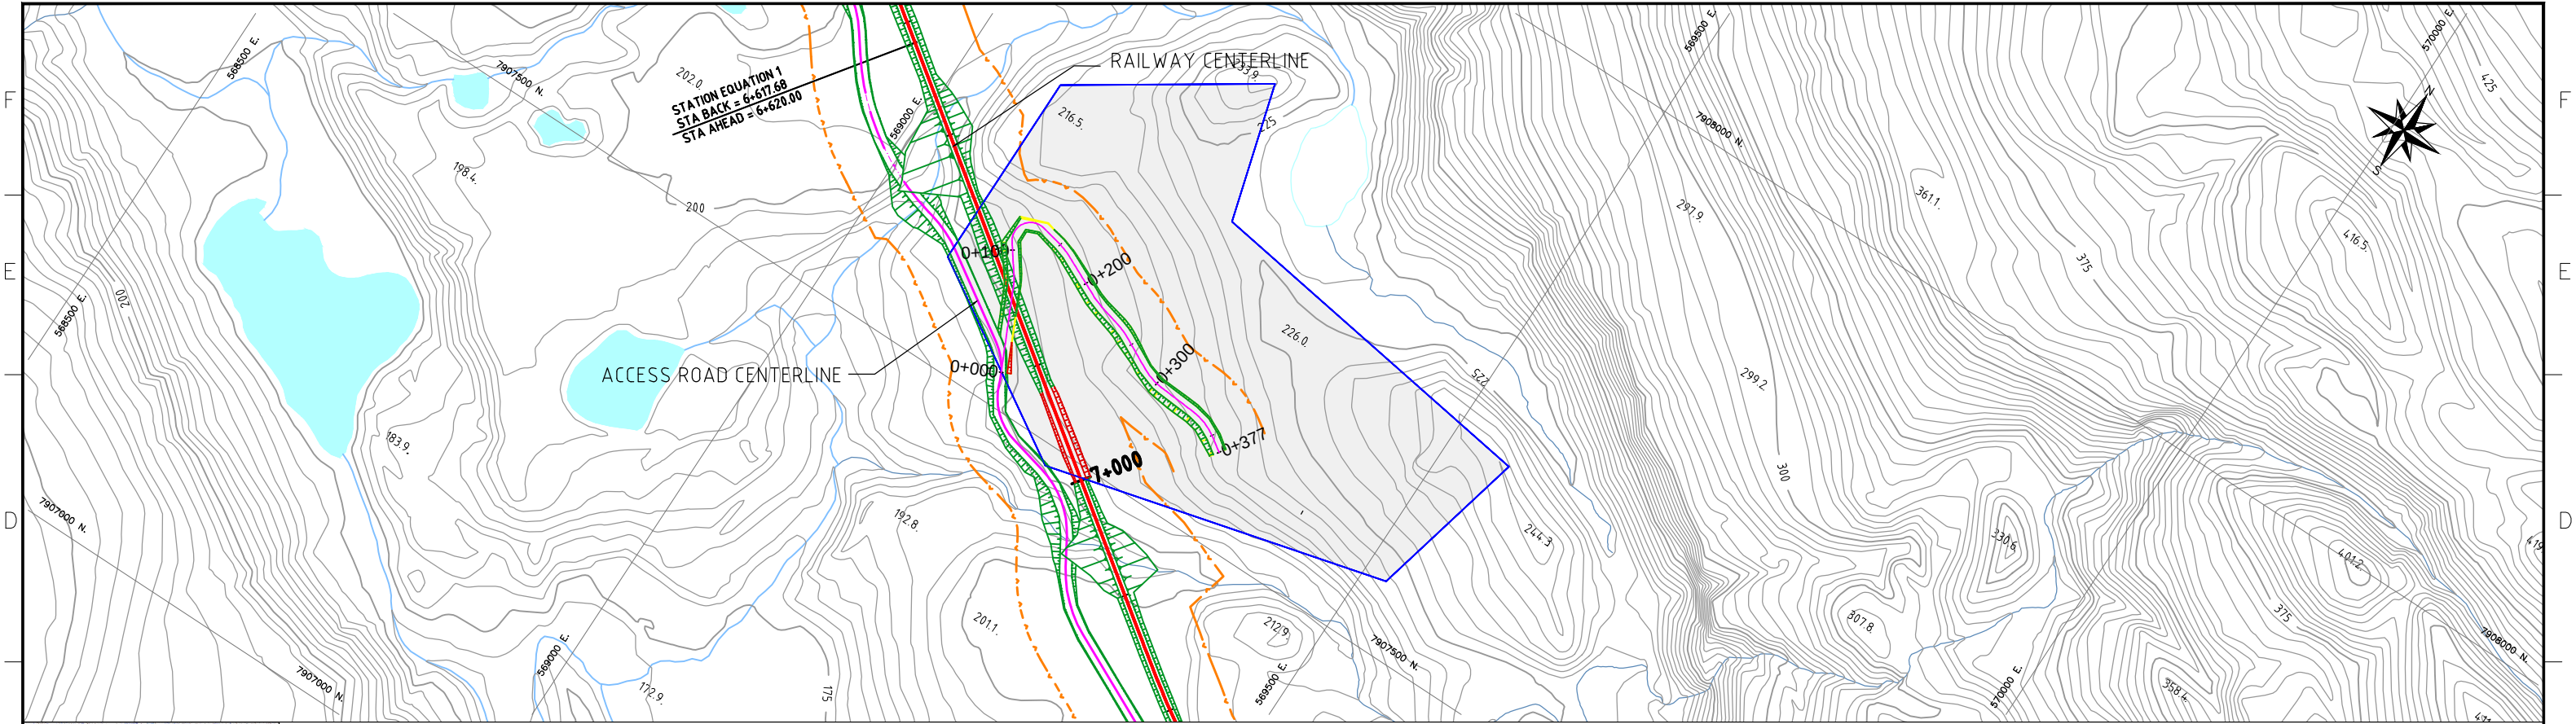

STATIONS (Km)	AR0+000	AR0+100	AR0+200	AR0+300	AR0+377
GROUND ELEVATION (m)	197.37	202.45	207.12	212.17	
TOP OF SUBGRADE ELEV. (m)	198.05	203.91	208.29	213.19	

NOTES:
- SYMBOL AND R.O.W. DEFINITIONS CAN BE FOUND ON DRAWING A3-159952-5200-121-5001.
- SYSTEM METRIC
- PROJECTION: UTM ZONE 17
- HORIZONTAL DATUM: NAD83

LEGEND:		
	Quarry Bound	
	Approximate Construction Right-of-Way	
	Railway Centerline	
	Access Road Centerline	


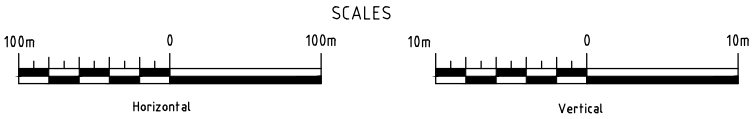


DEVELOPMENT OF THIS DRAWING IS BASED ON PRELIMINARY TOPOGRAPHICAL AND GEOTECHNICAL INFORMATION ADEQUATE FOR PRELIMINARY DESIGN ONLY. IT SHOULD NOT BE USED FOR CONSTRUCTION OR ANY OTHER PURPOSES.

REV	DDMMYY	REVISION	DR	CHK	APP	APP	APP	ISS	DDMMYY	APP	ISSUED FOR	REF	NUMBER	TITLE
1	10/12/10	ISSUED FOR DEIS ONLY	J.C.B.	C.F.	D.G.									
0		PRELIMINARY DESIGN	S.C.											

STAMP/SEAL
PROPRIETARY INFORMATION:
THIS DRAWING IS THE PROPERTY OF AMEC AMERICAS, LTD.
AND IS NOT TO BE LOANED OR REPRODUCED IN ANY WAY
WITHOUT THE PERMISSION OF AMEC AMERICAS, LTD.

CLIENT PROJECT MGR.	DEPARTMENT MGR.	PROJECT MGR.				
PROJECT PHASE	PERMITTING	AREA	5200	RAILWAY MAIN ALIGNMENT		PROJECT NUMBER
PROJECT NO.	ACTIVITY NO.	DSN	BY	DDMMYY	RAILWAY CONSTRUCTION ACCESS ROAD PLAN AND PROFILE QUARRY Q7+500	DRAWING NO.
SCALE	PACKAGE CODE	DRN	S.C.			07-036
AS SHOWN		CHK	C.F.	10/12/10		REV.
		APP				1

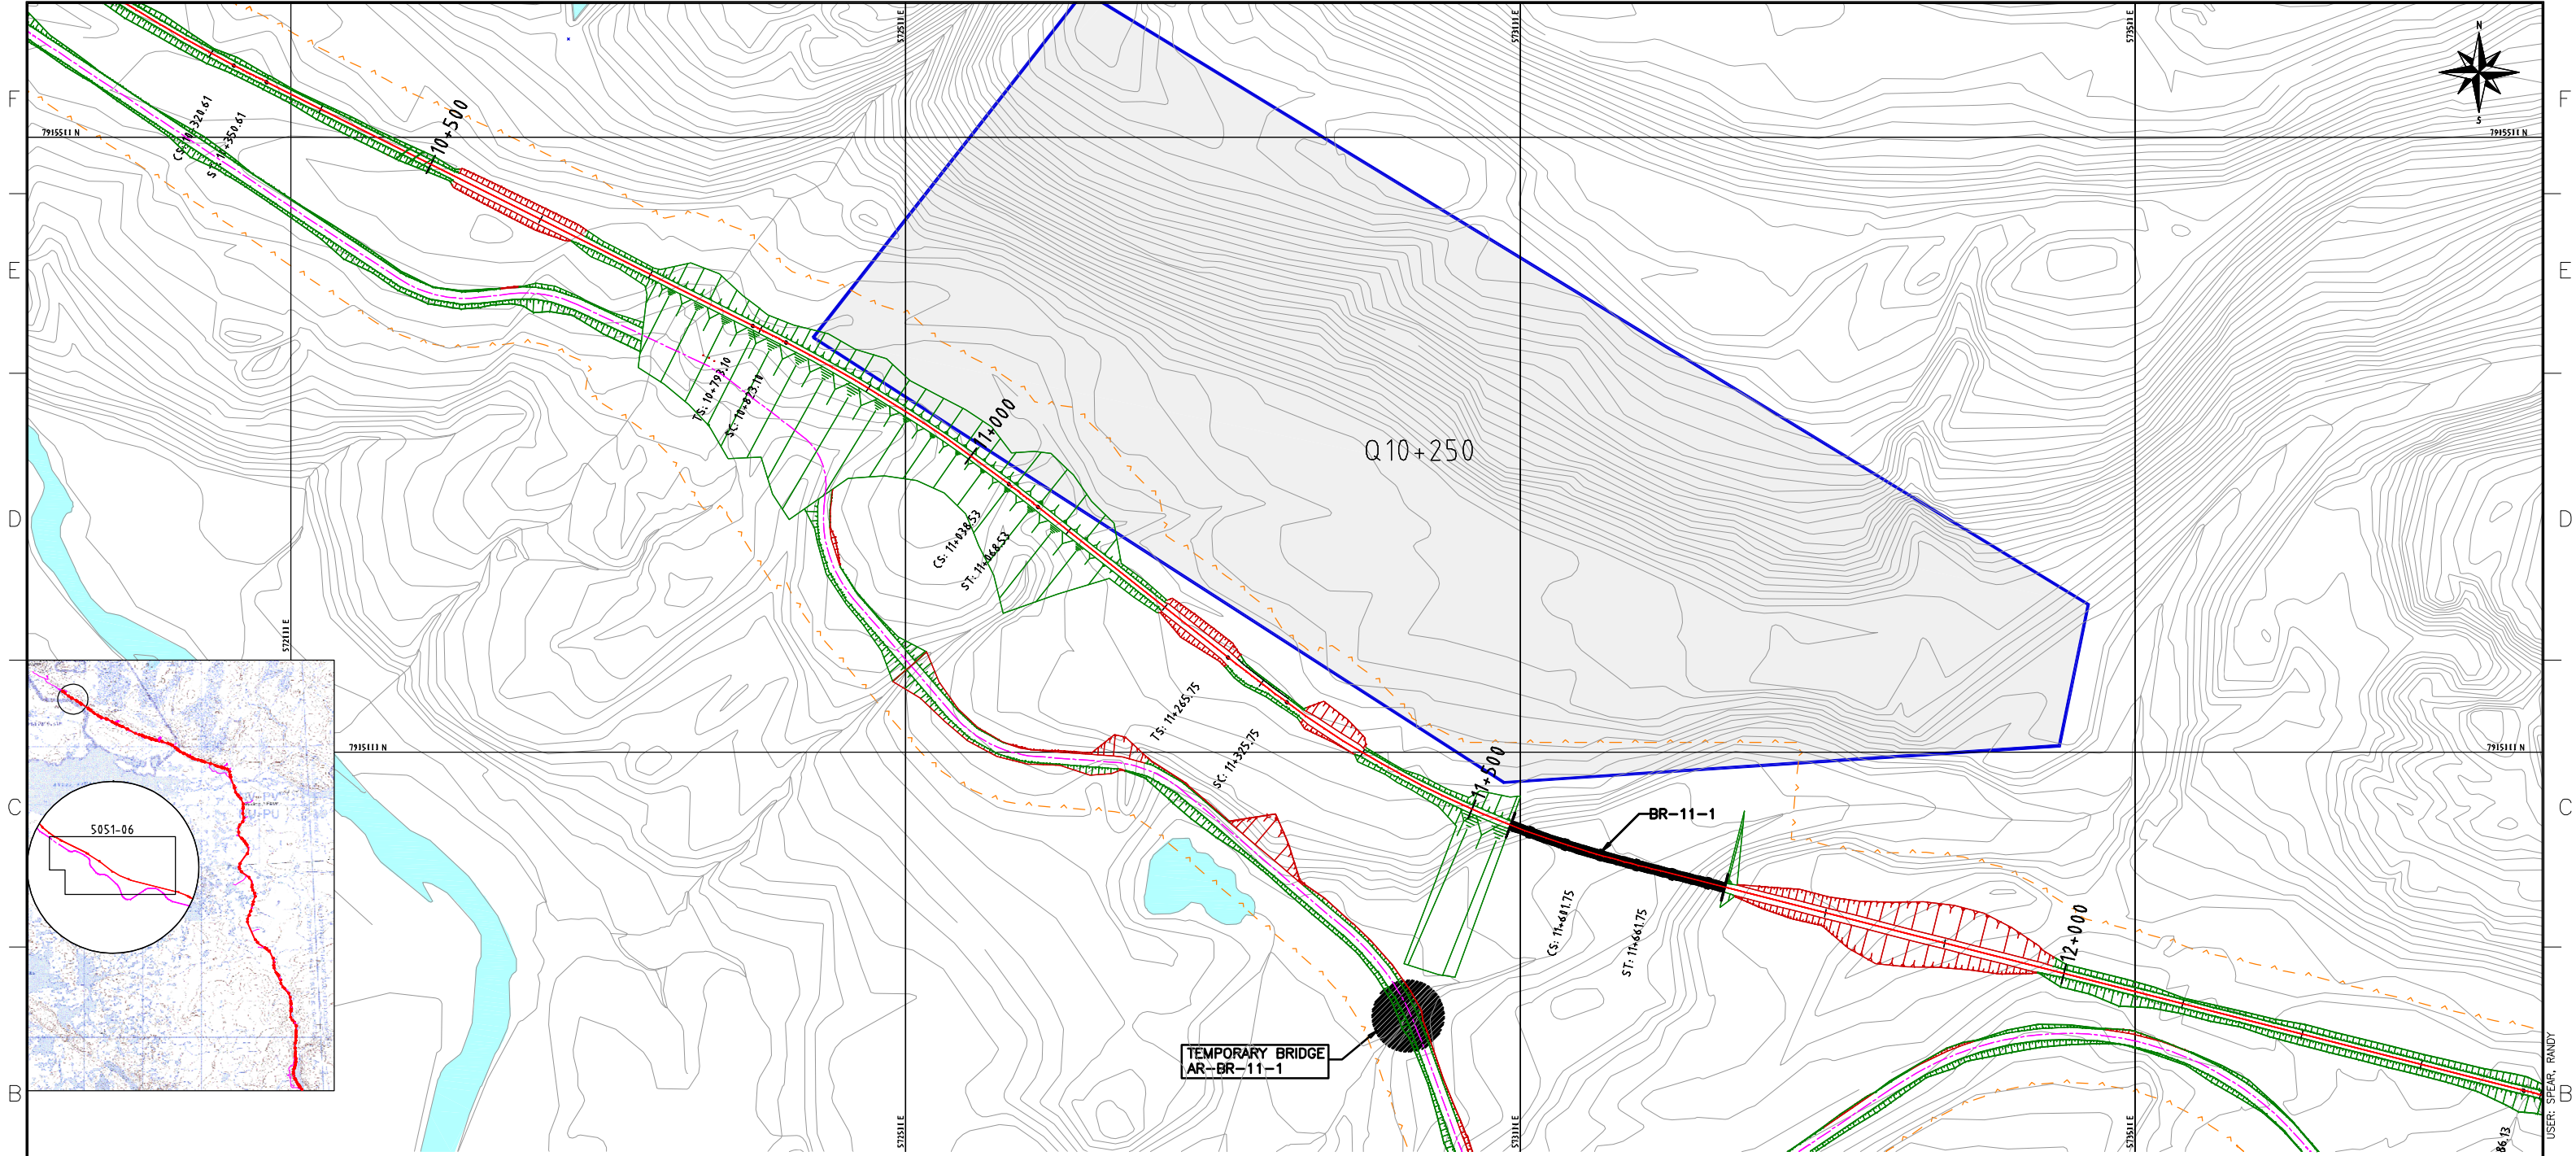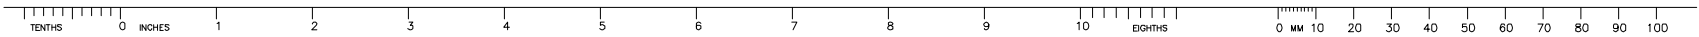

NOTES:
-SYMBOL AND R.O.W. DEFINITIONS CAN BE FOUND ON DRAWING A3-159952-5200-121-5001
-SYSTEM METRIC
-PROJECTION: UTM ZONE 17
-HORIZONTAL DATUM: NAD83

LEGEND:	
	Approximate Construction Right-of-Way
	Railway Centerline
	Access Road Centerline
	Quarry Potential Development Area
	Quarry Access Road
	Access Road Design Profile
	Access Road Ground Profile






DEVELOPMENT OF THIS DRAWING IS BASED ON PRELIMINARY TOPOGRAPHICAL AND GEOTECHNICAL INFORMATION ADEQUATE FOR PRELIMINARY DESIGN ONLY. IT SHOULD NOT BE USED FOR CONSTRUCTION OR ANY OTHER PURPOSES.

REV	DDMMYY	ISSUED FOR	DR	CHK	APP	APP	APP	APP	ISS	DDMMYY	APP	ISSUED FOR	REF	NUMBER	TITLE
1	12 DEC 10	ISSUED FOR DES ONLY	R.S.S.	K.R.W.	B.G.H.										
0		PRELIMINARY DESIGN	R.S.S.	K.R.W.	B.G.H.										


STAMP/SEAL
PROPRIETARY INFORMATION:
THIS DRAWING IS THE PROPERTY OF AMEC AMERICAS, LTD.
AND IS NOT TO BE LOANED OR REPRODUCED IN ANY WAY
WITHOUT THE PERMISSION OF AMEC AMERICAS, LTD.

CLIENT PROJECT MGR.	DEPARTMENT MGR.	PROJECT MGR.	AREA 5200	RAILWAY MAIN ALIGNMENT	PROJECT NUMBER 07 - 36
PROJECT PHASE LAND PERMIT APPLICATION			SUBJECT RAILWAY CONSTRUCTION ACCESS ROAD PLAN QUARRY Q10+250		
PROJECT NO. 159952	ACTIVITY NO.	DSN BY DDMMYY	DRAWING NO. A3-159952-5200-121-5051-006		
SCALE AS SHOWN	PACKAGE CODE	DRN RSS	REV. 1		
		CHK BGH			
		APP			

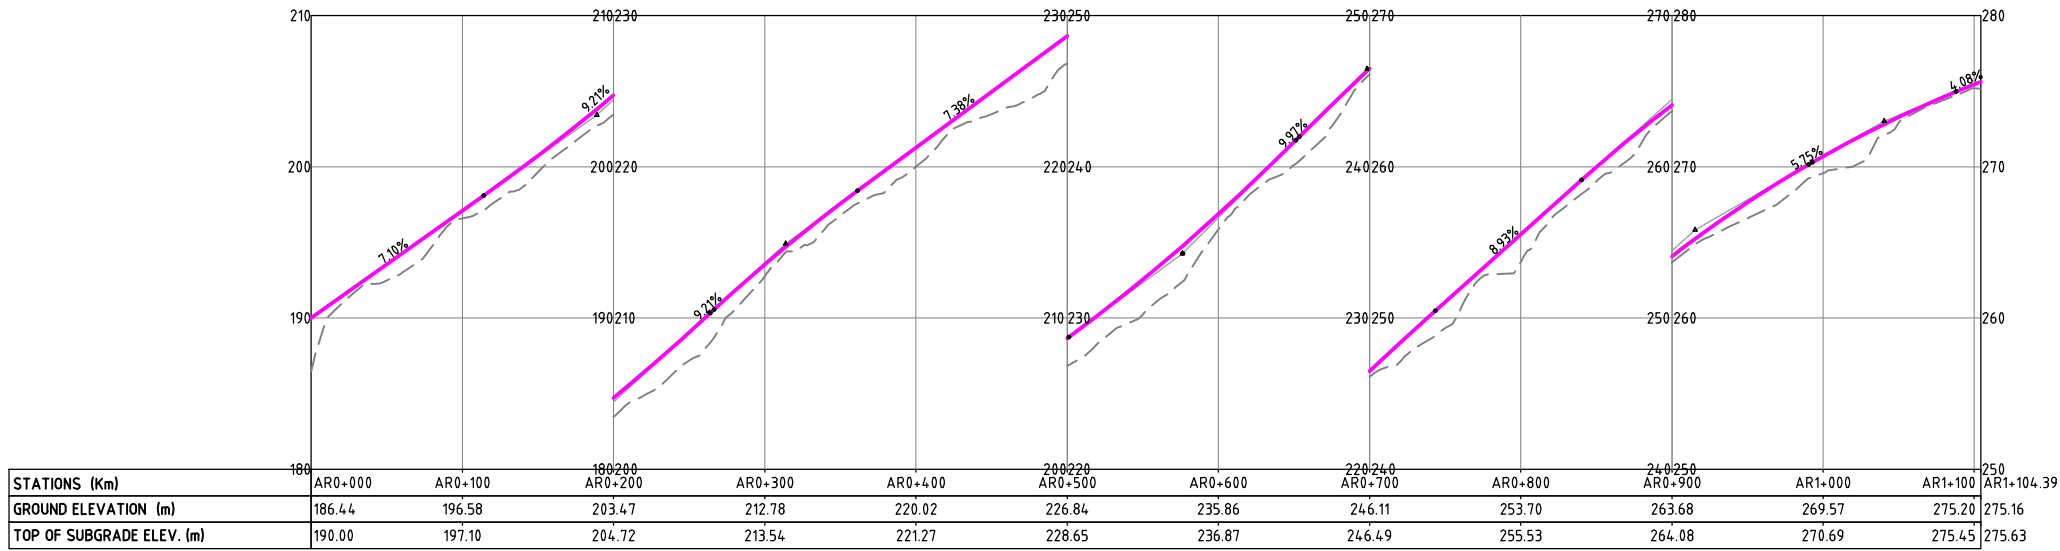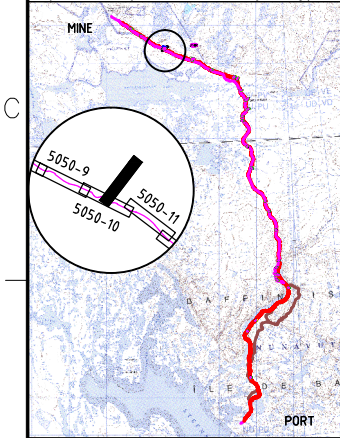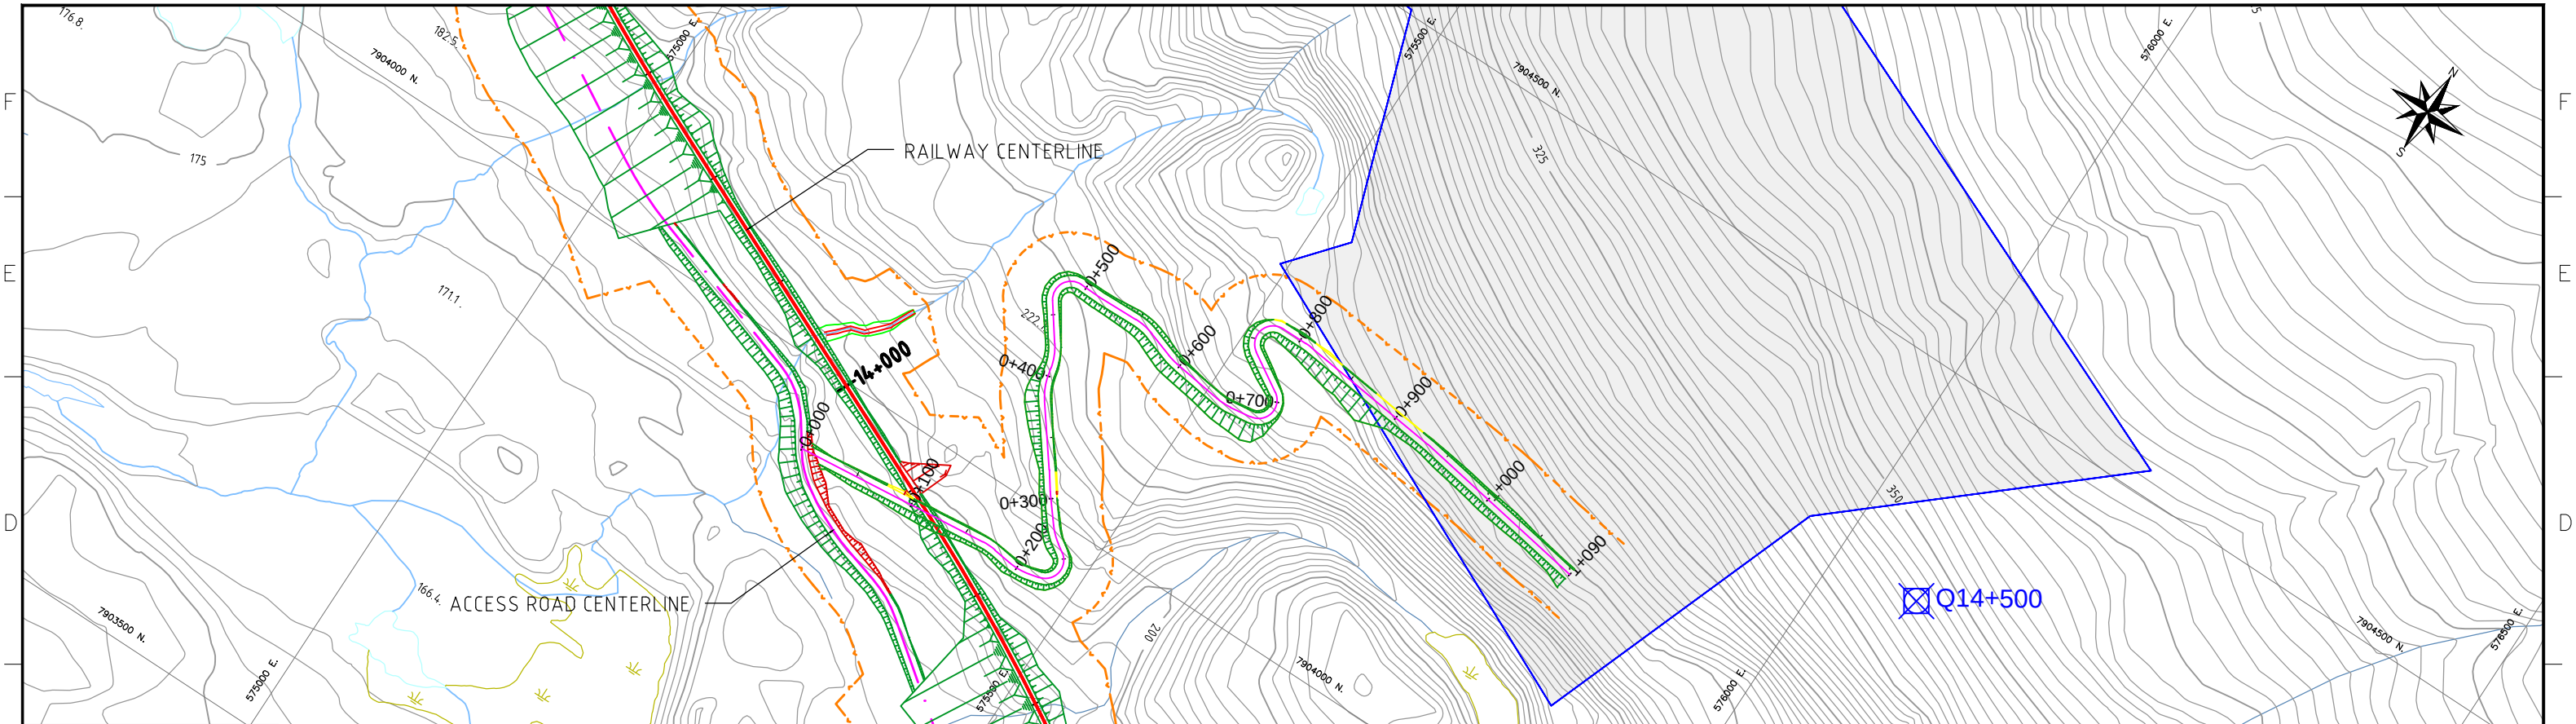

NOTES:
- SYMBOL AND R.O.W. DEFINITIONS CAN BE FOUND ON DRAWING A3-159952-5200-121-5001.
- SYSTEM METRIC
- PROJECTION: UTM ZONE 17
- HORIZONTAL DATUM: NAD83

LEGEND:
Approximate Construction Right-of-Way
Railway Centerline
Access Road Centerline
Quarry Bound
Quarry Access Road
Access Road Design Profile
Access Road Ground Profile

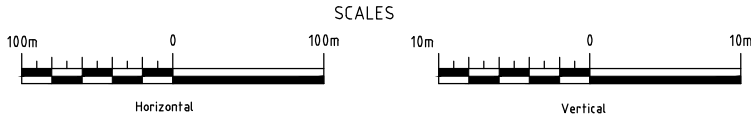

DEVELOPMENT OF THIS DRAWING IS BASED ON PRELIMINARY TOPOGRAPHICAL AND GEOTECHNICAL INFORMATION ADEQUATE FOR PRELIMINARY DESIGN ONLY. IT SHOULD NOT BE USED FOR CONSTRUCTION OR ANY OTHER PURPOSES.


REV	DDMMYY	REVISION	DR	CHK	APP	APP	APP	ISS	DDMMYY	APP	ISSUED FOR	REF	NUMBER	TITLE
1	10/12/10	ISSUED FOR DEIS ONLY	J.C.B.	C.F.	D.G.									
0		PRELIMINARY DESIGN	S.C.											




STAMP/SEAL
PROPRIETARY INFORMATION:
THIS DRAWING IS THE PROPERTY OF AMEC AMERICAS, LTD.
AND IS NOT TO BE LOANED OR REPRODUCED IN ANY WAY
WITHOUT THE PERMISSION OF AMEC AMERICAS, LTD.

CLIENT PROJECT MGR.	DEPARTMENT MGR.	PROJECT MGR.	AREA	PROJECT NUMBER
PROJECT PHASE	PERMITTING		5200	07-036
PROJECT NO.	ACTIVITY NO.	BY	DDMMYY	DRAWING NO.
159952		DSN		A3-159952-5200-121-5051-07
SCALE	PACKAGE CODE	DRN	S.C.	REV.
AS SHOWN		CHK	C.F.	1
		APP	10/12/10	
RAILWAY CONSTRUCTION ACCESS ROAD PLAN AND PROFILE QUARRY Q14+500				



SAVED: 16-Dec-10 1:23 PM
PLOTTED: 17-Dec-10 7:55 PM
USER: DARREN REYNOLDS

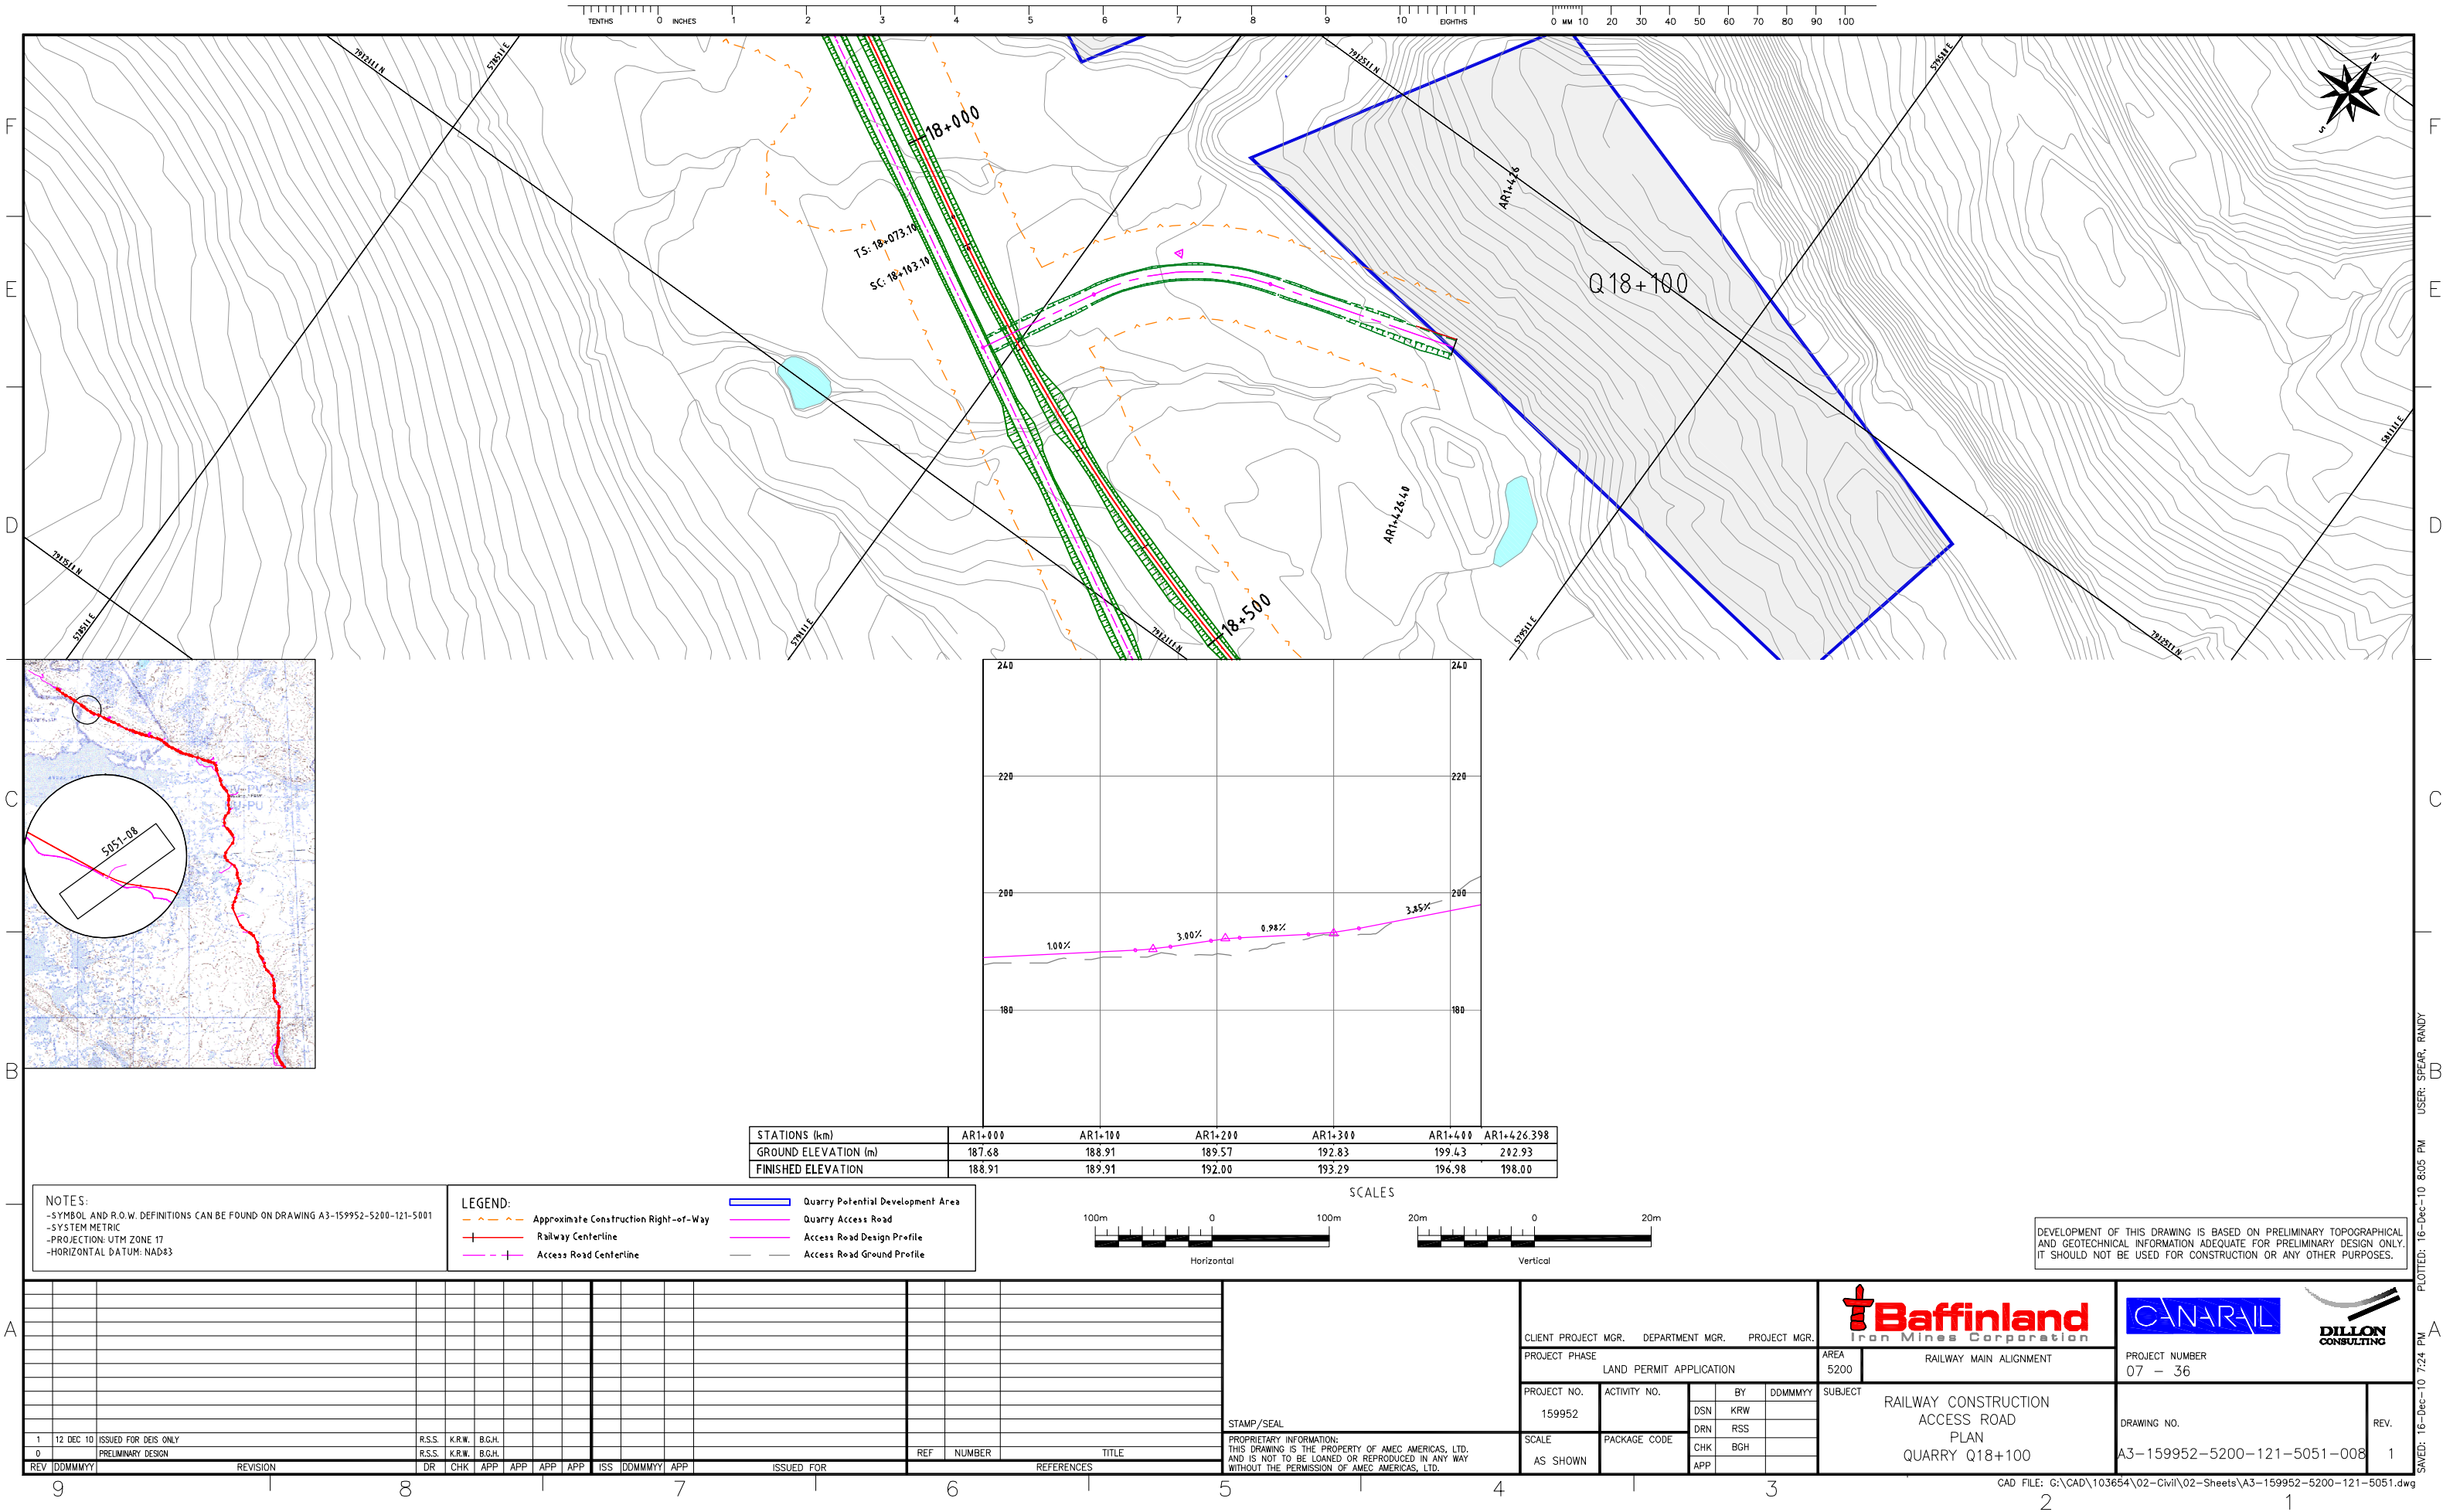


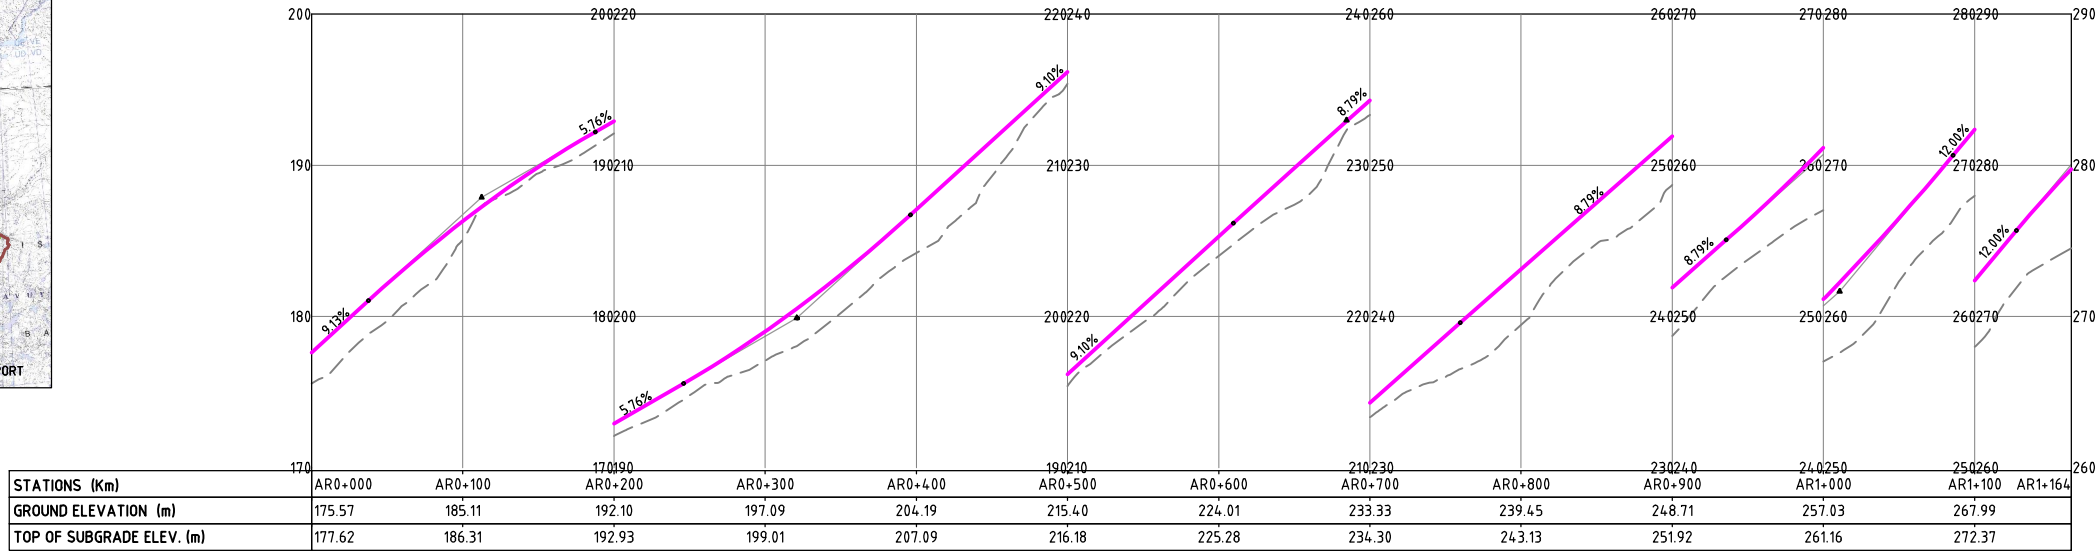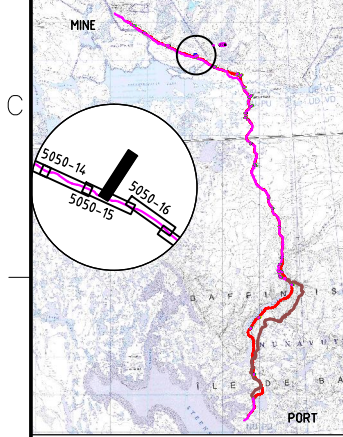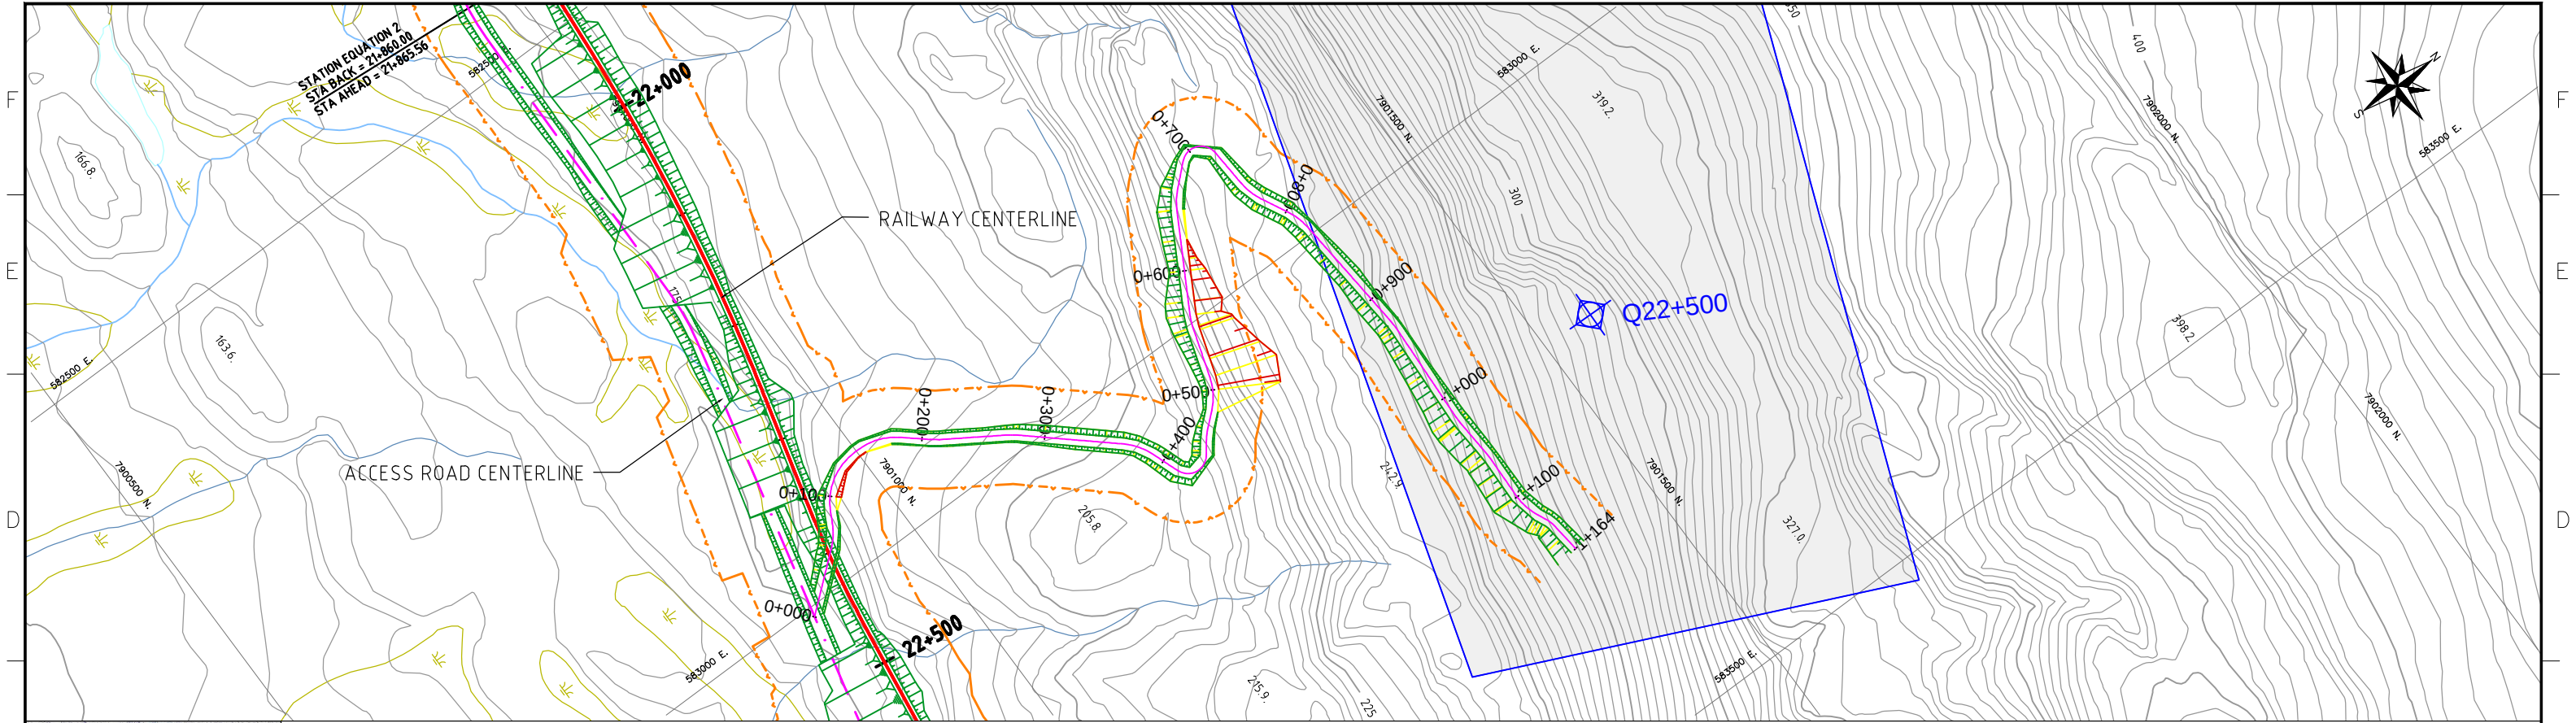

STATIONS (Km)	AR0+000	AR0+100	AR0+200	AR0+300	AR0+400	AR0+500	AR0+600	AR0+700	AR0+800	AR0+900	AR1+000	AR1+100	AR1+164
GROUND ELEVATION (m)	175.57	185.11	192.10	197.09	204.19	215.40	224.01	233.33	239.45	248.71	257.03	267.99	
TOP OF SUBGRADE ELEV. (m)	177.62	186.31	192.93	199.01	207.09	216.18	225.28	234.30	243.13	251.92	261.16	272.37	

NOTES:
- SYMBOL AND R.O.W. DEFINITIONS CAN BE FOUND ON DRAWING A3-159952-5200-121-5001.
- SYSTEM METRIC
- PROJECTION: UTM ZONE 17
- HORIZONTAL DATUM: NAD83

LEGEND:
- - - - - Approximate Construction Right-of-Way
- - - - - Railway Centerline
- - - - - Access Road Centerline
- - - - - Quarry Bound
- - - - - Quarry Access Road
- - - - - Access Road Design Profile
- - - - - Access Road Ground Profile



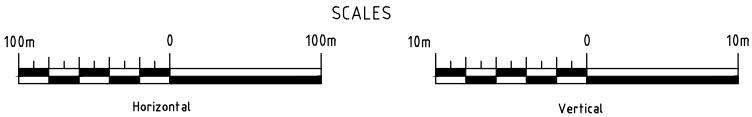


DEVELOPMENT OF THIS DRAWING IS BASED ON PRELIMINARY TOPOGRAPHICAL AND GEOTECHNICAL INFORMATION ADEQUATE FOR PRELIMINARY DESIGN ONLY. IT SHOULD NOT BE USED FOR CONSTRUCTION OR ANY OTHER PURPOSES.

REV	DDMMYY	REVISION	DR	CHK	APP	APP	APP	ISS	DDMMYY	APP	ISSUED FOR	REF	NUMBER	TITLE
1	10/12/10	ISSUED FOR DEIS ONLY	J.C.B.	C.F.	D.G.									
0		PRELIMINARY DESIGN	S.C.											

STAMP/SEAL
PROPRIETARY INFORMATION:
THIS DRAWING IS THE PROPERTY OF AMEC AMERICAS, LTD.
AND IS NOT TO BE LOANED OR REPRODUCED IN ANY WAY
WITHOUT THE PERMISSION OF AMEC AMERICAS, LTD.

								
CLIENT PROJECT MGR. DEPARTMENT MGR. PROJECT MGR.						PROJECT NUMBER 07-036		
PROJECT PHASE				AREA 5200		RAILWAY MAIN ALIGNMENT		
PERMITTING								
PROJECT NO. 159952	ACTIVITY NO.	DSN	M.L.	DDMMYY	SUBJECT RAILWAY CONSTRUCTION ACCESS ROAD PLAN AND PROFILE QUARRY Q22+500		DRAWING NO. A3-159952-5200-121-5051-09	REV. 1
		DRN	S.C.					
SCALE	PACKAGE CODE	CHK	C.F.	10/12/10				
AS SHOWN		APP						

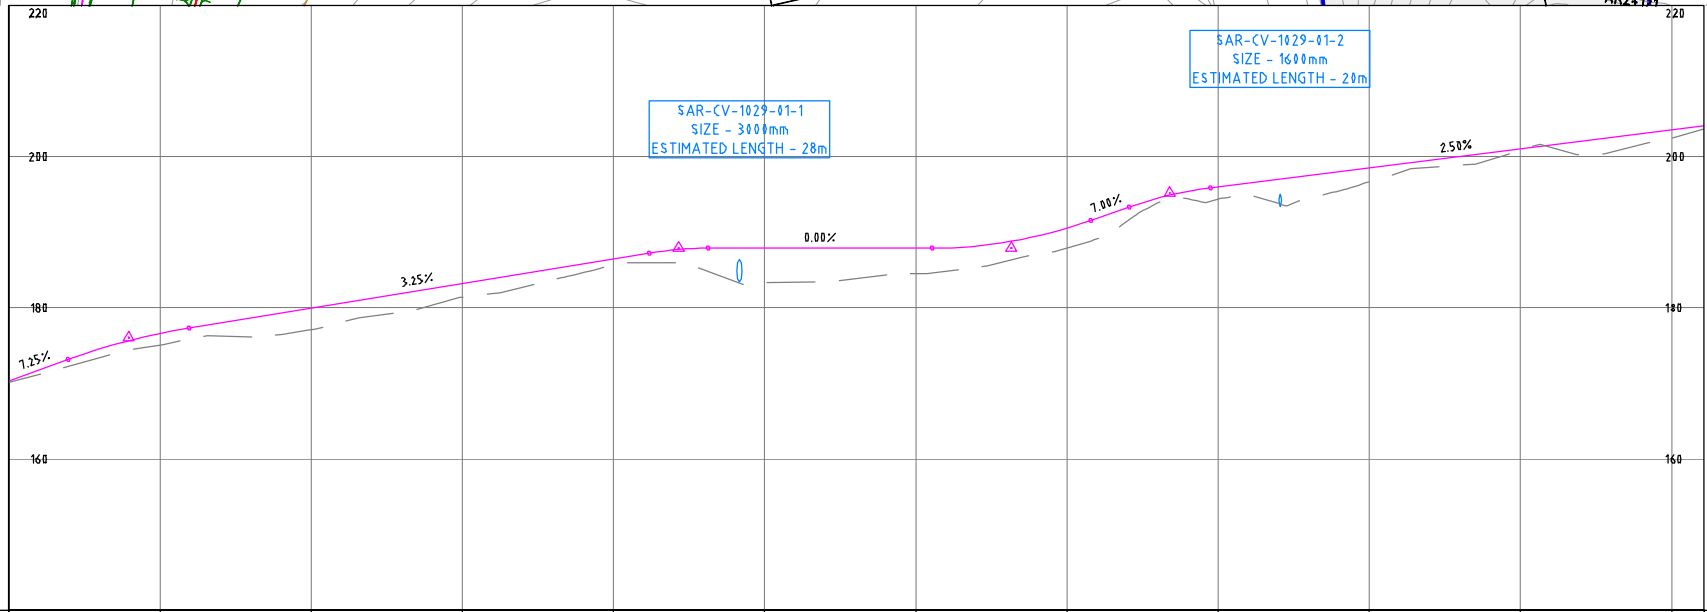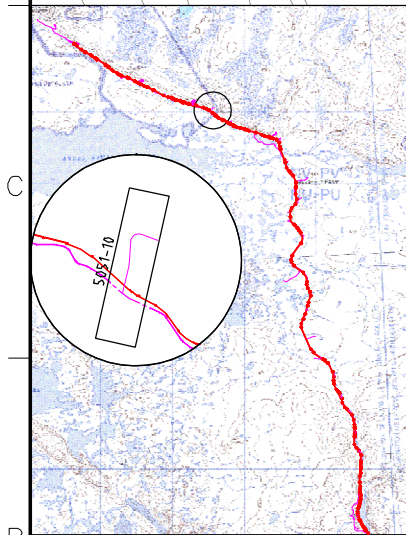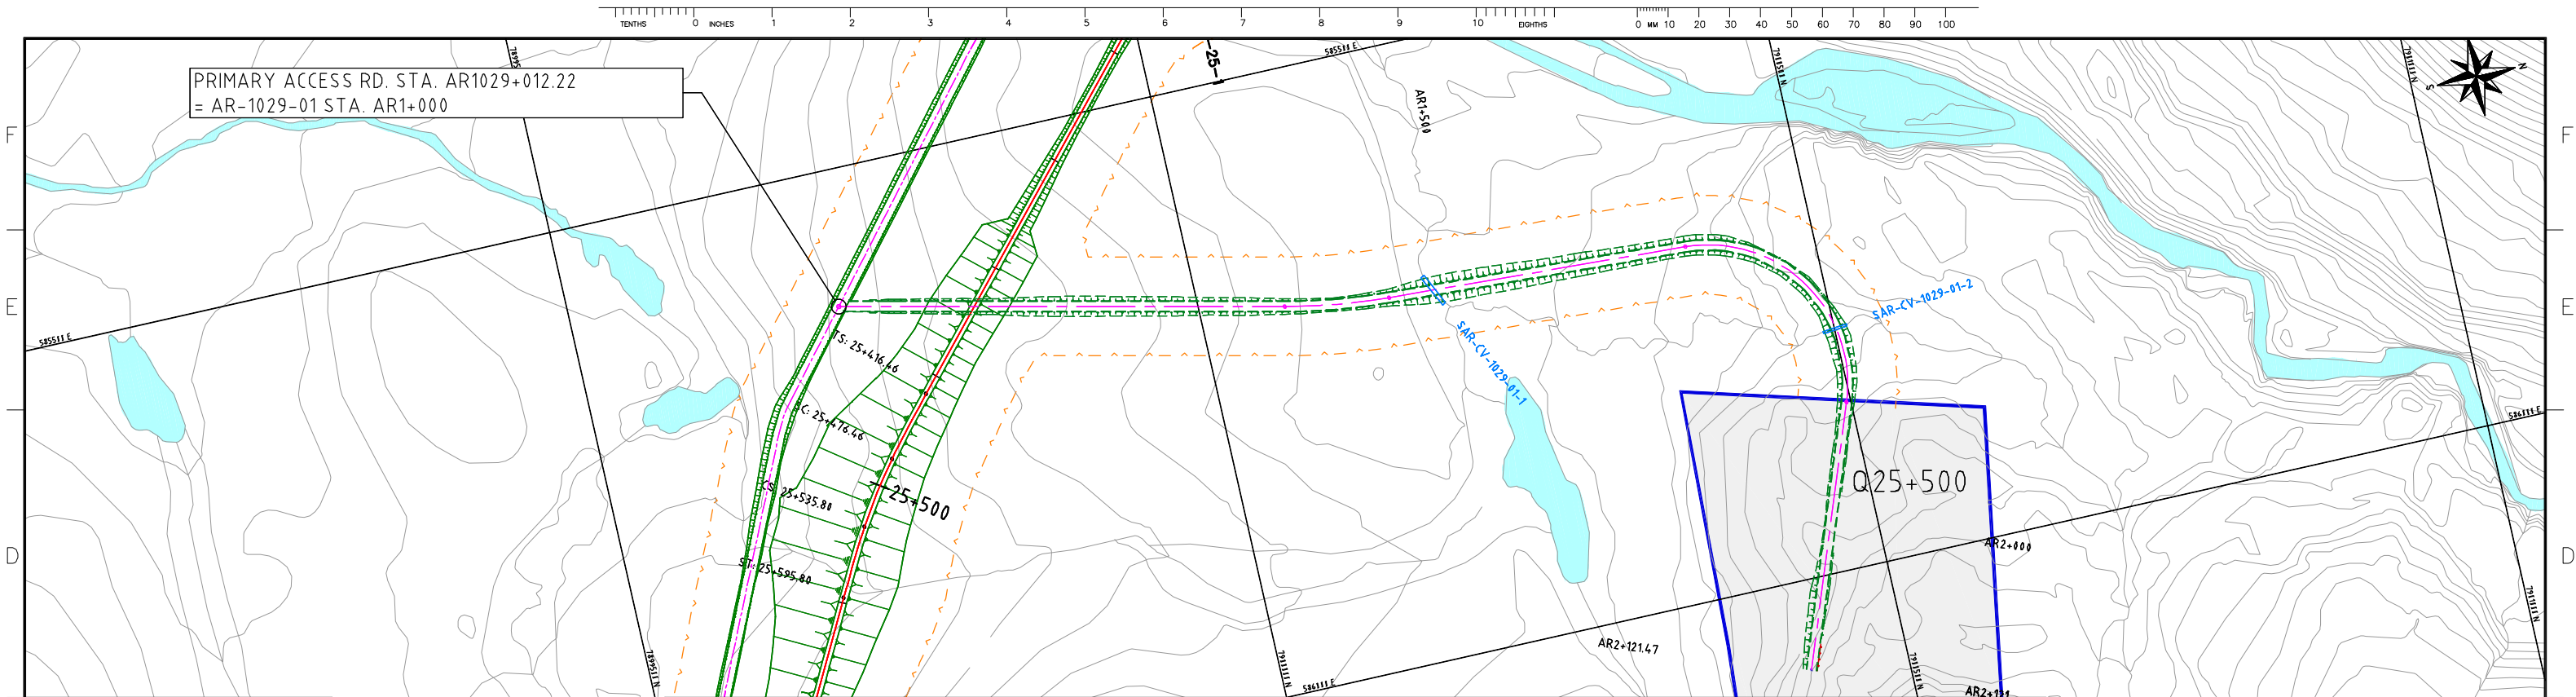



STATIONS (km)	AR1+000	AR1+100	AR1+200	AR1+300	AR1+400	AR1+500	AR1+600	AR1+700	AR1+800	AR1+900	AR2+000	AR2+100	AR2+121
GROUND ELEVATION (m)	170.15	175.06	177.11	181.39	185.66	183.32	184.49	187.90	194.38	196.67	200.85	202.44	203.66
FINISHED ELEVATION	170.31	176.64	179.98	183.23	186.48	187.88	187.88	190.54	196.02	198.52	201.02	203.52	204.06

NOTES:
-SYMBOL AND R.O.W. DEFINITIONS CAN BE FOUND ON DRAWING A3-159952-5200-121-5001
-SYSTEM METRIC
-PROJECTION: UTM ZONE 17
-HORIZONTAL DATUM: NAD83

LEGEND:
- - - Approximate Construction Right-of-Way
- - - Railway Centerline
- - - Access Road Centerline
- - - Access Road Ground Profile

Quarry Potential Development Area
Quarry Access Road
Access Road Design Profile
Access Road Ground Profile

SCALES

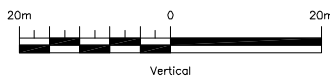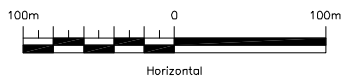

DEVELOPMENT OF THIS DRAWING IS BASED ON PRELIMINARY TOPOGRAPHICAL AND GEOTECHNICAL INFORMATION ADEQUATE FOR PRELIMINARY DESIGN ONLY. IT SHOULD NOT BE USED FOR CONSTRUCTION OR ANY OTHER PURPOSES.

REV	DATE	DESCRIPTION	DR	CHK	APP	APP	APP	ISS	DDMMYY	APP	ISSUED FOR	REF	NUMBER	TITLE
1	12 DEC 10	ISSUED FOR DES ONLY	R.S.S.	K.R.W.	B.G.H.									
0		PRELIMINARY DESIGN	R.S.S.	K.R.W.	B.G.H.									




STAMP/SEAL
PROPRIETARY INFORMATION:
THIS DRAWING IS THE PROPERTY OF AMEC AMERICAS, LTD.
AND IS NOT TO BE LOANED OR REPRODUCED IN ANY WAY
WITHOUT THE PERMISSION OF AMEC AMERICAS, LTD.

CLIENT PROJECT MGR.	DEPARTMENT MGR.	PROJECT MGR.
PROJECT PHASE	LAND PERMIT APPLICATION	AREA 5200
PROJECT NO. 159952	ACTIVITY NO.	BY KRW
SCALE AS SHOWN	PACKAGE CODE	DDMMYY
		DRN RSS
		CHK BGH
		APP



RAILWAY MAIN ALIGNMENT
SUBJECT
RAILWAY CONSTRUCTION
ACCESS ROAD
PLAN AND PROFILE
QUARRY Q25+500


PROJECT NUMBER 07 - 36	DRAWING NO. A3-159952-5200-121-5051-010	REV. 1
---------------------------	--	-----------

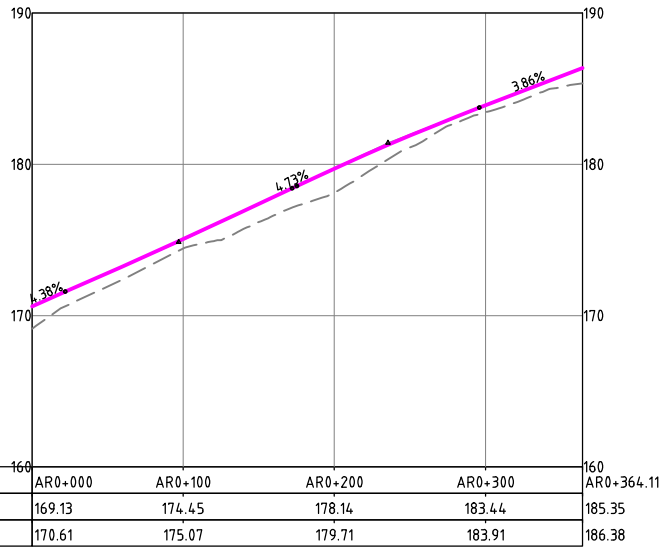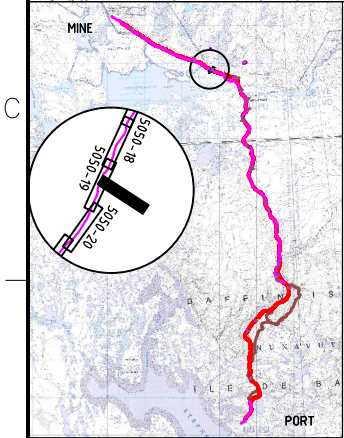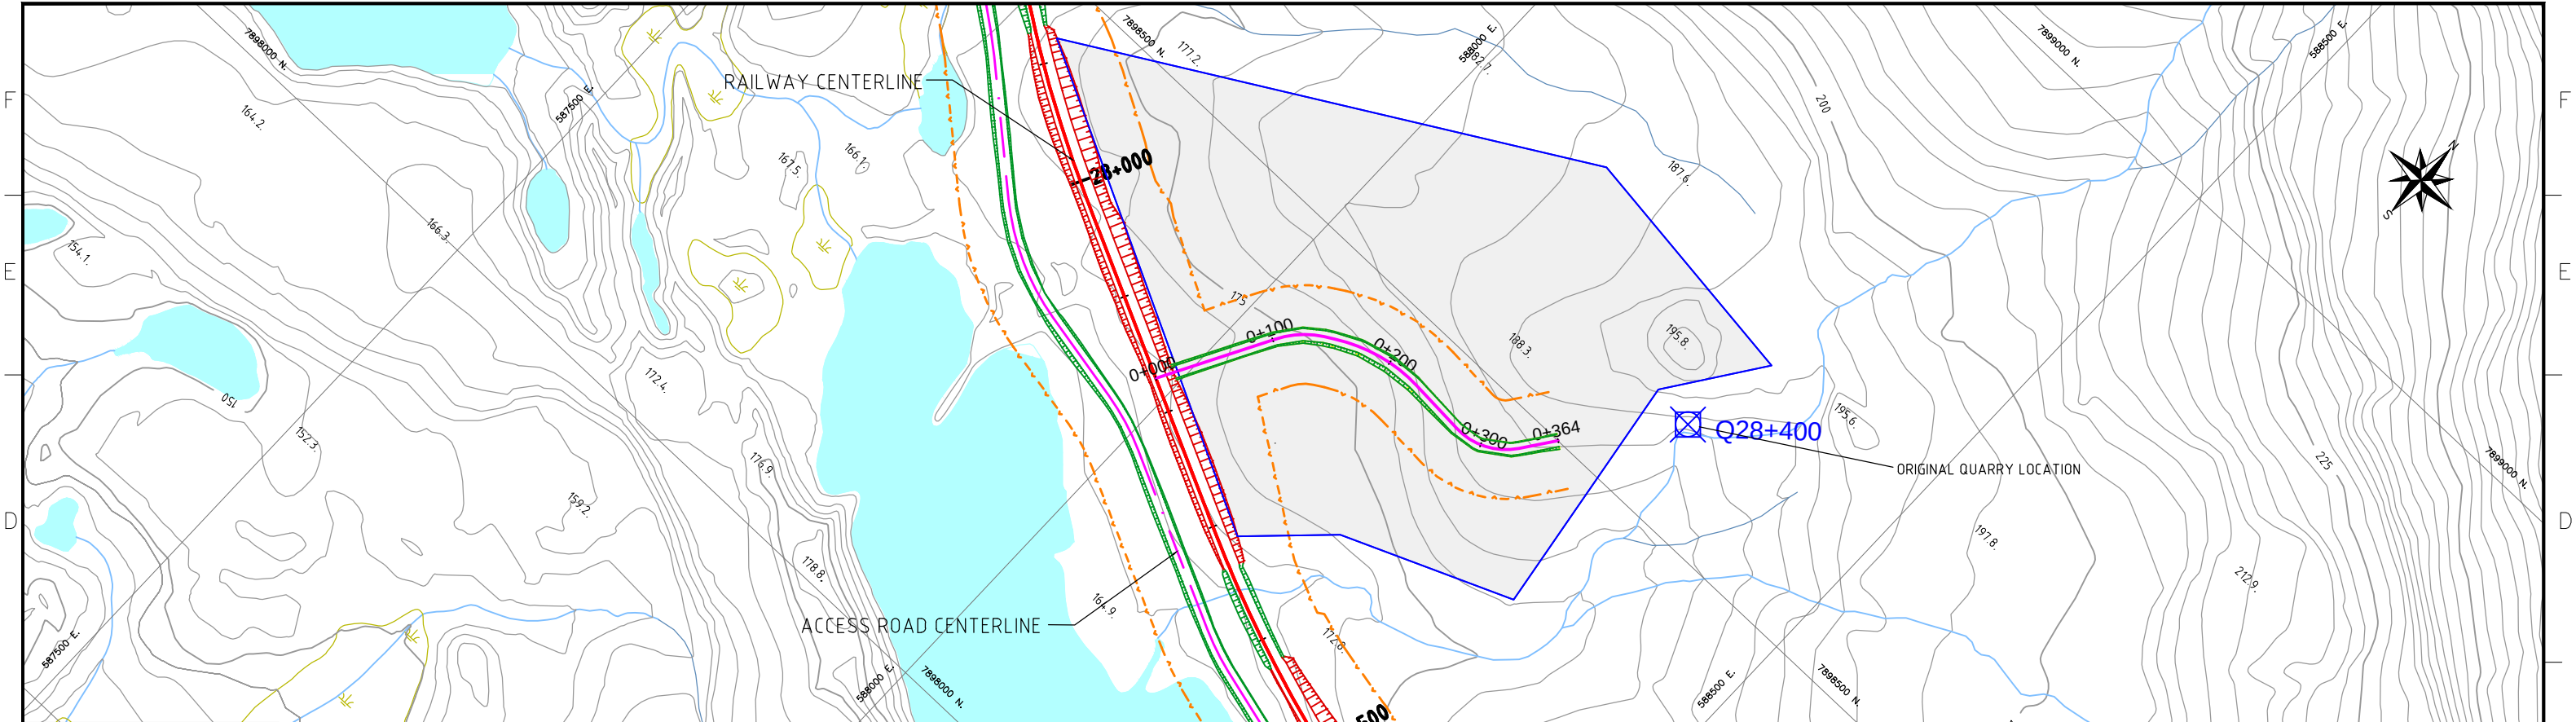

STATIONS (Km)	AR0+000	AR0+100	AR0+200	AR0+300	AR0+364.11
GROUND ELEVATION (m)	169.13	174.45	178.14	183.44	185.35
TOP OF SUBGRADE ELEV. (m)	170.61	175.07	179.71	183.91	186.38

LEGEND:	Approximate Construction Right-of-Way	Quarry Bound	Quarry Access Road
Railway Centerline	Access Road Design Profile		
Access Road Centerline	Access Road Ground Profile		

NOTES:
- SYMBOL AND R.O.W. DEFINITIONS CAN BE FOUND ON DRAWING A3-159952-5200-121-5001.
- SYSTEM METRIC
- PROJECTION: UTM ZONE 17
- HORIZONTAL DATUM: NAD83


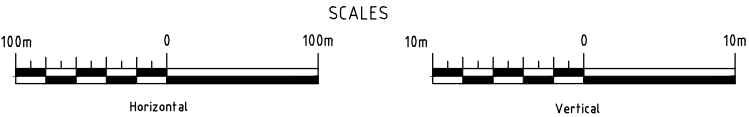


DEVELOPMENT OF THIS DRAWING IS BASED ON PRELIMINARY TOPOGRAPHICAL AND GEOTECHNICAL INFORMATION ADEQUATE FOR PRELIMINARY DESIGN ONLY. IT SHOULD NOT BE USED FOR CONSTRUCTION OR ANY OTHER PURPOSES.

REV	DDMMYY	REVISION	DR	CHK	APP	APP	APP	ISS	DDMMYY	APP	ISSUED FOR	REF	NUMBER	TITLE
1	10/12/10	ISSUED FOR DEIS ONLY	J.C.B.	C.F.	D.G.									
0		PRELIMINARY DESIGN	S.C.											

STAMP/SEAL
PROPRIETARY INFORMATION:
THIS DRAWING IS THE PROPERTY OF AMEC AMERICAS, LTD.
AND IS NOT TO BE LOANED OR REPRODUCED IN ANY WAY
WITHOUT THE PERMISSION OF AMEC AMERICAS, LTD.

CLIENT PROJECT MGR. DEPARTMENT MGR. PROJECT MGR.								
PROJECT PHASE					AREA	PROJECT NUMBER		
PERMITTING					5200	07-036		
PROJECT NO.	ACTIVITY NO.		BY	DDMMYY	SUBJECT		DRAWING NO.	REV.
159952		DSN	M.L.		RAILWAY CONSTRUCTION ACCESS ROAD PLAN AND PROFILE QUARRY Q28+400		A3-159952-5200-121-5051-11	1
SCALE	PACKAGE CODE	DRN	S.C.					
AS SHOWN		CHK	C.F.	10/12/10				
		APP						

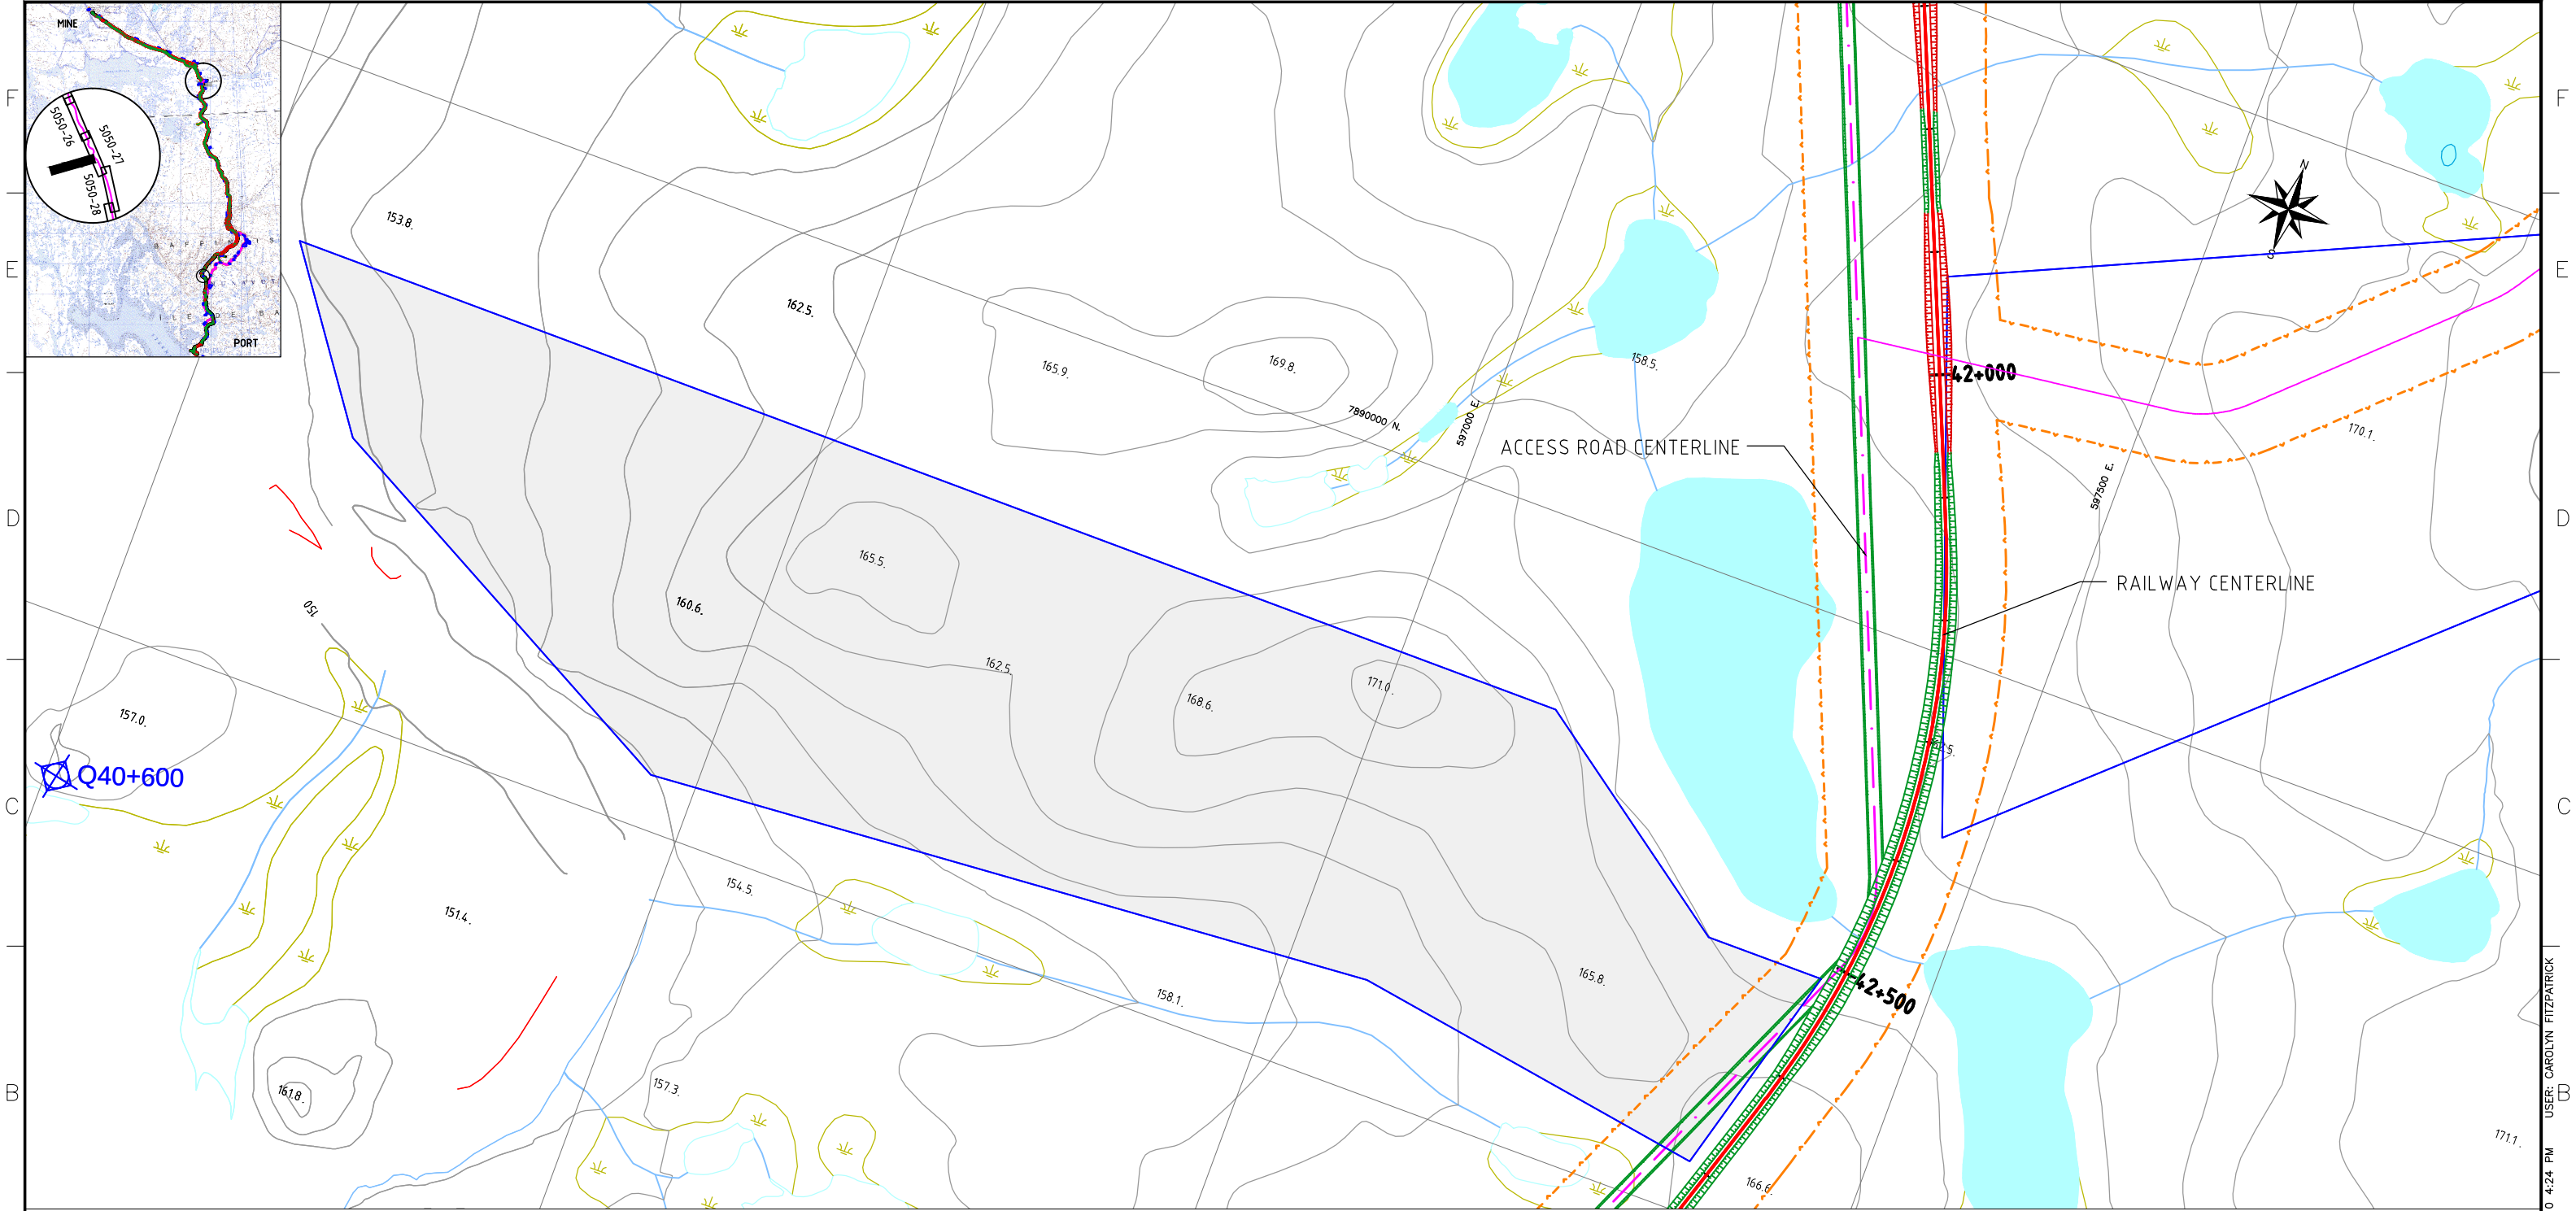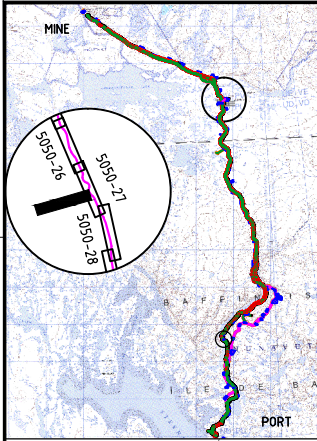

NOTES:

- SYMBOL AND R.O.W. DEFINITIONS CAN BE FOUND ON DRAWING A3-159952-5200-121-5001.
- SYSTEM METRIC
- PROJECTION: UTM ZONE 17
- HORIZONTAL DATUM: NAD83

LEGEND:

Approximate Construction Right-of-Way	Quarry Bound
Railway Centerline	Quarry Access Road
Access Road Centerline	Access Road Design Profile
	Access Road Ground Profile

SCALES




100m 0 100m

Horizontal

DEVELOPMENT OF THIS DRAWING IS BASED ON PRELIMINARY TOPOGRAPHICAL AND GEOTECHNICAL INFORMATION ADEQUATE FOR PRELIMINARY DESIGN ONLY. IT SHOULD NOT BE USED FOR CONSTRUCTION OR ANY OTHER PURPOSES.

--	--	


SAVED: 20-Dec-10 4:18 PM
PLOTTED: 20-Dec-10 4:24 PM
USER: CAROLYN FITZPATRICK

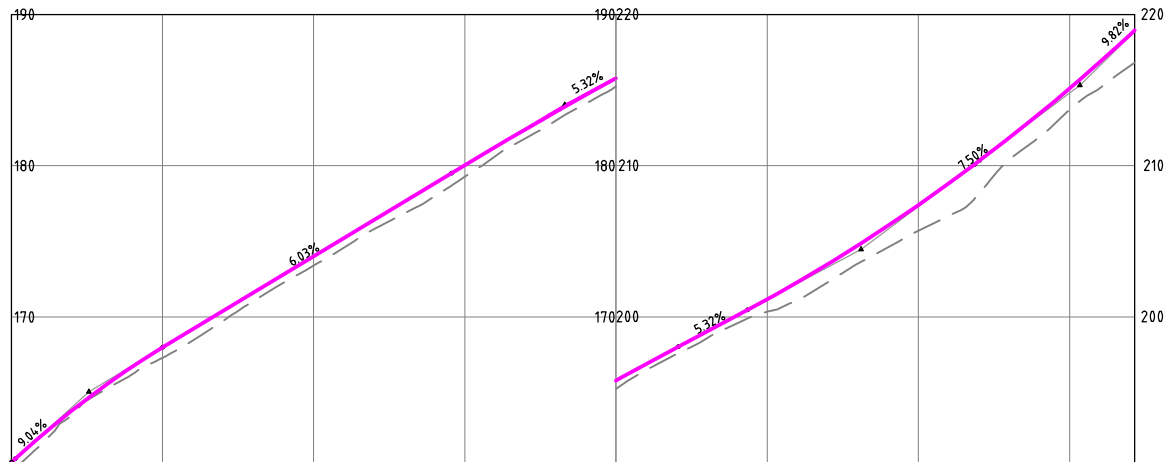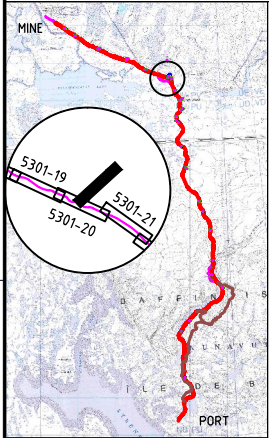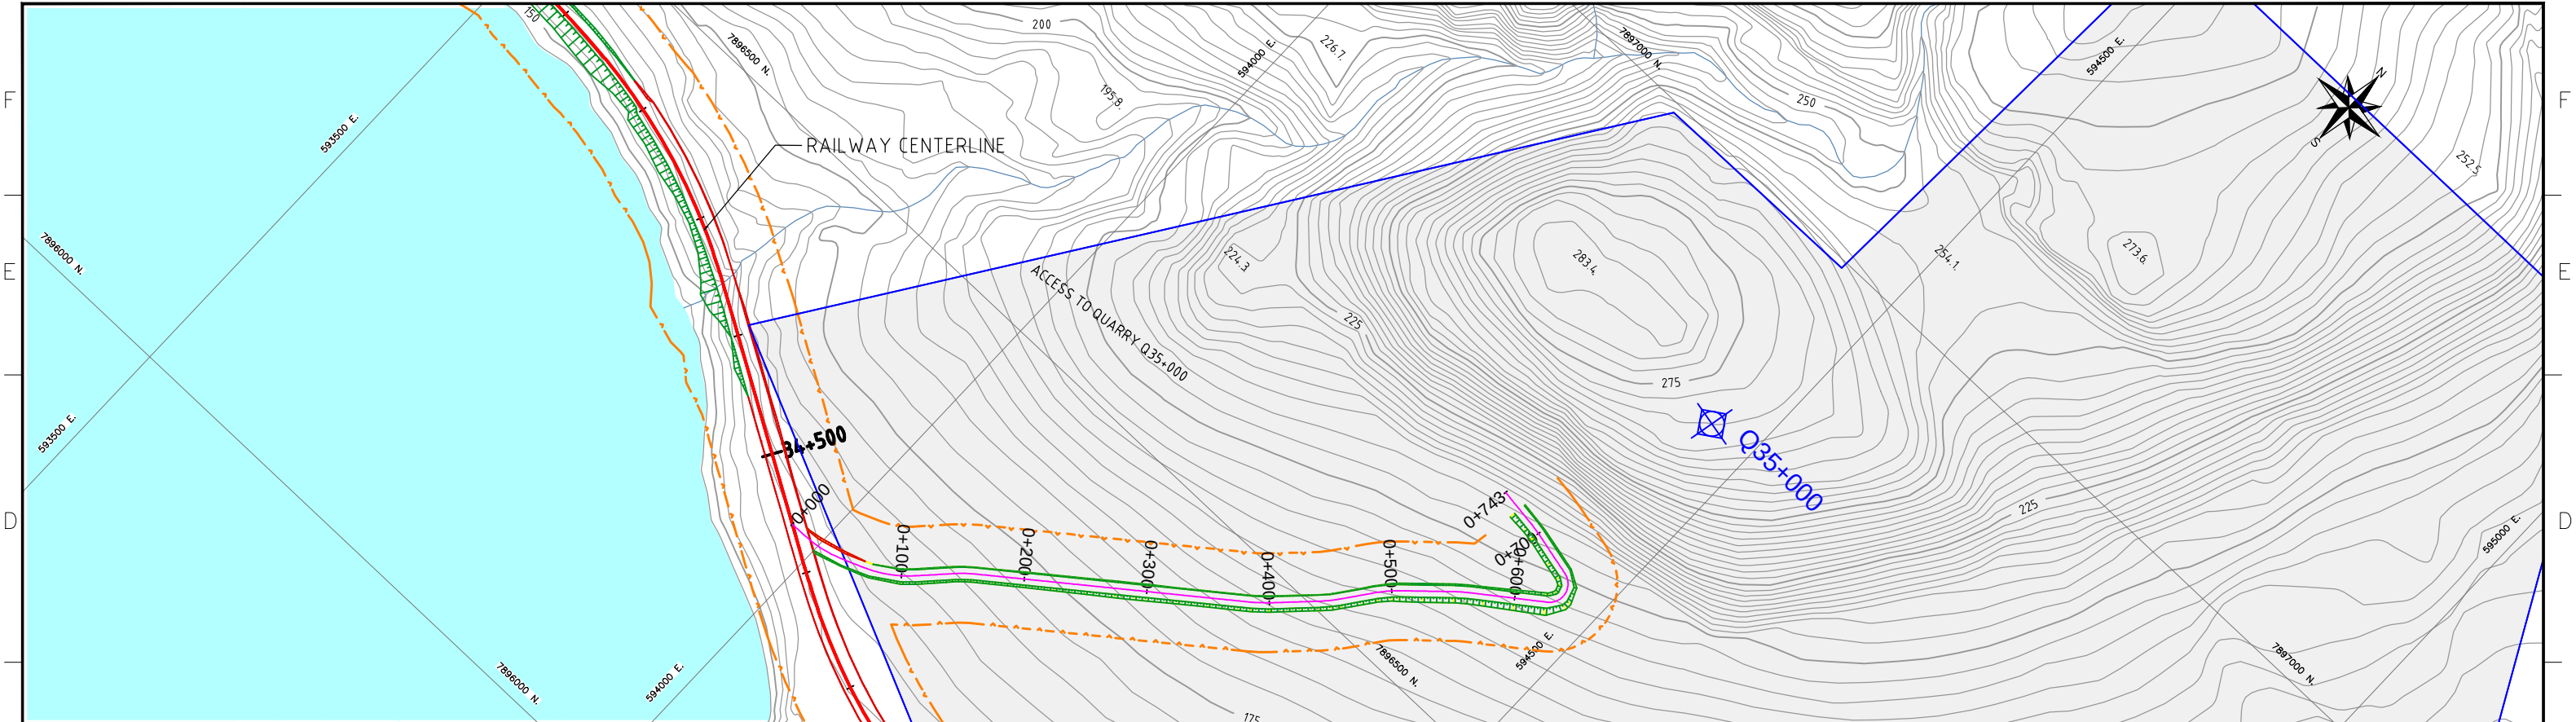

STATIONS (Km)	AR0+000	AR0+100	AR0+200	AR0+300	AR0+400	AR0+500	AR0+600	AR0+700
GROUND ELEVATION (m)	159.82	167.30	173.41	179.28	185.25	190.35	195.70	203.72
FINISHED GRADE ELEV. (m)	160.40	167.98	174.01	180.04	185.80	191.17	197.41	205.12

NOTES:
- SYMBOL AND R.O.W. DEFINITIONS CAN BE FOUND ON DRAWING A3-159952-5200-121-5001.
- SYSTEM METRIC
- PROJECTION: UTM ZONE 17
- HORIZONTAL DATUM: NAD83

LEGEND:			
	Approximate Construction Right-of-Way		Quarry Bound
	Railway Centerline		Quarry Access Road
	Access Road Centerline		Access Road Design Profile
			Access Road Ground Profile

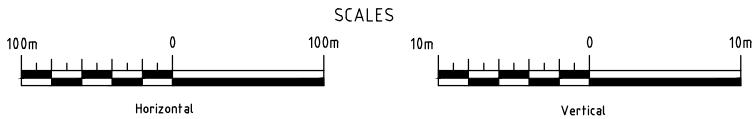

DEVELOPMENT OF THIS DRAWING IS BASED ON PRELIMINARY TOPOGRAPHICAL AND GEOTECHNICAL INFORMATION ADEQUATE FOR PRELIMINARY DESIGN ONLY. IT SHOULD NOT BE USED FOR CONSTRUCTION OR ANY OTHER PURPOSES.

REV	DDMMYY	REVISION	DR	CHK	APP	APP	APP	APP	ISS	DDMMYY	APP	ISSUED FOR	REF	NUMBER	TITLE
1	10/12/10	ISSUED FOR DEIS ONLY	J.C.B.	C.F.	D.G.										
0		PRELIMINARY DESIGN	S.C.												

STAMP/SEAL
PROPRIETARY INFORMATION:
THIS DRAWING IS THE PROPERTY OF AMEC AMERICAS, LTD.
AND IS NOT TO BE LOANED OR REPRODUCED IN ANY WAY
WITHOUT THE PERMISSION OF AMEC AMERICAS, LTD.




CLIENT PROJECT MGR.	DEPARTMENT MGR.	PROJECT MGR.
PROJECT PHASE	PERMITTING	
PROJECT NO.	ACTIVITY NO.	BY
159952		DSN
		DRN
		CHK
SCALE	PACKAGE CODE	C.F.
AS SHOWN		10/12/10

AREA
5200

RAILWAY MAIN ALIGNMENT

SUBJECT
RAILWAY CONSTRUCTION
ACCESS ROAD
PLAN AND PROFILE
QUARRY Q35+000

CANARAIL		PROJECT NUMBER 07-036	REV.
DRAWING NO.		A3-159952-5200-121-5051-14	1

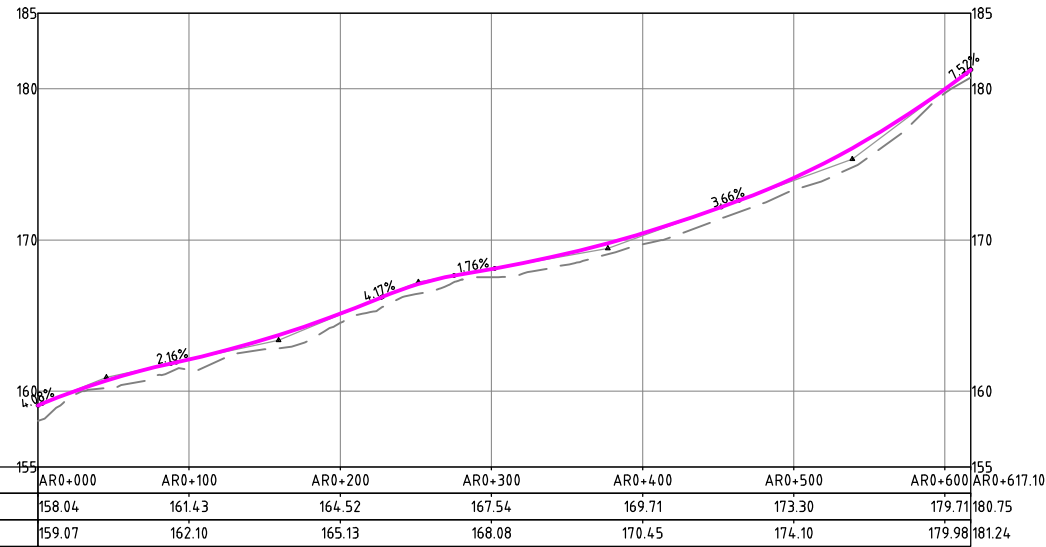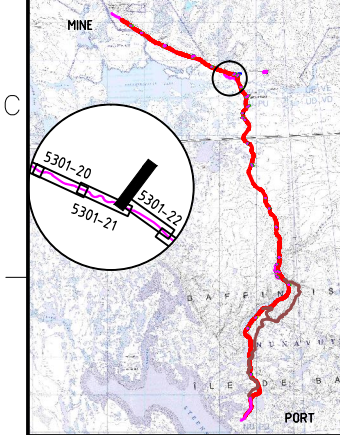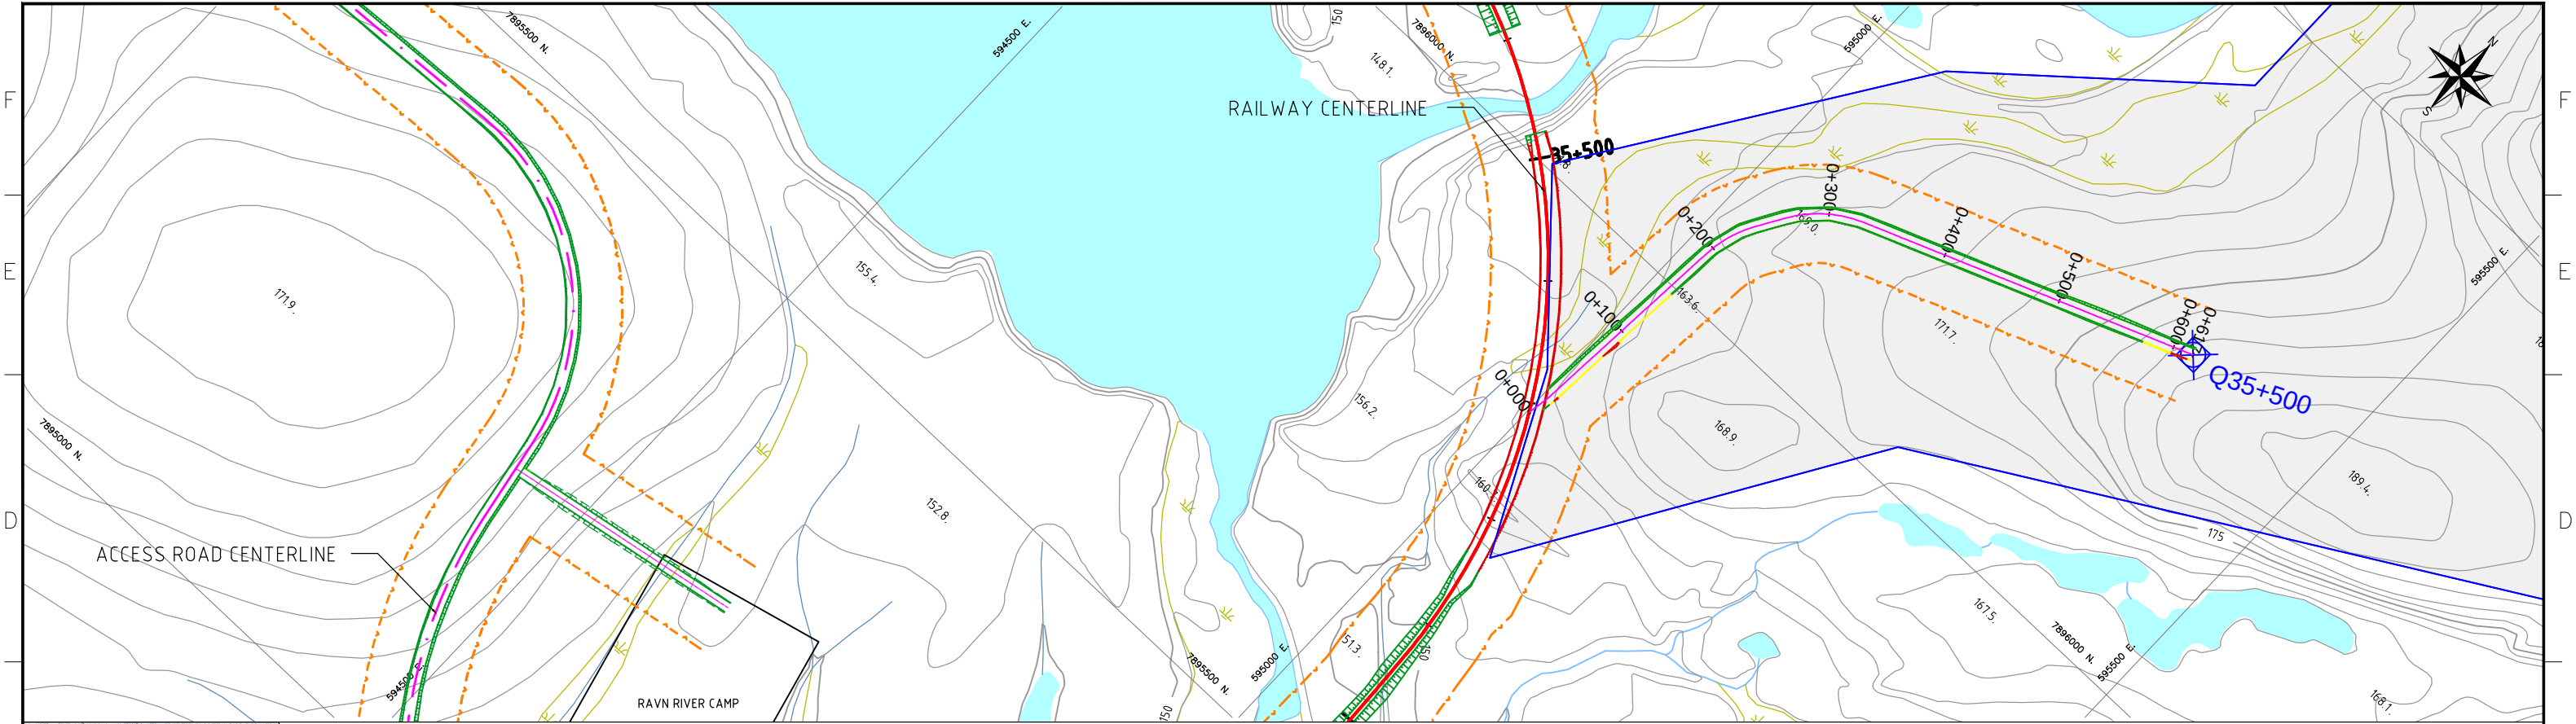


STATIONS (Km)	AR0+000	AR0+100	AR0+200	AR0+300	AR0+400	AR0+500	AR0+600	AR0+617.10
GROUND ELEVATION (m)	158.04	161.43	164.52	167.54	169.71	173.30	179.71	180.75
TOP OF SUBGRADE ELEV. (m)	159.07	162.10	165.13	168.08	170.45	174.10	179.98	181.24

NOTES:
- SYMBOL AND R.O.W. DEFINITIONS CAN BE FOUND ON DRAWING A3-159952-5200-121-5001.
- SYSTEM METRIC
- PROJECTION: UTM ZONE 17
- HORIZONTAL DATUM: NAD83

LEGEND:

Approximate Construction Right-of-Way	Quarry Bound
Railway Centerline	Quarry Access Road
Access Road Centerline	Access Road Design Profile
	Access Road Ground Profile

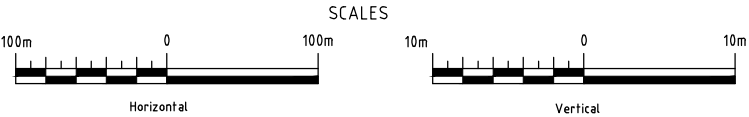




DEVELOPMENT OF THIS DRAWING IS BASED ON PRELIMINARY TOPOGRAPHICAL AND GEOTECHNICAL INFORMATION ADEQUATE FOR PRELIMINARY DESIGN ONLY. IT SHOULD NOT BE USED FOR CONSTRUCTION OR ANY OTHER PURPOSES.

REV	DDMMYY	REVISION	DR	CHK	APP	APP	APP	ISS	DDMMYY	APP	ISSUED FOR	REF	NUMBER	TITLE
1	10/12/10	ISSUED FOR DEIS ONLY	J.C.B.	C.F.	D.G.									
0		PRELIMINARY DESIGN	S.C.											

STAMP/SEAL
PROPRIETARY INFORMATION:
THIS DRAWING IS THE PROPERTY OF AMEC AMERICAS, LTD.
AND IS NOT TO BE LOANED OR REPRODUCED IN ANY WAY
WITHOUT THE PERMISSION OF AMEC AMERICAS, LTD.

CLIENT PROJECT MGR.	DEPARTMENT MGR.	PROJECT MGR.	AREA	PROJECT NUMBER
PROJECT PHASE	PERMITTING		5200	07-036
PROJECT NO.	ACTIVITY NO.	BY	SUBJECT	DRAWING NO.
159952		DSN	RAILWAY MAIN ALIGNMENT	A3-159952-5200-121-5051-15
SCALE	PACKAGE CODE	DRN		REV.
AS SHOWN		CHK	RAILWAY CONSTRUCTION ACCESS ROAD PLAN AND PROFILE QUARRY Q35+500	1
		APP		

SAVED: 17-dec-10 4:00
PLOTTED: 17-dec-10 6:06
USER: DARREN REYNOLDS

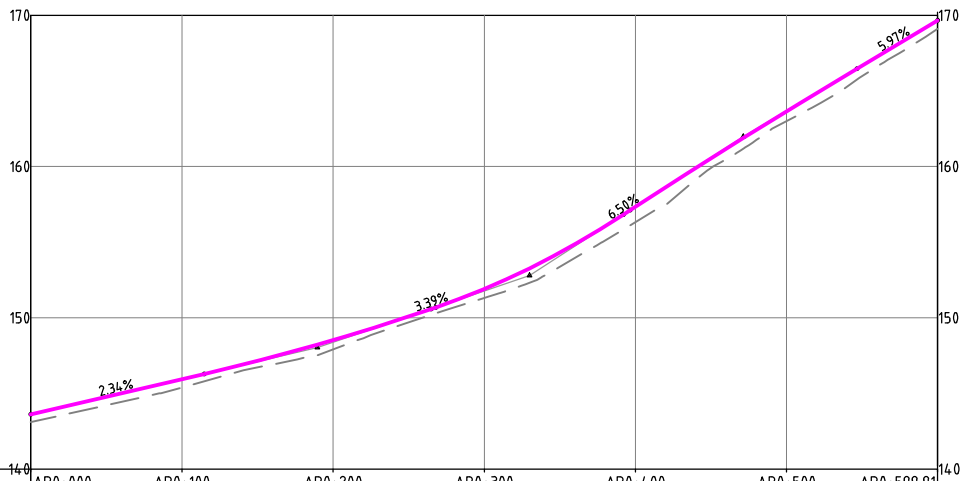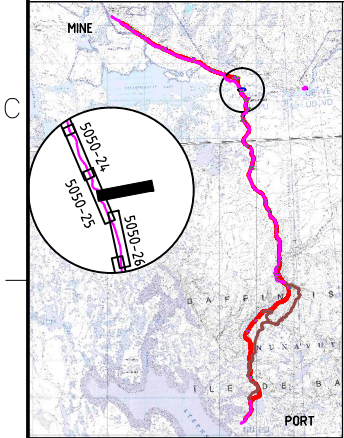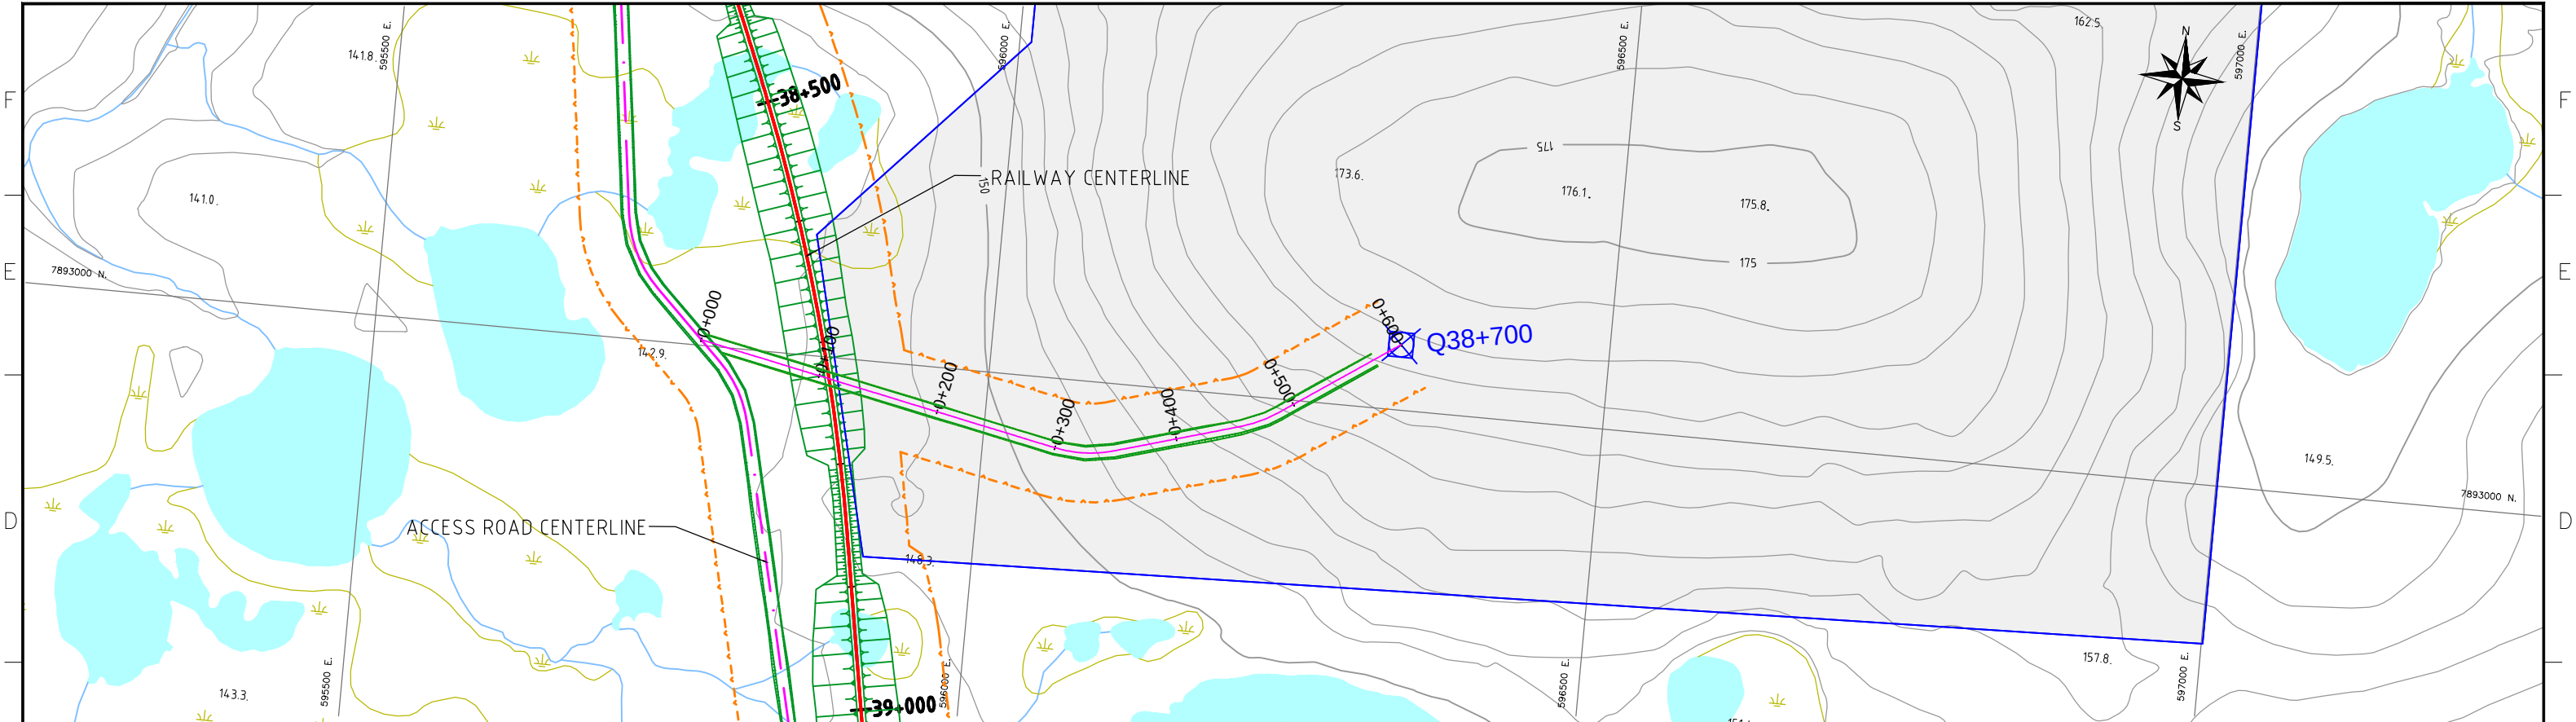

STATIONS (Km)	AR0+000	AR0+100	AR0+200	AR0+300	AR0+400	AR0+500	AR0+599.91
GROUND ELEVATION (m)	143.10	145.39	147.92	151.31	156.34	163.00	169.11
TOP OF SUBGRADE ELEV. (m)	143.60	145.94	148.53	151.90	157.34	163.65	169.65

NOTES:
- SYMBOL AND R.O.W. DEFINITIONS CAN BE FOUND ON DRAWING A3-159952-5200-121-5001.
- SYSTEM METRIC
- PROJECTION: UTM ZONE 17
- HORIZONTAL DATUM: NAD83

LEGEND:			
	Approximate Construction Right-of-Way		Quarry Bound
	Railway Centerline		Quarry Access Road
	Access Road Centerline		Access Road Design Profile
			Access Road Ground Profile






DEVELOPMENT OF THIS DRAWING IS BASED ON PRELIMINARY TOPOGRAPHICAL AND GEOTECHNICAL INFORMATION ADEQUATE FOR PRELIMINARY DESIGN ONLY. IT SHOULD NOT BE USED FOR CONSTRUCTION OR ANY OTHER PURPOSES.

REV	DDMMYY	REVISION	DR	CHK	APP	APP	APP	ISS	DDMMYY	APP	ISSUED FOR	REF	NUMBER	TITLE
1	10/12/10	ISSUED FOR DEIS ONLY	J.C.B.	C.F.	D.G.									
0		PRELIMINARY DESIGN	S.C.											

STAMP/SEAL
PROPRIETARY INFORMATION:
THIS DRAWING IS THE PROPERTY OF AMEC AMERICAS, LTD.
AND IS NOT TO BE LOANED OR REPRODUCED IN ANY WAY
WITHOUT THE PERMISSION OF AMEC AMERICAS, LTD.

CLIENT PROJECT MGR. DEPARTMENT MGR. PROJECT MGR.										
PROJECT PHASE					AREA	RAILWAY MAIN ALIGNMENT		PROJECT NUMBER		
PERMITTING					5200			07-036		
PROJECT NO.	ACTIVITY NO.		BY	DDMMYY	SUBJECT			DRAWING NO.		REV.
159952		DSN	M.L.							
		DRN	S.C.							
		CHK	C.F.	10/12/10						
		APP								
SCALE	PACKAGE CODE				RAILWAY CONSTRUCTION			A3-159952-5200-121-5051-16		1
AS SHOWN					ACCESS ROAD					
					PLAN AND PROFILE					
					QUARRY Q38+700					

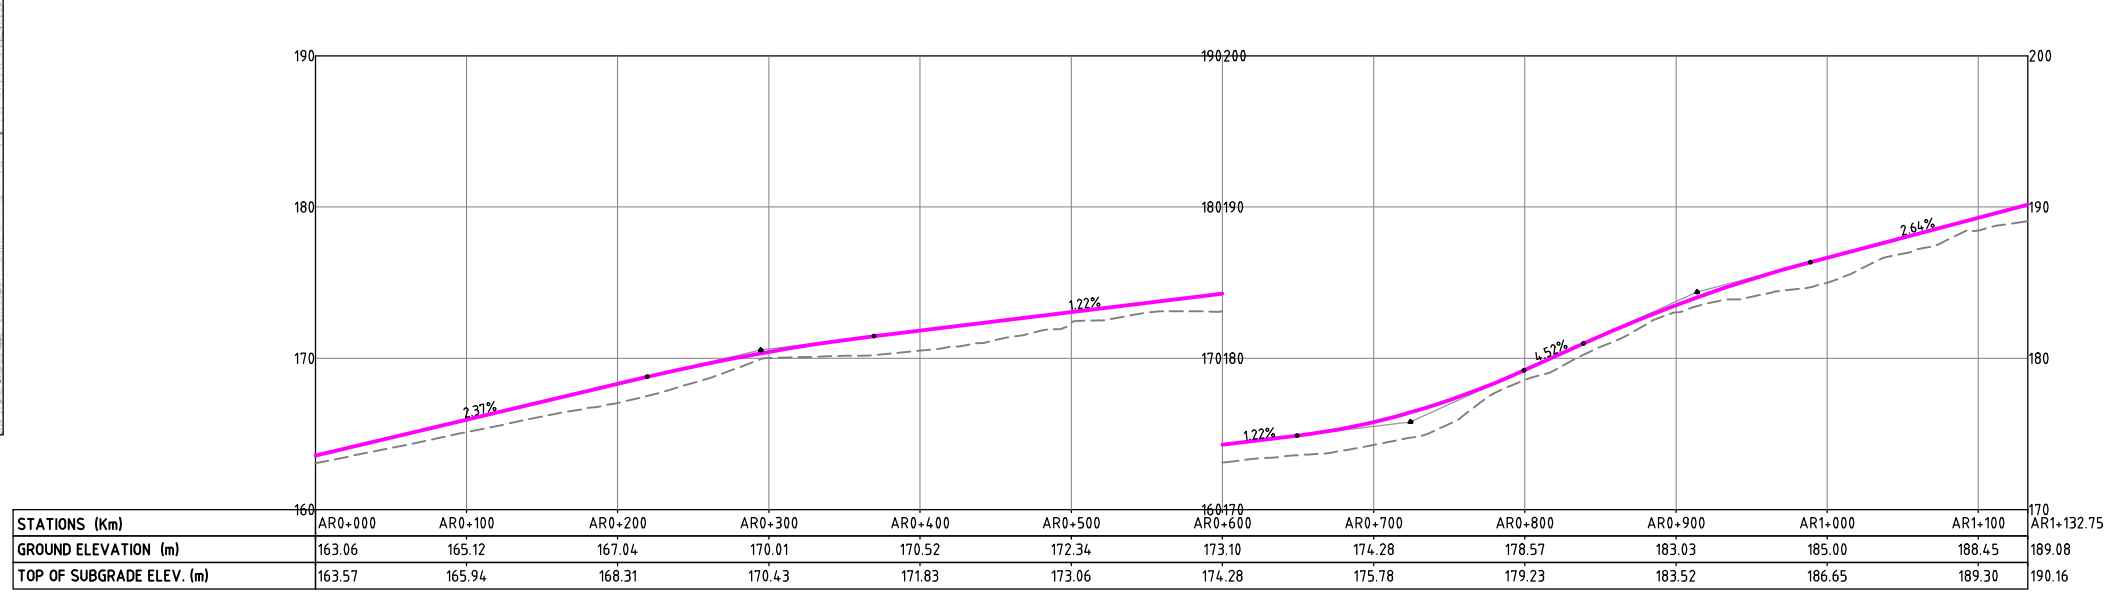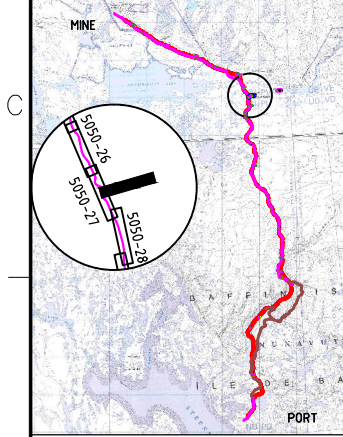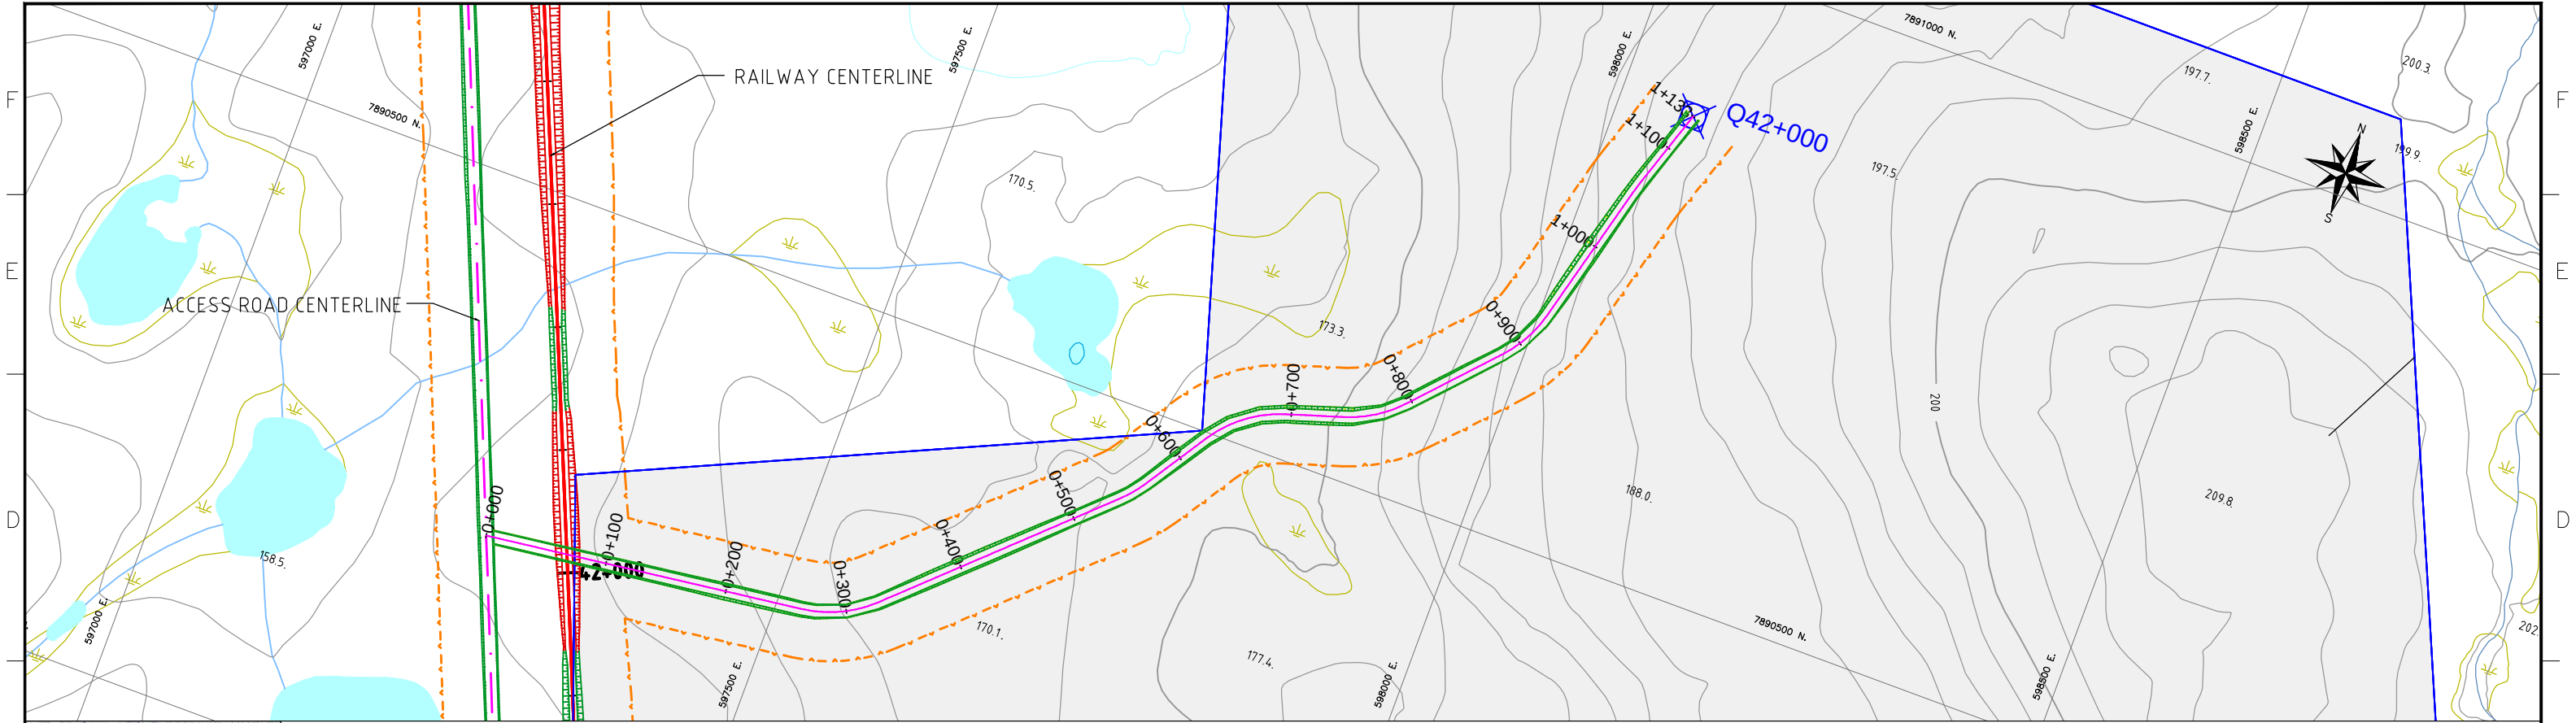

STATIONS (Km)	ARO+000	ARO+100	ARO+200	ARO+300	ARO+400	ARO+500	ARO+600	ARO+700	ARO+800	ARO+900	AR1+000	AR1+100	AR1+132.75
GROUND ELEVATION (m)	163.06	165.12	167.04	170.01	170.52	172.34	173.10	174.28	178.57	183.03	185.00	188.45	189.08
TOP OF SUBGRADE ELEV. (m)	163.57	165.94	168.31	170.43	171.83	173.06	174.28	175.78	179.23	183.52	186.65	189.30	190.16

NOTES:
- SYMBOL AND R.O.W. DEFINITIONS CAN BE FOUND ON DRAWING A3-159952-5200-121-5001.
- SYSTEM METRIC
- PROJECTION: UTM ZONE 17
- HORIZONTAL DATUM: NAD83

LEGEND:			Quarry Bound
	Approximate Construction Right-of-Way		Quarry Access Road
	Railway Centerline		Access Road Design Profile
	Access Road Centerline		Access Road Ground Profile



DEVELOPMENT OF THIS DRAWING IS BASED ON PRELIMINARY TOPOGRAPHICAL AND GEOTECHNICAL INFORMATION ADEQUATE FOR PRELIMINARY DESIGN ONLY. IT SHOULD NOT BE USED FOR CONSTRUCTION OR ANY OTHER PURPOSES.

REV	DDMMYY	REVISION	DR	CHK	APP	APP	APP	ISS	DDMMYY	APP	ISSUED FOR	REF	NUMBER	TITLE
1	10/12/10	ISSUED FOR DEIS ONLY	J.C.B.	C.F.	D.G.									
0		PRELIMINARY DESIGN	S.C.											

STAMP/SEAL
PROPRIETARY INFORMATION:
THIS DRAWING IS THE PROPERTY OF AMEC AMERICAS, LTD.
AND IS NOT TO BE LOANED OR REPRODUCED IN ANY WAY
WITHOUT THE PERMISSION OF AMEC AMERICAS, LTD.

CLIENT PROJECT MGR. DEPARTMENT MGR. PROJECT MGR.

PROJECT PHASE PERMITTING

PROJECT NO. 159952

SCALE AS SHOWN

BY DDMMYY

DSN M.L.

DRN S.C.

CHK C.F. 10/12/10

APP

AREA 5200




RAILWAY MAIN ALIGNMENT

SUBJECT RAILWAY CONSTRUCTION ACCESS ROAD PLAN AND PROFILE QUARRY Q42+000

PROJECT NUMBER 07-036

DRAWING NO. A3-159952-5200-121-5051-18


REV. 1

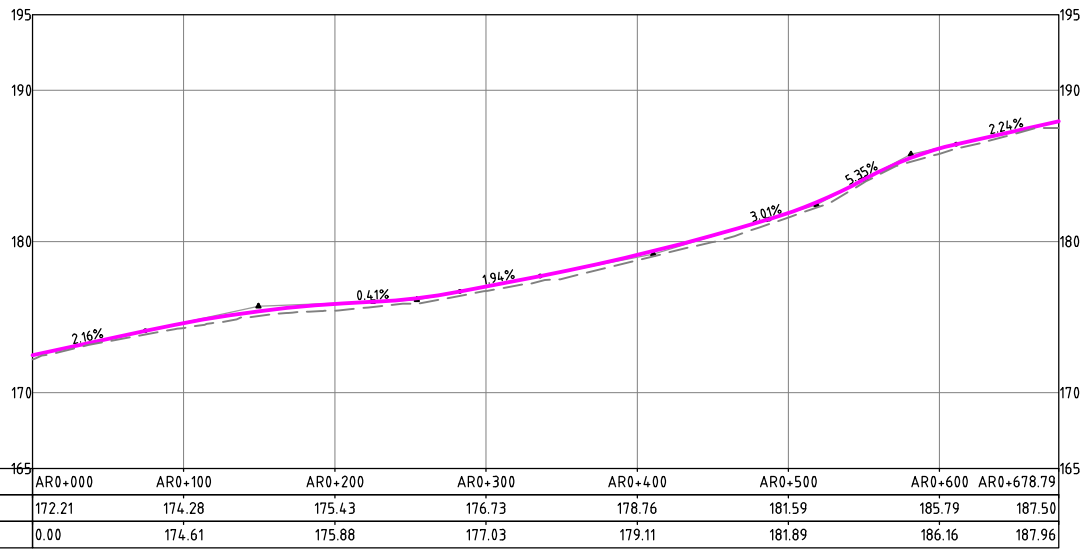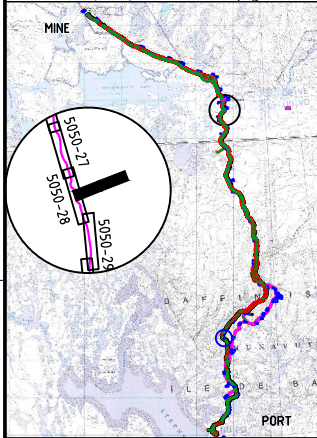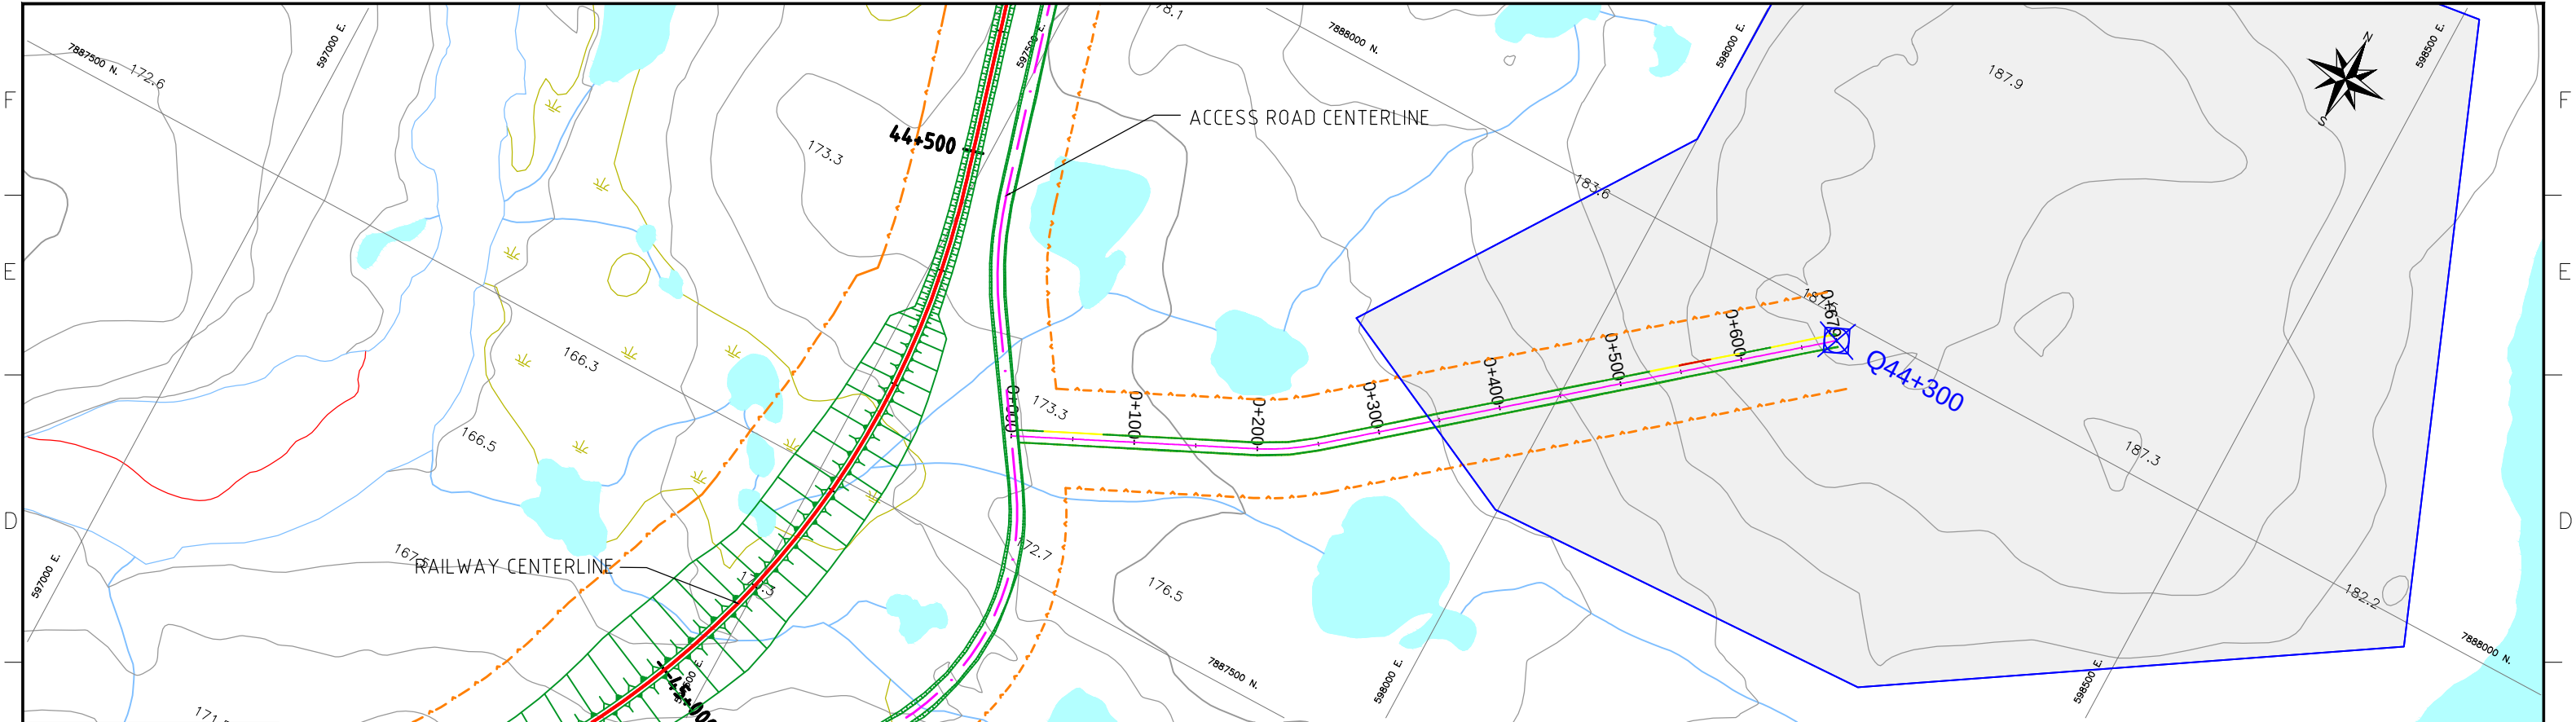

STATIONS (Km)	AR0+000	AR0+100	AR0+200	AR0+300	AR0+400	AR0+500	AR0+600	AR0+678.79
GROUND ELEVATION (m)	172.21	174.28	175.43	176.73	178.76	181.59	185.79	187.50
TOP OF SUBGRADE ELEV. (m)	0.00	174.61	175.88	177.03	179.11	181.89	186.16	187.96

NOTES:
- SYMBOL AND R.O.W. DEFINITIONS CAN BE FOUND ON DRAWING A3-159952-5200-121-5001.
- SYSTEM METRIC
- PROJECTION: UTM ZONE 17
- HORIZONTAL DATUM: NAD83

LEGEND:			
	Approximate Construction Right-of-Way		Quarry Bound
	Railway Centerline		Quarry Access Road
	Access Road Centerline		Access Road Design Profile
			Access Road Ground Profile


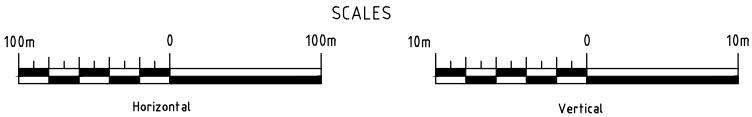


DEVELOPMENT OF THIS DRAWING IS BASED ON PRELIMINARY TOPOGRAPHICAL AND GEOTECHNICAL INFORMATION ADEQUATE FOR PRELIMINARY DESIGN ONLY. IT SHOULD NOT BE USED FOR CONSTRUCTION OR ANY OTHER PURPOSES.

REV	DDMMYY	REVISION	DR	CHK	APP	APP	APP	ISS	DDMMYY	APP	ISSUED FOR	REF	NUMBER	TITLE
1	10/12/10	ISSUED FOR DEIS ONLY	J.C.B.	C.F.	D.G.									
0		PRELIMINARY DESIGN	S.C.											

STAMP/SEAL
PROPRIETARY INFORMATION:
THIS DRAWING IS THE PROPERTY OF AMEC AMERICAS, LTD.
AND IS NOT TO BE LOANED OR REPRODUCED IN ANY WAY
WITHOUT THE PERMISSION OF AMEC AMERICAS, LTD.

CLIENT PROJECT MGR. DEPARTMENT MGR. PROJECT MGR.						
PROJECT PHASE			AREA	RAILWAY MAIN ALIGNMENT		PROJECT NUMBER
PERMITTING			5200			07-036
PROJECT NO. 159952	ACTIVITY NO.	BY	DDMMYY	SUBJECT RAILWAY CONSTRUCTION ACCESS ROAD PLAN AND PROFILE QUARRY Q44+300	DRAWING NO. A3-159952-5200-121-5051-19	REV. 1
		DSN				
		DRN	S.C.			
		CHK	C.F.			
SCALE AS SHOWN	PACKAGE CODE	APP	10/12/10			

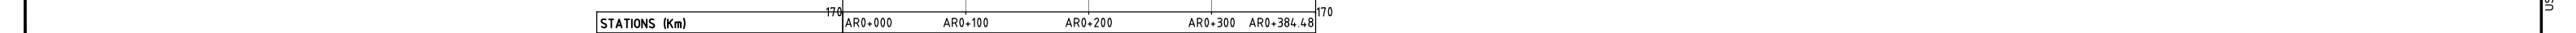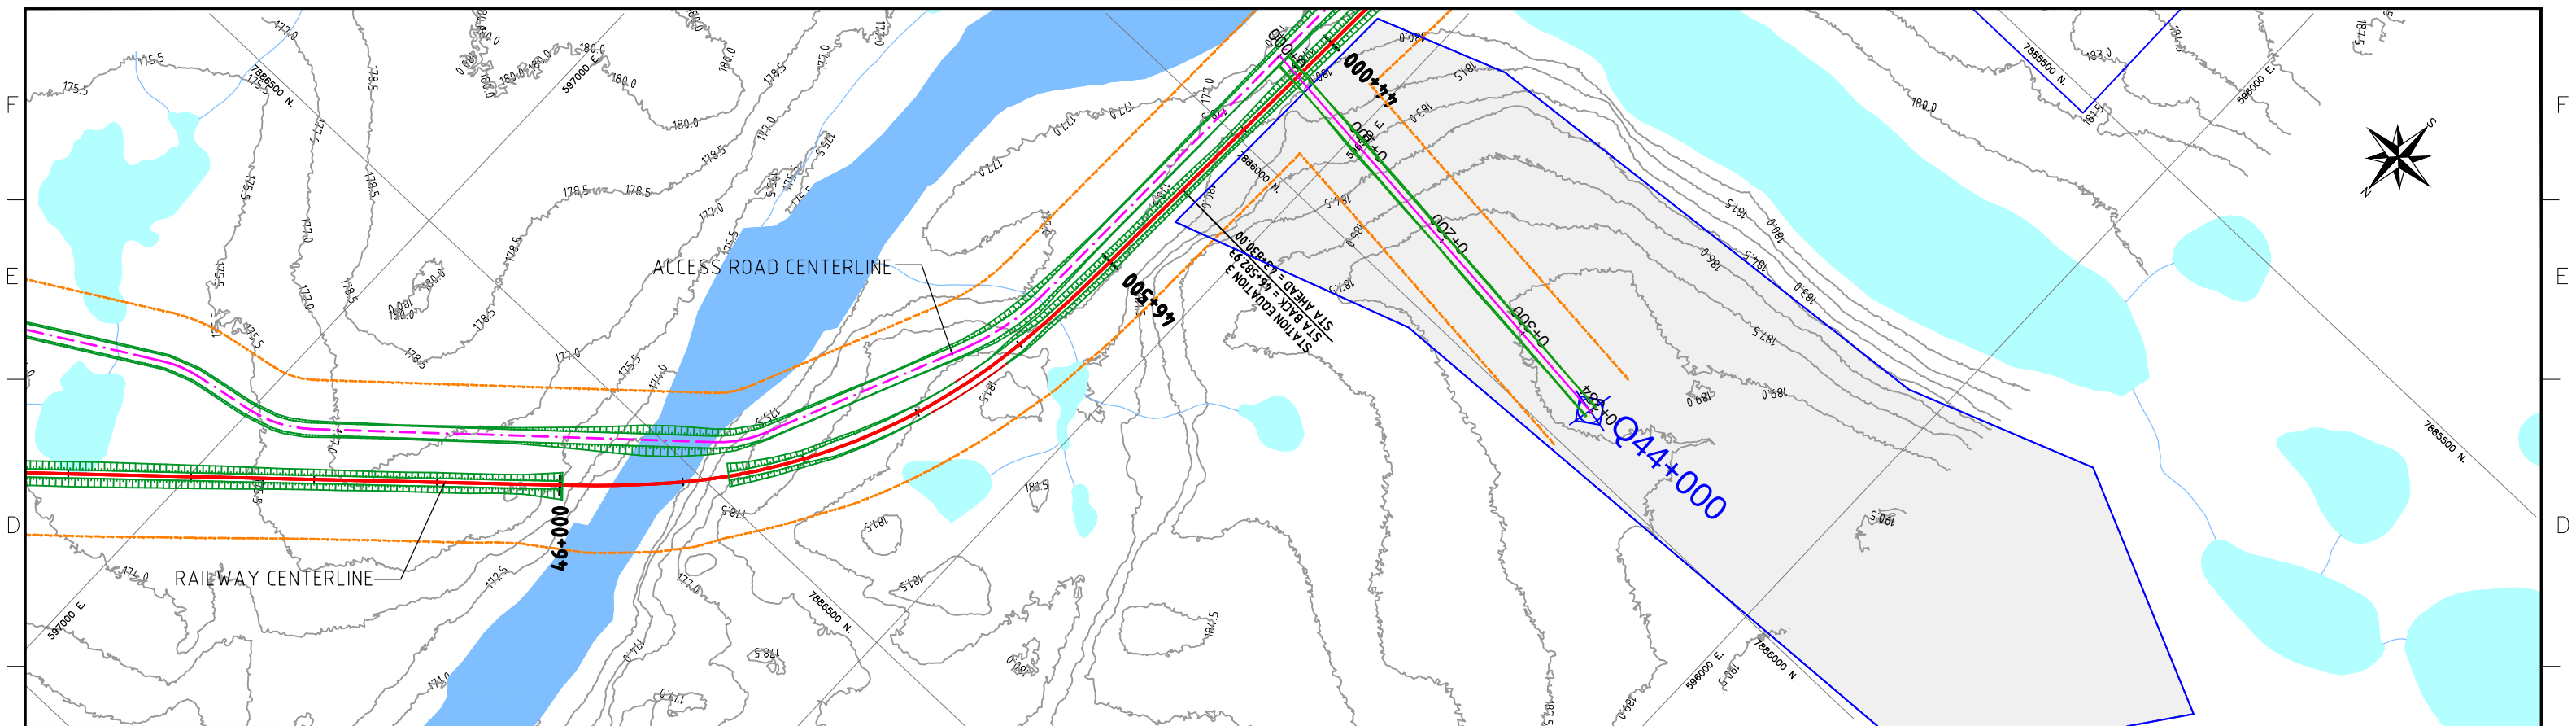

GROUND ELEVATION (m)	177.70	182.64	188.05	189.04	189.45
TOP OF SUBGRADE ELEV. (m)	178.65	183.03	188.17	189.63	190.15

TOP OF SUBGRADE ELEV. (mm)	118.03	103.72	100.41	109.02	120.13
----------------------------	--------	--------	--------	--------	--------

NOTES: _____



- PROJECTION: UTM ZONE 17
 - HORIZONTAL DATUM: NAD83

Access Road Centerline
 Access Road Design Profile
 Access Road Ground Profile

Horizontal
 Vertical

AND GEOTECHNICAL INFORMATION ADEQUATE FOR PRELIMINARY DESIGN ONLY.
 IT SHOULD NOT BE USED FOR CONSTRUCTION OR ANY OTHER PURPOSES.




[illegible]

										<table><tr><td>CLIENT</td><td>PROJECT</td><td>MGR.</td><td>DEPARTMENT</td><td>MGR.</td><td>PROJECT</td><td>MGR.</td><td colspan="4">Iron Mines Corporation</td></tr><tr><td colspan="7">PROJECT PHASE</td><td>AREA</td><td colspan="4"></td></tr><tr><td colspan="7"></td><td colspan="4">PROJECT NUMBER</td></tr></table>										CLIENT	PROJECT	MGR.	DEPARTMENT	MGR.	PROJECT	MGR.	Iron Mines Corporation				PROJECT PHASE							AREA												PROJECT NUMBER			
CLIENT	PROJECT	MGR.	DEPARTMENT	MGR.	PROJECT	MGR.	Iron Mines Corporation	
PROJECT PHASE							AREA	
							PROJECT NUMBER	

[illegible][illegible]

1	10/12/10	ISSUED FOR DESIG ONLY	J.C.B.	C.F.	D.G.					PROPRIETARY INFORMATION: THIS DRAWING IS THE PROPERTY OF AMEC AMERICAS, LTD. NO PART OF THIS DRAWING IS TO BE REPRODUCED OR TRANSMITTED IN ANY FORM OR BY ANY MEANS, ELECTRONIC OR MECHANICAL, WITHOUT THE WRITTEN PERMISSION OF AMEC AMERICAS, LTD.	SCALE	PACKAGE CODE	DRN	S.C.		PLAN AND PROFILE QUARRY 044+000	A3-159952-5200-121-5051-20	1
0		PRELIMINARY DESIG	J.C.B.									CHK	C.F.	10/12/10				


[illegible]

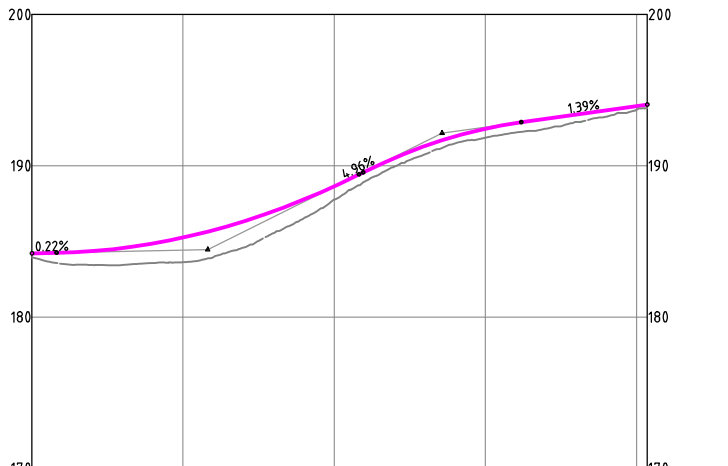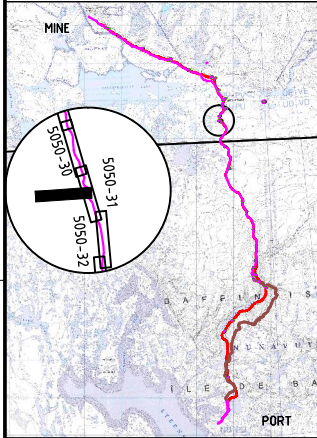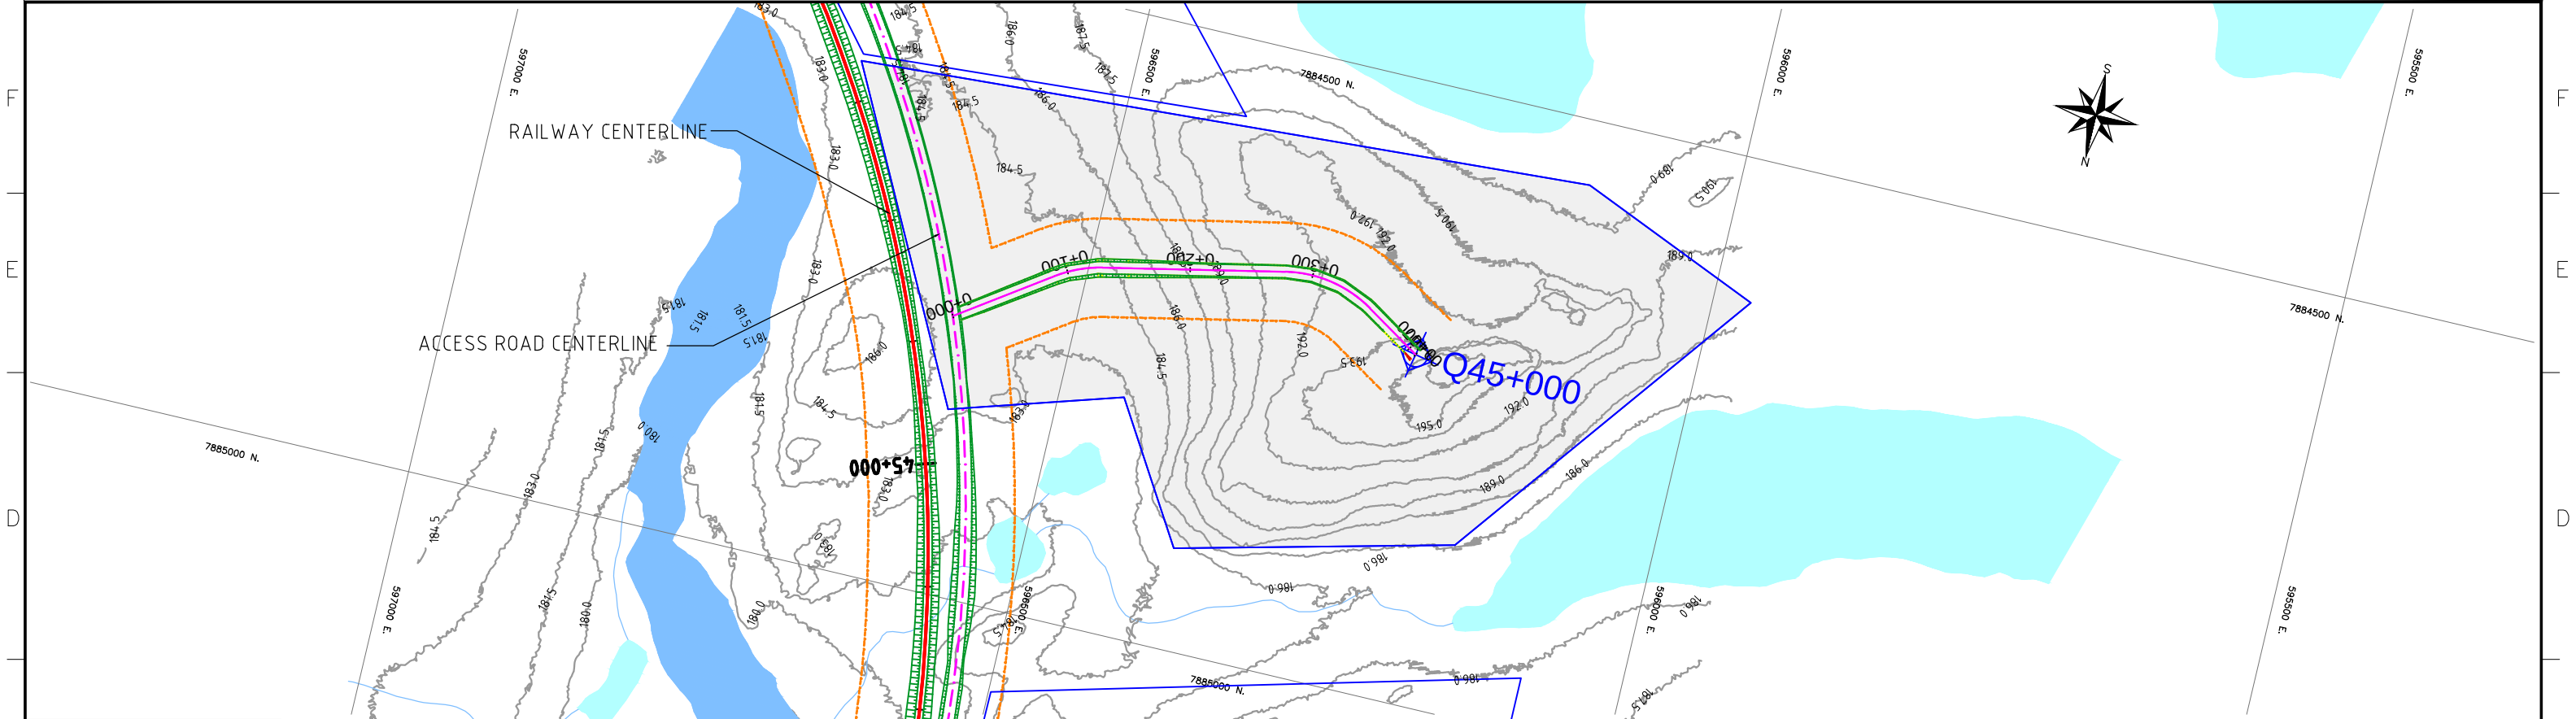

STATIONS (Km)	AR0+000	AR0+100	AR0+200	AR0+300	AR0+400	AR0+407.12
GROUND ELEVATION (m)	183.95	183.62	187.77	191.86	193.71	193.80
TOP OF SUBGRADE ELEV. (m)	184.20	185.25	188.64	192.46	193.94	194.04

NOTES:
- SYMBOL AND R.O.W. DEFINITIONS CAN BE FOUND ON DRAWING A3-159952-5200-121-5001.
- SYSTEM METRIC
- PROJECTION: UTM ZONE 17
- HORIZONTAL DATUM: NAD83

LEGEND:			
	Approximate Construction Right-of-Way		Quarry Bound
	Railway Centerline		Quarry Access Road
	Access Road Centerline		Access Road Design Profile
			Access Road Ground Profile

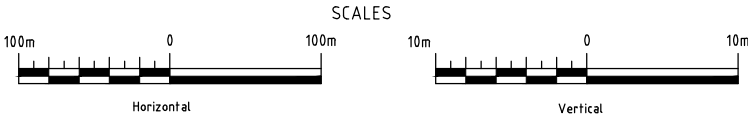

DEVELOPMENT OF THIS DRAWING IS BASED ON PRELIMINARY TOPOGRAPHICAL AND GEOTECHNICAL INFORMATION ADEQUATE FOR PRELIMINARY DESIGN ONLY. IT SHOULD NOT BE USED FOR CONSTRUCTION OR ANY OTHER PURPOSES.

REV	DDMMYY	REVISION	DR	CHK	APP	APP	APP	ISS	DDMMYY	APP	ISSUED FOR	REF	NUMBER	TITLE
1	10/12/10	ISSUED FOR DEIS ONLY	J.C.B.	C.F.	D.G.									
0		PRELIMINARY DESIGN	S.C.											

STAMP/SEAL
PROPRIETARY INFORMATION:
THIS DRAWING IS THE PROPERTY OF AMEC AMERICAS, LTD.
AND IS NOT TO BE LOANED OR REPRODUCED IN ANY WAY
WITHOUT THE PERMISSION OF AMEC AMERICAS, LTD.




CLIENT PROJECT MGR. DEPARTMENT MGR. PROJECT MGR.									
PROJECT PHASE				AREA	RAILWAY MAIN ALIGNMENT		PROJECT NUMBER		
PERMITTING				5200			07-036		
PROJECT NO.	ACTIVITY NO.		BY	DDMMYY	SUBJECT		DRAWING NO.		REV.
159952		DSN	M.L.						
		DRN	S.C.						
SCALE	PACKAGE CODE	CHK	C.F.	10/12/10					
AS SHOWN		APP							
					RAILWAY CONSTRUCTION		A3-159952-5200-121-5051-21		1
					ACCESS ROAD				
					PLAN AND PROFILE				
					QUARRY Q45+000				

A

USER: CAROLYN FITZPATRICK

SAVED: 20-Dec-10 1:26 PM


A

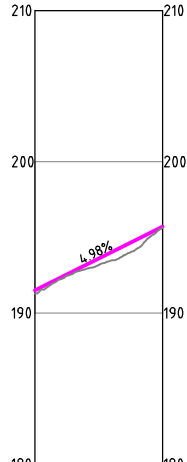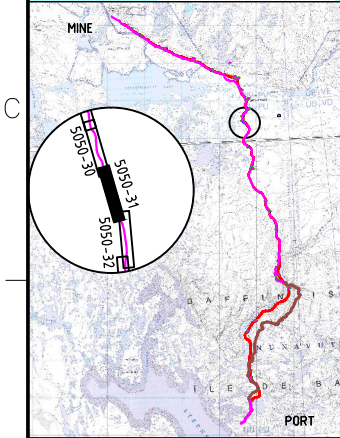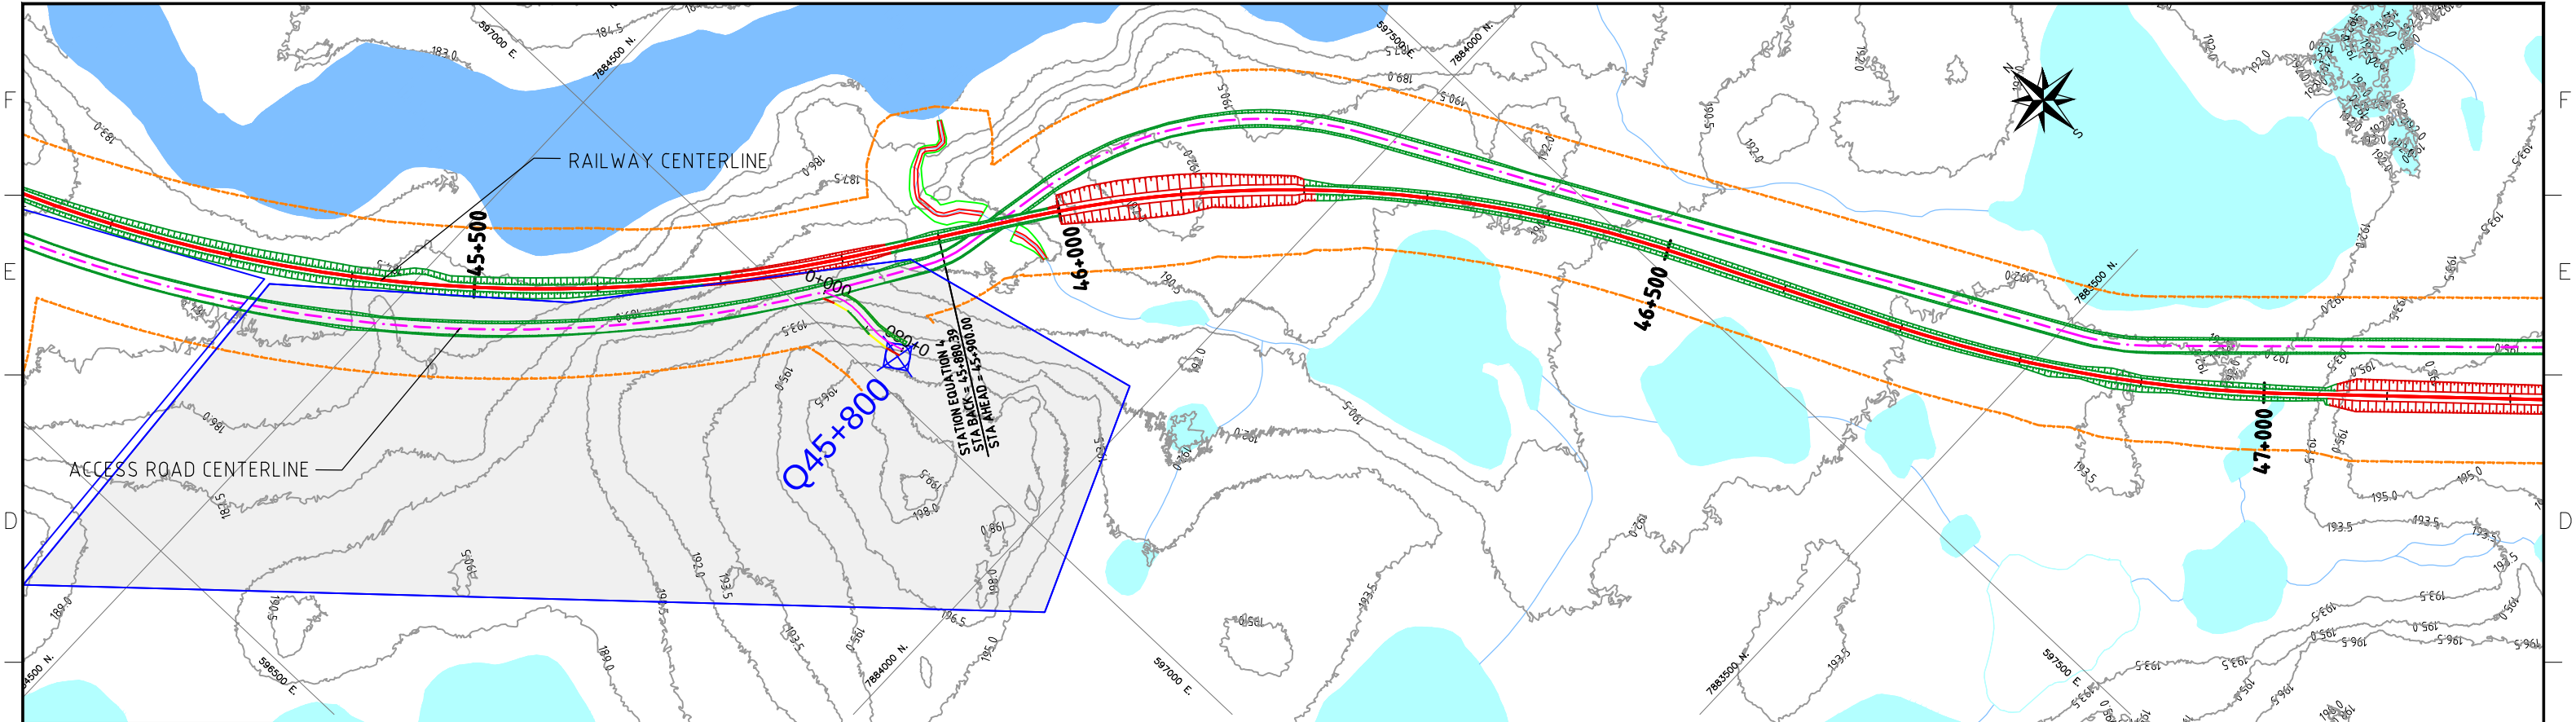

STATIONS (Km)	AR0+000	AR0+084.43
GROUND ELEVATION (m)	191.28	195.64
TOP OF SUBGRADE ELEV. (m)	191.50	195.70

NOTES:
- SYMBOL AND R.O.W. DEFINITIONS CAN BE FOUND ON DRAWING A3-159952-5200-121-5001.
- SYSTEM METRIC
- PROJECTION: UTM ZONE 17
- HORIZONTAL DATUM: NAD83

LEGEND:	Quarry Bound	Quarry Access Road
Approximate Construction Right-of-Way	Access Road Design Profile	Access Road Ground Profile
Railway Centerline		
Access Road Centerline		

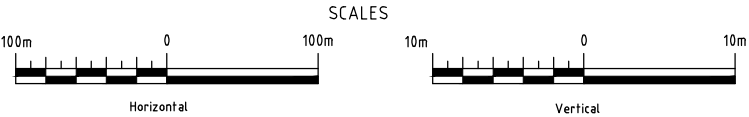


DEVELOPMENT OF THIS DRAWING IS BASED ON PRELIMINARY TOPOGRAPHICAL AND GEOTECHNICAL INFORMATION ADEQUATE FOR PRELIMINARY DESIGN ONLY. IT SHOULD NOT BE USED FOR CONSTRUCTION OR ANY OTHER PURPOSES.

REV	DDMMYY	REVISION	DR	CHK	APP	APP	APP	ISS	DDMMYY	APP	ISSUED FOR	REF	NUMBER	TITLE
1	10/12/10	ISSUED FOR DEIS ONLY	J.C.B.	C.F.	D.G.									
0		PRELIMINARY DESIGN	S.C.											

STAMP/SEAL
PROPRIETARY INFORMATION:
THIS DRAWING IS THE PROPERTY OF AMEC AMERICAS, LTD.
AND IS NOT TO BE LOANED OR REPRODUCED IN ANY WAY
WITHOUT THE PERMISSION OF AMEC AMERICAS, LTD.

CLIENT PROJECT MGR.	DEPARTMENT MGR.	PROJECT MGR.	AREA	PROJECT NUMBER
PROJECT PHASE	PERMITTING	BY	5200	07-036
PROJECT NO.	ACTIVITY NO.	DSN	Railway Main Alignment	DRAWING NO.
159952		DRN		A3-159952-5200-121-5051-22
SCALE	PACKAGE CODE	CHK	Railway Construction Access Road Plan and Profile Quarry Q45+800	REV.
AS SHOWN		APP		1





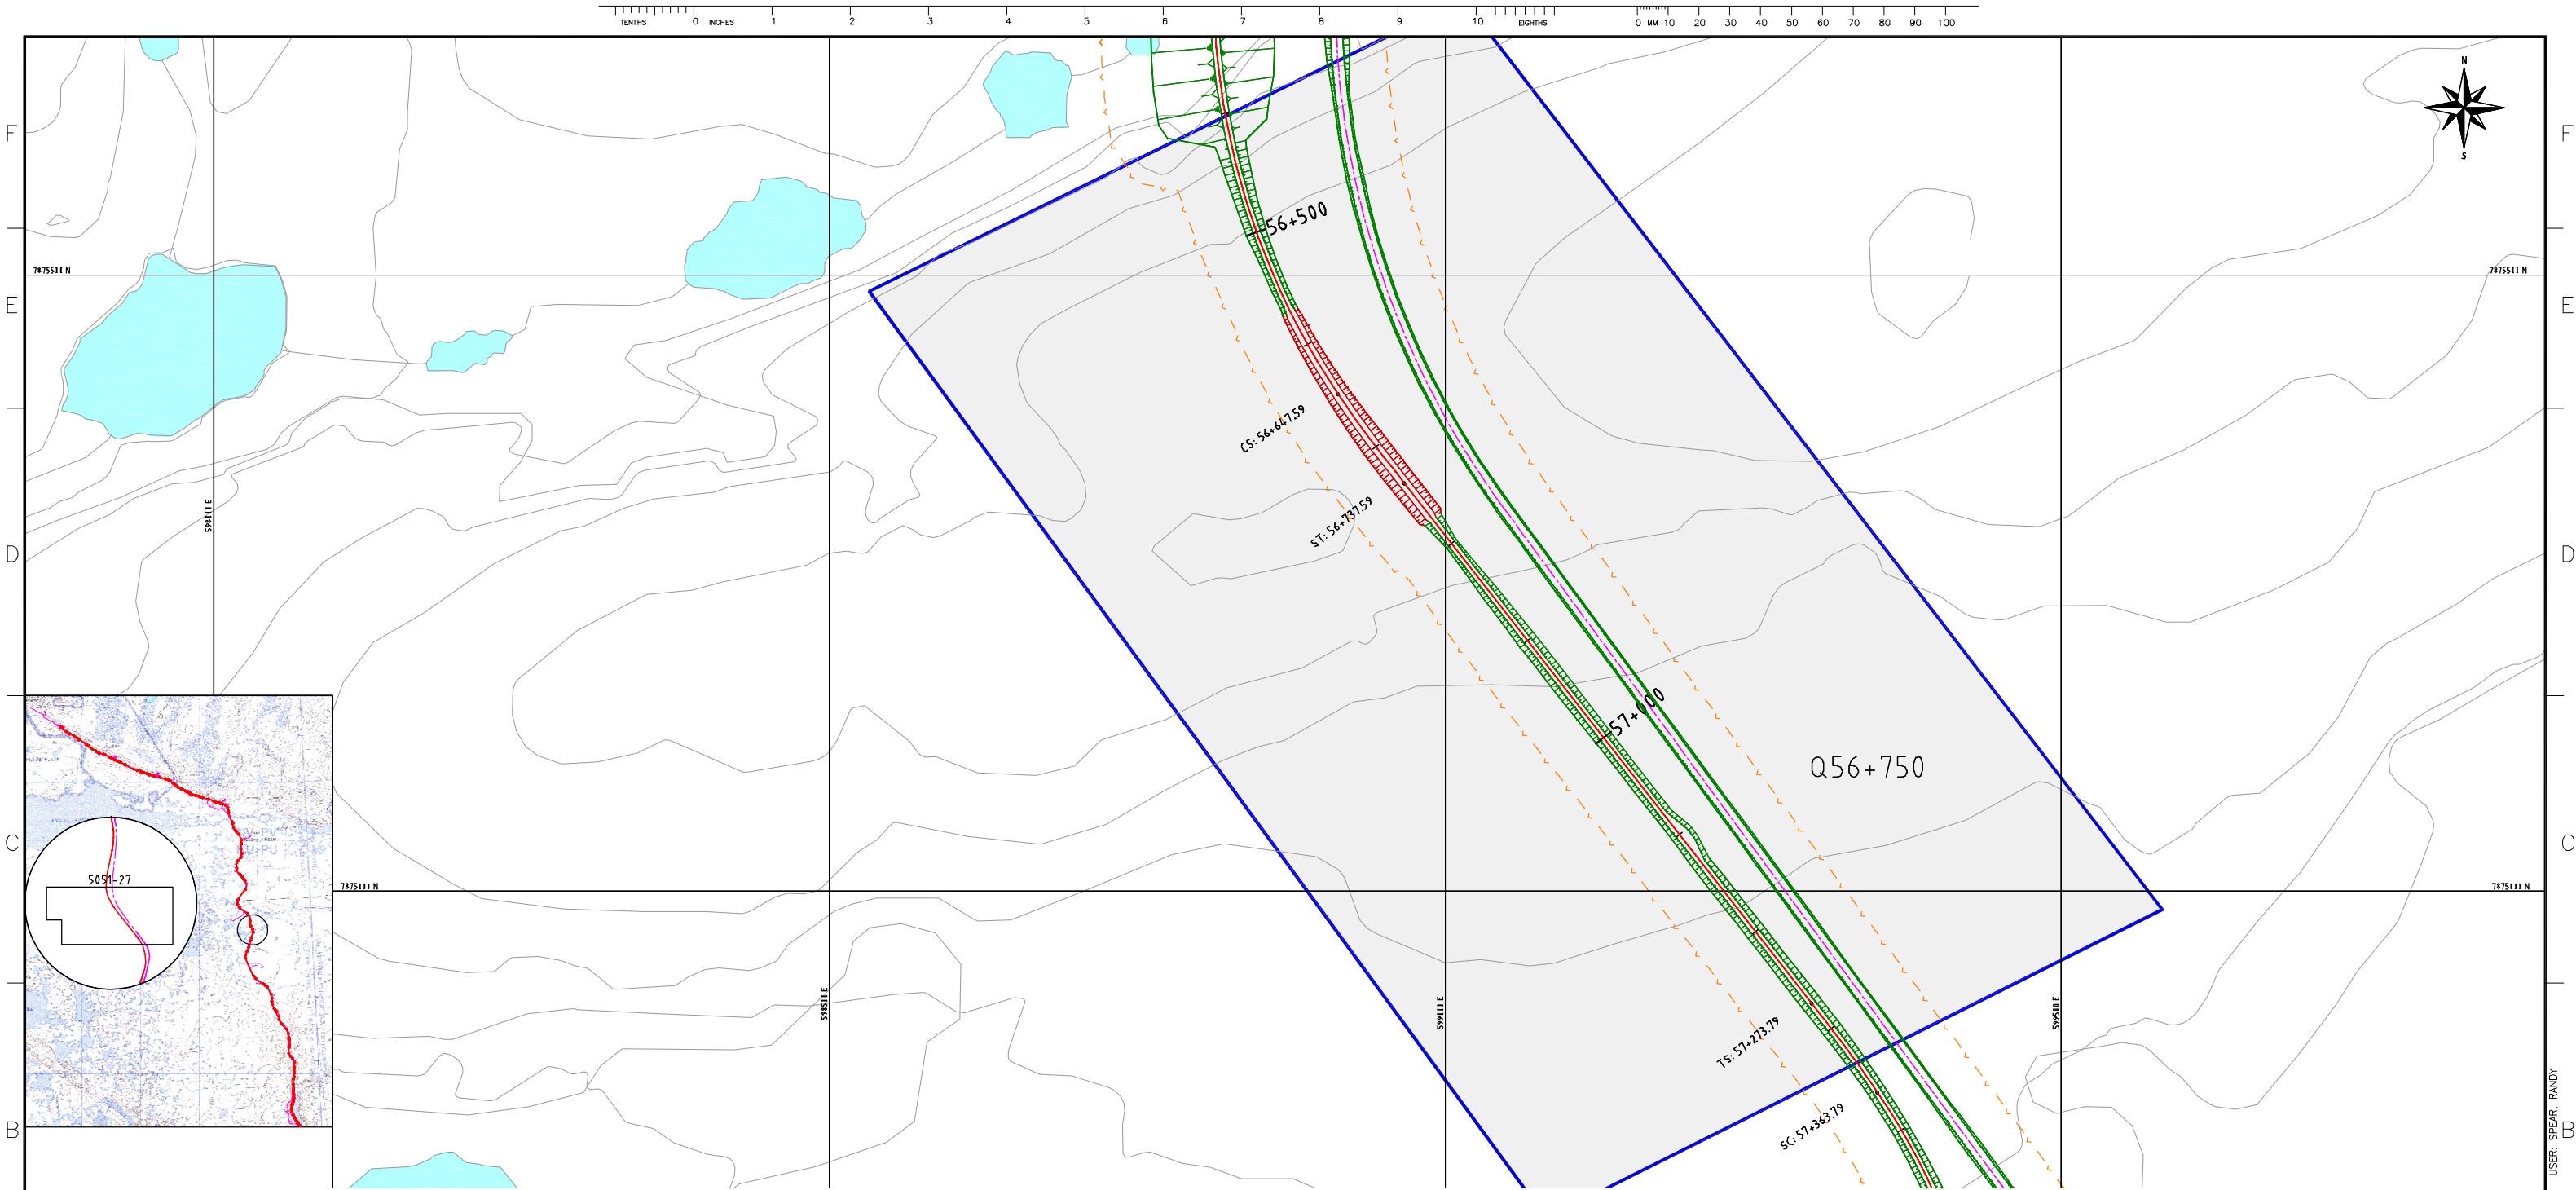


NOTES:
-SYMBOL AND R.O.W. DEFINITIONS CAN BE FOUND ON DRAWING A3-159952-5200-121-5001
-SYSTEM METRIC
-PROJECTION: UTM ZONE 17
-HORIZONTAL DATUM: NAD83

LEGEND:			
	Approximate Construction Right-of-Way		Quarry Potential Development Area
	Railway Centerline		Quarry Access Road
	Access Road Centerline		Access Road Design Profile
	Access Road Ground Profile		Access Road Ground Profile




DEVELOPMENT OF THIS DRAWING IS BASED ON PRELIMINARY TOPOGRAPHICAL AND GEOTECHNICAL INFORMATION ADEQUATE FOR PRELIMINARY DESIGN ONLY. IT SHOULD NOT BE USED FOR CONSTRUCTION OR ANY OTHER PURPOSES.

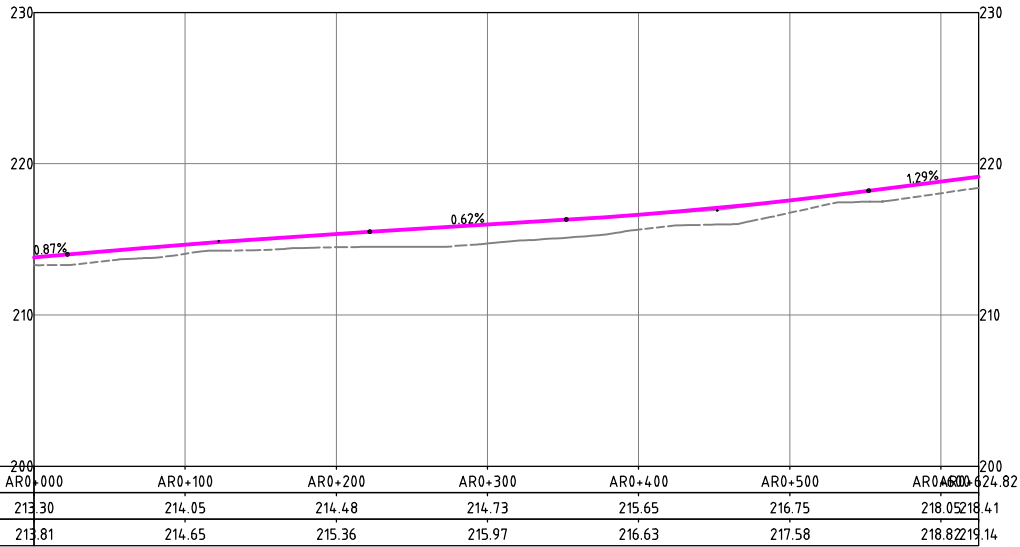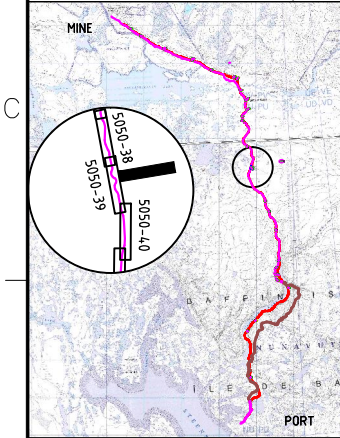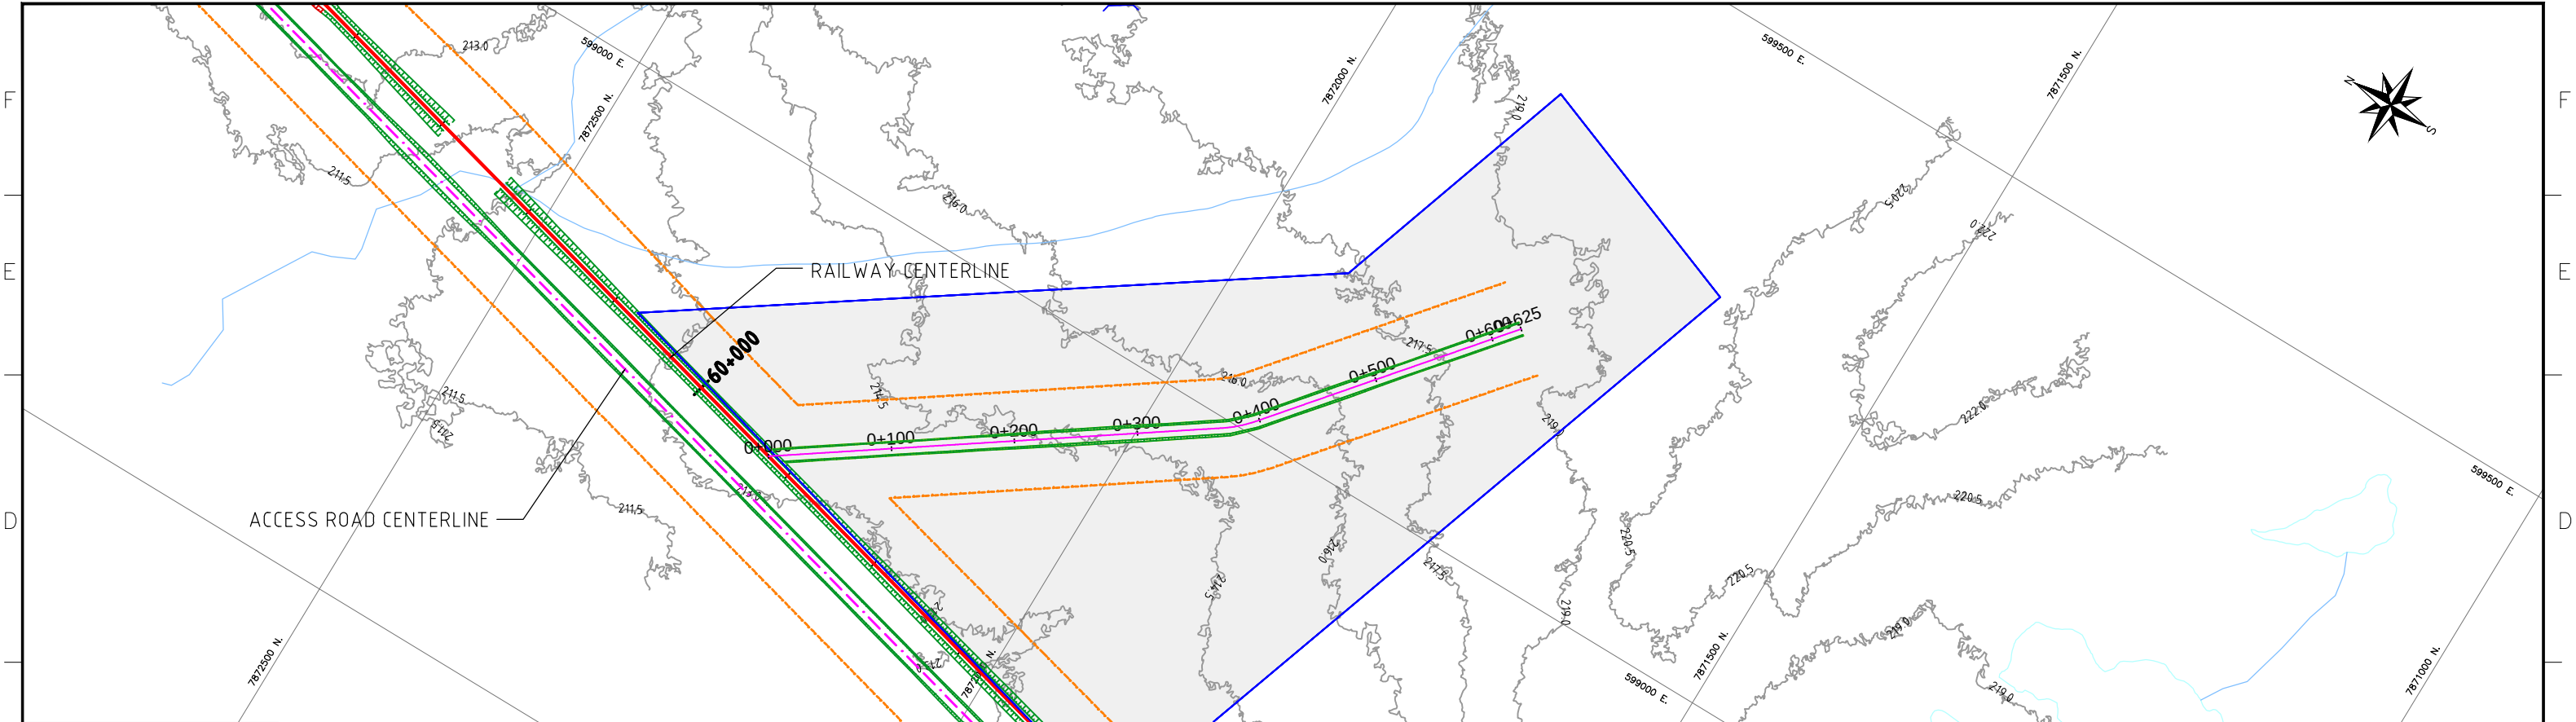

STATIONS (Km)	AR0+000	AR0+100	AR0+200	AR0+300	AR0+400	AR0+500	AR0+600
GROUND ELEVATION (m)	213.30	214.05	214.48	214.73	215.65	216.75	218.05
TOP OF SUBGRADE ELEV. (m)	213.81	214.65	215.36	215.97	216.63	217.58	218.82

NOTES:
- SYMBOL AND R.O.W. DEFINITIONS CAN BE FOUND ON DRAWING A3-159952-5200-121-5001.
- SYSTEM METRIC
- PROJECTION: UTM ZONE 17
- HORIZONTAL DATUM: NAD83

LEGEND:			
--- --	Approximate Construction Right-of-Way	---	Quarry Bound
---	Railway Centerline	---	Quarry Access Road
---	Access Road Centerline	---	Access Road Design Profile
---		---	Access Road Ground Profile

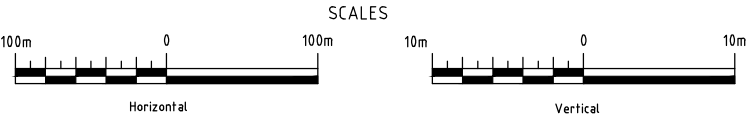


DEVELOPMENT OF THIS DRAWING IS BASED ON PRELIMINARY TOPOGRAPHICAL AND GEOTECHNICAL INFORMATION ADEQUATE FOR PRELIMINARY DESIGN ONLY. IT SHOULD NOT BE USED FOR CONSTRUCTION OR ANY OTHER PURPOSES.




REV	DDMMYY	REVISION	DR	CHK	APP	APP	APP	ISS	DDMMYY	APP	ISSUED FOR	REF	NUMBER	TITLE
1	10/12/10	ISSUED FOR DEIS ONLY	J.C.B.	C.F.	D.G.									
0		PRELIMINARY DESIGN	S.C.											

STAMP/SEAL
PROPRIETARY INFORMATION:
THIS DRAWING IS THE PROPERTY OF AMEC AMERICAS, LTD.
AND IS NOT TO BE LOANED OR REPRODUCED IN ANY WAY
WITHOUT THE PERMISSION OF AMEC AMERICAS, LTD.

CLIENT PROJECT MGR.	DEPARTMENT MGR.	PROJECT MGR.	Baffinland Iron Mines Corporation		PROJECT NUMBER	07-036
PROJECT PHASE	PERMITTING	AREA	5200	RAILWAY MAIN ALIGNMENT	DRAWING NO.	A3-159952-5200-121-5051-28
PROJECT NO.	ACTIVITY NO.	DSN	M.L.	DDMMYY	SUBJECT	REV.
159952		DRN	S.C.		RAILWAY CONSTRUCTION ACCESS ROAD PLAN AND PROFILE QUARRY Q60+000	1
SCALE	PACKAGE CODE	CHK	C.F.	10/12/10		
AS SHOWN		APP				

USER: CAROLYN FITZPATRICK
PLOTTED: 20-Dec-10 2:14 PM
SAVED: 20-Dec-10 1:30 PM

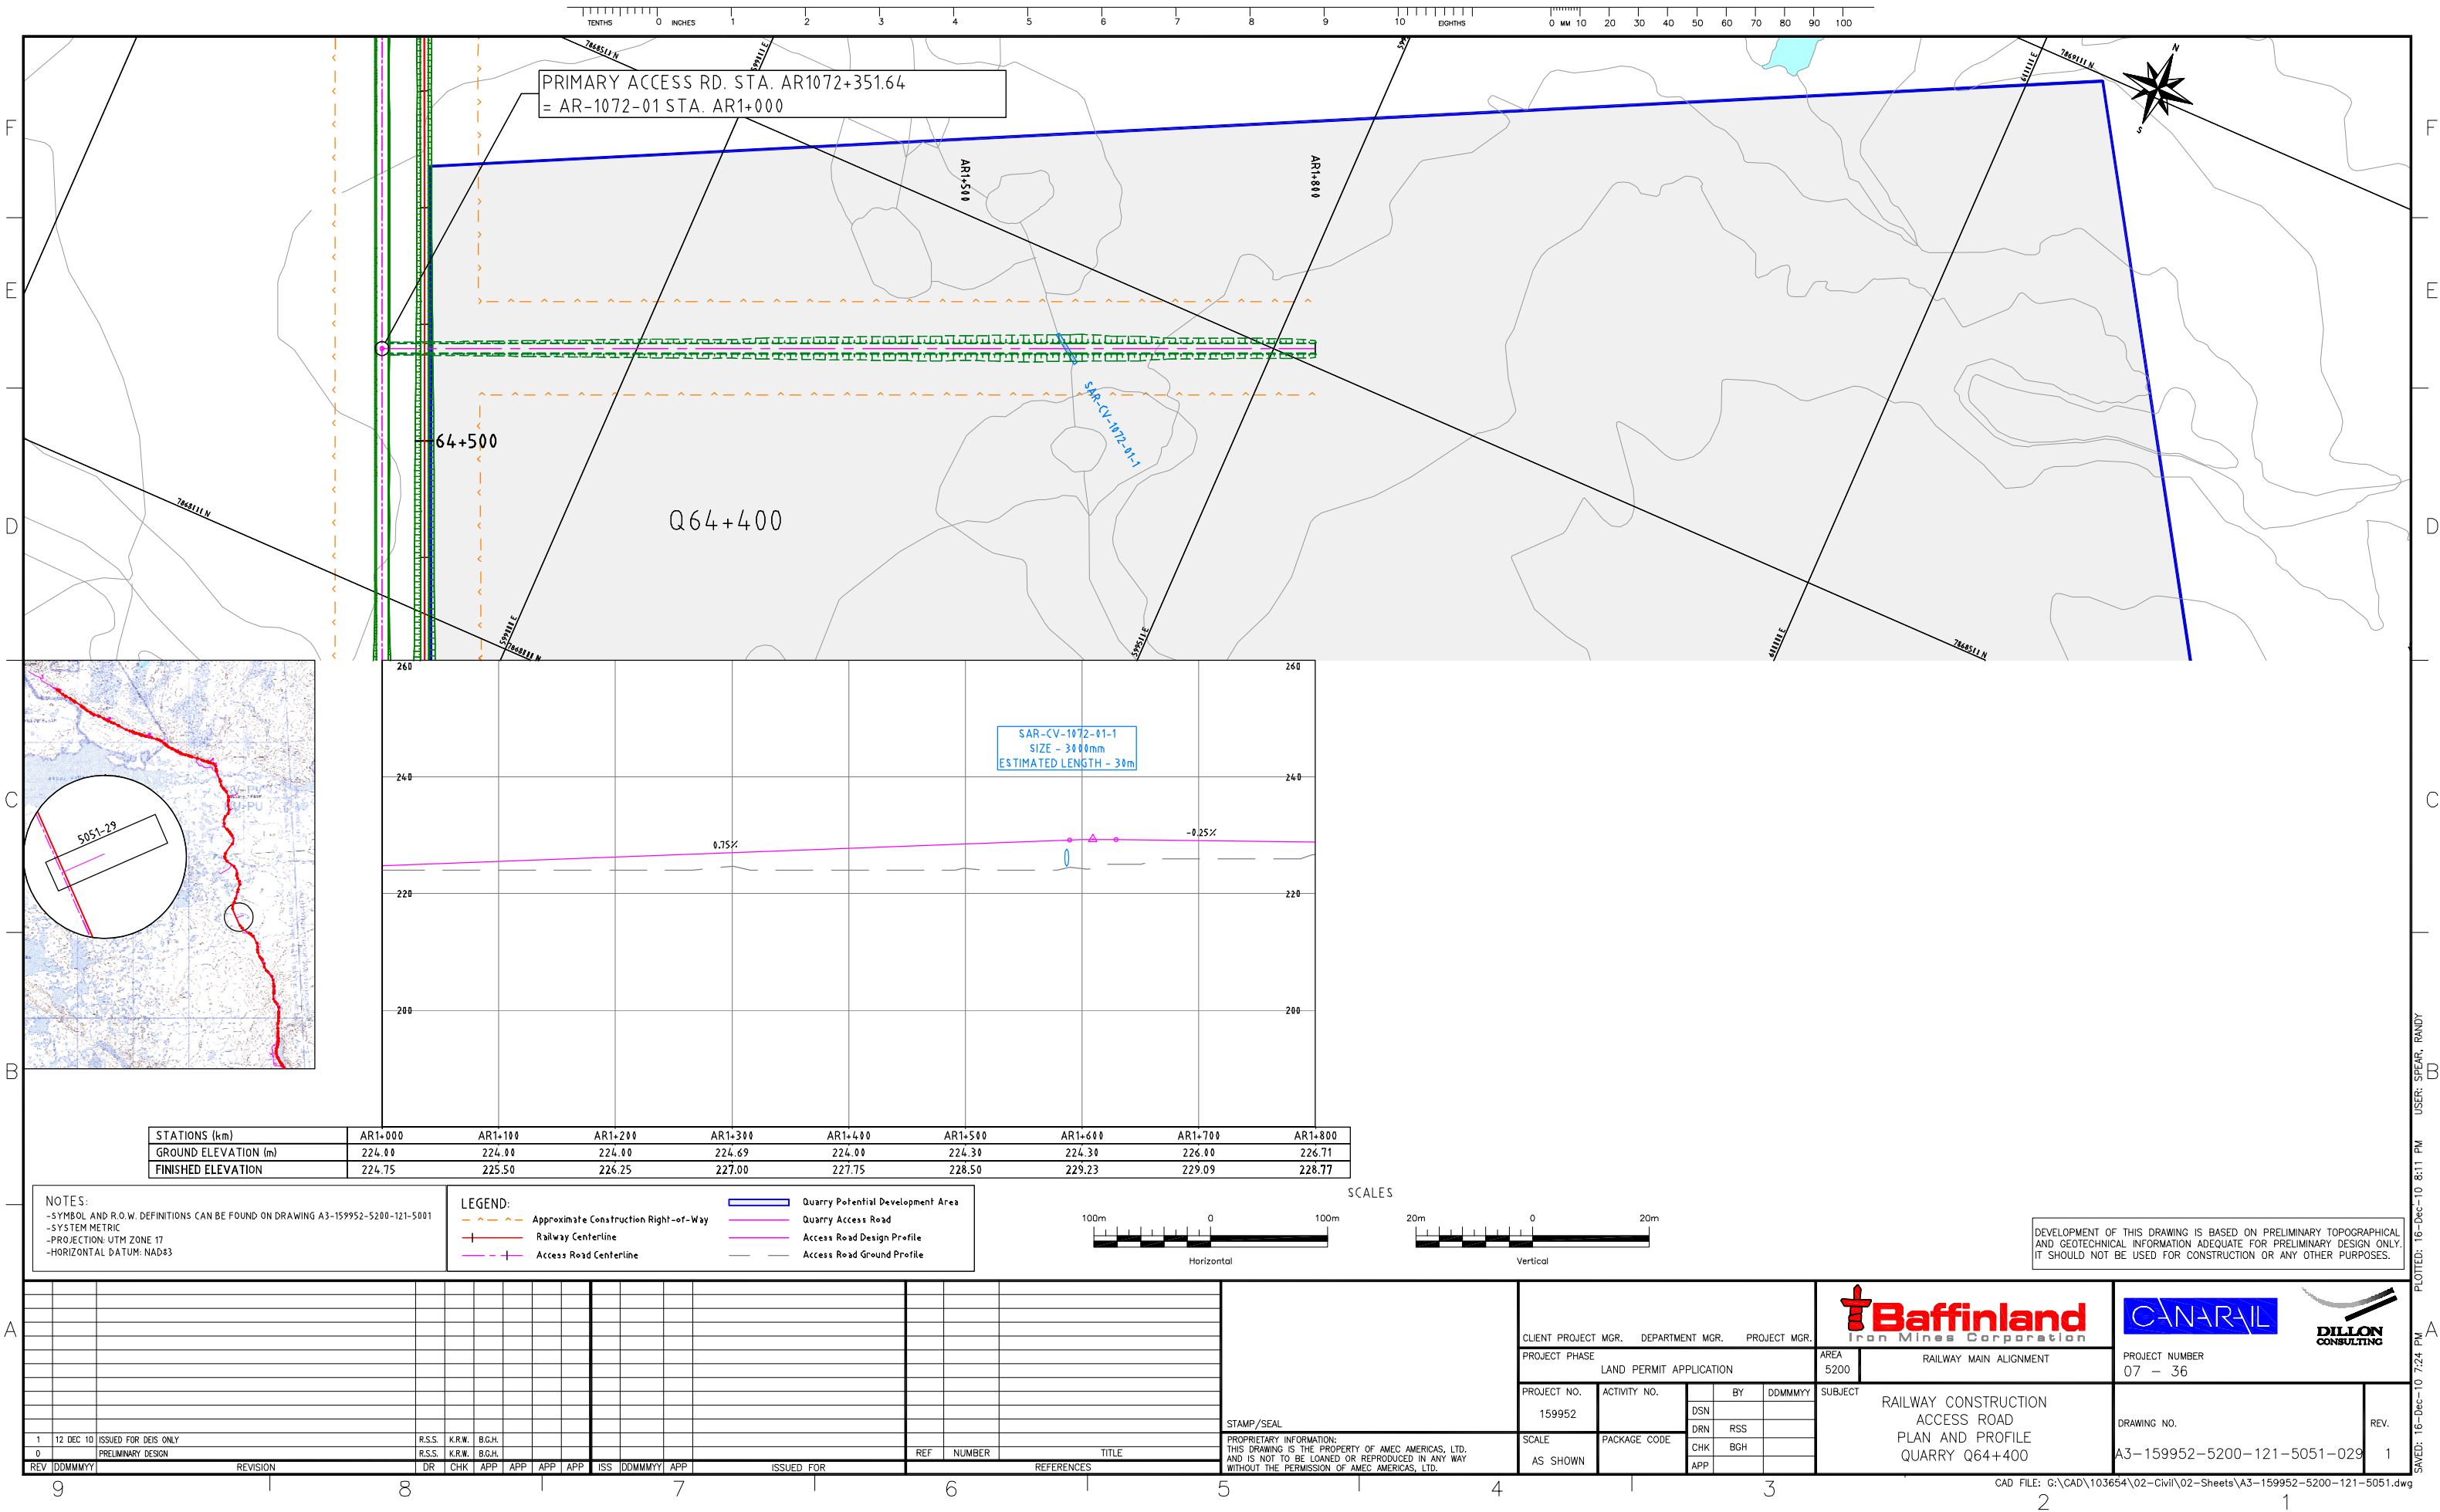

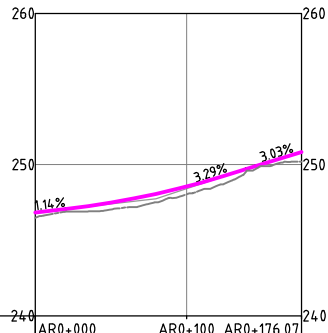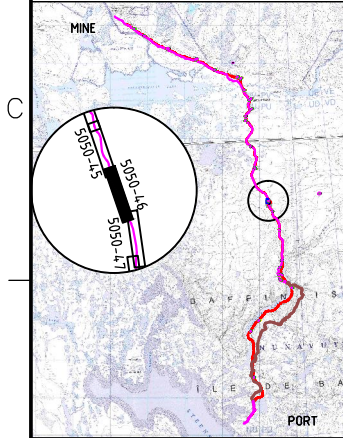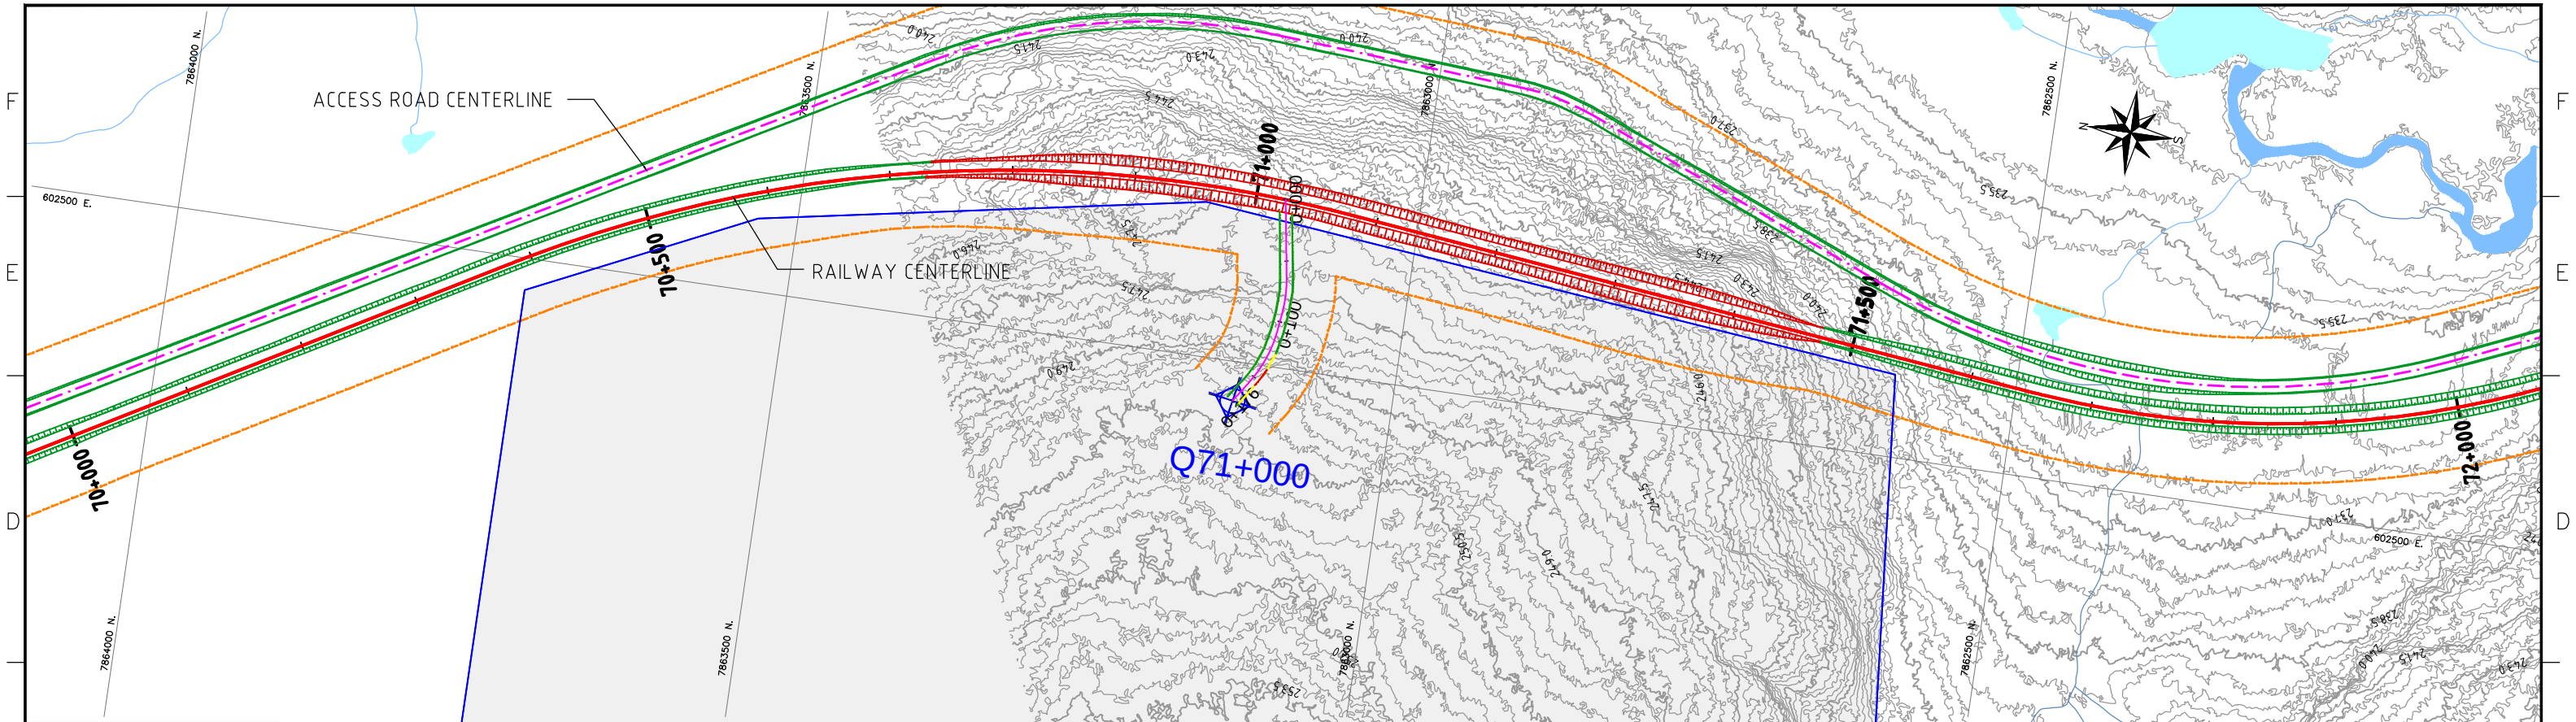

STATIONS (Km)	AR0+000	AR0+100	AR0+176.07
GROUND ELEVATION (m)	246.48	248.03	250.20
TOP OF SUBGRADE ELEV. (m)	246.83	248.55	250.83

NOTES:
- SYMBOL AND R.O.W. DEFINITIONS CAN BE FOUND ON DRAWING A3-159952-5200-121-5001.
- SYSTEM METRIC
- PROJECTION: UTM ZONE 17
- HORIZONTAL DATUM: NAD83

LEGEND:			Quarry Bound
	Approximate Construction Right-of-Way		Quarry Access Road
	Railway Centerline		Access Road Design Profile
	Access Road Centerline		Access Road Ground Profile



DEVELOPMENT OF THIS DRAWING IS BASED ON PRELIMINARY TOPOGRAPHICAL AND GEOTECHNICAL INFORMATION ADEQUATE FOR PRELIMINARY DESIGN ONLY. IT SHOULD NOT BE USED FOR CONSTRUCTION OR ANY OTHER PURPOSES.

REV	DDMMYY	ISSUED FOR	DR	CHK	APP	APP	APP	APP	ISS	DDMMYY	APP	ISSUED FOR	REF	NUMBER	TITLE
1	10/12/10	ISSUED FOR DEIS ONLY	J.C.B.	C.F.	D.G.										
0		PRELIMINARY DESIGN	S.C.												

STAMP/SEAL
PROPRIETARY INFORMATION:
THIS DRAWING IS THE PROPERTY OF AMEC AMERICAS, LTD.
AND IS NOT TO BE LOANED OR REPRODUCED IN ANY WAY
WITHOUT THE PERMISSION OF AMEC AMERICAS, LTD.

									
CLIENT PROJECT MGR. DEPARTMENT MGR. PROJECT MGR.									
PROJECT PHASE					AREA	RAILWAY MAIN ALIGNMENT		PROJECT NUMBER	
PERMITTING					5200			07-036	
PROJECT NO.	ACTIVITY NO.		BY	DDMMYY	SUBJECT RAILWAY CONSTRUCTION ACCESS ROAD PLAN AND PROFILE QUARRY Q71+000			DRAWING NO.	REV.
159952			DSN	M.L.					
			DRN	S.C.					
			CHK	C.F.				10/12/10	
			APP						
SCALE	PACKAGE CODE							A3-159952-5200-121-5051-31	1
AS SHOWN									

A

B

C




F

E

D

A


USER: DARREN REYNOLDS
PLOTTED: 17-Dec-10 7:30 PM
SAVED: 17-Dec-10 4:56 PM

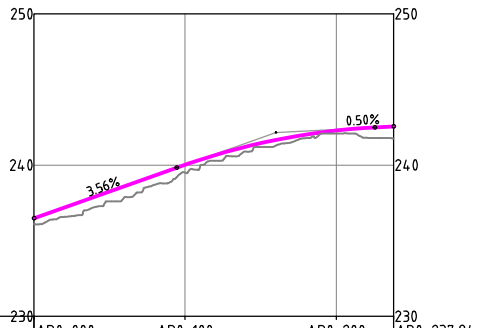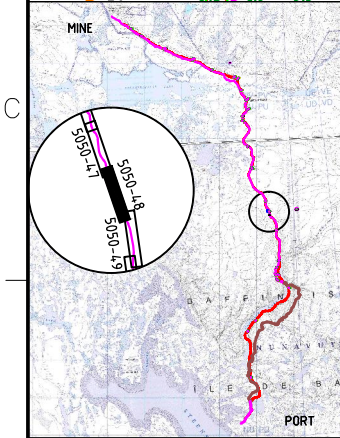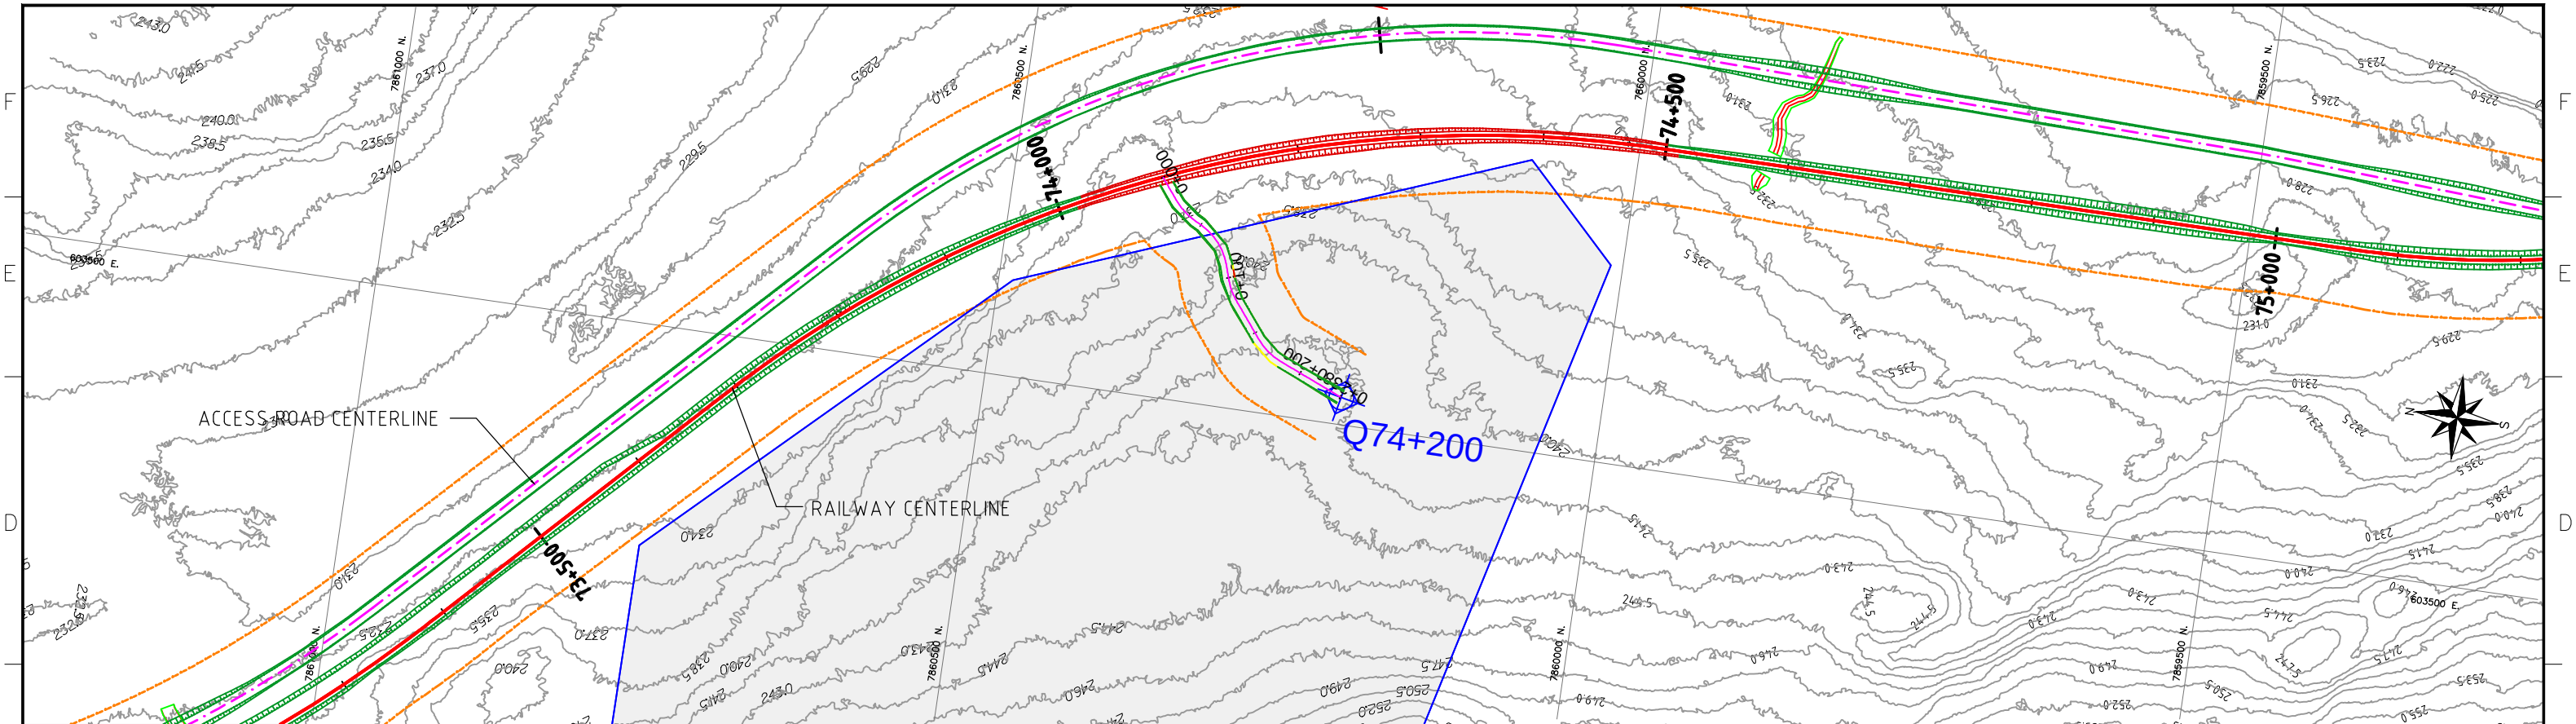

STATIONS (Km)	AR0+000	AR0+100	AR0+200	AR0+237.94
GROUND ELEVATION (m)	236.10	239.51	242.08	241.74
TOP OF SUBGRADE ELEV. (m)	236.48	240.03	242.29	242.56

NOTES:
- SYMBOL AND R.O.W. DEFINITIONS CAN BE FOUND ON DRAWING A3-159952-5200-121-5001.
- SYSTEM METRIC
- PROJECTION: UTM ZONE 17
- HORIZONTAL DATUM: NAD83

LEGEND:		
Approximate Construction Right-of-Way	Quarry Bound	Quarry Access Road
Railway Centerline	Access Road Design Profile	Access Road Ground Profile
Access Road Centerline		

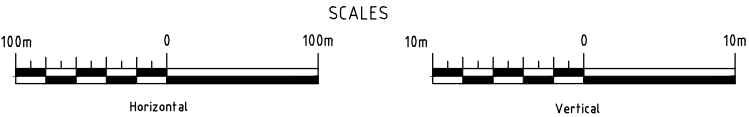

DEVELOPMENT OF THIS DRAWING IS BASED ON PRELIMINARY TOPOGRAPHICAL AND GEOTECHNICAL INFORMATION ADEQUATE FOR PRELIMINARY DESIGN ONLY. IT SHOULD NOT BE USED FOR CONSTRUCTION OR ANY OTHER PURPOSES.


REV	DDMMYY	REVISION	DR	CHK	APP	APP	APP	ISS	DDMMYY	APP	ISSUED FOR	REF	NUMBER	TITLE
1	10/12/10	ISSUED FOR DEIS ONLY	J.C.B.	C.F.	D.G.									
0		PRELIMINARY DESIGN	S.C.											

STAMP/SEAL
PROPRIETARY INFORMATION:
THIS DRAWING IS THE PROPERTY OF AMEC AMERICAS, LTD.
AND IS NOT TO BE LOANED OR REPRODUCED IN ANY WAY
WITHOUT THE PERMISSION OF AMEC AMERICAS, LTD.

CLIENT PROJECT MGR.	DEPARTMENT MGR.	PROJECT MGR.	AREA	PROJECT NUMBER
PROJECT PHASE	PERMITTING	BY	5200	07-036
PROJECT NO.	ACTIVITY NO.	DSN	RAILWAY MAIN ALIGNMENT	DRAWING NO.
159952		DRN		A3-159952-5200-121-5051-32
SCALE	PACKAGE CODE	CHK	RAILWAY CONSTRUCTION ACCESS ROAD PLAN AND PROFILE QUARRY Q74+200	REV.
AS SHOWN		APP		1



USER: DARREN REYNOLDS
PLOTTED: 17-Dec-10 7:38 PM
SAVED: 17-Dec-10 4:58 PM

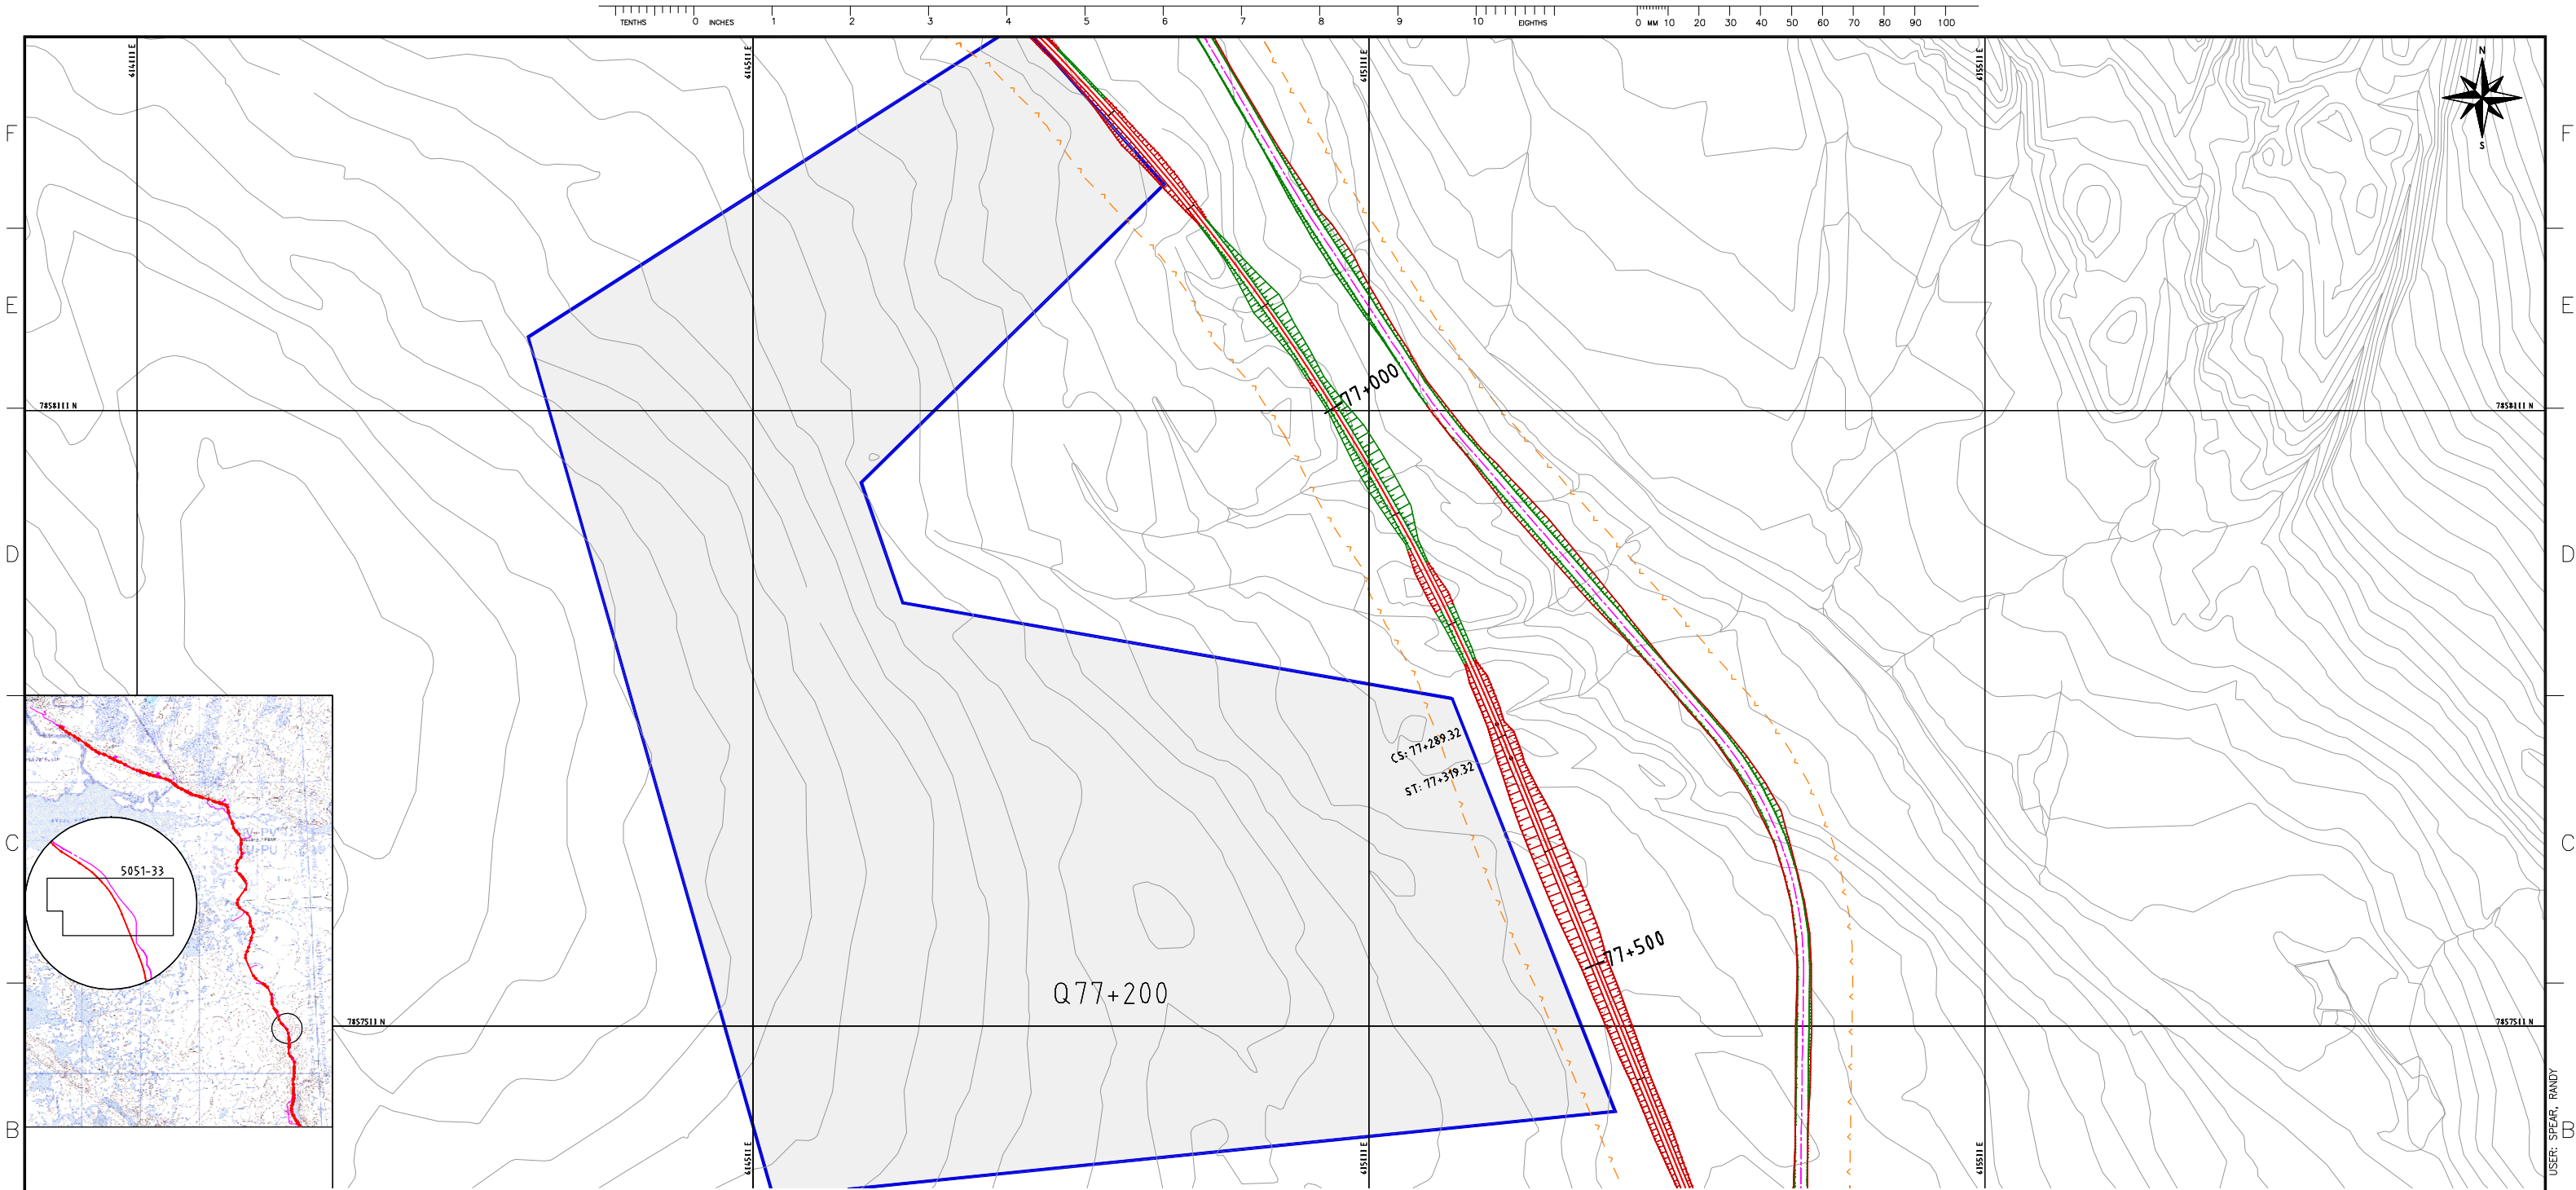

NOTES:
-SYMBOL AND R.O.W. DEFINITIONS CAN BE FOUND ON DRAWING A3-159952-5200-121-5001
-SYSTEM METRIC
-PROJECTION: UTM ZONE 17
-HORIZONTAL DATUM: NAD83

LEGEND:
- - - - - Approximate Construction Right-of-Way
- - - - - Quarry Access Road
- - - - - Access Road Design Profile
- - - - - Access Road Centerline
- - - - - Access Road Ground Profile



DEVELOPMENT OF THIS DRAWING IS BASED ON PRELIMINARY TOPOGRAPHICAL AND GEOTECHNICAL INFORMATION ADEQUATE FOR PRELIMINARY DESIGN ONLY. IT SHOULD NOT BE USED FOR CONSTRUCTION OR ANY OTHER PURPOSES.

REV	DDMMYY	REVISION	DR	CHK	APP	APP	APP	APP	ISS	DDMMYY	APP	ISSUED FOR	REF	NUMBER	TITLE
1	12 DEC 10	ISSUED FOR DES ONLY	R.S.S.	K.R.W.	B.G.H.										
0		PRELIMINARY DESIGN	R.S.S.	K.R.W.	B.G.H.										

STAMP/SEAL
PROPRIETARY INFORMATION:
THIS DRAWING IS THE PROPERTY OF AMEC AMERICAS, LTD.
AND IS NOT TO BE LOANED OR REPRODUCED IN ANY WAY
WITHOUT THE PERMISSION OF AMEC AMERICAS, LTD.

CLIENT PROJECT MGR. DEPARTMENT MGR. PROJECT MGR.

PROJECT PHASE LAND PERMIT APPLICATION

PROJECT NO. 159952 ACTIVITY NO.

SCALE AS SHOWN PACKAGE CODE

DSN KRW DDMMYY

DRN RSS

CHK BGH

APP



AREA 5200 RAILWAY MAIN ALIGNMENT

SUBJECT RAILWAY CONSTRUCTION ACCESS ROAD




PLAN

QUARRY Q77+200

PROJECT NUMBER 07 - 36

DRAWING NO. A3-159952-5200-121-5051-033


REV. 1

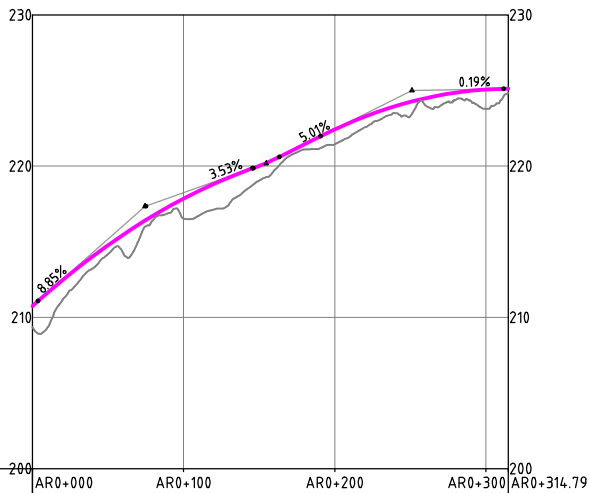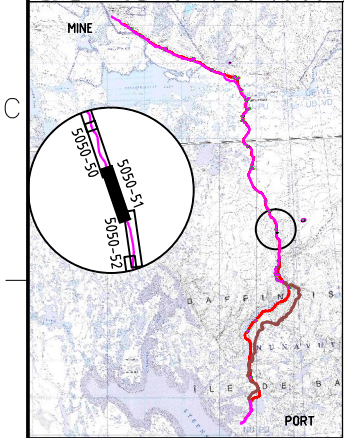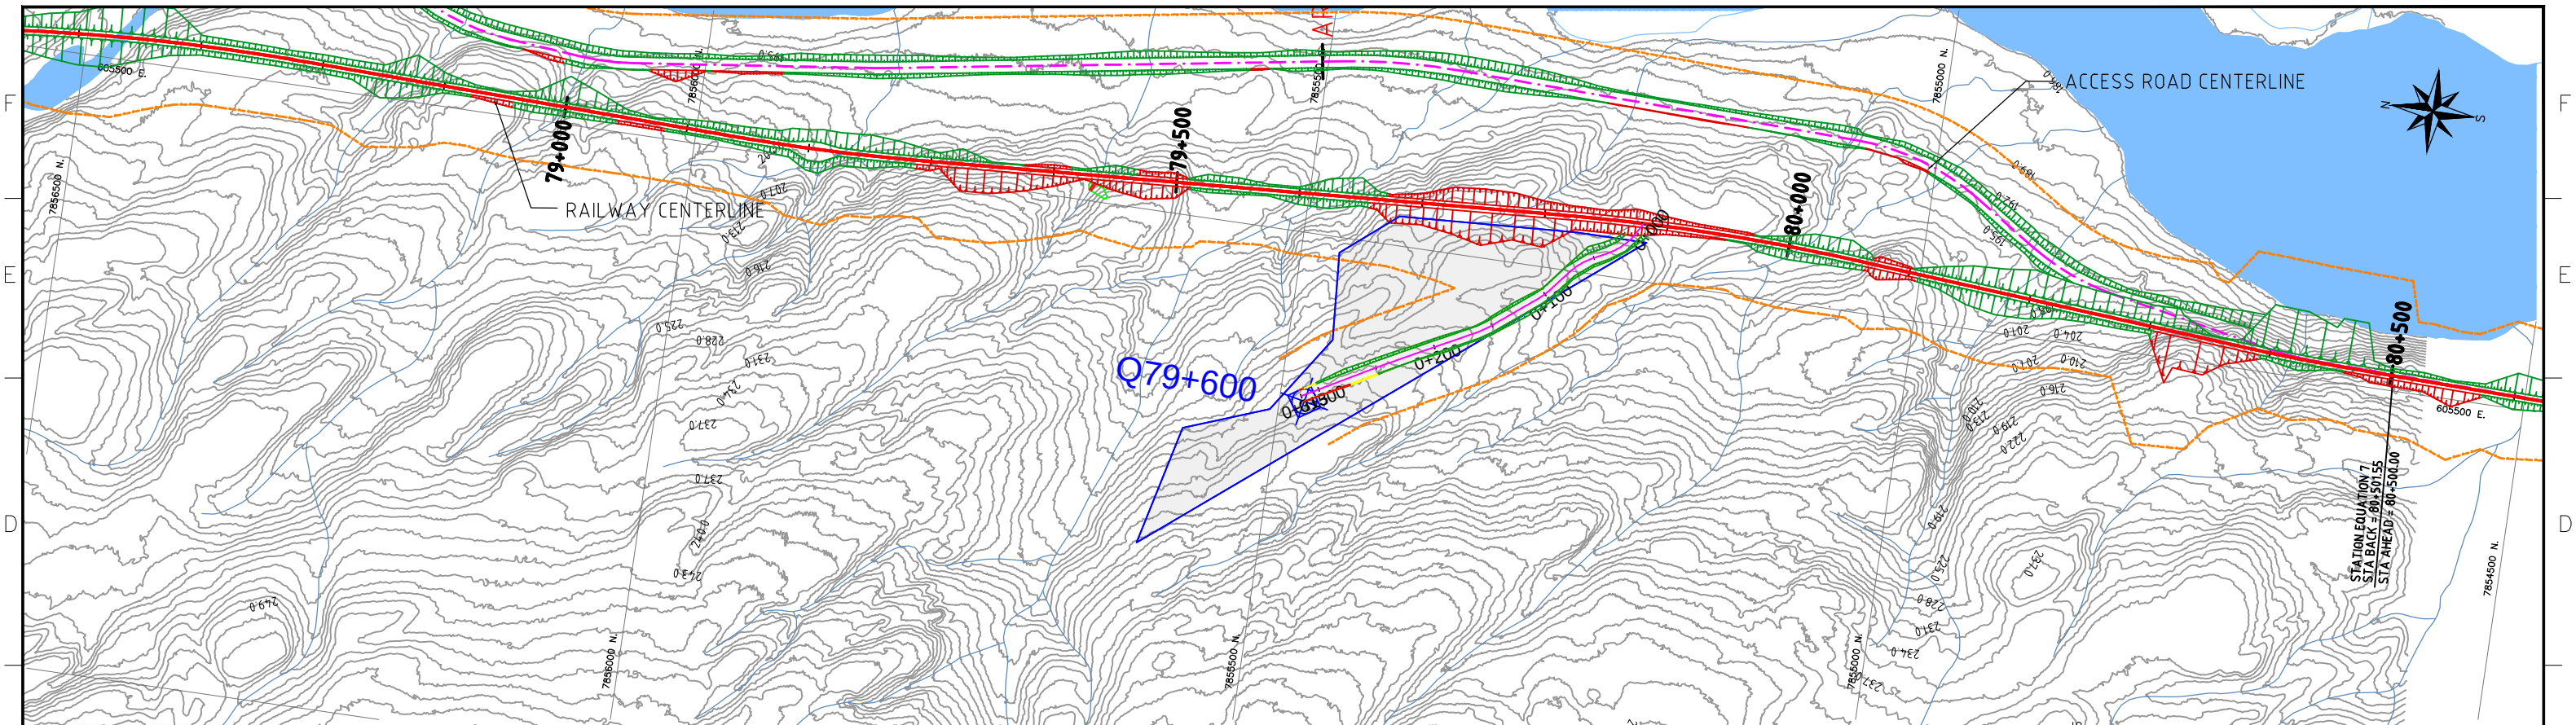

STATIONS (Km)	AR0+000	AR0+100	AR0+200	AR0+300	AR0+314.79
GROUND ELEVATION (m)	209.37	216.54	221.45	223.79	224.83
TOP OF SUBGRADE ELEV. (m)	210.75	217.86	222.43	225.07	225.12

NOTES:
- SYMBOL AND R.O.W. DEFINITIONS CAN BE FOUND ON DRAWING A3-159952-5200-121-5001.
- SYSTEM METRIC
- PROJECTION: UTM ZONE 17
- HORIZONTAL DATUM: NAD83

LEGEND:			
	Approximate Construction Right-of-Way		Quarry Bound
	Railway Centerline		Quarry Access Road
	Access Road Centerline		Access Road Design Profile
			Access Road Ground Profile

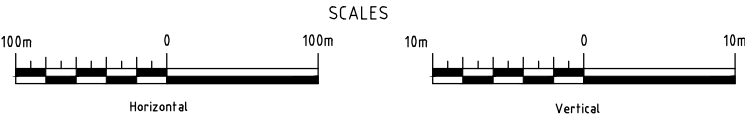

DEVELOPMENT OF THIS DRAWING IS BASED ON PRELIMINARY TOPOGRAPHICAL AND GEOTECHNICAL INFORMATION ADEQUATE FOR PRELIMINARY DESIGN ONLY. IT SHOULD NOT BE USED FOR CONSTRUCTION OR ANY OTHER PURPOSES.

	</									
--	--	----	--	--	--	--	--	--	--	--	--

