


Iqaluit



CITY OF IQALUIT

SOLID WASTE LANDFILL, WASTE TRANSFER STATION AND NORTHWEST AGGREGATE DEPOSIT ROAD - 90% SUBMISSION

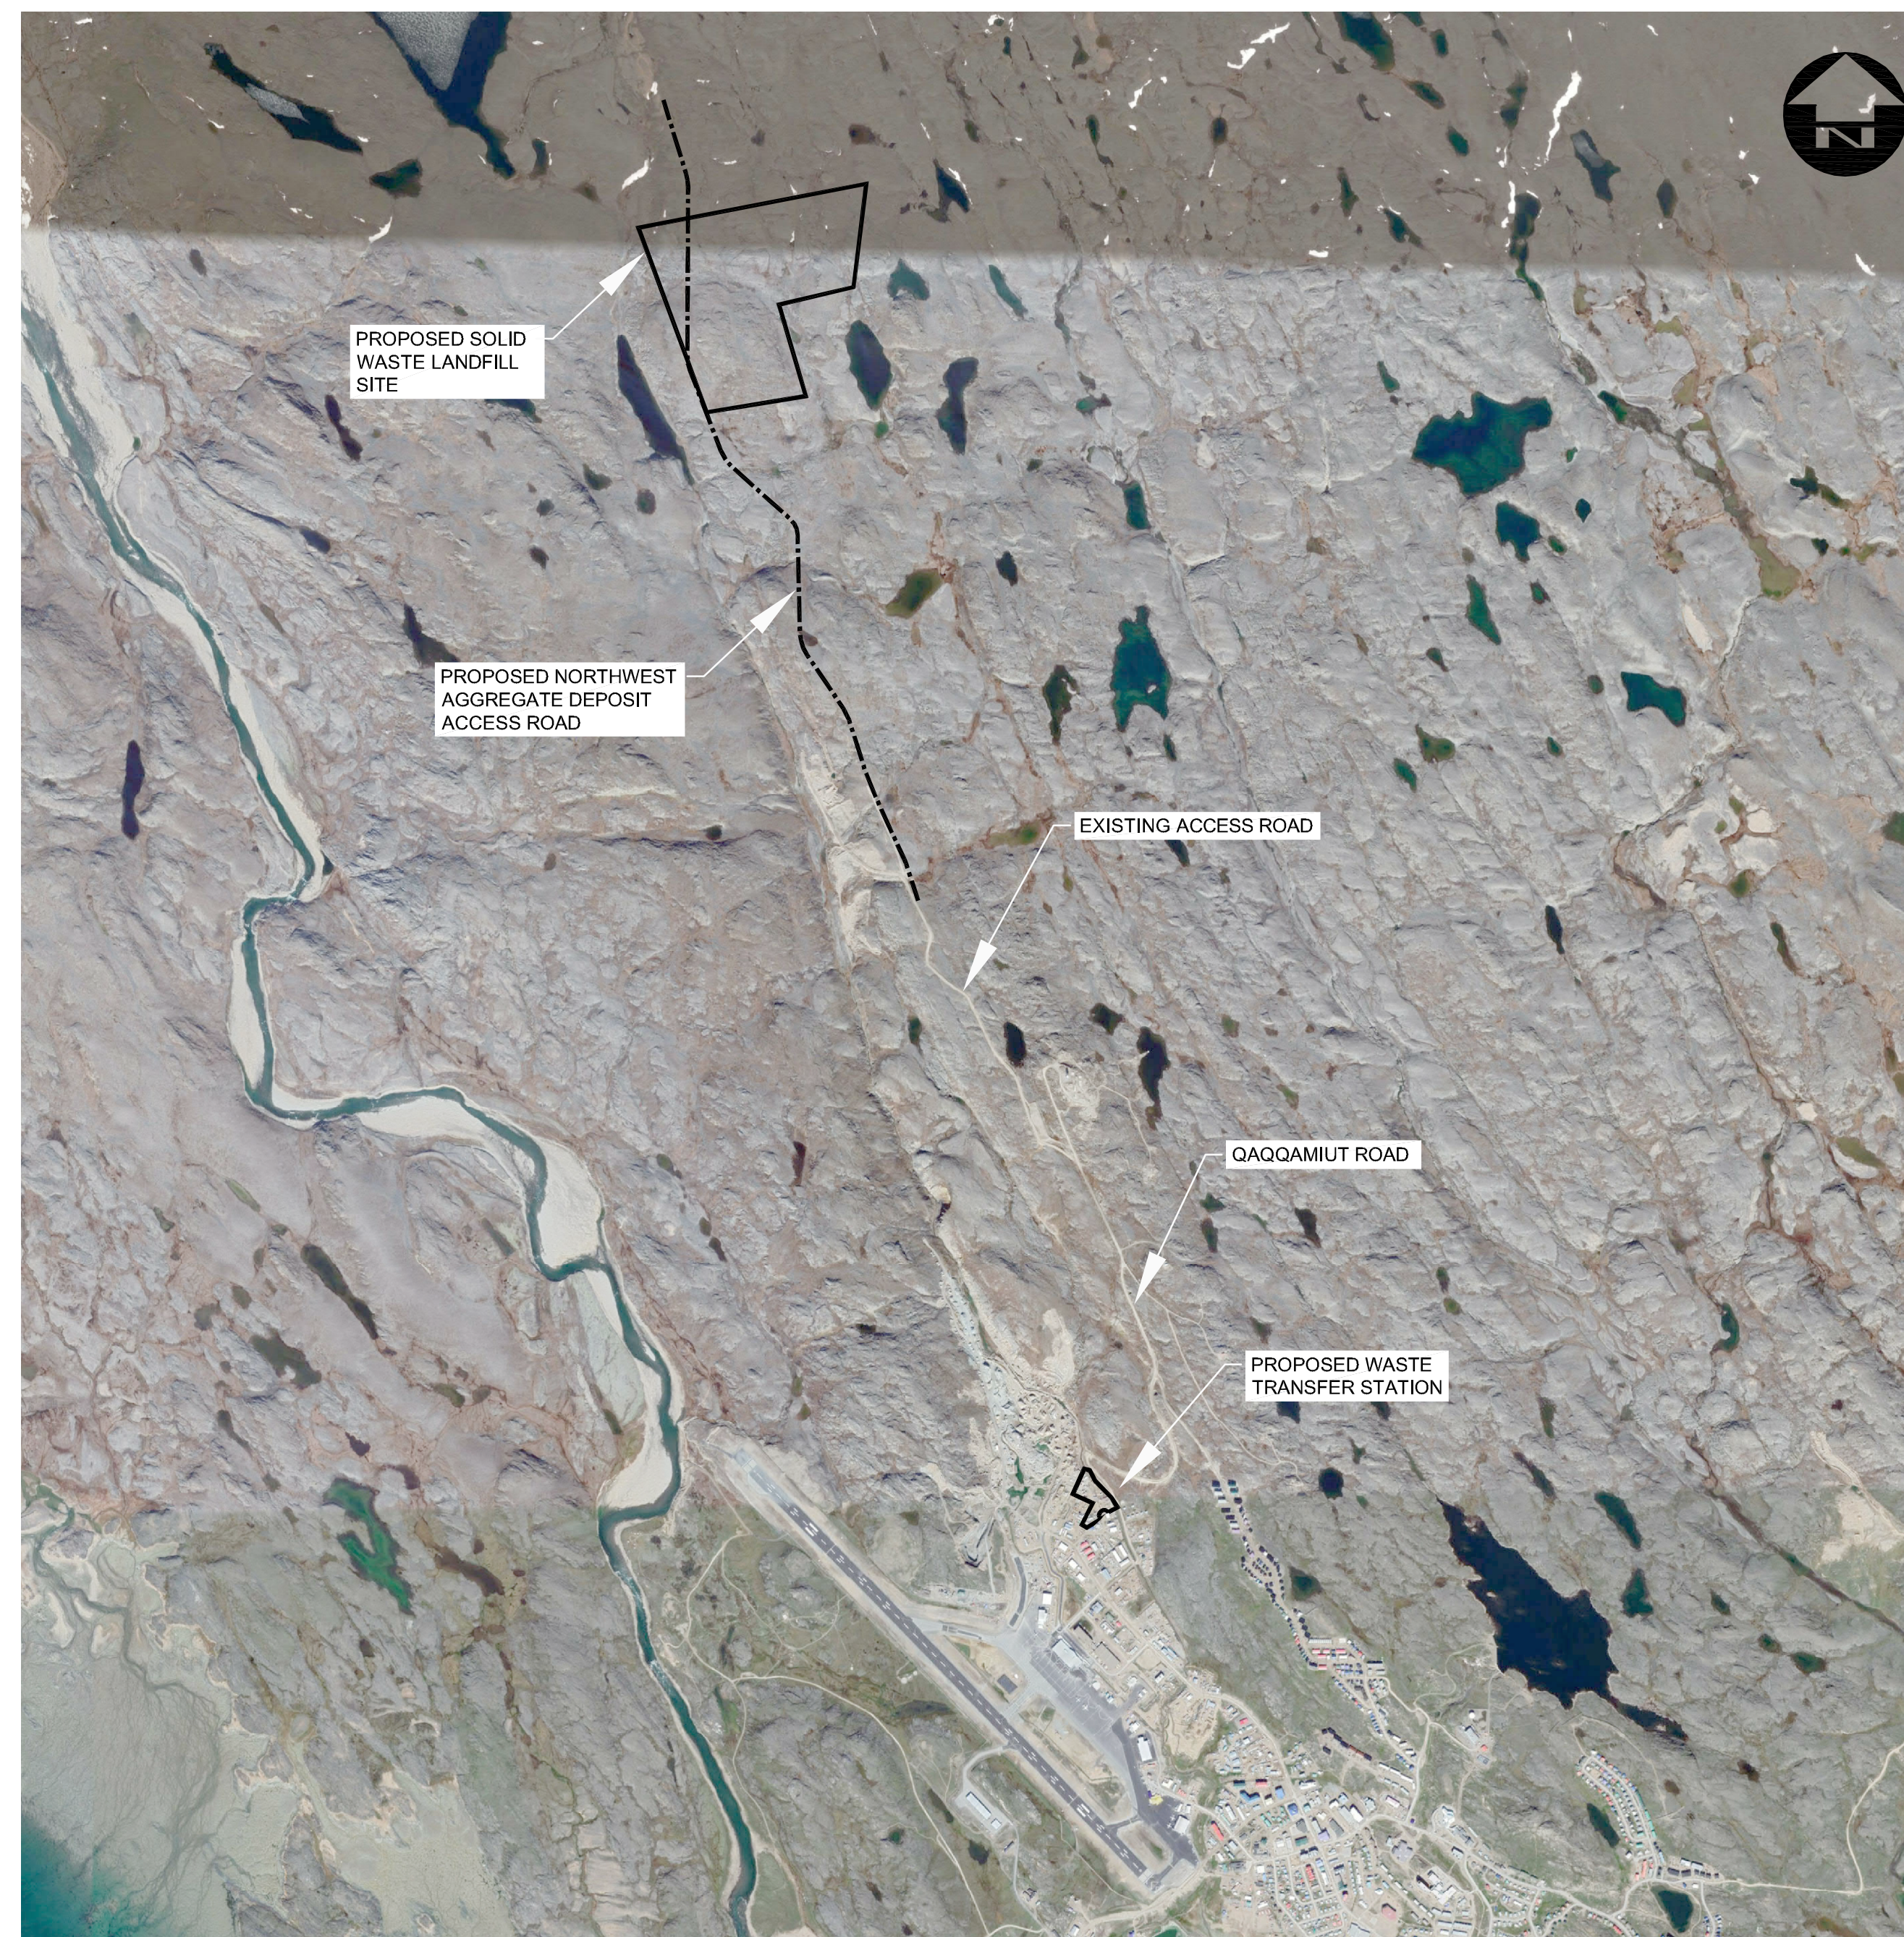

KEY PLAN

DILLON PROJECT: 19-9543
DATE: JANUARY 24, 2020





CITY OF IQALUIT

SOLID WASTE LANDFILL, WASTE TRANSFER STATION & NORTHWEST AGGREGATE DEPOSIT ROAD

DRAWING INDEX - LANDFILL	
DWG.	DESCRIPTION
LF-C01	EXISTING CONDITIONS SITE PLAN
LF-C02	PROPOSED CONDITIONS SITE PLAN
LF-C03	EROSION CONTROL SITE PLAN & DETAILS
LF-C04	SOUTH PERIMETER ROAD - PLAN & PROFILE
LF-C05	WEST PERIMETER ROAD - PLAN & PROFILE
LF-C06	LEACHATE LAGOONS ROAD - PLAN & PROFILE
LF-C07	CELL 1 ROAD - PLAN & PROFILE
LF-C08	CELL 1 TOP OF ROUGH GRADED SITE
LF-C09	CELL 1 TOP OF LEACHATE COLLECTION GEOMEMBRANE
LF-C10	CELL 1 TOP OF LINER SYSTEM
LF-C11	CELL 1 TOP OF BALED WASTE
LF-C12	CELL 1 SECTIONS
LF-C13	LEACHATE LAGOONS - PLAN & PROFILE
LF-C14	LEACHATE LAGOONS - SECTIONS & DETAILS
LF-C15	75 YEAR PROPOSED BOTTOM OF LINER SYSTEM
LF-C16	75 YEAR PROPOSED TOP OF FINAL BALED WASTE
LF-C17	LANDFILL SECTIONS 1 TO 3
LF-C18	LANDFILL SECTIONS 4 AND 5
LF-C19	LANDFILL SECTIONS 6 AND 7
LF-C20	LINER DETAILS
LF-C21	SECTIONS AND DETAILS

DRAWING INDEX - WASTE TRANSFER STATION	
DWG.	DESCRIPTION
CIVIL	
WTS-C01	EXISTING CONDITIONS SITE PLAN
WTS-C02	PROPOSED CONDITIONS SITE PLAN
WTS-C03	EROSION CONTROL PLAN
WTS-C04	PLAN, PROFILES AND SECTIONS
WTS-C05	DETAILS
STRUCTURAL	
WTS-S01	STRUCTURAL NOTES
WTS-S02	THERMOSYPHON PLAN
WTS-S03	SLAB PLAN
WTS-S04	MEZZANINE PLAN
WTS-S05	SLAB REINFORCING PLAN
WTS-S06	SLAB SECTIONS & DETAILS 1
WTS-S07	SLAB SECTIONS & DETAILS 2
WTS-S08	SLAB SECTIONS & DETAILS 3
WTS-S09	BASE PLATES, MANIFOLDS & TYPICAL DETAILS
WTS-S10	MEZZANINE SECTIONS & DETAILS
ARCHITECTURAL	
WTS-A01	FLOOR PLAN
WTS-A02	ENLARGED FLOOR PLAN, MEZZANINE PLAN, SCHEDULES, DOOR, FRAME ELEVATIONS, ABBREVIATIONS
WTS-A03	PLAN DETAILS
WTS-A04	BUILDING ELEVATIONS
WTS-A05	CROSS SECTIONS SHEET 1
WTS-A06	CROSS SECTIONS SHEET 2 - FIRE RATED ASSEMBLY PLANS
WTS-A07	WALL SECTIONS SHEET 1
WTS-A08	WALL SECTIONS SHEET 2
WTS-A09	SECTION DETAILS

WTS-A10	MISCELLANEOUS METALS ELEVATIONS, SECTIONS
WTS-A11	PRE-FABRICATED OFFICE FLOOR PLAN PRE-FABRICATED SCALE HOUSE FLOOR PLAN
MECHANICAL	
WTS-M01	MECHANICAL LAYOUT - PLUMBING, HVAC & FIRE PROTECTION
WTS-M02	LARGE SCALE BOILER ROOM LAYOUT
WTS-M03	ISOMETRIC BOILER ROOM LAYOUT
WTS-M04	SITE OFFICE - MECHANICAL LAYOUT
WTS-M05	MECHANICAL SECTIONS & DETAILS
WTS-M06	HYDRONIC HEATING SYSTEM - FLOW DIAGRAM
WTS-M07	MECHANICAL SCHEDULES
ELECTRICAL	
WTS-E00	ELECTRICAL - SITE PLAN
WTS-E01	POWER PLAN MAIN BUILDING AREA
WTS-E02	POWER & SYSTEMS PLAN SERVICE ROOMS, PANEL SCHEDULES
WTS-E03	LIGHTING PLAN MAIN BUILDING
WTS-E04	LIGHTING PLAN SERVICE ROOMS, FIXTURE SCHEDULE
WTS-E05	OVERALL SITE POWER, SINGLE LINE DIAGRAM
WTS-E06	ELECTRICAL PLAN - SITE OFFICE & SCALE HOUSE

INDEX OF INCLUDED DRAWINGS

DRAWING NO.	REVISION	DESCRIPTION
		COVER SHEET
OTT-00219428-A0-LOC-1	3	LOCATION PLAN
OTT-00219428-A0-SP-1	3	SITE PLAN-1
OTT-00219428-A0-SP-2	3	SITE PLAN-2
OTT-00219428-A0-SP-3	3	SITE PLAN-3
OTT-00219428-A0-LP-1	3	LAYOUT PLAN-1
OTT-00219428-A0-LP-2	3	LAYOUT PLAN-2
OTT-00219428-A0-LP-3	3	LAYOUT PLAN-3
OTT-00219428-A0-LP-4	3	LAYOUT PLAN-4
OTT-00219428-A0-LP-5	3	LAYOUT PLAN-5
OTT-00219428-A0-LP-6	3	LAYOUT PLAN-6
OTT-00219428-A0-PP-1	3	PLAN AND PROFILES-1
OTT-00219428-A0-PP-2	3	PLAN AND PROFILES-2
OTT-00219428-A0-PP-3	3	PLAN AND PROFILES-3
OTT-00219428-A0-PP-4	3	PLAN AND PROFILES-4
OTT-00219428-A0-PP-5	3	PLAN AND PROFILES-5
OTT-00219428-A0-PP-6	3	PLAN AND PROFILES-6
OTT-00219428-A0-PP-7	3	PLAN AND PROFILES-7
OTT-00219428-A0-PP-8	3	PLAN AND PROFILES-8
OTT-00219428-A0-PP-9	3	PLAN AND PROFILES-9
OTT-00219428-A0-PP-10	3	PLAN AND PROFILES-10
OTT-00219428-A0-PP-11	3	PLAN AND PROFILES-11
OTT-00219428-A0-PP-12	3	PLAN AND PROFILES-12
OTT-00219428-A0-PP-13	3	PLAN AND PROFILES-13
OTT-00219428-A0-PP-14	3	PLAN AND PROFILES-14
OTT-00219428-A0-DET-1	3	ROAD DETAILS
OTT-00219428-A0-DET-2	3	GUIDERAIL DETAILS
OTT-00219428-A0-DET-3	3	MISC. DETAILS

DILLON PROJECT: 19-9543

DATE: JANUARY 24, 2020



exp Services Inc.

t: +1.613.888.1899 | f: +1.613.225.7330
2650 Queensview Drive, Unit 100
Ottawa, ON K2B 8H6
Canada


www.exp.com



• BUILDINGS • EARTH & ENVIRONMENT • ENERGY •

• INDUSTRIAL • INFRASTRUCTURE • SUSTAINABILITY •

FILENAME: C:\PROJECTS\WORKING\DIRECTOR\PROJECTS 2019\5008\X\0612727\2-189543-02-SITE-CON-PROPOSED.DWG PLOTTED BY: CURNEY, DOUGLAS
PLOT DATE: 2020-01-24 @ 2:10:50 PM PLOT SCALE: 1:1 PLOT STYLE: DILLON-STANDARD.CTB



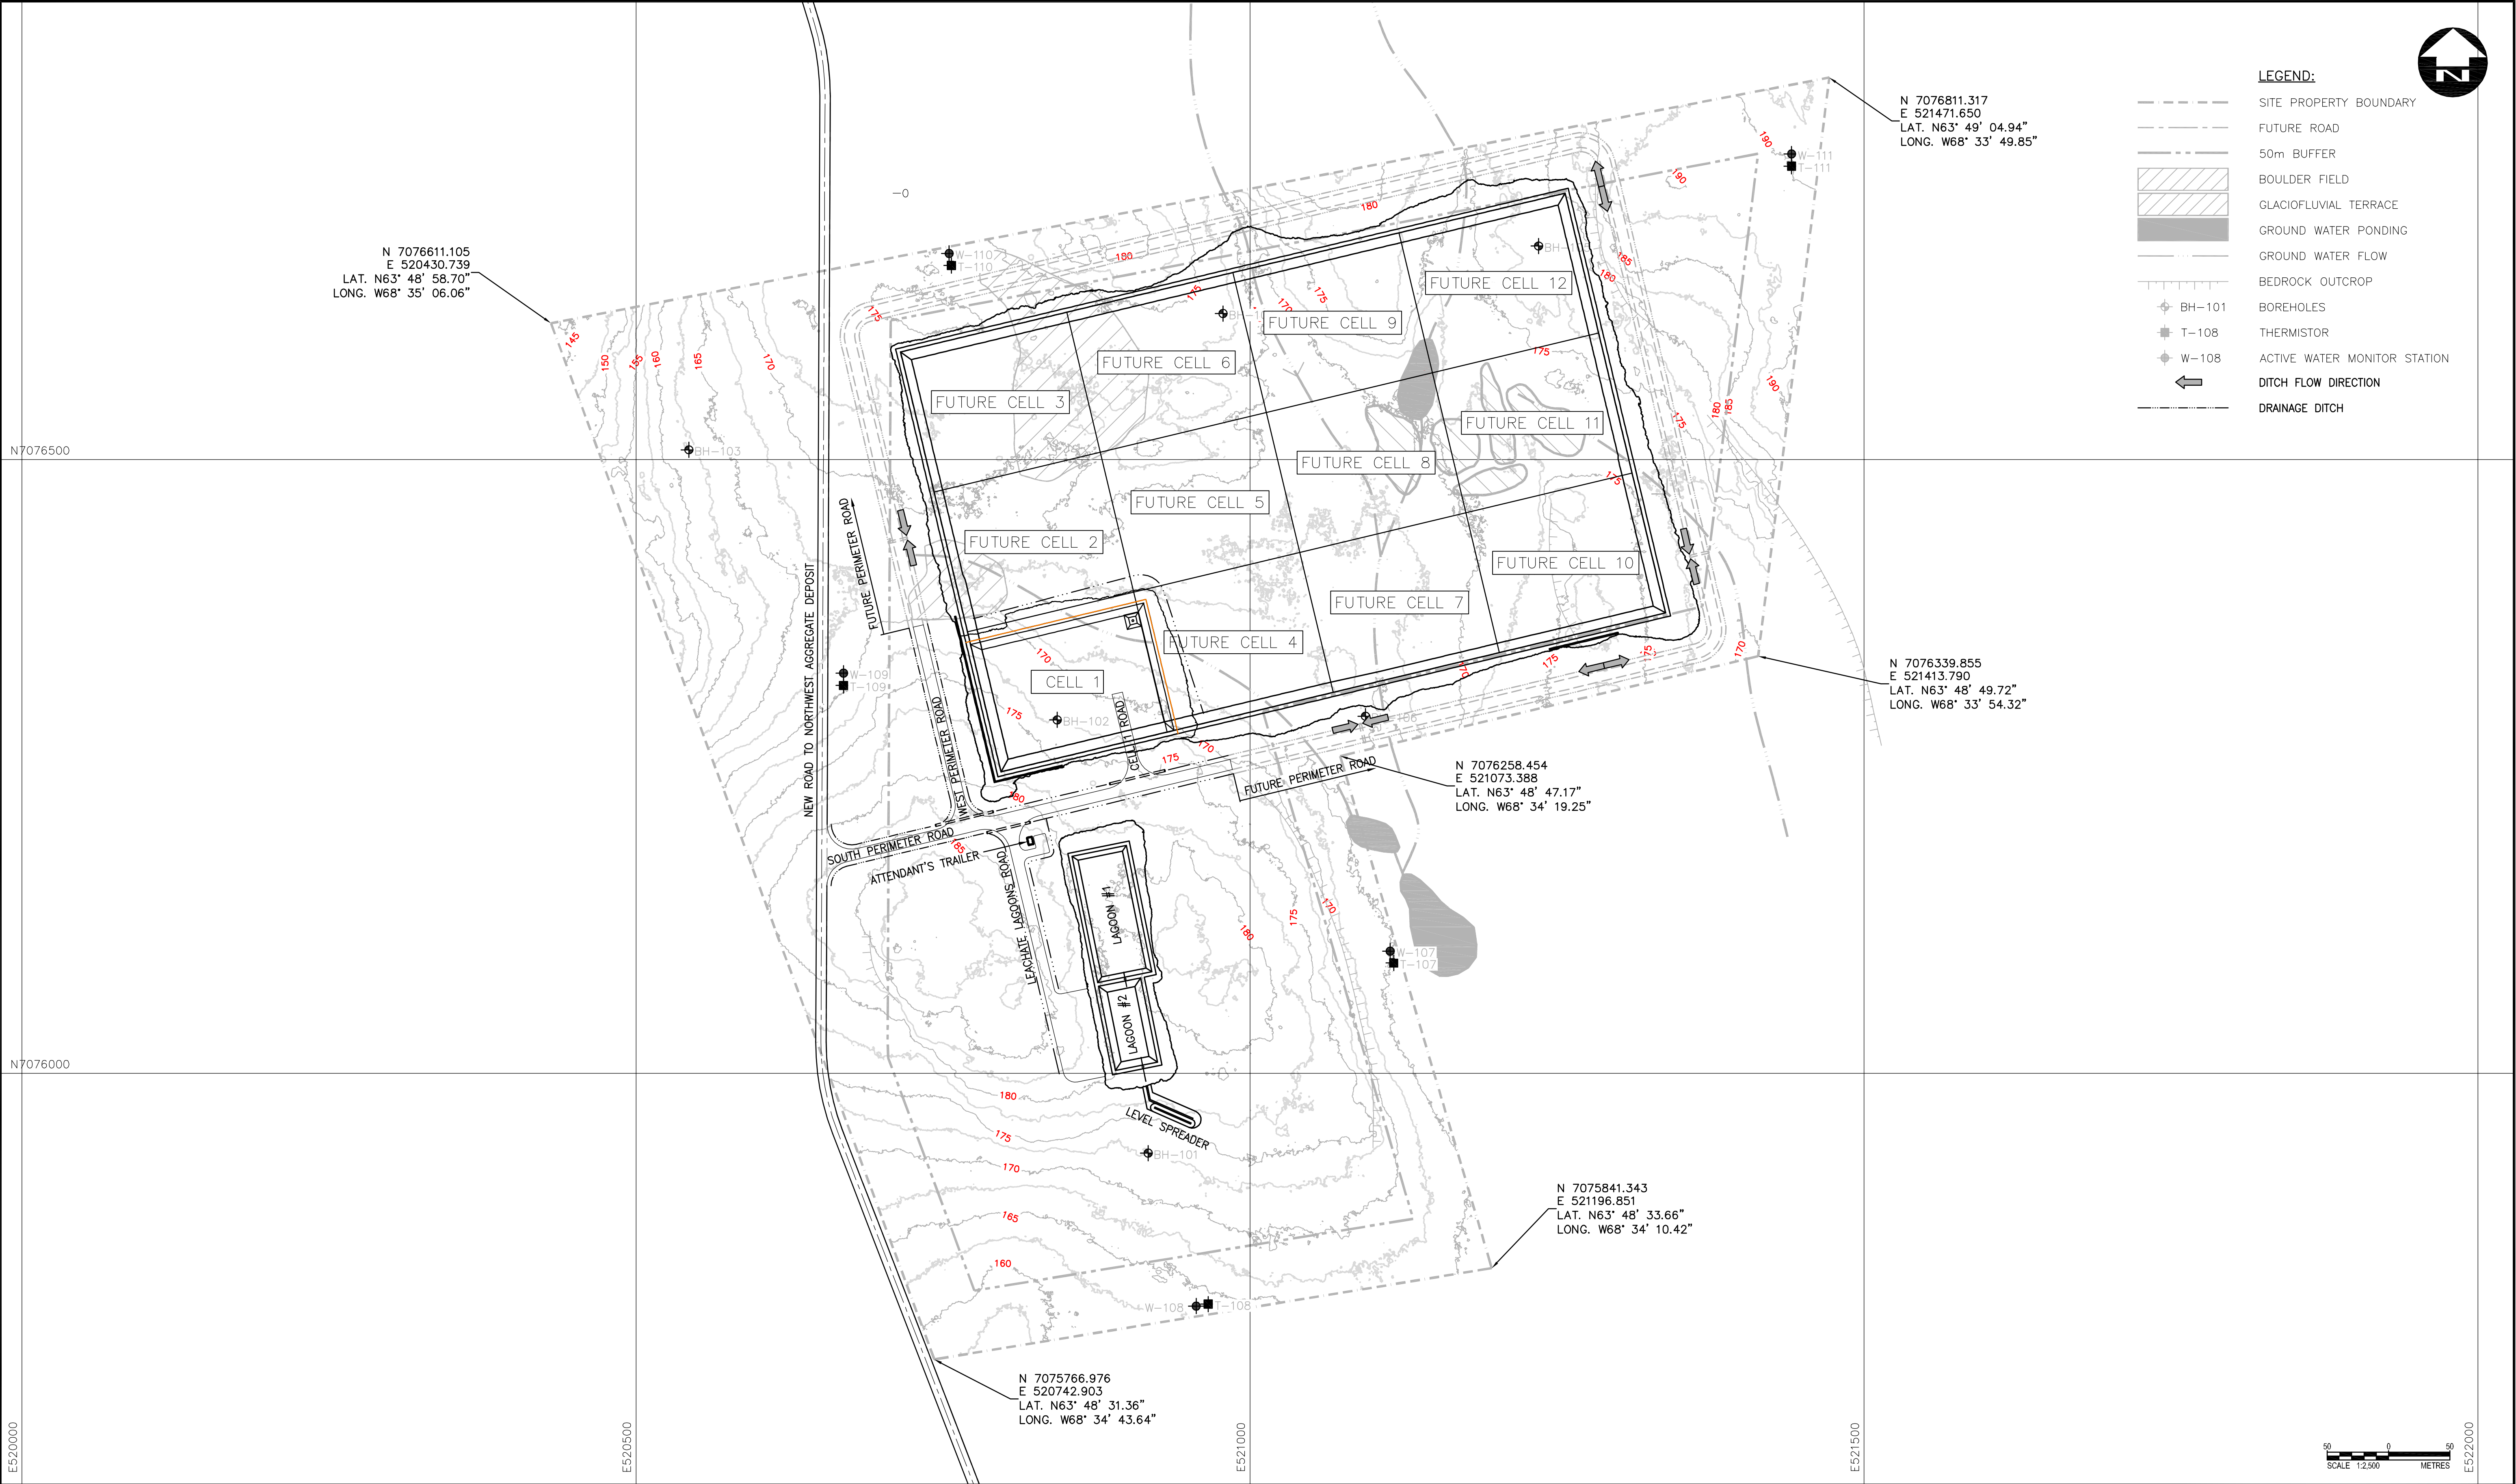


Conditions of Use Verify elevations and/or dimensions on drawing prior to use. Report any discrepancies to Dillon Consulting Limited. Do not scale dimensions from drawing. Do not modify drawing, re-use it, or use it for purposes other than those intended at the time of its preparation without prior written permission from Dillon Consulting Limited.						<table><tr><td></td><td></td><td></td><td></td><td></td><td></td></tr><tr><td></td><td></td><td></td><td></td><td></td><td></td></tr><tr><td></td><td></td><td></td><td></td><td></td><td></td></tr><tr><td></td><td></td><td></td><td></td><td></td><td></td></tr><tr><td>3</td><td>90% REVIEW</td><td></td><td>2020/01/24</td><td>K.B.</td><td></td></tr><tr><td>2</td><td>50% REVIEW</td><td></td><td>2019/10/23</td><td>K.B.</td><td></td></tr><tr><td>1</td><td>30% REVIEW</td><td></td><td>2019/06/04</td><td>K.B.</td><td></td></tr><tr><td>NA</td><td colspan="2">ISSUED FOR</td><td>DATE</td><td>BY</td><td></td></tr></table>																									3	90% REVIEW		2020/01/24	K.B.		2	50% REVIEW		2019/10/23	K.B.		1	30% REVIEW		2019/06/04	K.B.		NA	ISSUED FOR		DATE	BY		<table><tr><td>DESIGN</td><td>C.R.S.</td><td>REVIEWED BY</td><td>S.D.K.</td></tr><tr><td>DRAWN</td><td>D.B.C.</td><td>CHECKED BY</td><td>K.B.</td></tr><tr><td>DATE</td><td colspan="3">MAY 2019</td></tr><tr><td>SCALE</td><td colspan="3">1:2500 (22x34) 1:5000 (11x17)</td></tr></table>	DESIGN	C.R.S.	REVIEWED BY	S.D.K.	DRAWN	D.B.C.	CHECKED BY	K.B.	DATE	MAY 2019			SCALE	1:2500 (22x34) 1:5000 (11x17)			<table><tr><td colspan="2">CITY OF IQALUIT SOLID WASTE LANDFILL</td><td>PROJECT NO. 19-9543</td></tr><tr><td colspan="2">PROPOSED CONDITIONS SITE PLAN</td><td>SHEET NO. LF-C02</td></tr></table>	CITY OF IQALUIT SOLID WASTE LANDFILL		PROJECT NO. 19-9543	PROPOSED CONDITIONS SITE PLAN		SHEET NO. LF-C02
3	90% REVIEW		2020/01/24	K.B.	
2	50% REVIEW		2019/10/23	K.B.	
1	30% REVIEW		2019/06/04	K.B.	
NA	ISSUED FOR		DATE	BY	
DESIGN	C.R.S.	REVIEWED BY	S.D.K.	
DRAWN	D.B.C.	CHECKED BY	K.B.	
DATE	MAY 2019	
SCALE	1:2500 (22x34) 1:5000 (11x17)	
CITY OF IQALUIT SOLID WASTE LANDFILL		PROJECT NO. 19-9543	
PROPOSED CONDITIONS SITE PLAN		SHEET NO. LF-C02	

FILENAME: C:\PROJECTS\WORKING\EROSION\PROJECTS\2019\5008A\0612727A-3-189543-02-SITE-CON-EROSION.DWG PLOTTED BY: CURNEW, DOUGLAS
PLOT DATE: 2020-01-24 2:13:56 PM PLOT SCALE: 1:1 PLOT STYLE: DILLON-STANDARD.CTB



- LEGEND:**
- SITE PROPERTY BOUNDARY
 - FUTURE ROAD
 - 50m BUFFER
 - BOULDER FIELD
 - GLACIOFLUVIAL TERRACE
 - GROUND WATER PONDING
 - GROUND WATER FLOW
 - BEDROCK OUTCROP
 - BH-101 BOREHOLES
 - T-108 THERMISTOR
 - W-108 ACTIVE WATER MONITOR STATION
 - DITCH FLOW DIRECTION
 - DRAINAGE DITCH
 - F F FIBRE ROLL
 - S S SILT FENCE
 - ROCK AND GEOTEXTILE SEDIMENT TRAP

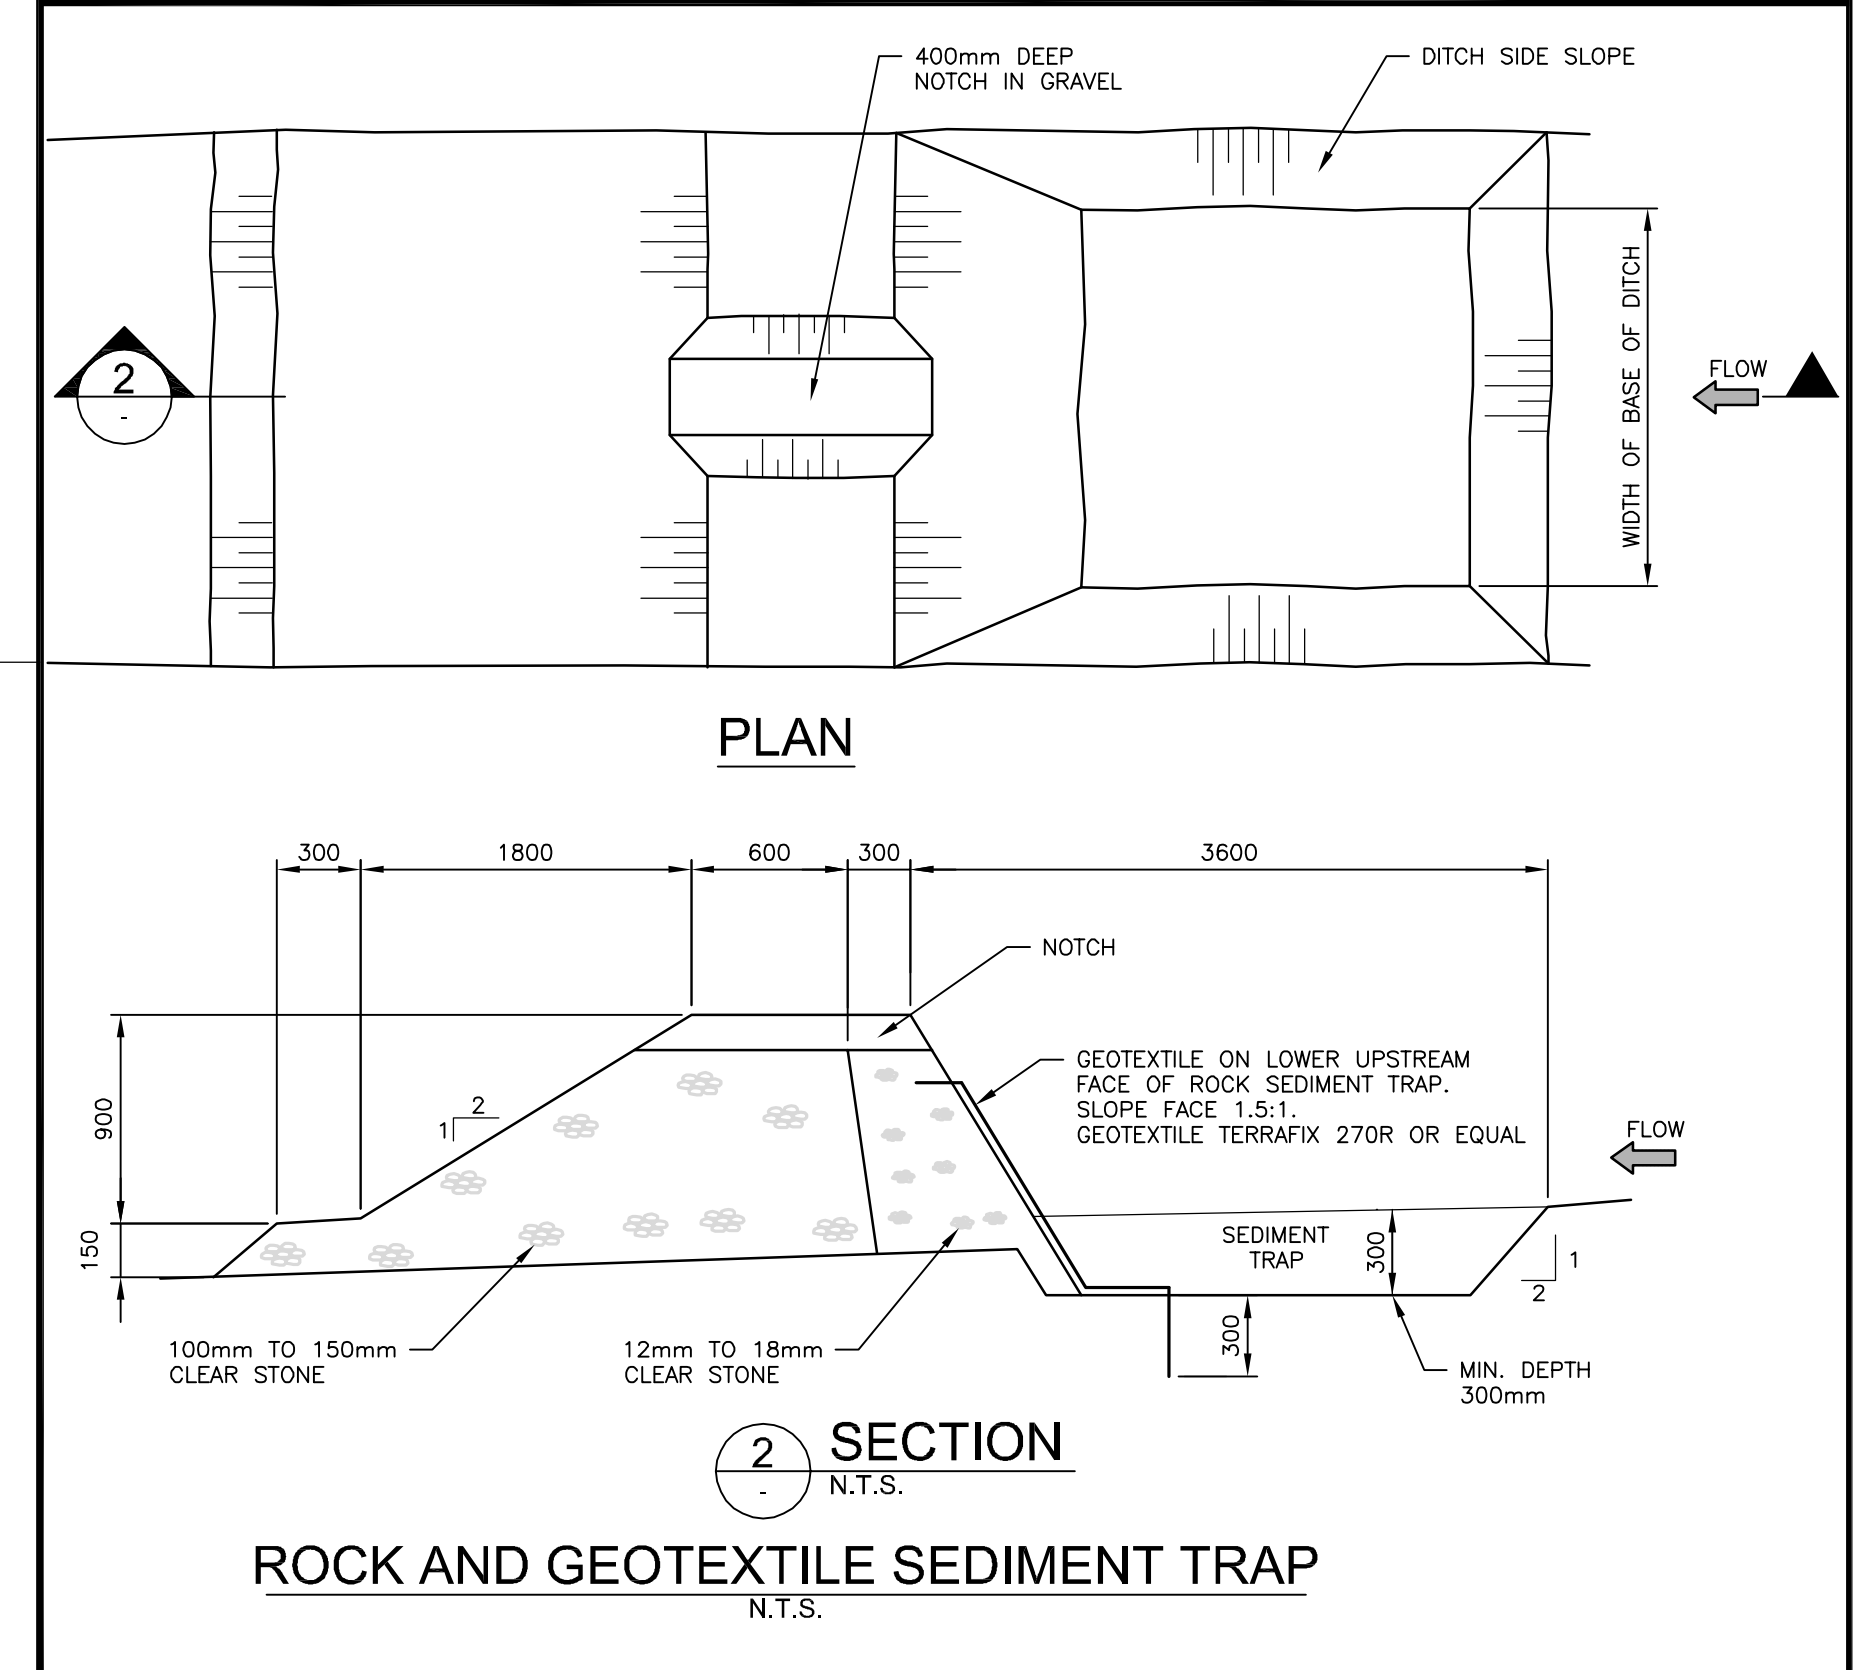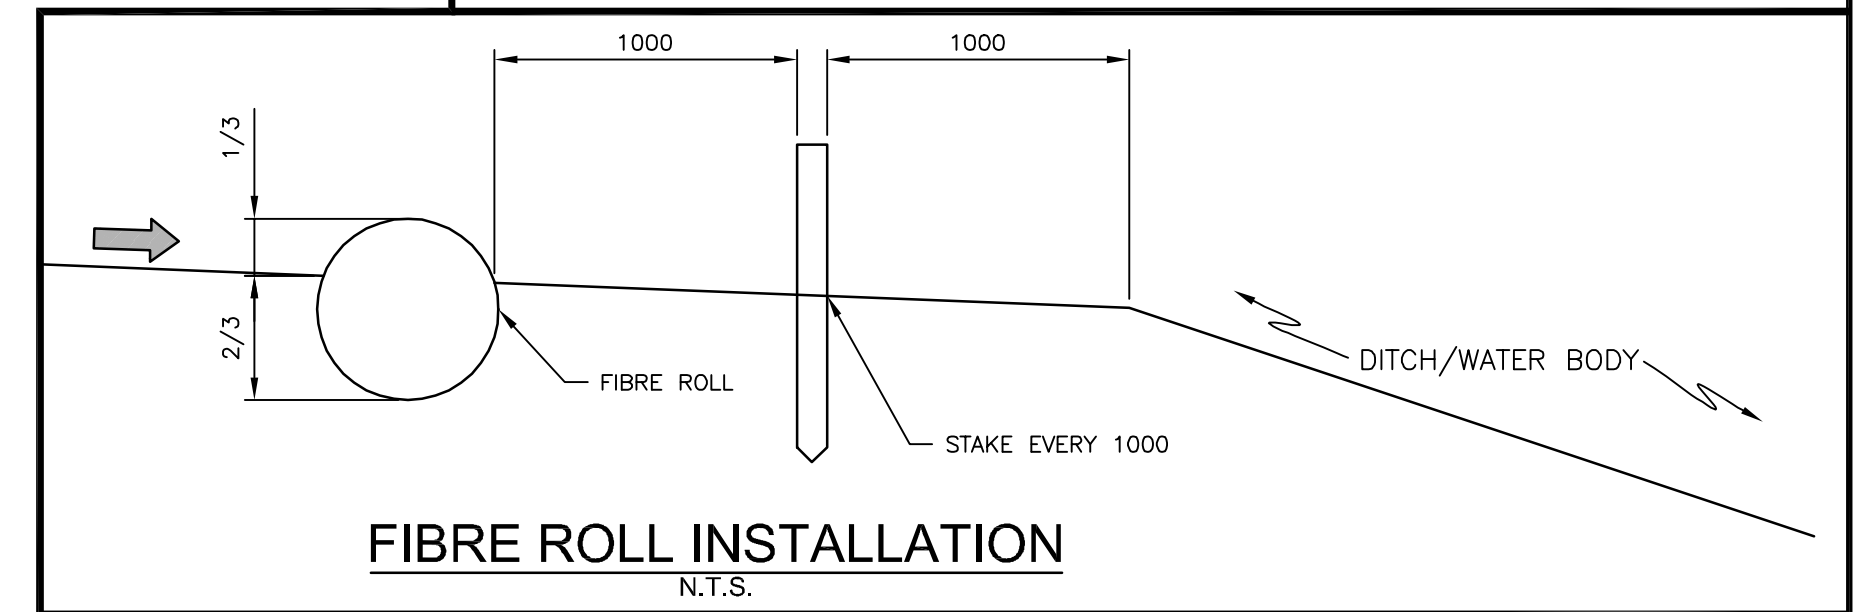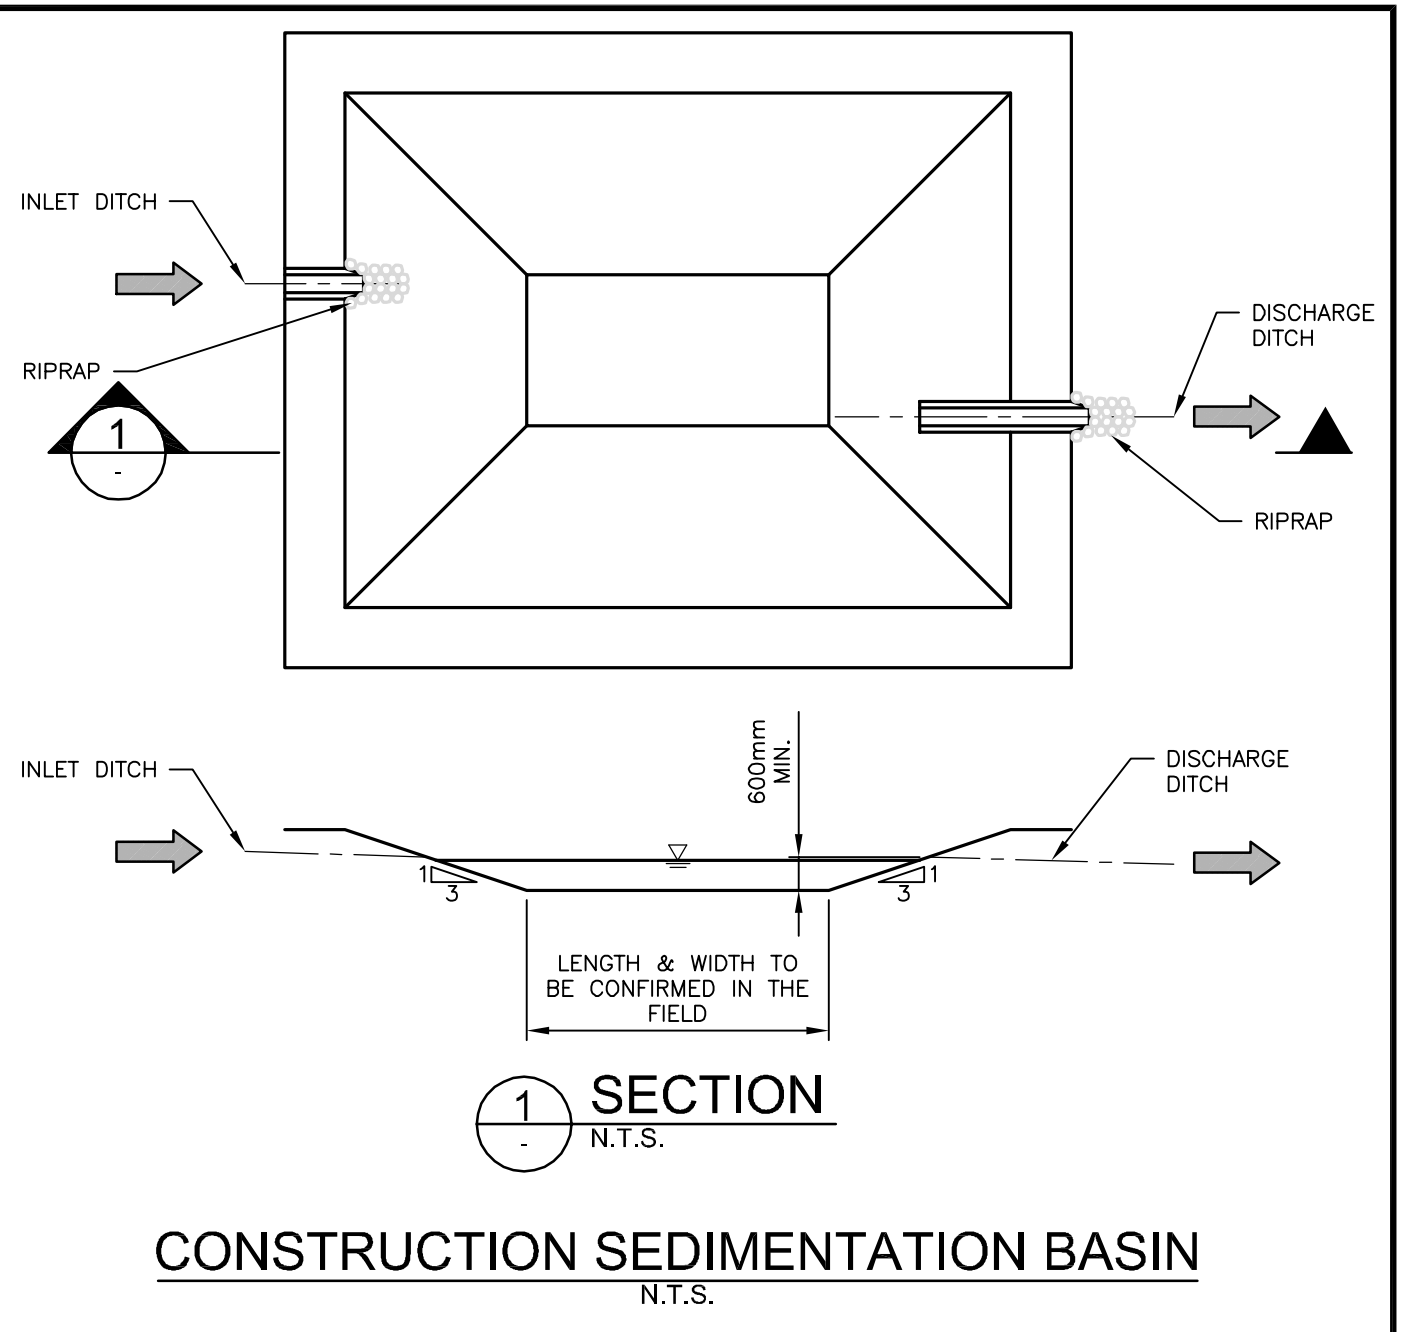

Conditions of Use

Verify elevations and/or dimensions on drawing prior to use.
Report any discrepancies to Dillon Consulting Limited.

Do not scale dimensions from drawing.



Do not modify drawing, re-use it, or use it for purposes other than those intended at the time of its preparation without prior written permission from Dillon Consulting Limited.





3	90% REVIEW	2020/01/24	K.B.		
2	50% REVIEW	2019/10/23	K.B.		
1	30% REVIEW	2019/06/04	K.B.		
No.	ISSUED FOR	DATE	BY		

DESIGN	C.R.S.	REVIEWED BY	S.D.K.
DRAWN	D.B.C.	CHECKED BY	K.B.
DATE	MAY 2019		
SCALE	1:2500 (22x34) 1:5000 (11x17)		

CITY OF IQALUIT SOLID WASTE LANDFILL		PROJECT NO. 19-9543
EROSION CONTROL SITE PLAN & DETAILS		SHEET NO. LF-C03

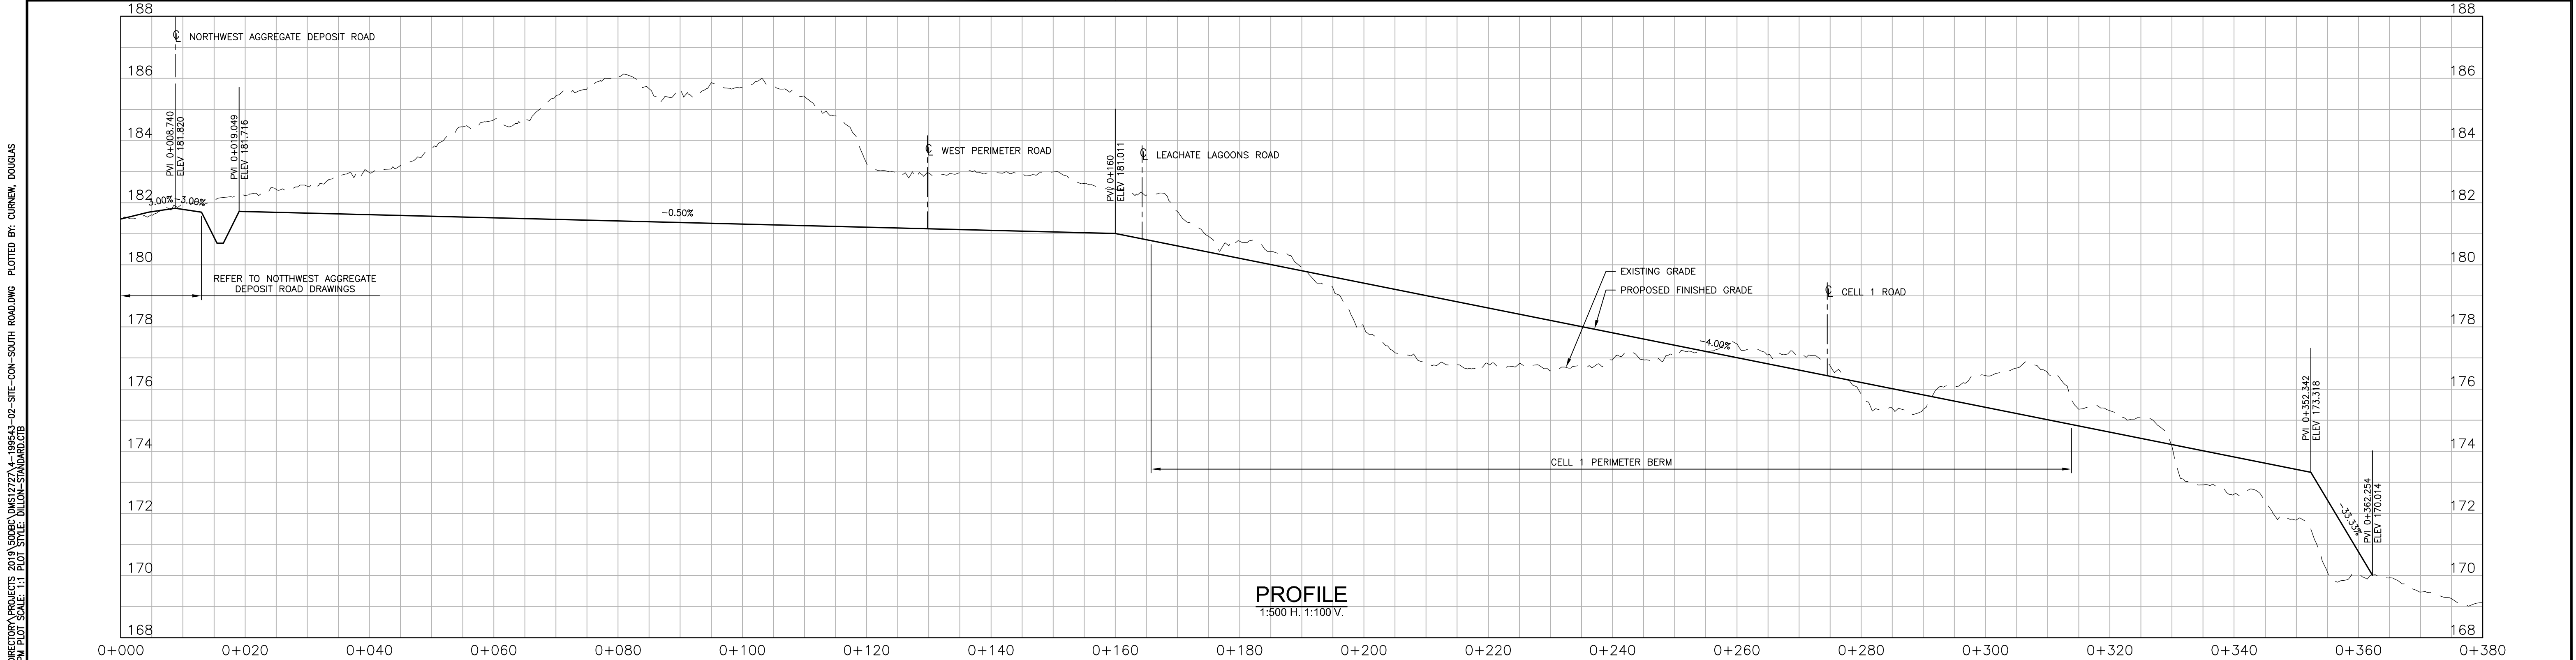
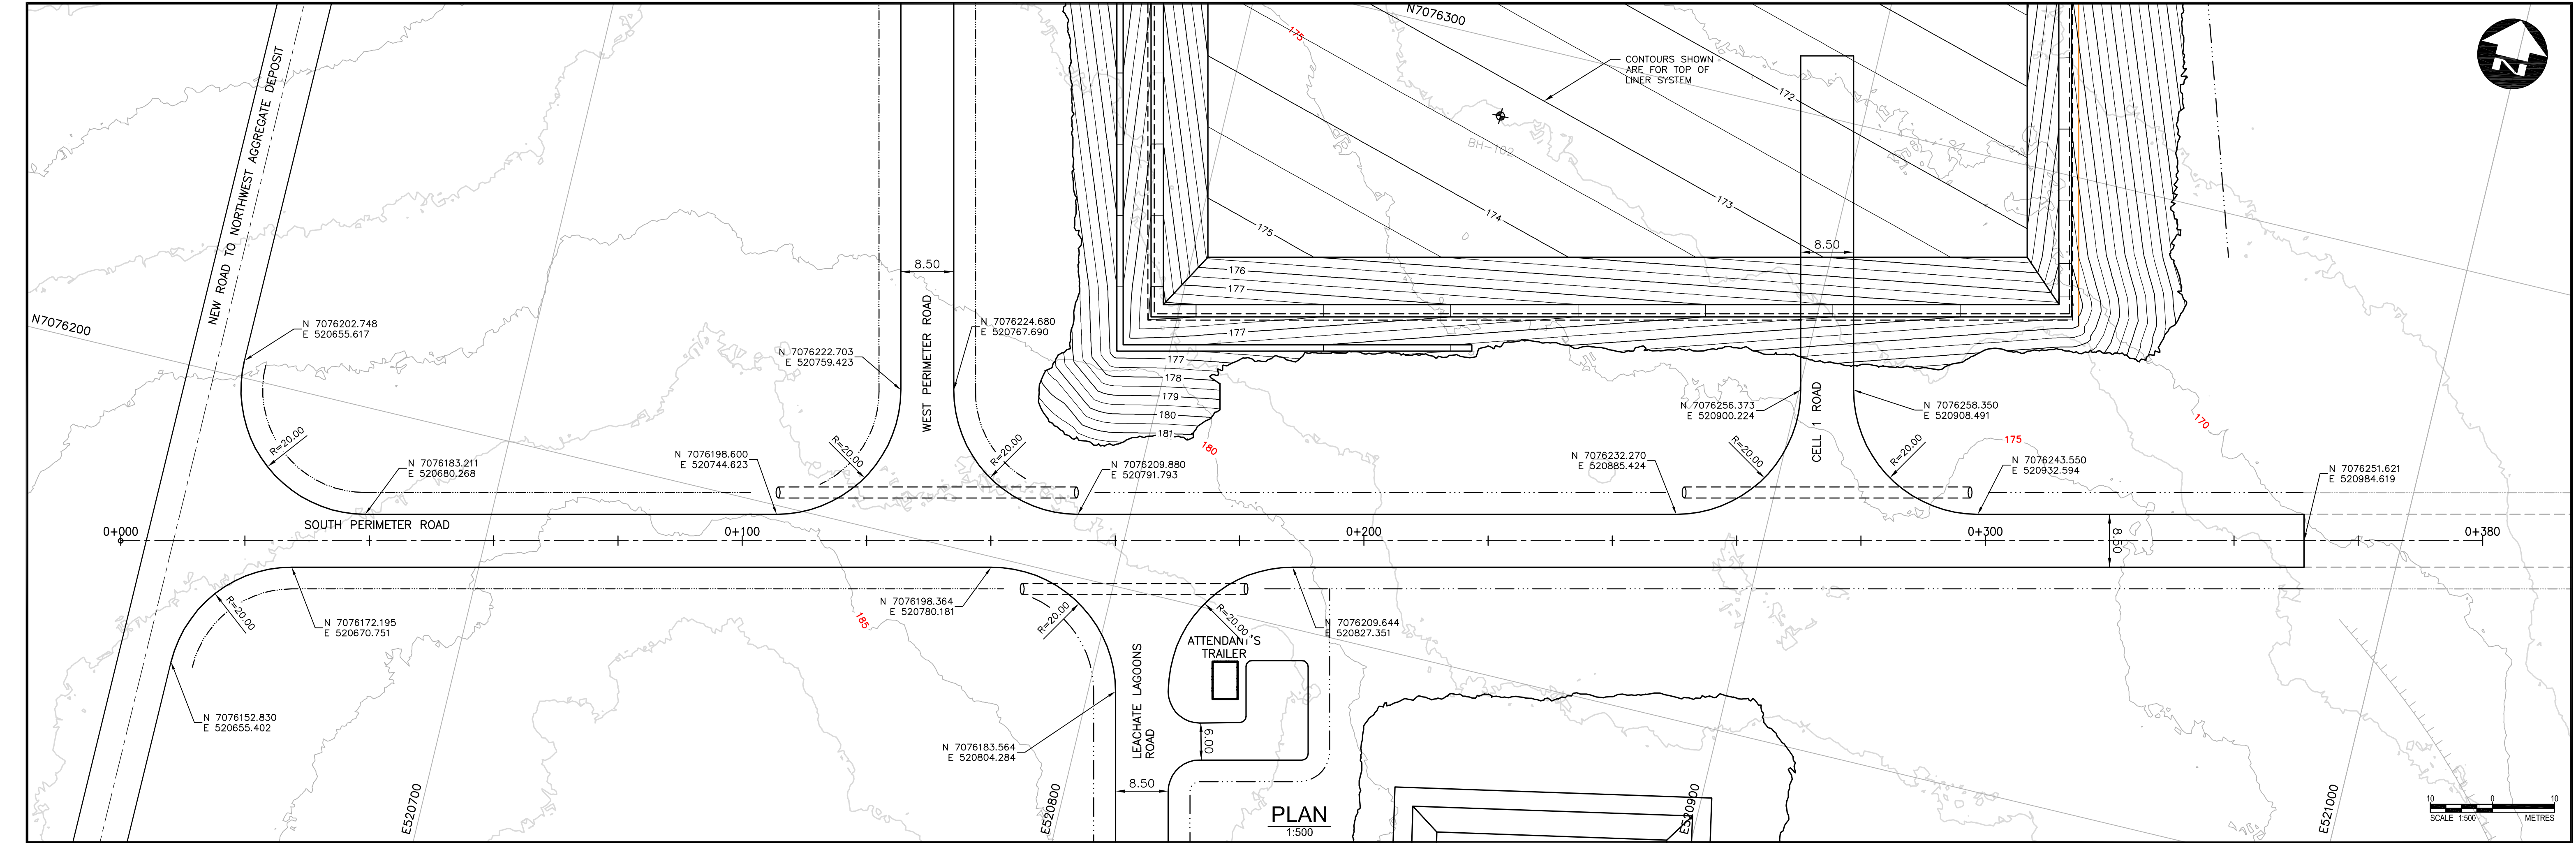


Conditions of Use Verify elevations and/or dimensions on drawing prior to use. Report any discrepancies to Dillon Consulting Limited. Do not scale dimensions from drawing. Do not modify drawing, re-use it, or use it for purposes other than those intended at the time of its preparation without prior written permission from Dillon Consulting Limited.						<table><tr><td>3</td><td>90% REVIEW</td><td>2020/01/24</td><td>K.B.</td></tr><tr><td>2</td><td>50% REVIEW</td><td>2019/10/23</td><td>K.B.</td></tr><tr><td>1</td><td>30% REVIEW</td><td>2019/06/04</td><td>K.B.</td></tr><tr><td>No.</td><td>ISSUED FOR</td><td>DATE</td><td>BY</td></tr></table>		3	90% REVIEW	2020/01/24	K.B.	2	50% REVIEW	2019/10/23	K.B.	1	30% REVIEW	2019/06/04	K.B.	No.	ISSUED FOR	DATE	BY	<table><tr><td>DESIGN</td><td>C.R.S.</td><td>REVIEWED BY</td><td>S.D.K.</td></tr><tr><td>DRAWN</td><td>D.B.C.</td><td>CHECKED BY</td><td>K.B.</td></tr><tr><td>DATE</td><td colspan="3">MAY 2019</td></tr><tr><td>SCALE</td><td colspan="3">AS NOTED</td></tr></table>		DESIGN	C.R.S.	REVIEWED BY	S.D.K.	DRAWN	D.B.C.	CHECKED BY	K.B.	DATE	MAY 2019			SCALE	AS NOTED			<table><tr><td colspan="2">CITY OF IQALUIT SOLID WASTE LANDFILL</td><td>PROJECT NO. 19-9543</td></tr><tr><td colspan="2">SOUTH PERIMETER ROAD PLAN & PROFILE</td><td>SHEET NO. LF-C04</td></tr></table>		CITY OF IQALUIT SOLID WASTE LANDFILL		PROJECT NO. 19-9543	SOUTH PERIMETER ROAD PLAN & PROFILE		SHEET NO. LF-C04
3	90% REVIEW	2020/01/24	K.B.	
2	50% REVIEW	2019/10/23	K.B.	
1	30% REVIEW	2019/06/04	K.B.	
No.	ISSUED FOR	DATE	BY	
DESIGN	C.R.S.	REVIEWED BY	S.D.K.	
DRAWN	D.B.C.	CHECKED BY	K.B.	
DATE	MAY 2019	
SCALE	AS NOTED	
CITY OF IQALUIT SOLID WASTE LANDFILL		PROJECT NO. 19-9543	
SOUTH PERIMETER ROAD PLAN & PROFILE		SHEET NO. LF-C04	

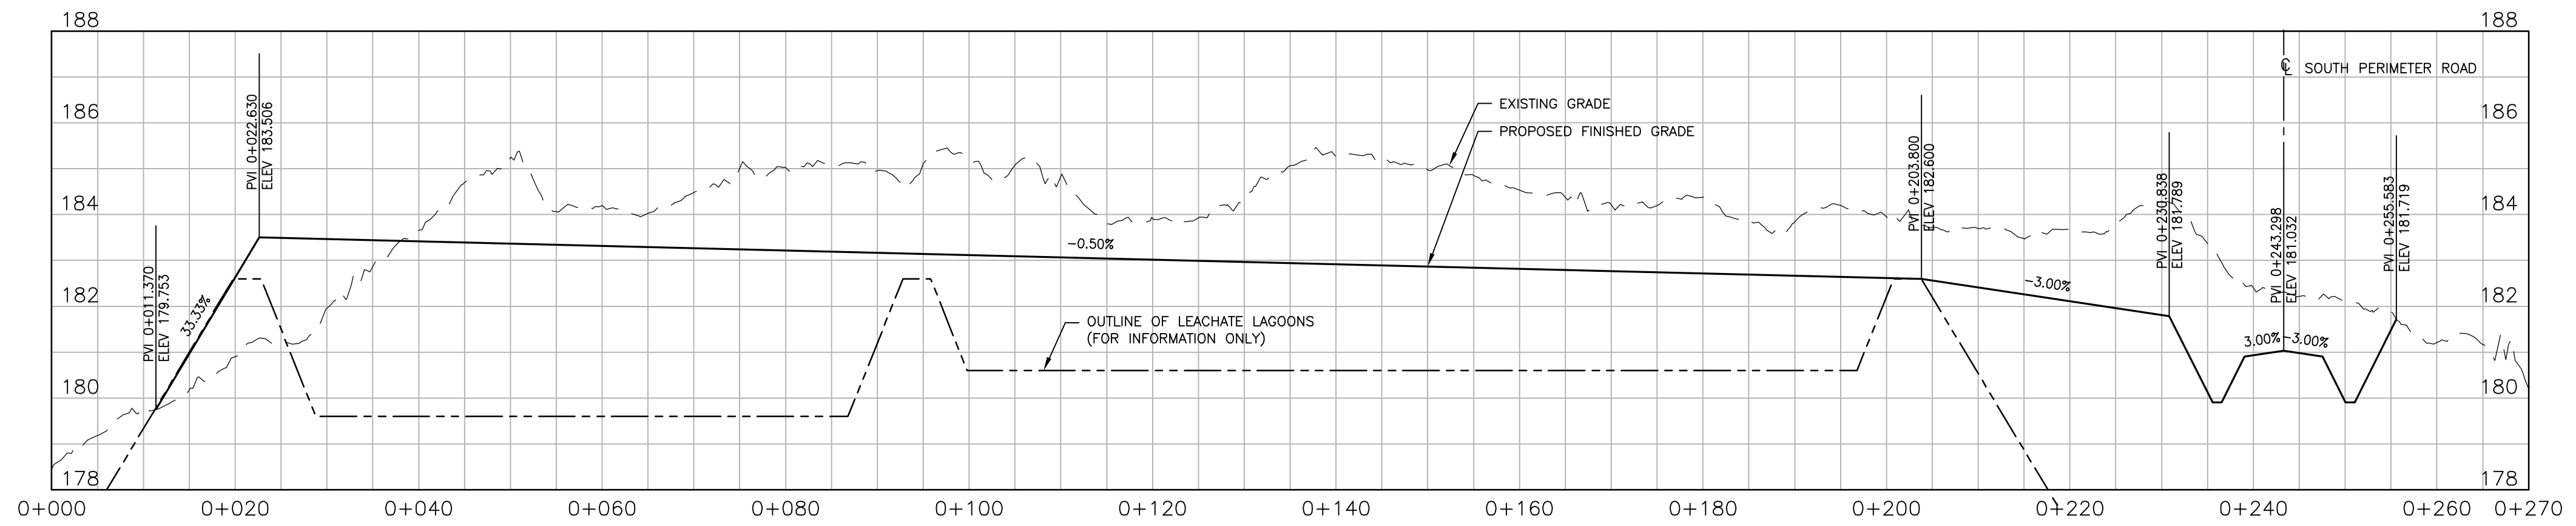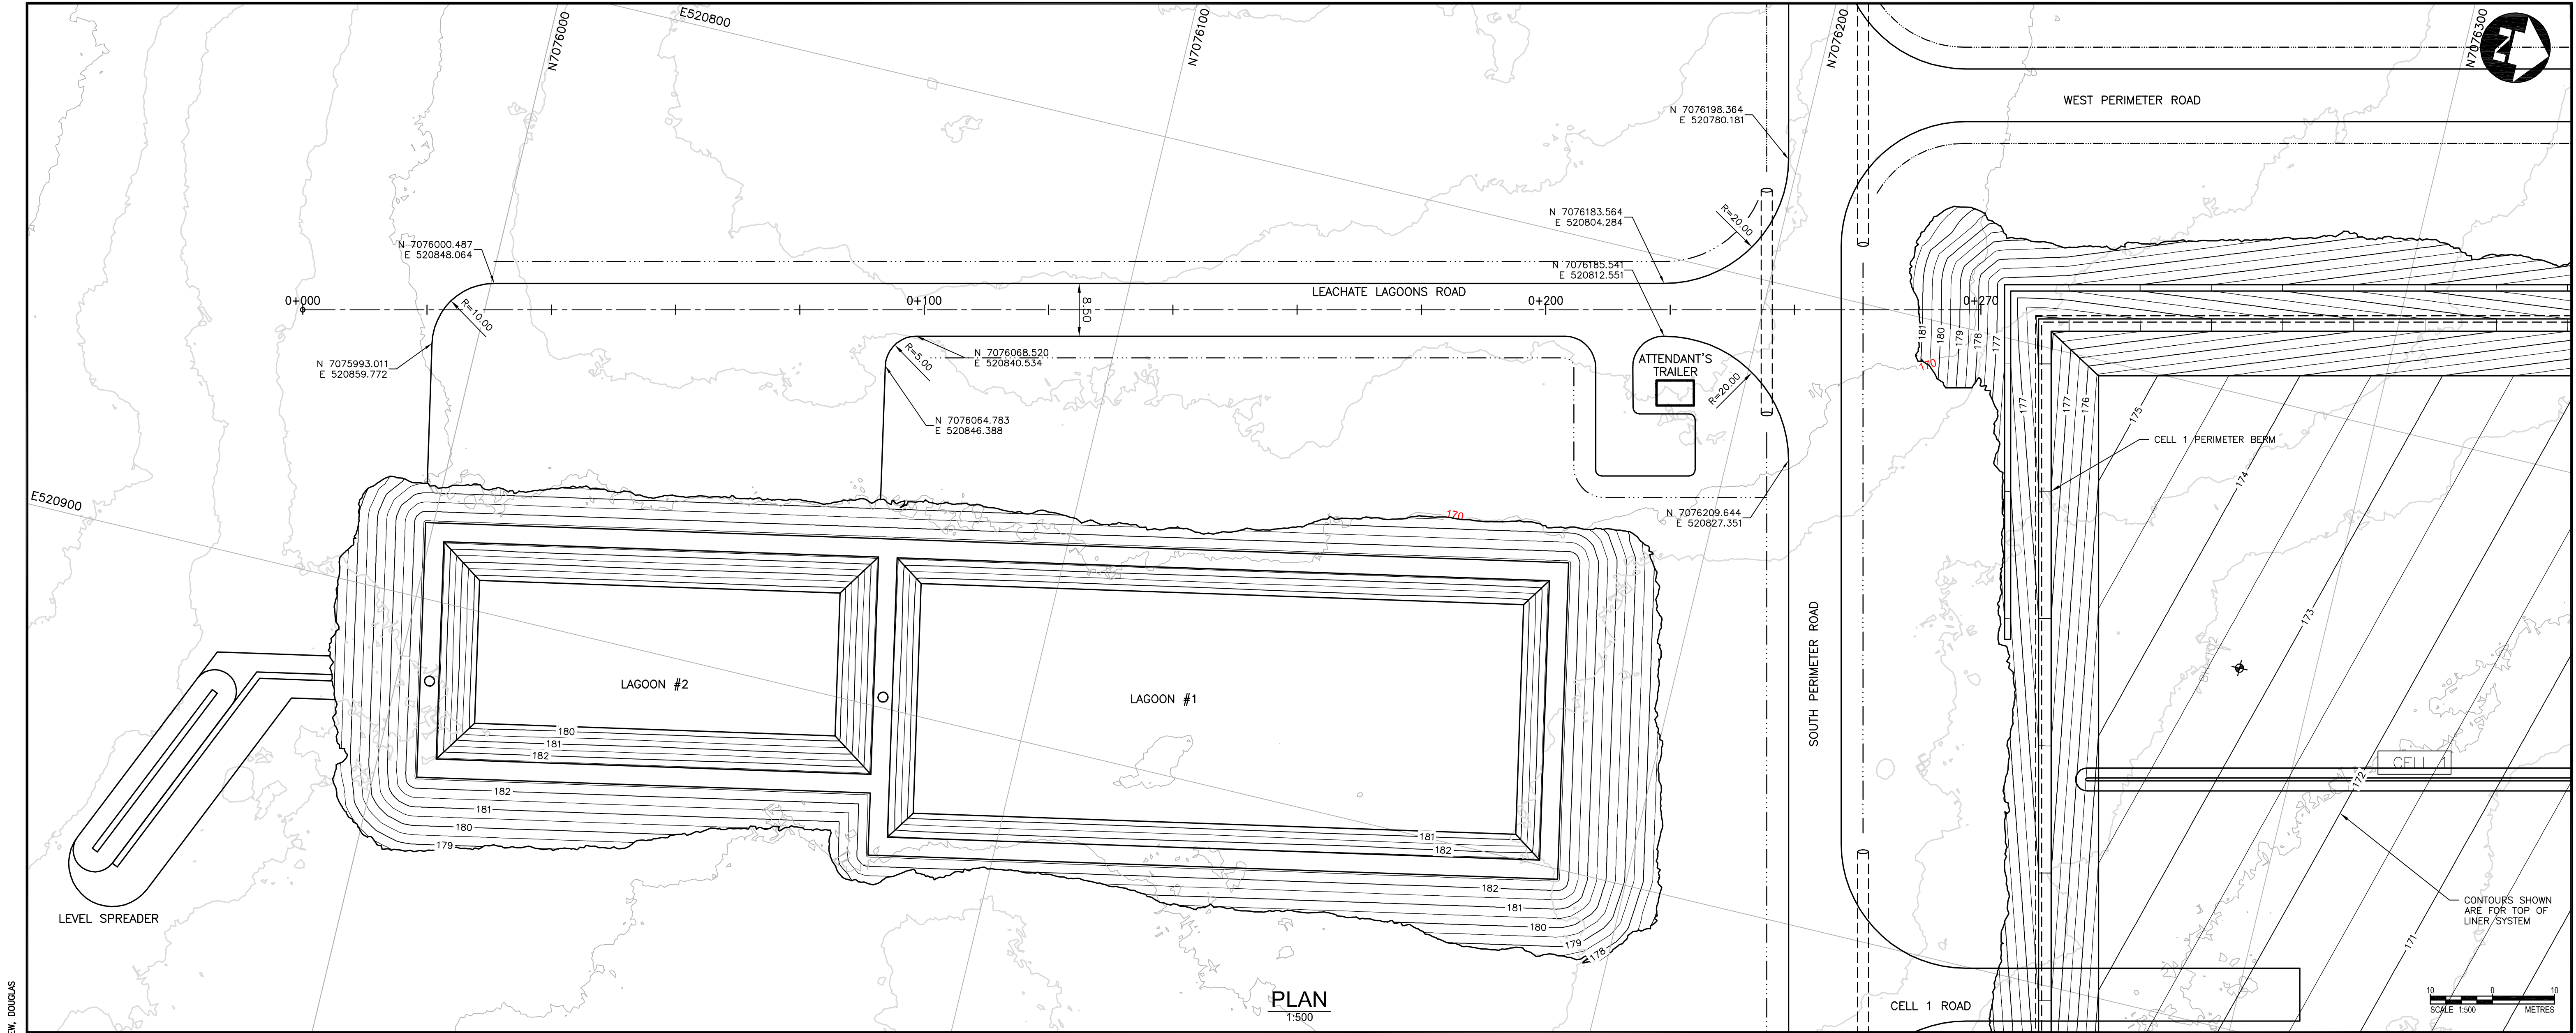

FILENAME: C:\PROJECTS\WORKING\DIRECTOR\PROJECTS\2019\5008\06\12727A\6-199543-02-SITE-CON-LAGOON-ROAD.DWG PLOTTED BY: CURNEW, DOUGLAS
PLOT DATE: 2020-01-24 8:23:09 PM PLOT SCALE: 1:1 PLOT STYLE: DILLON-STANDARD.CTB

Conditions of Use Verify elevations and/or dimensions on drawing prior to use. Report any discrepancies to Dillon Consulting Limited. Do not scale dimensions from drawing. Do not modify drawing, re-use it, or use it for purposes other than those intended at the time of its preparation without prior written permission from Dillon Consulting Limited.						<table border="1"> <tr> <td>3</td> <td>90% REVIEW</td> <td>2020/01/24</td> <td>K.B.</td> </tr> <tr> <td>2</td> <td>50% REVIEW</td> <td>2019/10/23</td> <td>K.B.</td> </tr> <tr> <td>1</td> <td>30% REVIEW</td> <td>2019/06/04</td> <td>K.B.</td> </tr> <tr> <td>No.</td> <td>ISSUED FOR</td> <td>DATE</td> <td>BY</td> </tr> </table>	3	90% REVIEW	2020/01/24	K.B.	2	50% REVIEW	2019/10/23	K.B.	1	30% REVIEW	2019/06/04	K.B.	No.	ISSUED FOR	DATE	BY	<table border="1"> <tr> <td>DESIGN</td> <td>C.R.S.</td> <td>REVIEWED BY</td> <td>S.D.K.</td> </tr> <tr> <td>DRAWN</td> <td>D.B.C.</td> <td>CHECKED BY</td> <td>K.B.</td> </tr> <tr> <td>DATE</td> <td colspan="3">MAY 2019</td> </tr> <tr> <td>SCALE</td> <td colspan="3">AS NOTED</td> </tr> </table>	DESIGN	C.R.S.	REVIEWED BY	S.D.K.	DRAWN	D.B.C.	CHECKED BY	K.B.	DATE	MAY 2019			SCALE	AS NOTED			CITY OF IQALUIT SOLID WASTE LANDFILL	PROJECT NO. 19-9543
						3	90% REVIEW	2020/01/24	K.B.																																
						2	50% REVIEW	2019/10/23	K.B.																																
						1	30% REVIEW	2019/06/04	K.B.																																
No.	ISSUED FOR	DATE	BY																																						
DESIGN	C.R.S.	REVIEWED BY	S.D.K.																																						
DRAWN	D.B.C.	CHECKED BY	K.B.																																						
DATE	MAY 2019	
SCALE	AS NOTED	
LEACHATE LAGOONS ROAD PLAN & PROFILE		SHEET NO. LF-C06																																							

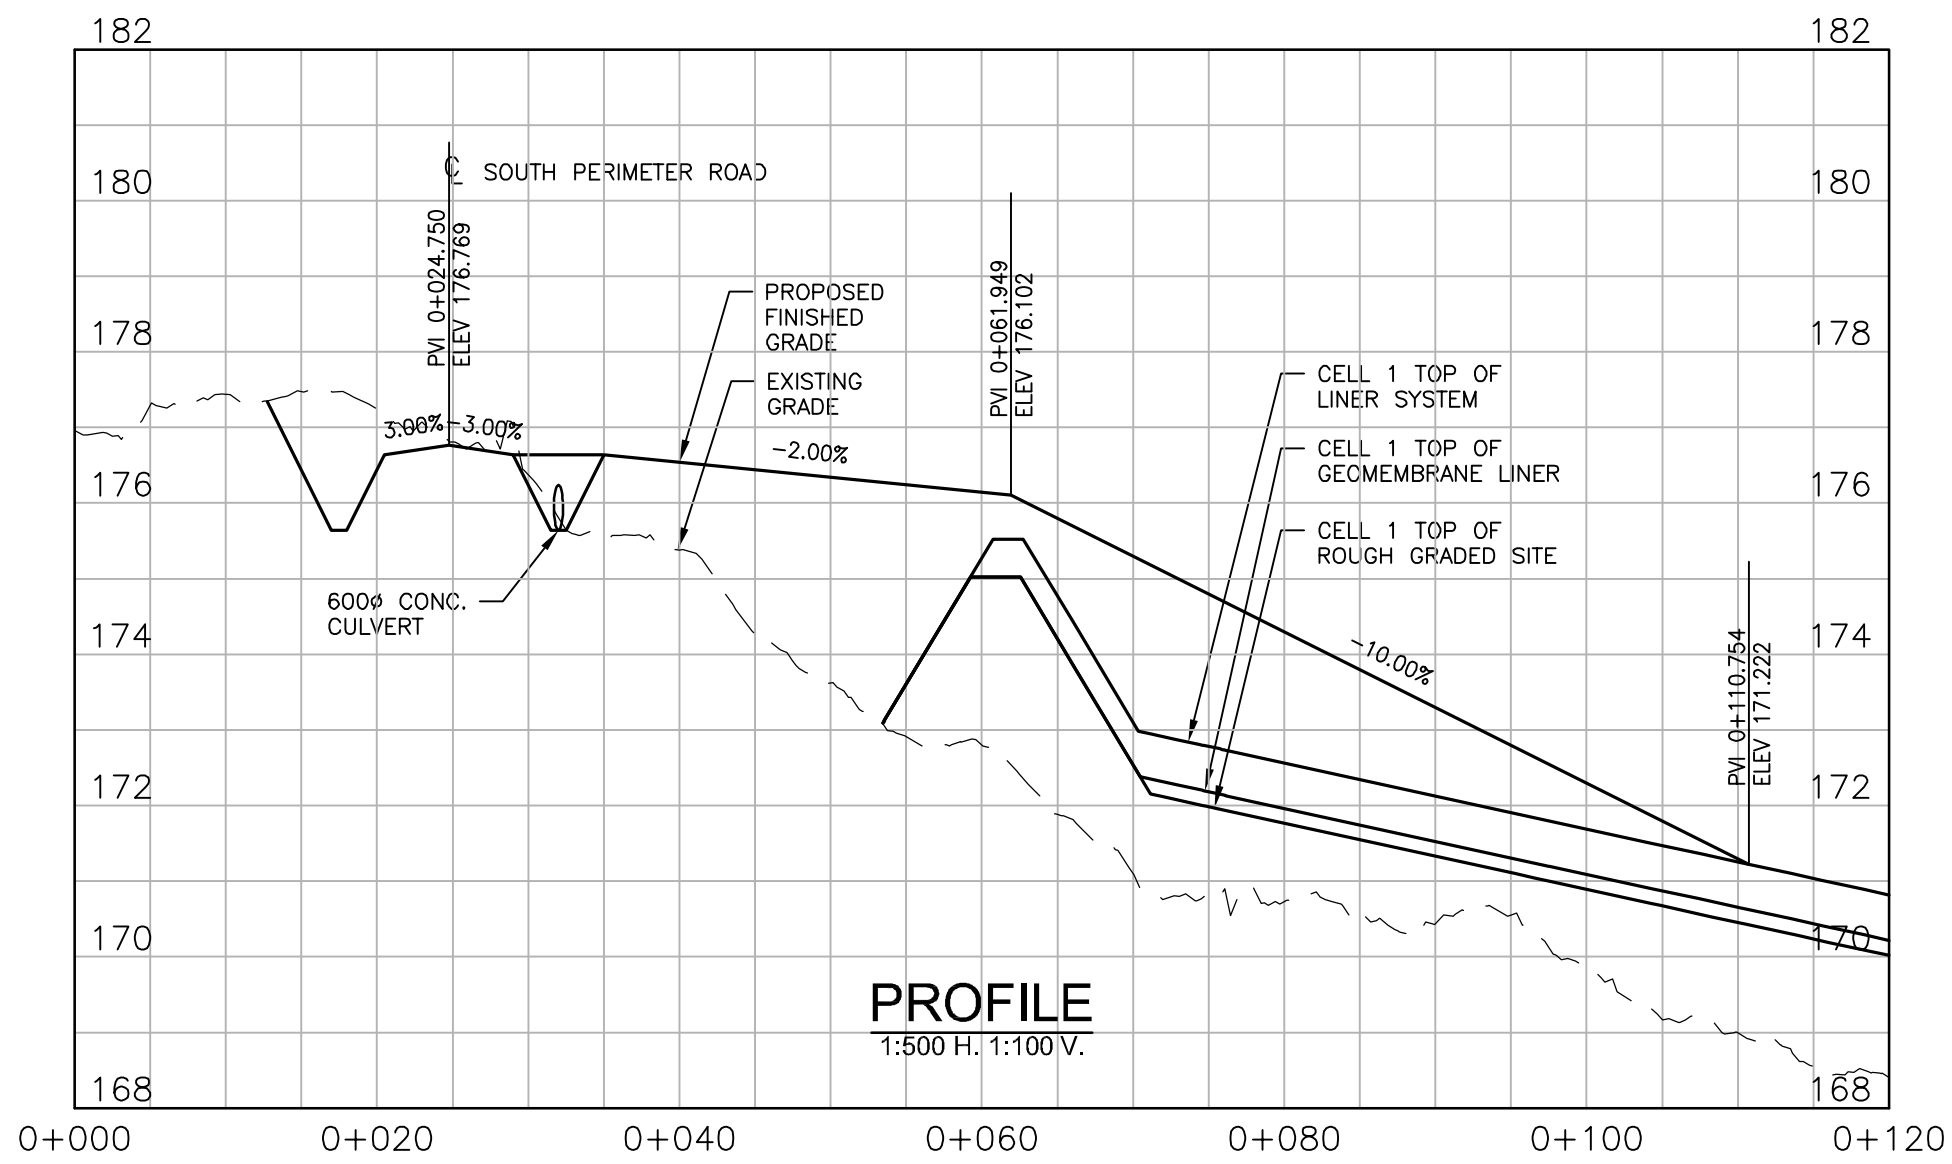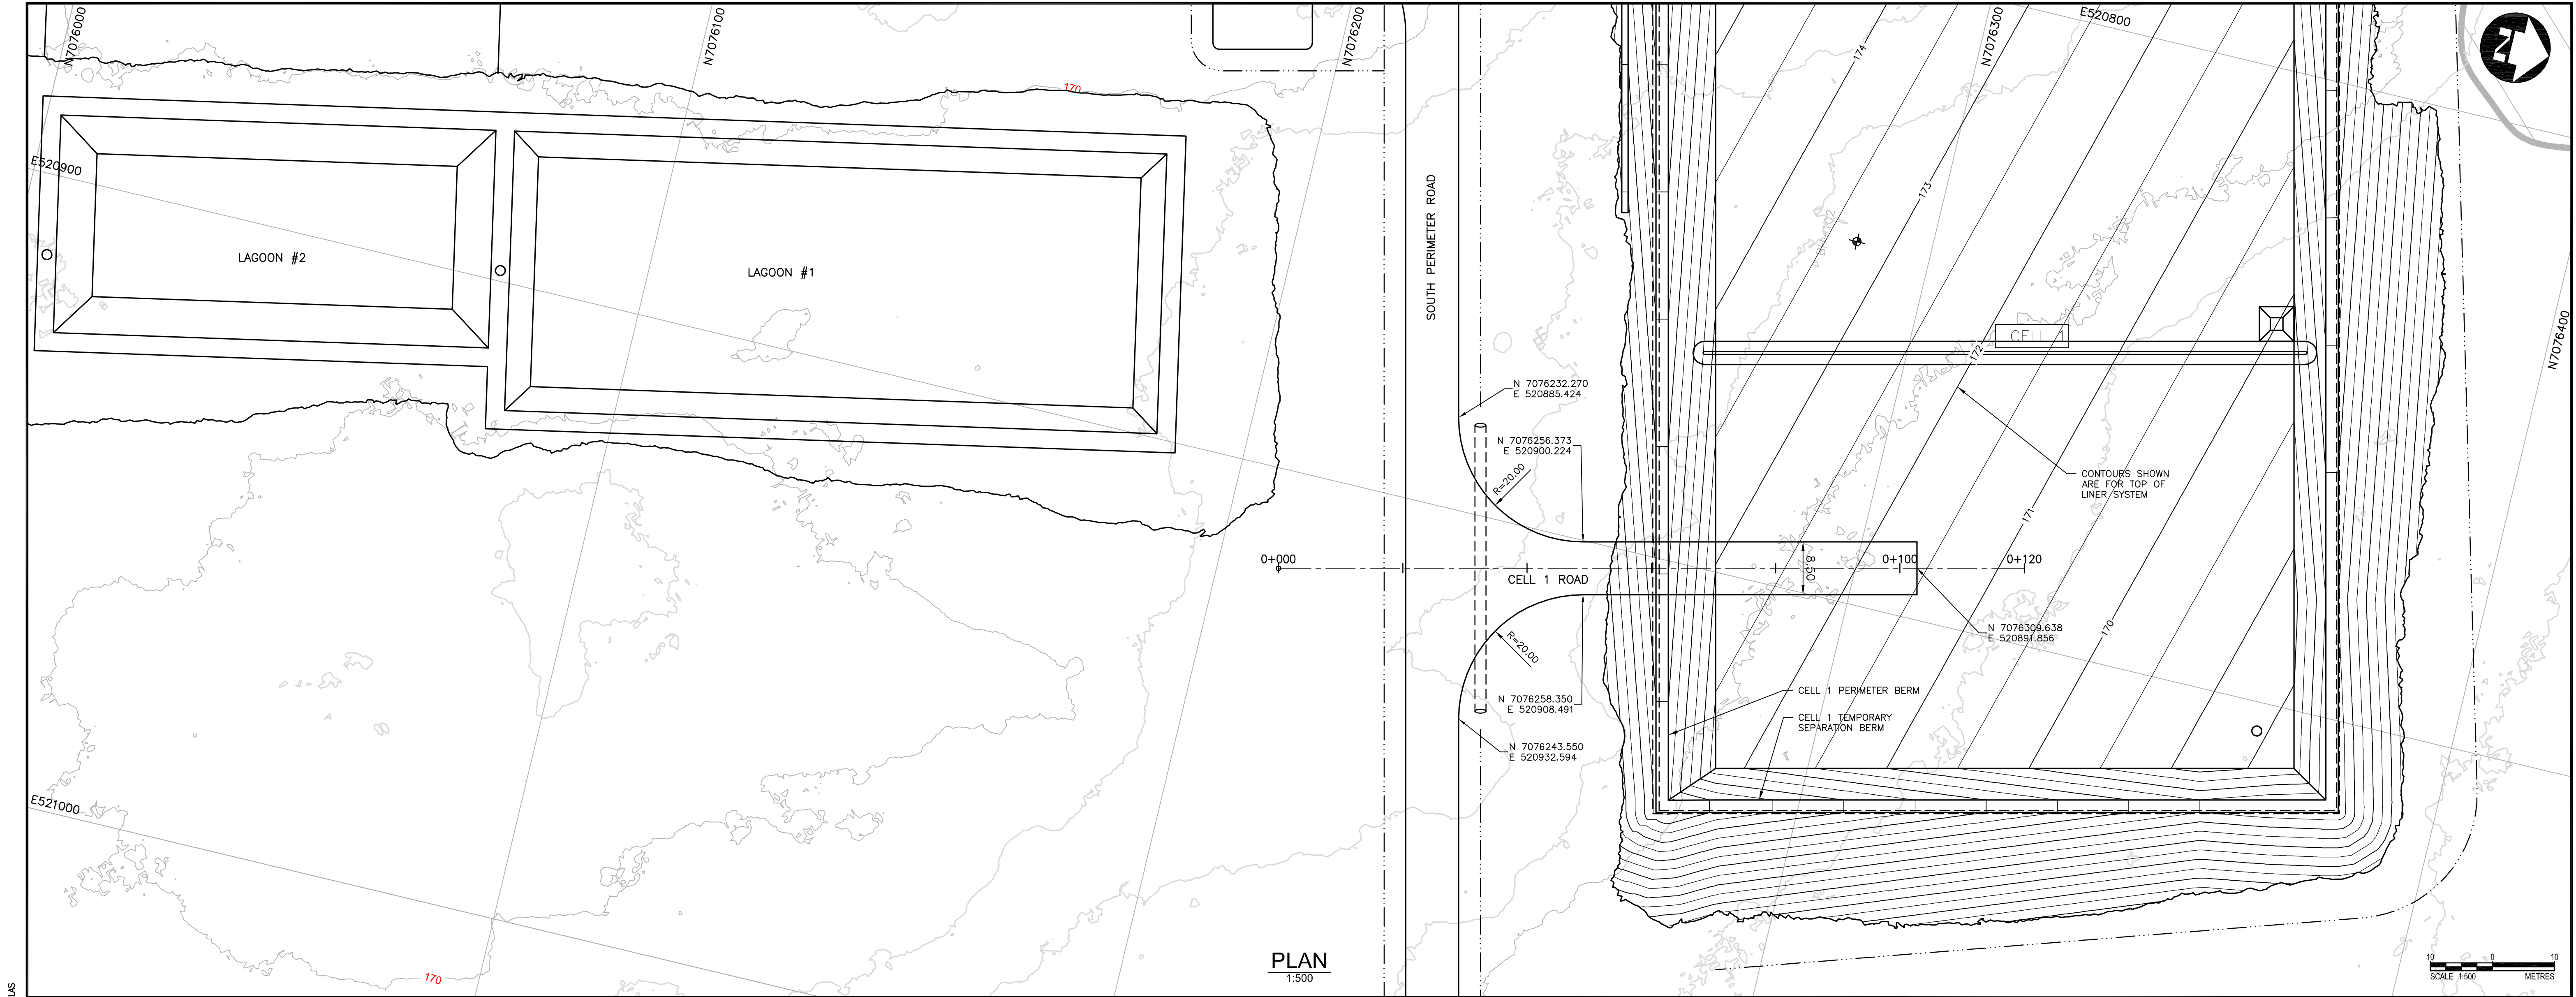

FILENAME: C:\PROJECTS\WORKING\DIRECTOR\PROJECTS 2019\50085\0612727-199543-02-SITE-CON-CELL 1 ROAD.DWG PLOTTED BY: CURNEW, DOUGLAS
PLOT DATE: 2020-01-24 2:39:19 PM PLOT SCALE: 1:1 PLOT STYLE: DILLON-STANDARD.CTB

Conditions of Use

Verify elevations and/or dimensions on drawing prior to use.
Report any discrepancies to Dillon Consulting Limited.

Do not scale dimensions from drawing.

Do not modify drawing, re-use it, or use it for purposes other than those intended at the time of its preparation without prior written permission from Dillon Consulting Limited.

Iqaluit



DILLON
CONSULTING

3	90% REVIEW	2020/01/24	K.B.		
2	50% REVIEW	2019/10/23	K.B.		
1	30% REVIEW	2019/06/04	K.B.		
No.	ISSUED FOR	DATE	BY		

DESIGN	REVIEWED BY
C.R.S.	S.D.K.
DRAWN	CHECKED BY
D.B.C.	K.B.
DATE	
MAY 2019	
SCALE	
AS NOTED	


CITY OF IQALUIT
SOLID WASTE LANDFILL

PROJECT NO.
19-9543

CELL 1 ROAD
PLAN AND PROFILE

SHEET NO.

LF-C07

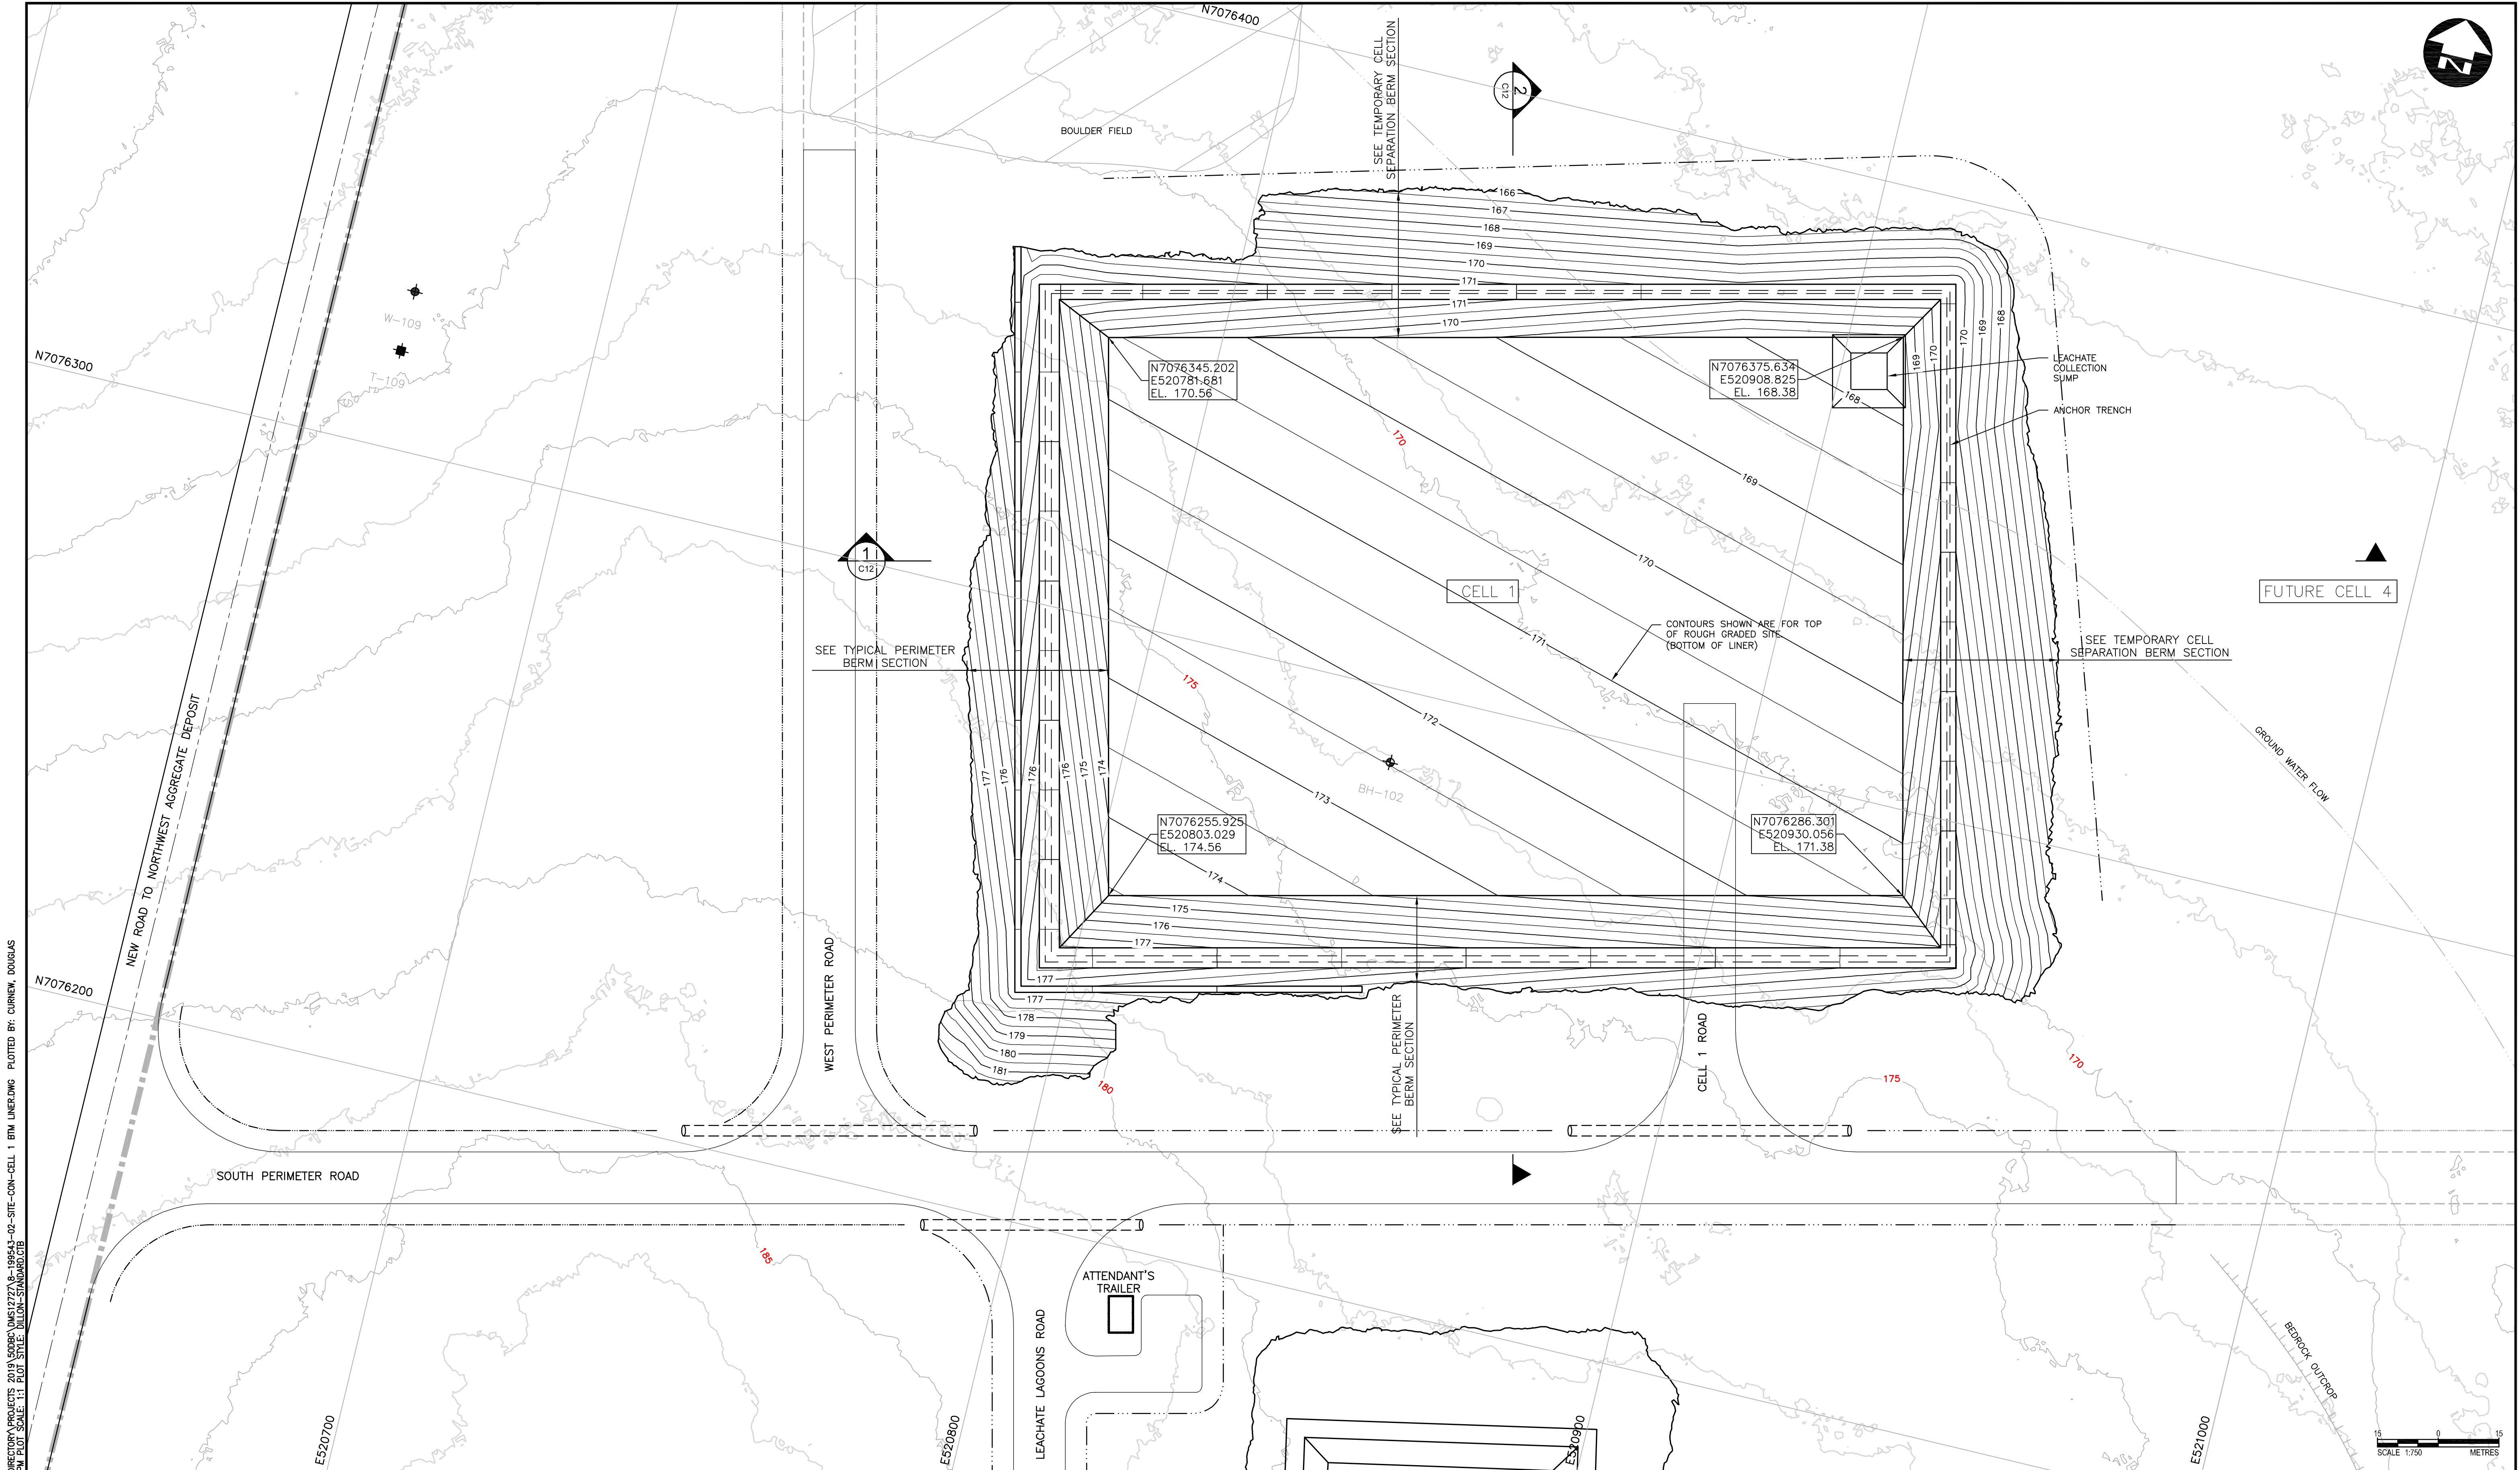

FILENAME: C:\PROJECTS\WORKING\DIRECTOR\PROJECTS 2019\5008A\0612727A-8-189543-02-SITE-CON-CELL 1 BTM LINER.DWG PLOTTED BY: CURNEW, DOUGLAS
PLOT DATE: 2020-01-24 2:43:18 PM PLOT SCALE: 1:1 PLOT STYLE: DILLON-STANDARD.CTB

Conditions of Use
Verify elevations and/or dimensions on drawing prior to use.
Report any discrepancies to Dillon Consulting Limited.

Do not scale dimensions from drawing.

Do not modify drawing, re-use it, or use it for purposes other than those intended at the time of its preparation without prior written permission from Dillon Consulting Limited.



DESIGN	C.R.S.	REVIEWED BY	S.D.K.
DRAWN	D.B.C.	CHECKED BY	K.B.
DATE	MAY 2019		
SCALE	1:500 (22x34) 1:1000 (11x17)		
DATE	2020/01/24	K.B.	
DATE	2019/10/23	K.B.	
DATE	2019/06/04	K.B.	
DATE		BY	
NO.	ISSUED FOR		
3	90% REVIEW		
2	50% REVIEW		
1	30% REVIEW		

CITY OF IQALUIT
SOLID WASTE LANDFILL


PROJECT NO.
19-9543

SHEET NO.

CELL 1 - TOP OF ROUGH GRADED SITE

LF-C08

FILENAME: C:\PROJECTS\WORKING\DIRECTOR\PROJECTS 2019\5008A\0612727A-199543-02-SITE-CON-CELL 1 GEOMEMBRANE.DWG PLOTTED BY: CURNEW, DOUGLAS
PLOT DATE: 2020-01-24 2:47:04 PM PLOT SCALE: 1:1 PLOT STYLE: DILLON-STANDARD.CTB

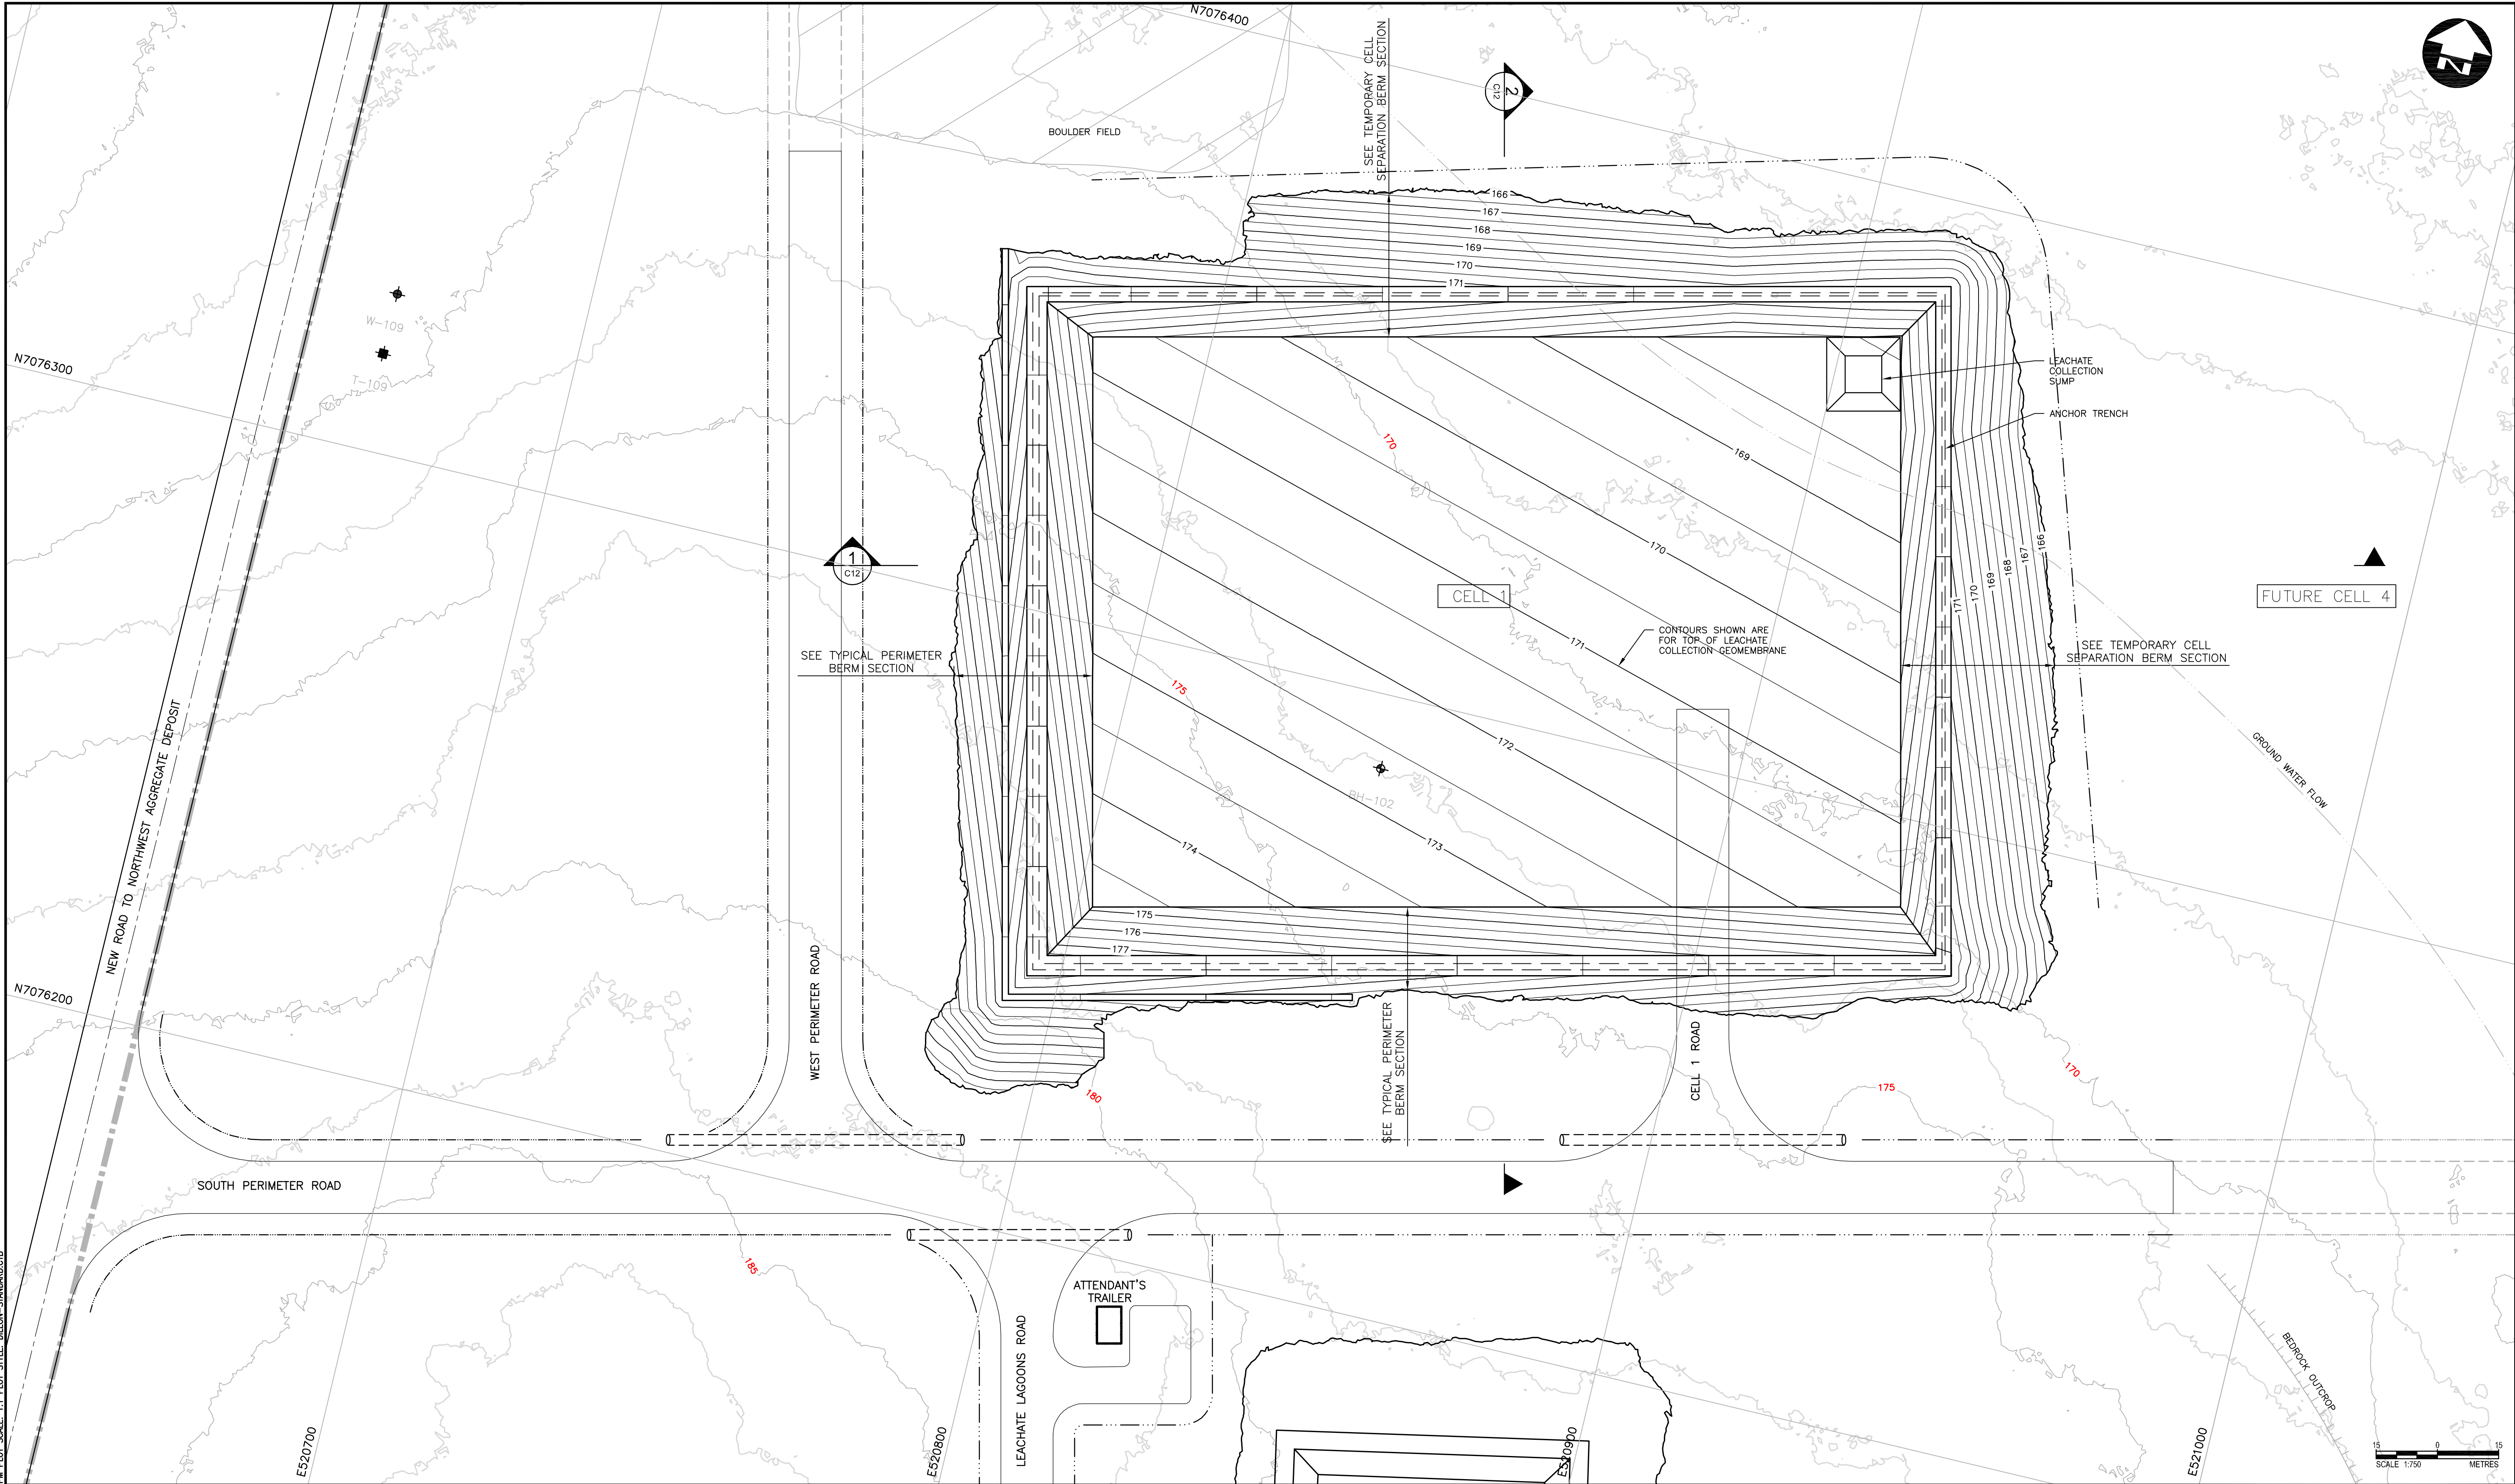

Conditions of Use

Verify elevations and/or dimensions on drawing prior to use.
Report any discrepancies to Dillon Consulting Limited.

Do not scale dimensions from drawing.

Do not modify drawing, re-use it, or use it for purposes other
than those intended at the time of its preparation without prior
written permission from Dillon Consulting Limited.

Iqaluit



DILLON
CONSULTING

3	90% REVIEW	2020/01/24	K.B.
2	50% REVIEW	2019/10/23	K.B.
1	30% REVIEW	2019/06/04	K.B.
No.	ISSUED FOR	DATE	BY


DESIGN	C.R.S.	REVIEWED BY	S.D.K.
DRAWN	D.B.C.	CHECKED BY	K.B.
DATE	MAY 2019		
SCALE	1:500 (22x34) 1:1000 (11x17)		

CITY OF IQALUIT
SOLID WASTE LANDFILL


PROJECT NO.
19-9543

CELL 1 - TOP OF LEACHATE
COLLECTION GEOMEMBRANE

SHEET NO.
LF-C09

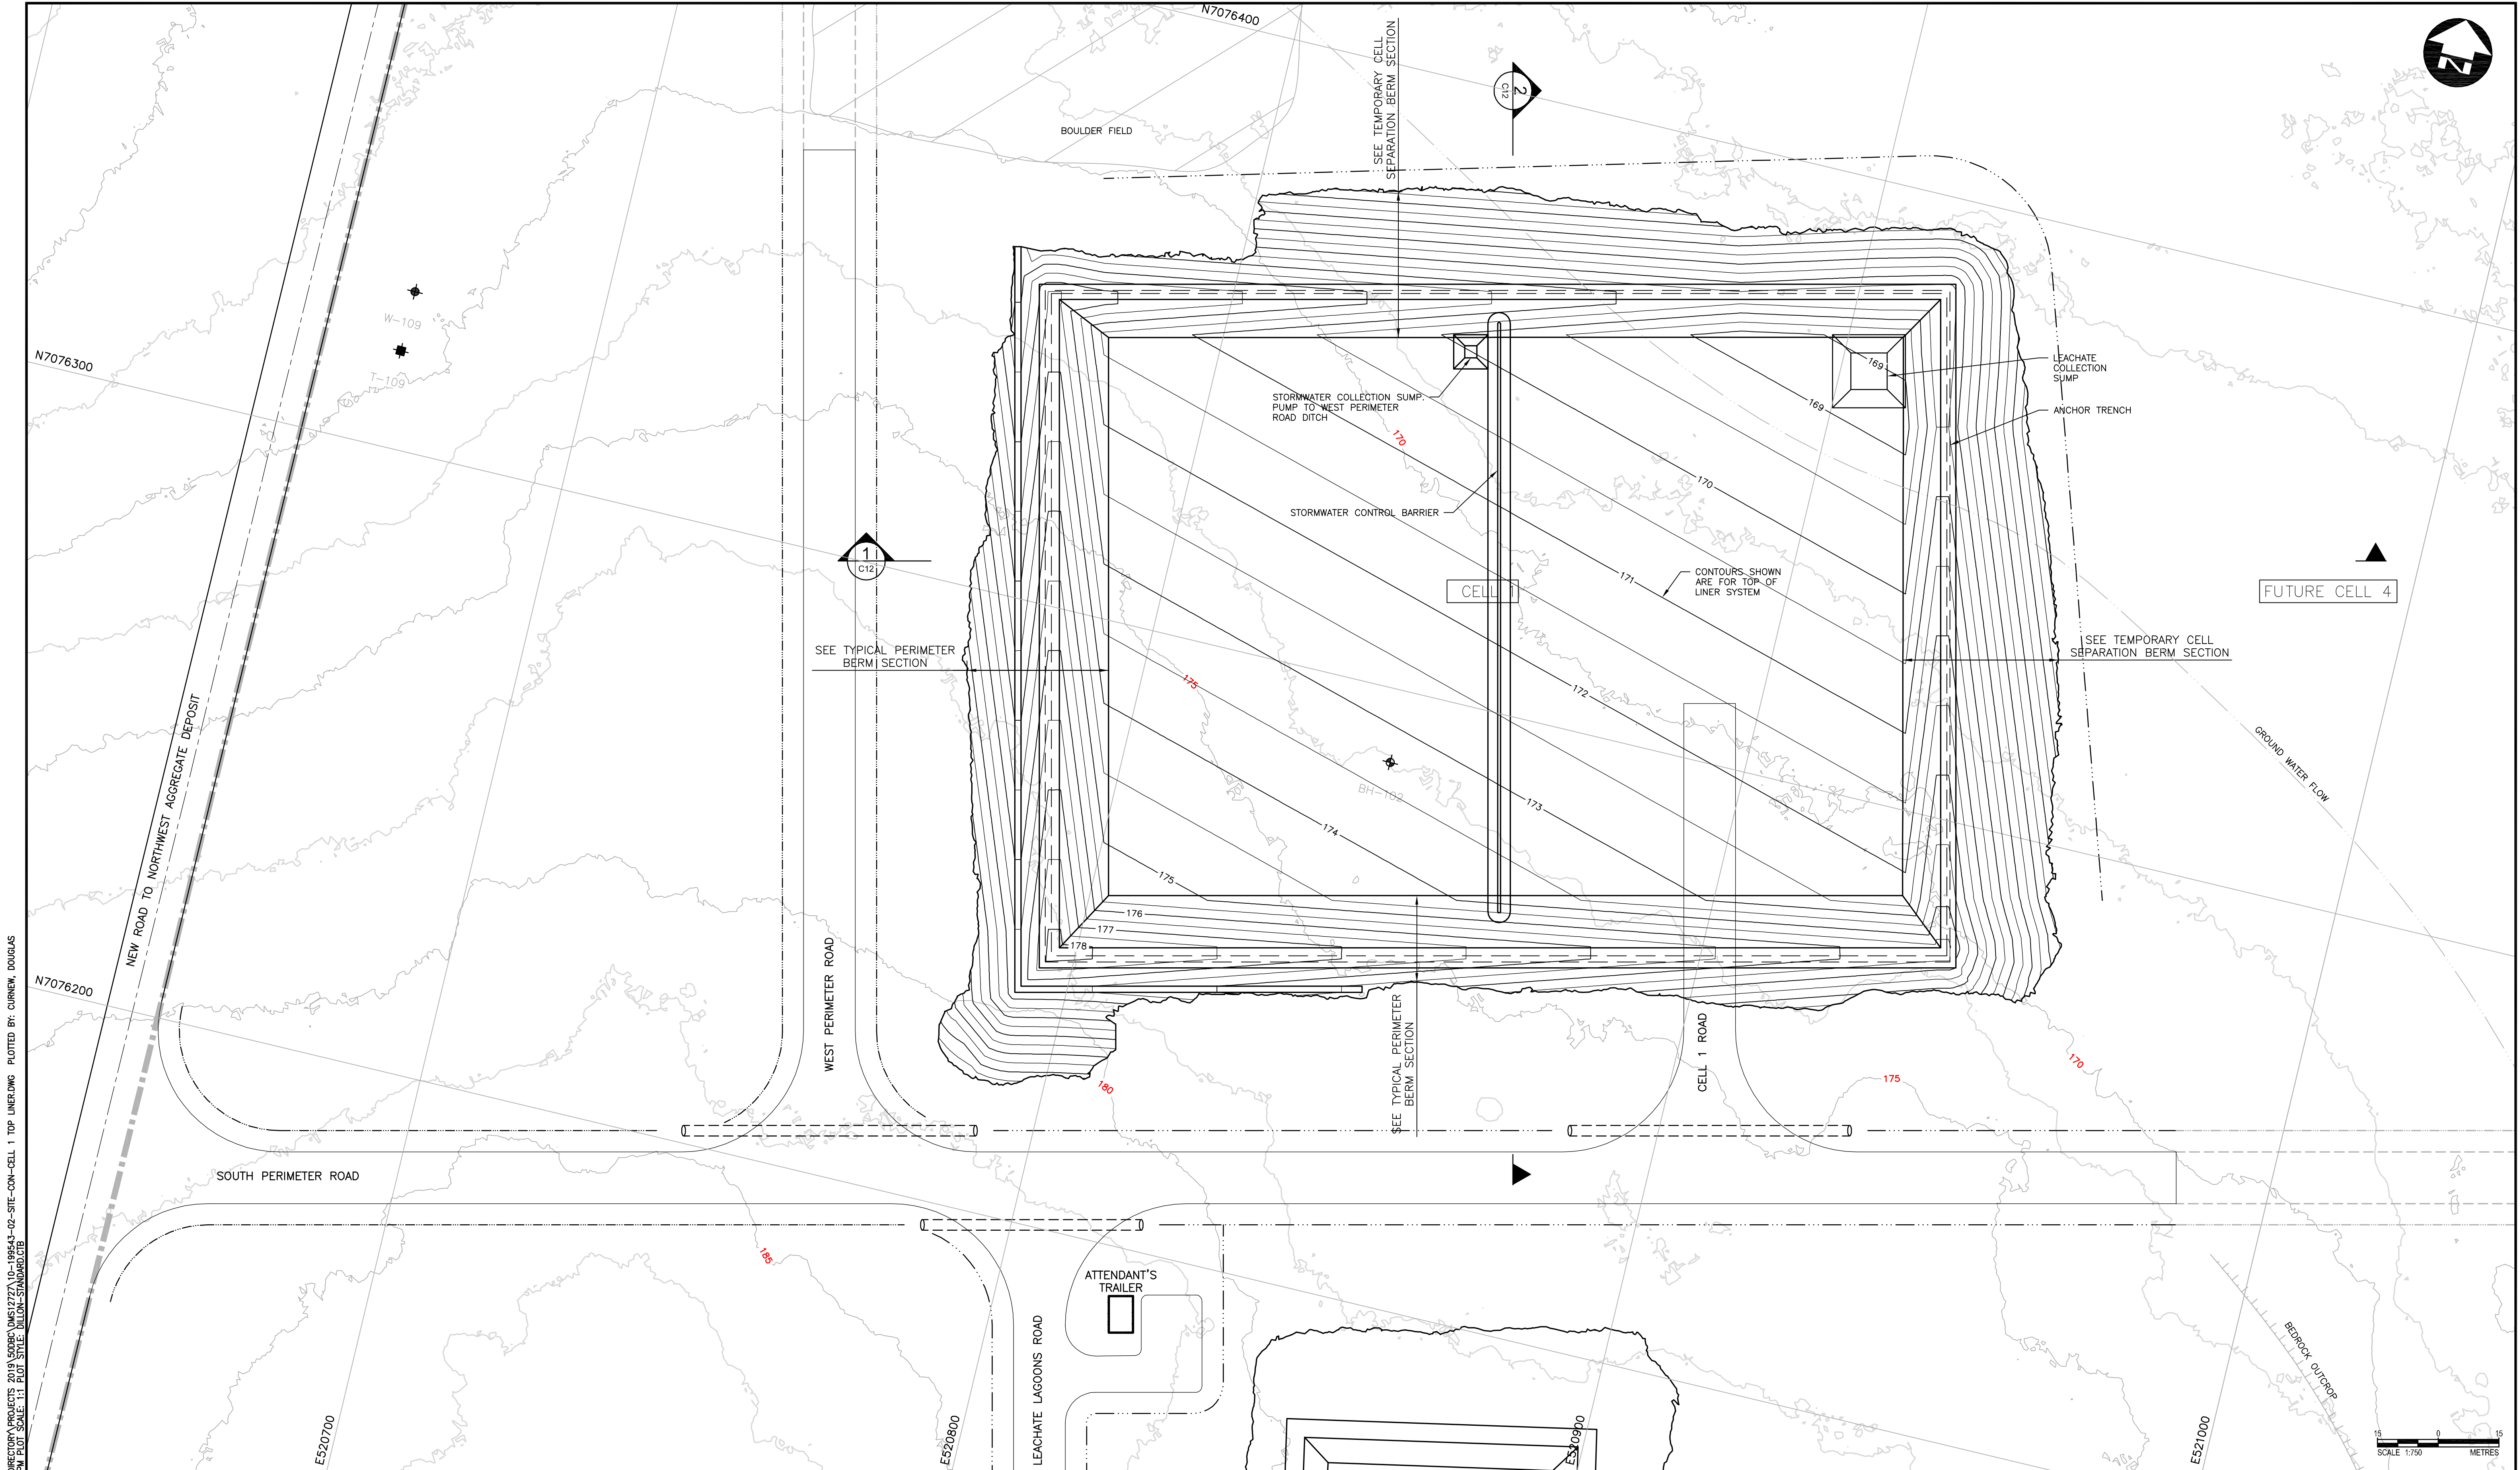

Conditions of Use Verify elevations and/or dimensions on drawing prior to use. Report any discrepancies to Dillon Consulting Limited. Do not scale dimensions from drawing. Do not modify drawing, re-use it, or use it for purposes other than those intended at the time of its preparation without prior written permission from Dillon Consulting Limited.											DESIGN C.R.S.	REVIEWED BY S.D.K.	CITY OF IQALUIT SOLID WASTE LANDFILL	PROJECT NO. 19-9543	
														DRAWN D.B.C.	CHECKED BY K.B.	CELL 1 - TOP OF LINER SYSTEM	SHEET NO. LF-C10	

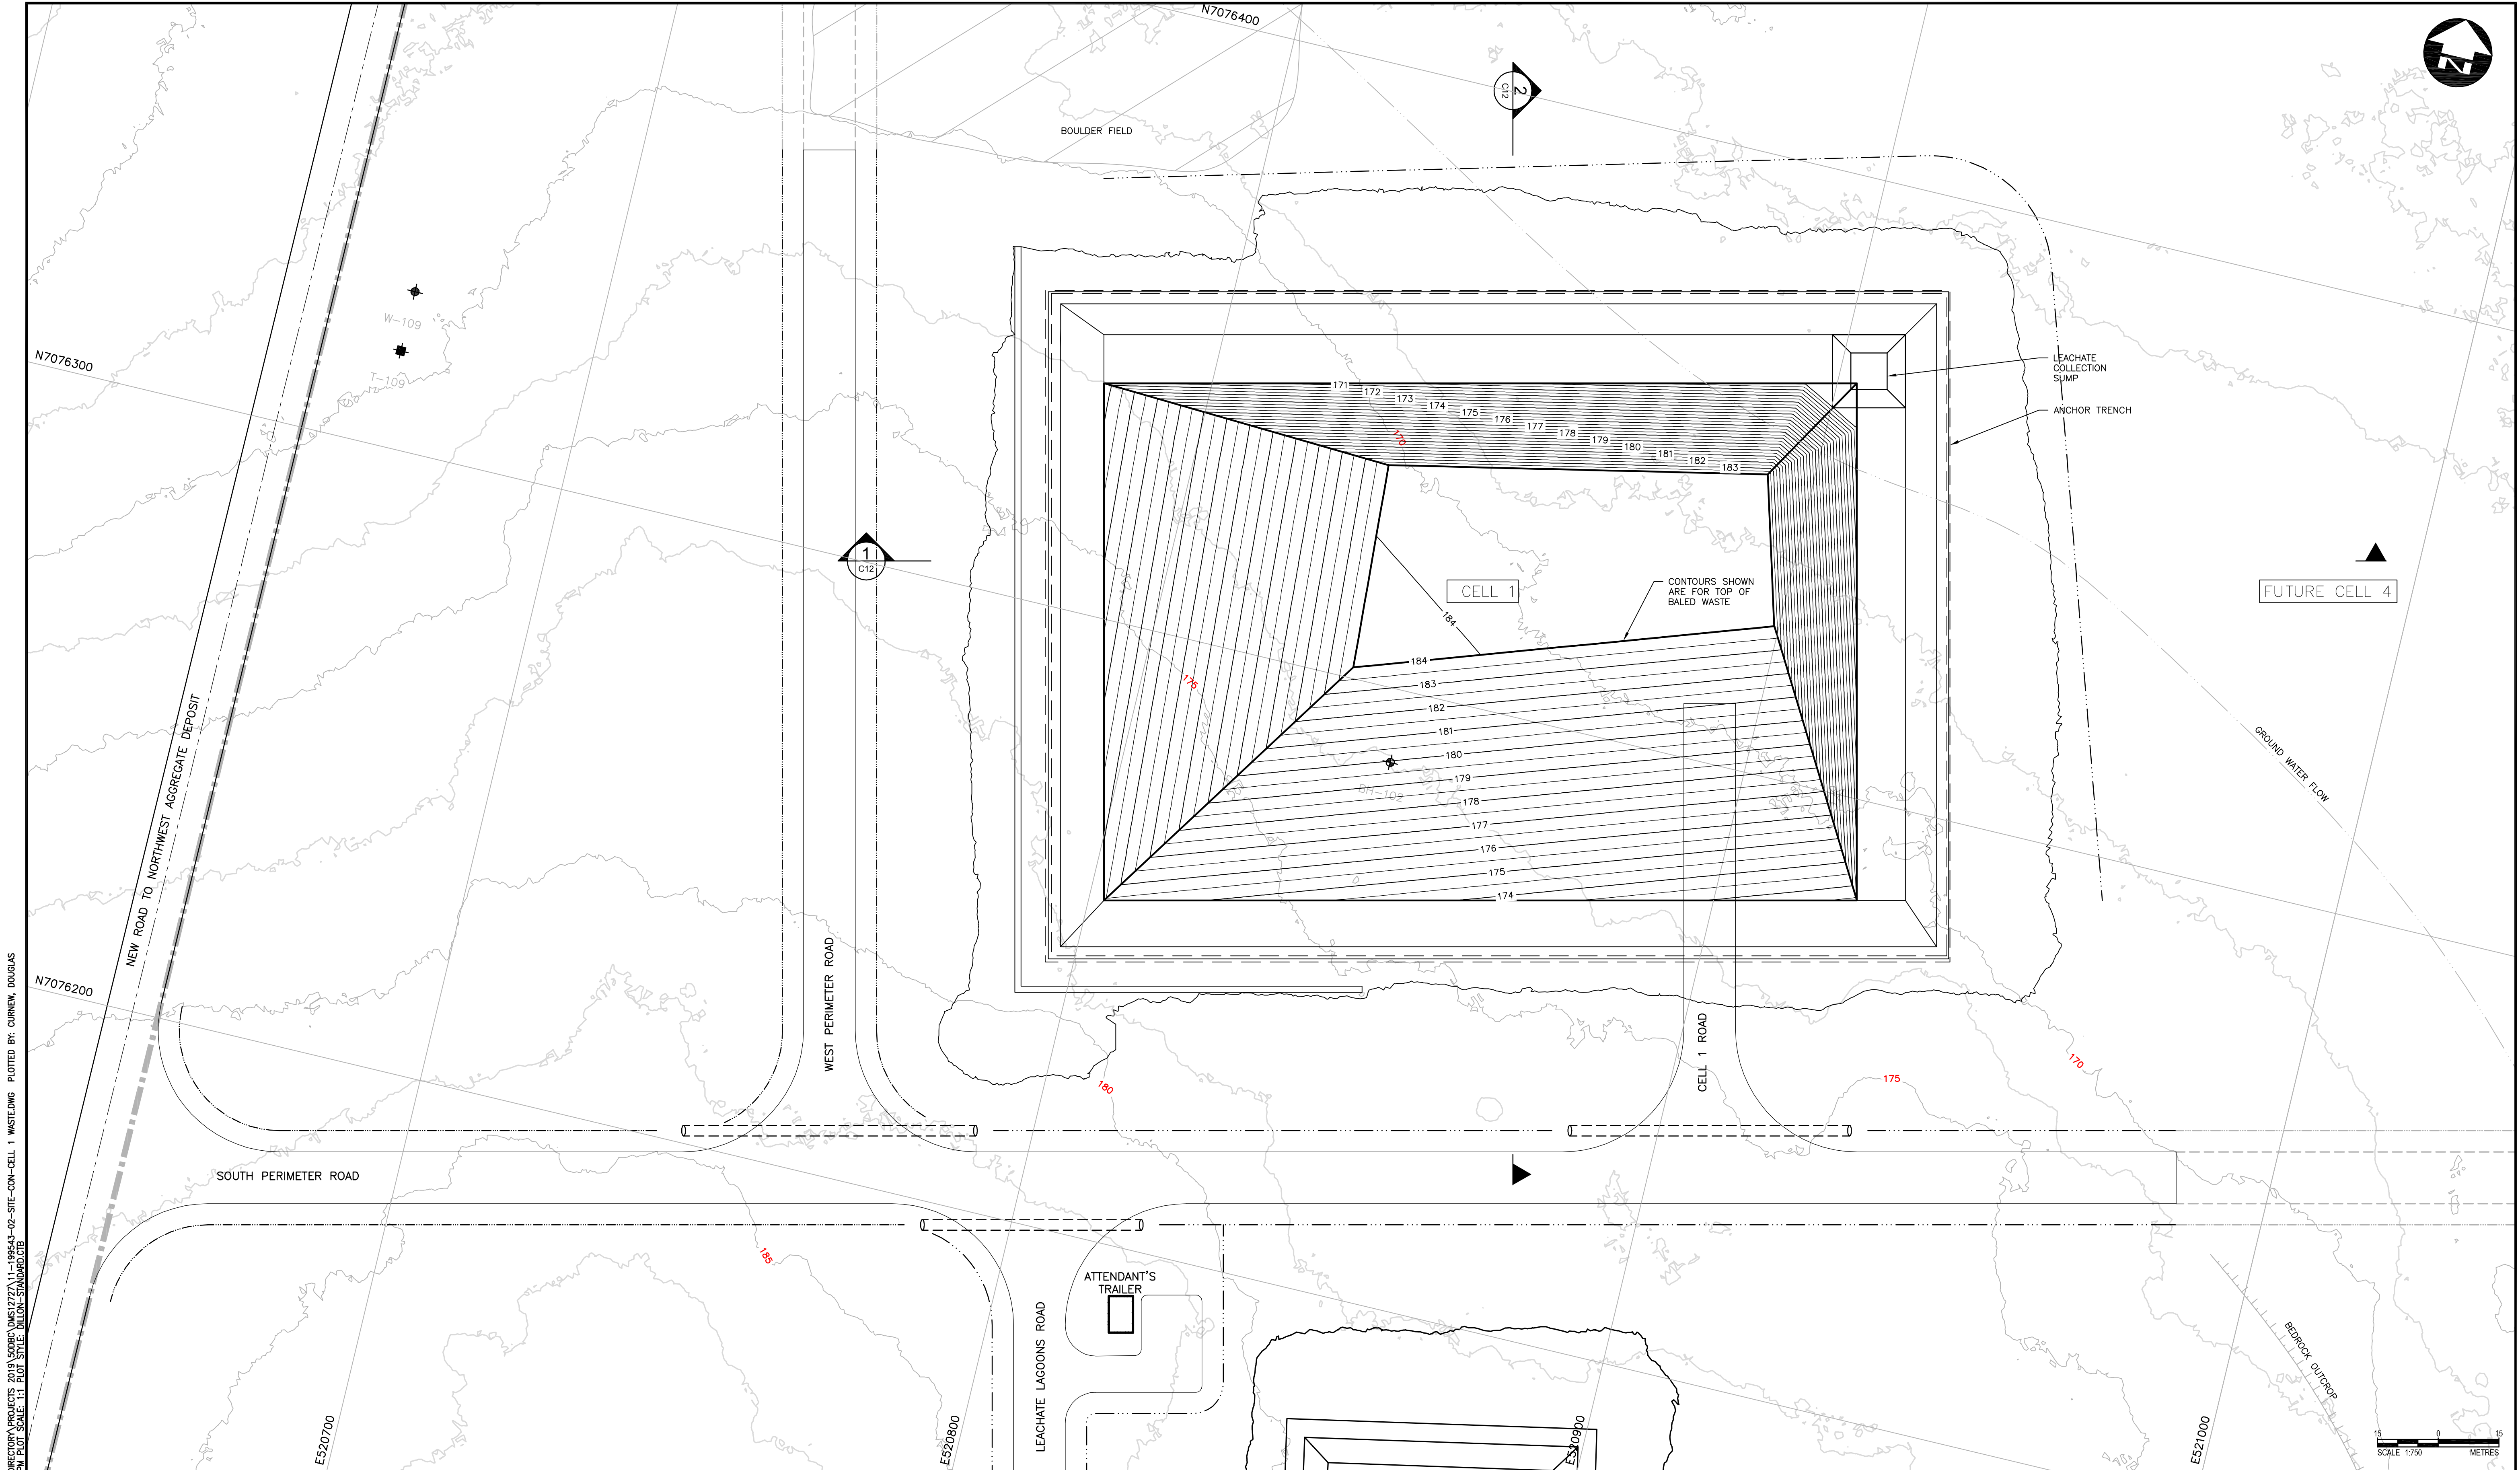

FILENAME: C:\PROJECTS\WORKING\PROJECTS\2019\5008A\0612727\11-199543-02-SITE-CON-CELL 1 WASTE.DWG PLOTTED BY: CURNEW, DOUGLAS
PLOT DATE: 2020-01-24 2:53:11 PM PLOT SCALE: 1:1 PLOT STYLE: DILLON-STANDARD.CTB

Conditions of Use
Verify elevations and/or dimensions on drawing prior to use.
Report any discrepancies to Dillon Consulting Limited.

Do not scale dimensions from drawing.


Do not modify drawing, re-use it, or use it for purposes other than those intended at the time of its preparation without prior written permission from Dillon Consulting Limited.




DESIGN	C.R.S.	REVIEWED BY	S.D.K.
DRAWN	D.B.C.	CHECKED BY	K.B.
DATE	MAY 2019		
SCALE	1:500 (22x34) 1:1000 (11x17)		
DATE	2020/01/24	BY	K.B.
DATE	2019/10/23	BY	K.B.
DATE	2019/06/04	BY	K.B.
NO.	ISSUED FOR		
3	90% REVIEW	2020/01/24	K.B.
2	50% REVIEW	2019/10/23	K.B.
1	30% REVIEW	2019/06/04	K.B.

CITY OF IQALUIT SOLID WASTE LANDFILL		PROJECT NO. 19-9543
CELL 1 - TOP OF BALED WASTE		SHEET NO. LF-C11


FILENAME: C:\PROJECTS\WORKING\DIRECTOR\PROJECTS 2019\5008A\061272\12-199543-02-SITE-CON-CELL 1 SECTIONS.DWG PLOTTED BY: CURNEW, DOUGLAS
PLOT DATE: 2020-01-24 2:55:50 PM PLOT SCALE: 1:1 PLOT STYLE: DILLON-STANDARD.CTB

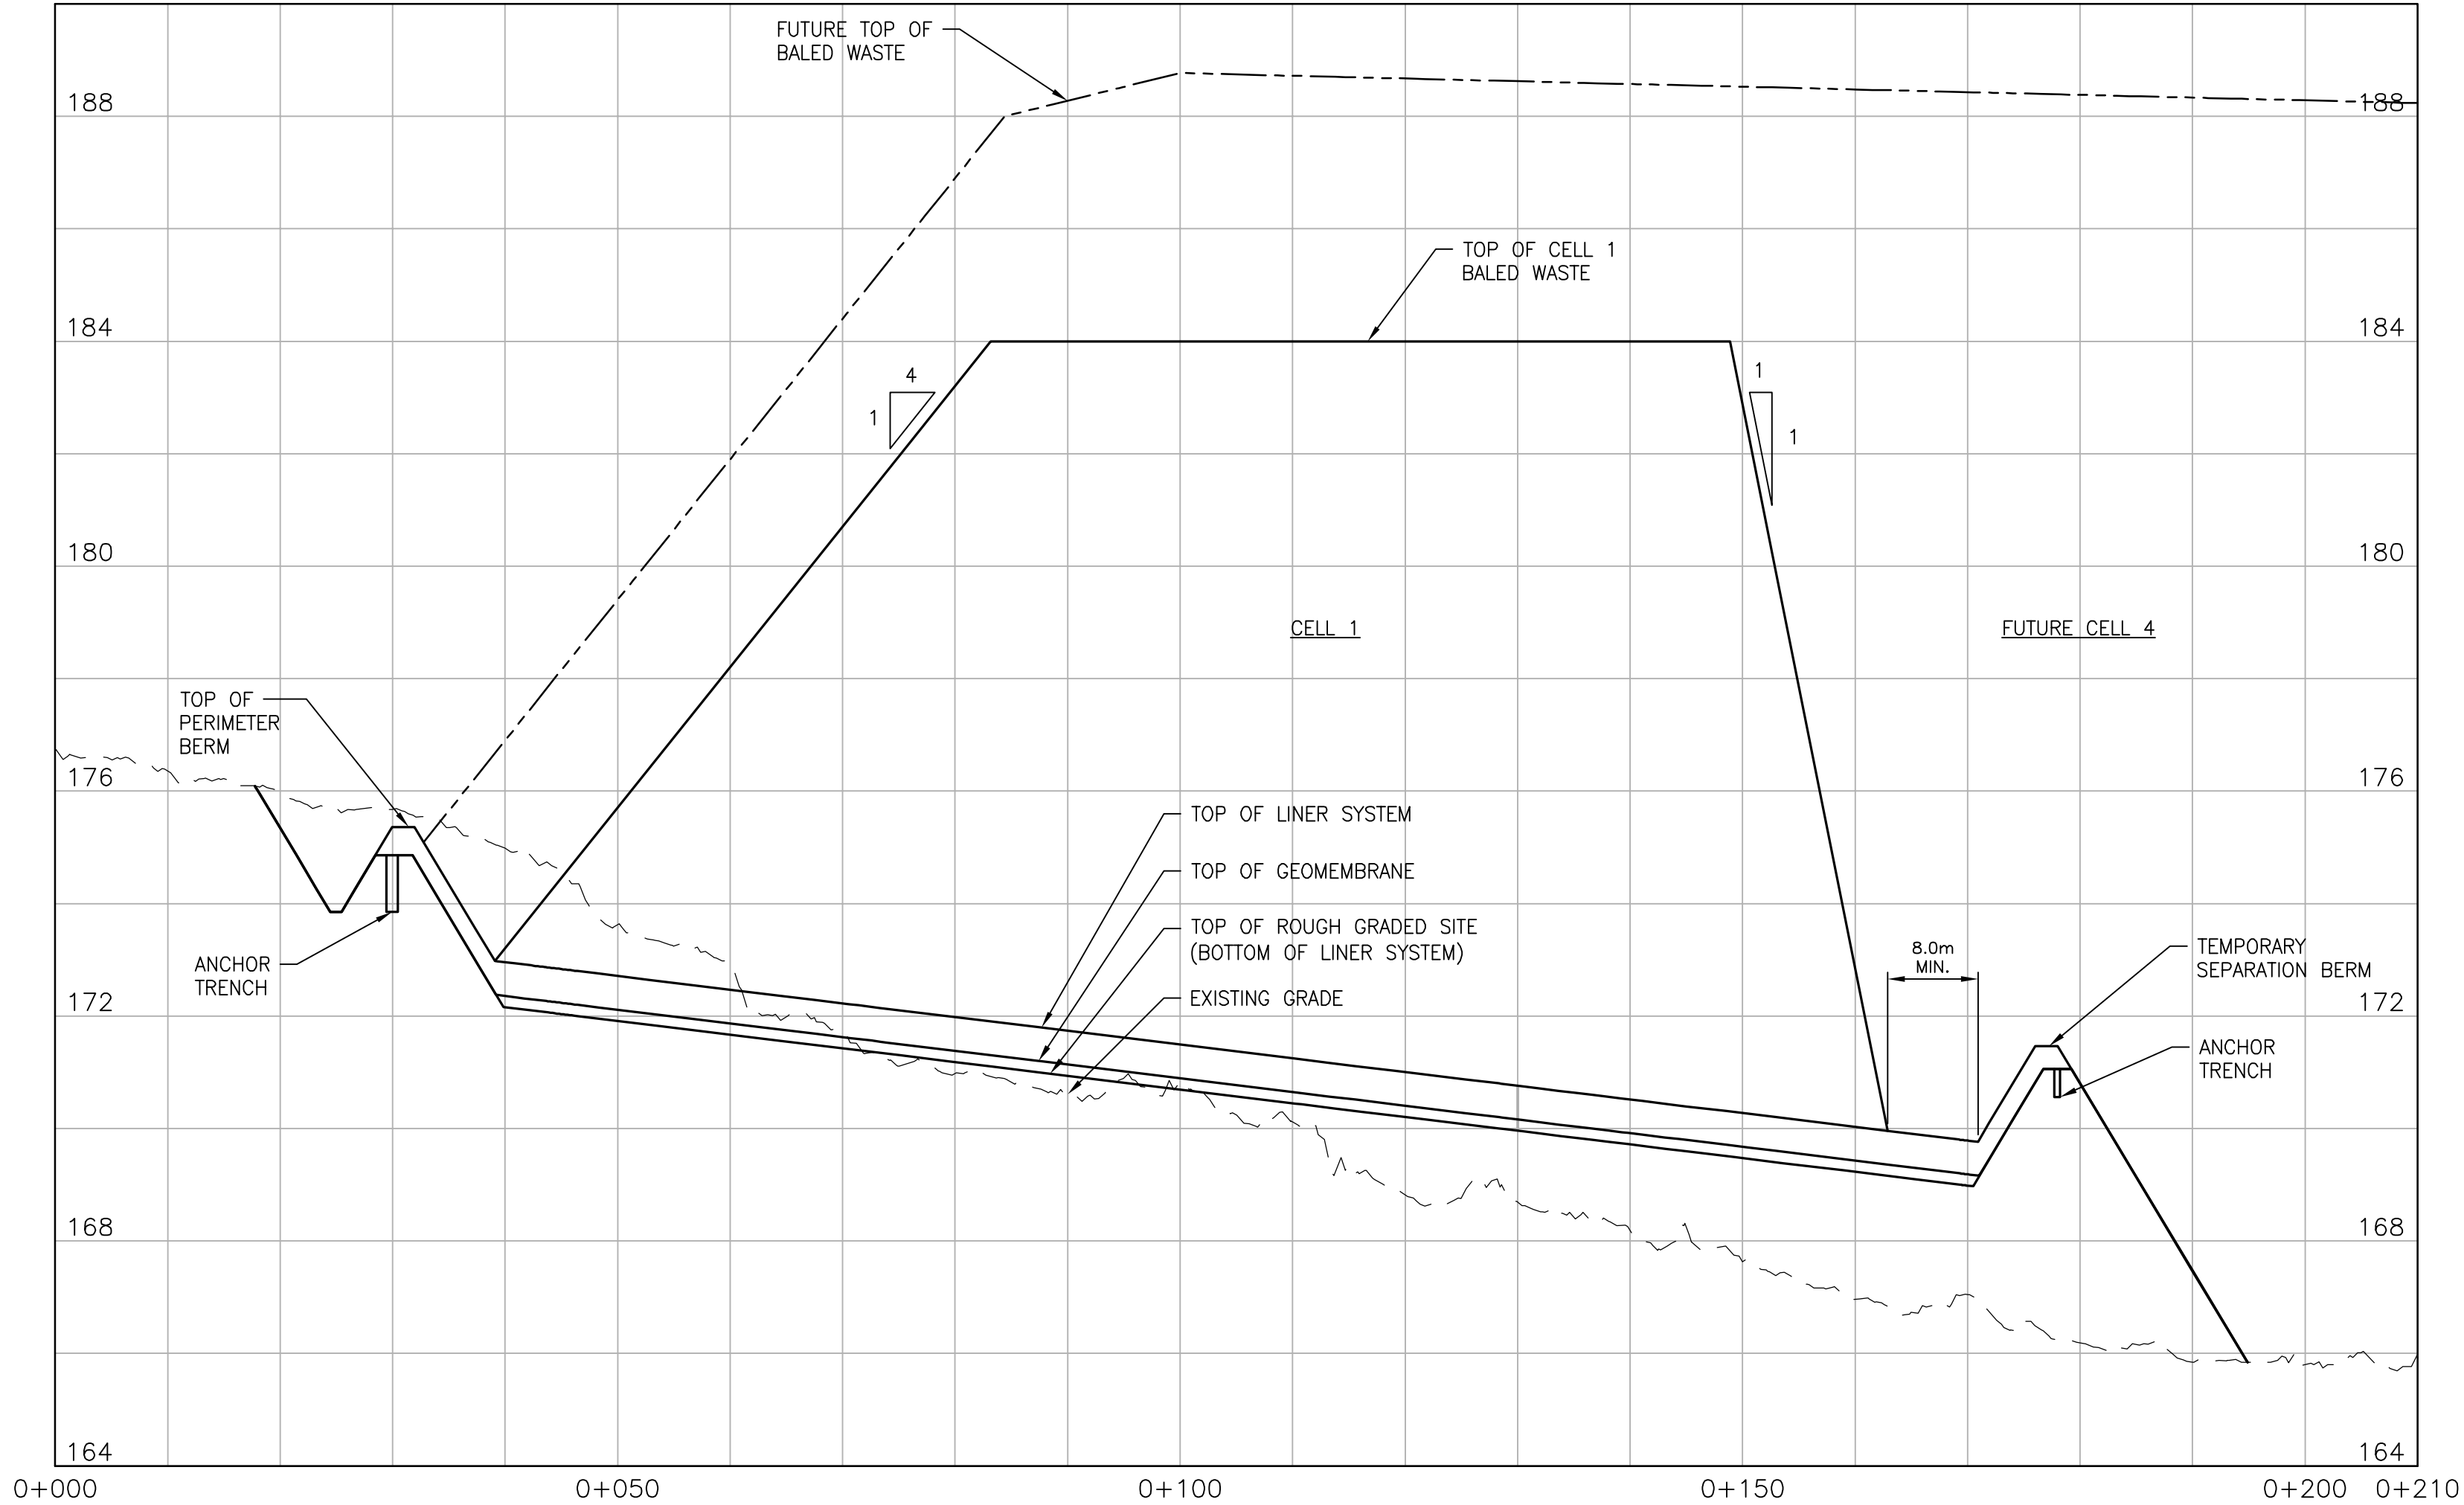

1 SECTION
1:500 H. 1:100 V.

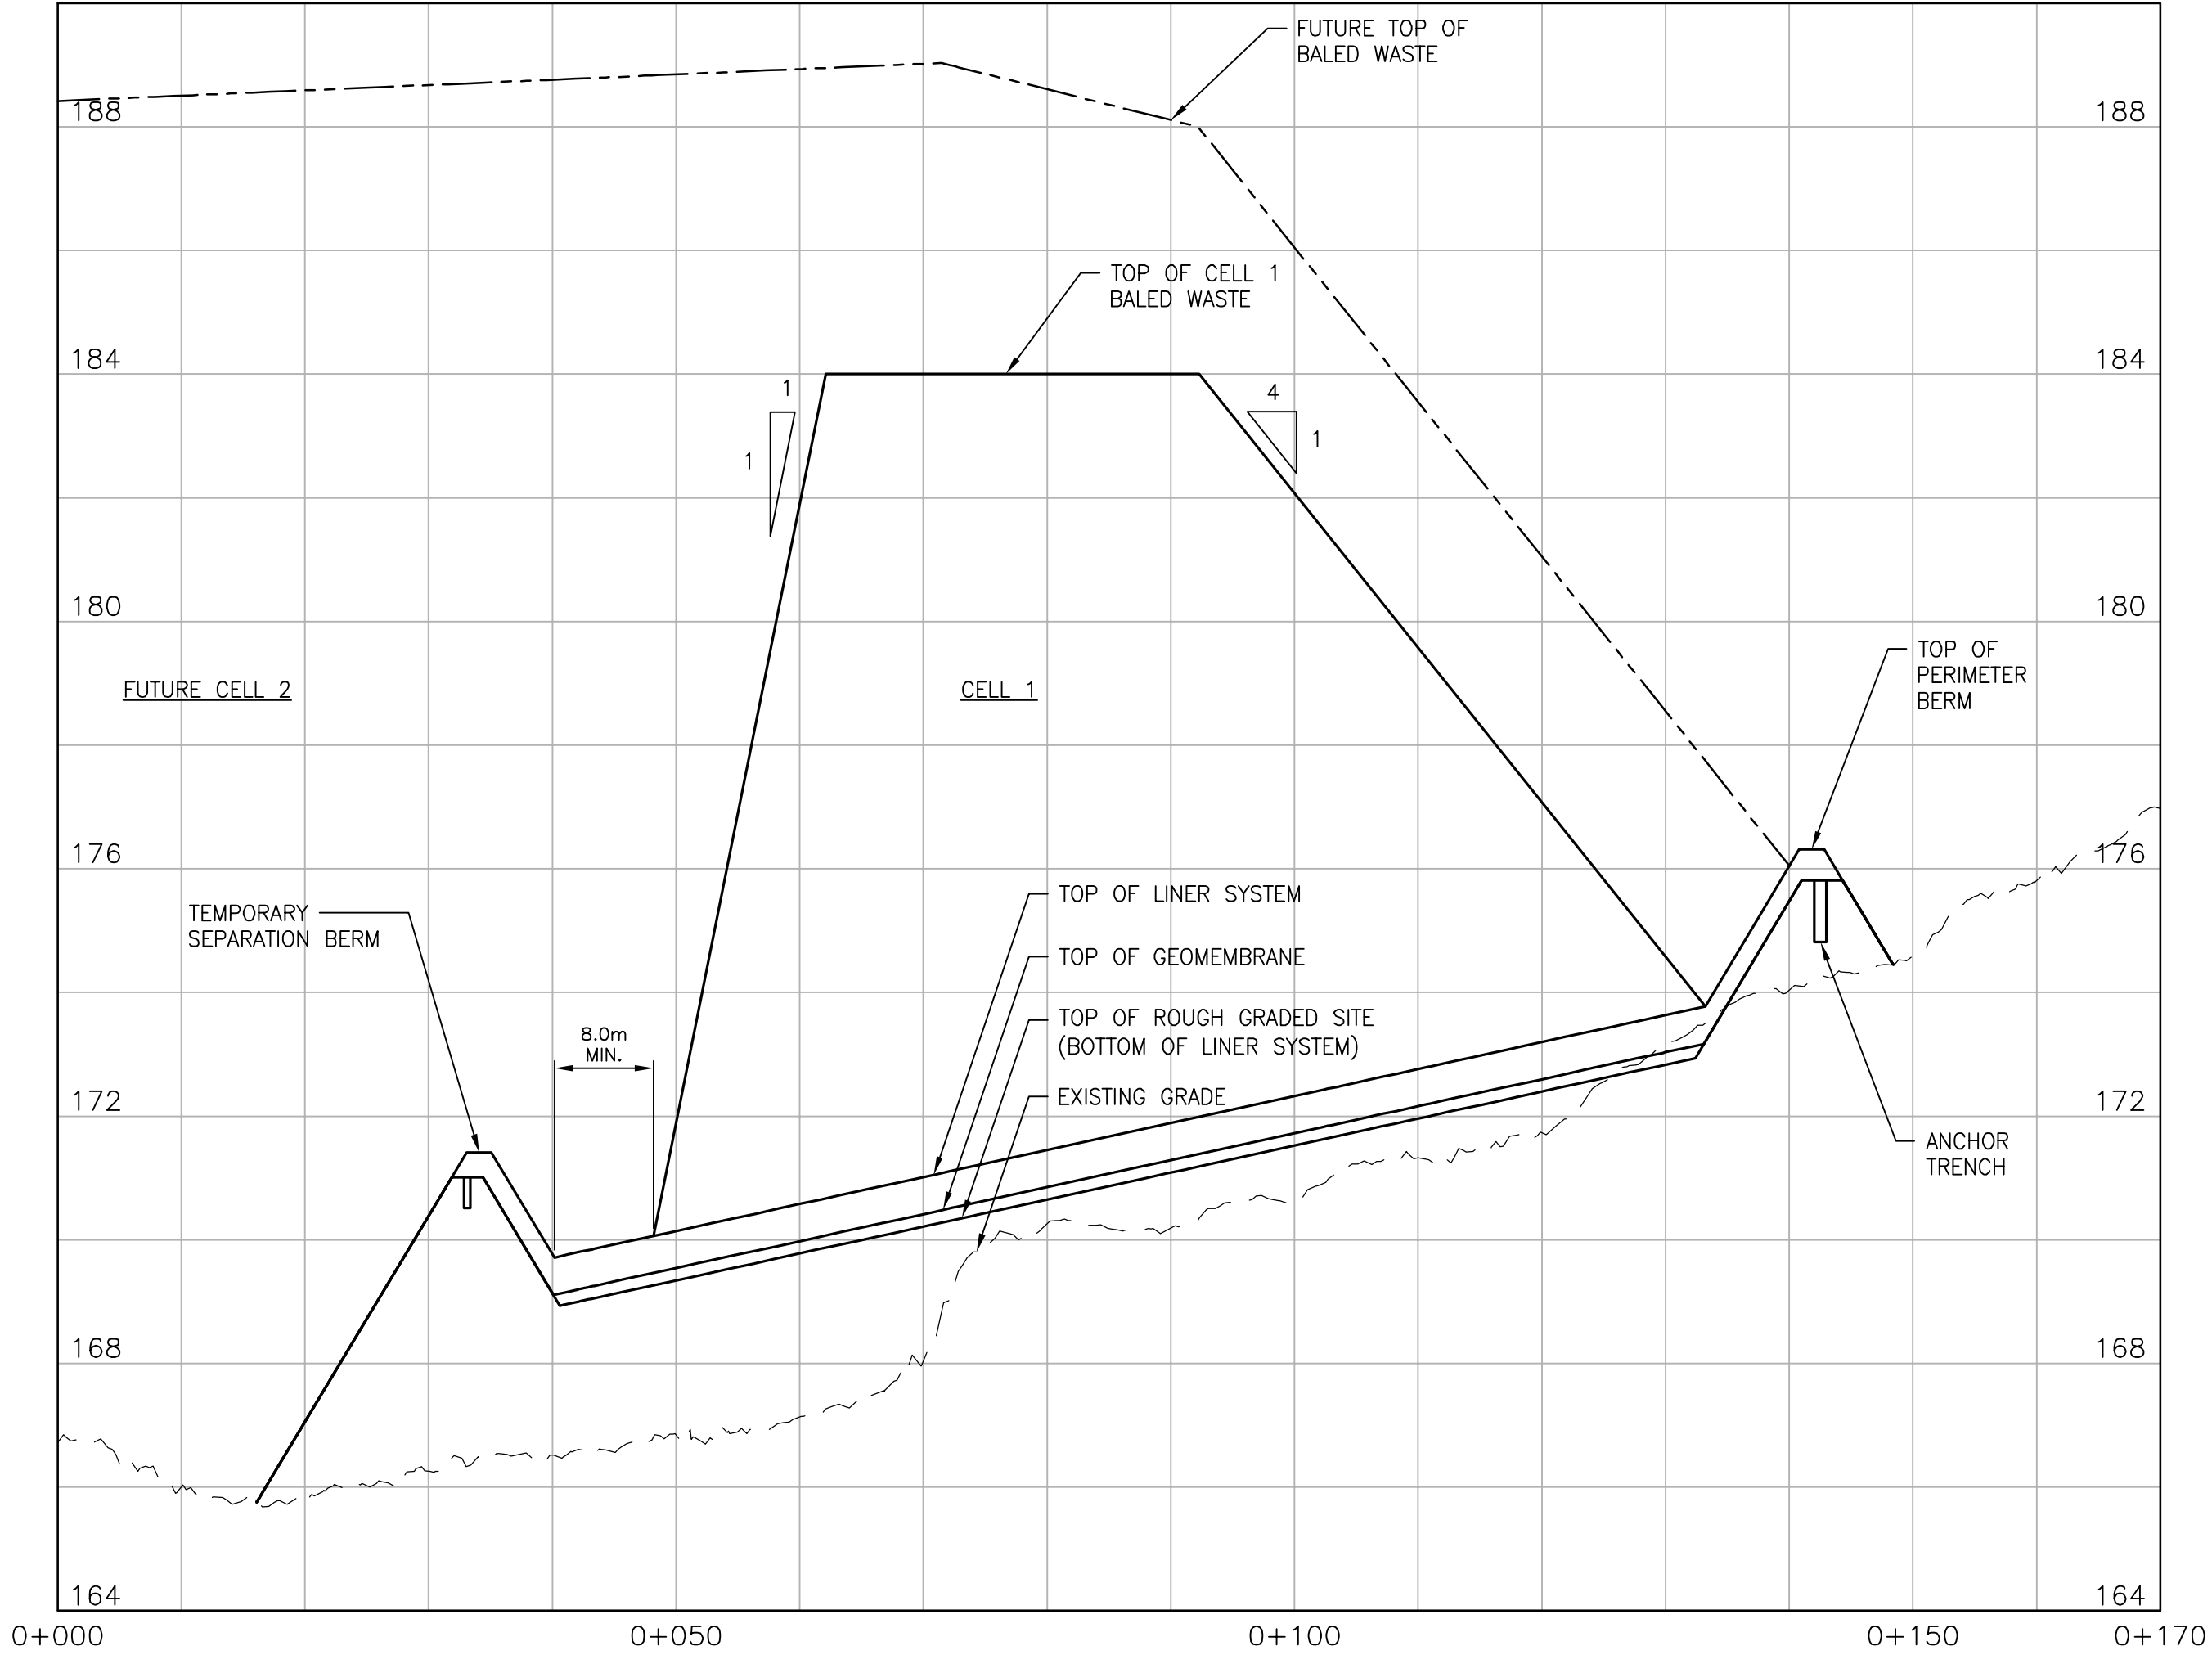

2 SECTION
1:500 H. 1:100 V.

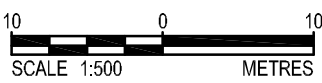

Conditions of Use

Verify elevations and/or dimensions on drawing prior to use.
Report any discrepancies to Dillon Consulting Limited.

Do not scale dimensions from drawing.

Do not modify drawing, re-use it, or use it for purposes other than those intended at the time of its preparation without prior written permission from Dillon Consulting Limited.

Iqaluit



3	90% REVIEW	2020/01/24	K.B.		
2	50% REVIEW	2019/10/23	K.B.		
1	30% REVIEW	2019/06/04	K.B.		
No.	ISSUED FOR	DATE	BY		

DESIGN	C.R.S.	REVIEWED BY	S.D.K.
DRAWN	D.B.C.	CHECKED BY	K.B.
DATE	MAY 2019		
SCALE	1:500 (22x34) 1:1000 (11x17)		



CITY OF IQALUIT
SOLID WASTE LANDFILL

PROJECT NO.
19-9543

CELL 1 SECTIONS

SHEET NO.

LF-C12

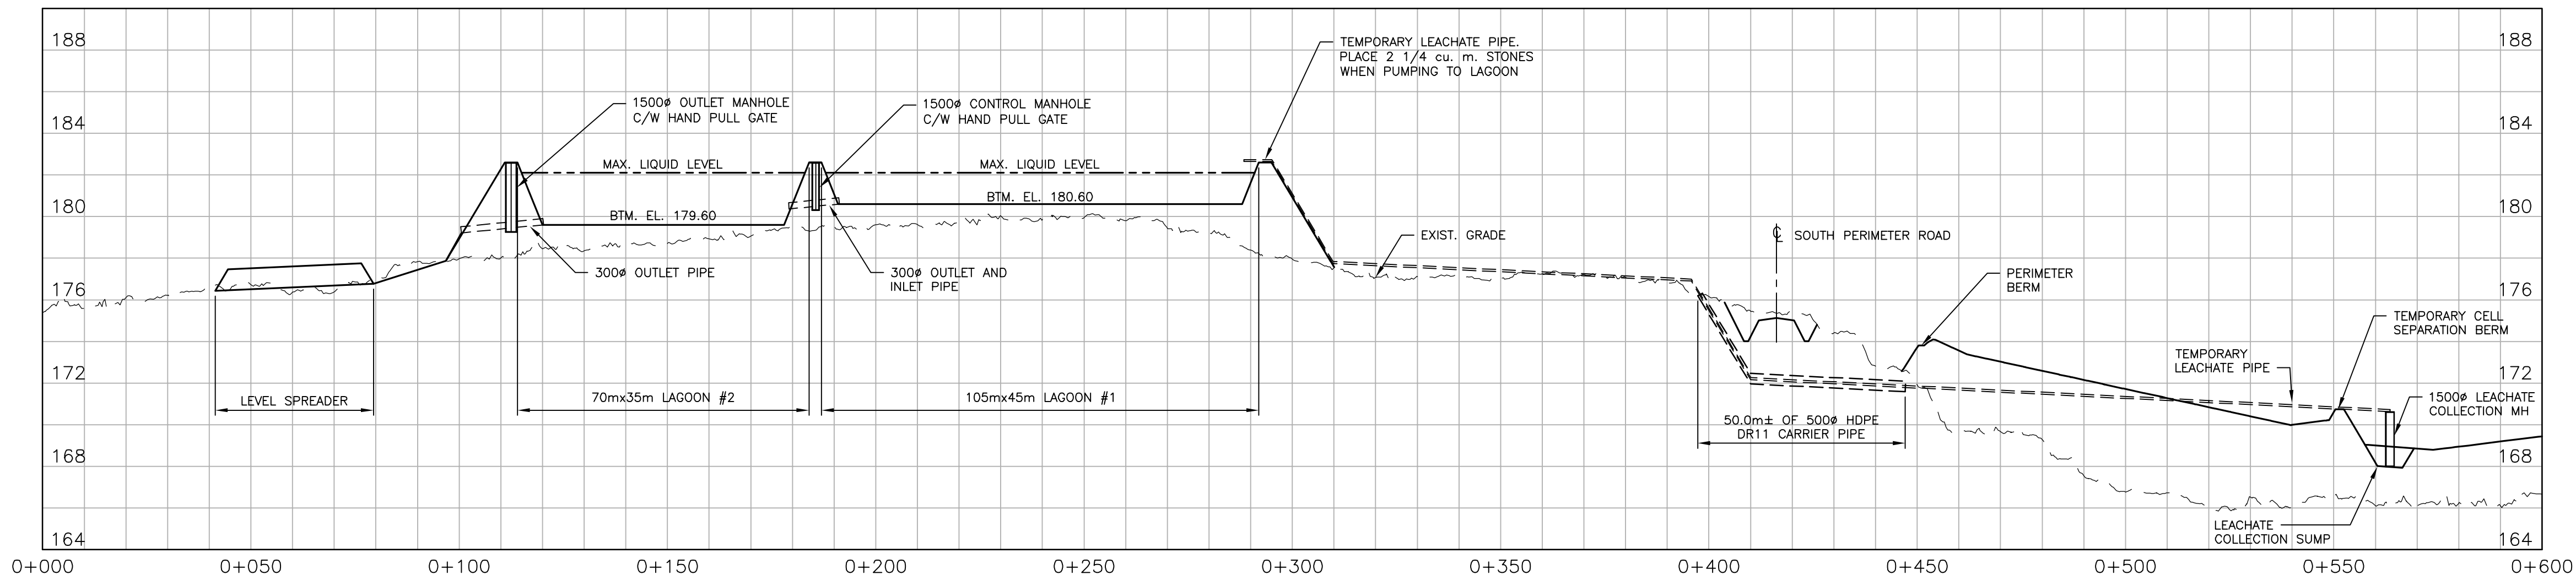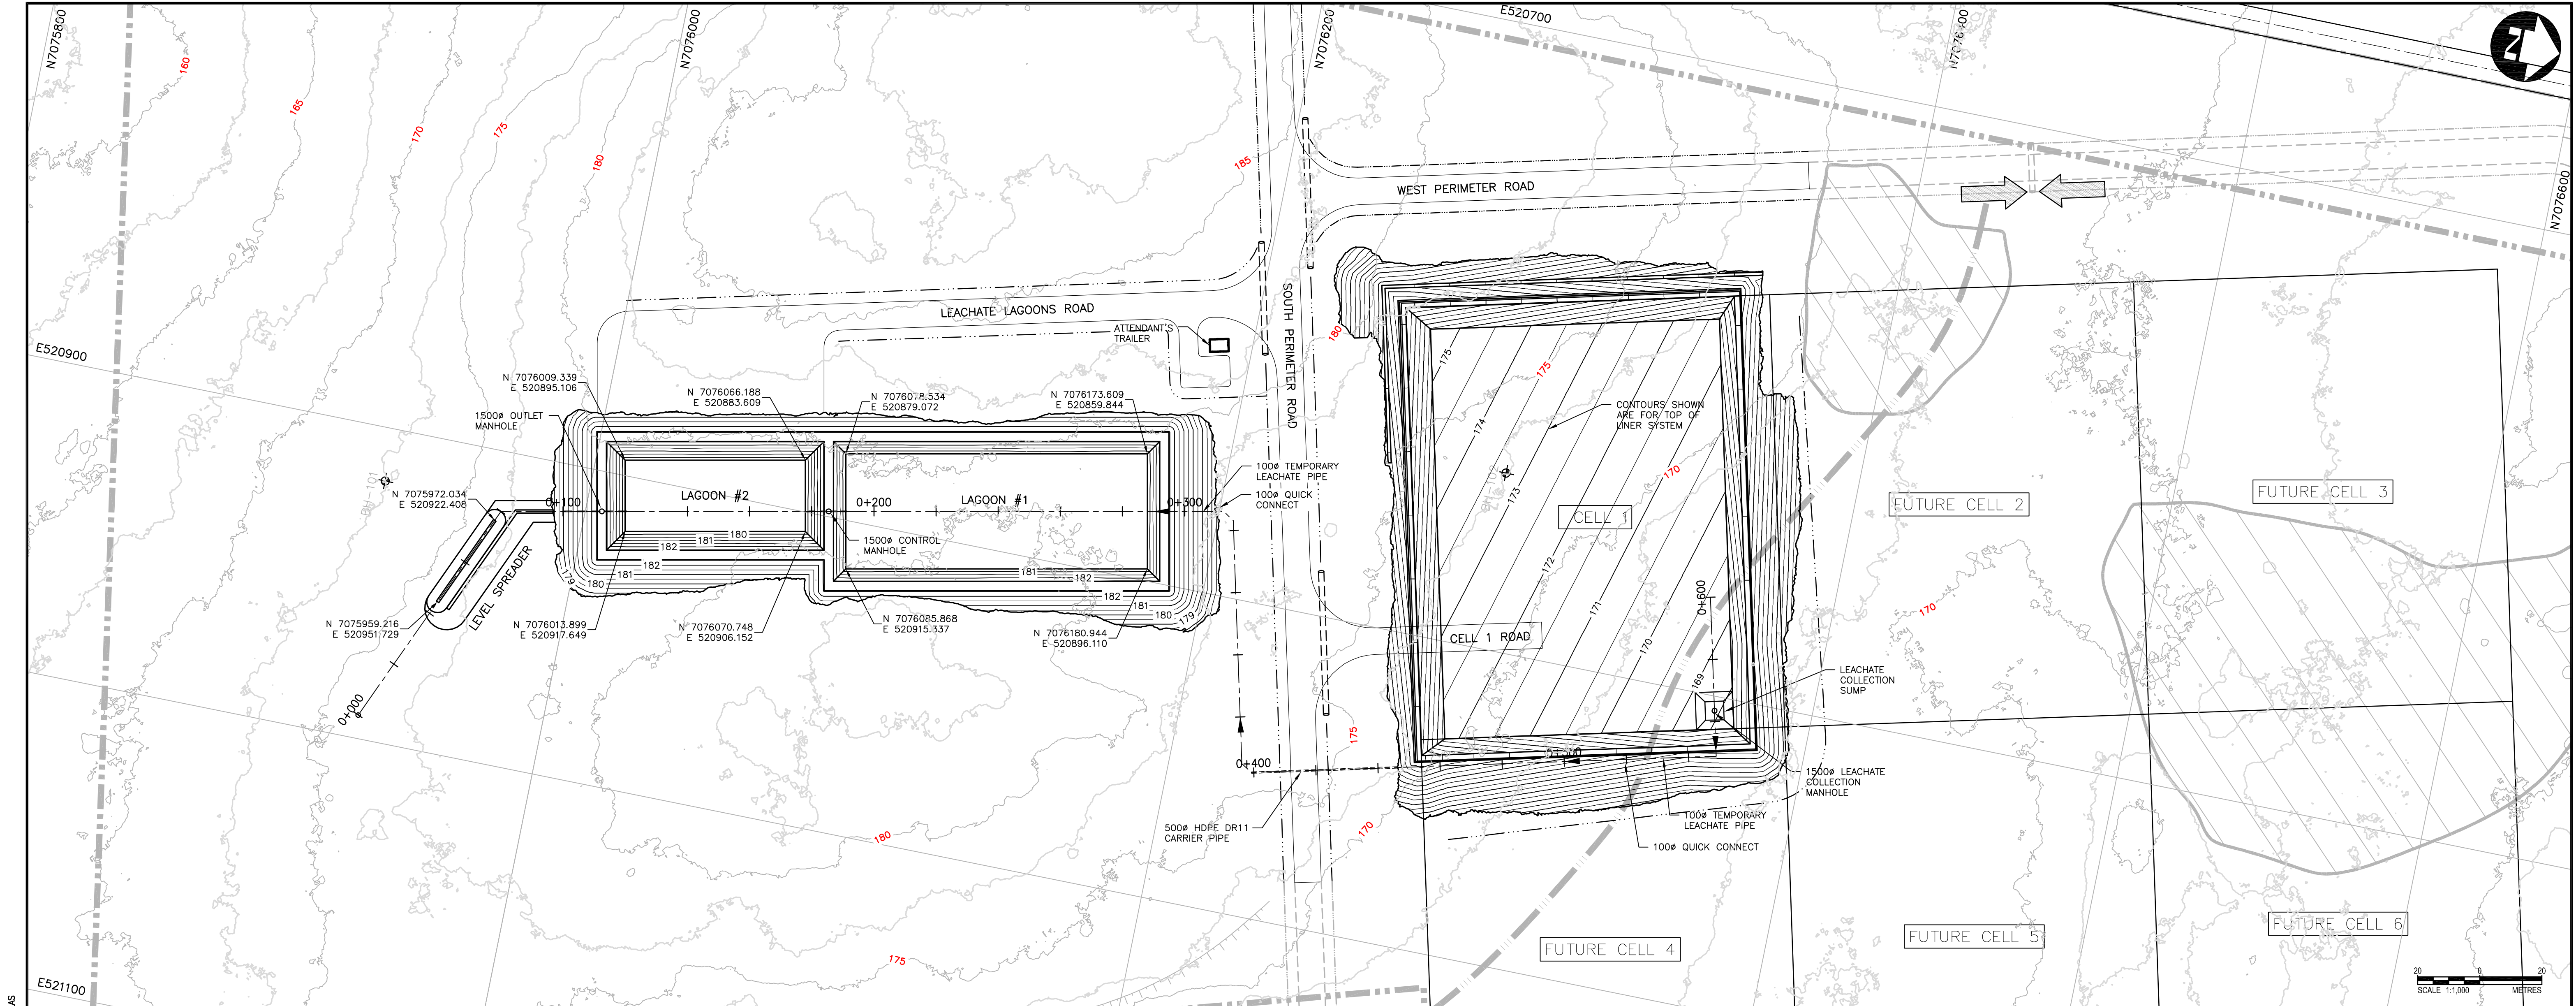

FILENAME: C:\PROJECTS\WORKING\DIRECTOR\PROJECTS\2019\5008A\0612727\13-199543-02-SITE-CON-LEACHATE.DWG PLOTTED BY: CURNEY, DOUGLAS
PLOT DATE: 2020-01-24 9:25:32 PM PLOT SCALE: 1:1 PLOT STYLE: DILLON-STANDARD.CTB

Conditions of Use

Verify elevations and/or dimensions on drawing prior to use.
Report any discrepancies to Dillon Consulting Limited.

Do not scale dimensions from drawing.

Do not modify drawing, re-use it, or use it for purposes other
than those intended at the time of its preparation without prior
written permission from Dillon Consulting Limited.

Iqaluit



DILLON
CONSULTING

DESIGN	K.R.M.	REVIEWED BY	S.D.K.
DRAWN	D.B.C.	CHECKED BY	K.B.
DATE	MAY 2019		
SCALE	1:1000 (22x34) 1:2000 (11x17)		
DATE	2020/01/24	K.B.	
DATE	2019/10/23	K.B.	
DATE	2019/06/04	K.B.	
BY			
ISSUED FOR			


CITY OF IQALUIT
SOLID WASTE LANDFILL

LEACHATE LAGOONS
PLAN & PROFILE



PROJECT NO.
19-9543

SHEET NO.
LF-C13





FILENAME: C:\PROJECTS\WORKING\DIRECTOR\PROJECTS 2019\5008A\0612727\14-199543-02-SITE-CON-SECTIONS.DWG PLOTTED BY: CURNEY, DOUGLAS
PLOT DATE: 2020-01-24 8:50:45 PM PLOT SCALE: 1:1 PLOT STYLE: DILLON-STANDARD.CTB

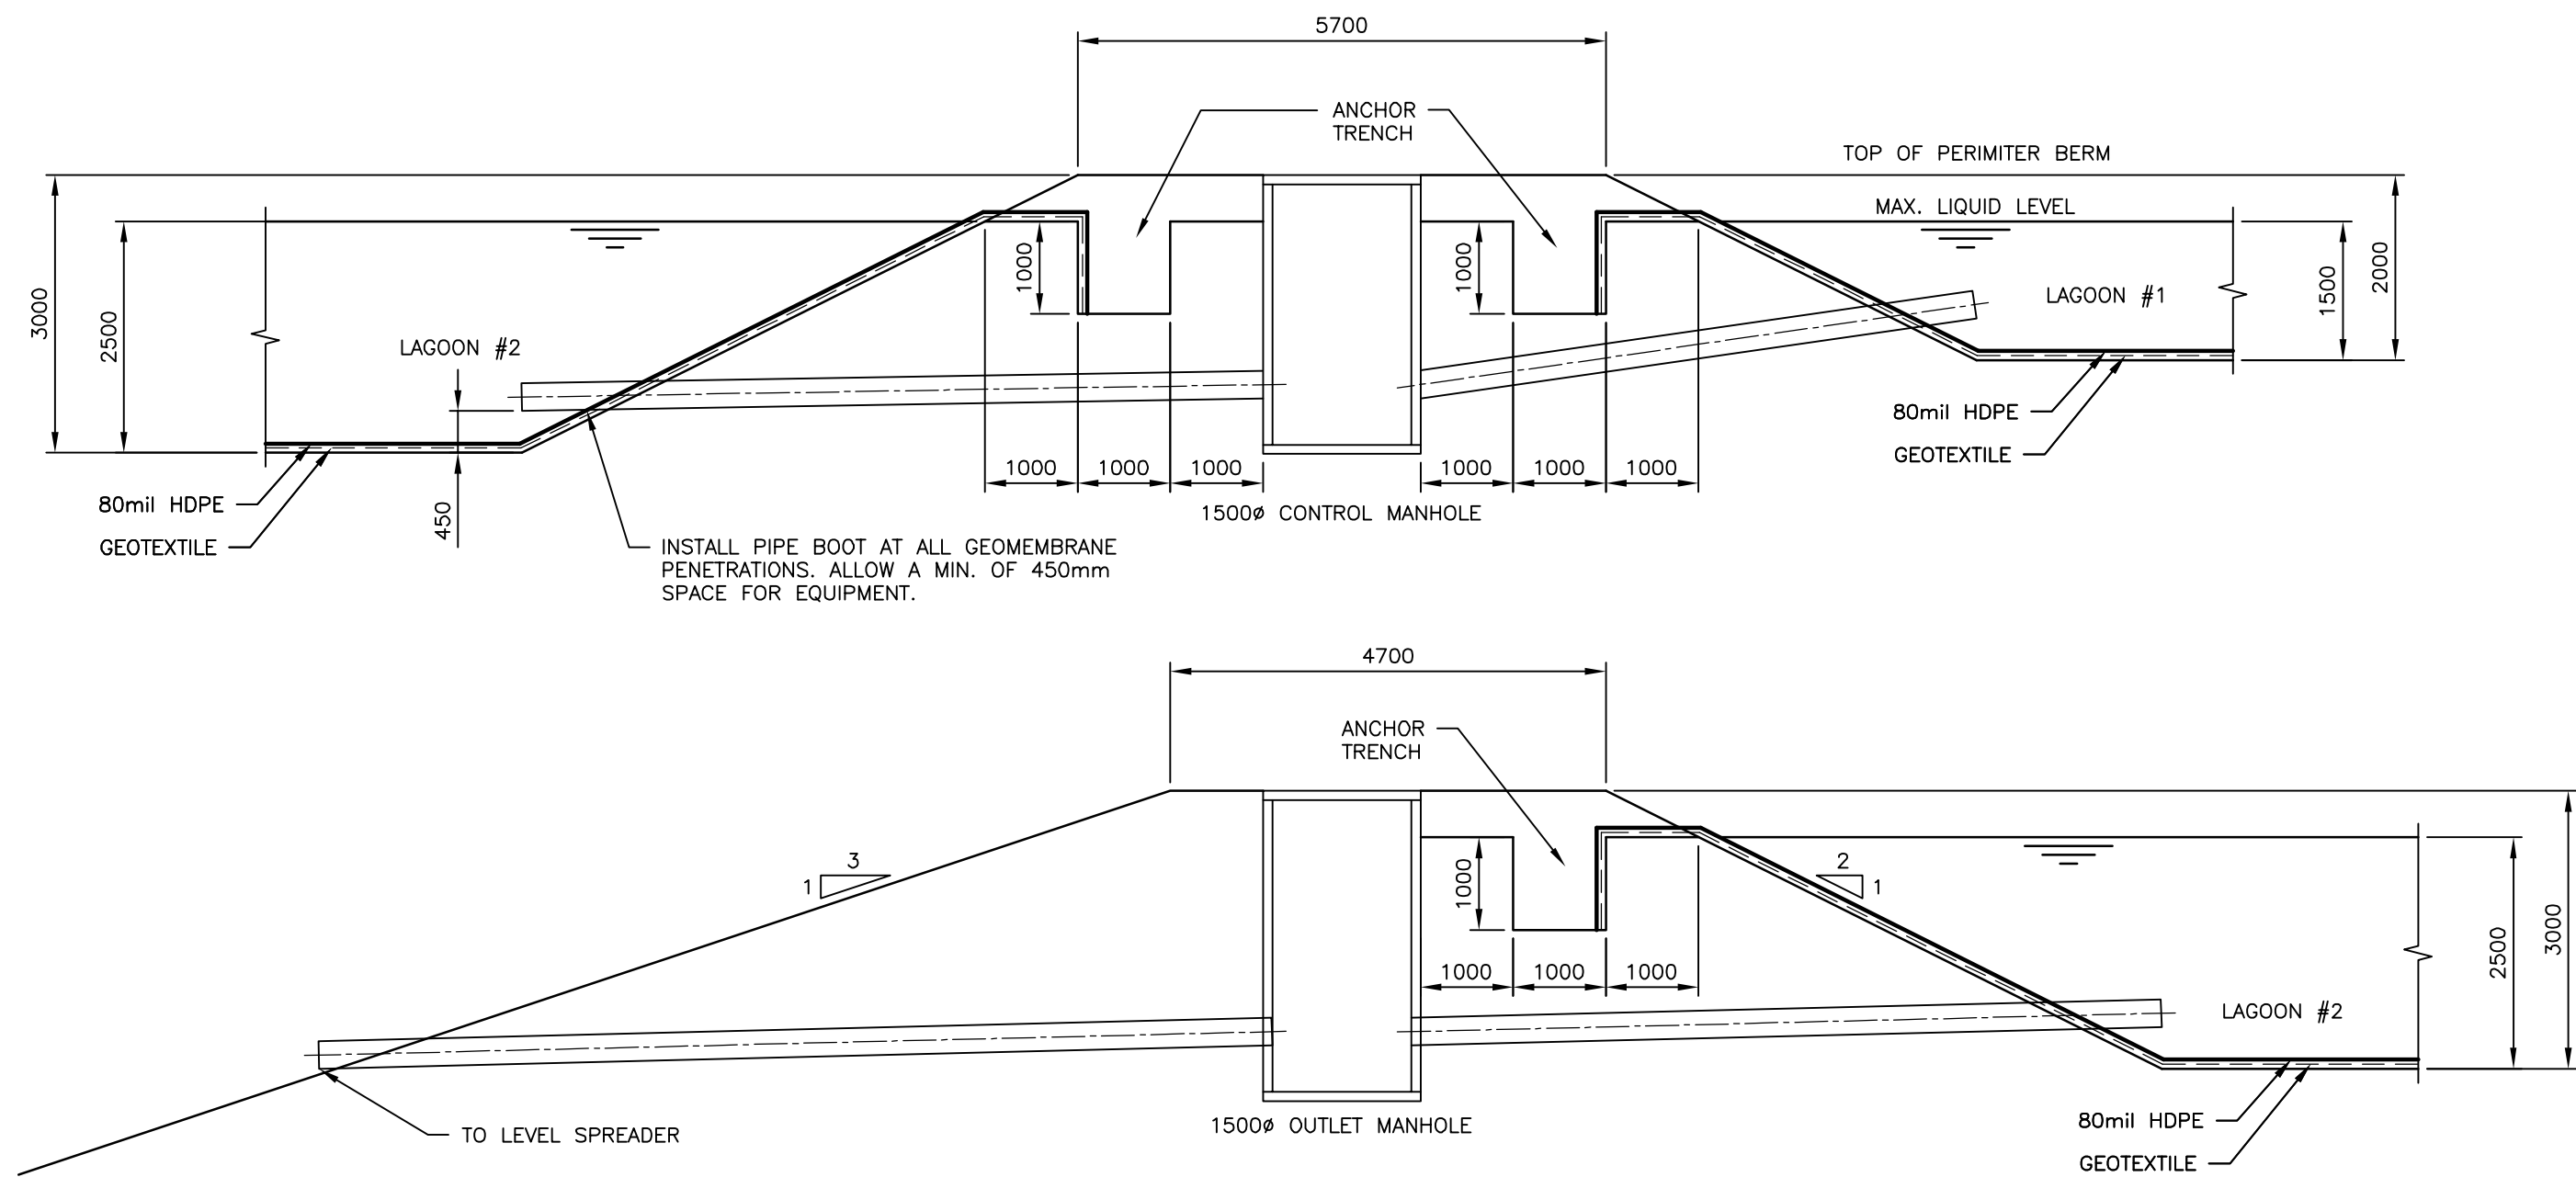


TYPICAL LAGOON SECTIONS
1:75

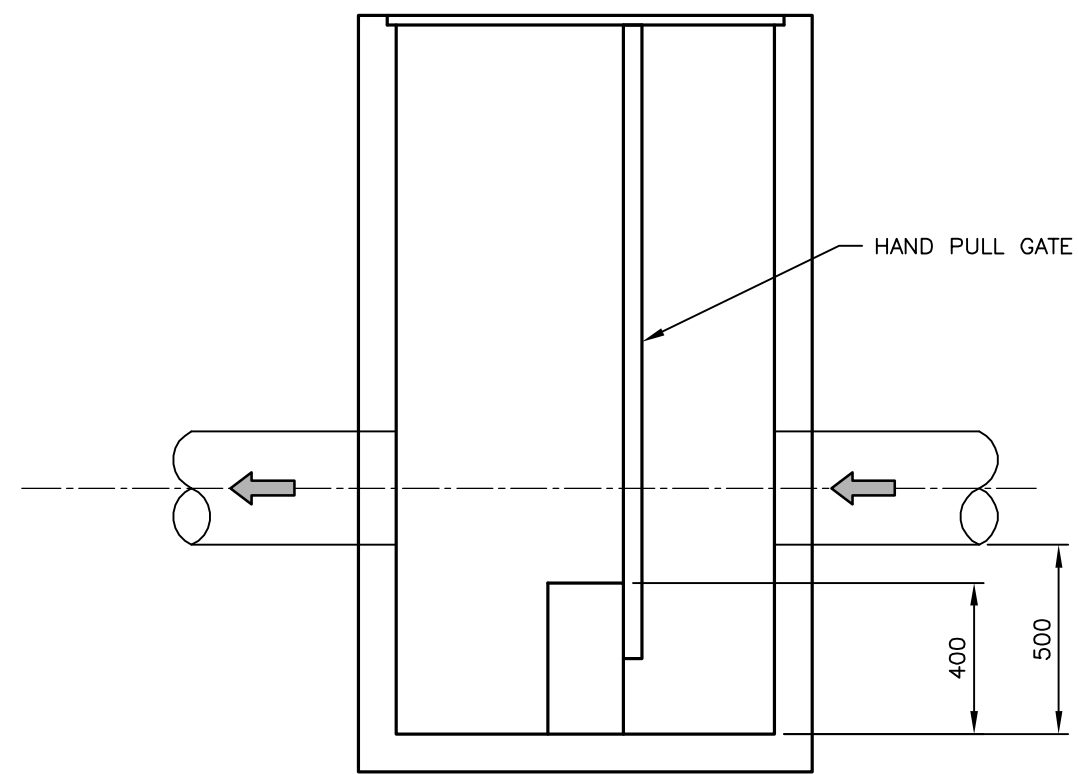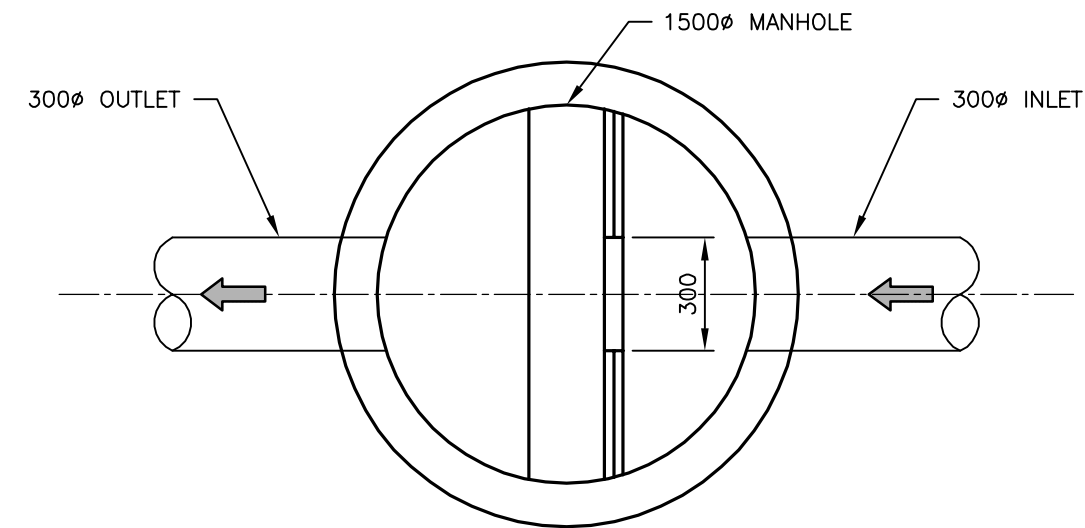


TYPICAL LAGOON 1500Ø MANHOLE
N.T.S.

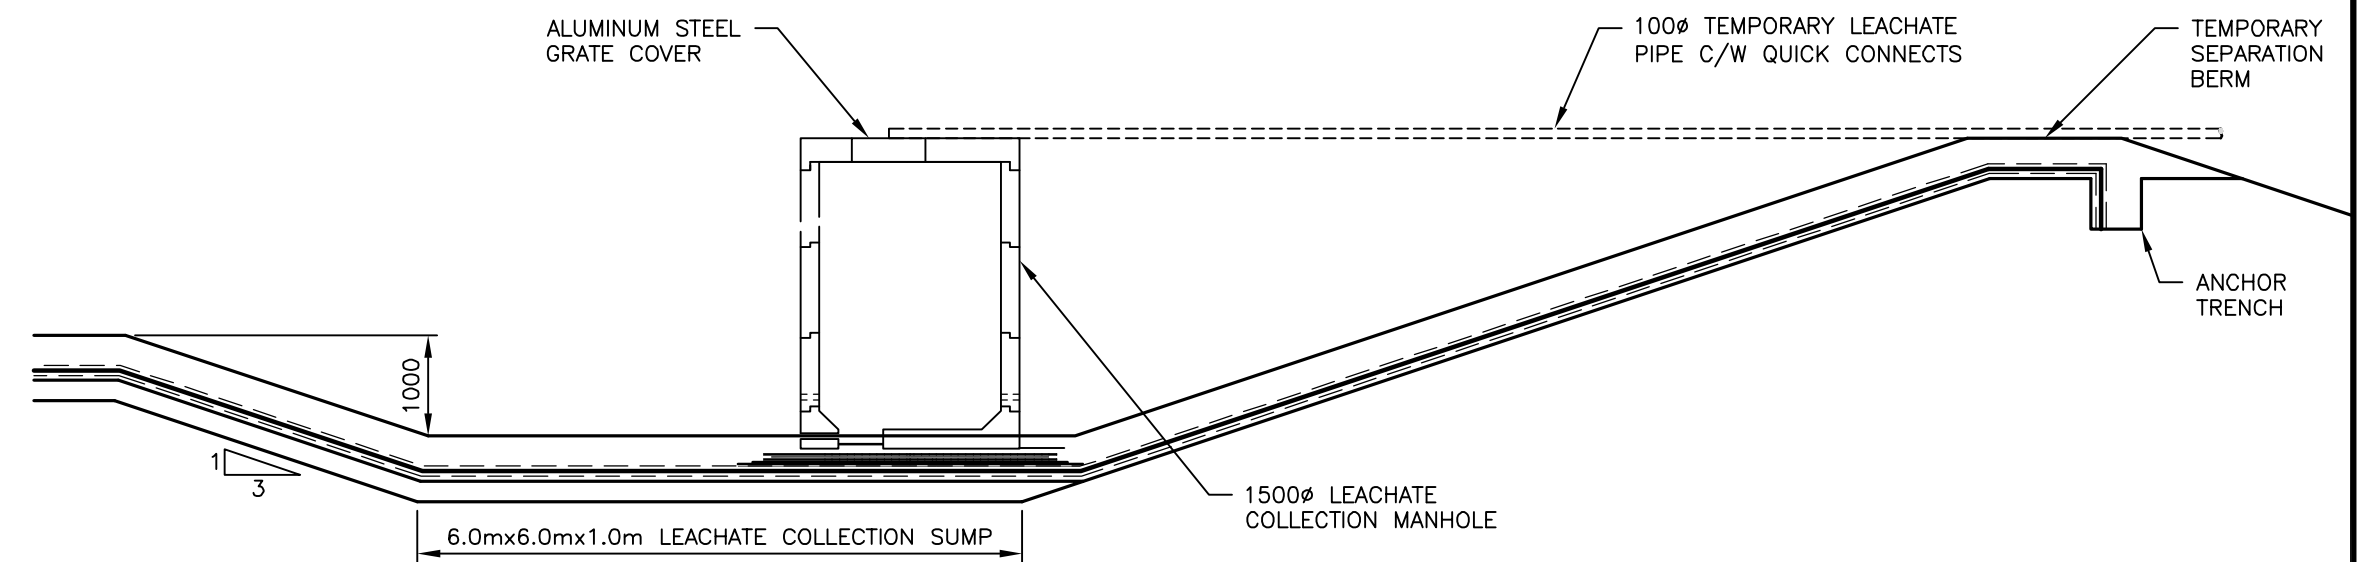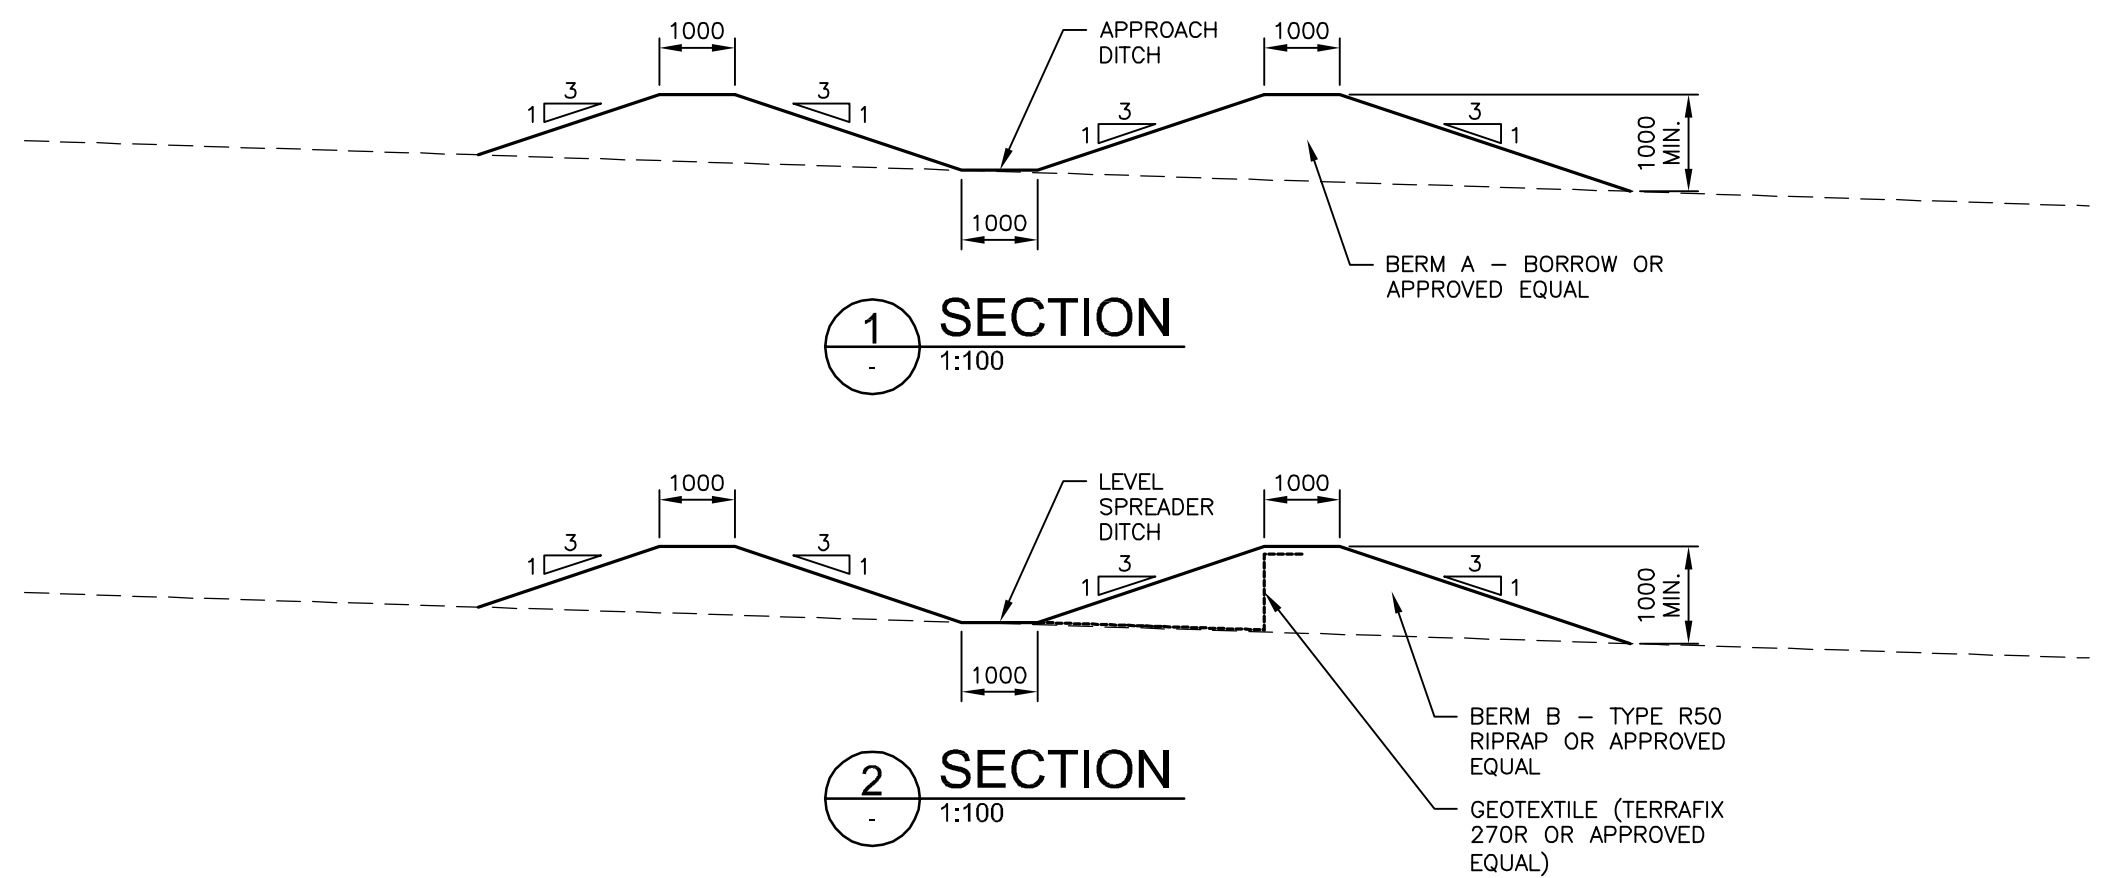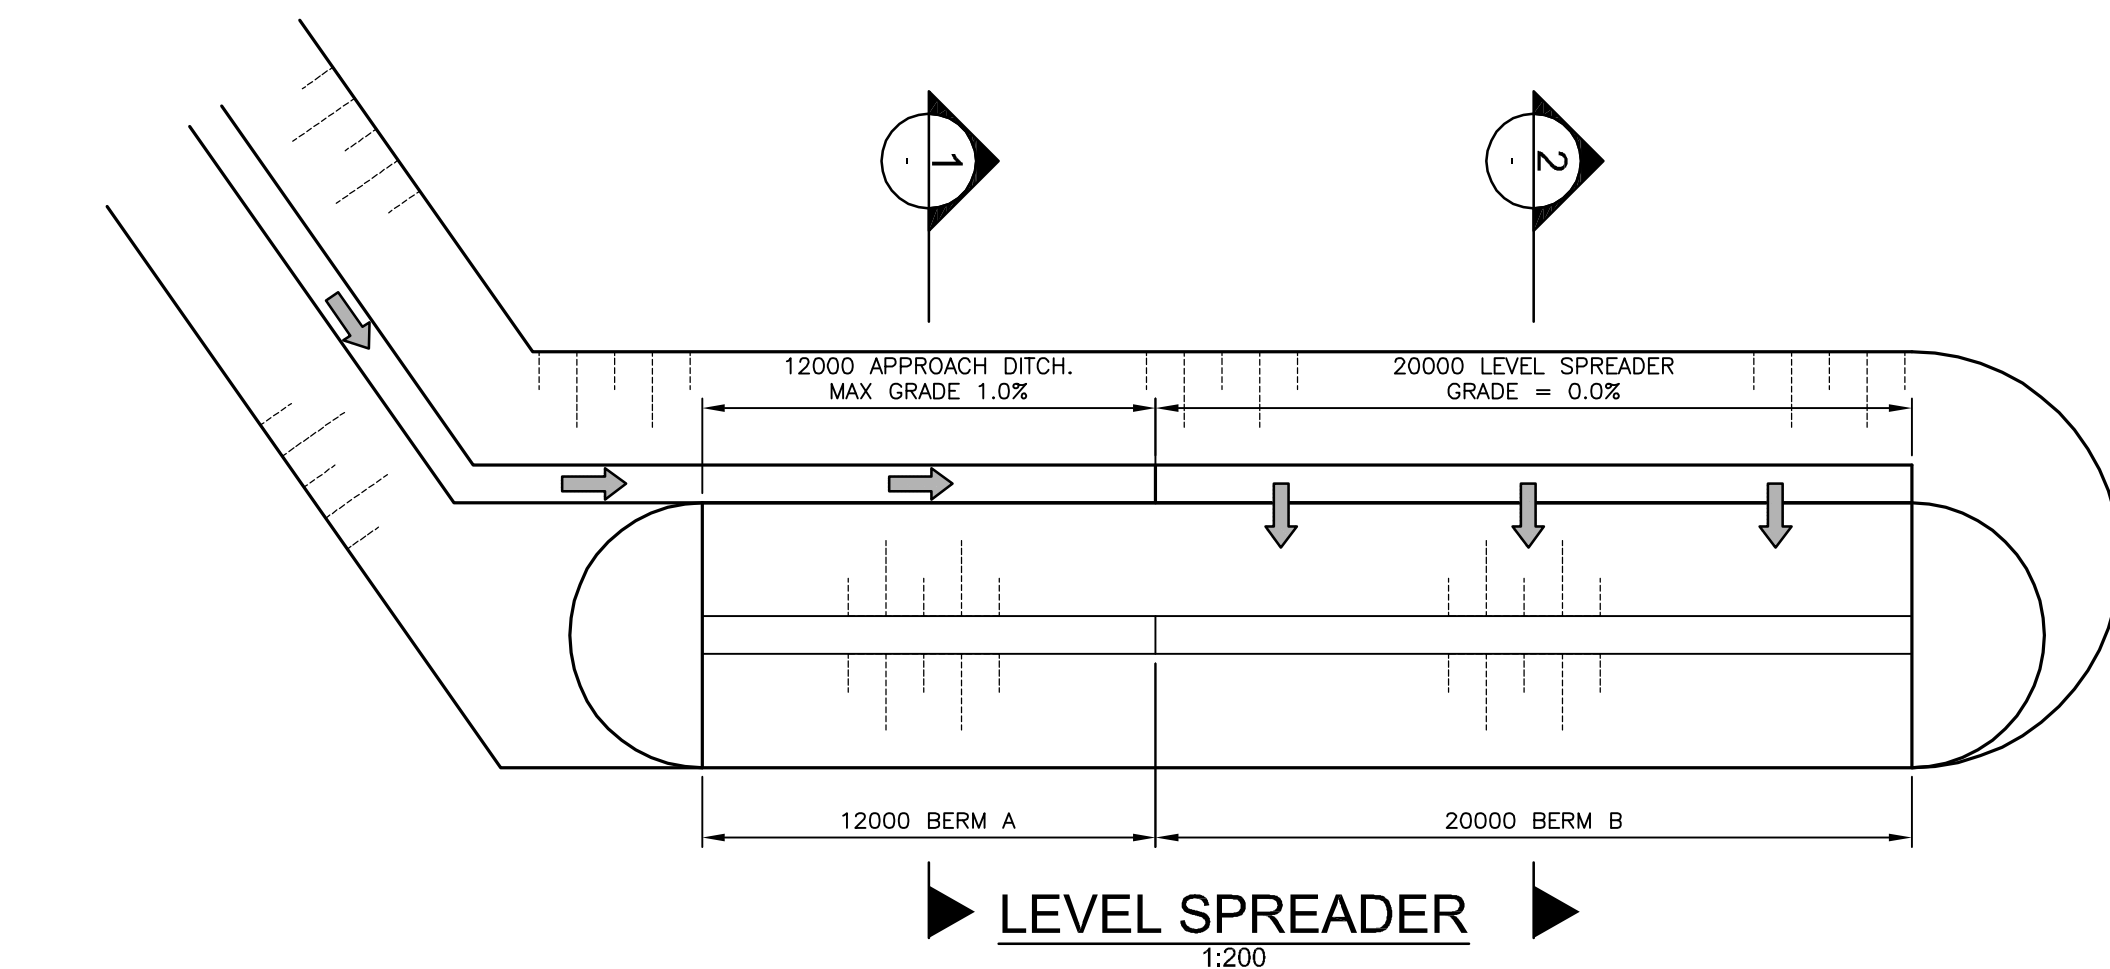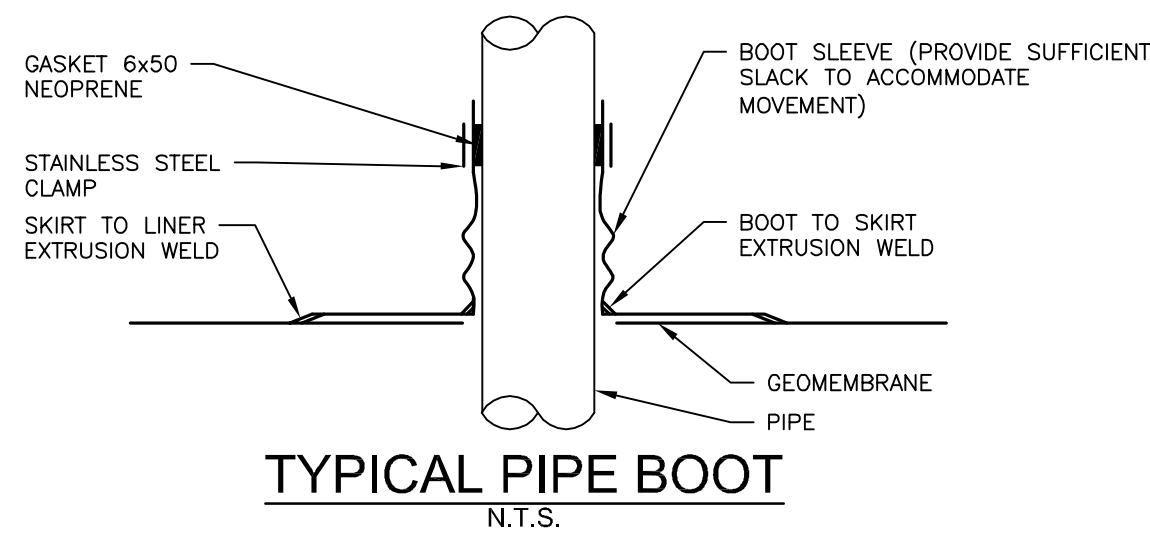

LEACHATE COLLECTION SUMP SECTION
1:75

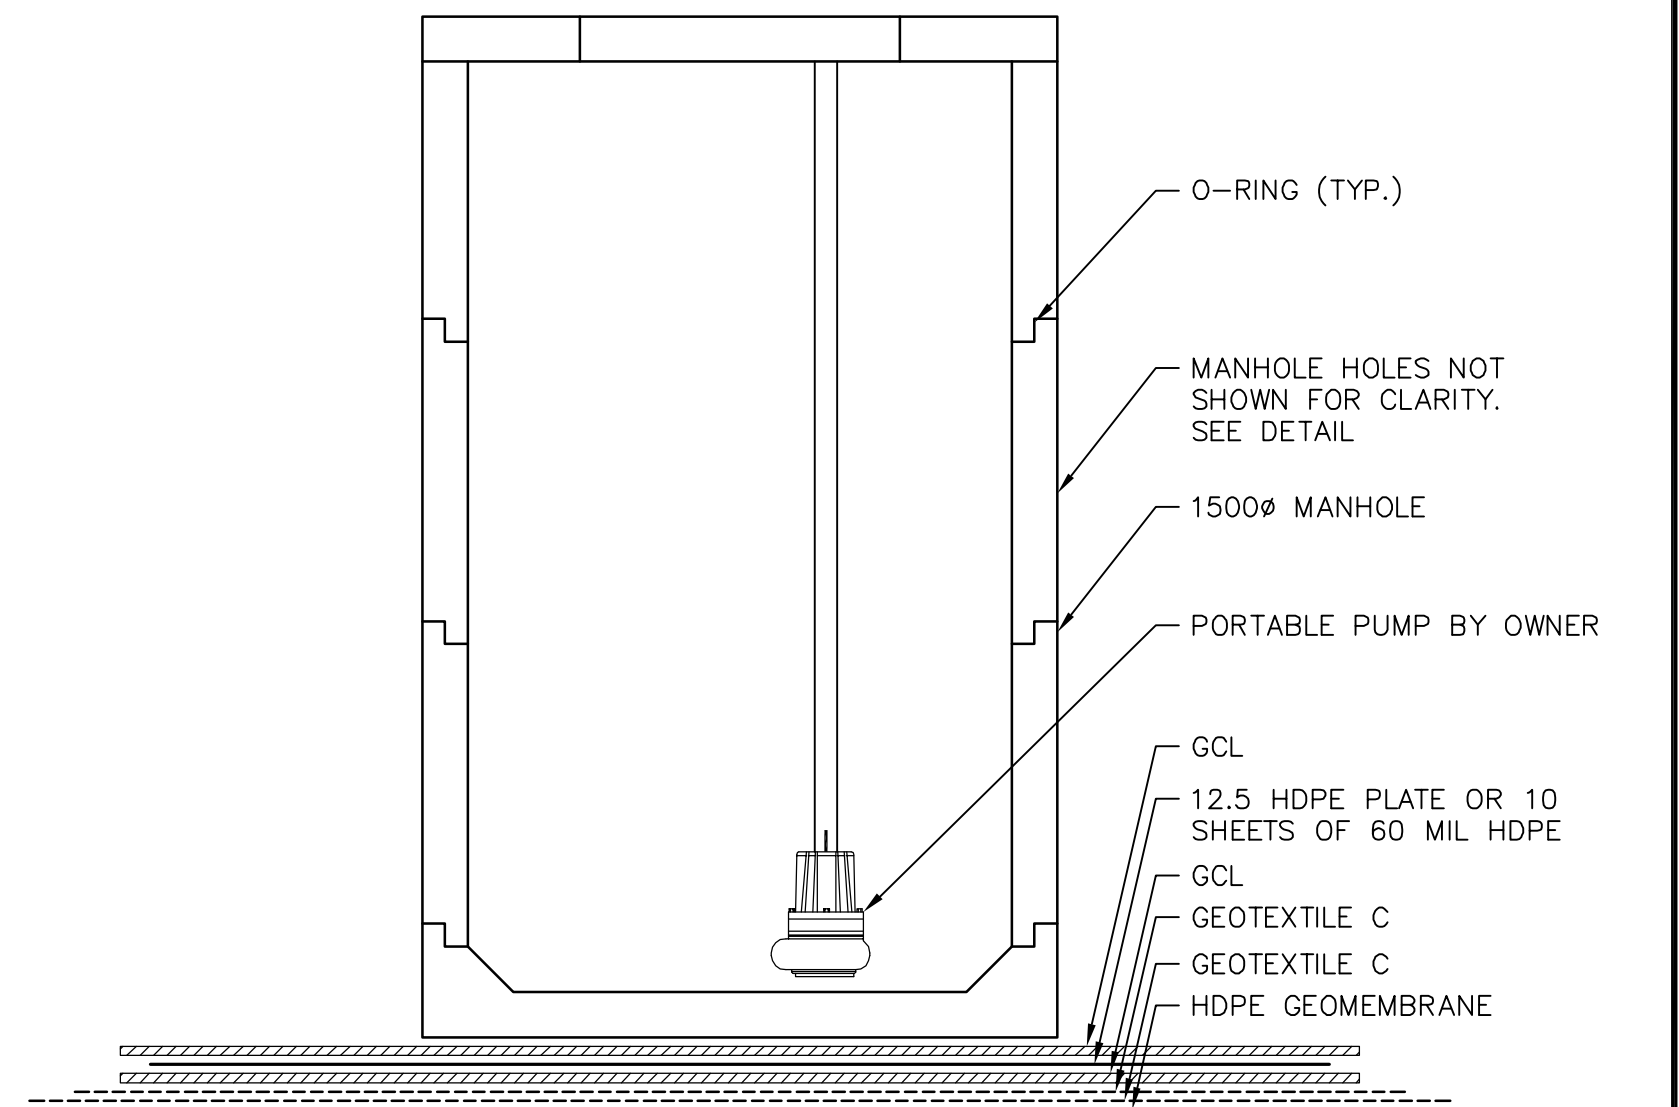

COLLECTION MANHOLE DETAIL
N.T.S.

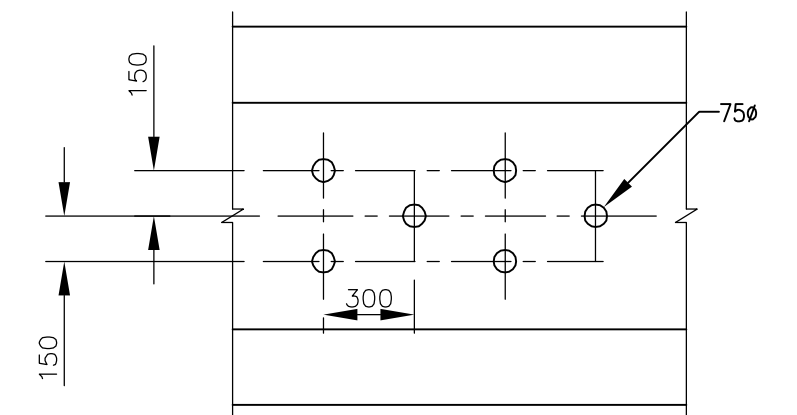

PERFORATED COLLECTION MANHOLE HOLE PATTERN
N.T.S.

Conditions of Use
Verify elevations and/or dimensions on drawing prior to use.
Report any discrepancies to Dillon Consulting Limited.
Do not scale dimensions from drawing.
Do not modify drawing, re-use it, or use it for purposes other than those intended at the time of its preparation without prior written permission from Dillon Consulting Limited.



3	90% REVIEW	2020/01/24	K.B.
2	50% REVIEW	2019/10/23	K.B.
1	30% REVIEW	2019/06/04	K.B.
No.	ISSUED FOR	DATE	BY

DESIGN	C.R.S.	REVIEWED BY	S.D.K.
DRAWN	D.B.C.	CHECKED BY	K.B.
DATE	MAY 2019	SCALE	AS NOTED


CITY OF IQALUIT
SOLID WASTE LANDFILL

LEACHATE LAGOONS
SECTIONS & DETAILS

PROJECT NO.
19-9543

SHEET NO.
LF-C14

FILENAME: C:\PROJECTS\WORKING\DIRECTOR\PROJECTS\2019\5008A\0612727\15-19543-02-SITE-CON-LINER.DWG PLOTTED BY: CURNEW, DOUGLAS
PLOT DATE: 2020-01-24 3:03:12 PM PLOT SCALE: 1:1 PLOT STYLE: DILLON-STANDARD.CTB

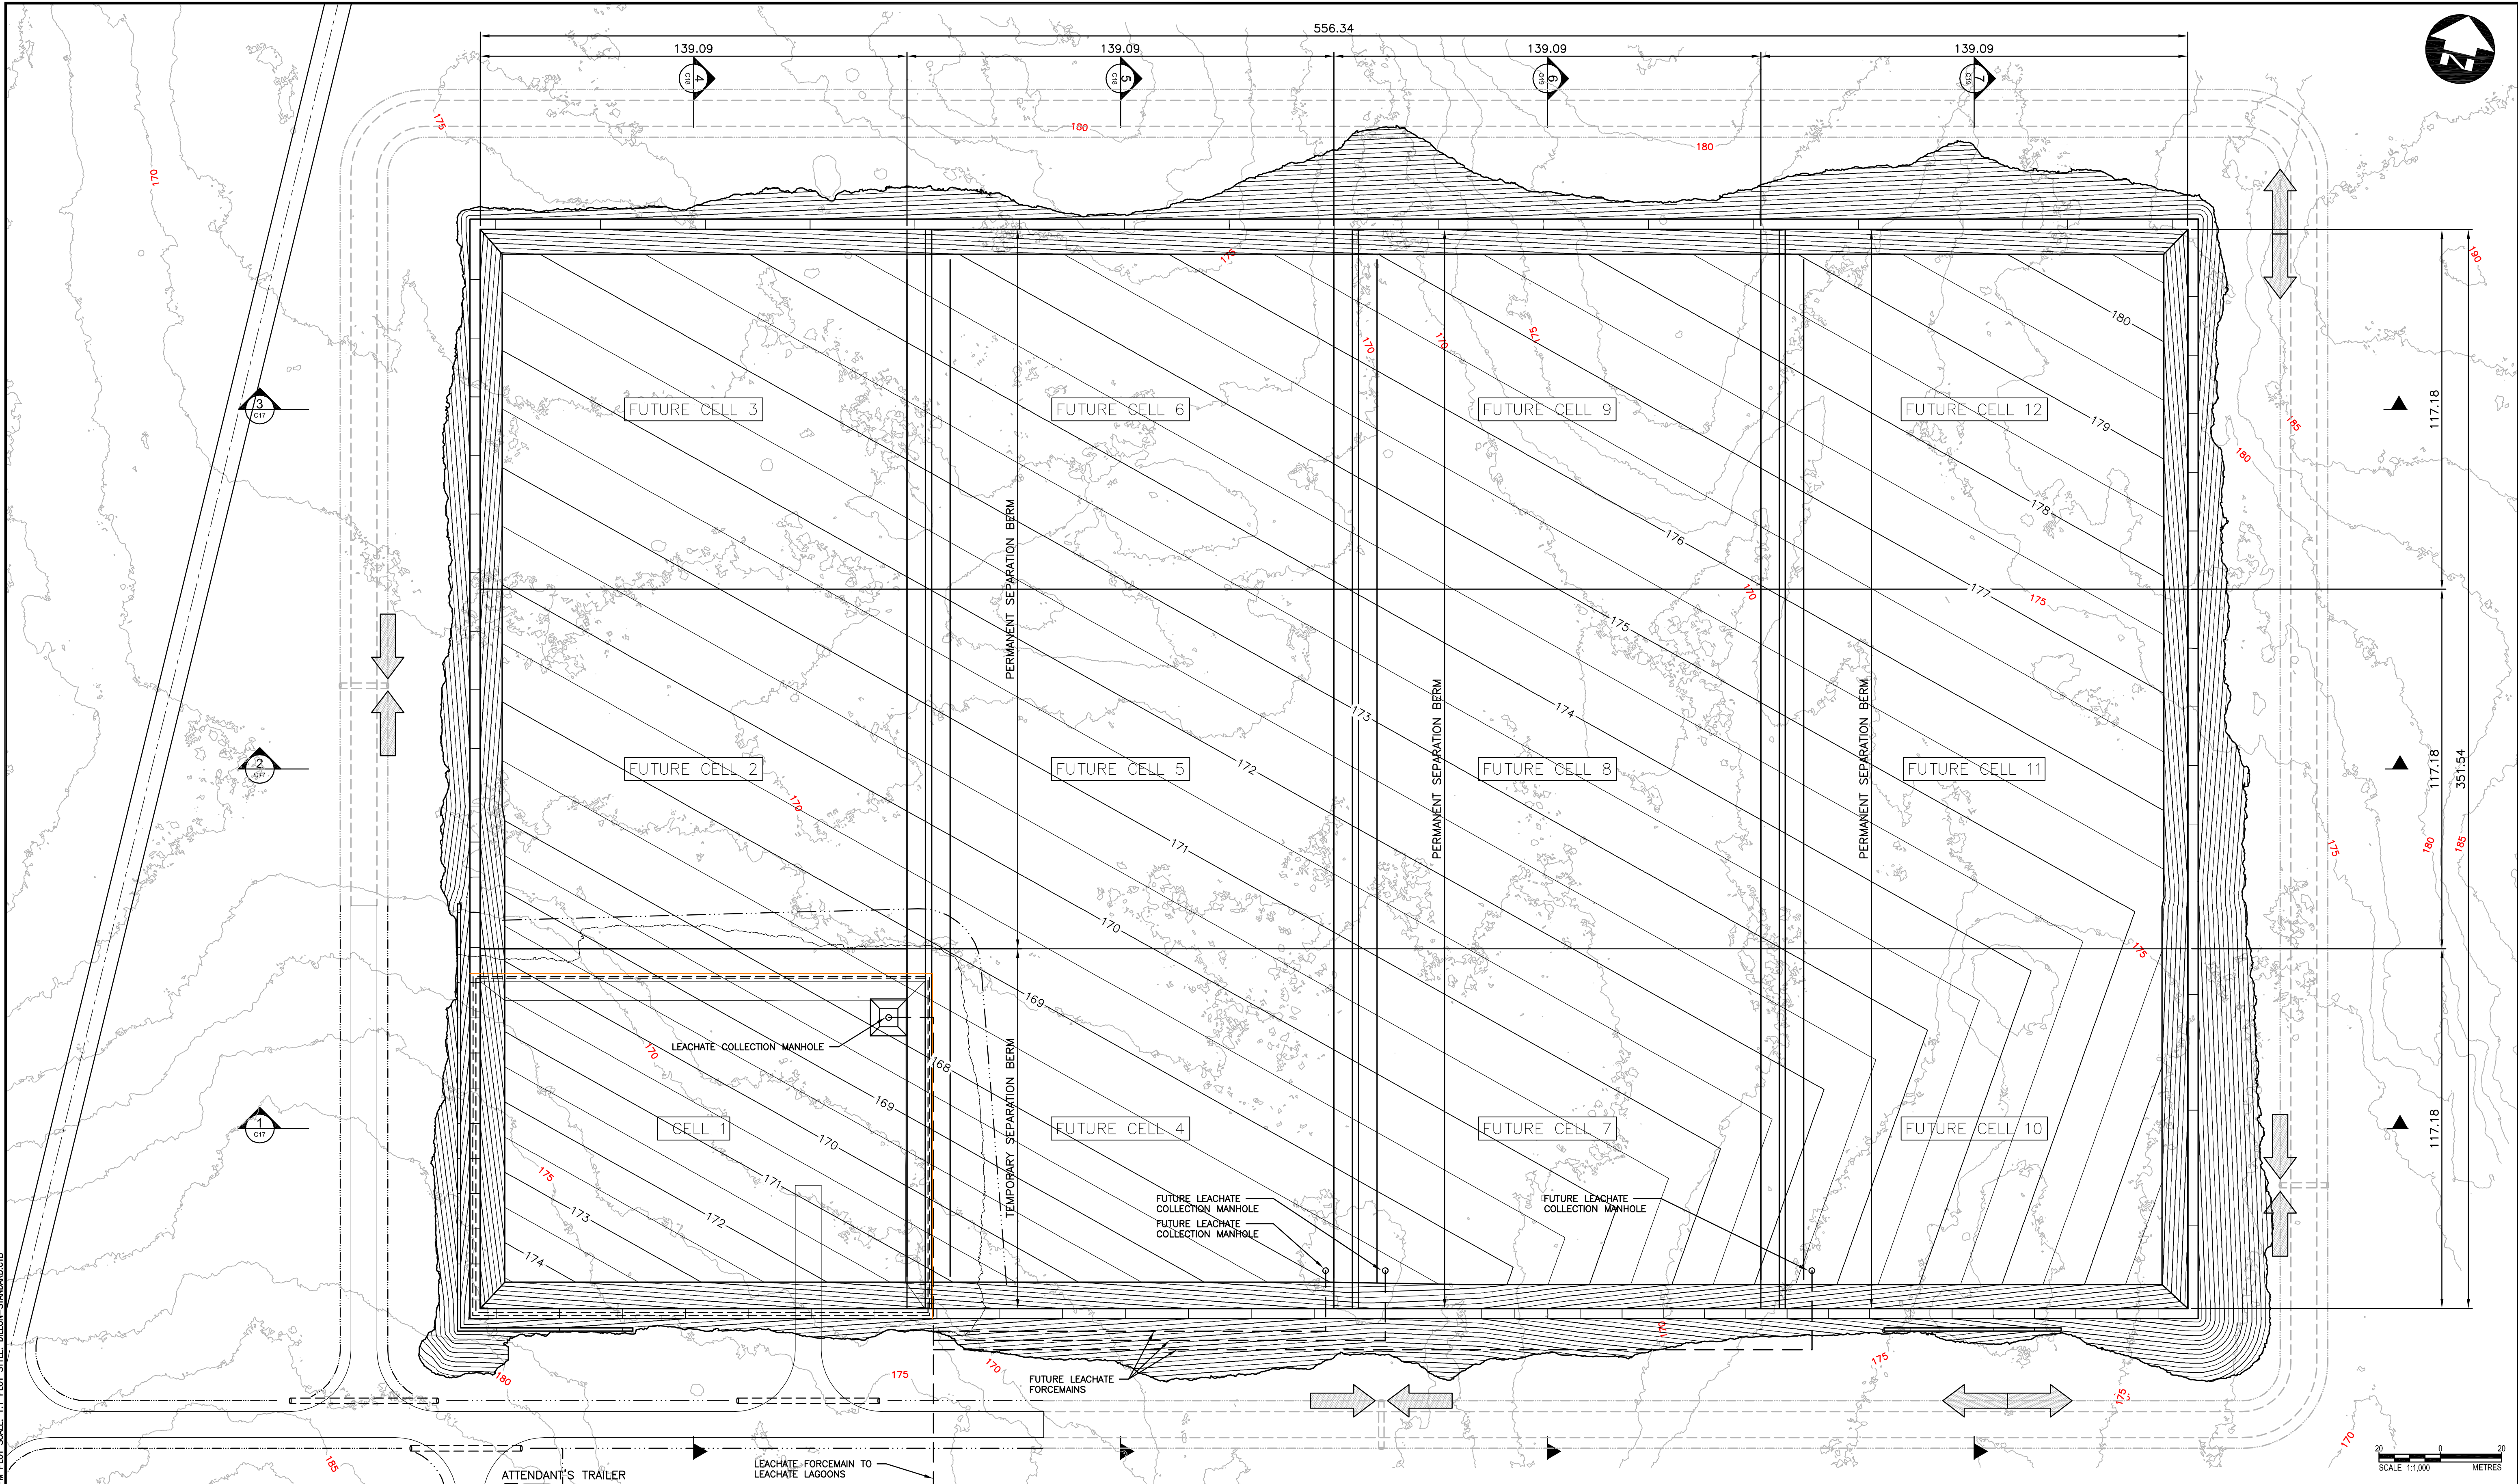

Conditions of Use

Verify elevations and/or dimensions on drawing prior to use.
Report any discrepancies to Dillon Consulting Limited.

Do not scale dimensions from drawing.

Do not modify drawing, re-use it, or use it for purposes other
than those intended at the time of its preparation without prior
written permission from Dillon Consulting Limited.



3	90% REVIEW	2020/01/24	K.B.	DATE	
2	50% REVIEW	2019/10/23	K.B.	DATE	
1	30% REVIEW	2019/06/04	K.B.	DATE	
NO	ISSUED FOR	DATE	BY	DATE	

DESIGN	C.R.S.	REVIEWED BY	S.D.K.
DRAWN	D.B.C.	CHECKED BY	K.B.
DATE	MAY 2019		
SCALE	1:1000 (22x34) 1:2000 (11x17)		


CITY OF IQALUIT
SOLID WASTE LANDFILL

75 YEAR PROPOSED BOTTOM OF LINER SYSTEM

PROJECT NO.
19-9543

SHEET NO.

LF-C15

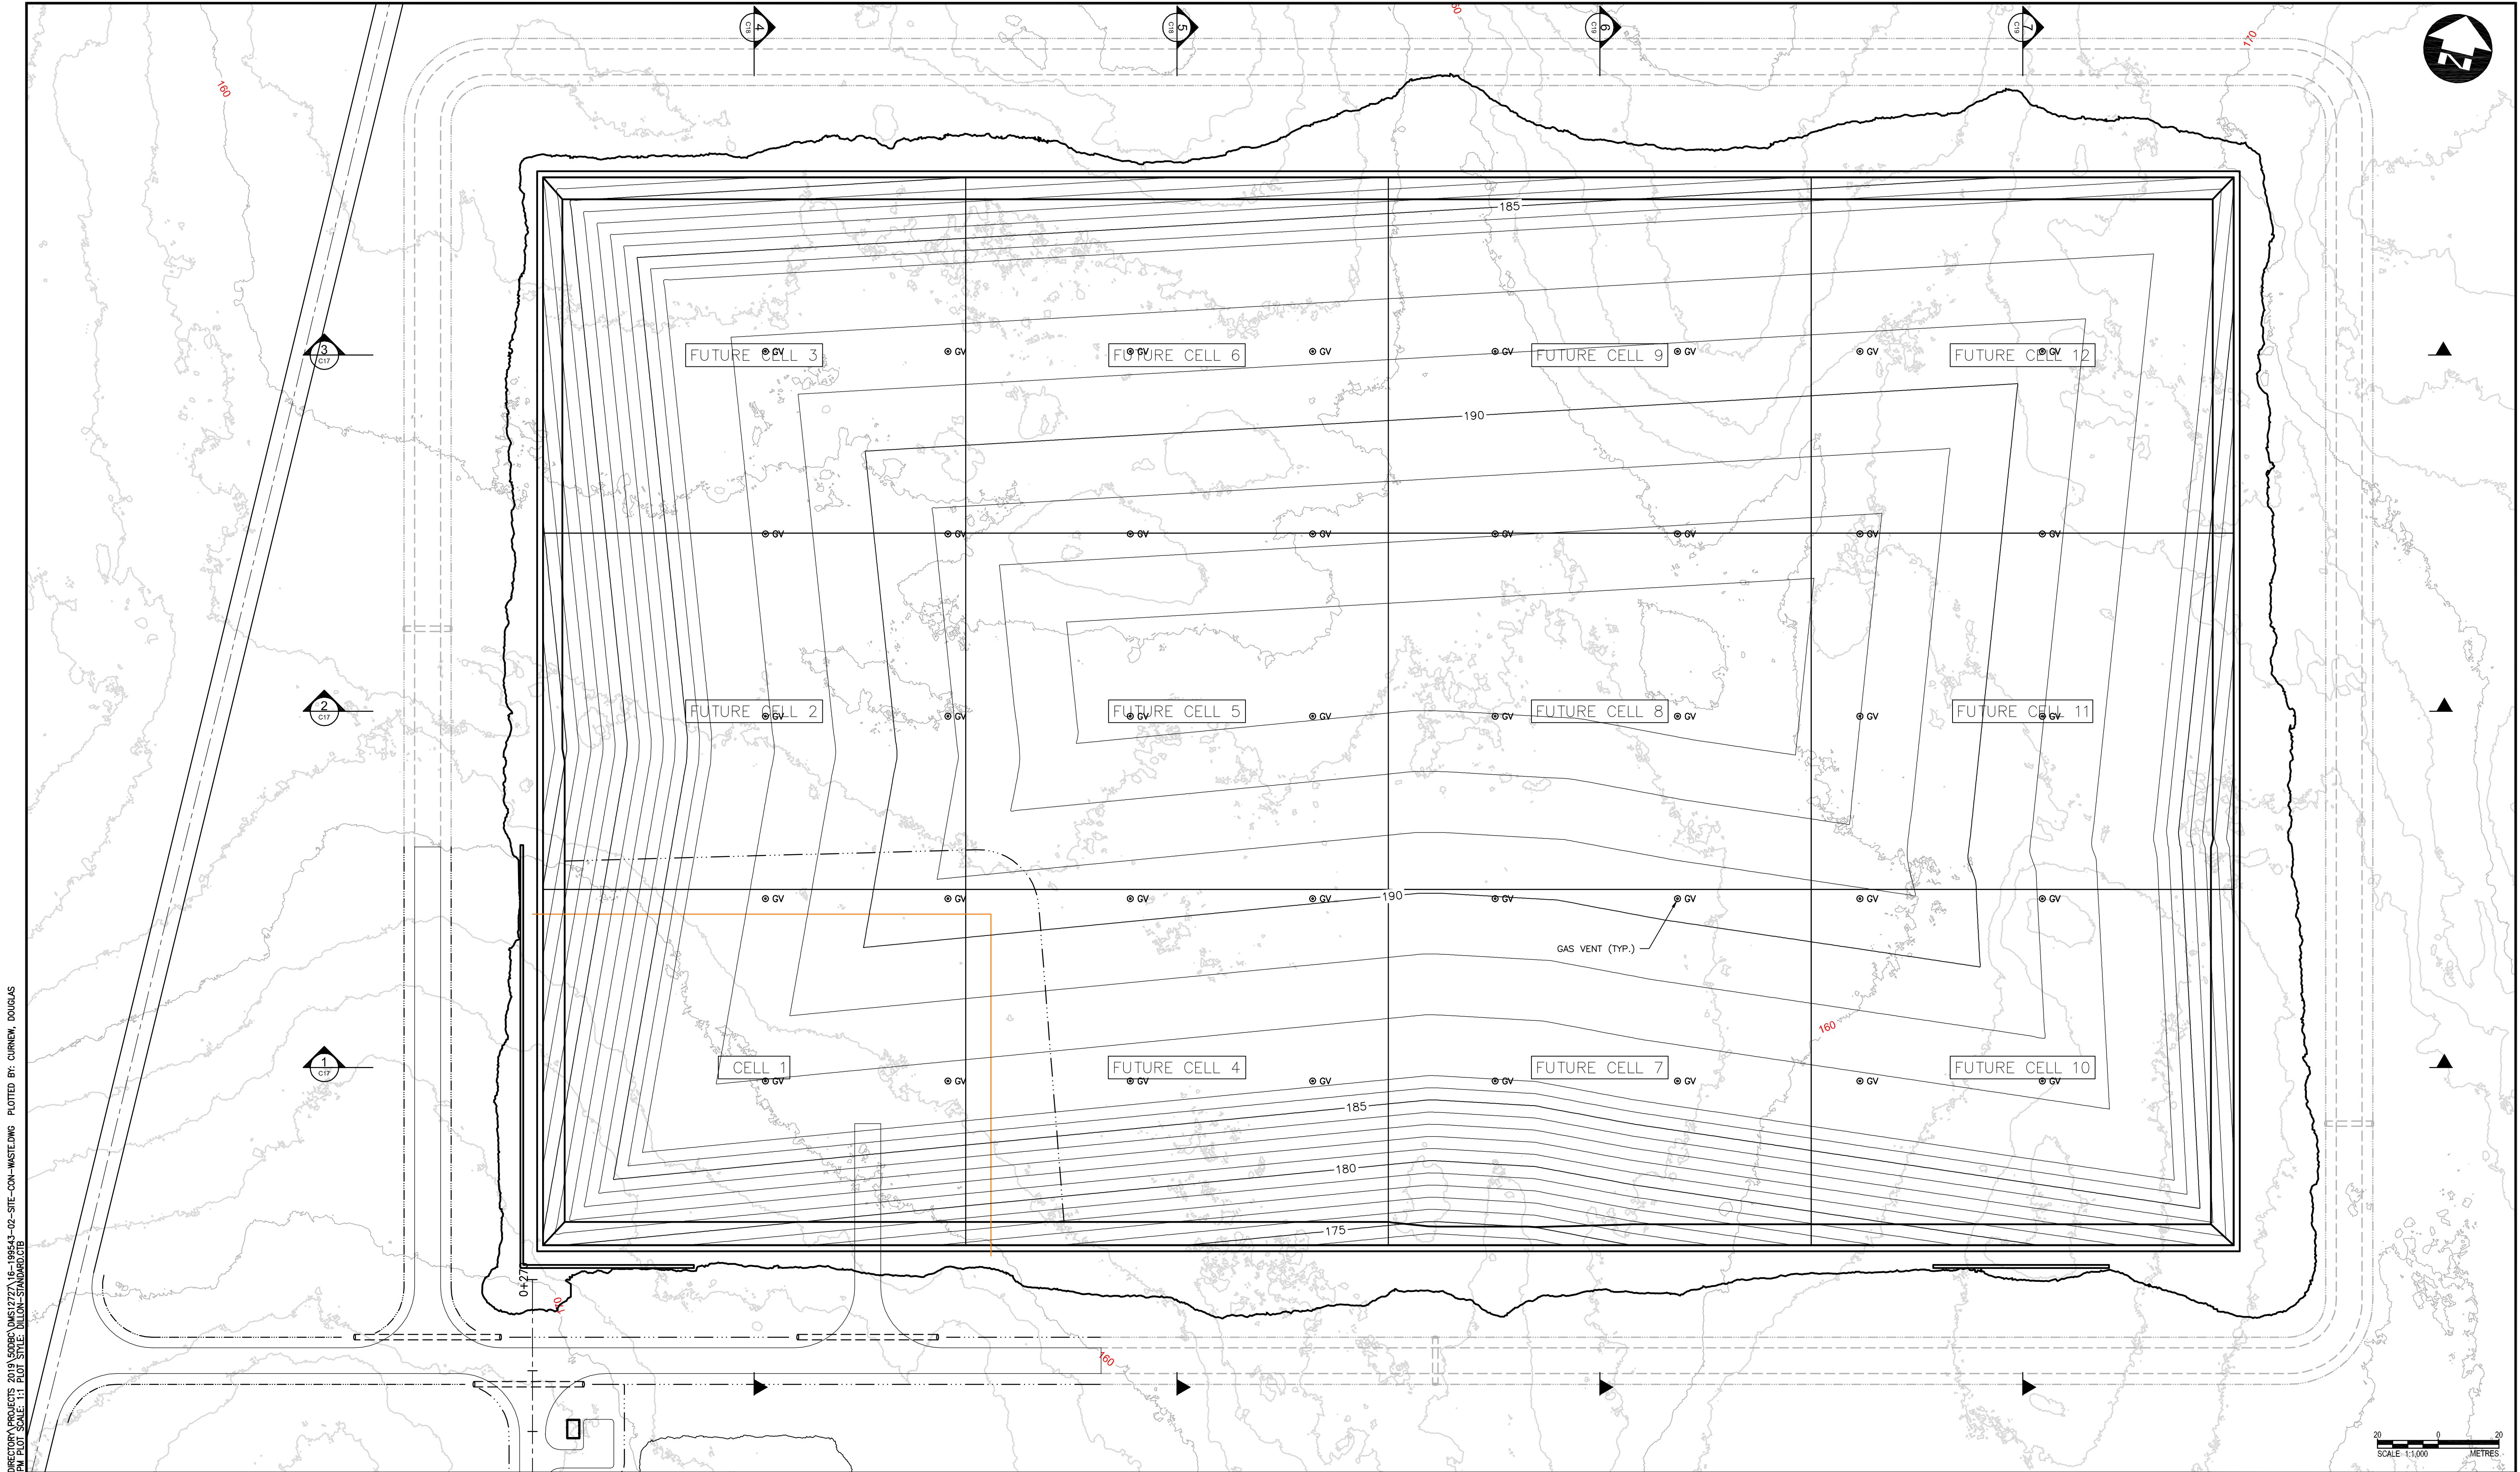

FILENAME: C:\PROJECTS\WORKING\PROJECTS 2019\500BA\0612727\16-19543-02-SITE-CON-WASTE.DWG PLOTTED BY: CURNEW, DOUGLAS
PLOT DATE: 2020-01-24 3:08:26 PM PLOT SCALE: 1:1 PLOT STYLE: DILLON-STANDARD.CTB

Conditions of Use

Verify elevations and/or dimensions on drawing prior to use.
Report any discrepancies to Dillon Consulting Limited.

Do not scale dimensions from drawing.

Do not modify drawing, re-use it, or use it for purposes other
than those intended at the time of its preparation without prior
written permission from Dillon Consulting Limited.

Iqaluit



3	90% REVIEW	2020/01/24	K.B.		
2	50% REVIEW	2019/10/23	K.B.		
1	30% REVIEW	2019/06/04	K.B.		
No.	ISSUED FOR	DATE	BY		

DESIGN	C.R.S.	REVIEWED BY	S.D.K.
DRAWN	D.B.C.	CHECKED BY	K.B.
DATE	MAY 2019		
SCALE	1:1000 (22x34) 1:2000 (11x17)		

CITY OF IQALUIT
SOLID WASTE LANDFILL




75 YEAR PROPOSED TOP OF FINAL BALED WASTE

PROJECT NO.
19-9543

SHEET NO.

LF-C16

FILENAME: C:\PROJECTS\WORKING DIRECTORIES\PROJECTS 2019\5008A\061272\17-19543-02-SITE-CON-SECTIONS.DWG PLOTTED BY: CURNEY, DOUGLAS
PLOT DATE: 2020-01-24 8:08:25 PM PLOT SCALE: 1:1 PLOT STYLE: DILLON-STANDARD.CTB

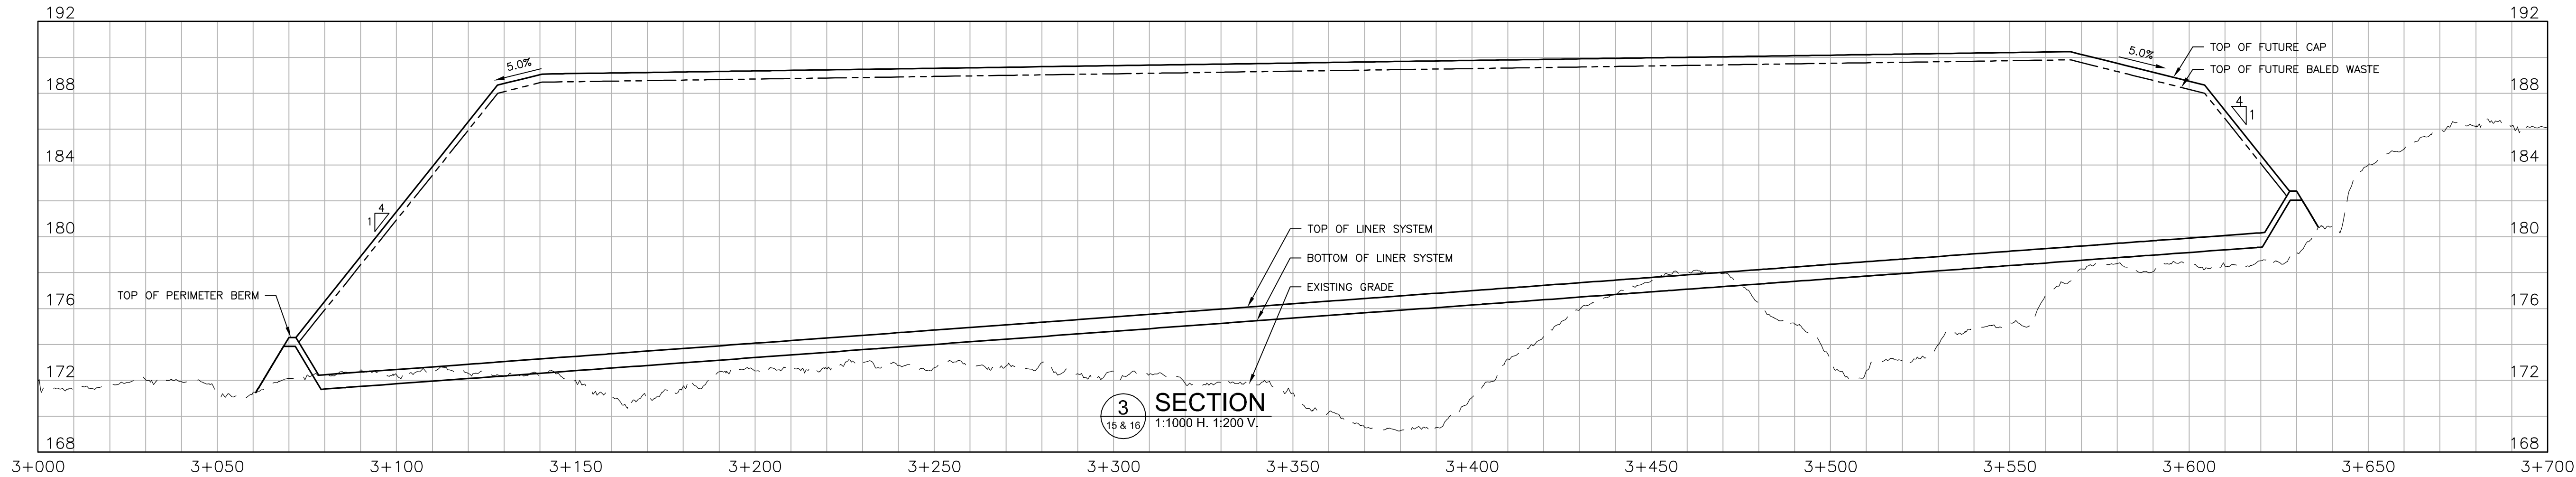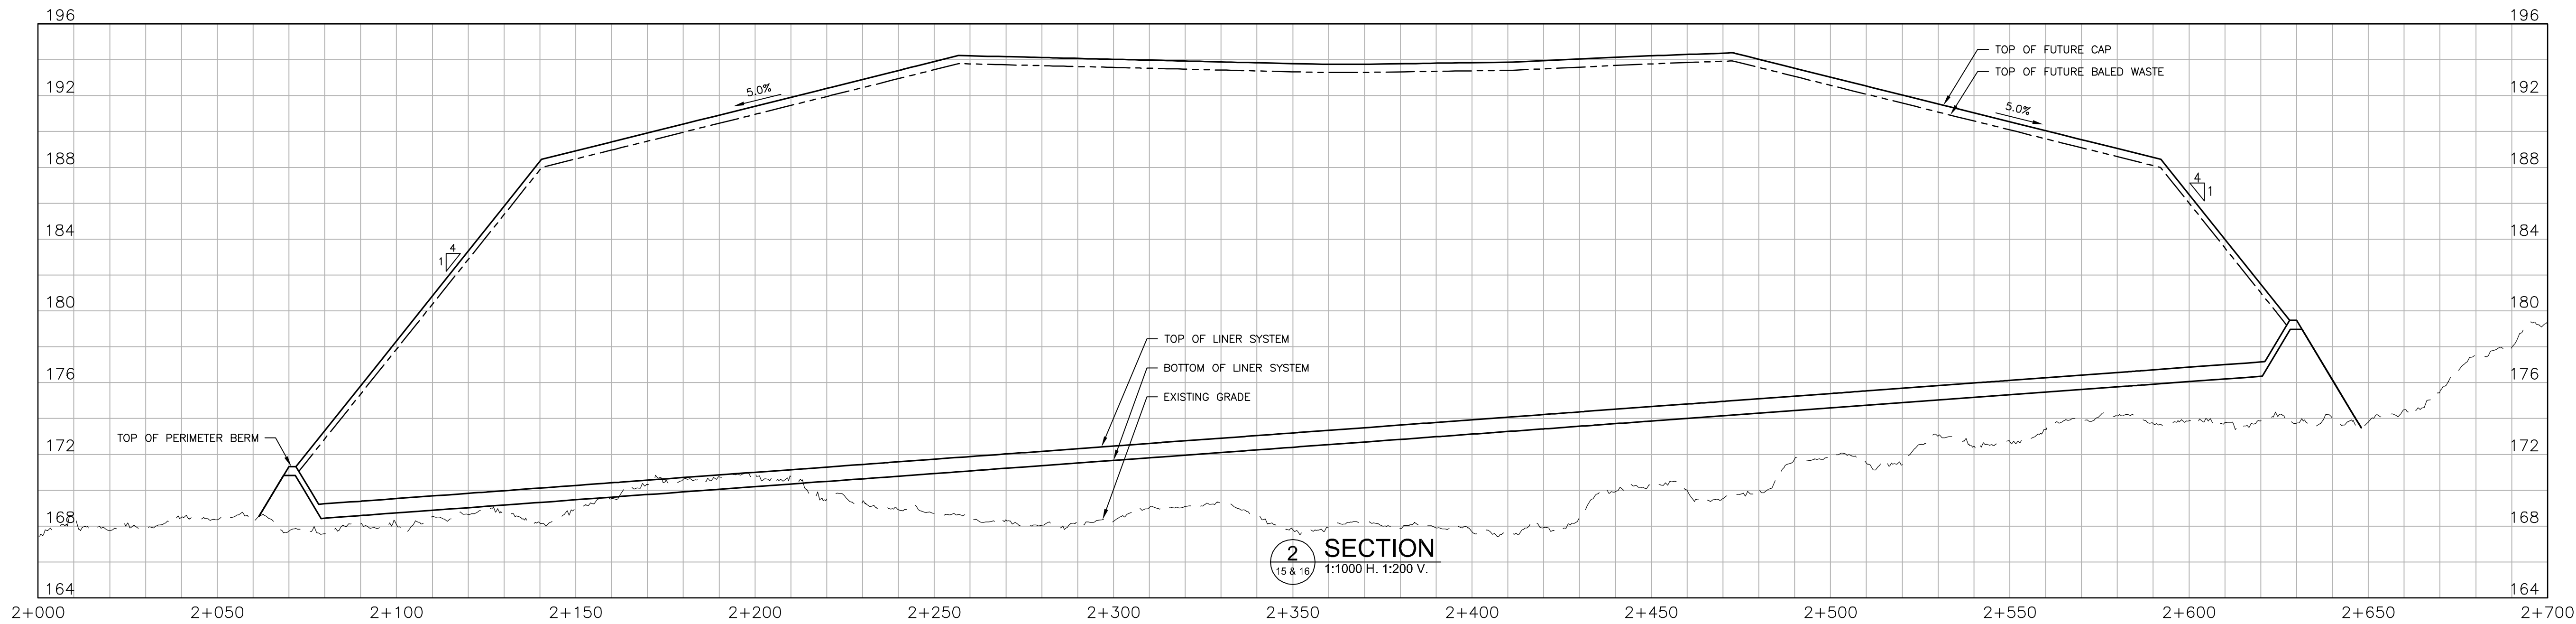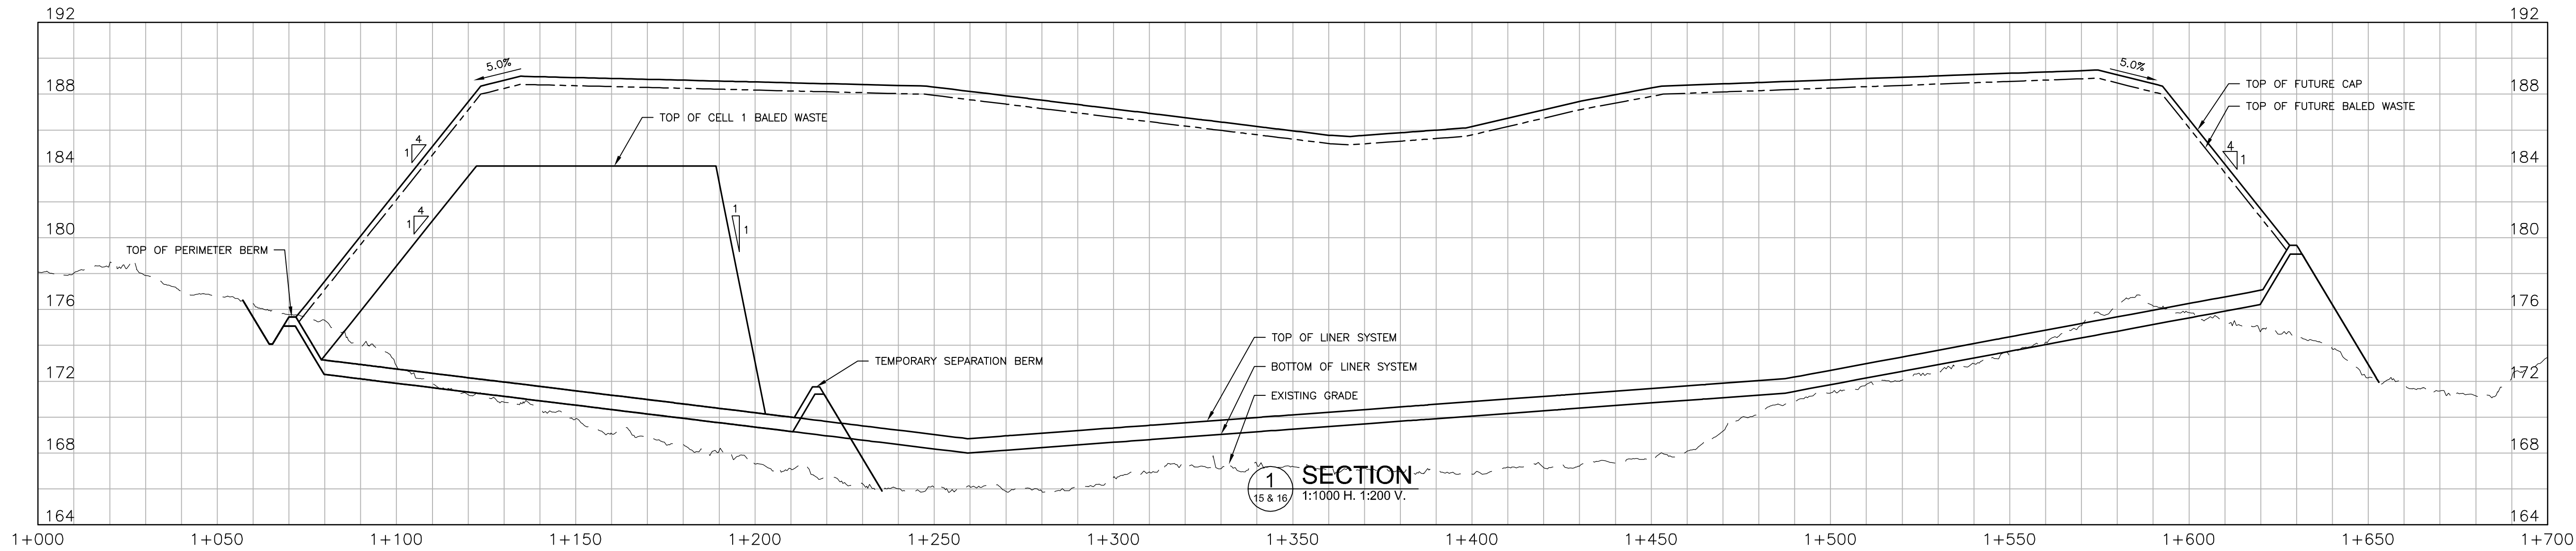


Conditions of Use

Verify elevations and/or dimensions on drawing prior to use.
Report any discrepancies to Dillon Consulting Limited.

Do not scale dimensions from drawing.

Do not modify drawing, re-use it, or use it for purposes other than those intended at the time of its preparation without prior written permission from Dillon Consulting Limited.

Iqaluit

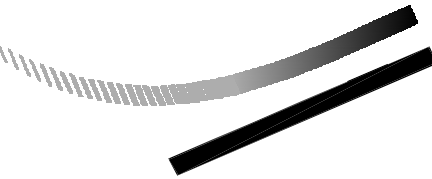

DILLON
CONSULTING

DESIGN	C.R.S.	REVIEWED BY	S.D.K.
DRAWN	D.B.C.	CHECKED BY	K.B.
DATE	MAY 2019		
SCALE	1:1000 (22x34) 1:2000 (11x17)		
3	90% REVIEW	2020/01/24	K.B.
2	50% REVIEW	2019/10/23	K.B.
1	30% REVIEW	2019/06/04	K.B.
NO.	ISSUED FOR	DATE	BY



CITY OF IQALUIT
SOLID WASTE LANDFILL

LANDFILL SECTIONS 1 TO 3

PROJECT NO.
19-9543

SHEET NO.
LF-C17

FILENAME: C:\PROJECTS\WORKING DIRECTORIES\PROJECTS 2019\5008A\0612727\18-199543-02-SITE-CON-SECTIONS.DWG PLOTTED BY: CURNEY, DOUGLAS
PLOT DATE: 2020-01-24 3:10:15 PM PLOT SCALE: 1:1 PLOT STYLE: DILLON-STANDARD.CTB

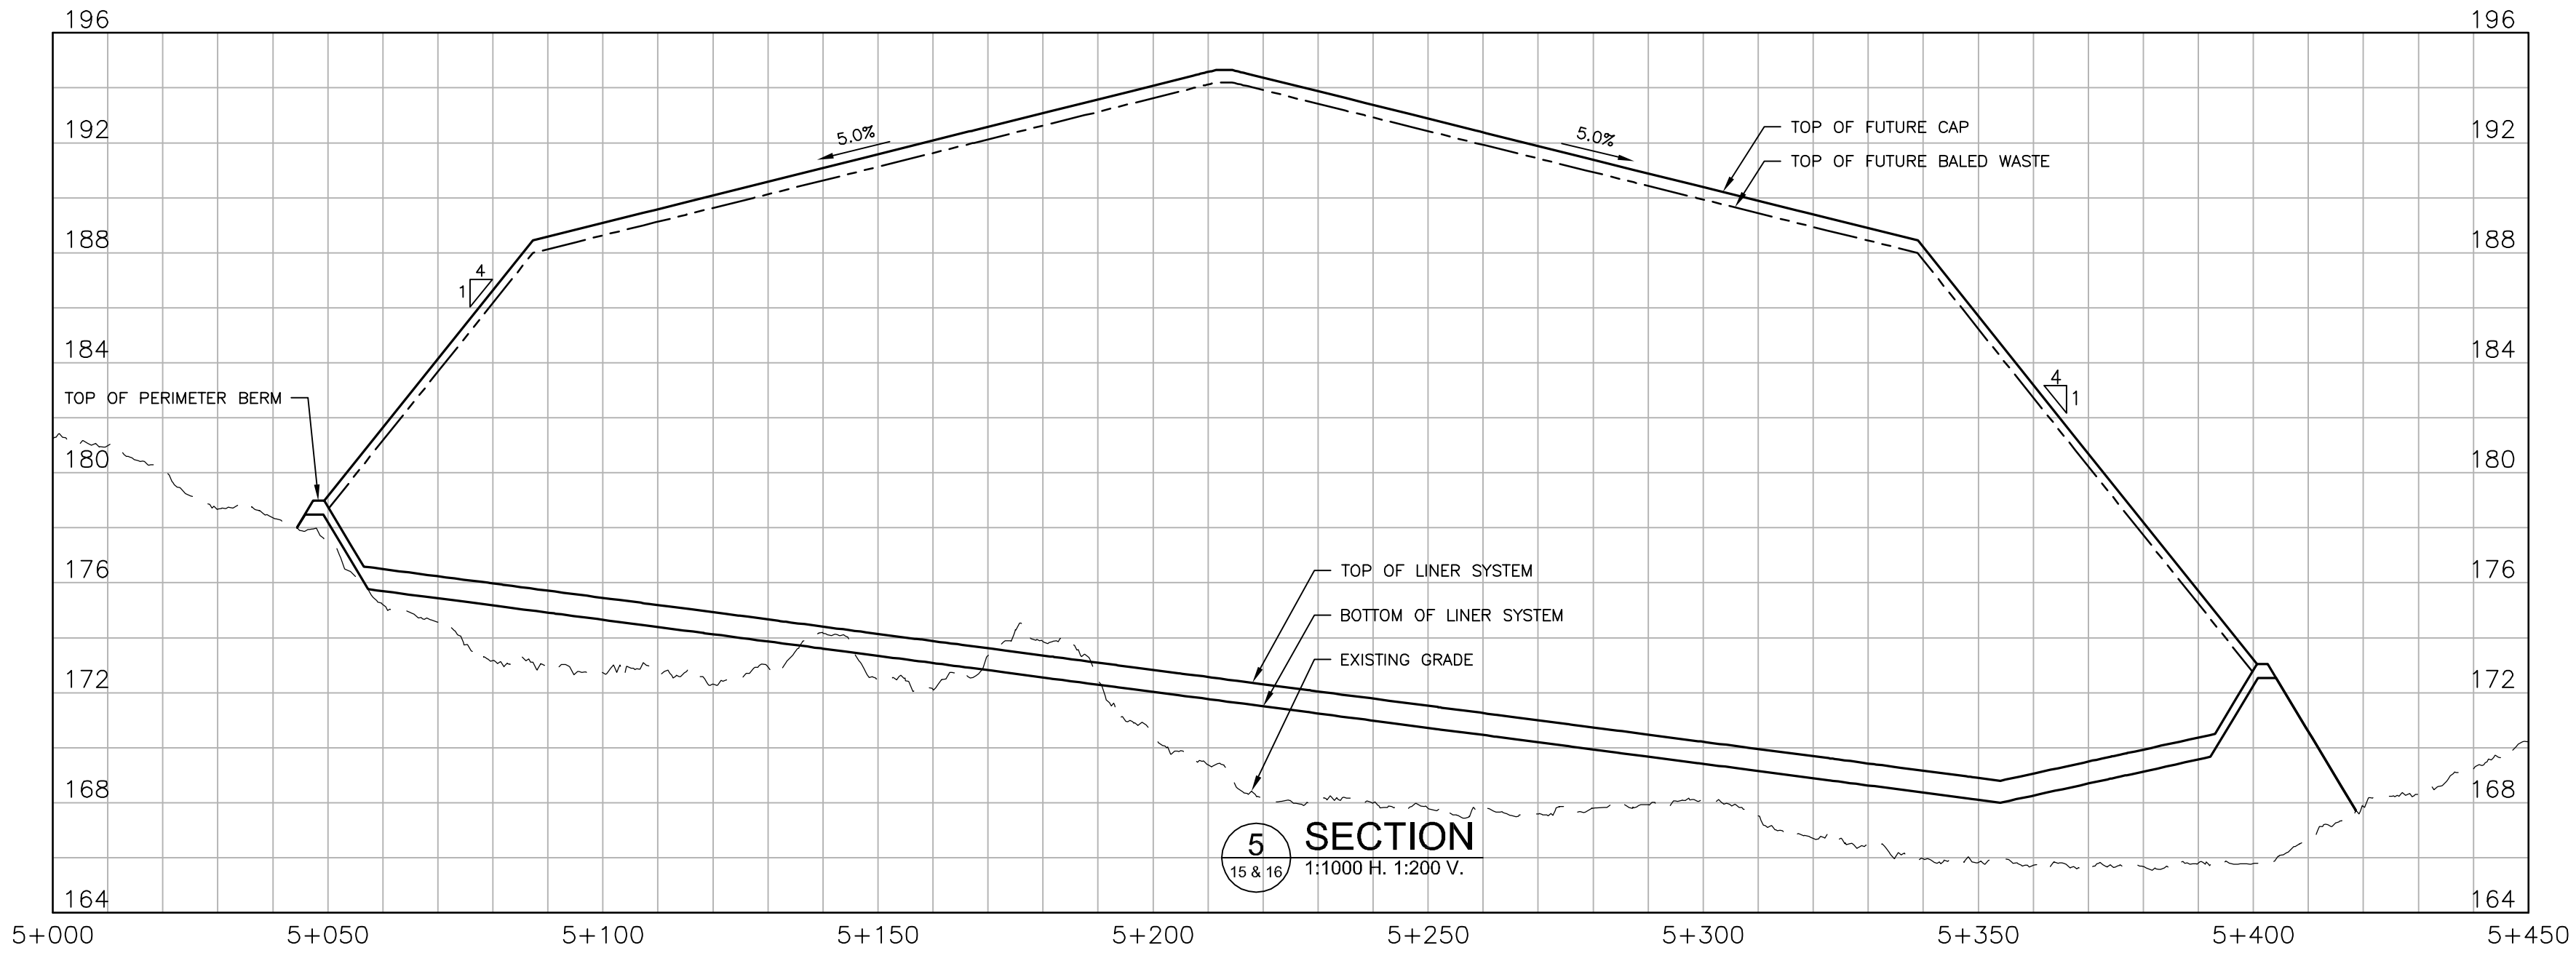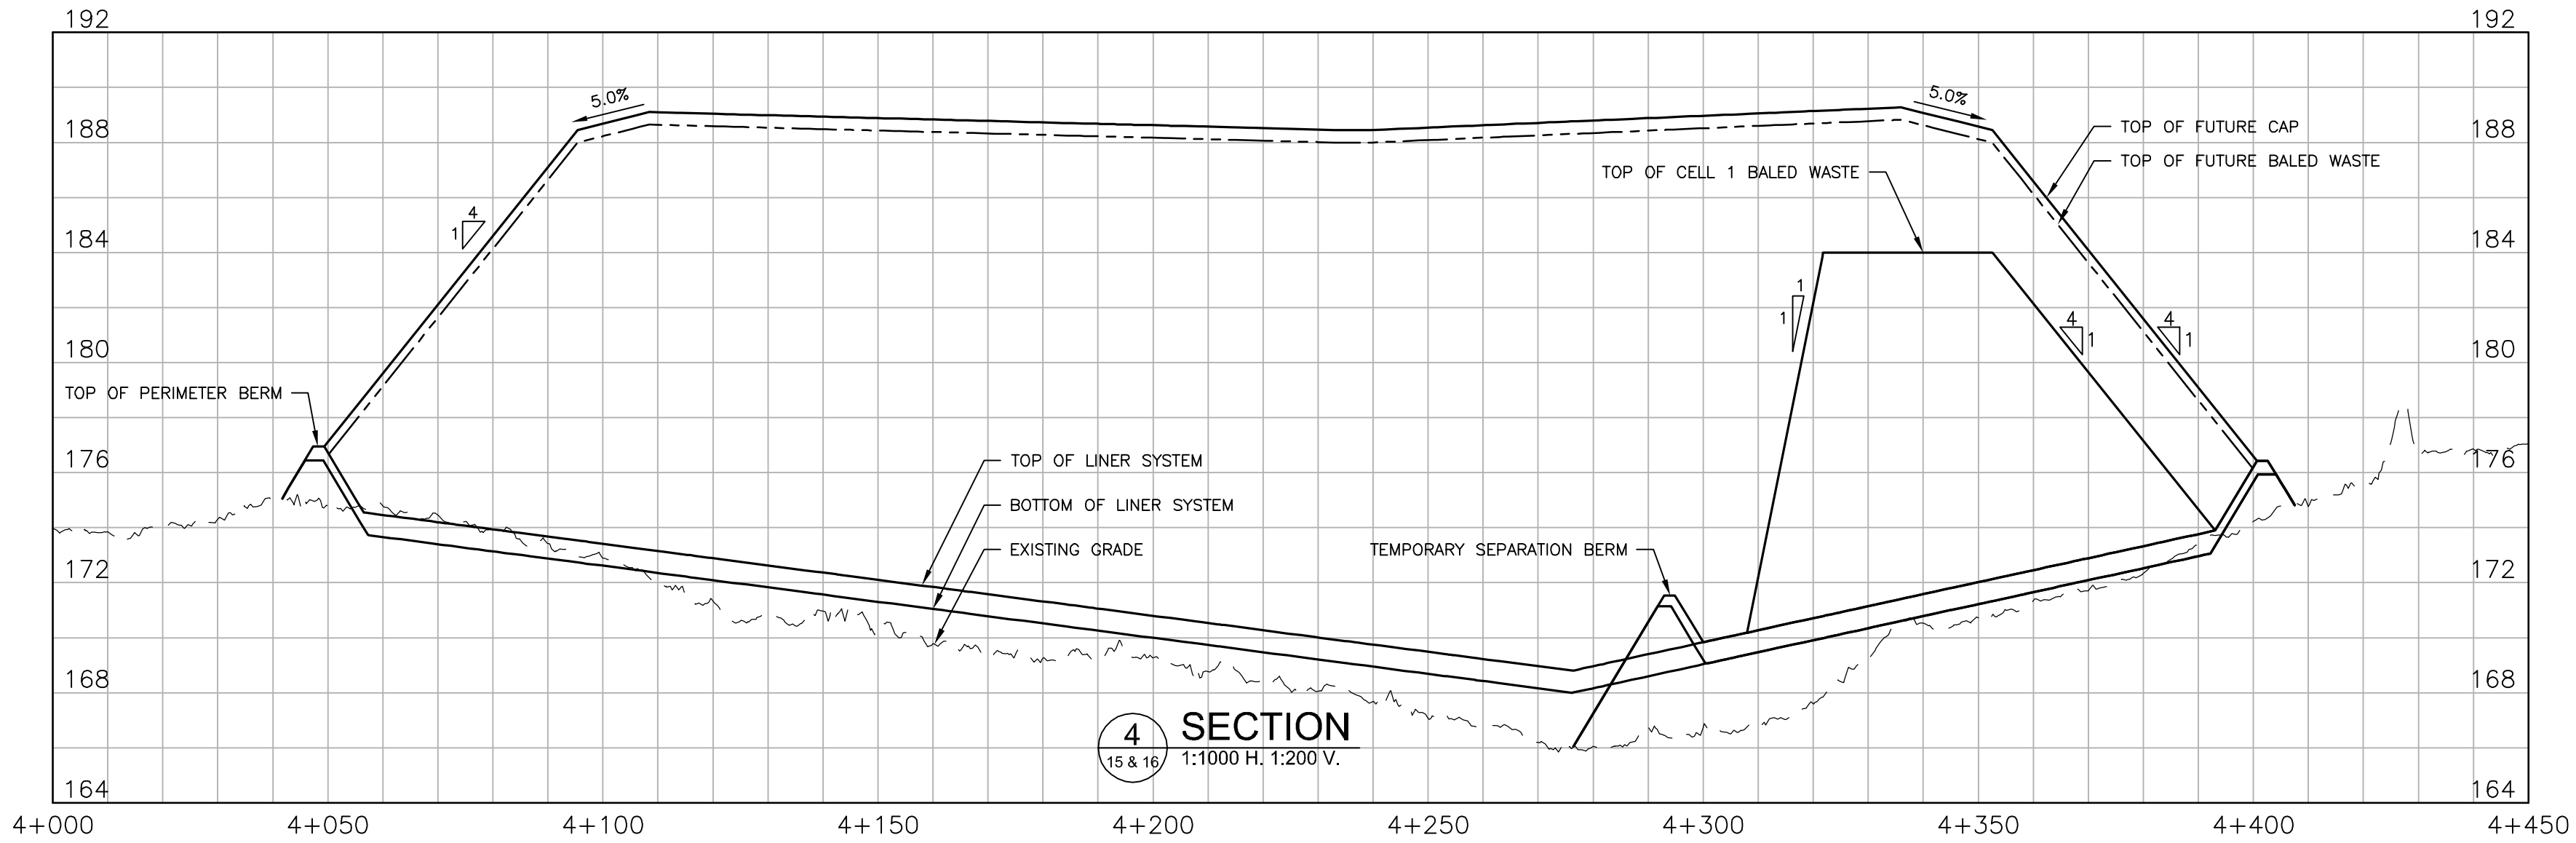

Conditions of Use

Verify elevations and/or dimensions on drawing prior to use.
Report any discrepancies to Dillon Consulting Limited.

Do not scale dimensions from drawing.

Do not modify drawing, re-use it, or use it for purposes other
than those intended at the time of its preparation without prior
written permission from Dillon Consulting Limited.

Iqaluit



3	90% REVIEW	2020/01/24	K.B.		
2	50% REVIEW	2019/10/23	K.B.		
1	30% REVIEW	2019/06/04	K.B.		
No.	ISSUED FOR	DATE	BY		

DESIGN	C.R.S.	REVIEWED BY	S.D.K.
DRAWN	D.B.C.	CHECKED BY	K.B.
DATE	MAY 2019		
SCALE	AS NOTED		

CITY OF IQALUIT
SOLID WASTE LANDFILL


PROJECT NO.
19-9543

LANDFILL SECTIONS 4 AND 5

SHEET NO.

LF-C18

FILENAME: C:\PROJECTS\WORKING\DIRECTOR\PROJECTS\2019\5008\DWG\12727\20-199543-02-SITE-CON-LINER.DWG PLOTTED BY: CURRIE, DOUGLAS
PLOT DATE: 2020-01-24 3:12:21 PM PLOT SCALE: 1:1 PLOT STYLE: DILLON-STANDARD.CTB

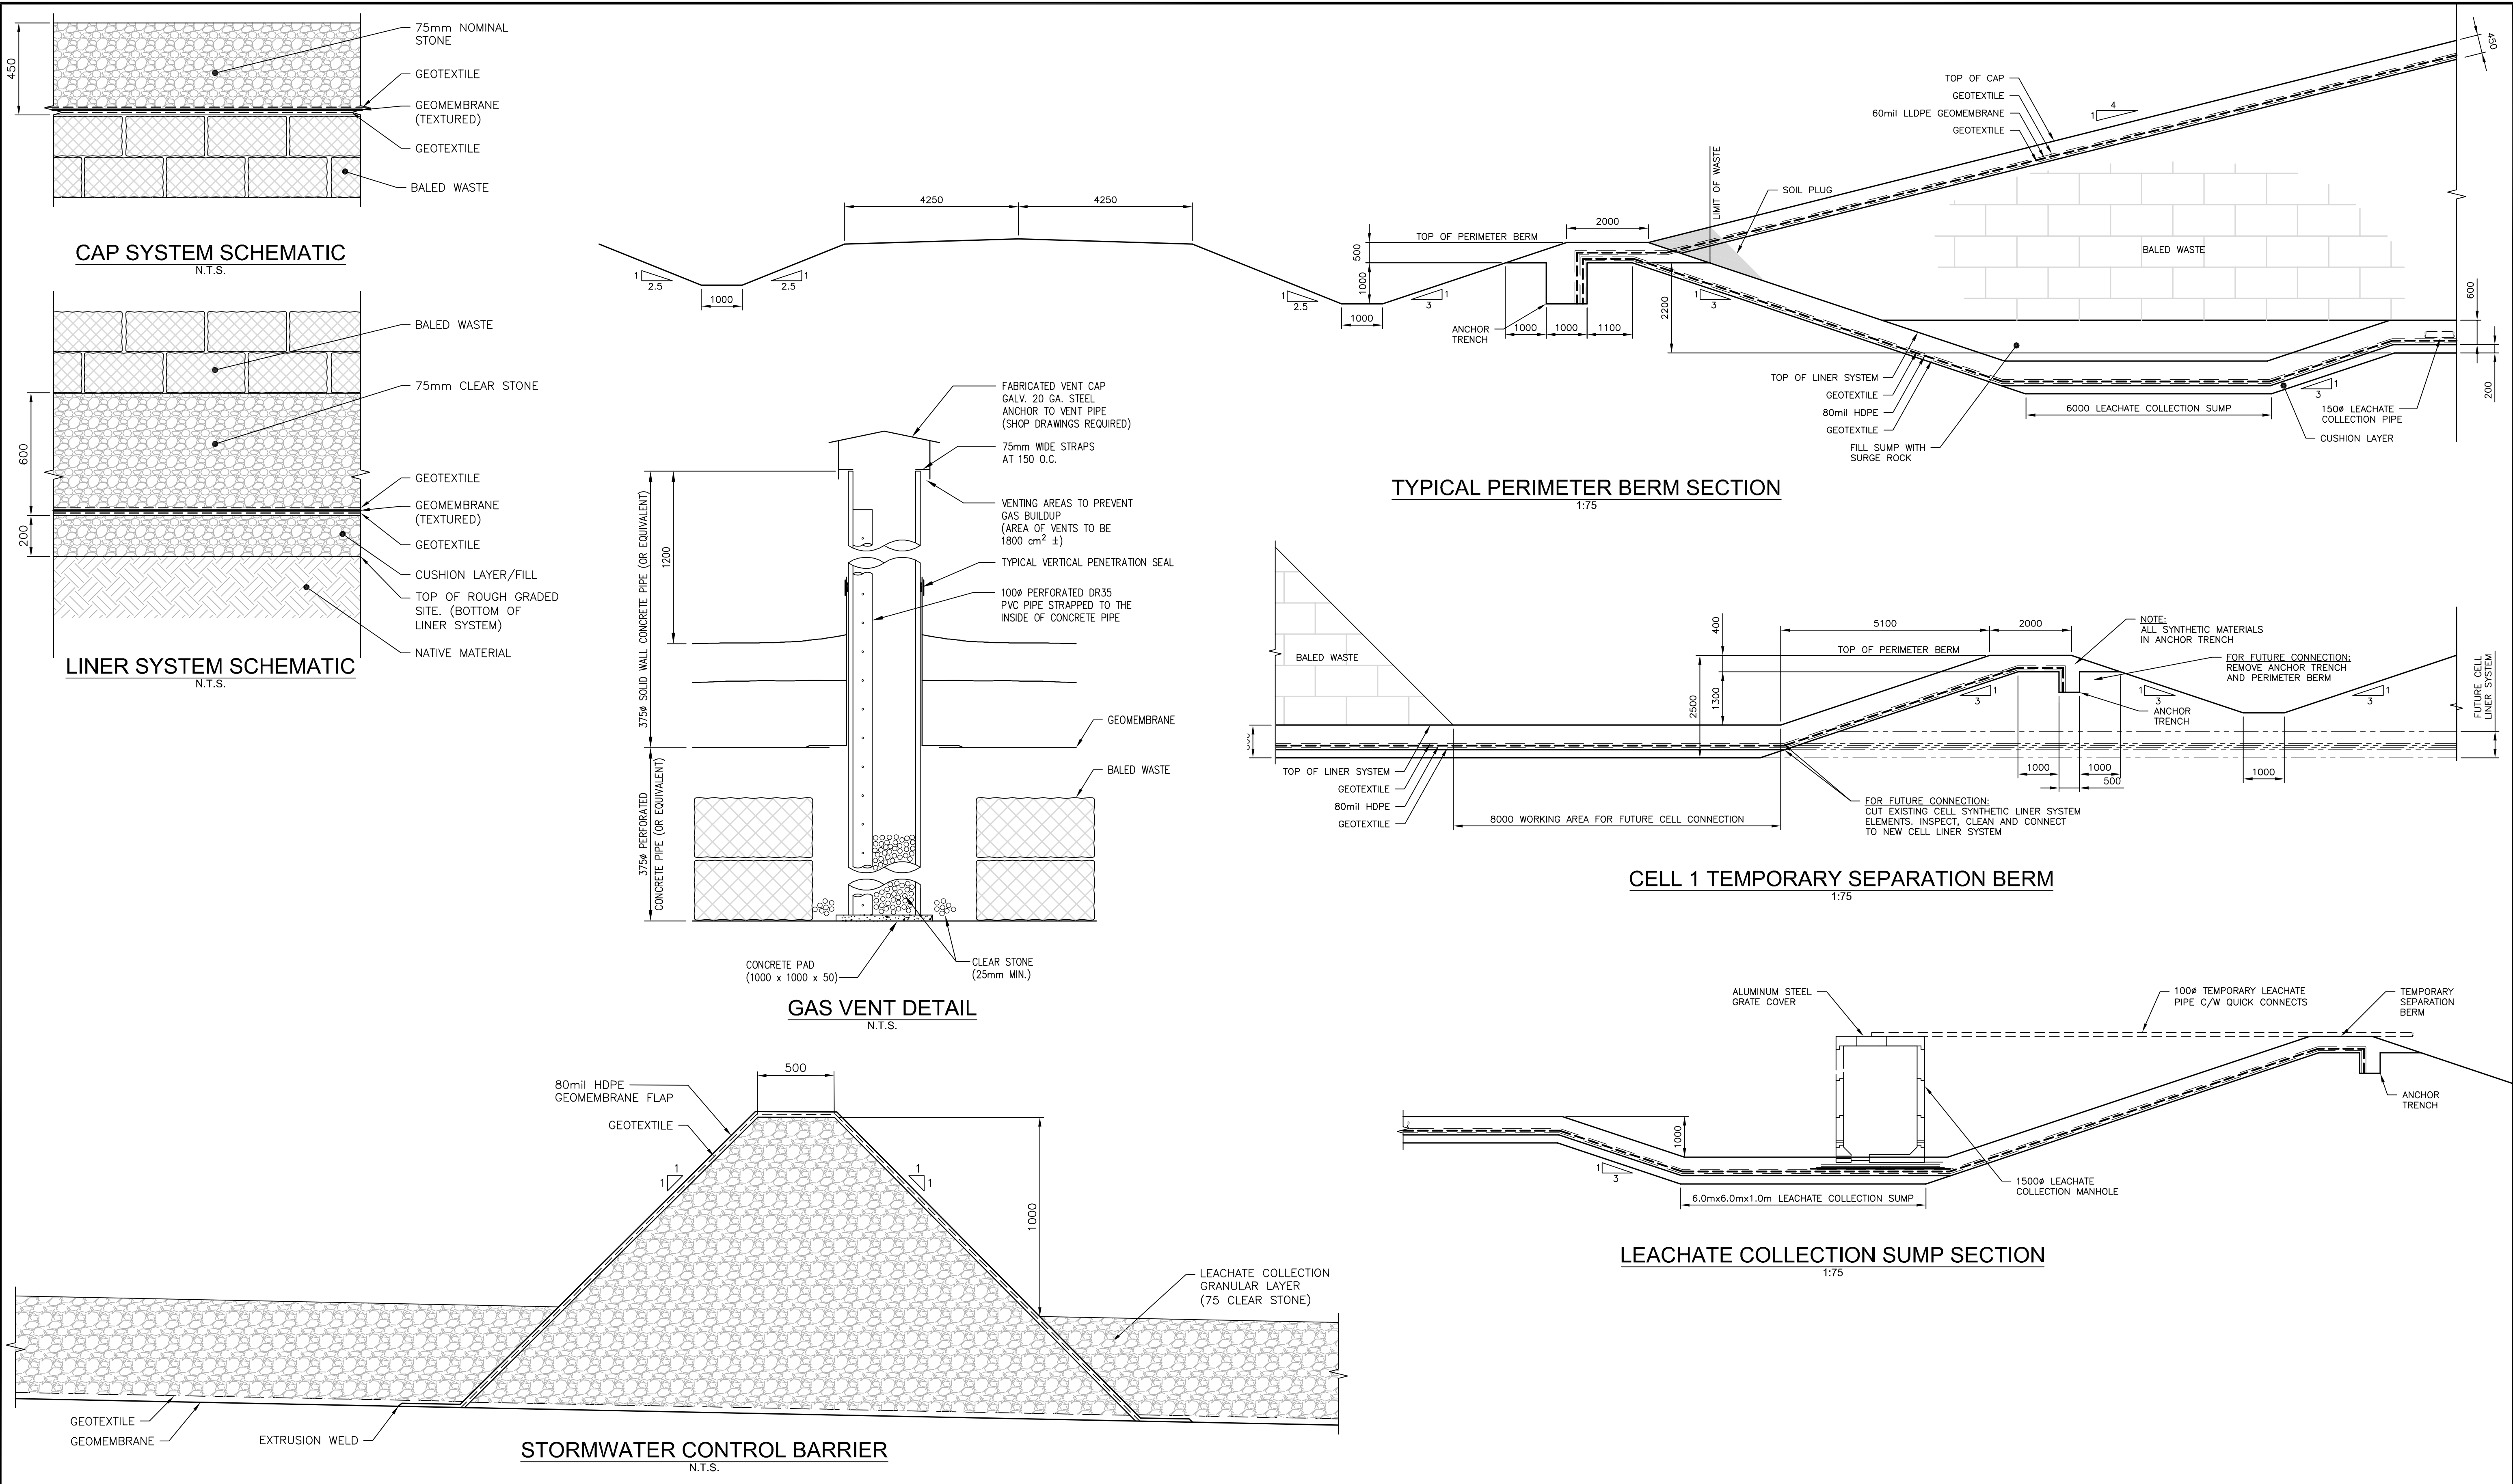

Conditions of Use Verify elevations and/or dimensions on drawing prior to use. Report any discrepancies to Dillon Consulting Limited. Do not scale dimensions from drawing. Do not modify drawing, re-use it, or use it for purposes other than those intended at the time of its preparation without prior written permission from Dillon Consulting Limited.				Iqaluit  ᐃᑭᐱᐅᐢᐅᐢ	 DILLON CONSULTING					DESIGN	C.R.S.	REVIEWED BY	S.D.K.	CITY OF IQALUIT SOLID WASTE LANDFILL	PROJECT NO.	19-9543
										DRAWN	D.B.C.	CHECKED BY	K.B.	LINER DETAILS	SHEET NO.	LF-C20
										DATE	MAY 2019					
						3	90% REVIEW	2020/01/24	K.B.	SCALE	AS NOTED					
						2	50% REVIEW	2019/10/23	K.B.	1	30% REVIEW	2019/06/04	K.B.	No.		ISSUED FOR



			Iqaluit  ᐃᑦᑲᓐᐃᑦ	 DILLON CONSULTING	<table><tr><td></td><</tr></table>	