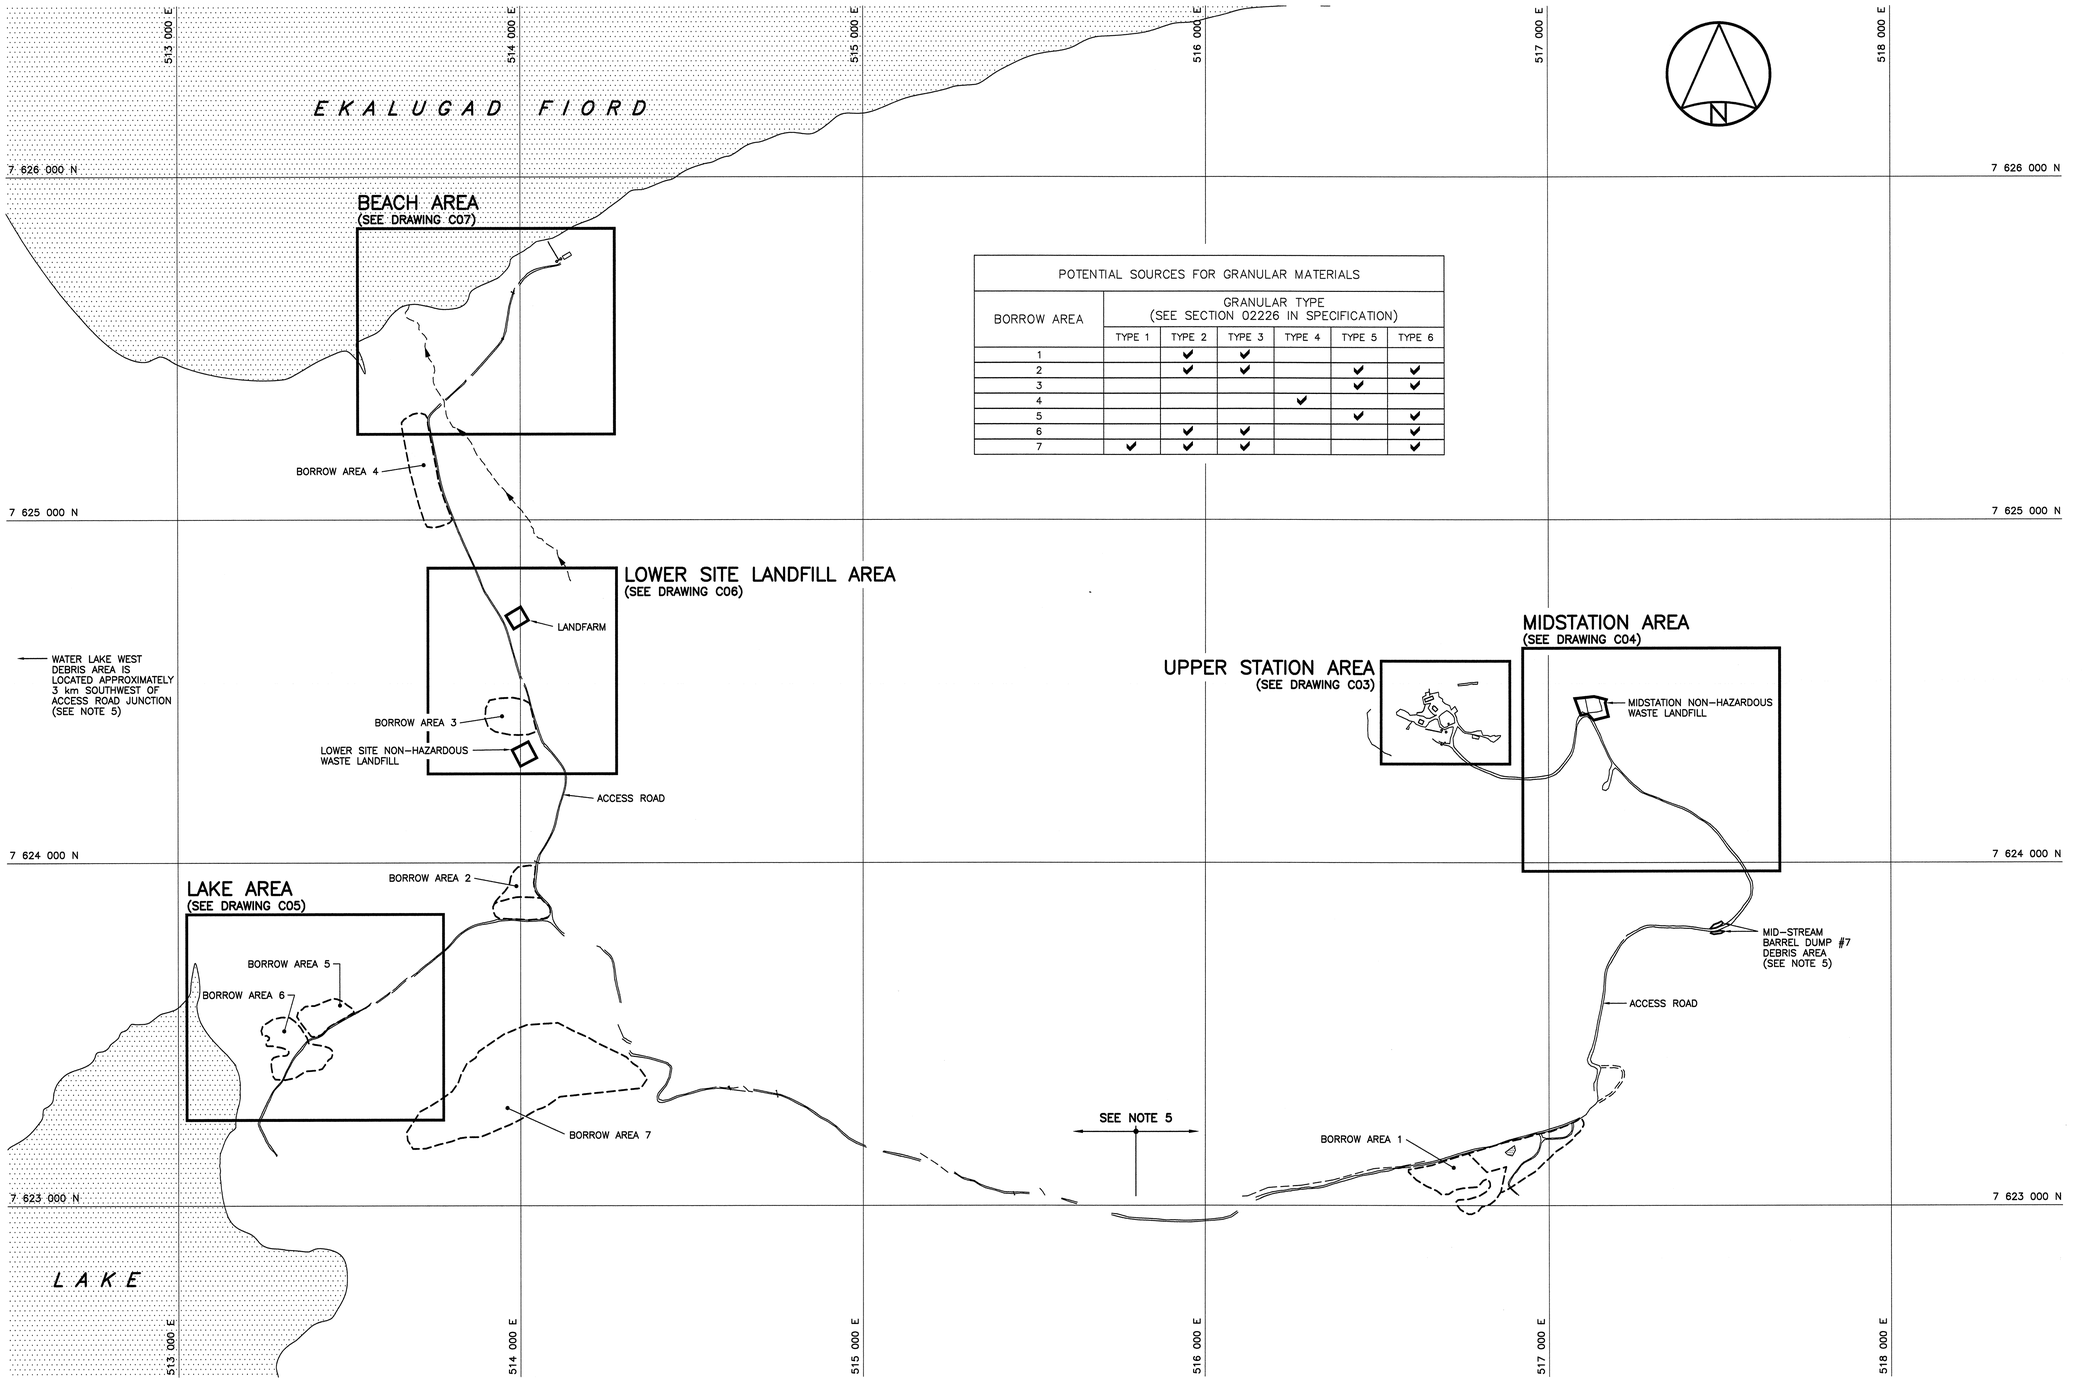

POTENTIAL SOURCES FOR GRANULAR MATERIALS

BORROW AREA	GRANULAR TYPE (SEE SECTION 02226 IN SPECIFICATION)					
	TYPE 1	TYPE 2	TYPE 3	TYPE 4	TYPE 5	TYPE 6
1		✔	✔			
2		✔	✔		✔	✔
3					✔	✔
4				✔		
5					✔	✔
6		✔	✔			✔
7	✔	✔	✔			✔

Public Works and Government Services Canada / Travaux publics et Services gouvernementaux Canada

REAL PROPERTY SERVICES
Western Region

Client: Indian and Northern Affairs Canada / Affaires indiennes et du Nord Canada

Canada

Nunavut Regional Office
Iqaluit, Nunavut

General Notes:

1. ALL COORDINATES ARE REFERENCED TO NAD83 CSRS, UTM ZONE 19. ELEVATIONS ARE REFERENCED TO MEAN SEA LEVEL, RELATIVE TO GEOID MODEL EGM96.
2. SITE PLANS AND TOPOGRAPHIC INFORMATION ARE BASED ON AIR PHOTOS AND SURVEYS. CURRENT CONDITIONS MAY NOT BE EXACTLY AS SHOWN.
3. BORROW AREA INFORMATION AND TEST PIT LOCATIONS AS SHOWN ON THE DRAWINGS HAVE BEEN PROVIDED BY EBA ENGINEERING CONSULTANTS LTD.
4. ALL DIMENSIONS ARE IN METRES UNLESS NOTED OTHERWISE.
5. ALL NON-HAZARDOUS DEBRIS FROM SOURCES WEST OF INDICATED LOCATION TO BE PLACED IN THE LOWER SITE NON-HAZARDOUS WASTE LANDFILL. ALL NON-HAZARDOUS WASTE FROM SOURCES EAST OF INDICATED LOCATION TO BE PLACED IN THE MIDSTATION NON-HAZARDOUS WASTE LANDFILL. REFER TO TABLE 02219-1 IN SPECIFICATIONS FOR DESCRIPTION OF DEBRIS AREAS.

Legend:

APPROXIMATE EXTENT OF BORROW AREAS

BODY OF WATER

REGISTERED PROFESSIONAL ENGINEER — R.H. SCHMIDTKE — LICENSEE — N.W.T.

THE ASSOCIATION OF PROFESSIONAL ENGINEERS, GEOLOGISTS and GEOPHYSICISTS OF THE NORTHWEST TERRITORIES
PERMIT NUMBER P 007
UMA ENGINEERING LTD.

uma
An AECOM Company

REVISIONS	DESCRIPTION	DATE
0	ISSUED FOR CONSTRUCTION	05/07/25

A detail number / number du detail
B source drawing no. / de dessin no.
C detail on drawing no. / detail sur dessin no.

project title / titre du projet
FOX-C Intermediate DEW Line Site
EKALUGAD FIORD
Site Restoration

Nunavut

drawing title / titre du dessin
PROJECT LAYOUT

designed by / conçu par	B. FEDORAK
drawn by / dessiné par	L. VARGAS
approved by / approuvé par	R. SCHMIDTKE
PWGSC Project Manager / Administrateur de Projets TPSGC	B. THOMPSON
scale / échelle	1:7500
project no. / projet no.	413759
date / date	FEBRUARY, 2005
sheet / feuille	C02
	OF 16

81 1000 x 707

413759-C02.DWG