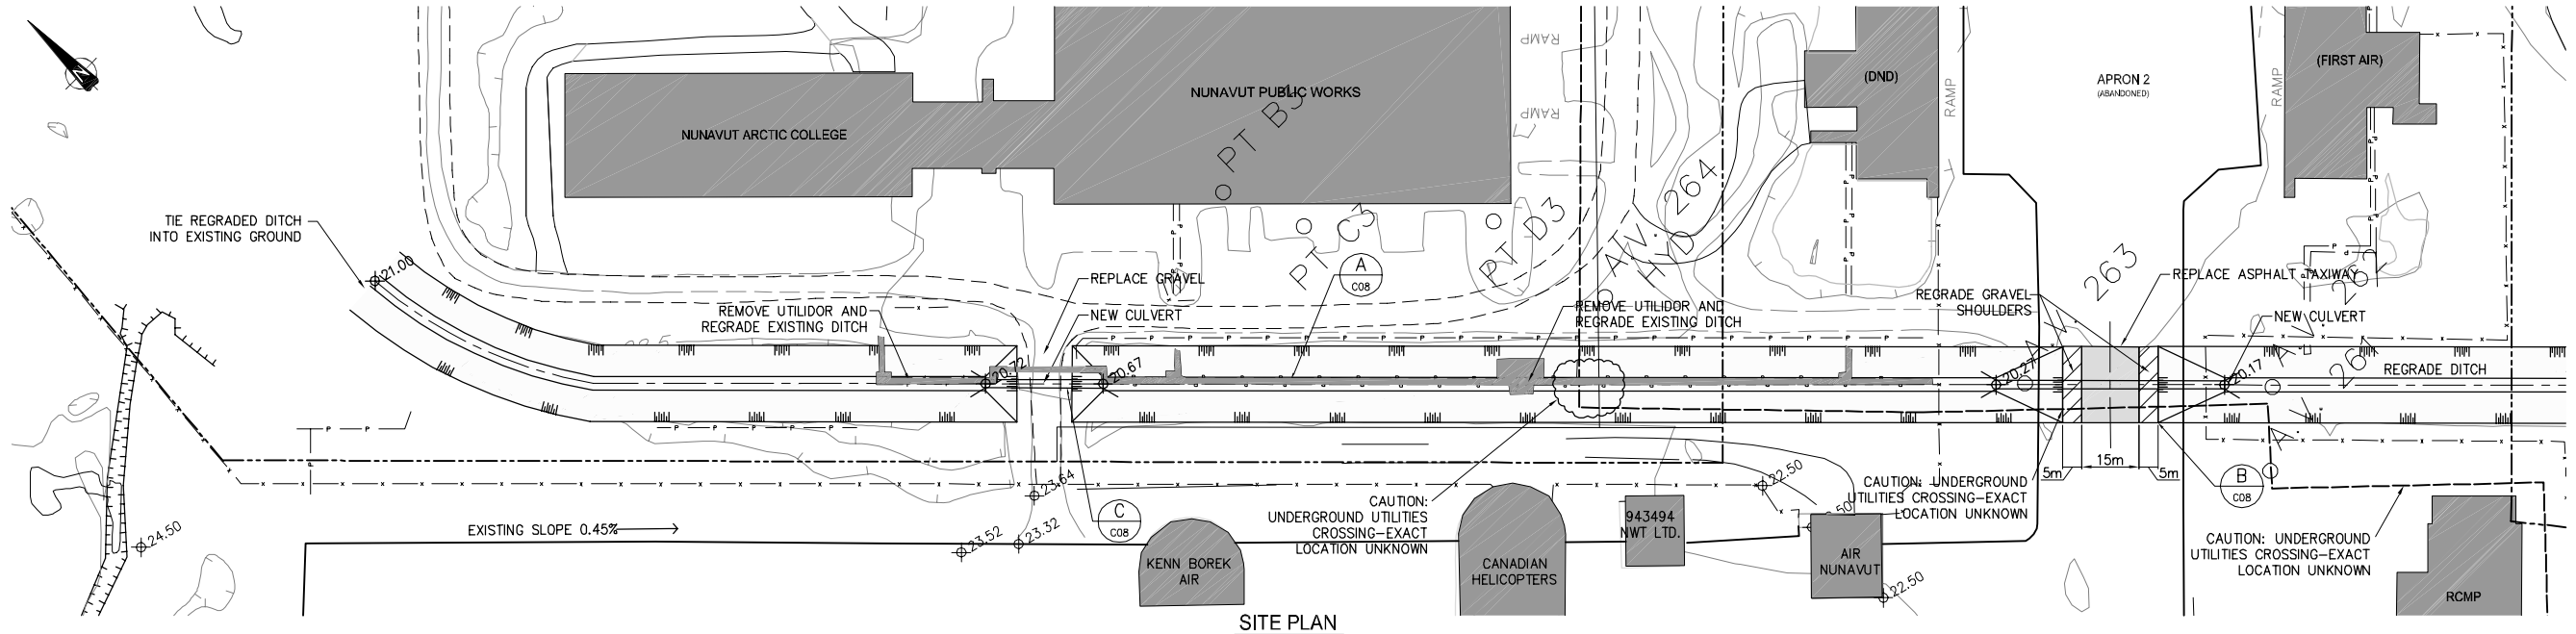

SITE PLAN

SCALE: 1:2000

A C08 TYPICAL DRAINAGE DITCH
N.T.S.

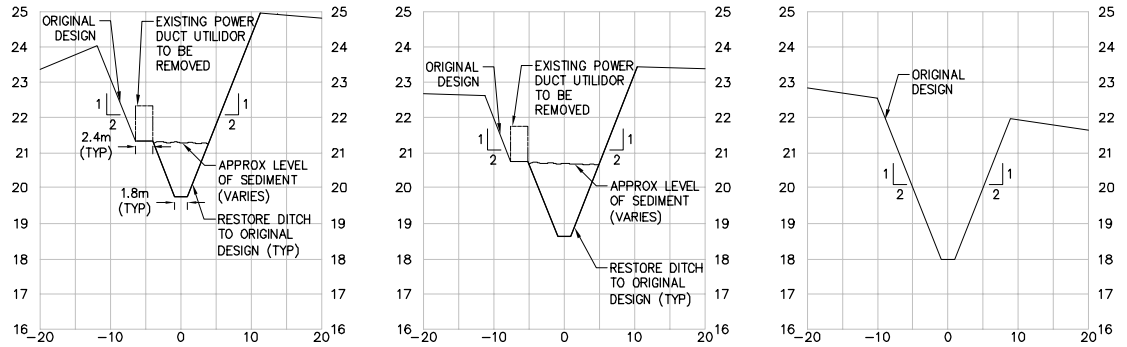

A C08 TYPICAL DRAINAGE DITCH SECTIONS
N.T.S.

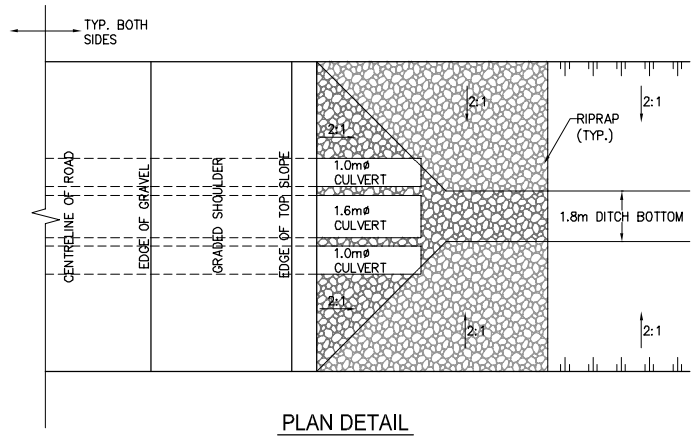

PLAN DETAIL

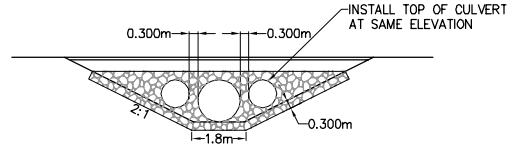

END SECTION DETAIL

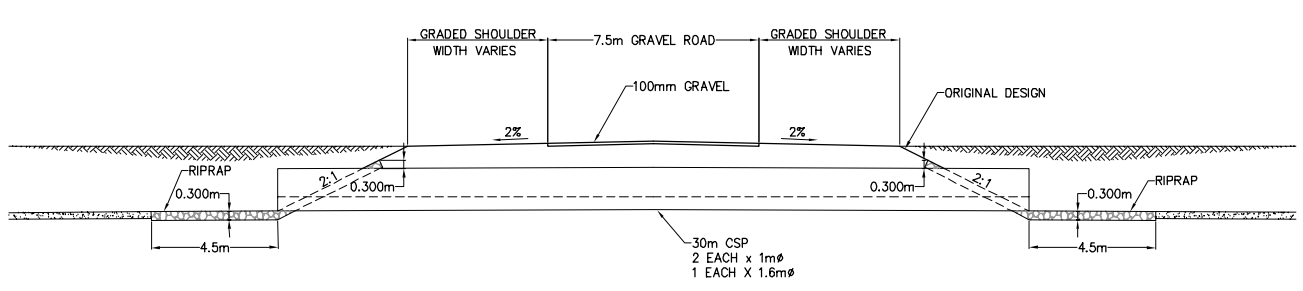

CROSS-SECTION DETAIL

C C08 NEW GRAVEL ROAD/CULVERT INSTALLATION
N.T.S.

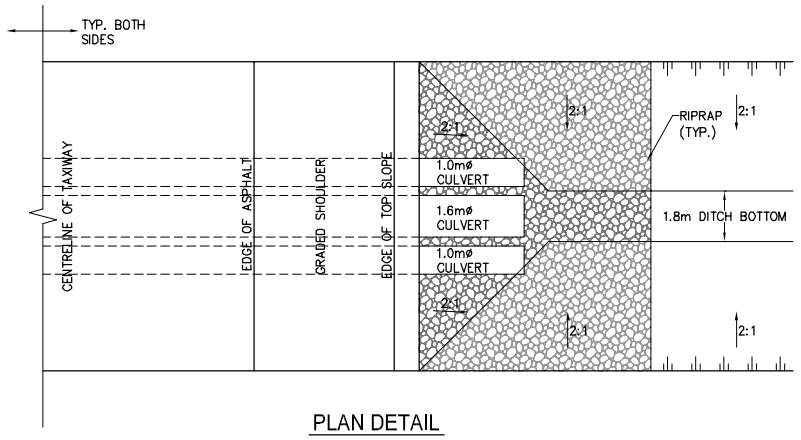

PLAN DETAIL

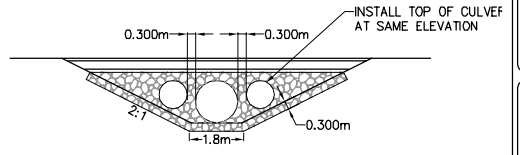

END SECTION DETAIL

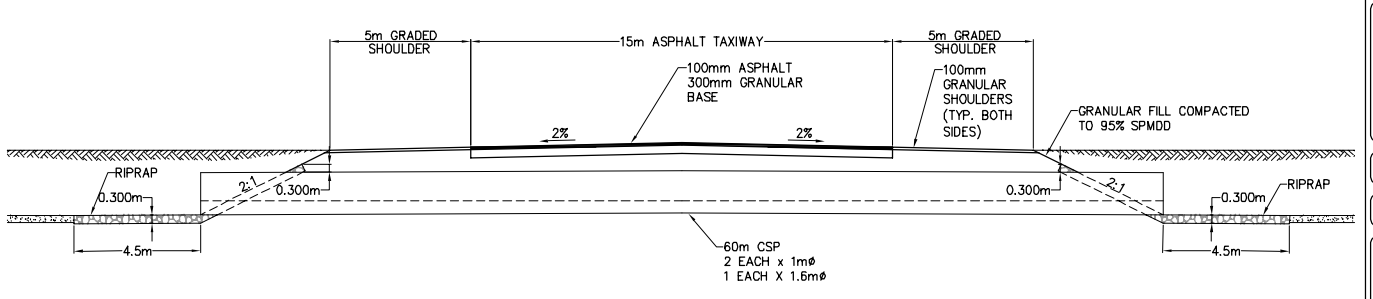

CROSS-SECTION DETAIL

B C08 NEW ASPHALT TAXI/CULVERT INSTALLATION
N.T.S.

LEGEND:

- EXISTING BUILDINGS
- NEW ASPHALT SURFACE
- EXISTING FUEL HYDRANT
- FENCE
- ϕ25.00 EXISTING GRADE
- REGRADE DITCH
- REMOVE UTILIDOR

NOTES:

1. BASE MAPPING FROM GN. DESIGN ELEVATIONS DERIVED FROM MAPPING CONTOURS.
2. EXISTING UTILITIES HAVE BEEN OBTAINED FROM EXISTING RECORD DRAWINGS. THE CONTRACTOR TO VERIFY THE LOCATION AND DEPTH OF ALL UTILITIES PRIOR TO UNDERTAKING ANY WORK.
3. ALL ELEVATIONS TO BE CONFIRMED PRIOR TO CONSTRUCTION.
4. ALL SALVAGED GRAVELS TO BE INCORPORATED INTO THE WORKS AS DIRECTED BY THE ENGINEER.
5. EXCAVATE DITCH TO RETURN TO ORIGINAL DESIGN SECTION.
6. ALL UNITS ARE IN METRES, UNLESS NOTED OTHERWISE.

KEY PLAN

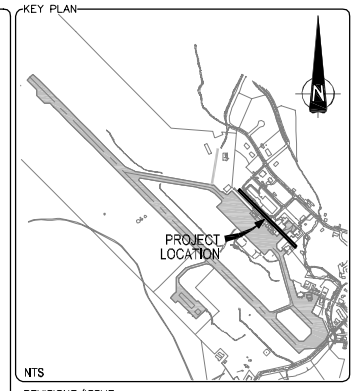

REVISIONS/ISSUE

SEAL

PERMIT

CLIENT

Nunavut

SUBCONSULTANT

LPS Aviation Inc.

CONSULTANT

eba
EBA Engineering Consultants Ltd.
115,200 RIVERCREST DR. CALGARY AB. CANADA T2C 2X5
PH: (403)203-3355 FAX: (403)203-3301 www.eba.ca

PROJECT

IQALUIT, NUNAVUT
RE–OPENING OF TAXI "A" & REHABILITATION OF APRON I

DRAWN BY	APPROVED BY
A. SUPERSAD	R. KOHLER
SCALE	DATE
AS SHOWN	06/01/23

SHEET TITLE: DRAINAGE DITCH PLAN

PROJECT NO.	EBA DRAWING NO.
9600257	9600257–Fig3.dwg
DRAWING NO.	SHEET NO.
FIGURE 3	3 OF 3

G:\2006\9600257\dwg\Drainage ditch dwgs\9600257–Fig3.dwg, dmiden, 2006/01/24–13:46