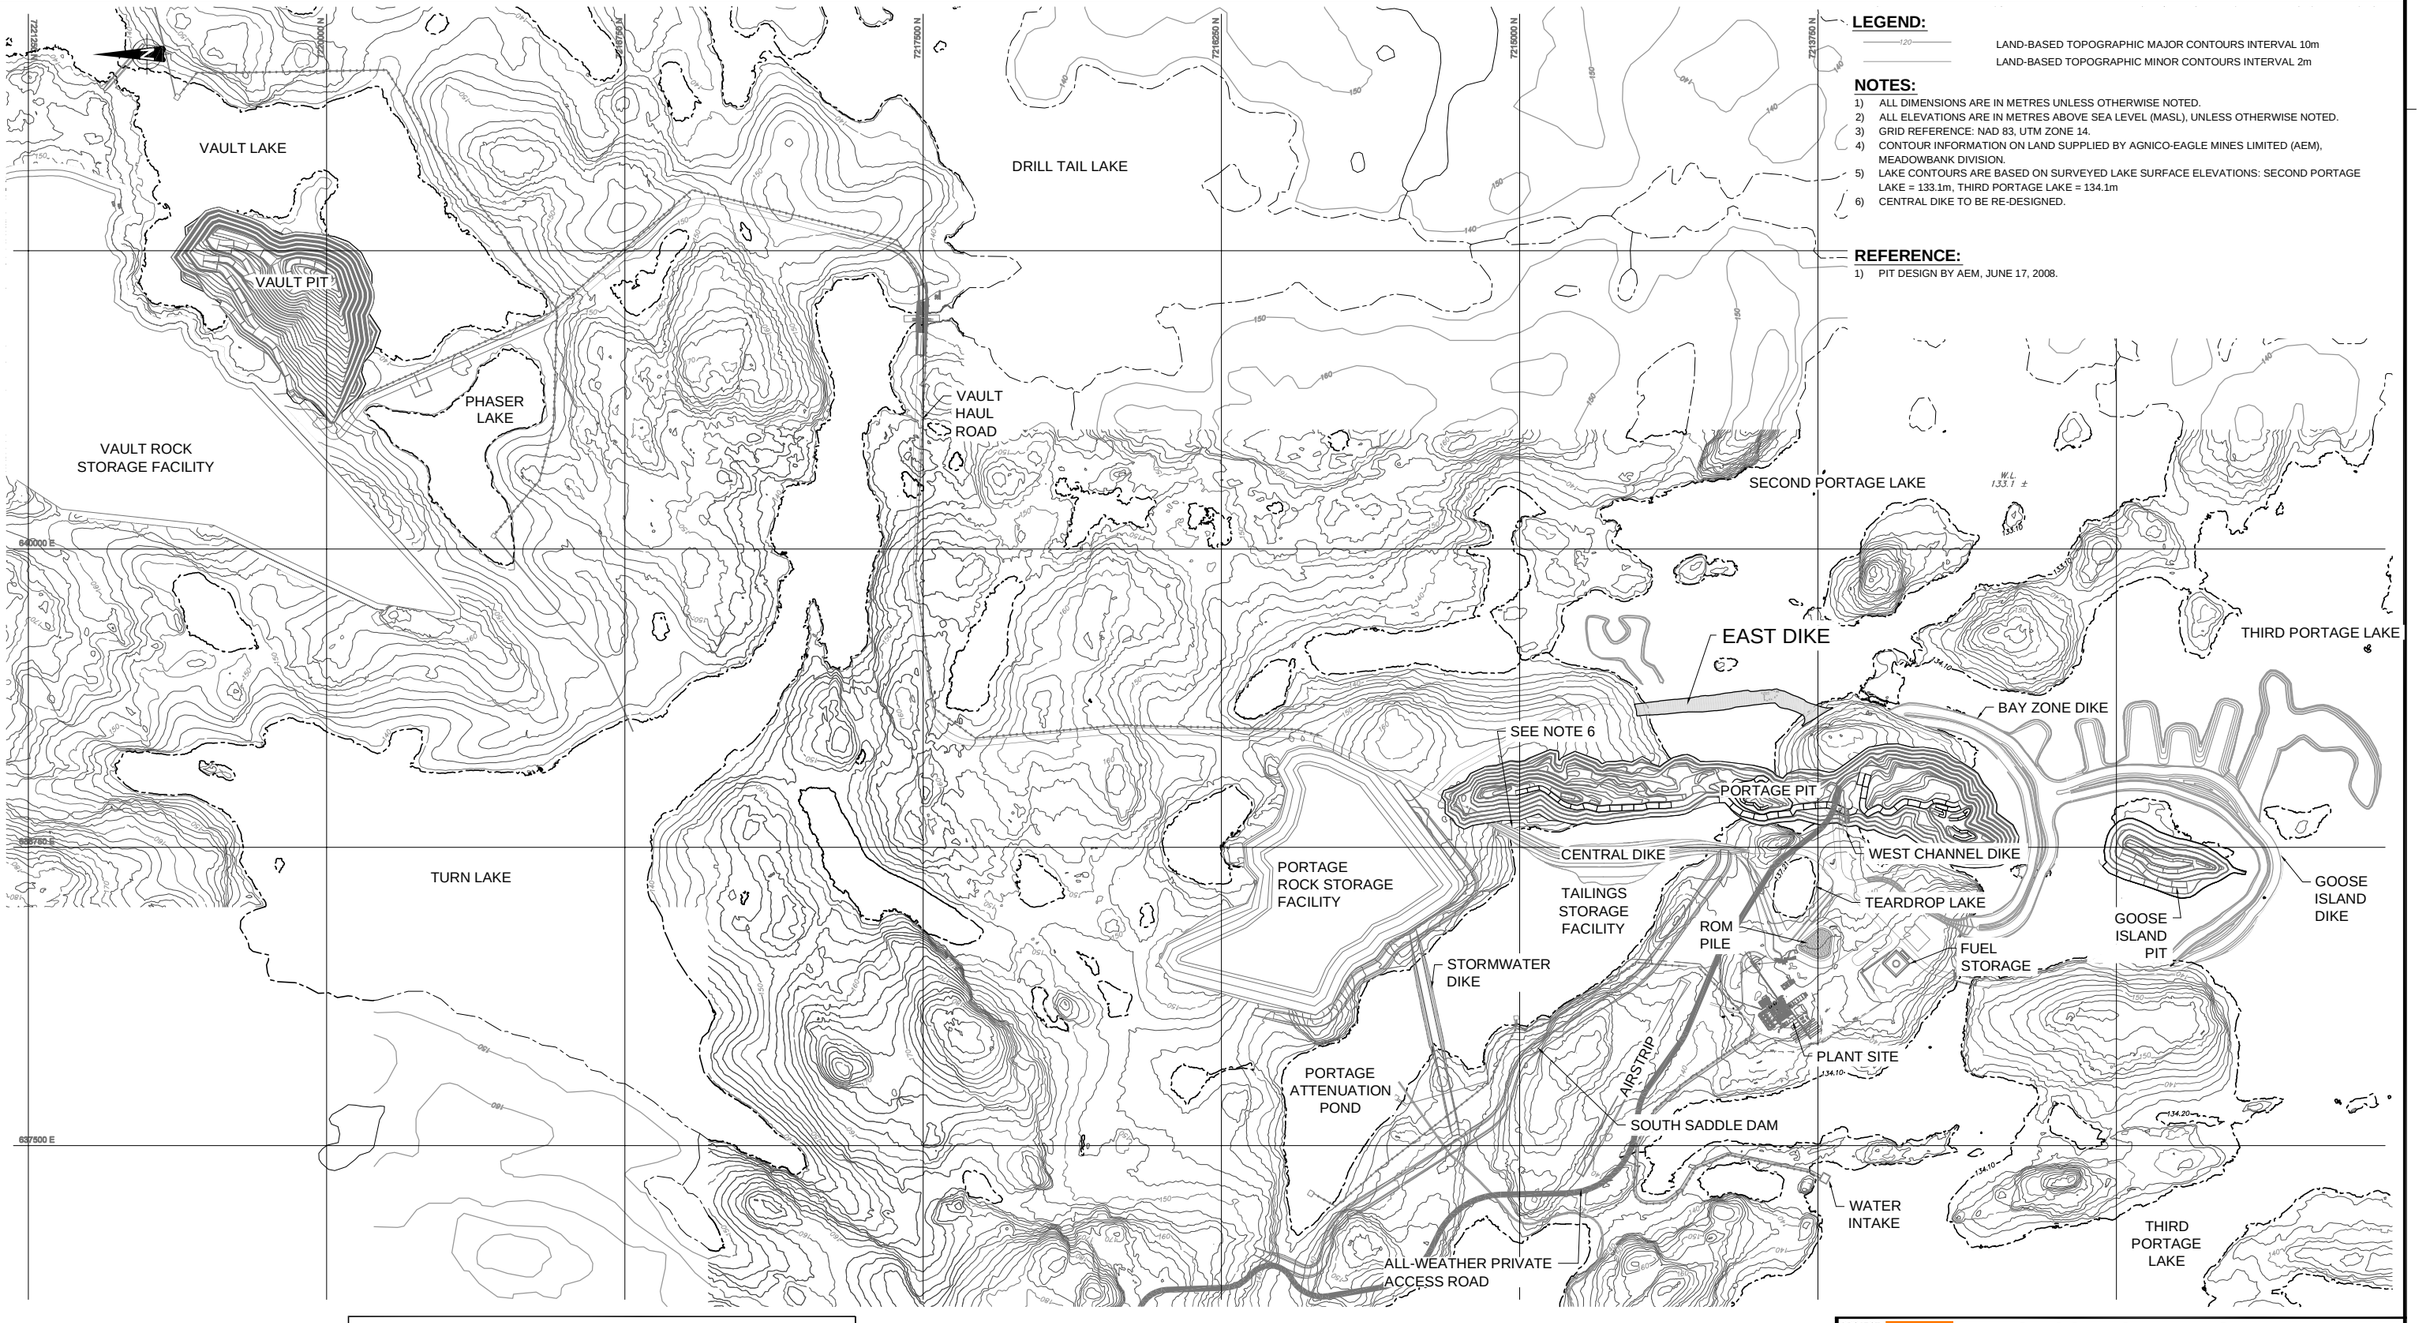

LEGEND:

120 — LAND-BASED TOPOGRAPHIC MAJOR CONTOURS INTERVAL 10m

LAND-BASED TOPOGRAPHIC MINOR CONTOURS INTERVAL 2m

NOTES:

1) ALL DIMENSIONS ARE IN METRES UNLESS OTHERWISE NOTED.
2) ALL ELEVATIONS ARE IN METRES ABOVE SEA LEVEL (MASL), UNLESS OTHERWISE NOTED.
3) GRID REFERENCE: NAD 83, UTM ZONE 14.
4) CONTOUR INFORMATION ON LAND SUPPLIED BY AGNICO-EAGLE MINES LIMITED (AEM), MEADOWBANK DIVISION.
5) LAKE CONTOURS ARE BASED ON SURVEYED LAKE SURFACE ELEVATIONS: SECOND PORTAGE LAKE = 133.1m, THIRD PORTAGE LAKE = 134.1m
6) CENTRAL DIKE TO BE RE-DESIGNED.

REFERENCE:

1) PIT DESIGN BY AEM, JUNE 17, 2008.

THIS DRAWING IS THE PROPERTY OF GOLDER ASSOCIATES LTD. AND IS NOT TO BE LOANED OR REPRODUCED IN ANY WAY WITHOUT THE PERMISSION OF GOLDER ASSOCIATES LTD.

0 100 200 300 400 600
Scale in Metres

PROJECT: AEM
AGNICO-EAGLE MINES LIMITED
MEADOWBANK GOLD PROJECT
NUNAVUT

TITLE
EAST DIKE SITE PLAN

STAMP

REV	DATE	DES	REVISION DESCRIPTION	CADD	CHK	RVW
1	01AUG08	BW	ISSUED FOR CONSTRUCTION	EA	-	-
0	25JUL08	BW	ISSUED FOR REVIEW	EA	-	-

DRAWING NO. | REFERENCES

Golder Associates

PROJECT No.	07-1413-0074/2500		FILE No.	0714130074-2000.A.01	
DESIGN	BW	04JUL08	SCALE	AS SHOWN	REV. 0
CADD	MJH	04JUL08	2100-01		
CHECK	-	-			
REVIEW	-	-			

REVISION DATE: 08/07/31 09:44AM By: EAbello
CADD FILE: N:\Bur~Graphics\Projects\2007\1413\07~1413~0074\Drafting\2500c\Task~1000\0714130074~2000.A.01.dwg