DWG. NO. H337697-4220-40-042-0003

T.N.

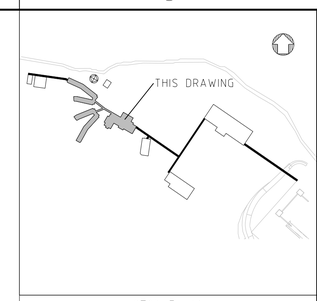

KEY PLAN

NOTES:

1. REFER TO COVER SHEET DWG H337697-4220-40-042-0001 FOR CODE COMPLIANCE INFORMATION, FACILITIES SUMMARY, LIST OF APPLICABLE DOCUMENTS AND ADDITIONAL NOTES.
2. FOR OCCUPANT LOADS SEE COVER SHEET.
3. DUE TO DWG SCALE, GENDER INDICATION IN PUBLIC WASHROOMS IS NOT PROVIDED IN SERVICE CORE. HOWEVER, WHEREVER PUBLIC WASHROOMS ARE SHOWN, ONE IS MALE OTHER IS FEMALE.

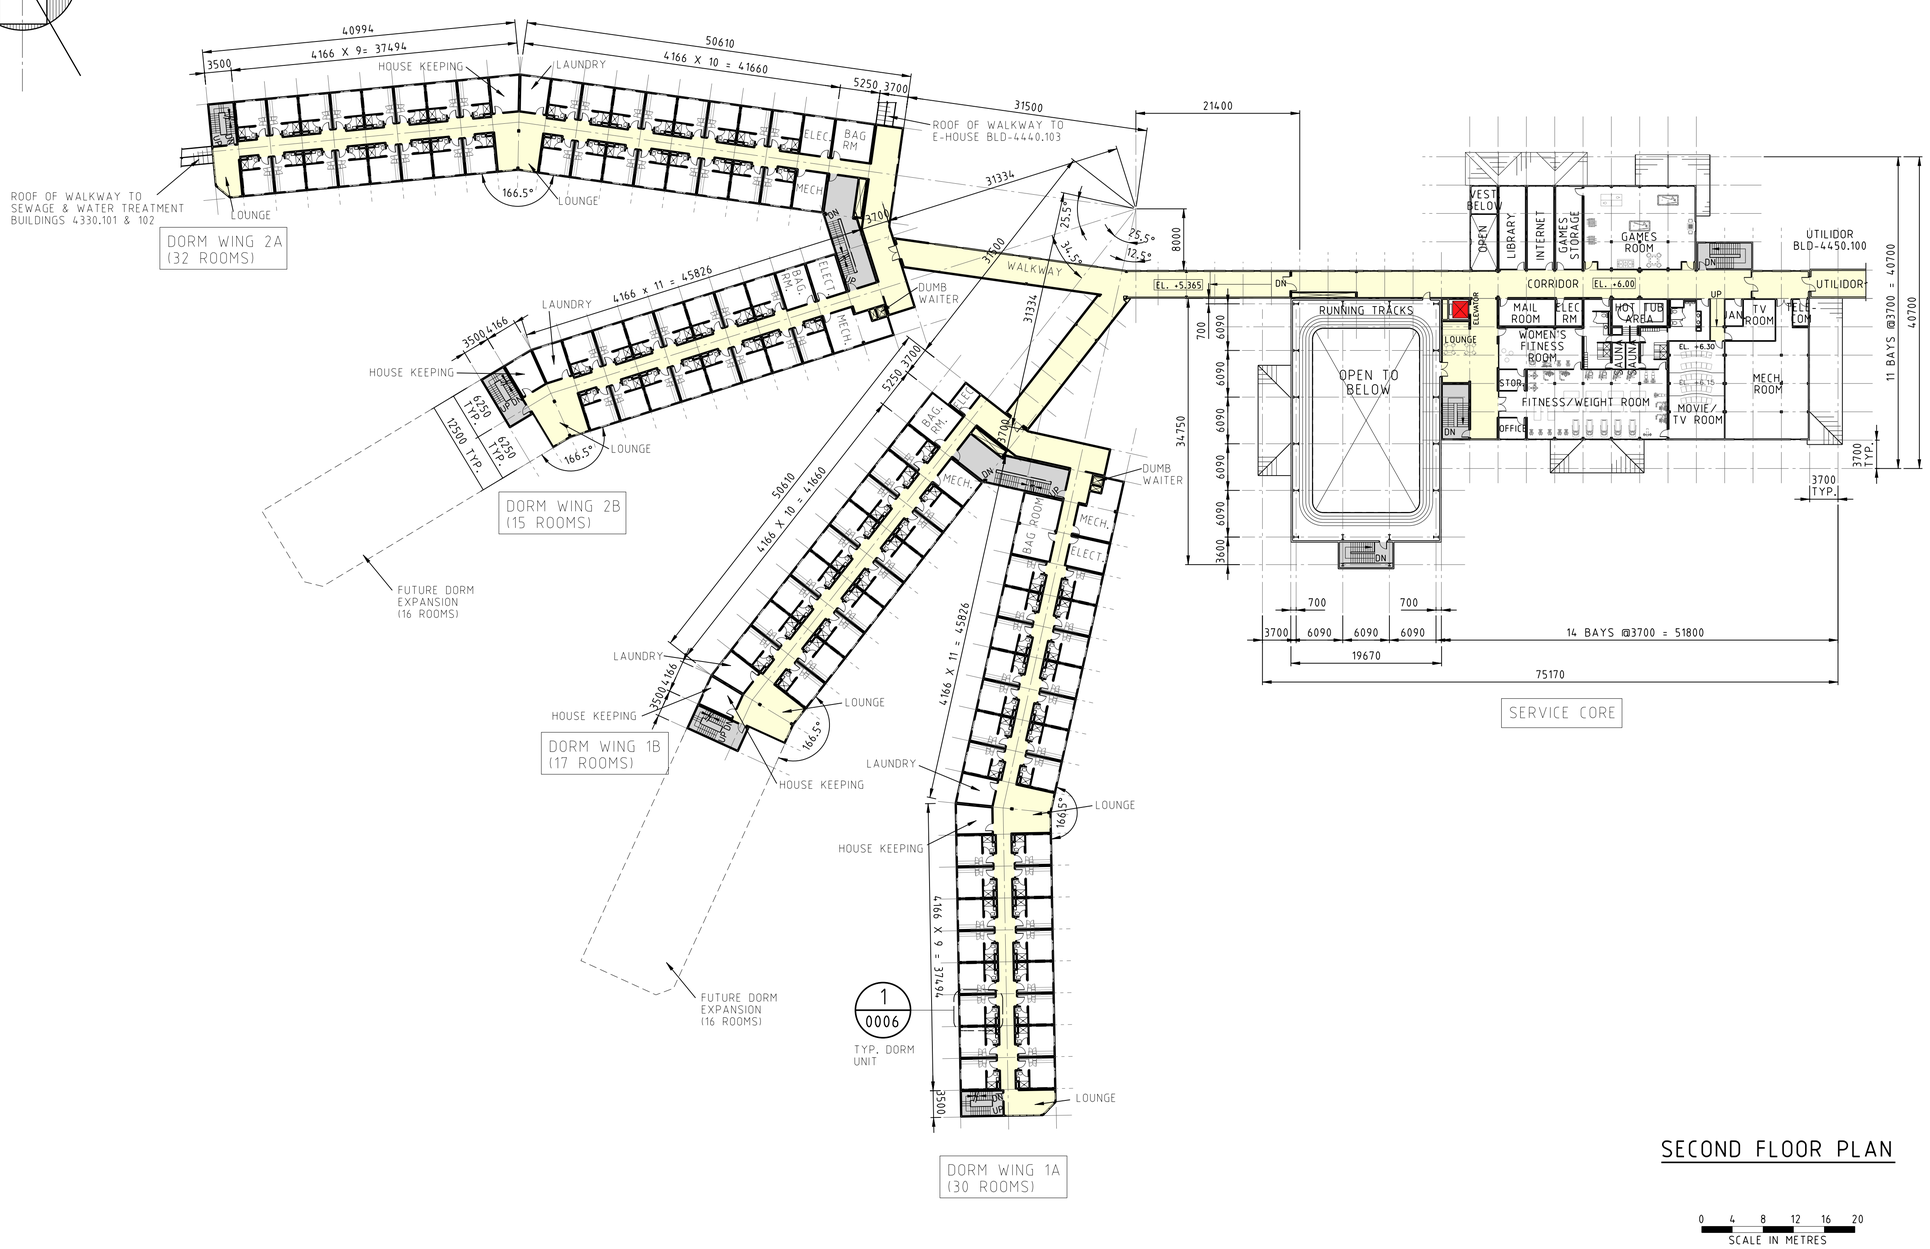

SECOND FLOOR PLAN

SCALE IN METRES 0 4 8 12 16 20

PRELIMINARY FOR BASIS OF ESTIMATE ONLY
HATCH DATE 2011-10-12

REV.	DESCRIPTION	BY	CHK'D	APP'D	DATE
B	ISSUED FOR BASIS OF ESTIMATE	CZ	DL		2011-10-12
A	ISSUED FOR INTERNAL REVIEW	DT	AM		2011-08-23

REFERENCE DRAWINGS (DRAWING NO. / DRAWING TITLE)

REVISIONS

ISSUE AUTHORIZATION (REV. / ISSUE FOR / AUTH. BY / DATE)

HATCH

DESIGNED BY A MARJARA DATE 2011-07-22	DRAWN BY C ZHANG DATE 2011-07-22
CHECKED BY D LAWSON DATE 2011-09-29	DISCIP. ENGR. A MARJARA DATE 2011-09-29
PROJ. DES. COORD. DATE	PROJ. ENGR. J. CASSON DATE 2011-07-22
PROJ. MGR. H. CHARALAMBU DATE 2011-07-22	

Baffinland Iron Mines Corporation

MARY RIVER PROJECT

ACCOMMODATION BUILDING (MR)
BLD-4220.101 ARCHITECTURAL
OVERALL SECOND FLOOR PLAN

SCALE 1:400 OR AS NOTED | DWG. NO. H337697-4220-40-042-0003 | REV. B

$$DATAENTRY$$