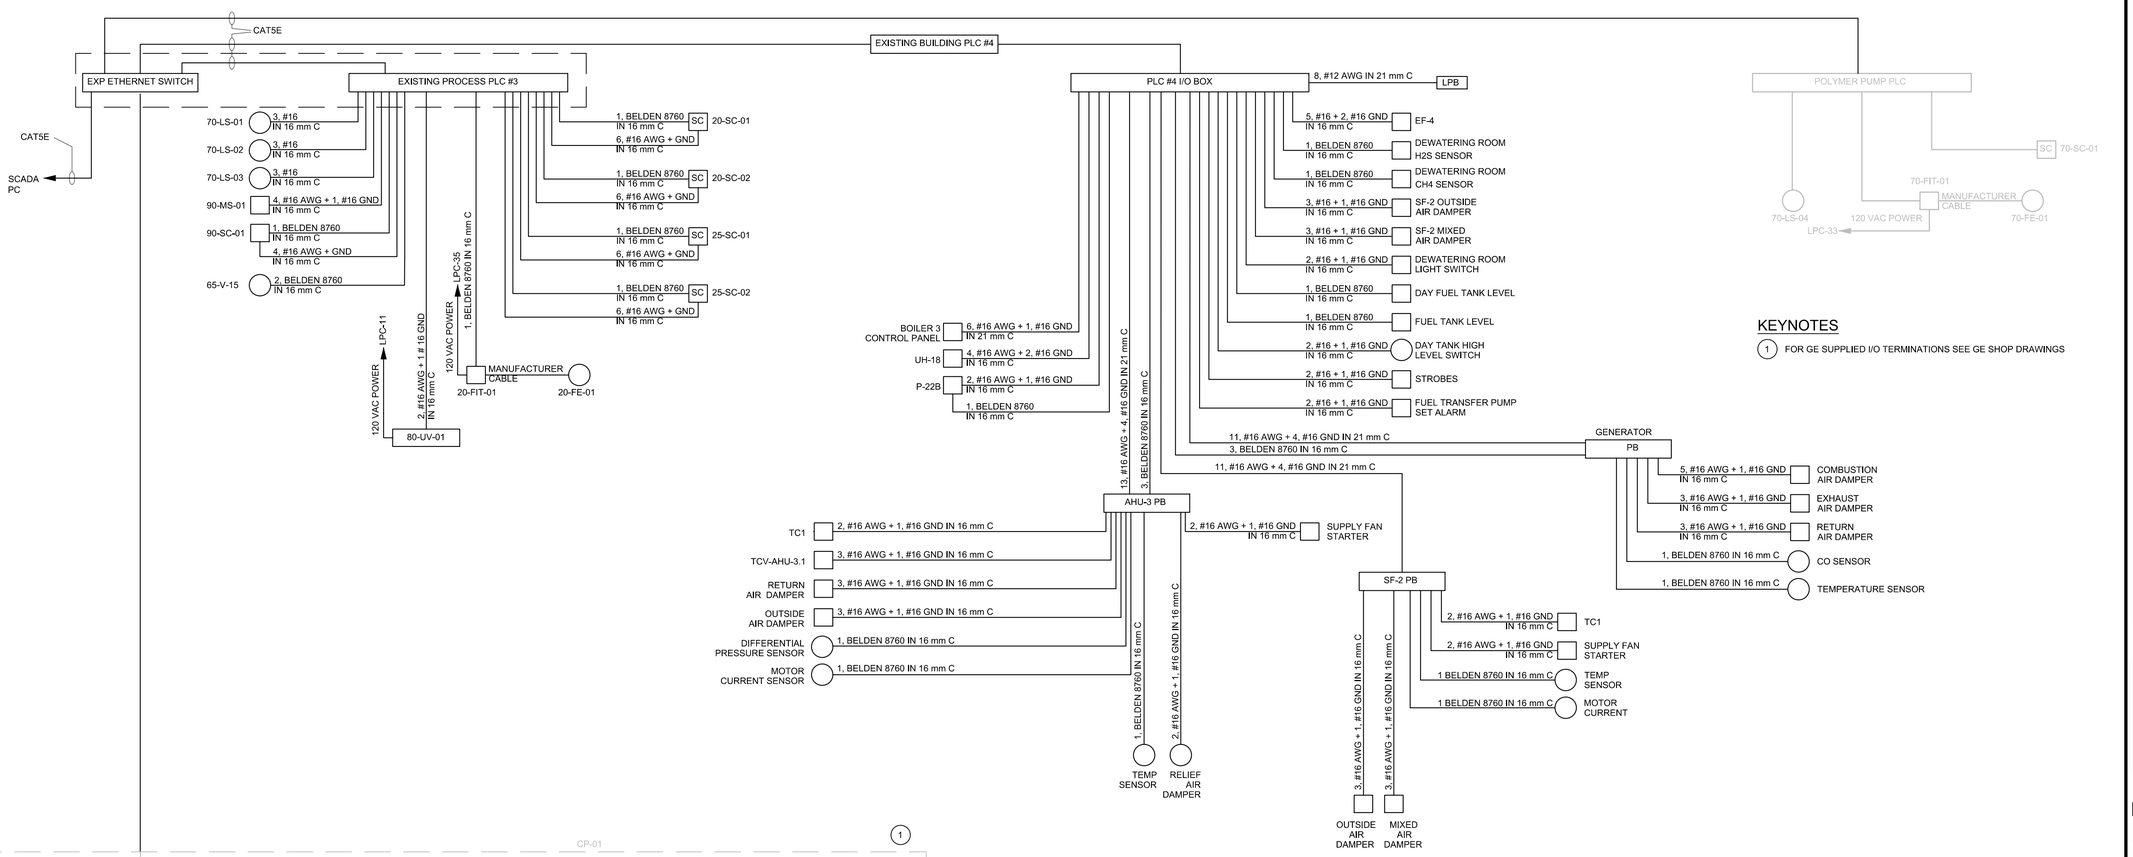

INSTRUMENT SINGLE LINE

NOT TO SCALE

exp Services Inc. © 2013

No.	Issue	Date
1	60% REVIEW SUBMISSION	2013-MAR-08
2	ISSUED FOR TENDER	2013-APR-10
3	RELEASED FOR CONSTRUCTION	2013-JUN-27

No.	Revision	Ckd. By	Date

PERMIT OF PRACTICE
EXP SERVICES INC.
Signature
Date 2013/JUN/27
PERMIT NUMBER: P483
NT/NU Association of Professional Engineers and Geoscientists.

RELEASED FOR CONSTRUCTION

REGISTERED PROFESSIONAL ENGINEER
R.A. PORTER
LICENSEE
NT/NU

Const. North

Drawn By: TAW/MCO

Dwg. Standards Ckd. By: PD

Designed By: JAH

Date Printed

Dwg. Design Ckd. By: JFP

exp Services Inc.
t: +1.613.688.1899 | f: +1.613.225.7330
2650 Queensview Drive, Unit 100
Ottawa, ON K2B 8H6
CANADA
www.exp.com

• BUILDINGS • EARTH & ENVIRONMENT • ENERGY •
• INDUSTRIAL • INFRASTRUCTURE • SUSTAINABILITY •

Project Title

WASTE WATER TREATMENT PLANT UPGRADE PANGNIRTUNG, NU

Dwg. Title

INSTRUMENT SINGLE LINE DIAGRAM

Project No. OTT-00204430-A0

Dwg. No. **E2604-1**

Rev. No. 0

Scale NOT TO SCALE
This drawing is not to be scaled