Date: 16 November 2017

2018 Marginal Closure and Reclamation Financial Security Estimate

2017-11-16	0	Issued for Use	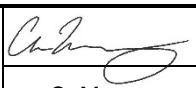	Via email 22 Nov 2017	Via email 22 Nov 2017	Via email 22 Nov 2017
			C. Murray	T. Burlingame	S. Proulx	B. Penney
Date	**Rev.**	**Status**	**Prepared By**	**Checked By**	**Approved By**	**Approved By**
Baffinland						

Table of Contents

1. Introduction 1
1.1 Purpose 1
1.2 Regulatory Context 1
1.3 Applied Rates 2
1.4 Document Structure 2
2. 2017/18 ASR Reconciliation 2
2.1 Activities with Security Allocated, No Longer Planned to Be Conducted 3
2.2 Activities with Security Allocated, Planned to Be Conducted but have Not Occurred 3
2.3 Activities Conducted but No Security Explicitly Allocated 3
2.3.1 Grade and Re-Contour 4
2.3.2 Mechanical and Mobile Equipment 4
3. 2018 Work Plan 6
3.1 Introduction 6
3.1.1 Closure Scenario 6
3.2 2018 Planned Activities 6
3.3 2018 Work Plan Security Estimate Assumptions 7
3.3.1 Direct Cost Assumptions 7
3.3.1.1 Buildings and Foundations 7
3.3.1.2 Mechanical and Mobile Equipment 8
3.3.1.3 Site Works 9
3.3.1.4 Storage Tanks 11
3.3.1.5 Culverts 11
3.3.1.6 Piping 11
3.3.1.7 Demobilization Allocation for Expansion Project Equipment and Materials 12
3.3.1.8 Consumables 13
3.3.1.9 Fill Application 14
3.3.2 Indirect Cost Assumptions 14
3.3.2.1 On-Site Fuel Demobilization and Reclamation Fuel Mobilization 14
3.3.2.2 Mobilization of Workers Required for Reclamation 15
3.3.2.3 Worker Accommodation & Camp Operation 15
3.3.2.4 Mobilization and Demobilization of Equipment and Materials 15
3.3.2.5 Supervision, Project Management and Contract Administration 15
3.3.2.6 Engineering Fees 16
3.3.2.7 Contingency 16
3.3.3 Exclusions 16
4. 2018/19 ASR Estimate Summary 17
5. Supporting Documents 20

List of Appendices

Appendix A - 2018/19 ASR Estimate Breakdown Structure (EBS)

Appendix B - 2017 Work Plan Layouts

Appendix C - 2017 Marginal Closure and Reclamation Security Estimate Addendum

Appendix D - Supporting Documentation

1. Introduction

1.1 Purpose

The purpose of the 2018 Marginal Closure and Reclamation Financial Security Estimate ('2018/19 ASR Estimate') is to provide a summary of the closure and reclamation security estimated to be required for the Mary River Project (the Project) to meet reclamation objectives as outlined in the Interim Mine Closure and Reclamation Plan (BAF-PH1-830-P16-0012). The total 'global' closure and reclamation security estimated to be required takes into consideration planned work in 2018/19 being conducted under Type "A" Water Licence 2AM-MRY1325, Amendment No. 1 and the Qikiqtani Inuit Association's (QIA) Commercial Lease No. Q13C301 in addition to previous Project closure and reclamation security.

The 2018/19 ASR Estimate is intended to be inclusive of all closure and reclamation costs estimated to be required for a 3rd Party Contractor to perform the work in a 'worst-case' scenario for all disturbed areas, project components and project activities existing on the Mary River Project site upon conclusion of the 2018 Work Plan. For the purpose of this document, the material changes associated to security from the 2018 Work Plan are termed, '2018 Work Plan Security Estimate'.

In order for the 2018/19 ASR Estimate to accurately reflect the total 'global' closure and reclamation security estimated to be required for the Project in 2018/19, this document also provides a summary of the identified Project components and activities that have materially changed from the position presented by Baffinland Iron Mines Corporation (Baffinland) during the 2017/18 Annual Security Review (ASR)[1] and subsequent addendum[2]. Based on these identified material changes, the resulting associated security impacts (+/- $) are also presented for incorporation into the 2018/19 ASR Estimate to ensure accurate representation of the Project based on current planning. For the purpose of this document, this process was termed the '2017/18 ASR Reconciliation'. The combination of the 2017/18 ASR Reconciliation and 2018 Work Plan Security Estimate form the 2018/19 ASR Estimate.

1.2 Regulatory Context

An annual adjustment to reclamation security is required under Section 9.2 of the Commercial Lease, No. Q13C301, agreed to between Baffinland and the QIA, as well as a requirement under the Type 'A' Water Licence 2AM-MRY1325, Amendment No. 1 (Part J, Item 3), and in consideration of the QIA Abandonment and Reclamation (A&R) Policy (QIA, 2013). The 2018/19 ASR Estimate therefore represents Baffinland's proposed annual adjustment to reclamation security to account for work conducted on site to date and planned work to be completed as described in the 2018 Work Plan. The amount of security estimated to be

[1] As described in 2017 Marginal Closure and Reclamation Financial Security Estimate (November 2, 2016), 2017 Marginal Closure and Reclamation Security Estimate Memo – Revisions to Reflect Interested Parties Feedback (November 24, 2016) and NWB Letter on January 20, 2017 Re: Licence No. 2AM-MRY1325, Baffinland Iron Mines Corporation Type "A" Water Licence, Mary River Mine Project: Direction from Nunavut Water Board Under the Annual Security Review Process Established Under Part C and Schedule C of the Water Licence.

[2] As described in 2017 Marginal Closure and Reclamation Security Estimate Addendum (16 June 2017).

required is based on an estimate of the highest reclamation liability in the upcoming year[3] or 'worst case' scenario.

1.3 Applied Rates

The 2018/19 ASR Estimate was developed by applying the direct cost unit rates established in the 2014 Complete Project Financial Security Assessment[4] to quantities of functional units of each activity or project component proposed/changed under the 2018/19 ASR Estimate unless indicated otherwise. Based on the direct cost estimate, indirect costs required to support direct cost work were accounted for proportional to assumptions and considerations applied in the 2014 Complete Project Financial Security Assessment. Indirect costs are additional costs outside of costs required for direct reclamation activities that are required to ensure reclamation objectives are met. The sum of direct and indirect estimated costs for the 2018/19 ASR Estimate was then differentiated based on geographic liability allocation (IOL vs. Crown land) and relation to land or water liability. Appendix A presents the Mary River Project Estimate Breakdown Structure (EBS) which demonstrates the results of this process for all activities or project components proposed under the 2018/19 ASR Estimate and all previous project financial security liabilities as described in previous ASR submissions.

All costs are in Canadian Dollars (CAD). All monetary totals are rounded to the nearest '000.

1.4 Document Structure

The following outlines the structure of the 2018/19 ASR Estimate document:

- Section 1 presents the purpose, regulatory context, applied rates used, and document structure applicable to the 2018/19 ASR Estimate;
- Section 2 describes the '2017/18 ASR Reconciliation' process, and its resulting impacts to the 2018/19 ASR Estimate;
- Section 0 provides a summary of the financial security estimated to be required for marginal closure and reclamation liability increase associated with the Mary River Project 2018 Work Plan ('2018 Work Plan Security Estimate');
- Section 4 summarizes net impacts to the 2018/19 ASR Estimate associated with 2017/18 ASR Reconciliation and 2017 Work Plan Security Estimate; and
- Section 5 lists supporting documentation that was available to determine costs and quantities for the purpose of the 2018/19 ASR Estimate.

2. 2017/18 ASR Reconciliation

In order for the 2018/19 ASR Estimate to accurately reflect the total 'global' closure and reclamation security estimated to be required for the Project in 2018/19, first the previous

[3] As per Type 'A' Water Licence 2AM-MRY1325, Amendment No. 1, Schedule C, Part 6, Item c.
[4] As described in 2014 Complete Project Financial Security Assessment, H349000-1000-07-126-0018, Rev.1. Hatch. Submitted to parties October 31, 2014.

year's project estimates need to reconciled to ensure applicability. Activities previously proposed that require reconciliation fall into the following categories:

a) Activities that have had security allocated to them that have not occurred and are no longer planned to be conducted;

b) Activities that have had security allocated to them that have not occurred but are still planned to occur; and

c) Activities that have been conducted but have no security explicitly allocated to them.

The activities that fall into the above categories and their corresponding reconciliation action are described in the sub sections below.

2.1 Activities with Security Allocated, No Longer Planned to Be Conducted

Activities that have had security allocated to them that have not occurred and are no longer planned to be conducted are summarized in Table 2-1. These activities, and their associated indirect costs, were removed from the EBS as part of the 2017/18 ASR Reconciliation' process.

Table 2-1. Activities Removed from the EBS

Description	Unit Rate Type	Unit Rate ($/pcs)	Quantity (pcs)	Direct Cost ($)	Associated Work Plan
Cross Conveyor	Reclaim Conveyor	1,329,441.31	0.17 (1 psc)	221,574	2017 Work Plan (Nov 4)

2.2 Activities with Security Allocated, Planned to Be Conducted but have Not Occurred

Activities that have had security allocated to them that have not occurred but are still planned to occur relate the 2017 Work Plan Addendum (Baffinland, May 26 2017) and it's associated 2017 Marginal Closure and Reclamation Security Estimate Addendum (Baffinland, June 16, 2017). Baffinland still plans to conducted all the activities described in the 2017 Work Plan Addendum, subject to regulatory approval, and therefore the security estimate described in the 2017 Marginal Closure and Reclamation Security Estimate Addendum will still apply for the purpose of the 2018/19 ASR Estimate.

The 2017 Marginal Closure and Reclamation Security Estimate Addendum is available in Appendix C and proposes an additional $9,571,000 of security to be allocated to account for 2017 Work Plan Addendum activities.

2.3 Activities Conducted but No Security Explicitly Allocated

Project-related components or activities that have occurred in 2017 that have not been captured in previous estimates include mobile equipment mobilization and earthworks at laydowns and quarries. Although sufficient security was posted to account for these activities in 2017 as part of the security posting for the 2017 Work Plan Addendum, the '2017/18 ASR Reconciliation' process explicitly adds these items to the EBS.

2.3.1 Grade and Re-Contour

The position presented by Baffinland during previous security estimates did not account for grading and re-contouring of disturbed areas related to quarry expansion and laydown development that occurred on site. While the 2017/18 ASR Addendum contained allocations for laydowns at the Milne Port and Mine Site, these allocations were subsequently modified and divided into individual laydown areas. For the purpose of clarity within the 2018/19 ASR Estimate, these previous laydown allocations from the 2017/18 ASR Addendum have been removed, and the specific laydown areas added. For the purpose the 2018/19 ASR Estimate, these disturbed areas were explicitly added to the EBS during the 2017/18 ASR Reconciliation' process as itemized in Table 2-2 below.

Table 2-2. Disturbed Areas Requiring Grade and Re-Contour Not Previously Allocated

Description	Unit Rate Type	Unit Rate ($/m^2)	Quantity (m^2)	Cost ($)[1]
Milne Port				
Laydown Pad Development (2017 Addendum Allocation)	Grade and Re-Contour	1.81	-150,000	-271,800
Laydown Pad Development (2017 Actual) W1 (23,100 m^2) W3 (14,300 m^2) W6 (2,750 m^2) W7 (1,780 m^2) W10B (12,450 m^2) W11 (7,550 m^2) W14 (8,850 m^2) W15 (10,950 m^2)	Grade and Re-Contour	1.81	81,730	148,000
Tote Road				
Q1 Quarry Expansion	Grade and Re-Contour	1.81	824,500	1,492,000
KM 88 IT Tower Laydown Pad	Grade and Re-Contour	1.81	40,000	72,400
Mine Site				
Laydown Pad Development (2017 Addendum Allocation)	Grade and Re-Contour	1.81	-15,000	-27,200
Laydown Pad Development (2017 Actual) Laydown 1 (5,400 m^2) Laydown 2A (30,150 m^2) Laydown 2B (8,700 m^2)	Grade and Re-Contour	1.81	44,250	80,100
		TOTAL	**825,480**	**1,494,000**

NOTES:
1) Grand total rounded to nearest '000

2.3.2 Mechanical and Mobile Equipment

The position presented by Baffinland during previous security estimates was based on the forecasted equipment expected to be delivered to site in 2017. The actual type and quantity of equipment delivered to site in 2017 varied from the forecasted estimate and therefore during the 2017/18 ASR Reconciliation process Baffinland adjusted the EBS, as itemized in Table 2-3 below, to ensure the 2018/19 ASR Estimate reflects the most up to date information.

Table 2-3. Mechanical and Mobile Equipment Not Previously Allocated

Description	Unit Rate ($/unit)	Unit	Quantity	Cost ($)[1]
Light Diesel Tanks	5,907.87	Ea	5	30,000
Med. Mobile Diesel Tank	16,407	m^2	5	82,000
Light Tank (Water)	3,335	m^2	1	3,000
Medium Tank (Water)	11,371	m^2	1	11,000
Office/Washcars	102.05	m^2	576	59,000
Heavy Mobile Equipment	5,217	Ea	-30	-157,000
Medium Mobile Equipment	2,707	Ea	117	317,000
Light Mobile Equipment	1,587.86	Ea	34	54,000
Heavy Mechanical Equipment	41,205.45	Ea	6	247,000
Medium Mechanical Equipment	4,261.34	Ea	93	396,000
Light Mechanical Equipment	1,980.80	Ea	14	28,000
			TOTAL	**1,071,000**

NOTES:
1) Grand total rounded to nearest '000

3. 2018 Work Plan

3.1 Introduction

The purpose of this section of the document is to provide a summary of the additional financial security estimated to be required for work items described in the Mary River Project 2018 Work Plan (November 6, 2017). The estimated marginal closure and reclamation financial security required to account for 2018 planned work (aka. The '2018 Work Plan Security Estimate') is intended to be aggregated with the results of the 2017/18 ASR Reconciliation process (described in Section 2) and previous Project closure and reclamation security bonding. The combination of the 2017/18 ASR Reconciliation results and the 2017 Work Plan Security Estimate form the basis of the 2018/19 ASR Estimate. The result of this approach, the estimated project-wide or 'global' closure and reclamation security bonding totals for the Mary River Project to-date, are presented in Section 4.

A detailed description of the work activities captured in the 2018 Work Plan Security Estimate are described in the Baffinland 2018 Work Plan and are summarized in Section 3.2 below.

3.1.1 Closure Scenario

The 2018 Work Plan Security Estimate is based on a scenario that assumes all planned activities for 2018 Work Plan have taken place on site and all material/consumables (excluding fuel) that are mobilized to site in 2017 are in full inventory. All other assumptions relating to the estimation of direct and indirect, including fuel, associated with the 2018 Work Plan Security Estimate are consistent with rates and assumptions established in the 2014 Complete Project Financial Security Assessment and previous ASR documentation unless noted otherwise.

3.2 2018 Planned Activities

As described in the 2018 Work Plan, planned work in 2018/19 is being conducted under the amended Project Certificate No.005 Amendment No. 1, QIA Commercial Lease No. Q13C301, Type 'A' Water Licence 2AM-MRY1325, Amendment No. 1 and Type 'B' Water Licence 8BC-MRY1416. Planned work includes:

- Development and operation of the mine, ore crushing and land transportation, stockpiling and marine shipment of ore;
- The continued development and construction of infrastructure required at Milne Port and the Mary River Mine Site (Mine Site) and along the Tote Road for the Mary River Project;
- Continued operation of Mine Site and Milne Port Camps to support ongoing operations and construction activities which will include the use of water and deposition of waste
- as authorized under existing permits;
- On-going operation of permitted quarry and borrow sources and additional quarries or borrow areas along the Tote Road that are identified and are to be utilized during 2018;
- At Milne Port, vessels carrying fuel, equipment and supplies for use at the Mine Site and Milne Port will arrive during open water (approximately between mid-July and mid-October 2018). Material, fuel and supplies required for operational and construction activities will be transported to the Mine Site year round via the Tote Road;

- Ongoing environmental effects studies and baseline data collection will continue to support the construction and operation of the Project as well as for future engineering requirements;
- Continued environmental monitoring in accordance with the approved Project Certificate, licenses, authorizations, management plans and environmental effects monitoring plans;
- On-going exploration activities including drilling, mapping, prospecting, sampling, and geophysics. Planning of the details of the summer drilling and/or trenching program is not yet finalized;
- Tote Road upgrade/improvements to address freshet runoff issues and poor road conditions during the spring and summer periods as well as to address areas of safety concern where roads are too narrow for productive two way operation;
- Continued construction of additional fuel storage at Milne Port;
- Continued construction of the 800-person hardwall camp at the Mine Site to address retention issues and safety concerns with continued long-term use of the tent camp at the Mine;
- Additional temporary camp and office space required to support, construction personnel working on the Tote Road improvements, accommodations construction and fuel tank work.
- Site grading and laydown construction for supplies and equipment to support the construction activities and remove ponding and permafrost degradation issues around current infrastructure.
- Installation of a floating freight dock to improve efficiencies on offloading of sealift as well as provide an opportunity for shore based connection for fuel ships to potentially avoid future use of floating hose for fuel receipt.
- Erection of additional maintenance facilities to safely service equipment.

A detailed description of these work activities, which are captured in the 2018 Work Plan Security Estimate, are described in the Baffinland 2018 Work Plan.

3.3 2018 Work Plan Security Estimate Assumptions

3.3.1 Direct Cost Assumptions

The following sub-sections describe the assumptions used to establish the direct costs allocated in the 2018 Work Plan Security Estimate based on the 2018 Work Plan. Please refer to Appendix A for details of this cost allocation based on the EBS Breakdown Structure, Appendix B for locations of below noted facilities, and Appendix D for supporting documentation relating to estimated unit quantities (where available). Direct cost allocations were applied to quantities as indicated in the 2018 Work Plan and consistent with the direct cost assumptions described in the 2014 Complete Project Financial Security Assessment.

3.3.1.1 Buildings and Foundations

The 2018 Work Plan Security Estimate allocates $752,000, plus proportional cover material application costs, in direct costs to account for a marginal increase of buildings and

foundations associated with the 2018 Work Plan. This marginal increase of buildings and foundations is itemized in the EBS as presented in Appendix A. This additional cost allocation is based on:

- Mobilization and deployment of two 80-person hardwall camps along the Tote Road at an assumed footprint of 662 m^2 each.
- Mobilization and assembly of a new Truck Maintenance Shop and Rolling Stock Maintenance Shop assumed footprint of 2,050 m^2 each.
- Mobilization of an additional three explosives magazines at Milne Port at an assumed footprint of 33 m^2 each.
- Mobilization of an additional 12 modular buildings to be used as offices, washcars, or changerooms for 3rd Party contractors at an assumed footprint of 36 m^2 each.
- Development of a heated facility building for bulk emulsion trucks at an assumed footprint of 335 m^2.

A summary of security costs associated with the marginal increase of buildings and foundations associated with the 2018 Work Plan is shown in Table 3-1.

Table 3-1: Summary of Marginal Increase of Buildings and Foundation Areas with Associated Unit Rates

Description	Unit Rate Type	Unit Rate ($)	Quantity (m^2)	Cost ($)[1]
Mine Site				
Truck Maintenance Shop	Fold Away Building Contaminated	142.41	2050	291,900
Rolling Stock Maintenance Shop	Fold Away Building Contaminated	142.41	2050	291,900
Tote Road				
Two (2) 80-person mobile temporary camps	Modular Building Not Contaminated	59.38	1325	78,700
Heated Facility for Emulsion Trucks	Soft Walled Building (tent) Contaminated	148.35	335	49,700
Milne Port				
Offices/washcars/changerooms	Modular Building Not Contaminated	59.38	432	25,700
Explosives Magazines	Modular Building Contaminated	143.42	141	20,200
		TOTAL	**6291**	**758,000**

NOTES:
1) Grand total rounded to nearest '000

3.3.1.2 Mechanical and Mobile Equipment

The 2018 Work Plan Security Estimate allocates $839,000, plus cover material application costs, in direct costs to account for a marginal increase of mechanical and mobile equipment as itemized in the 2018 Work Plan. This cost allocation is based on an additional 30 pieces of Baffinland owned mechanical or mobile equipment mobilized to site in 2018. This is in addition to 78 pieces of 3rd Party 'Heavy Mobile Equipment', 128 pieces of 3rd Party 'Medium Mobile Equipment', and 188 pieces of 3rd Party Light Mobile Equipment', to update the 'Typical' 3rd Party equipment fleet adopted in the 2017/18 ASR Process to 2018 expectations.

A summary of the marginal increase of costs associated with mechanical or mobile equipment and associated unit rates is shown in Table 3-2.

Table 3-2: Summary of Marginal Increase of Mechanical and Mobile Equipment with Associated Unit Rates

Description	Unit Rate Type	Unit Rate ($/pcs)	Quantity (pcs)	Cost ($)[1]
Genset modules	Heavy Equipment	$41,205	4	$164,822
E-house	Heavy Equipment	$41,205	1	$41,205
Mobile Primary Crusher Unit	Heavy Mobile Equipment	$2,619	1	$2,619
Mobile Fleet- 793 Haul Truck	Heavy Mobile Equipment	$2,619	1	$2,619
994 Loader	Heavy Mobile Equipment	$2,619	1	$2,619
992 Loader	Heavy Mobile Equipment	$2,619	4	$10,475
988 Loader	Heavy Mobile Equipment	$2,619	1	$2,619
D10 Dozer	Heavy Mobile Equipment	$2,619	1	$2,619
Telehandler	Heavy Mobile Equipment	$2,619	1	$2,619
Front End Loader	Heavy Mobile Equipment	$2,619	1	$2,619
Fuel/Lube Truck	Heavy Mobile Equipment	$2,619	1	$2,619
Mobile Fleet- 745C Rock Truck - TFK00727	Heavy Mobile Equipment	$2,619	1	$2,619
Mobile Fleet- 745C Rock Truck - TFK01304	Heavy Mobile Equipment	$2,619	1	$2,619
Mobile Fleet- 745C Rock Truck - TFK01306	Heavy Mobile Equipment	$2,619	1	$2,619
Mobile Fleet- 745C Rock Truck - TFK01308	Heavy Mobile Equipment	$2,619	1	$2,619
Mobile Fleet- 745C Rock Truck - TFK00734	Heavy Mobile Equipment	$2,619	1	$2,619
Mobile Fleet- 745C Rock Truck - TFK00743	Heavy Mobile Equipment	$2,619	1	$2,619
Mobile Fleet- 745C Rock Truck - TFK01353	Heavy Mobile Equipment	$2,619	1	$2,619
Mobile Fleet- 950M Loader - JIS00277	Heavy Mobile Equipment	$2,619	1	$2,619
Mobile Fleet- 950M Loader - JIS00251	Heavy Mobile Equipment	$2,619	1	$2,619
Passenger bus	Medium Mobile Equipment	$1,494	2	$2,988
Mobile Fleet- CS56B - M4M00243	Medium Mobile Equipment	$1,494	1	$1,494
Service truck (including a space cab) F250	Light Mobile Equipment	$941	1	$941
3rd Party Heavy Mobile Equipment (make up for 'typical' fleet)	Heavy Mobile Equipment	$2,619	78	$204,272
3rd Party Medium Mobile Equipment (make up for 'typical' fleet)	Medium Mobile Equipment	$1,494	128	$191,249
3rd Party Light Mobile Equipment (make up for 'typical' fleet)	Light Mobile Equipment	$941	188	$176,925
		TOTAL	**424**	**$839,000**

NOTES:
1) Grand total rounded to nearest '000

Refer to Appendix A for an item by item breakdown of the allocation of direct cost relating to mechanical or mobile equipment reclamation.

3.3.1.3 Site Works

The 2018 Work Plan Security Estimate allocates $3,486,000 in direct costs to account for a marginal increase of disturbed areas that would have to graded and re-contoured associated with the 2018 Work Plan. This marginal increase is based on an additional 1,016,400 m^2 of disturbed areas at a unit rate of $1.81/$m^2$ for unlined or $5.31/$m^2$ for lined, and is itemized in the EBS as presented in Appendix A and outlined in Table 3-3.

Table 3-3: Summary of Marginal Increase of Disturbed Areas Requiring Grade and Re-Contour

Description	Unit Rate Type	Unit Rate ($/$m^2$)	Quantity (m^2)	Cost ($)[1]
Mine Site				
Crusher Pad Expansion (30,000 m^2), Haul Road (9,150 m^2) and Access Road (2,750 m^2)	Grade and Re-Contour	1.81	41,900	75,800

Description	Unit Rate Type	Unit Rate ($/m^2)	Quantity (m^2)	Cost ($)[1]
Crusher Pad Sedimentation Pond	Grade and Re-Contour with Liner	5.31	4,500	23,900
Laydown Pad Development (Nuna)	Grade and Re-Contour	1.81	5,000	9,100
Service Road	Grade and Re-Contour	1.81	14,000	25,300
Mine Site Surface Water Management Diversion Ditches and Berms	Grade and Re-Contour	1.81	1,300	2,400
Tote Road				
Tote Road Improvement Upgrades (35 km)	Grade and Re-Contour	1.81	210,000	380,100
Laydown Pad Development #1 N7974483 E503987 (35,000 m^2) #2 N7974619 E503923 (20,000 m^2) #3 N7967354 E510711 (15,000 m^2) #4 N7961784 E517321 (18,000 m^2) #5 N7952973 E521689 (10,000 m^2) #6 N7945003 E523042 (10,000 m^2) #7 N7940440 E524080 (14,000 m^2) #8 N7932256 E527347 (14,000 m^2) #9 N7928895 E528323 (14,000 m^2) #10 N7921442 E540680 (25,000 m^2) #11 N7921162 E543614 (15,000 m^2) #12 N7919721 E546930 (20,000 m^2) #13 N7914909 E558054 (20,000 m^2) #14 N7913246 E560943 (20,000 m^2)	Grade and Re-Contour	1.81	250,000	452,500
Laydown Pad Development - Crushing Plant & Crushed Material Stockpile	Grade and Re-Contour	1.81	80,000	144,800
Temporary Camps area and access roads (KM 18, 38, 50 & 80)	Grade and Re-Contour	1.81	25,000	45,300
Laydown Pad For Explosive Magazines KM 12.8 - 23,000 m^2 KM 48 - 10,000 m^2 KM 64 - 19,700 m^2	Grade and Re-Contour	1.81	52,700	95,400
Laydown Pad Development - 2017 Carry Over R1 - 20,200 m^2 R2 - 20,000 m^2 R3 - 25,800 m^2	Grade and Re-Contour	1.81	66,000	119,500
Laydown Pad Development - Bulk Emulsion Truck Parking	Grade and Re-Contour	1.81	6,400	11,600
Quarry Development Q1 (30,000 m^2) Q5 (15,000 m^2) Q7 (20,000 m^2) Q11 (20,000 m^2) Q12 (20,000 m^2) PQ2A (35,000 m^2) PQ4A (25,000 m^2) PQ4B (25,000 m^2) PQ5A (40,000 m^2) PQ5B (40,000 m^2) PQ6A (32,500 m^2) PQ6B (32,500 m^2) P8 (30,000 m^2) PQ12B (30,000 m^2) PQ14A (30,000 m^2) PQ14B (30,000 m^2) Q19 (20,000 m^2) QMR2 (15,625 m^2) Km 2 (1,500 m^2) Km 97 (1,500 m^2) Tote Road (325,000 m^2)	Grade and Re-Contour	1.81	**818,625**	1,481,700

Description	Unit Rate Type	Unit Rate ($/m^2)	Quantity (m^2)	Cost ($)[1]
Milne Port				
Laydown Pad Development LP1 N7976200 E504100 (13,000 m^2) LP2 N7975900 E503775 (32,000 m^2) LP3 N7975200 E503200 (131,000 m^2) LP4 N7975175 E503500 (13,000 m^2) LP5 N7974900 E503400 (65,000 m^2) LP6 N7974700 E503500 (7,000 m^2) LP7 N7974600 E503700 (21,000 m^2)	Grade and Re-Contour	1.81	282,000	510,400
Laydown Pad Development (Shipload Stockpiles)	Grade and Re-Contour	1.81	26,000	47,100
Access Roads Haul Road - 12,000 m^2 Module Road - 13,300 m^2	Grade and Re-Contour	1.81	25,300	45,800
Surface Water Management Diversion Ditches and Berms	Grade and Re-Contour	1.81	9,500	17,200
		TOTAL	**1,918,225**	**3,486,000**

NOTES:
1) Grand total rounded to nearest '000

3.3.1.4 *Storage Tanks*

The 2018 Work Plan Security Estimate allocates $207,000 in direct costs to account for the mobilization of additional water and fuel tanks to the Project Site in the 2018 Work Plan. A summary of the marginal increase of costs associated with water and fuel tanks and their associated unit rates is shown in Table 3-4 and is itemized in the EBS as presented in Appendix A.

Table 3-4: Summary of Marginal Increase of Storage Tanks

Description	Unit Rate Type	Unit Rate ($/ea)	Quantity (ea)	Cost ($)[1]
Water Tanks	Light Tank	2,148.33	6	12,900
	Medium Tank	7,387.31	1	7,400
Fuel Tanks	Light Diesel Tank	3,693.66	5	18,500
	Medium Mobile Diesel Tank	10,481.05	16	167,700
		TOTAL	**28**	**207,000**

NOTES:
1) Grand total rounded to nearest '000

3.3.1.5 *Culverts*

The 2018 Work Plan Security Estimate allocates $136,810 to account for installation of one hundred and twenty-five (125) new culverts to support the Tote Road upgrades. This marginal increase is based on the addition of one hundred and twenty-five (125) culverts at a unit rate of $1,094.48 each, and is itemized in the EBS as presented in Appendix A.

3.3.1.6 *Piping*

The 2018 Work Plan Security Estimate allocates $202,000 to account for additional piping planned to be constructed in 2018 at Milne Port and the Mine Site. This cost allocation is based on the assumption that 1,500 km of piping will be installed at the Mine Site and 1,500 km of piping will be installed at Milne Port for safety and operational efficiency purposes as itemized in the EBS in Attachment A and summarized in Table 3-5 below.

Table 3-5: Summary of Marginal Increase of Site Works with Associated Unit Rates

Description	Unit Rate Type	Unit Rate ($/m)	Quantity (m)	Cost ($)[1]
Piping at Mine Site	Piping	66.23	1,550	102,700
Piping at Milne Port	Piping	66.23	1,500	99,300
		TOTAL	**3,050**	**202,000**

NOTES:
1) Grand total rounded to nearest '000

3.3.1.7 Demobilization Allocation for Expansion Project Equipment and Materials

The 2018 Work Plan Security Estimate allocates $7,100,000 to account for the mobilization of bulk material handling modules to Milne Port in 2018. Bulk material handling modules will not be installed until appropriate approvals are in place however, Baffinland proposes to mobilize the units in 2018 in the event required approvals are in place prior to the 2019 sealift season. This cost allocation is based on the assumption the bulk material handling modules will be demobilized from site in the event of unforeseen closure at a cost of 10% of capital costs. Demobilization costs estimates are shown in Table 3-6.

Table 3-6: Summary of Marginal Increase of Site Works with Associated Unit Rates

Description	Unit Rate Type	Unit Rate ($/ea)	Quantity (ea)	Cost ($)[1]
Crushing Module	Lot	1,500,000	1	1,500,000
Screening Module	Lot	1,400,000	1	1,400,000
Car Dumper Module	Lot	2,200,000	1	2,200,000
BMH Conveyors	Lot	1,500,000	1	1,500,000
Rail Construction Materials	Lot	500,000	1	500,000
		TOTAL	**4**	**7,100,000**

NOTES:
1) Grand total rounded to nearest '000

This cost allocation includes:

- Disassembly (if required), load and demobilization of equipment and materials;
- Mobilization/demobilization of workers required for the task; and
- Worker accommodation and camp operation.

As this cost allocation is based on demobilization costs, an additional 10% mobilization/demobilization allocation to direct cost was not applied (see Section 3.3.2.4).

Modules are comprised of various equipment and materials itemized in 'Table 8-2: Mobile and Mechanical Equipment to be received during 2018' of the 2018 Work Plan and as allocated to the respective modules as shown in Table 3-7.

Table 3-7: Summary of Marginal Increase of Site Works with Associated Unit Rates

Module	Material and Equipment Included
Crushing Module	Crusher Building
	Transfer conveyor tubular section
	Crusher services building
	Reclaim tunnel
Screening Module	Screening Building
	Screen feed conveyor bent
	Screen feed conveyor tubular section
	Screen feed conveyor misc
Car Dumper	Steel tub, car dumper, car dumper hall, including e-house
	Indexer building

Module	Material and Equipment Included
	Support structure for rail car dumper
BMH Conveyors	Oversize collection conveyor bent
	Oversize collection conveyor tubular section
	Oversize collection conveyor misc
	Platform for fines collection conveyor 2335-CV-001
	Lump collection conveyor bent
	Lump collection conveyor tubular section
	Lump collection conveyor misc
	Stockpile #2 yard conveyor drive station
	Stockpile #2 yard conveyor table
	Stockpile #2 yard conveyor misc
	Shipload feed conveyor bent
	Shipload feed conveyor table + truss
	Reclaim apron feeders module assembly under stockpile
Rail Construction Materials	Pandrol Victor Tie Plates (preplated on ties)
	Screw Spikes Bags (30/bag)
	E-Clip Fastener Bags (25kg - 40 bags/pallet)
	11" Tie Plates Pallet (300/pallet)
	#1 untreated HW Tie (25/bundle)preplate
	weld kits (25/ pallet)
	Keg track spikes (48/pallet)
	joint bar (100/pallet) 136#
	Keg bolts & washers (48/pallet)
	turnout rail 136# AHH RE
	joint bar 115#
	HW turnout package ties
	HW turnout package ties
	TO frog
	TO frog
	Sliding Derail
	Bumping Post
	C-Can signaling materials
	136# RE RAIL guardrail
	Crossing Panel
	Timber Screws (1 Pallet)
	136# AHH RE RAIL
	115# RE Rail

3.3.1.8 Consumables

The position presented by Baffinland during the 2017/18 ASR directly assigned costs for reclamation activities associated with disposal of consumables stored on-site in relation to the Project. Although by definition consumables are a commodity that is intended to be used up relatively quickly, for the purpose of accounting for the 'worst case' scenario for the Project it was determined that a total of $700.80 per bed space available on site be allocated to account for consumable removal and reclamation during closure activities. This cost is inclusive of:

- Disassembly (if required), load, transport of consumables – $577.99/bed space;
- Fill application for additional compacted volume of material requiring disposal on-site – $67.20/bed space;
- Mobilization/demobilization of workers required for the task – $14.87/bed space; and
- Worker accommodation and camp operation – $40.74/bed space.

Allocation also includes Mobilization and Demobilization of Equipment and Materials by Sealift (+10%), Contingency (+12.5%) and Supervision, Project Management & Contract

Administration (+9.4%) as these are applied as part of the multiplier application to total direct costs. A summary of the marginal increase of consumables in the 2018 Work Plan Security Estimate is shown in Table 3-8.

Table 3-8: Summary of Marginal Increase of Consumables with Associated Unit Rates

Description	Unit Rate Type	Unit Rate ($/ea)	Quantity (ea)	Cost ($)[1]
Additional 160 Bed Spaces (2 x 80 person mobile camps)	Consumables	700.80	160	112,128.00
		TOTAL	160	112,000.00

NOTES:
1) Grand total rounded to nearest '000

3.3.1.9 Fill Application

The 2018/19 ASR Estimate allocates an additional $317,099 to account for application of cover material due to the marginal increase of demolition materials to be disposed of on-site. This cost allocation is based on an additional 3,767 m^2 of compacted material requiring fill application at an assumed disposal depth of six (6) meters. A summary of the marginal increase of fill application in the 2018 Security Addendum is shown in Table 3-9.

Table 3-9: Marginal Increase of Fill Application

Description	Unit Rate ($/$m^2$)	Quantity (m^2)	Cost ($)[1]
Mine Site			
Fill Application for 2018/19 ASR Estimate	44.4	3,767	167,100
	TOTAL	**3,767**	**167,000**

NOTES:
1) Grand total rounded to nearest '000

3.3.2 Indirect Cost Assumptions

The following section describes the assumptions used to establish the indirect costs allocated for the purpose of the 2018 Work Plan Security Estimate. Unless noted otherwise, see the 2014 Complete Project Financial Security Assessment (H349000-1000-07-126-0018, Rev. 1) for further supporting information on the specific indirect unit rates and multipliers used below.

3.3.2.1 On-Site Fuel Demobilization and Reclamation Fuel Mobilization

The 2018/19 ASR Estimate allocates an additional $241,000 to account for the mobilization of fuel required for the marginal increase in reclamation activities captured in the 2018/19 ASR Estimate.

The additional $241,000 allocation for fuel mobilization is based on the cost of mobilizing 50% of the fuel required for marginal reclamation and closure activities, including direct activities, power generation, and heat production. Direct marginal reclamation activities are estimated to require 638,170L of Type-1 fuel (see Appendix A). Marginal increases in camp operation during reclamation is estimated to require an additional 4,979 person-days on-site. Each person-day on site is assumed to consume 116L of Type-1 fuel for heat and power generation. Fuel mobilization rate is assumed to be $0.40/L.

See Appendix A for itemized person-day and fuel consumption quantities per 2018/19 ASR Estimate item.

3.3.2.2 *Mobilization of Workers Required for Reclamation*

The 2018/19 ASR Estimate allocates an additional $406,000 for worker mobilization. Detailed assumptions for mobilization of workers required for marginal closure and reclamation activities are as follows.

Person-hours required to complete direct cost related on-site marginal reclamation activities is estimated to be 49,790 hrs or 4,979 person-days (based on 10hr/day productivity). See Appendix A for itemized person-day allocations per 2018/19 ASR Estimate item.

- Assume 70% of hires (3,486 person-days) are from southern communities and 30% (1,494 person-days) are from northern communities.
- Cost per person-day on site for worker mobilization from southern communities is $85.45/person-day on-site.
- Cost per person-day on site for worker mobilization from northern communities is $75.00/person-day on-site

3.3.2.3 *Worker Accommodation & Camp Operation*

The 2018/19 ASR Estimate allocates an additional $1,112,000 for worker accommodation and camp operation during marginal reclamation activities associated with the 2018/19 ASR Estimate. Assumptions for worker accommodation and camp operation are:

- Person-hours required to complete direct cost related on-site marginal reclamation activities is estimated to be 49,790 hrs or 4,979 person-days (based on 10hr/day productivity). See Appendix A for itemized person-day allocations.
- Cost for accommodation and camp operation is assumed to be $225.50/person-day and includes camp maintenance, catering, housekeeping, and fuel costs.

3.3.2.4 *Mobilization and Demobilization of Equipment and Materials*

The 2018/19 ASR Estimate allocates an additional $843,000 to account for mobilization and demobilization of equipment and materials. These are indirect costs for moving equipment and materials to and from the reclamation site. The amount is based the assumption that mobilization and demobilization cost are estimated as 10% of total direct costs.

It is noted that the bulk material handling modules cost allocation described in the Section 3.3.1.7 are exempted from this multiplier.

3.3.2.5 *Supervision, Project Management and Contract Administration*

The 2018/19 ASR Estimate includes a project supervision, management and contract administration indirect cost allowance of $1,460,000 or 9.4% of total direct costs, contaminated soil treatment costs, care and maintenance costs, and closure monitoring/reporting costs. Project supervision, management and contract administration indirect costs include, but are not limited to:

- Contract strategy, administration and expediting;
- Construction logistics, planning, scheduling, supervision and manpower forecasts;

- Labour relations, safety;
- Field office management, temporary facilities;
- Materials receiving and warehousing;
- Progress monitoring, trending and reporting;
- Cost performance monitoring, trending and claims processing; and
- Quality assurance.

3.3.2.6 Engineering Fees

The 2018/19 ASR Estimate includes an engineering, design and execution planning indirect cost allowance of $606,000 or 3.9% of the total direct costs.

3.3.2.7 Contingency

The 2018/19 ASR Estimate includes an additional contingency of $2,237,000 or 12.5% of the total of direct costs, mobilization and demobilization of equipment and materials costs, worker accommodation and camp operation costs, mobilization of workers costs, care and maintenance costs, and closure monitoring/reporting costs.

3.3.3 Exclusions

The listed activities are recognized by Baffinland as being required to be conducted in an unforeseen closure and reclamation scenario but additional costs have not been included in the 2018 Work Plan Security Estimate on the basis that it is Baffinland's position that the 2018 Work Plan Security Estimate activities do not warrant additional cost allocations for these activities. Excluded activities from the 2018 Work Plan Security Estimate are:

- Off-Site Disposal of Hazardous and Non-Hazardous Waste (including Ammonium Nitrate and explosives);
- Short-Term Care and Maintenance, Closure and Post Closure Monitoring and Reporting; and
- Contaminated Soil Treatment.

4. 2018/19 ASR Estimate Summary

The 2018/19 ASR Estimate is inclusive of all closure and reclamation costs estimated to be required for a 3rd Party Contractor to perform the work in a 'worst-case' scenario for all disturbed areas, project components and project activities existing on the Mary River Project site upon conclusion of the 2018 Work Plan including legacy exploration phase liabilities.

Table 4-1 presents the 'gobal' closure and reclamation security estimated to be required based on the 2017/18 ASR Estimate (Column C) compiled with the proposed adjustments related to the 2017/18 ASR Addendum prepared in June 2017 (Column D) and the 2018/19 ASR Estimate (Column E) compared to the amount already posted (Column G).

In addition, Table 4-2 presents a summary of the 2018/19 ASR Estimate categorized by project component. This breakdown is provided at the request of the QIA, as some activities contained within the 2018 Work Plan are subject to further permitting or approvals. It should be noted that while equipment and parts are associated with individual components within the 2018 Work Plan, it is assumed that they will be mobilized to Site irrespective of the approvals process due to the limited shipping season and are therefore included with the activities making up the remainder of the securities estimate and for which no additional permitting is required.

Table 4-1: Mary River Project 'Global' Closure and Reclamation Security Summary[1]

	A	B	C	D	E	F	G	H
	Authorization	**Liability**	**Global Estimate from 2017/18 ASR ($)**	**2017/18 ASR Addendum ($)**	**2018/19 ASR Estimate ($)**	**Total 'Global' Estimated Security for 2018/19 ($)**	**Total Posted ($)**	**Adjustment to be Posted ($)**
						C + D + E		**F - G**
1	Type A 2AM-MRY1325	IOL[2]	48,078,000	9,571,000	21,734,000	79,383,000	61,642,000	17,741,000
2		Crown	1,194,000	-	703,000	1,897,000	1,299,000	598,000
3		Water	1,342,000	42,000	292,000	1,676,000	-	-
4		Land	47,930,000	9,529,000	22,145,000	79,604,000	-	-
5	*Subtotal Type A*		*49,271,000*	*9,571,000*	*22,437,000*	*81,279,000*	62,941,000	*18,338,000*
6	Type B Exploration 2BE-MRY1421 [3]	IOL	165,000	-	-	165,000	-	165,000
7		Crown	1,082,000	-	-	1,082,000	1,250,000	(168,000)
8		Water	18,000	-	-	18,000	-	-
9		Land	1,229,000	-	-	1,229,000	-	-
10	*Subtotal Type B Exploration*		*1,247,000*	-		*1,247,000*	*1,250,000*	*(3,000)*
11	DFO Security Associated with Ore Dock	IOL[2]	-	-	-	-	-	-
12		Crown	563,000	-	-	563,000	563,000	-
13		Water	563,000	-	-	563,000	563,000	-
14		Land	-	-	-	-	-	-
15	*Subtotal DFO*		*563,000*	-		*563,000*	*563,000*	-
16	AANDC Land Lease 47H/16-1-2 [4]	IOL[2]	-	-	-	-	-	-
17		Crown	4,975,000	-	-	4,975,000	4,975,000	-
18		Water	-	-	-	-	-	-
19		Land	4,975,000	-	-	4,975,000	4,975,000	-
20	*Subtotal AANDC Land Lease*		*4,975,000*	-	-	*4,975,000*	*4,975,000*	-
21	**GRAND TOTAL**		**56,056,000**	**9,571,000**	**22,437,000**	**88,064,000**	**69,729,000**	**18,335,000**

NOTES:
1) Totals rounded to nearest '000 in CAD
2) Security relating to IOL held by Qikiqtani Inuit Association (QIA) under Commercial Lease No. Q13C301
3) As per Mary River Exploration Project Closure and Reclamation Plan (BAF-PH1-830-P16-0038, Rev 1)
4) As per Closure and Reclamation Strategy and Financial Security Estimate for Nunavut Lease #47H/16-1-2 (H349001-2000-07-126-0001, Rev.0)

Table 4-2: Mary River Project Component Closure and Reclamation Security Summary[1]

2018 Work Plan Component	Direct Cost Allocations	Direct Cost Subtotal ($)	Indirect Cost Subtotal[2] ($)	Subtotal ($)
Components for Which a Project Certificate Amendment & Type A Water License Modification is Required				
Tote Road Upgrades	Grade and Re-Contour	380,162	539,934	1,755,000
	Culverts	136,810		
	Quarry Area	697,537		
Mine Site 800 Person Camp	*Securities Captured in 2017/18 ASR Addendum*			
15 ML and 3ML Fuel Tanks at Milne Port	*Securities Captured in 2017/18 ASR Addendum*			
Components for Which a Type A Water Licence Modification is Required				
Construction of Port Site access roads (Module & Haul Roads)	Grade and Re-Contour	45,838	187,191	608,000
Milne Port Water Management (Berms, Ditches and Culverts)	Grade and Re-Contour	17,212		
	Culvert Removal	18,606		
Mine Site Water Management (Berms, Ditches and Culverts)	Grade and Re-Contour	2,353		
	Culvert Removal	13,134		
Relocation of Milne Port Effluent Discharge	Piping	49,671		
Relocation of Milne Port Marine Manifold	Piping	49,671		
Crusher Pad Expansion including new Sedimentation Pond and Access Road	Grade and Re-Contour	75,851		
	Grade and Re-Contour with Liner Removal	24,037		
Realignment of the Mine Site Effluent Discharge Line	Piping	99,343		
Realignment and upgrades to Mine Site Service Road	Grade and Re-Contour	25,344		
Items Requiring Securities Only				
All Other Activities and Equipment	-	13,896,288	6,177,875	20,074,000
	TOTAL	**15,531,857**	**6,905,000**	**22,437,000**

NOTES:
1) Totals rounded to nearest '000 in CAD
2) Indirect costs presented were pro-rated from total indirect costs based on direct cost breakdown

5. Supporting Documents

In addition to information presented within this document, please refer to the following appendices for supporting information:

- Refer to Appendix A for the 2018/19 ASR Estimate Breakdown Structure (EBS).
- Refer to Appendix B for updated 2018 Work Plan Layouts.
- Refer to Appendix C for the 2017 Marginal Closure and Reclamation Security Estimate Addendum (June 2017)
- Refer to Appendix D for supporting documentation for estimated quantities.

Appendix A:

2018/19 ASR Estimate Breakdown Structure (EBS)

Baffinland

'Mary River Project - Complete Project Security Assesment - Estimate Breakdown Structure'
Issued on November 8, 2017

Level 0 - Site Location	Level 0 - Description	Level 1 - Area	Level 1 - Description	Level 2 - Facility / System	Level 2 - Description	Level 3 - Sub Facility / Sub System	Level 3 - Description	ID CODE	Equipment Type	Price Code	Price Code Description	Qty Code	Area - QTY Code	QTY Code Description	Type	Description	Tag Number	QTY	Unit	Manhours Per Unit	Unit Fuel Consumption	Unit Labour	Unit Equipment	Unit Rate	Total Manhours	Total Fuel Consumption	Total Labour	Total Equipment	Total Cost ($)	Unit M3	Total Vol (m3)	IOL (%)	Crown Land (%)	Water Liability (%)	Land Liability (%)	IOL Cost ($)	Crown Land Cost ($)	Water Liability Cost ($)	Land Liability Cost ($)	License	Adjustment Tag	Associated Work Plan	Type of Costs
1000	Project Wide	1100	General (Project Controls Use)	1100	General (Project Controls Use)	1100	General (Project Controls Use)			A2	Fill Application	Fill	Site Works	Fill Application	Fill Application	Fill Application - 2014		11,768	m2	0.2	2.0	22.2	22.2	44.4	2,878	23,855	260,707	261,420	522,127	0	0	100%	0%	0%	100%	522,127	0	0	522,127	Type A 2AM-MRY1325	Modified	2014	Direct
1000	Project Wide	1100	General (Project Controls Use)	1100	General (Project Controls Use)	1100	General (Project Controls Use)			A2	Fill Application	Fill	Site Works	Fill Application	Fill Application	Fill Application - 2015		378	m2	0.2	2.0	22.2	22.2	44.4	92	766	8,374	8,397	16,771	0	0	100%	0%	0%	100%	16,771	0	0	16,771	Type A 2AM-MRY1325	Modified	2015	Direct
1000	Project Wide	1100	General (Project Controls Use)	1100	General (Project Controls Use)	1100	General (Project Controls Use)			A3	Grade & Re-Contour	A2	Site Works	Grade and Re-Contour	Grade and Contour	Additional Laydown Areas		0	m2	0.0	0.1	1.3	0.4	1.8	0	0	0	0	0	0	0	100%	0%	0%	100%	0	0	0	0	Type A 2AM-MRY1325	Removed	2015	Direct
1000	Project Wide	1100	General (Project Controls Use)	1100	General (Project Controls Use)	1100	General (Project Controls Use)			A2	Fill Application	Fill	Site Works	Fill Application	Fill Application	Fill Application - 2016		656	m2	0.2	2.0	22.2	22.2	44.4	161	1,330	14,540	14,580	29,121	0	0	100%	0%	0%	100%	29,121	0	0	29,121	Type A 2AM-MRY1325	Added	2016	Direct
1000	Project Wide	1100	General (Project Controls Use)	1100	General (Project Controls Use)	1100	General (Project Controls Use)			CON	Consumables	CON		Consumables		Consumables - addition of 49 person camp		49	Bed Space	0.0	700.8	0.0	0.0	700.8	0	34,339	0	0	34,339	0	0	100%	0%	0%	100%	34,339	0	0	34,339	Type A 2AM-MRY1325	Added	2017	Direct
1000	Project Wide	1100	General (Project Controls Use)	1100	General (Project Controls Use)	1100	General (Project Controls Use)			A2	Fill Application	Fill	Site Works	Fill Application	Fill Application	Fill Application - 2017		1,192	ea	0.2	2.0	22.2	22.2	44.4	292	2,417	26,411	26,484	52,895	0	0	100%	0%	0%	100%	52,895	0	0	52,895	Type A 2AM-MRY1325	Added	2017	Direct
1000	Project Wide	1100	General (Project Controls Use)	1100	General (Project Controls Use)	1100	General (Project Controls Use)			A2	Fill Application	Fill	Site Works	Fill Application	Fill Application	Fill Application - 2018 & 2018-R		3,767	m2	0.2	2.0	22.2	22.2	44.4	921	7,636	83,449	83,677	167,126	0	0	100%	0%	0%	100%	167,126	0	0	167,126	Type A 2AM-MRY1325	Added	2018	Direct
1000	Project Wide	1100	General (Project Controls Use)	1100	General (Project Controls Use)	1100	General (Project Controls Use)			A2	Fill Application	Fill	Site Works	Fill Application	Fill Application	Fill Application - 2015 A		8	m2	0.2	2.0	22.2	22.2	44.4	2	16	178	178	356	0	0	100%	0%	0%	100%	356	0	0	356	Type A 2AM-MRY1325	Modified	2015 A	Direct
1000	Project Wide	1100	General (Project Controls Use)	1100	General (Project Controls Use)	1100	General (Project Controls Use)			CON	Consumables	CON		Consumables		Consumables		550	Bed Space	0.0	700.8	0.0	0.0	700.8	0	385,441	0	0	385,441	0	0	100%	0%	0%	100%	385,441	0	0	385,441	Type A 2AM-MRY1325	Added	2015 R	Direct
1000	Project Wide	1100	General (Project Controls Use)	1100	General (Project Controls Use)	1100	General (Project Controls Use)			A2	Fill Application	Fill	Site Works	Fill Application	Fill Application	Fill Application - Shiploader		5,049	m2	0.2	2.0	22.2	22.2	44.4	1,235	10,235	111,856	112,162	224,018	0	0	0%	100%	0%	100%	0	224,018	0	224,018	Type A 2AM-MRY1325	Added	2015 R	Direct
1000	Project Wide	1100	General (Project Controls Use)	1100	General (Project Controls Use)	1100	General (Project Controls Use)			A2	Fill Application	Fill	Site Works	Fill Application	Fill Application	Fill Application - 2015 R		4,661	m2	0.2	2.0	22.2	22.2	44.4	1,140	9,448	103,258	103,541	206,799	0	0	100%	0%	0%	100%	206,799	0	0	206,799	Type A 2AM-MRY1325	Added	2015 R	Direct
1000	Project Wide	1100	General (Project Controls Use)	1100	General (Project Controls Use)	1100	General (Project Controls Use)			A2	Fill Application	Fill	Site Works	Fill Application	Fill Application	Fill Application - 2017-A		7,147	m2	0.2	2.0	22.2	22.2	44.4	1,748	14,487	158,333	158,766	317,099	0	0	100%	0%	0%	100%	317,099	0	0	317,099	Type A 2AM-MRY1325	Added	2017-A	Direct
2000	Milne Point	
2000	Milne Port	2100	General	2110	Communication and IT Infrastructure	2110	Communication and IT Infrastructure	001	BLD	FF4	ISO Container	FC	Buildings (Not Contaminated)	ISO Shipping Containers		Communication Shed - Demolish Building - ISO Shipping Container	2110-BLD-001	15	m2	0.1	1.7	11.2	16.8	29.7	2	25	167	250	442	1	15	100%	0%	0%	100%	442	0	0	442	Type B Construction 2BC-MRY1416		2014	Direct
2000	Milne Port	2100	General	2110	Communication and IT Infrastructure	2110	Communication and IT Infrastructure		BLD							Satellite Dish Sea Can - Demolish and Decontaminate Building - Undefined	2110-BLD-002	0	m2	0	0	0	0	0	0	0	0	0	0	0	0	100%	0%	0%	100%	0	0	0	0	Type B Construction 2BC-MRY1416		2014	Direct
2000	Milne Port	2100	General	2110	Communication and IT Infrastructure	2110	Communication and IT Infrastructure		BLD							Satellite Dish Sea Can - Demolish and foundations - Undefined	2110-BLD-002	0	m2	0	0	0	0	0	0	0	0	0	0	0	0	100%	0%	0%	100%	0	0	0	0	Type B Construction 2BC-MRY1416		2014	Direct
2000	Milne Port	2100	General	2110	Communication and IT Infrastructure	2110	Communication and IT Infrastructure		BLD							Satellite Dish Sea Can - Demolish foor finish - Undefined	2110-BLD-002	0	m2	0	0	0	0	0	0	0	0	0	0	0	0	100%	0%	0%	100%	0	0	0	0	Type B Construction 2BC-MRY1416		2014	Direct
2000	Milne Port	2100	General	2110	Communication and IT Infrastructure	2110	Communication and IT Infrastructure	002	BLD	EG	Gravel Base Removal	EG	Flooring / Foundations	Gravel Base		Communication Shed - Demolish and foundations - Gravel Base - Skidded Building	2110-BLD-001	15	m2	0.0	0.0	0.0	0.0	0.0	0	0	0	0	0	0	0	100%	0%	0%	100%	0	0	0	0	Type B Construction 2BC-MRY1416		2014	Direct
2000	Milne Port	2100	General	2110	Communication and IT Infrastructure	2110	Communication and IT Infrastructure	003	BLD	IN/A	IN/A	FW	Flooring / Foundations	Wood Floor		Communication Shed - Demolish foor finish - Raised Steel or Wooden Floor	2110-BLD-001	15	m2	0	0	0	0	0	0	0	0	0	0	0	0	100%	0%	0%	100%	0	0	0	0	Type B Construction 2BC-MRY1416		2014	Direct
2000	Milne Port	2100	General	2130	Site Development	2131	Construction Laydown			A3	Grade & Re-Contour	A2	Site Works	Grade and Re-Contour	Grade and Contour	Disturbed Area @ Milne Port (adjacent to Steel Tank Farm)		45,000	m2	0.0	0.1	1.3	0.4	1.8	571	6,581	57,104	17,845	81,530	0	0	100%	0%	0%	100%	81,530	0	0	81,530	Type B Construction 2BC-MRY1416		2014	Direct
2000	Milne Port	2100	General	2130	Site Development	2131	Construction Laydown			A3	Grade & Re-Contour	A2	Site Works	Grade and Re-Contour	Grade and Contour	Milne Laydown Area		37,375	m2	0.0	0.1	1.3	0.4	1.8	474	5,466	47,428	14,821	67,715	0	0	100%	0%	0%	100%	67,715	0	0	67,715	Type B Construction 2BC-MRY1416		2014	Direct
2000	Milne Port	2100	General	2130	Site Development	2131	Construction Laydown			A3	Grade & Re-Contour	A2	Site Works	Grade and Re-Contour	Grade and Contour	Laydown LP3		131,000	m2	0.0	0.1	1.3	0.4	1.8	1,662	19,159	166,237	51,947	237,344	0	0	100%	0%	0%	100%	237,344	0	0	237,344	Type A 2AM-MRY1325	Added	2018	Direct
2000	Milne Port	2100	General	2130	Site Development	2131	Construction Laydown			A3	Grade & Re-Contour	A2	Site Works	Grade and Re-Contour	Grade and Contour	Laydown LP5		65,000	m2	0.0	0.1	1.3	0.4	1.8	825	9,506	82,484	25,775	117,766	0	0	100%	0%	0%	100%	117,766	0	0	117,766	Type A 2AM-MRY1325	Added	2018	Direct
2000	Milne Port	2100	General	2130	Site Development	2131	Construction Laydown			A3	Grade & Re-Contour	A2	Site Works	Grade and Re-Contour	Grade and Contour	Laydown LP2		32,000	m2	0.0	0.1	1.3	0.4	1.8	406	4,680	40,608	12,689	57,977	0	0	100%	0%	0%	100%	57,977	0	0	57,977	Type A 2AM-MRY1325	Added	2018	Direct
2000	Milne Port	2100	General	2130	Site Development	2131	Construction Laydown			A3	Grade & Re-Contour	A2	Site Works	Grade and Re-Contour	Grade and Contour	Laydown LP7		21,000	m2	0.0	0.1	1.3	0.4	1.8	266	3,071	26,649	8,327	38,047	0	0	100%	0%	0%	100%	38,047	0	0	38,047	Type A 2AM-MRY1325	Added	2018	Direct
2000	Milne Port	2100	General	2130	Site Development	2131	Construction Laydown			A3	Grade & Re-Contour	A2	Site Works	Grade and Re-Contour	Grade and Contour	Milne Port Module Road 2018		13,300	m2	0.0	0.1	1.3	0.4	1.8	169	1,945	16,878	5,274	24,097	0	0	100%	0%	0%	100%	24,097	0	0	24,097	Type A 2AM-MRY1325	Added	2018	Direct
2000	Milne Port	2100	General	2130	Site Development	2131	Construction Laydown			A3	Grade & Re-Contour	A2	Site Works	Grade and Re-Contour	Grade and Contour	Laydown LP1		13,000	m2	0.0	0.1	1.3	0.4	1.8	165	1,901	16,497	5,155	23,553	0	0	100%	0%	0%	100%	23,553	0	0	23,553	Type A 2AM-MRY1325	Added	2018	Direct
2000	Milne Port	2100	General	2130	Site Development	2131	Construction Laydown			A3	Grade & Re-Contour	A2	Site Works	Grade and Re-Contour	Grade and Contour	Laydown LP4		13,000	m2	0.0	0.1	1.3	0.4	1.8	165	1,901	16,497	5,155	23,553	0	0	100%	0%	0%	100%	23,553	0	0	23,553	Type A 2AM-MRY1325	Added	2018	Direct
2000	Milne Port	2100	General	2130	Site Development	2131	Construction Laydown			A3	Grade & Re-Contour	A2	Site Works	Grade and Re-Contour	Grade and Contour	Milne Port Haul Road 2018		12,000	m2	0.0	0.1	1.3	0.4	1.8	152	1,755	15,228	4,759	21,741	0	0	100%	0%	0%	100%	21,741	0	0	21,741	Type A 2AM-MRY1325	Added	2018	Direct
2000	Milne Port	2100	General	2130	Site Development	2131	Construction Laydown			Cu	Culvert Removal	cu	Site Works	Culvert Removal		Culverts - IOL		17	Ea	6.0	45.0	599.5	450.0	1,094.5	102	765	10,191	7,650	18,606	0	0	100%	0%	0%	100%	18,606	0	0	18,606	Type A 2AM-MRY1325	Added	2018	Direct
2000	Milne Port	2100	General	2130	Site Development	2131	Construction Laydown			A3	Grade & Re-Contour	A2	Site Works	Grade and Re-Contour	Grade and Contour	Milne Port Surface Water Management Diversion Berms & Ditching		9,500	m2	0.0	0.1	1.3	0.4	1.8	121	1,389	12,055	3,767	17,212	0	0	100%	0%	0%	100%	17,212	0	0	17,212	Type A 2AM-MRY1325	Added	2018	Direct
2000	Milne Port	2100	General	2130	Site Development	2131	Construction Laydown			A3	Grade & Re-Contour	A2	Site Works	Grade and Re-Contour	Grade and Contour	Laydown LP6		7,000	m2	0.0	0.1	1.3	0.4	1.8	89	1,024	8,883	2,776	12,682	0	0	100%	0%	0%	100%	12,682	0	0	12,682	Type A 2AM-MRY1325	Added	2018	Direct
2000	Milne Port	2100	General	2130	Site Development	2133	Materials Handling													0	0	0	0	0	0	0	0	0	0	0	0	100%	0%	0%	100%	0	0	0	0	Type B Construction 2BC-MRY1416		2014	Direct
2000	Milne Port	2100	General	2130	Site Development	2136	Milne Port			A3	Grade & Re-Contour	A9	Site Works	Grade and Re-Contour Building Footprints		Grade and Re-Contour Building Footprints		14,306	m2	0.0	0.1	1.3	0.4	1.8	182	2,092	18,154	5,673	25,919	0	0	100%	0%	0%	100%	25,919	0	0	25,919	Type B Construction 2BC-MRY1416		2014	Direct
2000	Milne Port	2100	General	2130	Site Development	2138	Quarry Development													0	0	0	0	0	0	0	0	0	0	0	0	100%	0%	0%	100%	0	0	0	0	Type B Construction 2BC-MRY1416		2014	Direct
2000	Milne Port	2100	General	2130	Site Development	2139	Site Roads			A3	Grade & Re-Contour	A2	Site Works	Grade and Re-Contour	Grade and Contour	Site Roads		12,149	m2	0.0	0.1	1.3	0.4	1.8	154	1,777	15,416	4,817	22,010	0	0	100%	0%	0%	100%	22,010	0	0	22,010	Type B Construction 2BC-MRY1416		2014	Direct
2000	Milne Port	2100	General	2130	Site Development	2134				A3	Grade & Re-Contour	A2	Site Works	Grade and Re-Contour	Grade and Contour	Camp Pad @ Milne Port		66,536	m2	0.0	0.1	1.3	0.4	1.8	844	9,731	84,433	26,385	120,549	0	0	100%	0%	0%	100%	120,549	0	0	120,549	Type B Construction 2BC-MRY1416		2014	Direct
2000	Milne Port	2100	General	2140	Mobile Equipment	2140	Mobile Equipment	013	MO-	O1	Light Mobile Equipment	O1	Mobile Equipment	Light Mobile Equipment	Pick up	MOBILE EQUIPMENT - PICKUP TRUCK - FORD F350 L: 6274 W: 2665, H: 2032, 6350 kg	2140-MO-001		Ea	6.7	25.0	666.1	250.0	941.1	0	0	0	0	0	4	0	100%	0%	0%	100%	0	0	0	0	Type B Construction 2BC-MRY1416	Removed	2014	Direct
2000	Milne Port	2100	General	2140	Mobile Equipment	2140	Mobile Equipment	014	MO-	O1	Light Mobile Equipment	O1	Mobile Equipment	Light Mobile Equipment	Pick up	MOBILE EQUIPMENT - PICKUP TRUCK - FORD F350 L: 6274, W: 2665, H: 2032, 6350 kg	2140-MO-002		Ea	6.7	25.0	666.1	250.0	941.1	0	0	0	0	0	4	0	100%	0%	0%	100%	0	0	0	0	Type B Construction 2BC-MRY1416	Removed	2014	Direct
2000	Milne Port	2100	General	2140	Mobile Equipment	2140	Mobile Equipment	015	MO-	O1	Light Mobile Equipment	O1	Mobile Equipment	Light Mobile Equipment	Pick up	MOBILE EQUIPMENT - PICKUP TRUCK - FORD F350 L: 6274, W: 2665, H: 2032, 6350 kg	2140-MO-003		Ea	6.7	25.0	666.1	250.0	941.1	0	0	0	0	0	4	0	100%	0%	0%	100%	0	0	0	0	Type B Construction 2BC-MRY1416	Removed	2014	Direct
2000	Milne Port	2100	General	2140	Mobile Equipment	2140	Mobile Equipment	016	MO-	O1	Light Mobile Equipment	O1	Mobile Equipment	Light Mobile Equipment	Pick up	MOBILE EQUIPMENT - PICKUP TRUCK - FORD F350 L: 6274, W: 2665, H: 2032, 6350 kg	2140-MO-004		Ea	6.7	25.0	666.1	250.0	941.1	0	0	0	0	0	4	0	100%	0%	0%	100%	0	0	0	0	Type B Construction 2BC-MRY1416	Removed	2014	Direct
2000	Milne Port	2100	General	2140	Mobile Equipment	2140	Mobile Equipment		MO-	O3	Heavy Mobile Equipment	O3	Mobile Equipment	Heavy Mobile Equipment	3rd party Equipment	Mobile Light Plant, Large		5	Ea	13.0	120.0	1,298.9	1,200.0	2,618.9	65	600	6,494	6,000	13,094	96	480	100%	0%	0%	100%	13,094	0	0	13,094	Type A 2AM-MRY1325	Added	2016	Direct
2000	Milne Port	2100	General	2140	Mobile Equipment	2140	Mobile Equipment		MO-	O1	Light Mobile Equipment	O1	Mobile Equipment	Light Mobile Equipment	3rd party Equipment	Pick-Up Truck		7	Ea	6.7	25.0	666.1	250.0	941.1	47	175	4,663	1,750	6,588	4	28	100%	0%	0%	100%	6,588	0	0	6,588	Type A 2AM-MRY1325	Added	2016	Direct
2000	Milne Port	2100	General	2140	Mobile Equipment	2140	Mobile Equipment		MO-	O1	Light Mobile Equipment	O1	Mobile Equipment	Light Mobile Equipment	3rd party Equipment	Ford F350 Pickup		6	Ea	6.7	25.0	666.1	250.0	941.1	40	150	3,997	1,500	5,647	4	24	100%	0%	0%	100%	5,647	0	0	5,647	Type A 2AM-MRY1325	Added	2016	Direct
2000	Milne Port	2100	General	2140	Mobile Equipment	2140	Mobile Equipment		MO-	O3	Heavy Mobile Equipment	O3	Mobile Equipment	Heavy Mobile Equipment	3rd party Equipment	Jump Conveyor		2	Ea	13.0	120.0	1,298.9	1,200.0	2,618.9	26	240	2,598	2,400	5,238	96	192	100%	0%	0%	100%	5,238	0	0	5,238	Type A 2AM-MRY1325	Added	2016	Direct
2000	Milne Port	2100	General	2140	Mobile Equipment	2140	Mobile Equipment		MO-	O2	Medium Mobile Equipment	O2	Mobile Equipment	Medium Mobile Equipment	3rd party Equipment	Stockpile Reclaim Loader, 988		2	Ea	10.0	45.0	999.1	450.0	1,494.1	20	90	1,998	900	2,988	24	48	100%	0%	0%	100%	2,988	0	0	2,988	Type A 2AM-MRY1325	Added	2016	Direct
2000	Milne Port	2100	General	2140	Mobile Equipment	2140	Mobile Equipment		MO-	O3	Heavy Mobile Equipment	O3	Mobile Equipment	Heavy Mobile Equipment	3rd party Equipment	Grove 60 Ton Crane		1	Ea	13.0	120.0	1,298.9	1,200.0	2,618.9	13	120	1,299	1,200	2,619	96	96	100%	0%	0%	100%	2,619	0	0	2,619	Type A 2AM-MRY1325	Added	2016	Direct
2000	Milne Port	2100	General	2140	Mobile Equipment	2140	Mobile Equipment		MO-	O3	Heavy Mobile Equipment	O3	Mobile Equipment	Heavy Mobile Equipment	3rd party Equipment	CAT 988 Loader		1	Ea	13.0	120.0	1,298.9	1,200.0	2,618.9	13	120	1,299	1,200	2,619	96	96	100%	0%	0%	100%	2,619	0	0	2,619	Type A 2AM-MRY1325	Added	2016	Direct
2000	Milne Port	2100	General	2140	Mobile Equipment	2140	Mobile Equipment		MO-	O3	Heavy Mobile Equipment	O3	Mobile Equipment	Heavy Mobile Equipment	3rd party Equipment	CAT 345 Excavator		1	Ea	13.0	120.0	1,298.9	1,200.0	2,618.9	13	120	1,299	1,200	2,619	96	96	100%	0%	0%	100%	2,619	0	0	2,619	Type A 2AM-MRY1325	Added	2016	Direct
2000	Milne Port	2100	General	2140	Mobile Equipment	2140	Mobile Equipment		MO-	O3	Heavy Mobile Equipment	O3	Mobile Equipment	Heavy Mobile Equipment	3rd party Equipment	John Deere 850 Excavator		1	Ea	13.0	120.0	1,298.9	1,200.0	2,618.9	13	120	1,299	1,200	2,619	96	96	100%	0%	0%	100%	2,619	0	0	2,619	Type A 2AM-MRY1325	Added	2016	Direct
2000	Milne Port	2100	General	2140	Mobile Equipment	2140	Mobile Equipment		MO-	O3	Heavy Mobile Equipment	O3	Mobile Equipment	Heavy Mobile Equipment	3rd party Equipment	Stockpile Mobile Feeder		1	Ea	13.0	120.0	1,298.9	1,200.0	2,618.9	13	120	1,299	1,200	2,619	96	96	100%	0%	0%	100%	2,619	0	0	2,619	Type A 2AM-MRY1325	Added	2016	Direct
2000	Milne Port	2100	General	2140	Mobile Equipment	2140	Mobile Equipment		MO-	O3	Heavy Mobile Equipment	O3	Mobile Equipment	Heavy Mobile Equipment	3rd party Equipment	Stockpile Mobile Stacker		1	Ea	13.0	120.0	1,298.9	1,200.0	2,618.9	13	120	1,299	1,200	2,619	96	96	100%	0%	0%	100%	2,619	0	0	2,619	Type A 2AM-MRY1325	Added	2016	Direct
2000	Milne Port	2100	General	2140	Mobile Equipment	2140	Mobile Equipment		MO-	O3	Heavy Mobile Equipment	O3	Mobile Equipment	Heavy Mobile Equipment	3rd party Equipment	Reclaim Mobile Feeder		1	Ea	13.0	120.0	1,298.9	1,200.0	2,618.9	13	120	1,299	1,200	2,619	96	96	100%	0%	0%	100%	2,619	0	0	2,619	Type A 2AM-MRY1325	Added	2016	Direct
2000	Milne Port	2100	General	2140	Mobile Equipment	2140	Mobile Equipment		MO-	O3	Heavy Mobile Equipment	O3	Mobile Equipment	Heavy Mobile Equipment	3rd party Equipment	Container Handler		1	Ea	13.0	120.0	1,298.9	1,200.0	2,618.9	13	120	1,299	1,200	2,619	96	96	100%	0%	0%	100%	2,619	0	0	2,619	Type A 2AM-MRY1325	Added	2016	Direct
2000	Milne Port	2100	General	2140	Mobile Equipment	2140	Mobile Equipment		MO-	O3	Heavy Mobile Equipment	O3	Mobile Equipment	Heavy Mobile Equipment	3rd party Equipment	Gantry Crane		1	Ea	13.0	120.0	1,298.9	1,200.0	2,618.9	13	120	1,299	1,200	2,619	96	96	100%	0%	0%	100%	2,619	0	0	2,619	Type A 2AM-MRY1325	Added	2016	Direct
2000	Milne Port	2100	General	2140	Mobile Equipment	2140	Mobile Equipment		MO-	O1	Light Mobile Equipment	O1	Mobile Equipment	Light Mobile Equipment	3rd party Equipment	Ford F550 Mechanics Truck		2	Ea	6.7	25.0	666.1	250.0	941.1	13	50	1,332	500	1,882	4	8	100%	0%	0%	100%	1,882	0	0	1,882	Type A 2AM-MRY1325	Added	2016	Direct
2000	Milne Port	2100	General	2140	Mobile Equipment	2140	Mobile Equipment		MO-	O2	Medium Mobile Equipment	O2	Mobile Equipment	Medium Mobile Equipment	3rd party Equipment	FIRE TRUCK		1	Ea	10.0	45.0	999.1	450.0	1,494.1	10	45	999	450	1,494	24	24	100%	0%	0%	100%	1,494	0	0	1,494	Type A 2AM-MRY1325	Added	2016	Direct
2000	Milne Port	2100	General	2140	Mobile Equipment	2140	Mobile Equipment		MO-	O2	Medium Mobile Equipment	O2	Mobile Equipment	Medium Mobile Equipment	3rd party Equipment	Freightliner School Bus		1	Ea	10.0	45.0	999.1	450.0	1,494.1	10	45	999	450	1,494	24	24	100%	0%	0%	100%	1,494	0	0	1,494	Type A 2AM-MRY1325	Added	2016	Direct
2000	Milne Port	2100	General	2140	Mobile Equipment	2140	Mobile Equipment		MO-	O2	Medium Mobile Equipment	O2	Mobile Equipment	Medium Mobile Equipment	3rd party Equipment	Kenworth Fuel Lube Truck		1	Ea	10.0	45.0	999.1	450.0	1,494.1	10	45	999	450	1,494	24	24	100%	0%	0%	100%	1,494	0	0	1,494	Type A 2AM-MRY1325	Added	2016	Direct
2000	Milne Port	2100	General	2140	Mobile Equipment	2140	Mobile Equipment		MO-	O2	Medium Mobile Equipment	O2	Mobile Equipment	Medium Mobile Equipment	3rd party Equipment	CAT 930 Loader		1	Ea	10.0	45.0	999.1	450.0	1,494.1	10	45	999	450	1,494	24	24	100%	0%	0%	100%	1,494	0	0	1,494	Type A 2AM-MRY1325	Added	2016	Direct
2000	Milne Port	2100	General	2140	Mobile Equipment	2140	Mobile Equipment		MO-	O2	Medium Mobile Equipment	O2	Mobile Equipment	Medium Mobile Equipment	3rd party Equipment	Generator 3412-725 KW (Seacan)		1	Ea	10.0	45.0	999.1	450.0	1,494.1	10	45	999	450	1,494	24	24	100%	0%	0%	100%	1,494	0	0	1,494	Type A 2AM-MRY1325	Added	2016	Direct
2000	Milne Port	2100	General	2140	Mobile Equipment	2140	Mobile Equipment		MO-	O2	Medium Mobile Equipment	O2	Mobile Equipment	Medium Mobile Equipment	3rd party Equipment	Lunch Rooms		1	Ea	10.0	45.0	999.1	450.0	1,494.1	10	45	999	450	1,494	24	24	100%	0%	0%	100%	1,494	0	0	1,494	Type A 2AM-MRY1325	Added	2016	Direct
2000	Milne Port	2100	General	2140	Mobile Equipment	2140	Mobile Equipment		MO-	O2	Medium Mobile Equipment	O2	Mobile Equipment	Medium Mobile Equipment	3rd party Equipment	Man Lift		1	Ea	10.0	45.0	999.1	450.0	1,494.1	10	45	999	450	1,494	24	24	100%	0%	0%	100%	1,494	0	0	1,494	Type A 2AM-MRY1325	Added	2016	Direct
2000	Milne Port	2100	General	2140	Mobile Equipment	2140	Mobile Equipment		MO-	O2	Medium Mobile Equipment	O2	Mobile Equipment	Medium Mobile Equipment	3rd party Equipment	Zoom Boom		1	Ea	10.0	45.0	999.1	450.0	1,494.1	10	45

Baffinland

'Mary River Project - Complete Project Security Assessment - Estimate Breakdown Structure'
Issued on November 8, 2017

| | | |

Baffinland

'Mary River Project - Complete Project Security Assesment - Estimate Breakdown Structure'
Issued on November 8, 2017

| | | |

Baffinland

'Mary River Project - Complete Project Security Assessment - Estimate Breakdown Structure'
Issued on November 8, 2017

| | | |

Baffinland

'Mary River Project - Complete Project Security Assessment - Estimate Breakdown Structure'
Issued on November 8, 2017

| | | |

Baffinland

'Mary River Project - Complete Project Security Assessment - Estimate Breakdown Structure'
Issued on November 8, 2017

Level 0 - Site Location	Level 0 - Description	Level 1 - Area	Level 1 - Description	Level 2 - Facility / System	Level 2 - Description	Level 3 - Sub Facility / Sub System	Level 3 - Description	ID CODE	Equipment Type	Price Code	Price Code Description	Qty Code	Area - QTY Code	QTY Code Description	Type	Description	Tag Number	QTY	Unit	Manhours Per Unit	Unit Fuel Consumption	Unit Labour	Unit Equipment	Unit Rate	Total Manhours	Total Fuel Consumption	Total Labour	Total Equipment	Total Cost ($)	Unit M3	Total Vol (m3)	IOL (%)	Crown Land (%)	Water Liability (%)	Land Liability (%)	IOL Cost ($)	Crown Land Cost ($)	Water Liability Cost ($)	Land Liability Cost ($)	License	Adjustment Tag	Associated Work Plan	Type of Costs	C&M	Closure			Post Closure				C&M	Closure			Post Closure			
	Year 0 - %	Year 0+1 - %	Year 1 - %	Year 2 - %	Year 3 - %	Year 4 - %	Year 5 - %	Year 6 - %	Year 7 - %	Year 8 - %	Year 0+1- Cost ($)	Year 1 - Cost ($)	Year 2 - Cost ($)	Year 3 - Cost ($)	Year 4 - Cost ($)	Year 5 - Cost ($)	Year 6 - Cost ($)	Year 7 - Cost ($)	Year 8 - Cost ($)
2000	Milne Port	2100	General	2140	Mobile Equipment	2144	Mobile Site Services Equipment	083	MO-	O1	Light Mobile Equipment	O1	Mobile Equipment	Light Mobile Equipment	Small Garbage bin	MOBILE EQUIPMENT - WILDLIFE DETERGENT GARBAGE BIN	2144-MO-025		Ea	6.7	25.0	666.1	250.0	941.1	0	0	0	0	0	4	0	100%	0%	0%	100%	0	0	0	0	Type B Construction 2BC-MRY1416	Removed	2014	Direct			33%		33%					33%	0		0	0	0	0	0	0	0	0
2000	Milne Port	2100	General	2140	Mobile Equipment	2144	Mobile Site Services Equipment	084	MO-	O1	Light Mobile Equipment	O1	Mobile Equipment	Light Mobile Equipment	Small Garbage bin	MOBILE EQUIPMENT - WILDLIFE DETERGENT GARBAGE BIN	2144-MO-026		Ea	6.7	25.0	666.1	250.0	941.1	0	0	0	0	0	4	0	100%	0%	0%	100%	0	0	0	0	Type B Construction 2BC-MRY1416	Removed	2014	Direct			33%		33%					33%	0		0	0	0	0	0	0	0	0
2000	Milne Port	2100	General	2140	Mobile Equipment	2144	Mobile Site Services Equipment	085	MO-	O1	Light Mobile Equipment	O1	Mobile Equipment	Light Mobile Equipment	Small Garbage bin	MOBILE EQUIPMENT - WILDLIFE DETERGENT GARBAGE BIN	2144-MO-027		Ea	6.7	25.0	666.1	250.0	941.1	0	0	0	0	0	4	0	100%	0%	0%	100%	0	0	0	0	Type B Construction 2BC-MRY1416	Removed	2014	Direct			33%		33%					33%	0		0	0	0	0	0	0	0	0
2000	Milne Port	2100	General	2140	Mobile Equipment	2144	Mobile Site Services Equipment	086	MO-	O1	Light Mobile Equipment	O1	Mobile Equipment	Light Mobile Equipment	Sea Container	MOBILE EQUIPMENT - HEATED/REFRIGERATED SEA CONTAINER L: 6096, W: 2440, H: 2440	2144-MO-030		Ea	6.7	25.0	666.1	250.0	941.1	0	0	0	0	0	4	0	100%	0%	0%	100%	0	0	0	0	Type B Construction 2BC-MRY1416	Removed	2014	Direct			33%		33%					33%	0		0	0	0	0	0	0	0	0
2000	Milne Port	2100	General	2140	Mobile Equipment	2144	Mobile Site Services Equipment	087	MO-	O1	Light Mobile Equipment	O1	Mobile Equipment	Light Mobile Equipment	Sea Container	MOBILE EQUIPMENT - HEATED/REFRIGERATED SEA CONTAINER L: 6096, W: 2440, H: 2440	2144-MO-031		Ea	6.7	25.0	666.1	250.0	941.1	0	0	0	0	0	4	0	100%	0%	0%	100%	0	0	0	0	Type B Construction 2BC-MRY1416	Removed	2014	Direct			33%		33%					33%	0		0	0	0	0	0	0	0	0
2000	Milne Port	2100	General	2140	Mobile Equipment	2144	Mobile Site Services Equipment	088	MO-	O1	Light Mobile Equipment	O1	Mobile Equipment	Light Mobile Equipment	Sea Container	MOBILE EQUIPMENT - REFRIGERATED SEA CONTAINER L: 6096, W: 2440, H: 2440	2144-MO-032		Ea	6.7	25.0	666.1	250.0	941.1	0	0	0	0	0	4	0	100%	0%	0%	100%	0	0	0	0	Type B Construction 2BC-MRY1416	Removed	2014	Direct			33%		33%					33%	0		0	0	0	0	0	0	0	0
2000	Milne Port	2100	General	2140	Mobile Equipment	2144	Mobile Site Services Equipment	089	MO-	O1	Light Mobile Equipment	O1	Mobile Equipment	Light Mobile Equipment	Sea Container	MOBILE EQUIPMENT - REFRIGERATED SEA CONTAINER L: 6096, W: 2440, H: 2440	2144-MO-033		Ea	6.7	25.0	666.1	250.0	941.1	0	0	0	0	0	4	0	100%	0%	0%	100%	0	0	0	0	Type B Construction 2BC-MRY1416	Removed	2014	Direct			33%		33%					33%	0		0	0	0	0	0	0	0	0
2000	Milne Port	2100	General	2140	Mobile Equipment	2144	Mobile Site Services Equipment	090	MO-	O1	Light Mobile Equipment	O1	Mobile Equipment	Light Mobile Equipment	Sea Container	MOBILE EQUIPMENT - REFRIGERATED SEA CONTAINER L: 6096, W: 2440, H: 2440	2144-MO-034		Ea	6.7	25.0	666.1	250.0	941.1	0	0	0	0	0	4	0	100%	0%	0%	100%	0	0	0	0	Type B Construction 2BC-MRY1416	Removed	2014	Direct			33%		33%					33%	0		0	0	0	0	0	0	0	0
2000	Milne Port	2100	General	2140	Mobile Equipment	2144	Mobile Site Services Equipment	091	MO-	O1	Light Mobile Equipment	O1	Mobile Equipment	Light Mobile Equipment	Sea Container	MOBILE EQUIPMENT - REFRIGERATED SEA CONTAINER L: 6096, W: 2440, H: 2440	2144-MO-035		Ea	6.7	25.0	666.1	250.0	941.1	0	0	0	0	0	4	0	100%	0%	0%	100%	0	0	0	0	Type B Construction 2BC-MRY1416	Removed	2014	Direct			33%		33%					33%	0		0	0	0	0	0	0	0	0
2000	Milne Port	2100	General	2140	Mobile Equipment	2144	Mobile Site Services Equipment	092	MO-	O1	Light Mobile Equipment	O1	Mobile Equipment	Light Mobile Equipment	Sea Container	MOBILE EQUIPMENT - REFRIGERATED SEA CONTAINER L: 6096, W: 2440, H: 2440	2144-MO-036		Ea	6.7	25.0	666.1	250.0	941.1	0	0	0	0	0	4	0	100%	0%	0%	100%	0	0	0	0	Type B Construction 2BC-MRY1416	Removed	2014	Direct			33%		33%					33%	0		0	0	0	0	0	0	0	0
2000	Milne Port	2100	General	2140	Mobile Equipment	2144	Mobile Site Services Equipment	093	MO-	O1	Light Mobile Equipment	O1	Mobile Equipment	Light Mobile Equipment	Sea Container	MOBILE EQUIPMENT - REFRIGERATED SEA CONTAINER L: 6096, W: 2440, H: 2440	2144-MO-037		Ea	6.7	25.0	666.1	250.0	941.1	0	0	0	0	0	4	0	100%	0%	0%	100%	0	0	0	0	Type B Construction 2BC-MRY1416	Removed	2014	Direct			33%		33%					33%	0		0	0	0	0	0	0	0	0
2000	Milne Port	2100	General	2140	Mobile Equipment	2144	Mobile Site Services Equipment	094	MO-	O1	Light Mobile Equipment	O1	Mobile Equipment	Light Mobile Equipment	Sea Container	MOBILE EQUIPMENT - REFRIGERATED SEA CONTAINER L: 6096, W: 2440, H: 2440	2144-MO-038		Ea	6.7	25.0	666.1	250.0	941.1	0	0	0	0	0	4	0	100%	0%	0%	100%	0	0	0	0	Type B Construction 2BC-MRY1416	Removed	2014	Direct			33%		33%					33%	0		0	0	0	0	0	0	0	0
2000	Milne Port	2100	General	2140	Mobile Equipment	2144	Mobile Site Services Equipment		MO-	O1	Light Mobile Equipment	O1	Mobile Equipment	Light Mobile Equipment	Pick up	MOBILE EQUIPMENT - AMBULANCE - FORD F350 L: 5715, W: 1752, H: 2032, 6350 kg	2342-MT-001	1	Ea	6.7	25.0	666.1	250.0	941.1	0	0	0	0	0	4	0	100%	0%	0%	100%	0	0	0	0	Type A 2AM-MRY1325	Removed	2015 A	Direct			33%		33%					33%	0		0	0	0	0	0	0	0	0
2000	Milne Port	2100	General	2140	Mobile Equipment	2144	Mobile Site Services Equipment		MO-	O3	Heavy Mobile Equipment	O3	Mobile Equipment	Heavy Mobile Equipment	Container Handler	MOBILE EQUIPMENT - CONTAINER HANDLER - KALMAR DRF 450-6S5S L: 11684, W: 3454, H: 2146, 72000 kg	2342-CV-023		Ea	13.0	120.0	1,298.9	1,200.0	2,618.9	0	0	0	0	0	96	0	100%	0%	0%	100%	0	0	0	0	Type A 2AM-MRY1325	Removed	2015 A	Direct			33%		33%					33%	0		0	0	0	0	0	0	0	0
2000	Milne Port	2100	General	2140	Mobile Equipment	2144	Mobile Site Services Equipment		MO-	O2	Medium Mobile Equipment	O2	Mobile Equipment	Medium Mobile Equipment	Hwy Truck	MOBILE EQUIPMENT - FREIGHT HAUL TRACTOR - WeSTERN STAR 4900			Ea	10.0	45.0	999.1	450.0	1,494.1	0	0	0	0	0	24	0	100%	0%	0%	100%	0	0	0	0	Type A 2AM-MRY1325	Removed	2015 A	Direct			33%		33%					33%	0		0	0	0	0	0	0	0	0
2000	Milne Port	2100	General	2140	Mobile Equipment	2144	Mobile Site Services Equipment		MO-	O2	Medium Mobile Equipment	O2	Mobile Equipment	Medium Mobile Equipment	Large Trailer	MOBILE EQUIPMENT - LOWBOY TRAILER			Ea	10.0	45.0	999.1	450.0	1,494.1	0	0	0	0	0	24	0	100%	0%	0%	100%	0	0	0	0	Type A 2AM-MRY1325	Removed	2015 A	Direct			33%		33%					33%	0		0	0	0	0	0	0	0	0
2000	Milne Port	2100	General	2140	Mobile Equipment	2144	Mobile Site Services Equipment		MO-	O1	Light Mobile Equipment	O1	Mobile Equipment	Light Mobile Equipment	Trailer	MOBILE EQUIPMENT - HIBOY TRAILER, SEMI DUMP			Ea	6.7	25.0	666.1	250.0	941.1	0	0	0	0	0	4	0	100%	0%	0%	100%	0	0	0	0	Type A 2AM-MRY1325	Removed	2015 A	Direct			33%		33%					33%	0		0	0	0	0	0	0	0	0
2000	Milne Port	2100	General	2140	Mobile Equipment	2144	Mobile Site Services Equipment		MO-	O2	Medium Mobile Equipment	O2	Mobile Equipment	Medium Mobile Equipment	Peterbilt Truck	MOBILE EQUIPMENT - MAINTENANCE FUEL/LUBE TRUCK - PETERBILT			Ea	10.0	45.0	999.1	450.0	1,494.1	0	0	0	0	0	24	0	100%	0%	0%	100%	0	0	0	0	Type A 2AM-MRY1325	Removed	2015 A	Direct			33%		33%					33%	0		0	0	0	0	0	0	0	0
2000	Milne Port	2100	General	2140	Mobile Equipment	2144	Mobile Site Services Equipment		MO-	O3	Heavy Mobile Equipment	O3	Mobile Equipment	Heavy Mobile Equipment	CAT 740	MOBILE EQUIPMENT - WATER TRUCK - CAT 740 (8000 GAL)			Ea	13.0	120.0	1,298.9	1,200.0	2,618.9	0	0	0	0	0	96	0	100%	0%	0%	100%	0	0	0	0	Type A 2AM-MRY1325	Removed	2015 A	Direct			33%		33%					33%	0		0	0	0	0	0	0	0	0
2000	Milne Port	2100	General	
2000	Milne Port	2200	Marine	2220	Ore Dock	2230	Causeway																	0	0	0	0	0	0	0	0%	100%	100%	0%	0	0	0	0	Type B Construction 2BC-MRY1416		2014	Direct													0		0	0	0	0	0	0	0	0
2000	Milne Port	2200	Marine	2220	Ore Dock	2223	Dock Office	099	BLD	FF1	Modular Building Not Contaminated (480 ft2)	FTR1	Buildings (Not Contaminated)	Single Trailers (modular)		Dock Office - Demolish and Decontaminate Building - Trailer - Single	2223-BLD-001	0	m2	0.2	3.4	22.4	33.6	59.4	0	0	0	0	0	1	0	0%	100%	0%	100%	0	0	0	0	Type B Construction 2BC-MRY1416	Removed	2014	Direct			33%	33%									0		0	0	0	0	0	0	0	0
2000	Milne Port	2200	Marine	2220	Ore Dock	2223	Dock Office	100	BLD	EG	Gravel Base Removal	EG	Flooring / Foundations	Gravel Base		Dock Office - Demolish and foundations - Gravel Base - Skidded Building	2223-BLD-001	0	m2	0.0	0.0	0.0	0.0	0.0	0	0	0	0	0	0	0	0%	100%	0%	100%	0	0	0	0	Type B Construction 2BC-MRY1416	Removed	2014	Direct			33%	33%	33%								0		0	0	0	0	0	0	0	0
2000	Milne Port	2200	Marine	2220	Ore Dock	2223	Dock Office	101	BLD		#N/A	FW	Flooring / Foundations	Wood Floor		Dock Office - Demolish floor finish - Raised Steel or Wooden Floor	2223-BLD-001	0	m2	0	0	0	0	0	0	0	0	0	0	0	0	0%	100%	0%	100%	0	0	0	0	Type B Construction 2BC-MRY1416	Removed	2014	Direct			33%	33%	33%								0		0	0	0	0	0	0	0	0
2000	Milne Port	2200	Marine	2220	Ore Dock	2221	Dock Structure (includes ship loader foundations)																	0	0	0	0	0	0	0	0%	100%	100%	0%	0	0	0	0	Type B Construction 2BC-MRY1416		2014	Direct													0		0	0	0	0	0	0	0	0
2000	Milne Port	2200	Marine	2220	Ore Dock	2225	Mooring Buoys																	0	0	0	0	0	0	0	0%	100%	100%	0%	0	0	0	0	Type B Construction 2BC-MRY1416		2014	Direct													0		0	0	0	0	0	0	0	0
2000	Milne Port	2200	Marine	2240	Transshipment and Marine Vessels	2240	Transshipment and Marine Vessels																	**0**	**0**	**0**	**0**	0	**0**	**0**	100%	0%	0%	100%	0	0	0	0	Type B Construction 2BC-MRY1416		2014	Direct													0		0	0	0	0	0	0	0	0
2000	Milne Port	2200	Marine	
2000	Milne Port	2300	Material Handling	2340	Stockpile	2342	Ore Reclaim System	129	CV-	CV	Reclaim Conveyor	CV	Mechanical Equipment	Reclaim Conveyor		CONVEYING - RECLAIM CONVEYOR - FAM L: 850000, W: 1524, H: 47000 VERTICAL LIFT SEE REMARKS kg	2342-CV-001	1	Ea	5,018	75,276	501,405	752,760	1,329,441	5,018	75,276	501,405	752,760	1,329,441	1,020	1,020	100%	0%	0%	100%	1,329,441	0	0	1,329,441	Type B Construction 2BC-MRY1416		2014	Direct			33%	33%	33%								0	443,147	443,147	443,147	0	0	0	0	0
2000	Milne Port	2300	Material Handling	2340	Stockpile	2342	Ore Reclaim System		BLD							Shiploading E-House - Demolish and Decontaminate Building - Special Modular / Prefabricated	2342-BLD-001	0	m2	0	0	0	0	0	0	0	0	0	0	0	0	0%	100%	0%	100%	0	0	0	0	Type B Construction 2BC-MRY1416		2014	Direct			33%	33%	33%								0	0	0	0	0	0	0	0	0
2000	Milne Port	2300	Material Handling	2340	Stockpile	2342	Ore Reclaim System		BLD	EG	Gravel Base Removal	EG	Flooring / Foundations	Gravel Base		Shiploading E-House - Demolish and foundations - Gravel Base - Skidded Building	2342-BLD-001	0	m2	0.0	0.0	0.0	0.0	0.0	0	0	0	0	0	0	0	0%	100%	0%	100%	0	0	0	0	Type B Construction 2BC-MRY1416		2014	Direct			33%	33%	33%								0	0	0	0	0	0	0	0	0
2000	Milne Port	2300	Material Handling	2340	Stockpile	2342	Ore Reclaim System		BLD		#N/A	FW	Flooring / Foundations	Wood Floor		Shiploading E-House - Demolish floor finish - Raised Steel or Wooden Floor	2342-BLD-001	0	m2	0	0	0	0	0	0	0	0	0	0	0	0	0%	100%	0%	100%	0	0	0	0	Type B Construction 2BC-MRY1416		2014	Direct			33%	33%	33%								0	0	0	0	0	0	0	0	0
2000	Milne Port	2300	Material Handling	2340	Stockpile	2342	Ore Reclaim System	124	CH-	MM2	Medium Equipment	MM2	Mechanical Equipment	Medium Equipment		CHUTE / DIVERTER - RECLAIM CONVEYOR DISCHARGE CHUTE - FAM	2342-CH-015	0	Ea	19.2	213.0	1,918.3	2,130.0	4,261.3	0	0	0	0	0	1	0	100%	0%	0%	100%	0	0	0	0	Type B Construction 2BC-MRY1416	Removed	2014	Direct			33%		33%					33%	0		0	0	0	0	0	0	0	0
2000	Milne Port	2300	Material Handling	2340	Stockpile	2342	Ore Reclaim System	125	CH-	MM2	Medium Equipment	MM2	Mechanical Equipment	Medium Equipment		CHUTE / DIVERTER - RECLAIM CONVEYOR MOBILE CHUTE - FAM	2342-CH-026	0	Ea	19.2	213.0	1,918.3	2,130.0	4,261.3	0	0	0	0	0	1	0	100%	0%	0%	100%	0	0	0	0	Type B Construction 2BC-MRY1416	Removed	2014	Direct			33%		33%					33%	0		0	0	0	0	0	0	0	0
2000	Milne Port	2300	Material Handling	2340	Stockpile	2342	Ore Reclaim System	126	CH-	MM2	Medium Equipment	MM2	Mechanical Equipment	Medium Equipment		CHUTE / DIVERTER - RECLAIM CONVEYOR MOBILE CHUTE - FAM	2342-CH-027	0	Ea	19.2	213.0	1,918.3	2,130.0	4,261.3	0	0	0	0	0	1	0	100%	0%	0%	100%	0	0	0	0	Type B Construction 2BC-MRY1416	Removed	2014	Direct			33%		33%					33%	0		0	0	0	0	0	0	0	0
2000	Milne Port	2300	Material Handling	2340	Stockpile	2342	Ore Reclaim System	127	CH-	MM2	Medium Equipment	MM2	Mechanical Equipment	Medium Equipment		CHUTE / DIVERTER - RECLAIM CONVEYOR MOBILE CHUTE - FAM	2342-CH-028	0	Ea	19.2	213.0	1,918.3	2,130.0	4,261.3	0	0	0	0	0	1	0	100%	0%	0%	100%	0	0	0	0	Type B Construction 2BC-MRY1416	Removed	2014	Direct			33%		33%					33%	0		0	0	0	0	0	0	0	0
2000	Milne Port	2300	Material Handling	2340	Stockpile	2342	Ore Reclaim System	128	CH-	MM2	Medium Equipment	MM2	Mechanical Equipment	Medium Equipment		CHUTE / DIVERTER - RECLAIM CONVEYOR MOBILE CHUTE - FAM	2342-CH-029	0	Ea	19.2	213.0	1,918.3	2,130.0	4,261.3	0	0	0	0	0	1	0	100%	0%	0%	100%	0	0	0	0	Type B Construction 2BC-MRY1416	Removed	2014	Direct			33%		33%					33%	0		0	0	0	0	0	0	0	0
2000	Milne Port	2300	Material Handling	2340	Stockpile	2342	Ore Reclaim System	137	FE-	MM3	Heavy Equipment	MM3	Mechanical Equipment	Heavy Equipment	Mining Equipment	FEEDER - MOBILE FEEDER - MASABA MINING EQUIPMENT	2342-FE-002	0	Ea	168.0	2,220.0	16,785.4	22,200.0	41,205.4	0	0	0	0	0	56	0	100%	0%	0%	100%	0	0	0	0	Type B Construction 2BC-MRY1416	Removed	2014	Direct			33%		33%					33%	0		0	0	0	0	0	0	0	0
2000	Milne Port	2300	Material Handling	2340	Stockpile	2342	Ore Reclaim System	138	FE-	MM3	Heavy Equipment	MM3	Mechanical Equipment	Heavy Equipment	Mining Equipment	FEEDER - MOBILE FEEDER - MASABA MINING EQUIPMENT	2342-FE-003	0	Ea	168.0	2,220.0	16,785.4	22,200.0	41,205.4	0	0	0	0	0	56	0	100%	0%	0%	100%	0	0	0	0	Type B Construction 2BC-MRY1416	Removed	2014	Direct			33%		33%					33%	0		0	0	0	0	0	0	0	0
2000	Milne Port	2300	Material Handling	2340	Stockpile	2342	Ore Reclaim System	139	FE-	MM3	Heavy Equipment	MM3	Mechanical Equipment	Heavy Equipment	Mining Equipment	FEEDER - MOBILE FEEDER - MASABA MINING EQUIPMENT	2342-FE-004	0	Ea	168.0	2,220.0	16,785.4	22,200.0	41,205.4	0	0	0	0	0	56	0	100%	0%	0%	100%	0	0	0	0	Type B Construction 2BC-MRY1416	Removed	2014	Direct			33%		33%					33%	0		0	0	0	0	0	0	0	0
2000	Milne Port	2300	Material Handling	2340	Stockpile	2342	Ore Reclaim System	140	HP-	MM1	Light Equipment	MM1	Mechanical Equipment	Light Equipment	sampler bin	HOPPER - SAMPLER BIN - FAM	2342-HP-022	0	Ea	8.1	106.5	809.3	1,065.0	1,980.8	0	0	0	0	0	1	0	100%	0%	0%	100%	0	0	0	0	Type B Construction 2BC-MRY1416	Removed	2014	Direct			33%		33%					33%	0		0	0	0	0	0	0	0	0
2000	Milne Port	2300	Material Handling	2340	Stockpile	2342	Ore Reclaim System	141	SA-	MM2	Medium Equipment	MM2	Mechanical Equipment	Medium Equipment		SAMPLER - ORE SAMPLER - FAM L: N/A, W: N/A, H: N/A	2342-SA-019	0	Ea	19.2	213.0	1,918.3	2,130.0	4,261.3	0	0	0	0	0	1	0	100%	0%	0%	100%	0	0	0	0	Type B Construction 2BC-MRY1416	Removed	2014	Direct			33%		33%					33%	0		0	0	0	0	0	0	0	0
2000	Milne Port	2300	Material Handling	2340	Stockpile	2342	Ore Reclaim System	130	MT-		#N/A					RECLAIM CONVEYOR	2342-MT-001	1	Ea	0	0	0	0	0	0	0	0	0	0	0	0	100%	0%	0%	100%	0	0	0	0	Type B Construction 2BC-MRY1416		2014	Direct			33%	33%	33%								0	0	0	0	0	0	0	0	0
2000	Milne Port	2300	Material Handling	2340	Stockpile	2342	Ore Reclaim System	131	CV-	O3	Heavy Mobile Equipment	O3	Mobile Equipment	Heavy Mobile Equipment		CONVEYING - JUMP CONVEYOR - MASABA MINING EQUIPMENT	2342-CV-023		Ea	13.0	120.0	1,298.9	1,200.0	2,618.9	0	0	0	0	0	96	0	100%	0%	0%	100%	0	0	0	0	Type B Construction 2BC-MRY1416	Removed	2014	Direct			33%		33%					33%	0		0	0	0	0	0	0	0	0
2000	Milne Port	2300	Material Handling	2340	Stockpile	2342	Ore Reclaim System	132	CV-	O3	Heavy Mobile Equipment	O3	Mobile Equipment	Heavy Mobile Equipment		CONVEYING - JUMP CONVEYOR - MASABA MINING EQUIPMENT	2342-CV-024		Ea	13.0	120.0	1,298.9	1,200.0	2,618.9	0	0	0	0	0	96	0	100%	0%	0%	100%	0	0	0	0	Type B Construction 2BC-MRY1416	Removed	2014	Direct			33%		33%					33%	0		0	0	0	0	0	0	0	0
2000	Milne Port	2300	Material Handling	2340	Stockpile	2342	Ore Reclaim System	133	CV-	O3	Heavy Mobile Equipment	O3	Mobile Equipment	Heavy Mobile Equipment		CONVEYING - JUMP CONVEYOR - MASABA MINING EQUIPMENT	2342-CV-025		Ea	13.0	120.0	1,298.9	1,200.0	2,618.9	0	0	0	0	0	96	0	100%	0%	0%	100%	0	0	0	0	Type B Construction 2BC-MRY1416	Removed	2014	Direct			33%		33%					33%	0		0	0	0	0	0	0	0	0
2000	Milne Port	2300	Material Handling	2340	Stockpile	2342	Ore Reclaim System	134	CV-	O3	Heavy Mobile Equipment	O3	Mobile Equipment	Heavy Mobile Equipment		CONVEYING - JUMP CONVEYOR - MASABA MINING EQUIPMENT	2342-CV-030		Ea	13.0	120.0	1,298.9	1,200.0	2,618.9	0	0	0	0	0	96	0	100%	0%	0%	100%	0	0	0	0	Type B Construction 2BC-MRY1416	Removed	2014	Direct			33%		33%					33%	0		0	0	0	0	0	0	0	0
2000	Milne Port	2300	Material Handling	2340	Stockpile	2342	Ore Reclaim System	135	CV-	O3	Heavy Mobile Equipment	O3	Mobile Equipment	Heavy Mobile Equipment		CONVEYING - JUMP CONVEYOR - MASABA MINING EQUIPMENT	2342-CV-031		Ea	13.0	120.0	1,298.9	1,200.0	2,618.9	0	0	0	0	0	96	0	100%	0%	0%	100%	0	0	0	0	Type B Construction 2BC-MRY1416	Removed	2014	Direct			33%		33%					33%	0		0	0	0	0	0	0	0	0
2000	Milne Port	2300	Material Handling	2340	Stockpile	2342	Ore Reclaim System	136	CV-	O3	Heavy Mobile Equipment	O3	Mobile Equipment	Heavy Mobile Equipment		CONVEYING - JUMP CONVEYOR - MASABA MINING EQUIPMENT	2342-CV-032		Ea	13.0	120.0	1,298.9	1,200.0	2,618.9	0	0

Baffinland

'Mary River Project - Complete Project Security Assesment - Estimate Breakdown Structure'
Issued on November 8, 2017

| | | |

| | | |

Baffinland

'Mary River Project - Complete Project Security Assesment - Estimate Breakdown Structure'
Issued on November 8, 2017

| | | |

| | | |

Baffinland

'Mary River Project - Complete Project Security Assesment - Estimate Breakdown Structure'
Issued on November 8, 2017

| | | |

Baffinland

'Mary River Project - Complete Project Security Assesment - Estimate Breakdown Structure'
Issued on November 8, 2017

| | | |

Baffinland

'Mary River Project - Complete Project Security Assesment - Estimate Breakdown Structure'
Issued on November 8, 2017

| | | |

| | | |

Level 0 - Site Location	Level 0 - Description	Level 1 - Area	Level 1 - Description	Level 2 - Facility / System	Level 2 - Description	Level 3 - Sub Facility / Sub	Level 3 - Description	ID CODE	Equipment Type	Price Code	Price Code Description	Qty Code	Area - QTY Code	QTY Code Description	Type	Description	Tag Number	QTY	Unit	Manhours Per Unit	Unit Fuel Consumption	Unit Labour	Unit Equipment	Unit Rate	Total Manhours	Total Fuel Consumption	Total Labour	Total Equipment	Total Cost ($)	Unit M3	Total Vol (m3)	IOL (%)	Crown Land (%)	Water Liability (%)	Land Liability (%)	IOL Cost ($)	Crown Land Cost ($)	Water Liability Cost ($)	Land Liability Cost ($)	License	Adjustment Tag	Associated Work Plan	Type of Costs	C&M	Closure			Post Closure					C&M	Closure			Post Closure				
	Year 0 - %	Year 0+1 - %	Year 1 - %	Year 2 - %	Year 3 - %	Year 4 - %	Year 5 - %	Year 6 - %	Year 7 - %	Year 8 - %	Year 6- Cost ($)	Year 6+1- Cost ($)	Year 1 - Cost ($)	Year 2 - Cost ($)	Year 3 - Cost ($)	Year 4 - Cost ($)	Year 5 - Cost ($)	Year 6 - Cost ($)	Year 7 - Cost ($)	Year 8 - Cost ($)
3000	Tote Road	3100	General	3110	Communication and IT Infrastructure	3111	Communications Facility No. 1	513	BLD	FF4	ISO Container	FC	Buildings (Not Contaminated)	ISO Shipping Containers		Communication Shed No. 4 - Demolish Building ISO Shipping Container	3111-BLD-004	15	m2	0.1	1.7	11.2	16.8	29.7	2	25	167	250	442	1	15	100%	0%	0%	100%	442	0	0	442	Type A 2AM-MRY1325		2014	Direct			33%	33%	33%					0		147	147	147	0	0	0	0	0
3000	Tote Road	3100	General	3110	Communication and IT Infrastructure	3111	Communications Facility No. 1	505	BLD	EG	Gravel Base Removal	EG	Flooring / Foundations	Gravel Base		Communication Shed No. 1 - Demolish and foundations - Gravel Base - Skidded Building	3111-BLD-001	15	m2	0.0	0.0	0.0	0.0	0.0	0	0	0	0	0	0	0	100%	0%	0%	100%	0	0	0	0	Type A 2AM-MRY1325		2014	Direct			33%	33%	33%					0		0	0	0	0	0	0	0	0
3000	Tote Road	3100	General	3110	Communication and IT Infrastructure	3111	Communications Facility No. 1	506	BLD		#N/A	FW	Flooring / Foundations	Wood Floor		Communication Shed No. 1 - Demolish floor finish - Raised Steel or Wooden Floor	3111-BLD-001	15	m2	0	0	0	0	0	0	0	0	0	0	0	0	100%	0%	0%	100%	0	0	0	0	Type A 2AM-MRY1325		2014	Direct			33%	33%	33%					0		0	0	0	0	0	0	0	0
3000	Tote Road	3100	General	3110	Communication and IT Infrastructure	3111	Communications Facility No. 1	508	BLD	EG	Gravel Base Removal	EG	Flooring / Foundations	Gravel Base		Communication Shed No. 2 - Demolish and foundations - Gravel Base - Skidded Building	3111-BLD-002	15	m2	0.0	0.0	0.0	0.0	0.0	0	0	0	0	0	0	0	100%	0%	0%	100%	0	0	0	0	Type A 2AM-MRY1325		2014	Direct			33%	33%	33%					0		0	0	0	0	0	0	0	0
3000	Tote Road	3100	General	3110	Communication and IT Infrastructure	3111	Communications Facility No. 1	509	BLD		#N/A	FW	Flooring / Foundations	Wood Floor		Communication Shed No. 2 - Demolish floor finish - Raised Steel or Wooden Floor	3111-BLD-002	15	m2	0	0	0	0	0	0	0	0	0	0	0	0	100%	0%	0%	100%	0	0	0	0	Type A 2AM-MRY1325		2014	Direct			33%	33%	33%					0		0	0	0	0	0	0	0	0
3000	Tote Road	3100	General	3110	Communication and IT Infrastructure	3111	Communications Facility No. 1	511	BLD	EG	Gravel Base Removal	EG	Flooring / Foundations	Gravel Base		Communication Shed No. 3 - Demolish and foundations - Gravel Base - Skidded Building	3111-BLD-003	15	m2	0.0	0.0	0.0	0.0	0.0	0	0	0	0	0	0	0	100%	0%	0%	100%	0	0	0	0	Type A 2AM-MRY1325		2014	Direct			33%	33%	33%					0		0	0	0	0	0	0	0	0
3000	Tote Road	3100	General	3110	Communication and IT Infrastructure	3111	Communications Facility No. 1	512	BLD		#N/A	FW	Flooring / Foundations	Wood Floor		Communication Shed No. 3 - Demolish floor finish - Raised Steel or Wooden Floor	3111-BLD-003	15	m2	0	0	0	0	0	0	0	0	0	0	0	0	100%	0%	0%	100%	0	0	0	0	Type A 2AM-MRY1325		2014	Direct			33%	33%	33%					0		0	0	0	0	0	0	0	0
3000	Tote Road	3100	General	3110	Communication and IT Infrastructure	3111	Communications Facility No. 1	514	BLD	EG	Gravel Base Removal	EG	Flooring / Foundations	Gravel Base		Communication Shed No. 4 - Demolish and foundations - Gravel Base - Skidded Building	3111-BLD-004	15	m2	0.0	0.0	0.0	0.0	0.0	0	0	0	0	0	0	0	100%	0%	0%	100%	0	0	0	0	Type A 2AM-MRY1325		2014	Direct			33%	33%	33%					0		0	0	0	0	0	0	0	0
3000	Tote Road	3100	General	3110	Communication and IT Infrastructure	3111	Communications Facility No. 1	515	BLD		#N/A	FW	Flooring / Foundations	Wood Floor		Communication Shed No. 4 - Demolish floor finish - Raised Steel or Wooden Floor	3111-BLD-004	15	m2	0	0	0	0	0	0	0	0	0	0	0	0	100%	0%	0%	100%	0	0	0	0	Type A 2AM-MRY1325		2014	Direct			33%	33%	33%					0		0	0	0	0	0	0	0	0
3000	Tote Road	3100	General	3110	Communication and IT Infrastructure	3111	Communications Facility No. 1	504	BLD	FF4	ISO Container	FC	Buildings (Not Contaminated)	ISO Shipping Containers		IT Towers Communication Sheds (10 units at 15m2 ea)		150	m2	0.1	1.7	11.2	16.8	29.7	17	252	1,680	2,522	4,454	1	150	100%	0%	0%	100%	4,454	0	0	4,454	Type A 2AM-MRY1325	added	2018-R	Direct			33%	33%	33%					0		1,485	1,485	1,485	0	0	0	0	0
3000	Tote Road	3100	General	3110	Communication and IT Infrastructure	3112	Communications Facility No. 2	517	BLD	FF4	ISO Container	FC	Buildings (Not Contaminated)	ISO Shipping Containers		Communication Shed No. 5 - Demolish Building ISO Shipping Container	3112-BLD-001	15	m2	0.1	1.7	11.2	16.8	29.7	2	25	167	250	442	1	15	100%	0%	0%	100%	442	0	0	442	Type A 2AM-MRY1325		2014	Direct			33%	33%	33%					0		147	147	147	0	0	0	0	0
3000	Tote Road	3100	General	3110	Communication and IT Infrastructure	3112	Communications Facility No. 2	520	BLD	FF4	ISO Container	FC	Buildings (Not Contaminated)	ISO Shipping Containers		Communication Shed No. 6 - Demolish Building ISO Shipping Container	3112-BLD-002	15	m2	0.1	1.7	11.2	16.8	29.7	2	25	167	250	442	1	15	100%	0%	0%	100%	442	0	0	442	Type A 2AM-MRY1325		2014	Direct			33%	33%	33%					0		147	147	147	0	0	0	0	0
3000	Tote Road	3100	General	3110	Communication and IT Infrastructure	3112	Communications Facility No. 2	523	BLD	FF4	ISO Container	FC	Buildings (Not Contaminated)	ISO Shipping Containers		Communication Shed No. 7 - Demolish Building ISO Shipping Container	3112-BLD-003	15	m2	0.1	1.7	11.2	16.8	29.7	2	25	167	250	442	1	15	100%	0%	0%	100%	442	0	0	442	Type A 2AM-MRY1325		2014	Direct			33%	33%	33%					0		147	147	147	0	0	0	0	0
3000	Tote Road	3100	General	3110	Communication and IT Infrastructure	3112	Communications Facility No. 2	526	BLD	FF4	ISO Container	FC	Buildings (Not Contaminated)	ISO Shipping Containers		Communication Shed No. 8 - Demolish Building ISO Shipping Container	3112-BLD-004	15	m2	0.1	1.7	11.2	16.8	29.7	2	25	167	250	442	1	15	100%	0%	0%	100%	442	0	0	442	Type A 2AM-MRY1325		2014	Direct			33%	33%	33%					0		147	147	147	0	0	0	0	0
3000	Tote Road	3100	General	3110	Communication and IT Infrastructure	3112	Communications Facility No. 2	518	BLD	EG	Gravel Base Removal	EG	Flooring / Foundations	Gravel Base		Communication Shed No. 5 - Demolish and foundations - Gravel Base - Skidded Building	3112-BLD-001	15	m2	0.0	0.0	0.0	0.0	0.0	0	0	0	0	0	0	0	100%	0%	0%	100%	0	0	0	0	Type A 2AM-MRY1325		2014	Direct			33%	33%	33%					0		0	0	0	0	0	0	0	0
3000	Tote Road	3100	General	3110	Communication and IT Infrastructure	3112	Communications Facility No. 2	519	BLD		#N/A	FW	Flooring / Foundations	Wood Floor		Communication Shed No. 5 - Demolish floor finish - Raised Steel or Wooden Floor	3112-BLD-001	15	m2	0	0	0	0	0	0	0	0	0	0	0	0	100%	0%	0%	100%	0	0	0	0	Type A 2AM-MRY1325		2014	Direct			33%	33%	33%					0		0	0	0	0	0	0	0	0
3000	Tote Road	3100	General	3110	Communication and IT Infrastructure	3112	Communications Facility No. 2	521	BLD	EG	Gravel Base Removal	EG	Flooring / Foundations	Gravel Base		Communication Shed No. 6 - Demolish and foundations - Gravel Base - Skidded Building	3112-BLD-002	15	m2	0.0	0.0	0.0	0.0	0.0	0	0	0	0	0	0	0	100%	0%	0%	100%	0	0	0	0	Type A 2AM-MRY1325		2014	Direct			33%	33%	33%					0		0	0	0	0	0	0	0	0
3000	Tote Road	3100	General	3110	Communication and IT Infrastructure	3112	Communications Facility No. 2	522	BLD		#N/A	FW	Flooring / Foundations	Wood Floor		Communication Shed No. 6 - Demolish floor finish - Raised Steel or Wooden Floor	3112-BLD-002	15	m2	0	0	0	0	0	0	0	0	0	0	0	0	100%	0%	0%	100%	0	0	0	0	Type A 2AM-MRY1325		2014	Direct			33%	33%	33%					0		0	0	0	0	0	0	0	0
3000	Tote Road	3100	General	3110	Communication and IT Infrastructure	3112	Communications Facility No. 2	524	BLD	EG	Gravel Base Removal	EG	Flooring / Foundations	Gravel Base		Communication Shed No. 7 - Demolish and foundations - Gravel Base - Skidded Building	3112-BLD-003	15	m2	0.0	0.0	0.0	0.0	0.0	0	0	0	0	0	0	0	100%	0%	0%	100%	0	0	0	0	Type A 2AM-MRY1325		2014	Direct			33%	33%	33%					0		0	0	0	0	0	0	0	0
3000	Tote Road	3100	General	3110	Communication and IT Infrastructure	3112	Communications Facility No. 2	525	BLD		#N/A	FW	Flooring / Foundations	Wood Floor		Communication Shed No. 7 - Demolish floor finish - Raised Steel or Wooden Floor	3112-BLD-003	15	m2	0	0	0	0	0	0	0	0	0	0	0	0	100%	0%	0%	100%	0	0	0	0	Type A 2AM-MRY1325		2014	Direct			33%	33%	33%					0		0	0	0	0	0	0	0	0
3000	Tote Road	3100	General	3110	Communication and IT Infrastructure	3112	Communications Facility No. 2	527	BLD	EG	Gravel Base Removal	EG	Flooring / Foundations	Gravel Base		Communication Shed No. 8 - Demolish and foundations - Gravel Base - Skidded Building	3112-BLD-004	15	m2	0.0	0.0	0.0	0.0	0.0	0	0	0	0	0	0	0	100%	0%	0%	100%	0	0	0	0	Type A 2AM-MRY1325		2014	Direct			33%	33%	33%					0		0	0	0	0	0	0	0	0
3000	Tote Road	3100	General	3110	Communication and IT Infrastructure	3112	Communications Facility No. 2	528	BLD		#N/A	FW	Flooring / Foundations	Wood Floor		Communication Shed No. 8 - Demolish floor finish - Raised Steel or Wooden Floor	3112-BLD-004	15	m2	0	0	0	0	0	0	0	0	0	0	0	0	100%	0%	0%	100%	0	0	0	0	Type A 2AM-MRY1325		2014	Direct			33%	33%	33%					0		0	0	0	0	0	0	0	0
3000	Tote Road	3100	General	3110	Communication and IT Infrastructure	3113	Communications Facility No. 3	530	BLD	FF4	ISO Container	FC	Buildings (Not Contaminated)	ISO Shipping Containers		Communication Shed No. 9 - Demolish Building ISO Shipping Container	3113-BLD-001	15	m2	0.1	1.7	11.2	16.8	29.7	2	25	167	250	442	1	15	100%	0%	0%	100%	442	0	0	442	Type A 2AM-MRY1325		2014	Direct			33%	33%	33%					0		147	147	147	0	0	0	0	0
3000	Tote Road	3100	General	3110	Communication and IT Infrastructure	3113	Communications Facility No. 3	533	BLD	FF4	ISO Container	FC	Buildings (Not Contaminated)	ISO Shipping Containers		Communication Shed No. 10 - Demolish Building - ISO Shipping Container	3113-BLD-002	15	m2	0.1	1.7	11.2	16.8	29.7	2	25	167	250	442	1	15	100%	0%	0%	100%	442	0	0	442	Type A 2AM-MRY1325		2014	Direct			33%	33%	33%					0		147	147	147	0	0	0	0	0
3000	Tote Road	3100	General	3110	Communication and IT Infrastructure	3113	Communications Facility No. 3	536	BLD	FF4	ISO Container	FC	Buildings (Not Contaminated)	ISO Shipping Containers		Communication Shed No. 11 - Demolish Building - ISO Shipping Container	3113-BLD-003	15	m2	0.1	1.7	11.2	16.8	29.7	2	25	167	250	442	1	15	100%	0%	0%	100%	442	0	0	442	Type A 2AM-MRY1325		2014	Direct			33%	33%	33%					0		147	147	147	0	0	0	0	0
3000	Tote Road	3100	General	3110	Communication and IT Infrastructure	3113	Communications Facility No. 3	531	BLD	EG	Gravel Base Removal	EG	Flooring / Foundations	Gravel Base		Communication Shed No. 9 - Demolish and foundations - Gravel Base - Skidded Building	3113-BLD-001	15	m2	0.0	0.0	0.0	0.0	0.0	0	0	0	0	0	0	0	100%	0%	0%	100%	0	0	0	0	Type A 2AM-MRY1325		2014	Direct			33%	33%	33%					0		0	0	0	0	0	0	0	0
3000	Tote Road	3100	General	3110	Communication and IT Infrastructure	3113	Communications Facility No. 3	532	BLD		#N/A	FW	Flooring / Foundations	Wood Floor		Communication Shed No. 9 - Demolish floor finish - Raised Steel or Wooden Floor	3113-BLD-001	15	m2	0	0	0	0	0	0	0	0	0	0	0	0	100%	0%	0%	100%	0	0	0	0	Type A 2AM-MRY1325		2014	Direct			33%	33%	33%					0		0	0	0	0	0	0	0	0
3000	Tote Road	3100	General	3110	Communication and IT Infrastructure	3113	Communications Facility No. 3	534	BLD	EG	Gravel Base Removal	EG	Flooring / Foundations	Gravel Base		Communication Shed No. 10 - Demolish and foundations - Gravel Base - Skidded Building	3113-BLD-002	15	m2	0.0	0.0	0.0	0.0	0.0	0	0	0	0	0	0	0	100%	0%	0%	100%	0	0	0	0	Type A 2AM-MRY1325		2014	Direct			33%	33%	33%					0		0	0	0	0	0	0	0	0
3000	Tote Road	3100	General	3110	Communication and IT Infrastructure	3113	Communications Facility No. 3	535	BLD		#N/A	FW	Flooring / Foundations	Wood Floor		Communication Shed No. 10 - Demolish floor finish - Raised Steel or Wooden Floor	3113-BLD-002	15	m2	0	0	0	0	0	0	0	0	0	0	0	0	100%	0%	0%	100%	0	0	0	0	Type A 2AM-MRY1325		2014	Direct			33%	33%	33%					0		0	0	0	0	0	0	0	0
3000	Tote Road	3100	General	3110	Communication and IT Infrastructure	3113	Communications Facility No. 3	537	BLD	EG	Gravel Base Removal	EG	Flooring / Foundations	Gravel Base		Communication Shed No. 11 - Demolish and foundations - Gravel Base - Skidded Building	3113-BLD-003	15	m2	0.0	0.0	0.0	0.0	0.0	0	0	0	0	0	0	0	100%	0%	0%	100%	0	0	0	0	Type A 2AM-MRY1325		2014	Direct			33%	33%	33%					0		0	0	0	0	0	0	0	0
3000	Tote Road	3100	General	3110	Communication and IT Infrastructure	3113	Communications Facility No. 3	538	BLD		#N/A	FW	Flooring / Foundations	Wood Floor		Communication Shed No. 11 - Demolish floor finish - Raised Steel or Wooden Floor	3113-BLD-003	15	m2	0	0	0	0	0	0	0	0	0	0	0	0	100%	0%	0%	100%	0	0	0	0	Type A 2AM-MRY1325		2014	Direct			33%	33%	33%					0		0	0	0	0	0	0	0	0
3000	Tote Road	3100	General	3110	Communication and IT Infrastructure	3114	Communications Facility No. 4													0	0	0	0	0	0	0	0	0	0	0	0	100%	0%			0	0	0																	0		0	0	0	0	0	0	0	0
3000	Tote Road	3100	General	3130	Site Development	3138	Borrow Source at Km 102													0	0	0	0	0	0	0	0	0	0	0	0	100%	0%			0	0	0																	0		0	0	0	0	0	0	0	0
3000	Tote Road	3100	General	3130	Site Development	3138	Borrow Source at Km 2			A3	Grade & Re-Contour	A2	Site Works	Grade and Re-Contour	Grade and Contour	Km 2 Borrow source		41,795	m2	0.0	0.1	1.3	0.4	1.8	530	6,113	53,037	16,574	75,723	0	0	100%	0%	0%	100%	75,723	0	0	75,723	Type A 2AM-MRY1325		2015	Direct			100%							0		75,723	0	0	0	0	0	0	0
3000	Tote Road	3100	General	3130	Site Development	3138	Borrow Source at Km 2			A3	Grade & Re-Contour	A2	Site Works	Grade and Re-Contour	Grade and Contour	Km 2 Borrow source (marginal increase in 2017)		1,000	m2	0.0	0.1	1.3	0.4	1.8	13	146	1,269	397	1,812	0	0	100%	0%	0%	100%	1,812	0	0	1,812	Type A 2AM-MRY1325	Added	2017	Direct			100%							0		1,812	0	0	0	0	0	0	0
3000	Tote Road	3100	General	3130	Site Development	3138	Borrow Source at Km 2			A3	Grade & Re-Contour	A2	Site Works	Grade and Re-Contour	Grade and Contour	Km 2 Borrow source (marginal increase in 2018)		1,500	m2	0.0	0.1	1.3	0.4	1.8	19	219	1,903	595	2,718	0	0	100%	0%	0%	100%	2,718	0	0	2,718	Type A 2AM-MRY1325	Added	2018	Direct			100%							0		2,718	0	0	0	0	0	0	0
3000	Tote Road	3100	General	3130	Site Development	3138	Borrow Source at Km 97/98													0	0	0	0	0	0	0	0	0	0	0	0	100%	0%			0	0	0																	0		0	0	0	0	0	0	0	0
3000	Tote Road	3100	General	3130	Site Development	3138	Borrow Source at P1			A3	Grade & Re-Contour	A2	Site Works	Grade and Re-Contour	Grade and Contour	P1 Borrow Source		75,820	m2	0.0	0.1	1.3	0.4	1.8	962	11,089	96,215	30,066	137,369	0	0	0%	100%	0%	100%	0	137,369	0	137,369	Type A 2AM-MRY1325	Check	2014	Direct			50%	50%						0		68,685	68,685	0	0	0	0	0	0
3000	Tote Road	3100	General	3130	Site Development	3139	Infrastructure Pads			A3	Grade & Re-Contour	A2	Site Works	Grade and Re-Contour		Explosive magazine pads along Tote Road		760	m2	0.0	0.1	1.3	0.4	1.8	10	111	964	301	1,377	0	0	100%	0%	0%	100%	1,377	0	0	1,377	Type A 2AM-MRY1325		2014	Direct			33%	33%	33%					0		459	459	459	0	0	0	0	0
3000	Tote Road	3100	General	3130	Site Development	3139	Infrastructure Pads			A3	Grade & Re-Contour	A2	Site Works	Grade and Re-Contour	Grade and Contour	Laydown Pad development - Crushing Plant and Crushed Material Stockpile		80,000	m2	0.0	0.1	1.3	0.4	1.8	1,015	11,700	101,519	31,724	144,824	0	0	0%	100%	0%	100%	0	144,824	0	144,824	Type A 2AM-MRY1325	Added	2018	Direct			33%	33%	33%					0		48,275	48,275	48,275	0	0	0	0	0
3000	Tote Road	3100	General	3130	Site Development	3139	Infrastructure Pads			A3	Grade & Re-Contour	A2	Site Works	Grade and Re-Contour	Grade and Contour	Laydown No. 1 - 2018 Work Plan		35,000	m2	0.0	0.1	1.3	0.4	1.8	444	5,119	44,415	13,879	63,360	0	0	100%	0%	0%	100%	63,360	0	0	63,360	Type A 2AM-MRY1325	Added	2018	Direct			33%	33%	33%					0		21,120	21,120	21,120	0	0	0	0	0
3000	Tote Road	3100	General	3130	Site Development	3139	Infrastructure Pads			A3	Grade & Re-Contour	A2	Site Works	Grade and Re-Contour	Grade and Contour	Laydown R3 (2017 Carry Over)		25,800	m2	0.0	0.1	1.3	0.4	1.8	327	3,773	32,740	10,231	46,706	0	0	100%	0%	0%	100%	46,706	0	0	46,706	Type A 2AM-MRY1325	Added	2018	Direct			33%	33%	33%					0		15,569	15,569	15,569	0	0	0	0	0
3000	Tote Road	3100	General	3130	Site Development	3139	Infrastructure Pads			A3	Grade & Re-Contour	A2	Site Works	Grade and Re-Contour	Grade and Contour	Laydown No. 10 - 2018 Work Plan		25,000	m2	0.0	0.1	1.3	0.4	1.8	317	3,656	31,725	9,914	45,257	0	0	100%	0%	0%	100%	45,257	0	0	45,257	Type A 2AM-MRY1325	Added	2018	Direct			33%	33%	33%					0		15,086	15,086	15,086	0	0	0	0	0
3000	Tote Road	3100	General	3130	Site Development	3139	Infrastructure Pads			A3	Grade & Re-Contour	A2	Site Works	Grade and Re-Contour	Grade and Contour	Laydown Pad development - KM12.8 Explosives Magazine		23,000	m2	0.0	0.1	1.3	0.4	1.8	292	3,364	29,187	9,121	41,637	0	0	100%	0%	0%	100%	41,637	0	0	41,637	Type A 2AM-MRY1325	Added	2018	Direct			33%	33%	33%					0		13,879	13,879	13,879	0	0	0	0	0
3000	Tote Road	3100	General	3130	Site Development	3139	Infrastructure Pads			A3	Grade & Re-Contour	A2	Site Works	Grade and Re-Contour	Grade and Contour	Laydown R1 (2017 Carry Over)		20,200	m2	0.0	0.1	1.3	0.4	1.8	256	2,954	25,634	8,010	36,568	0	0	100%	0%	0%	100%	36,568	0	0	36,568	Type A 2AM-MRY1325	Added	2018	Direct			33%	33%	33%					0		12,189	12,189	12,189	0	0	0	0	0
3000	Tote Road	3100	General	3130	Site Development	3139	Infrastructure Pads			A3	Grade & Re-Contour	A2	Site Works	Grade and Re-Contour	Grade and Contour	Laydown R2 (2017 Carry Over)		20,000	m2	0.0	0.1	1.3	0.4	1.8	254	2,925	25,380	7,931	36,206	0	0	100%	0%	0%	100%	36,206	0	0	36,206	Type A 2AM-MRY1325	Added	2018	Direct			33%	33%	33%					0		12,069	12,069	12,069	0	0	0	0	0
3000	Tote Road	3100	General	3130	Site Development	3139	Infrastructure Pads			A3	Grade & Re-Contour	A2	Site Works	Grade and Re-Contour	Grade and Contour	Laydown No. 2 - 2018 Work Plan		20,000	m2	0.0	0.1	1.3	0.4	1.8	254	2,925	25,380	7,931	36,206	0	0	100%	0%	0%	100%	36,206	0	0	36,206	Type A 2AM-MRY1325	Added	2018	Direct			33%	33%	33%					0		12,069	12,069	12,069	0	0	0	0	0
3000	Tote Road	3100	General	3130	Site Development	3139	Infrastructure Pads			A3	Grade & Re-Contour	A2	Site Works	Grade and Re-Contour	Grade and Contour	Laydown No. 12 - 2018 Work Plan		20,000	m2	0.0	0.1	1.3	0.4	1.8	254	2,925	25,380	7,931	36,206	0	0	100%	0%	0%	100%	36,206	0	0	36,206	Type A 2AM-MRY1325	Added	2018	Direct			33%	33%	33%					0		12,069	12,069	12,069	0	0	0	0	0
3000	Tote Road	3100	General	3130	Site Development	3139	Infrastructure Pads			A3	Grade & Re-Contour	A2	Site Works	Grade and Re-Contour	Grade and Contour	Laydown No. 13 - 2018 Work Plan		20,000	m2	0.0	0.1	1.3	0.4	1.8	254	2,925	25,380	7,931	36,206	0	0	100%	0%	0%	100%	36,206	0	0	36,206	Type A 2AM-MRY1325	Added	2018	Direct			33%	33%	33%					0		12,069	12,069	12,069	0	0	0	0	0
3000	Tote Road	3100	General	3130	Site Development	3139	Infrastructure Pads			A3	Grade & Re-Contour	A2	Site Works	Grade and Re-Contour	Grade and Contour	Laydown No. 14 - 2018 Work Plan		20,000	m2	0.0	0.1	1.3	0.4	1.8	254	2,925	25,380	7,931	36,206	0	0	100%	0%	0%	100%	36,206	0	0	36,206

| | | |

Baffinland

'Mary River Project - Complete Project Security Assessment - Estimate Breakdown Structure'
Issued on November 8, 2017

| | | |

| | | |

Baffinland

'Mary River Project - Complete Project Security Assesment - Estimate Breakdown Structure'
Issued on November 8, 2017

| | | |

Baffinland

'Mary River Project - Complete Project Security Assessment - Estimate Breakdown Structure'
Issued on November 8, 2017

| | | |

Baffinland

'Mary River Project - Complete Project Security Assesment - Estimate Breakdown Structure'
Issued on November 8, 2017

| | | |

Baffinland

'Mary River Project - Complete Project Security Assessment - Estimate Breakdown Structure'
Issued on November 8, 2017

| | | |

Baffinland

'Mary River Project - Complete Project Security Assesment - Estimate Breakdown Structure'
Issued on November 8, 2017

| | | |

| | | |

Baffinland

'Mary River Project - Complete Project Security Assesment - Estimate Breakdown Structure'
Issued on November 8, 2017

Level 0 - Site Location	Level 0 - Description	Level 1 - Area	Level 1 - Description	Level 2 - Facility / System	Level 2 - Description	Level 3 - Sub Facility / Sub	Level 3 - Description	ID CODE	Equipment Type	Price Code	Price Code Description	Qty Code	Area - QTY Code	QTY Code Description	Type	Description	Tag Number	QTY	Unit	Manhours Per Unit	Unit Fuel Consumption	Unit Labour	Unit Equipment	Unit Rate	Total Manhours	Total Fuel Consumption	Total Labour	Total Equipment	Total Cost ($)	Unit M3	Total Vol (m3)	IOL (%)	Crown Land (%)	Water Liability (%)	Land Liability (%)	IOL Cost ($)	Crown Land Cost ($)	Water Liability Cost ($)	Land Liability Cost ($)	License	Adjustment Tag	Associated Work Plan	Type of Costs	C&M	Closure			Post Closure					C&M	Closure			Post Closure				
	Year 0 - %	Year 0+1 - %	Year 1 - %	Year 2 - %	Year 3 - %	Year 4 - %	Year 5 - %	Year 6 - %	Year 7 - %	Year 8 - %	Year 0+1- Cost ($)	Year 1 - Cost ($)	Year 2 - Cost ($)	Year 3 - Cost ($)	Year 4 - Cost ($)	Year 5 - Cost ($)	Year 6 - Cost ($)	Year 7 - Cost ($)	Year 8 - Cost ($)
4000	Mine Site	4100	General	4140	Mobile Equipment	4141	Mine Mobile Equipment		MO-	O1	Light Mobile Equipment	O1	Mobile Equipment	Light Mobile Equipment		TRAILER ENCLOSED SNOWMOBILE	TRL001	1	Ea	6.7	25.0	666.1	250.0	941.1	7	25	666	250	941	4	4	100%	0%	0%	100%	941	0	0	941	Type A 2AM-MRY1325	Added	2015 R	Direct		33%	33%						33%	0		314	0	314	0	0	0	0	314
4000	Mine Site	4100	General	4140	Mobile Equipment	4141	Mine Mobile Equipment		MO-	O1	Light Mobile Equipment	O1	Mobile Equipment	Light Mobile Equipment		BOAT TRAILER	TRL002	1	Ea	6.7	25.0	666.1	250.0	941.1	7	25	666	250	941	4	4	100%	0%	0%	100%	941	0	0	941	Type A 2AM-MRY1325	Added	2015 R	Direct		33%	33%						33%	0		314	0	314	0	0	0	0	314
4000	Mine Site	4100	General	4140	Mobile Equipment	4141	Mine Mobile Equipment		MO-	O1	Light Mobile Equipment	O1	Mobile Equipment	Light Mobile Equipment		WELDER MILLER AIR PAK	WLD001	1	Ea	6.7	25.0	666.1	250.0	941.1	7	25	666	250	941	4	4	100%	0%	0%	100%	941	0	0	941	Type A 2AM-MRY1325	Added	2015 R	Direct		33%	33%						33%	0		314	0	314	0	0	0	0	314
4000	Mine Site	4100	General	4140	Mobile Equipment	4141	Mine Mobile Equipment		MO-	O1	Light Mobile Equipment	O1	Mobile Equipment	Light Mobile Equipment		WELDER MILLER AIR PAK	WLD002	1	Ea	6.7	25.0	666.1	250.0	941.1	7	25	666	250	941	4	4	100%	0%	0%	100%	941	0	0	941	Type A 2AM-MRY1325	Added	2015 R	Direct		33%	33%						33%	0		314	0	314	0	0	0	0	314
4000	Mine Site	4100	General	4140	Mobile Equipment	4141	Mine Mobile Equipment		MO-	O1	Light Mobile Equipment	O1	Mobile Equipment	Light Mobile Equipment		WELDER LINCOLN 300D	WLD004	1	Ea	6.7	25.0	666.1	250.0	941.1	7	25	666	250	941	4	4	100%	0%	0%	100%	941	0	0	941	Type A 2AM-MRY1325	Added	2015 R	Direct		33%	33%						33%	0		314	0	314	0	0	0	0	314
4000	Mine Site	4100	General	4140	Mobile Equipment	4141	Mine Mobile Equipment		MO-	O1	Light Mobile Equipment	O1	Mobile Equipment	Light Mobile Equipment		WELDER LINCOLN 300D	WLD007	1	Ea	6.7	25.0	666.1	250.0	941.1	7	25	666	250	941	4	4	100%	0%	0%	100%	941	0	0	941	Type A 2AM-MRY1325	Added	2015 R	Direct		33%	33%						33%	0		314	0	314	0	0	0	0	314
4000	Mine Site	4100	General	4140	Mobile Equipment	4141	Mine Mobile Equipment		MO-	O1	Light Mobile Equipment	O1	Mobile Equipment	Light Mobile Equipment		WELDER LINCOLN 300D	WLD008	1	Ea	6.7	25.0	666.1	250.0	941.1	7	25	666	250	941	4	4	100%	0%	0%	100%	941	0	0	941	Type A 2AM-MRY1325	Added	2015 R	Direct		33%	33%						33%	0		314	0	314	0	0	0	0	314
4000	Mine Site	4100	General	4140	Mobile Equipment	4141	Mine Mobile Equipment		MO-	O1	Light Mobile Equipment	O1	Mobile Equipment	Light Mobile Equipment		STERLING SPILL RESPONSE UNIT 2002	EMG005	1	Ea	6.7	25.0	666.1	250.0	941.1	7	25	666	250	941	4	4	100%	0%	0%	100%	941	0	0	941	Type A 2AM-MRY1325	Added	2015 R	Direct		33%	33%						33%	0		314	0	314	0	0	0	0	314
4000	Mine Site	4100	General	4140	Mobile Equipment	4141	Mine Mobile Equipment		MO-	O1	Light Mobile Equipment	O1	Mobile Equipment	Light Mobile Equipment		STERLING SPILL RESPONSE UNIT 2002	EMG006	1	Ea	6.7	25.0	666.1	250.0	941.1	7	25	666	250	941	4	4	100%	0%	0%	100%	941	0	0	941	Type A 2AM-MRY1325	Added	2015 R	Direct		33%	33%						33%	0		314	0	314	0	0	0	0	314
4000	Mine Site	4100	General	4140	Mobile Equipment	4141	Mine Mobile Equipment		MO-	O1	Light Mobile Equipment	O1	Mobile Equipment	Light Mobile Equipment		CARGO LUGGAGE HANDLER	CNH003	1	Ea	6.7	25.0	666.1	250.0	941.1	7	25	666	250	941	4	4	100%	0%	0%	100%	941	0	0	941	Type A 2AM-MRY1325	Added	2015 R	Direct		33%	33%						33%	0		314	0	314	0	0	0	0	314
4000	Mine Site	4100	General	4140	Mobile Equipment	4141	Mine Mobile Equipment		MO-	O1	Light Mobile Equipment	O1	Mobile Equipment	Light Mobile Equipment		SNOW BLOWER VOHL DV4000	SBL002	1	Ea	6.7	25.0	666.1	250.0	941.1	7	25	666	250	941	4	4	100%	0%	0%	100%	941	0	0	941	Type A 2AM-MRY1325	Added	2015 R	Direct		33%	33%						33%	0		314	0	314	0	0	0	0	314
4000	Mine Site	4100	General	4140	Mobile Equipment	4141	Mine Mobile Equipment		MO-	O1	Light Mobile Equipment	O1	Mobile Equipment	Light Mobile Equipment		SNOW BLOWER VOHL DV4000	SBL003	1	Ea	6.7	25.0	666.1	250.0	941.1	7	25	666	250	941	4	4	100%	0%	0%	100%	941	0	0	941	Type A 2AM-MRY1325	Added	2015 R	Direct		33%	33%						33%	0		314	0	314	0	0	0	0	314
4000	Mine Site	4100	General	4140	Mobile Equipment	4141	Mine Mobile Equipment		MO-	O3	Heavy Mobile Equipment	O3	Mobile Equipment	Heavy Mobile Equipment	3rd Party Equipment	Piling Rig		3	Ea	13.0	120.0	1,298.9	1,200.0	2,618.9	39	360	3,897	3,600	7,857	96	288	100%	0%	0%	100%	7,857	0	0	7,857	Type A 2AM-MRY1325	Added	2017-A	Direct		33%	33%						33%	0		2,619	0	2,619	0	0	0	0	2,619
4000	Mine Site	4100	General	4140	Mobile Equipment	4141	Mine Mobile Equipment		MO-	O1	Light Mobile Equipment	O1	Mobile Equipment	Light Mobile Equipment	Lights	Light Vehicles	4142-MO-033	30	Ea	6.7	25.0	666.1	250.0	941.1	200	750	19,983	7,500	28,233	4	120	100%	0%	0%	100%	28,233	0	0	28,233	Type A 2AM-MRY1325	Added	2017-A	Direct		33%	33%						33%	0		9,411	0	9,411	0	0	0	0	9,411
4000	Mine Site	4100	General	4140	Mobile Equipment	4141	Mine Mobile Equipment		MO-	O3	Heavy Mobile Equipment	O3	Mobile Equipment	Heavy Mobile Equipment	3rd Party Equipment	Dozer		12	Ea	13.0	120.0	1,298.9	1,200.0	2,618.9	156	1,440	15,586	14,400	31,426	96	1,152	100%	0%	0%	100%	31,426	0	0	31,426	Type A 2AM-MRY1325	Added	2017-A	Direct		33%	33%						33%	0		10,475	0	10,475	0	0	0	0	10,475
4000	Mine Site	4100	General	4140	Mobile Equipment	4141	Mine Mobile Equipment		MO-	O3	Heavy Mobile Equipment	O3	Mobile Equipment	Heavy Mobile Equipment	3rd Party Equipment	Front End Loader		12	Ea	13.0	120.0	1,298.9	1,200.0	2,618.9	156	1,440	15,586	14,400	31,426	96	1,152	100%	0%	0%	100%	31,426	0	0	31,426	Type A 2AM-MRY1325	Added	2017-A	Direct		33%	33%						33%	0		10,475	0	10,475	0	0	0	0	10,475
4000	Mine Site	4100	General	4140	Mobile Equipment	4141	Mine Mobile Equipment		MO-	O3	Heavy Mobile Equipment	O3	Mobile Equipment	Heavy Mobile Equipment	3rd Party Equipment	Excavators		15	Ea	13.0	120.0	1,298.9	1,200.0	2,618.9	195	1,800	19,483	18,000	39,283	96	1,440	100%	0%	0%	100%	39,283	0	0	39,283	Type A 2AM-MRY1325	Added	2017-A	Direct		33%	33%						33%	0		13,094	0	13,094	0	0	0	0	13,094
4000	Mine Site	4100	General	4140	Mobile Equipment	4141	Mine Mobile Equipment		MO-	O2	Medium Mobile Equipment	O2	Mobile Equipment	Medium Mobile Equipment	Hwy Truck	Misc. Support Mobile Equipment (assume medium sized)		40	Ea	10.0	45.0	999.1	450.0	1,494.1	400	1,800	39,965	18,000	59,765	24	960	100%	0%	0%	100%	59,765	0	0	59,765	Type A 2AM-MRY1325	Added	2017-A	Direct		33%	33%						33%	0		19,922	0	19,922	0	0	0	0	19,922
4000	Mine Site	4100	General	4140	Mobile Equipment	4141	Mine Mobile Equipment		MO-	O3	Heavy Mobile Equipment	O3	Mobile Equipment	Heavy Mobile Equipment	3rd Party Equipment	Haul Truck (40- and 50- ton)		50	Ea	13.0	120.0	1,298.9	1,200.0	2,618.9	650	6,000	64,944	60,000	130,944	96	4,800	100%	0%	0%	100%	130,944	0	0	130,944	Type A 2AM-MRY1325	Added	2017-A	Direct		33%	33%						33%	0		43,648	0	43,648	0	0	0	0	43,648
4000	Mine Site	4100	General	4140	Mobile Equipment	4141	Mine Mobile Equipment		MO-	O2	Medium Mobile Equipment	O2	Mobile Equipment	Medium Mobile Equipment	3rd Party Equipment	2017 Sea Lift 3rd Party Equipment in addition to addendum numbers		117	Ea	10.0	45.0	999.1	450.0	1,494.1	1,170	5,265	116,899	52,650	174,814	24	2,808	100%	0%	0%	100%	174,814	0	0	174,814	Type A 2AM-MRY1325	Added	2018-R	Direct		33%	33%						33%	0		58,271	0	58,271	0	0	0	0	58,271
4000	Mine Site	4100	General	4140	Mobile Equipment	4141	Mine Mobile Equipment		MO-	O1	Light Mobile Equipment	O1	Mobile Equipment	Light Mobile Equipment	3rd Party Equipment	2017 Sea Lift 3rd Party Equipment in addition to addendum numbers		34	Ea	6.7	25.0	666.1	250.0	941.1	227	850	22,647	8,500	31,997	4	136	100%	0%	0%	100%	31,997	0	0	31,997	Type A 2AM-MRY1325	Added	2018-R	Direct		33%	33%						33%	0		10,666	0	10,666	0	0	0	0	10,666
4000	Mine Site	4100	General	4140	Mobile Equipment	4141	Mine Mobile Equipment		MO-	O3	Heavy Mobile Equipment	O3	Mobile Equipment	Heavy Mobile Equipment	3rd Party Equipment	2017 - 3rd party contractor equipment from 2017 addendum not mobilized		-30	Ea	13.0	120.0	1,298.9	1,200.0	2,618.9	-390	-3,600	-38,966	-36,000	-78,566	96	-2,880	100%	0%	0%	100%	-78,566	0	0	-78,566	Type A 2AM-MRY1325	Removed	2018-R	Direct		33%	33%						33%	0		-26,189	0	-26,189	0	0	0	0	-26,189
4000	Mine Site	4100	General	4140	Mobile Equipment	4140	Mobile Equipment		TK-	MT5-d	Medium Mobile Diesel Tanks (3000 L to 500k L)	MT5-d	Mechanical Equipment	Medium Mobile Diesel Tanks	3rd Party Contractor	Gas Tank 50,000L		2	Ea	42.7	564.8	4,268.8	5,647.5	10,481.0	85	1,130	8,538	11,295	20,962	30	60	100%	0%	0%	100%	20,962	0	0	20,962	Type A 2AM-MRY1325	Added	2018	Direct		33%	33%						33%	0		6,987	0	6,987	0	0	0	0	6,987
4000	Mine Site	4100	General	4140	Mobile Equipment	4140	Mobile Equipment		TK-	MT5-d	Medium Mobile Diesel Tanks (3000 L to 500k L)	MT5-d	Mechanical Equipment	Medium Mobile Diesel Tanks	3rd Party Contractor	Diesel Tank 22,500 L		1	Ea	42.7	564.8	4,268.8	5,647.5	10,481.0	43	565	4,269	5,648	10,481	30	30	100%	0%	0%	100%	10,481	0	0	10,481	Type A 2AM-MRY1325	Added	2018	Direct		33%	33%						33%	0		3,494	0	3,494	0	0	0	0	3,494
4000	Mine Site	4100	General	4140	Mobile Equipment	4140	Mobile Equipment		TK-	MT1-d	Light Diesel (Day tanks 10,000L to 20,000L)	MT1-d	Mechanical Equipment	Light Diesel Tanks	3rd Party Equipment	Diesel Tank 10,000L		2	Ea	15.5	195.0	1,548.7	1,950.0	3,693.7	31	390	3,097	3,900	7,387	20	40	100%	0%	0%	100%	7,387	0	0	7,387	Type A 2AM-MRY1325	Added	2018	Direct		50%	50%							0		3,694	3,694	0	0	0	0	0	0
4000	Mine Site	4100	General	4140	Mobile Equipment	4140	Mobile Equipment		TK-	MT1-d	Light Diesel (Day tanks 10,000L to 20,000L)	MT1-d	Mechanical Equipment	Light Diesel Tanks	3rd Party Equipment	Gas Tank 10,000L		1	Ea	15.5	195.0	1,548.7	1,950.0	3,693.7	16	195	1,549	1,950	3,694	20	20	100%	0%	0%	100%	3,694	0	0	3,694	Type A 2AM-MRY1325	Added	2018	Direct		50%	50%							0		1,847	1,847	0	0	0	0	0	0
4000	Mine Site	4100	General	4140	Mobile Equipment	4143	Mobile Maintenance Equipment	693	MO-	O1	Light Mobile Equipment	O1	Mobile Equipment	Light Mobile Equipment	Pick up	MOBILE EQUIPMENT - MAINTENANCE SERVICE TRUCK - FORD F550	4143-MO-001		Ea	6.7	25.0	666.1	250.0	941.1	0	0	0	0	0	4	0	100%	0%	0%	100%	0	0	0	0	Type A 2AM-MRY1325	Removed	2014	Direct		33%	33%						33%	0		0	0	0	0	0	0	0	0
4000	Mine Site	4100	General	4140	Mobile Equipment	4143	Mobile Maintenance Equipment	694	MO-	O2	Medium Mobile Equipment	O2	Mobile Equipment	Medium Mobile Equipment	Dump Truck	MOBILE EQUIPMENT - MAINTENANCE SERVICE TRUCK - PETERBILT 348	4143-MO-002		Ea	10.0	45.0	999.1	450.0	1,494.1	0	0	0	0	0	24	0	100%	0%	0%	100%	0	0	0	0	Type A 2AM-MRY1325	Removed	2014	Direct		33%	33%						33%	0		0	0	0	0	0	0	0	0
4000	Mine Site	4100	General	4140	Mobile Equipment	4143	Mobile Maintenance Equipment	695	MO-	O2	Medium Mobile Equipment	O2	Mobile Equipment	Medium Mobile Equipment	Kenworth Truck	MOBILE EQUIPMENT - MAINTENANCE FUEL/LUBE TRUCK - KENWORTH T800	4143-MO-003		Ea	10.0	45.0	999.1	450.0	1,494.1	0	0	0	0	0	24	0	100%	0%	0%	100%	0	0	0	0	Type A 2AM-MRY1325	Removed	2014	Direct		33%	33%						33%	0		0	0	0	0	0	0	0	0
4000	Mine Site	4100	General	4140	Mobile Equipment	4143	Mobile Maintenance Equipment	696	MO-	O2	Medium Mobile Equipment	O2	Mobile Equipment	Medium Mobile Equipment	Hwy Truck	MOBILE EQUIPMENT - LOWBED TRACTOR - PETERBILT 367	4143-MO-004		Ea	10.0	45.0	999.1	450.0	1,494.1	0	0	0	0	0	24	0	100%	0%	0%	100%	0	0	0	0	Type A 2AM-MRY1325	Removed	2014	Direct		33%	33%						33%	0		0	0	0	0	0	0	0	0
4000	Mine Site	4100	General	4140	Mobile Equipment	4143	Mobile Maintenance Equipment	697	MO-	O2	Medium Mobile Equipment	O2	Mobile Equipment	Medium Mobile Equipment	Hwy Truck	MOBILE EQUIPMENT - LOWBED TRACTOR - PETERBILT 367	4143-MO-005		Ea	10.0	45.0	999.1	450.0	1,494.1	0	0	0	0	0	24	0	100%	0%	0%	100%	0	0	0	0	Type A 2AM-MRY1325	Removed	2014	Direct		33%	33%						33%	0		0	0	0	0	0	0	0	0
4000	Mine Site	4100	General	4140	Mobile Equipment	4143	Mobile Maintenance Equipment	698	MO-	O1	Light Mobile Equipment	O1	Mobile Equipment	Light Mobile Equipment	Tire Handler	MOBILE EQUIPMENT - TIRE HANDLER - WBM 720P-S .5900 kg	4143-MO-006		Ea	6.7	25.0	666.1	250.0	941.1	0	0	0	0	0	4	0	100%	0%	0%	100%	0	0	0	0	Type A 2AM-MRY1325	Removed	2014	Direct		33%	33%						33%	0		0	0	0	0	0	0	0	0
4000	Mine Site	4100	General	4140	Mobile Equipment	4143	Mobile Maintenance Equipment	699	MO-	O2	Medium Mobile Equipment	O2	Mobile Equipment	Medium Mobile Equipment	FEL	MOBILE EQUIPMENT - FREIGHT HANDLING FRONT END LOADER - CAT 930K L: 6050, W: 2390, H: 3150, 9600 kg	4143-MO-008		Ea	10.0	45.0	999.1	450.0	1,494.1	0	0	0	0	0	24	0	100%	0%	0%	100%	0	0	0	0	Type A 2AM-MRY1325	Removed	2014	Direct		33%	33%						33%	0		0	0	0	0	0	0	0	0
4000	Mine Site	4100	General	4140	Mobile Equipment	4143	Mobile Maintenance Equipment	700	MO-	O3	Heavy Mobile Equipment	O3	Mobile Equipment	Heavy Mobile Equipment	45 MT	MOBILE EQUIPMENT - YARD WORK EXCAVATOR - CAT 345DL L: 11910, W: 3490, H: 3770, 45000 kg	4143-MO-009		Ea	13.0	120.0	1,298.9	1,200.0	2,618.9	0	0	0	0	0	96	0	100%	0%	0%	100%	0	0	0	0	Type A 2AM-MRY1325	Removed	2014	Direct		33%	33%						33%	0		0	0	0	0	0	0	0	0
4000	Mine Site	4100	General	4140	Mobile Equipment	4143	Mobile Maintenance Equipment	701	MO-	O1	Light Mobile Equipment	O1	Mobile Equipment	Light Mobile Equipment	bobcat size	MOBILE EQUIPMENT - CLEANUP/SNOW REMOVAL ALL TERRAIN FRONT END LOADER - CAT 247B L: 3277, W: 1676, H: 3810, 3175 kg	4143-MO-010		Ea	6.7	25.0	666.1	250.0	941.1	0	0	0	0	0	4	0	100%	0%	0%	100%	0	0	0	0	Type A 2AM-MRY1325	Removed	2014	Direct		33%	33%						33%	0		0	0	0	0	0	0	0	0
4000	Mine Site	4100	General	4140	Mobile Equipment	4143	Mobile Maintenance Equipment	702	MO-	O1	Light Mobile Equipment	O1	Mobile Equipment	Light Mobile Equipment	bobcat size	MOBILE EQUIPMENT - CLEANUP/SNOW REMOVAL ALL TERRAIN FRONT END LOADER - CAT 247B L: 3277, W: 1676, H: 3810, 3175 kg	4143-MO-011		Ea	6.7	25.0	666.1	250.0	941.1	0	0	0	0	0	4	0	100%	0%	0%	100%	0	0	0	0	Type A 2AM-MRY1325	Removed	2014	Direct		33%	33%						33%	0		0	0	0	0	0	0	0	0
4000	Mine Site	4100	General	4140	Mobile Equipment	4143	Mobile Maintenance Equipment	703	MO-	O2	Medium Mobile Equipment	O2	Mobile Equipment	Medium Mobile Equipment	Kenworth Truck	MOBILE EQUIPMENT - CRUSHER MAINTENANCE HICKLE CRANE - KENWORTH T800	4143-MO-013		Ea	10.0	45.0	999.1	450.0	1,494.1	0	0	0	0	0	24	0	100%	0%	0%	100%	0	0	0	0	Type A 2AM-MRY1325	Removed	2014	Direct		33%	33%						33%	0		0	0	0	0	0	0	0	0
4000	Mine Site	4100	General	4140	Mobile Equipment	4143	Mobile Maintenance Equipment	704	MO-	O3	Heavy Mobile Equipment	O3	Mobile Equipment	Heavy Mobile Equipment	Large Crane	MOBILE EQUIPMENT - MAINTENANCE CRANE - TEREX RT780 L: 14630, W: 7920, H: 3990, 42000 kg	4143-MO-014		Ea	13.0	120.0	1,298.9	1,200.0	2,618.9	0	0	0	0	0	96	0	100%	0%	0%	100%	0	0	0	0	Type A 2AM-MRY1325	Removed	2014	Direct		33%	33%						33%	0		0	0	0	0	0	0	0	0
4000	Mine Site	4100	General	4140	Mobile Equipment	4143	Mobile Maintenance Equipment	705	MO-	O3	Heavy Mobile Equipment	O3	Mobile Equipment	Heavy Mobile Equipment	Crane	MOBILE EQUIPMENT - MAINTENANCE CRANE - TEREX RT130 L: 15240, W: 7920, H: 3970, 60500 kg	4143-MO-015		Ea	13.0	120.0	1,298.9	1,200.0	2,618.9	0	0	0	0	0	96	0	100%	0%	0%	100%	0	0	0	0	Type A 2AM-MRY1325	Removed	2014	Direct		33%	33%						33%	0		0	0	0	0	0	0	0	0
4000	Mine Site	4100	General	4140	Mobile Equipment	4143	Mobile Maintenance Equipment	706	MO-	O1	Light Mobile Equipment	O1	Mobile Equipment	Light Mobile Equipment	Forklift	MOBILE EQUIPMENT - WAREHOUSE FORK LIFT - CAT P7000-D L: 2790, W: 1290, H: 2500, 4763 kg	4143-MO-016		Ea	6.7	25.0	666.1	250.0	941.1	0	0	0	0	0	4	0	100%	0%	0%	100%	0	0	0	0	Type A 2AM-MRY1325	Removed	2014	Direct		33%	33%						33%	0		0	0	0	0	0	0	0	0
4000	Mine Site	4100	General	4140	Mobile Equipment	4143	Mobile Maintenance Equipment	707	MO-	O1	Light Mobile Equipment	O1	Mobile Equipment	Light Mobile Equipment	Forklift	MOBILE EQUIPMENT - MAINTENANCE FORK LIFT - CAT P20000 L: 4240, W: 2390, H: 2845, 14320 kg	4143-MO-017		Ea	6.7	25.0	666.1	250.0	941.1	0	0	0	0	0	4	0	100%	0%	0%	100%	0	0	0	0	Type A 2AM-MRY1325	Removed	2014	Direct		33%	33%						33%	0		0	0	0	0	0	0	0	0
4000	Mine Site	4100	General	4140	Mobile Equipment	4143	Mobile Maintenance Equipment	708	MO-	O2	Medium Mobile Equipment	O2	Mobile Equipment	Medium Mobile Equipment	Telehandler	MOBILE EQUIPMENT - FREIGHT TELEHANDLER - CAT TH514 L: 6100, W: 2570, H: 2570, 15800 kg	4143-MO-018		Ea	10.0	45.0	999.1	450.0	1,494.1	0	0	0	0	0	24	0	100%	0%	0%	100%	0	0	0	0	Type A 2AM-MRY1325	Removed	2014	Direct		33%	33%						33%	0		0	0	0	0	0	0	0	0
4000	Mine Site	4100	General	4140	Mobile Equipment	4143	Mobile Maintenance Equipment	709	MO-	O1	Light Mobile Equipment	O1	Mobile Equipment	Light Mobile Equipment	Pump	MOBILE EQUIPMENT - RUN-OFF CONTROL DEWATERING PUMP - GORMAN RUPP T6A60S-C4.4T	4143-MO-019		Ea	6.7	25.0	666.1	250.0	941.1	0	0	0	0	0	4	0	100%	0%	0%	100%	0	0	0	0	Type A 2AM-MRY1325	Removed	2014	Direct		33%	33%						33%	0		0	0	0	0	0	0	0	0
4000	Mine Site	4100	General	4140	Mobile Equipment	4143	Mobile Maintenance Equipment	710	MO-	O1	Light Mobile Equipment	O1	Mobile Equipment	Light Mobile Equipment	Pump	MOBILE EQUIPMENT - RUN-OFF CONTROL DEWATERING PUMP - GORMAN RUPP T6A60S-C4.4T	4143-MO-020		Ea	6.7	25.0	666.1	250.0	941.1	0	0	0	0	0	4	0	100%	0%	0%	100%	0	0	0	0	Type A 2AM-MRY1325	Removed	2014	Direct		33%	33%						33%	0		0	0	0	0	0	0	0	0
4000	Mine Site	4100	General	4140	Mobile Equipment	4143	Mobile Maintenance Equipment	711	MO-	O1	Light Mobile Equipment	O1	Mobile Equipment	Light Mobile Equipment	Light sized	MOBILE EQUIPMENT - MAINTENANCE HOT BOX - ECOBLAZE CUBE 1100 L: 4877, W: 2235, H: 1829, 1850 kg	4143-MO-021		Ea	6.7	25.0	666.1	250.0	941.1	0	0	0	0	0	4	0	100%	0%	0%	100%	0	0	0	0	Type A 2AM-MRY1325	Removed	2014	Direct		33%	33%						33%	0		0	0	0	0	0	0	0	0
4000	Mine Site	4100	General	4140	Mobile Equipment	4143	Mobile Maintenance Equipment	712	MO-	O1	Light Mobile Equipment	O1	Mobile Equipment	Light Mobile Equipment	Light sized	MOBILE EQUIPMENT - MAINTENANCE HOT BOX - ECOBLAZE CUBE 1100 L: 4877, W: 2235, H: 1829, 1850 kg	4143-MO-022		Ea	6.7	25.0	666.1

Baffinland

'Mary River Project - Complete Project Security Assessment - Estimate Breakdown Structure'
Issued on November 8, 2017

| | | |

Baffinland

'Mary River Project - Complete Project Security Assessment - Estimate Breakdown Structure'
Issued on November 8, 2017

| | | |

Baffinland

'Mary River Project - Complete Project Security Assessment - Estimate Breakdown Structure'
Issued on November 8, 2017

| | | |

Baffinland

'Mary River Project - Complete Project Security Assessment - Estimate Breakdown Structure'
Issued on November 8, 2017

| | | |

| | | |

| | | |

| | | |

| | | |

Baffinland

'Mary River Project - Complete Project Security Assesment - Estimate Breakdown Structure'
Issued on November 8, 2017

| | | |

Baffinland

'Mary River Project - Complete Project Security Assesment - Estimate Breakdown Structure'
Issued on November 8, 2017

| | | |

| | | |

| | | |

Baffinland

'Mary River Project - Complete Project Security Assessment - Estimate Breakdown Structure'
Issued on November 8, 2017

Level 0 - Site Location	Level 0 - Description	Level 1 - Area	Level 1 - Description	Level 2 - Facility / System	Level 2 - Description	Level 3 - Sub Facility / Sub System	Level 3 - Description	ID CODE	Equipment Type	Price Code	Price Code Description	Qty Code	Area - QTY Code	QTY Code Description	Type	Description	Tag Number	QTY	Unit	Manhours Per Unit	Unit Fuel Consumption	Unit Labour	Unit Equipment	Unit Rate	Total Manhours	Total Fuel Consumption	Total Labour	Total Equipment	Total Cost ($)	Unit M3	Total Vol (m3)	IOL (%)	Crown Land (%)	Water Liability (%)	Land Liability (%)	IOL Cost ($)	Crown Land Cost ($)	Water Liability Cost ($)	Land Liability Cost ($)	License	Adjustment Tag	Associated Work Plan	Type of Costs
4000	Mine Site	4600	Fuel System	4610	Mine Tank Farm	4614	Jet-A System	416	TK-	MT5-d	Medium Mobile Diesel Tanks (3000 L to 500k L)	MT5-d	Mechanical Equipment	Medium Mobile Diesel Tanks		Tank - Jet-A tanks @ aerodrome apron		0	Ea	42.7	564.8	4,268.8	5,647.5	10,481.0	0	0	0	0	0	30	0	100%	0%	0%	100%	0	0	0	0	Type A 2AM-MRY1325	Removed	2015	Direct
4000	Mine Site	4600	Fuel System																																						
4000	Mine Site	4700	Site Utilities	4710	Raw Water Intake	4711	Raw Water Jetty											0	0	0	0	0	0	0	0	0	0	0	0	0	100%	0%			0	0	0	0	Type A 2AM-MRY1325		2014	Direct
4000	Mine Site	4700	Site Utilities	4710	Raw Water Intake	4712	Raw Water System	1119	In Meters	piping	Piping	Piping	Bulks	Piping		Raw Water Supply Pipe - Piping Installation - Pumphouse to Water Building	4712.2-P	8,518	m	0.3	3.8	25.0	37.5	66.2	2,130	31,943	212,766	319,425	564,133	0	85	100%	0%	100%	0%	564,133	0	564,133	0	Type A 2AM-MRY1325		2014	Direct
4000	Mine Site	4700	Site Utilities	4710	Raw Water Intake	4712	Raw Water System	1115	BLD	FF1	Modular Building Not Contaminated (480 ft2)	FS	Buildings (Not Contaminated)	Prefabricated Special Modular		Raw Water Pumphouse - Demolish and Decontaminate Building - Special Modular / Prefabricated	4712-BLD-001	15	m2	0.2	3.4	22.4	33.6	59.4	3	50	333	500	883	1	15	100%	0%	0%	100%	883	0	0	883	Type A 2AM-MRY1325		2014	Direct
4000	Mine Site	4700	Site Utilities	4710	Raw Water Intake	4712	Raw Water System	1116	BLD	EG	Gravel Base Removal	EG	Flooring / Foundations	Gravel Base		Raw Water Pumphouse - Demolish and foundations - Gravel Base - Skidded Building	4712-BLD-001	15	m2	0.0	0.0	0.0	0.0	0.0	0	0	0	0	0	0	0	100%	0%	0%	100%	0	0	0	0	Type A 2AM-MRY1325		2014	Direct
4000	Mine Site	4700	Site Utilities	4710	Raw Water Intake	4712	Raw Water System	1117	BLD		#N/A	FW	Flooring / Foundations	Wood Floor		Raw Water Pumphouse - Demolish floor finish - Raised Steel or Wooden Floor	4712-BLD-001	15	m2	0	0	0	0	0	0	0	0	0	0	0	0	100%	0%	0%	100%	0	0	0	0	Type A 2AM-MRY1325		2014	Direct
4000	Mine Site	4700	Site Utilities	4710	Raw Water Intake	4712	Raw Water System	1118	In Meters		Inlcuded with Piping	Piping - Heat Tracing	Bulks	Piping - Heat Tracing		Raw Water Supply Pipe - Heat Trace Installation - Pumphouse to Water Building	4712.2-E	4,712	m	0	0	0	0	0	0	0	0	0	0	0	0	100%	0%	0%	100%	0	0	0	0	Type A 2AM-MRY1325		2014	Direct
4000	Mine Site	4700	Site Utilities	4710	Raw Water Intake	4712	Raw Water System					piping	Piping	Piping	Bulks	Piping		Raw Water Intake Pipeline			m	0.3	3.8	25.0	37.5	66.2	0	0	0	0	0	0	0	100%	0%	100%	0%	0	0	0	0	Type A 2AM-MRY1325		2014	Direct
4000	Mine Site	4700	Site Utilities	4720	Water Systems	4720	Water Systems	1121	BLD	FF2	Fold Away Building Not Contaminated (480 ft2)	FFL	Buildings (Not Contaminated)	Fold Away Building		Water Building - Demolish and Decontaminate Building - Fold-away Building (Steel)	4720-BLD-001	390	m2	0.2	2.4	15.7	23.5	41.6	61	919	6,120	9,188	16,226	1	390	100%	0%	0%	100%	16,226	0	0	16,226	Type A 2AM-MRY1325		2014	Direct
4000	Mine Site	4700	Site Utilities	4720	Water Systems	4720	Water Systems	1122	BLD	CP	Precast Concrete Foundations - (480 ft2)	CP	Flooring / Foundations	Precast Foundations		Water Building - Demolish and foundations - Precast Footing (Perimeter Beam)	4720-BLD-001	390	m2	0.1	2.2	14.5	21.8	38.5	57	850	5,663	8,502	15,015	1	293	100%	0%	0%	100%	15,015	0	0	15,015	Type A 2AM-MRY1325		2014	Direct
4000	Mine Site	4700	Site Utilities	4720	Water Systems	4720	Water Systems	1148	VP-	VP2	VENDOR PKG - Potable Water	VP2	Packaged Facilities	Potable Water		POTABLE WATER TREATMENT PLANT VENDOR PACKAGE	4720-VP-020	1	Ea	47.0	480.0	4,695.9	4,800.0	9,975.9	47	480	4,696	4,800	9,976	329	329	100%	0%	100%	0%	9,976	0	9,976	0	Type A 2AM-MRY1325		2014	Direct
4000	Mine Site	4700	Site Utilities	4720	Water Systems	4720	Water Systems	1144	TK-	MT2	Medium Tanks	MT2	Mechanical Equipment	Medium Tanks		TANK - RAW WATER TANK	4720-TK-001	1	Ea	31.0	390.0	3,097.3	3,900.0	7,387.3	31	390	3,097	3,900	7,387	2	2	100%	0%	0%	100%	7,387	0	0	7,387	Type A 2AM-MRY1325		2014	Direct
4000	Mine Site	4700	Site Utilities	4720	Water Systems	4720	Water Systems	1144	TK-	MT2	Medium Tanks	MT2	Mechanical Equipment	Medium Tanks		TANK - FIRE WATER TANK	4720-TK-007	1	Ea	31.0	390.0	3,097.3	3,900.0	7,387.3	31	390	3,097	3,900	7,387	2	2	100%	0%	0%	100%	7,387	0	0	7,387	Type A 2AM-MRY1325		2014	Direct
4000	Mine Site	4700	Site Utilities	4720	Water Systems	4720	Water Systems	1145	TK-	MT2	Medium Tanks	MT2	Mechanical Equipment	Medium Tanks		TANK - POTABLE WATER STORAGE TANK	4720-TK-009	1	Ea	31.0	390.0	3,097.3	3,900.0	7,387.3	31	390	3,097	3,900	7,387	2	2	100%	0%	0%	100%	7,387	0	0	7,387	Type A 2AM-MRY1325		2014	Direct
4000	Mine Site	4700	Site Utilities	4720	Water Systems	4720	Water Systems	1146	TK-	MT2	Medium Tanks	MT2	Mechanical Equipment	Medium Tanks		TANK - BACKWASH SETTLING TANK	4720-TK-012	1	Ea	31.0	390.0	3,097.3	3,900.0	7,387.3	31	390	3,097	3,900	7,387	2	2	100%	0%	0%	100%	7,387	0	0	7,387	Type A 2AM-MRY1325		2014	Direct
4000	Mine Site	4700	Site Utilities	4720	Water Systems	4720	Water Systems	1147	TK-	MM2	Medium Equipment	MM2	Mechanical Equipment	Medium Equipment	Tank	TANK - MINE WATER BUILDING DIESEL FUEL TANK - DTE ULC601-07	4720-TK-033	1	Ea	19.2	213.0	1,918.3	2,130.0	4,261.3	19	213	1,918	2,130	4,261	1	1	100%	0%	0%	100%	4,261	0	0	4,261	Type A 2AM-MRY1325	Added	2014	Direct
4000	Mine Site	4700	Site Utilities	4720	Water Systems	4720	Water Systems	1124	PP-	MM1	Light Equipment	MM1	Mechanical Equipment	Light Equipment	Pump	PUMP - RAW WATER DISTRIBUTION PUMP	4720-PP-002	0	Ea	8.1	106.5	809.3	1,065.0	1,980.8	0	0	0	0	0	1	0	100%	0%	0%	100%	0	0	0	0	Type A 2AM-MRY1325	Removed	2014	Direct
4000	Mine Site	4700	Site Utilities	4720	Water Systems	4720	Water Systems	1125	MT-	MM1	Light Equipment	MM1	Mechanical Equipment	Light Equipment	Pump	RAW WATER DISTRIBUTION PUMP	4720-MT-002	0	Ea	8.1	106.5	809.3	1,065.0	1,980.8	0	0	0	0	0	1	0	100%	0%	0%	100%	0	0	0	0	Type A 2AM-MRY1325	Removed	2014	Direct
4000	Mine Site	4700	Site Utilities	4720	Water Systems	4720	Water Systems	1126	PP-	MM1	Light Equipment	MM1	Mechanical Equipment	Light Equipment	Pump	PUMP - RAW WATER DISTRIBUTION PUMP	4720-PP-003	0	Ea	8.1	106.5	809.3	1,065.0	1,980.8	0	0	0	0	0	1	0	100%	0%	0%	100%	0	0	0	0	Type A 2AM-MRY1325	Removed	2014	Direct
4000	Mine Site	4700	Site Utilities	4720	Water Systems	4720	Water Systems	1127	MT-	MM1	Light Equipment	MM1	Mechanical Equipment	Light Equipment	Pump	RAW WATER DISTRIBUTION PUMP	4720-MT-003	0	Ea	8.1	106.5	809.3	1,065.0	1,980.8	0	0	0	0	0	1	0	100%	0%	0%	100%	0	0	0	0	Type A 2AM-MRY1325	Removed	2014	Direct
4000	Mine Site	4700	Site Utilities	4720	Water Systems	4720	Water Systems	1128	PP-	MM1	Light Equipment	MM1	Mechanical Equipment	Light Equipment	Pump	PUMP - DIESEL FIRE WATER PUMP	4720-PP-004	0	Ea	8.1	106.5	809.3	1,065.0	1,980.8	0	0	0	0	0	1	0	100%	0%	0%	100%	0	0	0	0	Type A 2AM-MRY1325	Removed	2014	Direct
4000	Mine Site	4700	Site Utilities	4720	Water Systems	4720	Water Systems	1129	PP-	MM1	Light Equipment	MM1	Mechanical Equipment	Light Equipment	Pump	PUMP - ELECTRIC FIRE WATER PUMP	4720-PP-005	0	Ea	8.1	106.5	809.3	1,065.0	1,980.8	0	0	0	0	0	1	0	100%	0%	0%	100%	0	0	0	0	Type A 2AM-MRY1325	Removed	2014	Direct
4000	Mine Site	4700	Site Utilities	4720	Water Systems	4720	Water Systems	1130	PP-	MM1	Light Equipment	MM1	Mechanical Equipment	Light Equipment	Pump	PUMP - JOCKEY PUMP	4720-PP-006	0	Ea	8.1	106.5	809.3	1,065.0	1,980.8	0	0	0	0	0	1	0	100%	0%	0%	100%	0	0	0	0	Type A 2AM-MRY1325	Removed	2014	Direct
4000	Mine Site	4700	Site Utilities	4720	Water Systems	4720	Water Systems	1131	PP-	MM1	Light Equipment	MM1	Mechanical Equipment	Light Equipment	Pump	PUMP - RAW WATER FEED PUMP	4720-PP-008	0	Ea	8.1	106.5	809.3	1,065.0	1,980.8	0	0	0	0	0	1	0	100%	0%	0%	100%	0	0	0	0	Type A 2AM-MRY1325	Removed	2014	Direct
4000	Mine Site	4700	Site Utilities	4720	Water Systems	4720	Water Systems	1132	MT-	MM1	Light Equipment	MM1	Mechanical Equipment	Light Equipment	Pump	RAW WATER FEED PUMP	4720-MT-008	0	Ea	8.1	106.5	809.3	1,065.0	1,980.8	0	0	0	0	0	1	0	100%	0%	0%	100%	0	0	0	0	Type A 2AM-MRY1325	Removed	2014	Direct
4000	Mine Site	4700	Site Utilities	4720	Water Systems	4720	Water Systems	1133	PP-	MM1	Light Equipment	MM1	Mechanical Equipment	Light Equipment	Pump	PUMP - POTABLE WATER DISCHARGE PUMP NO.1	4720-PP-010	0	Ea	8.1	106.5	809.3	1,065.0	1,980.8	0	0	0	0	0	1	0	100%	0%	0%	100%	0	0	0	0	Type A 2AM-MRY1325	Removed	2014	Direct
4000	Mine Site	4700	Site Utilities	4720	Water Systems	4720	Water Systems	1134	PP-	MM1	Light Equipment	MM1	Mechanical Equipment	Light Equipment	Pump	PUMP - POTABLE WATER DISCHARGE PUMP NO.2	4720-PP-011	0	Ea	8.1	106.5	809.3	1,065.0	1,980.8	0	0	0	0	0	1	0	100%	0%	0%	100%	0	0	0	0	Type A 2AM-MRY1325	Removed	2014	Direct
4000	Mine Site	4700	Site Utilities	4720	Water Systems	4720	Water Systems	1135	PP-	MM1	Light Equipment	MM1	Mechanical Equipment	Light Equipment	Pump	PUMP - BACKWASH SLURRY PUMP	4720-PP-013	0	Ea	8.1	106.5	809.3	1,065.0	1,980.8	0	0	0	0	0	1	0	100%	0%	0%	100%	0	0	0	0	Type A 2AM-MRY1325	Removed	2014	Direct
4000	Mine Site	4700	Site Utilities	4720	Water Systems	4720	Water Systems	1136	PP-	MM1	Light Equipment	MM1	Mechanical Equipment	Light Equipment	Pump	PUMP - CLEAN BACKWASH PUMP	4720-PP-014	0	Ea	8.1	106.5	809.3	1,065.0	1,980.8	0	0	0	0	0	1	0	100%	0%	0%	100%	0	0	0	0	Type A 2AM-MRY1325	Removed	2014	Direct
4000	Mine Site	4700	Site Utilities	4720	Water Systems	4720	Water Systems	1137	PP-	MM1	Light Equipment	MM1	Mechanical Equipment	Light Equipment	Pump	PUMP - RAW WATER FEED PUMP	4720-PP-015	0	Ea	8.1	106.5	809.3	1,065.0	1,980.8	0	0	0	0	0	1	0	100%	0%	0%	100%	0	0	0	0	Type A 2AM-MRY1325	Removed	2014	Direct
4000	Mine Site	4700	Site Utilities	4720	Water Systems	4720	Water Systems	1138	MT-	MM1	Light Equipment	MM1	Mechanical Equipment	Light Equipment	Pump	RAW WATER FEED PUMP	4720-MT-015	0	Ea	8.1	106.5	809.3	1,065.0	1,980.8	0	0	0	0	0	1	0	100%	0%	0%	100%	0	0	0	0	Type A 2AM-MRY1325	Removed	2014	Direct
4000	Mine Site	4700	Site Utilities	4720	Water Systems	4720	Water Systems	1139	PP-	MM1	Light Equipment	MM1	Mechanical Equipment	Light Equipment	Pump	PUMP - MINE WATER BUILDING FUEL OIL PUMP (DUTY) - VIKING DUPLEX OIL SYSTEMS	4720-PP-031	0	Ea	8.1	106.5	809.3	1,065.0	1,980.8	0	0	0	0	0	1	0	100%	0%	0%	100%	0	0	0	0	Type A 2AM-MRY1325	Removed	2014	Direct
4000	Mine Site	4700	Site Utilities	4720	Water Systems	4720	Water Systems	1140	MT-	MM1	Light Equipment	MM1	Mechanical Equipment	Light Equipment	Pump	FUEL OIL PUMP	4720-MT-031	0	Ea	8.1	106.5	809.3	1,065.0	1,980.8	0	0	0	0	0	1	0	100%	0%	0%	100%	0	0	0	0	Type A 2AM-MRY1325	Removed	2014	Direct
4000	Mine Site	4700	Site Utilities	4720	Water Systems	4720	Water Systems	1141	PP-	MM1	Light Equipment	MM1	Mechanical Equipment	Light Equipment	Pump	PUMP - MINE WATER BUILDING FUEL OIL PUMP (STANDBY) - VIKING DUPLEX OIL SYSTEMS	4720-PP-032	0	Ea	8.1	106.5	809.3	1,065.0	1,980.8	0	0	0	0	0	1	0	100%	0%	0%	100%	0	0	0	0	Type A 2AM-MRY1325	Removed	2014	Direct
4000	Mine Site	4700	Site Utilities	4720	Water Systems	4720	Water Systems	1142	MT-	MM1	Light Equipment	MM1	Mechanical Equipment	Light Equipment	Pump	FUEL OIL PUMP	4720-MT-032	0	Ea	8.1	106.5	809.3	1,065.0	1,980.8	0	0	0	0	0	1	0	100%	0%	0%	100%	0	0	0	0	Type A 2AM-MRY1325	Removed	2014	Direct
4000	Mine Site	4700	Site Utilities	4720	Water Systems	4720	Water Systems	1123	BLD	EG	Gravel Base Removal	EG	Flooring / Foundations	Gravel Base		Water Building - Demolish floor finish - Gravel	4720-BLD-001	390	m2	0.0	0.0	0.0	0.0	0.0	0	0	0	0	0	0	0	100%	0%	0%	100%	0	0	0	0	Type A 2AM-MRY1325		2014	Direct
4000	Mine Site	4700	Site Utilities	4720	Water Systems	4720	Water Systems			A3	Grade & Re-Contour	A2	Site Works	Grade and Re-Contour	Grade and Contour	Infill between service and utility pads		20,800	m2	0.01	0.1	1.3	0.4	1.8	264	3,042	26,395	8,248	37,654	0	0	100%	0%	0%	100%	37,654	0	0	37,654	Type A 2AM-MRY1325		2015 A	Direct
4000	Mine Site	4700	Site Utilities	4720	Water Systems	4720	Water Systems			TK-	MT2	Medium Tanks	MT2	Mechanical Equipment	Medium Tanks		TANK - POTABLE WATER STORAGE TANK (40 m3)		1	Ea	31.0	390.0	3,097.3	3,900.0	7,387.3	31	390	3,097	3,900	7,387	2	2	100%	0%	0%	100%	7,387	0	0	7,387	Type A 2AM-MRY1325	Confirmed	2015 A	Direct
4000	Mine Site	4700	Site Utilities	4720	Water Systems	4720	Water Systems			TK-	MT2	Medium Tanks	MT2	Mechanical Equipment	Medium Tanks		TANK - RAW WATER TANK (60 m3)		1	Ea	31.0	390.0	3,097.3	3,900.0	7,387.3	31	390	3,097	3,900	7,387	2	2	100%	0%	0%	100%	7,387	0	0	7,387	Type A 2AM-MRY1325	Confirmed	2015 A	Direct
4000	Mine Site	4700	Site Utilities	4720	Water Systems	4720	Water Systems			VP-	VP2	VENDOR PKG - Potable Water	VP2	Packaged Facilities	Potable Water		VENDOR PACKAGE - POTABLE WATER TREATMENT PLANT VENDOR PACKAGE		0	Ea	47.0	480.0	4,695.9	4,800.0	9,975.9	0	0	0	0	0	329	0	100%	0%	100%	0%	0	0	0	0	Type A 2AM-MRY1325	Removed	2015 A	Direct
4000	Mine Site	4700	Site Utilities	4720	Water Systems	4720	Water Systems	1148	VP-	VP2	VENDOR PKG - Potable Water	VP2	Packaged Facilities	Potable Water		Potable Water System for 800-person camp at Mine Site		1	Ea	47.00	480.0	4,695.9	4,800.0	9,975.9	47	480	4,696	4,800	9,976	329	329	100%	0%	100%	0%	9,976	0	9,976	0	Type A 2AM-MRY1325	Added	2017-A	Direct
4000	Mine Site	4700	Site Utilities	4730	Sewage System	4731	Sewage Treatment Systems	1154	BLD	FF1-c	Modular Building Contaminated (480 ft2)	FTR2-c	Buildings (Contaminated)	Double Trailer (2 or more)		Sewage Treatment Plant - Demolish and Decontaminate Building - Trailer - Modular (2 or more modules)	4731-VP-005	178	m2	0.6	3.4	56.0	84.1	143.4	100	600	9,991	15,000	25,591	1	178	100%	0%	0%	100%	25,591	0	0	25,591	Type A 2AM-MRY1325		2014	Direct
4000	Mine Site	4700	Site Utilities	4730	Sewage System	4731	Sewage Treatment Systems	1163	In Meters	piping	Piping	Piping	Bulks	Piping		Sewage Treatment Piping - Piping Installation - Sewage truck bldg to STP	4731.2-P	247	m	0.3	3.8	25.0	37.5	66.2	62	926	6,170	9,263	16,358	0	2	100%	0%	0%	100%	16,358	0	16,358	0	Type A 2AM-MRY1325		2014	Direct
4000	Mine Site	4700	Site Utilities	4730	Sewage System	4731	Sewage Treatment Systems	1161	VP-	VP3	VENDOR PKG - Sewage Treatment Plant	VP3	Packaged Facilities	Sewage Treatment Plant		SEWAGE TREATMENT PLANT VENDOR PACKAGE	4731-VP-005	1	Ea	51.0	540.0	5,095.6	5,400.0	11,035.6	51	540	5,096	5,400	11,036	329	329	100%	0%	100%	0%	11,036	0	11,036	0	Type A 2AM-MRY1325		2014	Direct
4000	Mine Site	4700	Site Utilities	4730	Sewage System	4731	Sewage Treatment Systems	1160	TK-	MT2	Medium Tanks	MT2	Mechanical Equipment	Medium Tanks		TANK - TREATED EFFLUENT TANK	4731-TK-002	1	Ea	31.0	390.0	3,097.3	3,900.0	7,387.3	31	390	3,097	3,900	7,387	2	2	100%	0%	0%	100%	7,387	0	0	7,387	Type A 2AM-MRY1325		2014	Direct
4000	Mine Site	4700	Site Utilities	4730	Sewage System	4731	Sewage Treatment Systems	1151	BLD	FF1-c	Modular Building Contaminated (480 ft2)	FC-c	Buildings (Contaminated)	ISO Shipping Containers		Sewage Chemical Storage Container - Demolish and Decontaminate Building - ISO Shipping Container	4731-BLD-001	30	m2	0.6	3.4	56.0	84.1	143.4	17	100	1,665	2,500	4,265	1	30	100%	0%	0%	100%	4,265	0	0	4,265	Type A 2AM-MRY1325		2014	Direct
4000	Mine Site	4700	Site Utilities	4730	Sewage System	4731	Sewage Treatment Systems	1157	PP-	MM1	Light Equipment	MM1	Mechanical Equipment	Light Equipment	Pump	PUMP - TREATED EFFLUENT DISCHARGE PUMP NO.1	4731-PP-003	0	Ea	8.1	106.5	809.3	1,065.0	1,980.8	0	0	0	0	0	1	0	100%	0%	0%	100%	0	0	0	0	Type A 2AM-MRY1325	Removed	2014	Direct
4000	Mine Site	4700	Site Utilities	4730	Sewage System	4731	Sewage Treatment Systems	1158	PP-	MM1	Light Equipment	MM1	Mechanical Equipment	Light Equipment	Pump	PUMP - TREATED EFFLUENT DISCHARGE PUMP NO.2	4731-PP-004	0	Ea	8.1	106.5	809.3	1,065.0	1,980.8	0	0	0	0	0	1	0	100%	0%	0%	100%	0	0	0	0	Type A 2AM-MRY1325	Removed	2014	Direct
4000	Mine Site	4700	Site Utilities	4730	Sewage System	4731	Sewage Treatment Systems	1159	SC-	MM2	Medium Equipment	MM2	Mechanical Equipment	Medium Equipment	Screen	SCREEN - SCREEN	4731-SC-001	0	Ea	19.2	213.0	1,918.3	2,130.0	4,261.3	0	0	0	0	0	1	0	100%	0%	0%	100%	0	0	0	0	Type A 2AM-MRY1325	Removed	2014	Direct
4000	Mine Site	4700	Site Utilities	4730	Sewage System	4731	Sewage Treatment Systems	1152	BLD	EG	Gravel Base Removal	EG	Flooring / Foundations	Gravel Base		Sewage Chemical Storage Container - Demolish and foundations - Gravel Base - Skidded Building	4731-BLD-001	30	m2	0.0	0.0	0.0	0.0	0.0	0	0	0	0	0	0	0	100%	0%	0%	100%	0	0	0	0	Type A 2AM-MRY1325		2014	Direct
4000	Mine Site	4700	Site Utilities	4730	Sewage System	4731	Sewage Treatment Systems	1153	BLD		#N/A	FW	Flooring / Foundations	Wood Floor		Sewage Chemical Storage Container - Demolish floor finish - Raised Steel or Wooden Floor	4731-BLD-001	30	m2	0	0	0	0	0	0	0	0	0	0	0	0	100%	0%	0%	100%	0	0	0	0	Type A 2AM-MRY1325		2014	Direct
4000	Mine Site	4700	Site Utilities	4730	Sewage System	4731	Sewage Treatment Systems	1162	In Meters		Inlcuded with Piping	Piping - Heat Tracing	Bulks	Piping - Heat Tracing		Sewage Treatment Piping - Heat Trace Installation - Sewage truck bldg to STP	4731.2-E	128	m	0	0	0	0	0	0	0	0	0	0	0	0	100%	0%	100%	0%	0	0	0	0	Type A 2AM-MRY1325		2014	Direct
4000	Mine Site	4700	Site Utilities	4730	Sewage System	4731	Sewage Treatment Systems	1155	BLD	EG	Gravel Base Removal	EG	Flooring / Foundations	Gravel Base		Sewage Treatment Plant - Demolish and foundations - Gravel Base - Skidded Building	4731-VP-005	178	m2	0.0	0.0	0.0	0.0	0.0	0	0	0	0	0	0	0	100%	0%	0%	100%	0	0	0	0	Type A 2AM-MRY1325		2014	Direct
4000	Mine Site	4700	Site Utilities	4730	Sewage System	4731	Sewage Treatment Systems	1156	VP-		#N/A					Sewage Treatment Plant - Demolish floor finish - Raised Steel or Wooden Floor	4731-VP-005	1,920	m2	0	0	0	0	0	0	0	0	0	0	0	0	100%	0%	0%	100%	0	0	0	0	Type A 2AM-MRY1325		2014	Direct
4000	Mine Site	4700	Site Utilities	4730	Sewage System	4731	Sewage Treatment Systems		In Meters	piping	Piping	Piping	Bulks	Piping		Sewage Treatment Piping - Piping Installation - Realignment of the effluent discharge line around the new crusher pad in 2018		1,500	m	0.3	3.8	25.0	37.5	66.2	375	5,625	37,468	56,250	99,343	0	15	100%	0%	100%	0%	99,343	0	99,343	0	Type A 2AM-MRY1325	Added	2018	Direct
4000	Mine Site	4700	Site Utilities	4730	Sewage System	4731	Sewage Treatment Systems			VP-	VP3	VENDOR PKG - Sewage Treatment Plant	VP3	Packaged Facilities	Sewage Treatment Plant		VENDOR PACKAGE - SEWAGE TREATMENT PLANT VENDOR PACKAGE		0	Ea	51.0	540.0	5,095.6	5,400.0	11,035.6	0	0	0	0	0	329	0	100%	0%	100%	0%	0	0	0	0	Type A 2AM-MRY1325	Removed	2015 A	Direct
4000	Mine Site	4700	Site Utilities	4730	Sewage System	4731	Sewage Treatment Systems			VP-	VP3	VENDOR PKG - Sewage Treatment Plant	VP3	Packaged Facilities	Sewage Treatment Plant		Sewage Treatment Plant for 800-person camp at Mine Site		1	Ea	51.0	540.0	5,095.6	5,400.0	11,035.6	51	540	5,096	5,400	11,036	329	329	100%	0%	100%	0%	11,036	0	11,036	0	Type A 2AM-MRY1325	Added	2017-A	Direct
4000	Mine Site	4700	Site Utilities	4730	Sewage System	4732	Sewage Truck Building	1165	BLD	FF2-c	Fold Away Building Contaminated (480 ft2)	FFL-c	Buildings (Contaminated)	Fold Away Building		Sewage Truck Building - Demolish and Decontaminate Building - Fold-away Building (Steel)	4732-BLD-001	56	m2	0.6	2.4	56.0	84.1	142.4	31	131	3,122	4,688	7,941	1	56	100%	0%	0%	100%	7,941	0	0	7,941	Type A 2AM-MRY1325		2014	Direct
4000	Mine Site	4700	Site Utilities	4730	Sewage System	4732	Sewage Truck Building	1172	TK-	MT1-d	Light Diesel (Day tanks 10,000L to 20,000L)	MT1-d	Mechanical Equipment	Light Diesel Tanks		TANK - MINE SEWAGE TRUCK BUILDING DIESEL FUEL TANK - DTE ULC601-07	4732-TK-003	1	Ea	15.5	195.0	1,548.7	1,950.0	3,693.7	16	195	1,549	1,950	3,694	20	20

| | | |

| | | |

| | | |

| | | |

Baffinland

'Mary River Project - Complete Project Security Assessment - Estimate Breakdown Structure'
Issued on November 8, 2017

| | | |

Baffinland

'Mary River Project - Complete Project Security Assesment - Estimate Breakdown Structure'
Issued on November 8, 2017

| | | |

Baffinland

'Mary River Project - Complete Project Security Assesment - Estimate Breakdown Structure'
Issued on November 8, 2017

| | | |

| | | |

Baffinland

'Mary River Project - Complete Project Security Assesment - Estimate Breakdown Structure'
Issued on November 8, 2017

| | | |

| | | |

Appendix B

Updated Site Layouts

2018 Work Plan - Mine Site Layout

2018 Work Plan – Milne Port Layout

SAVED: I:\1\02\00181\43\VA\Acad\FIGS\B04_r0, 11/2/2017 1:23:07 PM, MDEMERS PRINTED: 11/2/2017 1:27:06 PM, Layout1, MDEMERS
XREF FILES): XC-CTO PO-MILN-DETAIL-MAP; XC-CTO PO-MILN-LAYT-AMU L-REP; XC-CTO PO-MINE-MILN-ROM-OTH RS-OCT17 - O RO LAYDWN IMAGE FILES): OIS Baffinland Logo

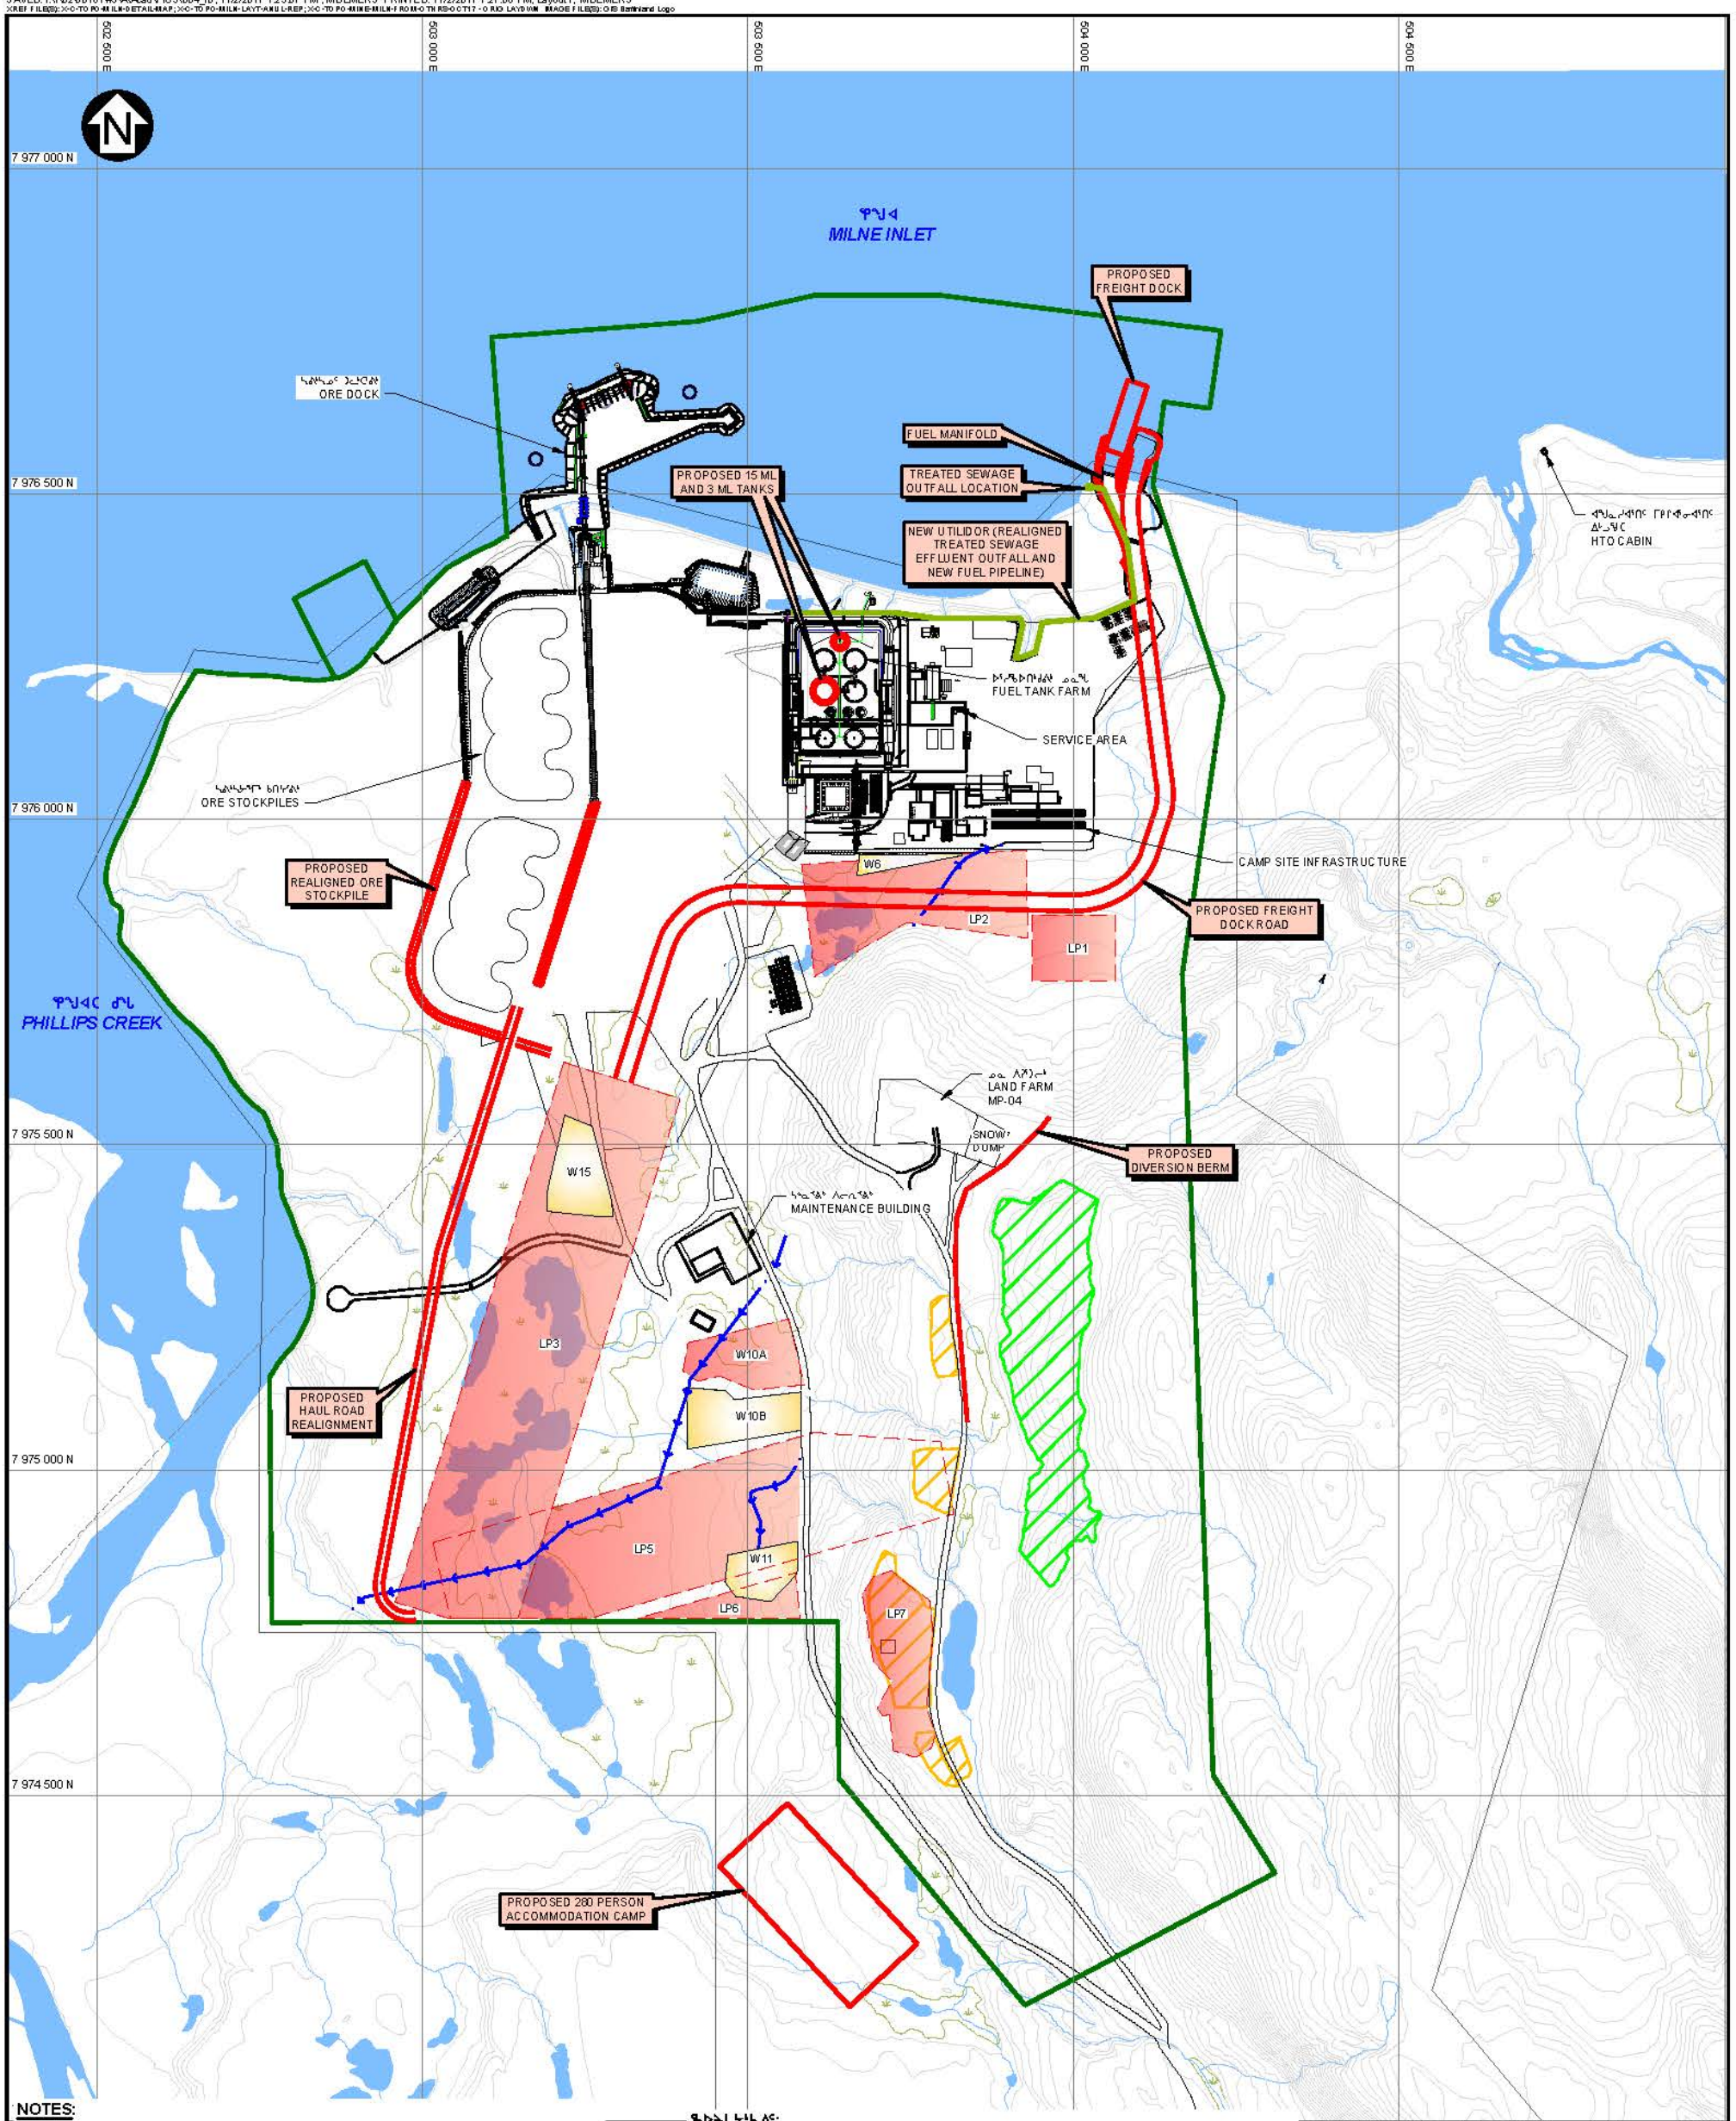

NOTES:

1. COORDINATE GRID IS UTM NAD83 ZONE 17N.
2. TOPOGRAPHY PROVIDED BY EAGLE MAPPING (2005).
3. PLAN/SECTION BASED ON INFORMATION PROVIDED BY HATCH, DATED (JAN 31, 2014, AND OCTOBER 2017).
4. CONTOUR INTERVAL IS 2.5 METRES.

LEGEND:

- WATER
- BORROW AREAS
- QUARRY AREA
- PERMITTED LAYDOWN AREA
- PROPOSED LAYDOWN AREA 2018 WORK PLAN
- PROPOSED UTILIDOR
- ROAD
- RIVER/STREAM/DRAINAGE
- QIA SURFACE COMMERCIAL LEASE IMPACT BOUNDARY
- POTENTIAL DEVELOPMENT AREA
- PROPOSED 2018 WORK PLAN
- PROPOSED DITCHING (2018 WORK PLAN)

SCALE A 100 50 0 100 200 300 400 500 m

REV	DATE	DESCRIPTION	DESIGNED	DRAWN	REVIEWED
0	01NOV17	ISSUED WITH TRANSMITTAL	RAC	MMD	CM

Baffinland

MARY RIVER PROJECT

MILNE PORT 2018 WORK PLAN

Knight Piésold CONSULTING

P/A NO. NB102-181/43

REF NO. NB17-00725

FIGURE A.1

REV 0

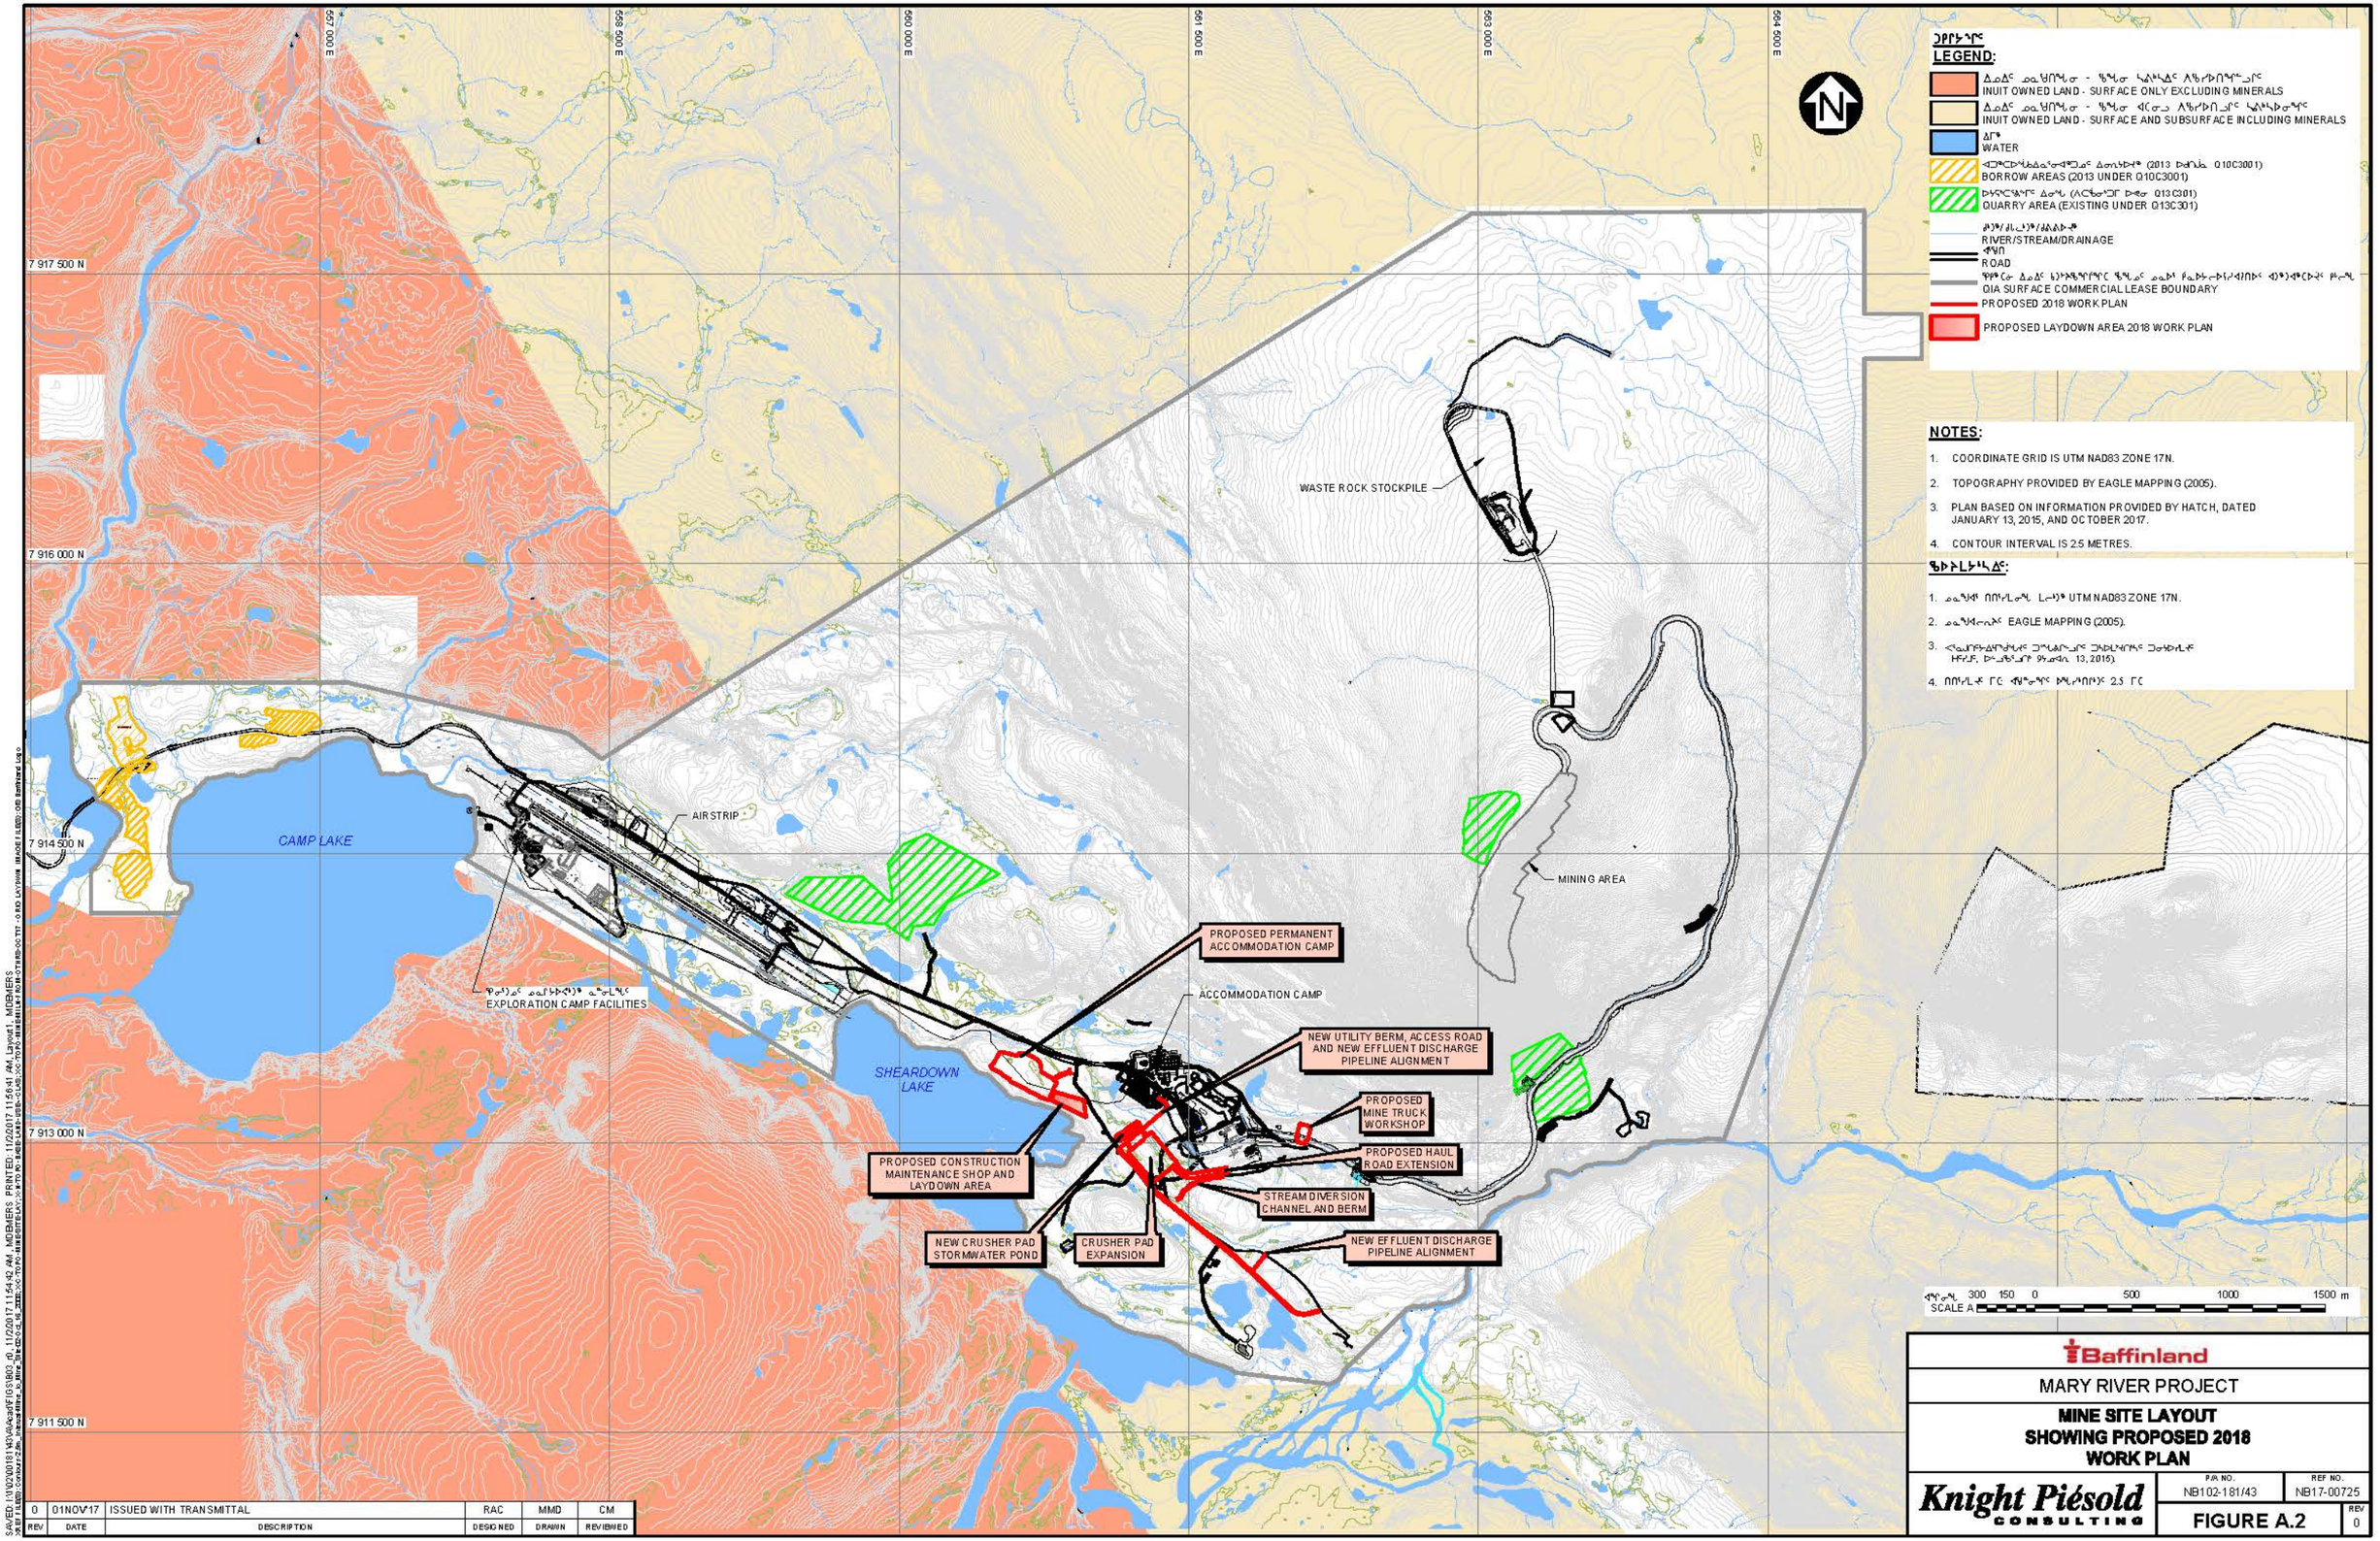
557 000 E
558 500 E
560 000 E
561 500 E
563 000 E
564 500 E
7 917 500 N
7 916 000 N
7 914 500 N
7 913 000 N
7 911 500 N
CAMP LAKE
SHEARDOWN LAKE
AIRSTRIP
EXPLORATION CAMP FACILITIES
WASTE ROCK STOCKPILE
MINING AREA
PROPOSED PERMANENT ACCOMMODATION CAMP
ACCOMMODATION CAMP
NEW UTILITY BERM, ACCESS ROAD AND NEW EFFLUENT DISCHARGE PIPELINE ALIGNMENT
PROPOSED MINE TRUCK WORKSHOP
PROPOSED HAUL ROAD EXTENSION
STREAM DIVERSION CHANNEL AND BERM
NEW EFFLUENT DISCHARGE PIPELINE ALIGNMENT
PROPOSED CONSTRUCTION MAINTENANCE SHOP AND LAYDOWN AREA
NEW CRUSHER PAD STORMWATER POND
CRUSHER PAD EXPANSION
LEGEND:
INUIT OWNED LAND - SURFACE ONLY EXCLUDING MINERALS
INUIT OWNED LAND - SURFACE AND SUBSURFACE INCLUDING MINERALS
WATER
BORROW AREAS (2013 UNDER Q10C3001)
QUARRY AREA (EXISTING UNDER Q13C301)
RIVER/STREAM/DRAINAGE
ROAD
QIA SURFACE COMMERCIAL LEASE BOUNDARY
PROPOSED 2018 WORK PLAN
PROPOSED LAYDOWN AREA 2018 WORK PLAN
NOTES:
1. COORDINATE GRID IS UTM NAD83 ZONE 17N.
2. TOPOGRAPHY PROVIDED BY EAGLE MAPPING (2005).
3. PLAN BASED ON INFORMATION PROVIDED BY HATCH, DATED JANUARY 13, 2015, AND OCTOBER 2017.
4. CONTOUR INTERVAL IS 2.5 METRES.
SCALE A 300 150 0 500 1000 1500 m
Baffinland
MARY RIVER PROJECT
MINE SITE LAYOUT
SHOWING PROPOSED 2018
WORK PLAN
Knight Piésold CONSULTING
P/A NO. NB102-181/43
REF NO. NB17-00725
FIGURE A.2
REV 0
0 01NOV'17 ISSUED WITH TRANSMITTAL RAC MMD CM
REV DATE DESCRIPTION DESIGNED DRAWN REVIEWED

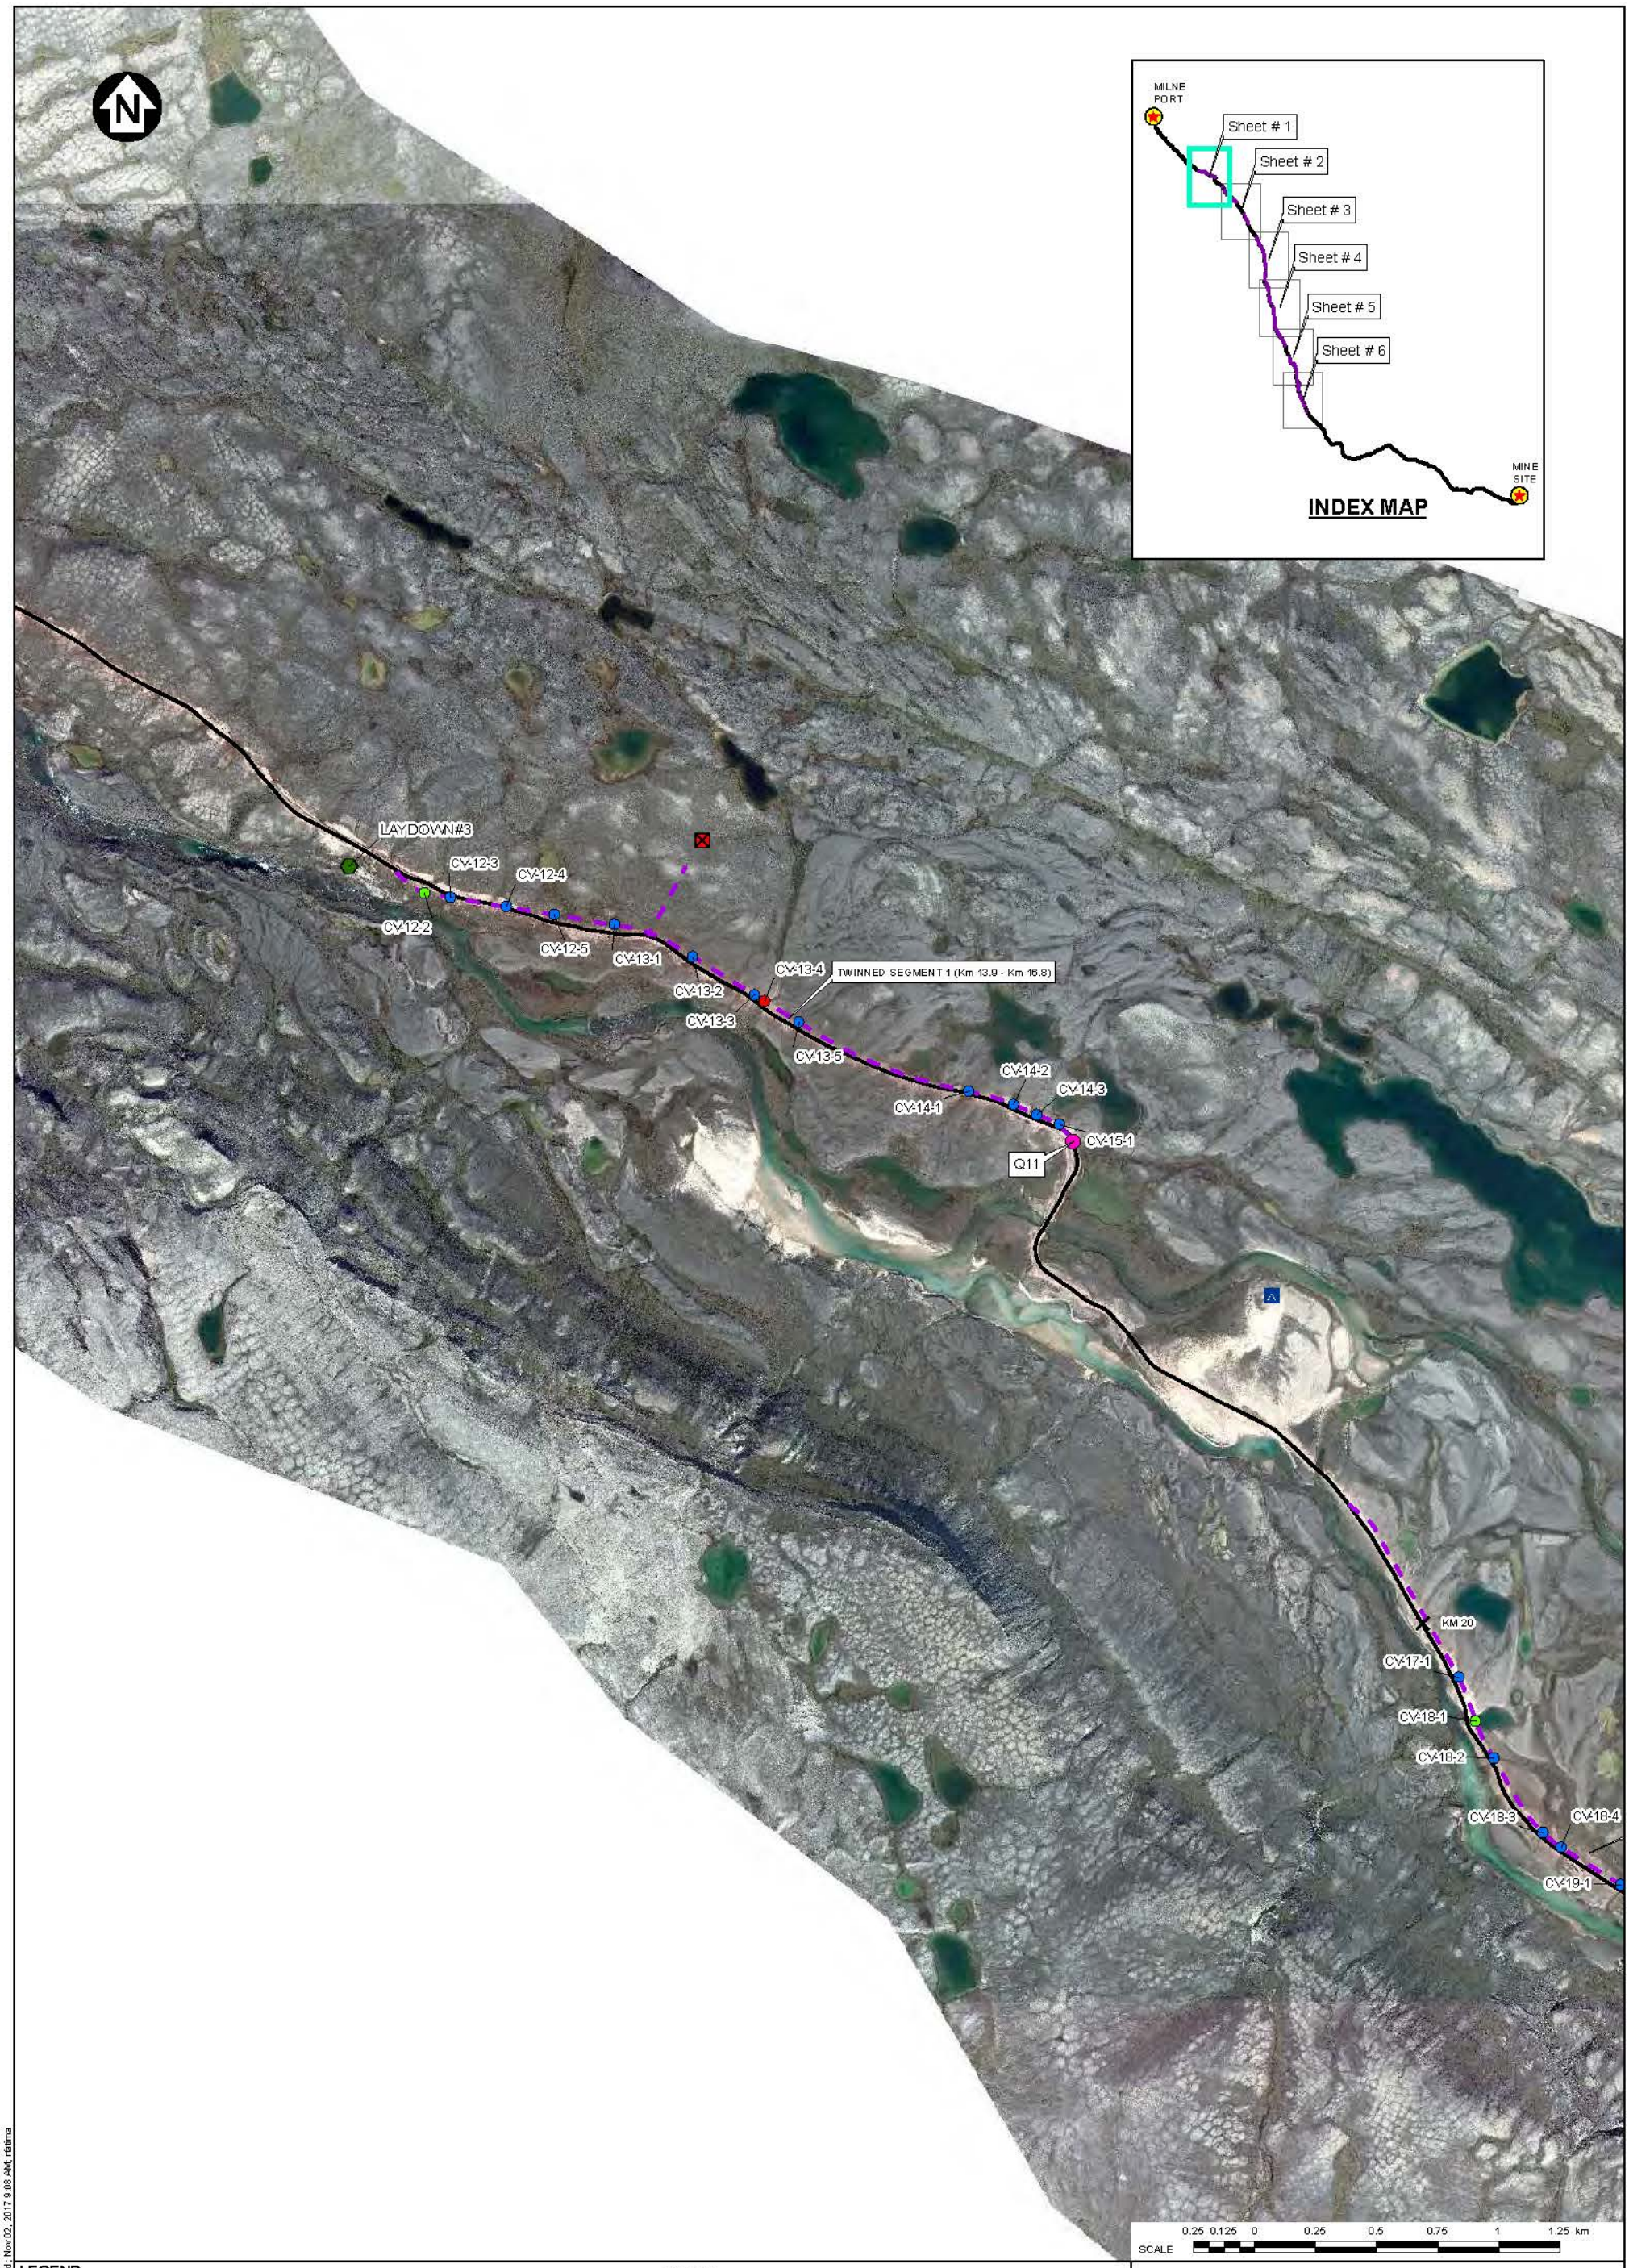

LEGEND

- PROJECT FACILITY LOCATION
- PROPOSED 2018 WORK PLAN CULVERTS
- FISH HABITAT DESIGNATION
  - NO DATA
  - FISH BEARING
  - UNLIKELY
- QUARRIES AND BORROW PITS
  - PROPOSED QUARRY
  - EXISTING BORROW PIT
  - EXISTING QUARRY
- 80 PERSON MOBILE CAMP
- HEATING FACILITY FOR EMULSION TRUCKS
- PROPOSED EXPLOSIVES MAGAZINE
- CONSTRUCTION FACILITIES
- LAYDOWN
- PROPOSED TEMPORARY EXPLOSIVE FACTORY
- MILNE INLET TOTE ROAD
- PROPOSED TOTE ROAD UPGRADES

NOTES:

1. COORDINATE SYSTEM: NAD 1983 UTM ZONE 17N.
2. BASE MAP: © HER MAJESTY THE QUEEN IN RIGHTS OF CANADA DEPARTMENT OF NATURAL RESOURCES (2009). ALL RIGHTS RESERVED.
3. DETAILED WATER AND ORTHO-IMAGERY BASED ON EAGLE MAPPING (2005).

REV	DATE	DESCRIPTION	DESIGNED	DRAWN	REVIEWED
0	01 NOV 17	ISSUED WITH TRANSMITTAL	RAC	RF	RAC

BAFFINLAND IRON MINES CORPORATION

MARY RIVER PROJECT

2018 WORK PLAN
ROAD UPGRADES - SHEET 1 OF 6

Knight Piésold CONSULTING

P/A NO.	REF NO.
NB102-181/43	NB17-00725

FIGURE A.3 REV 0

SAVED: \\1102\2018\1143\AG\IS\Figs\A01_r0.mxd: Nov 02, 2017 9:08 AM, rfatima

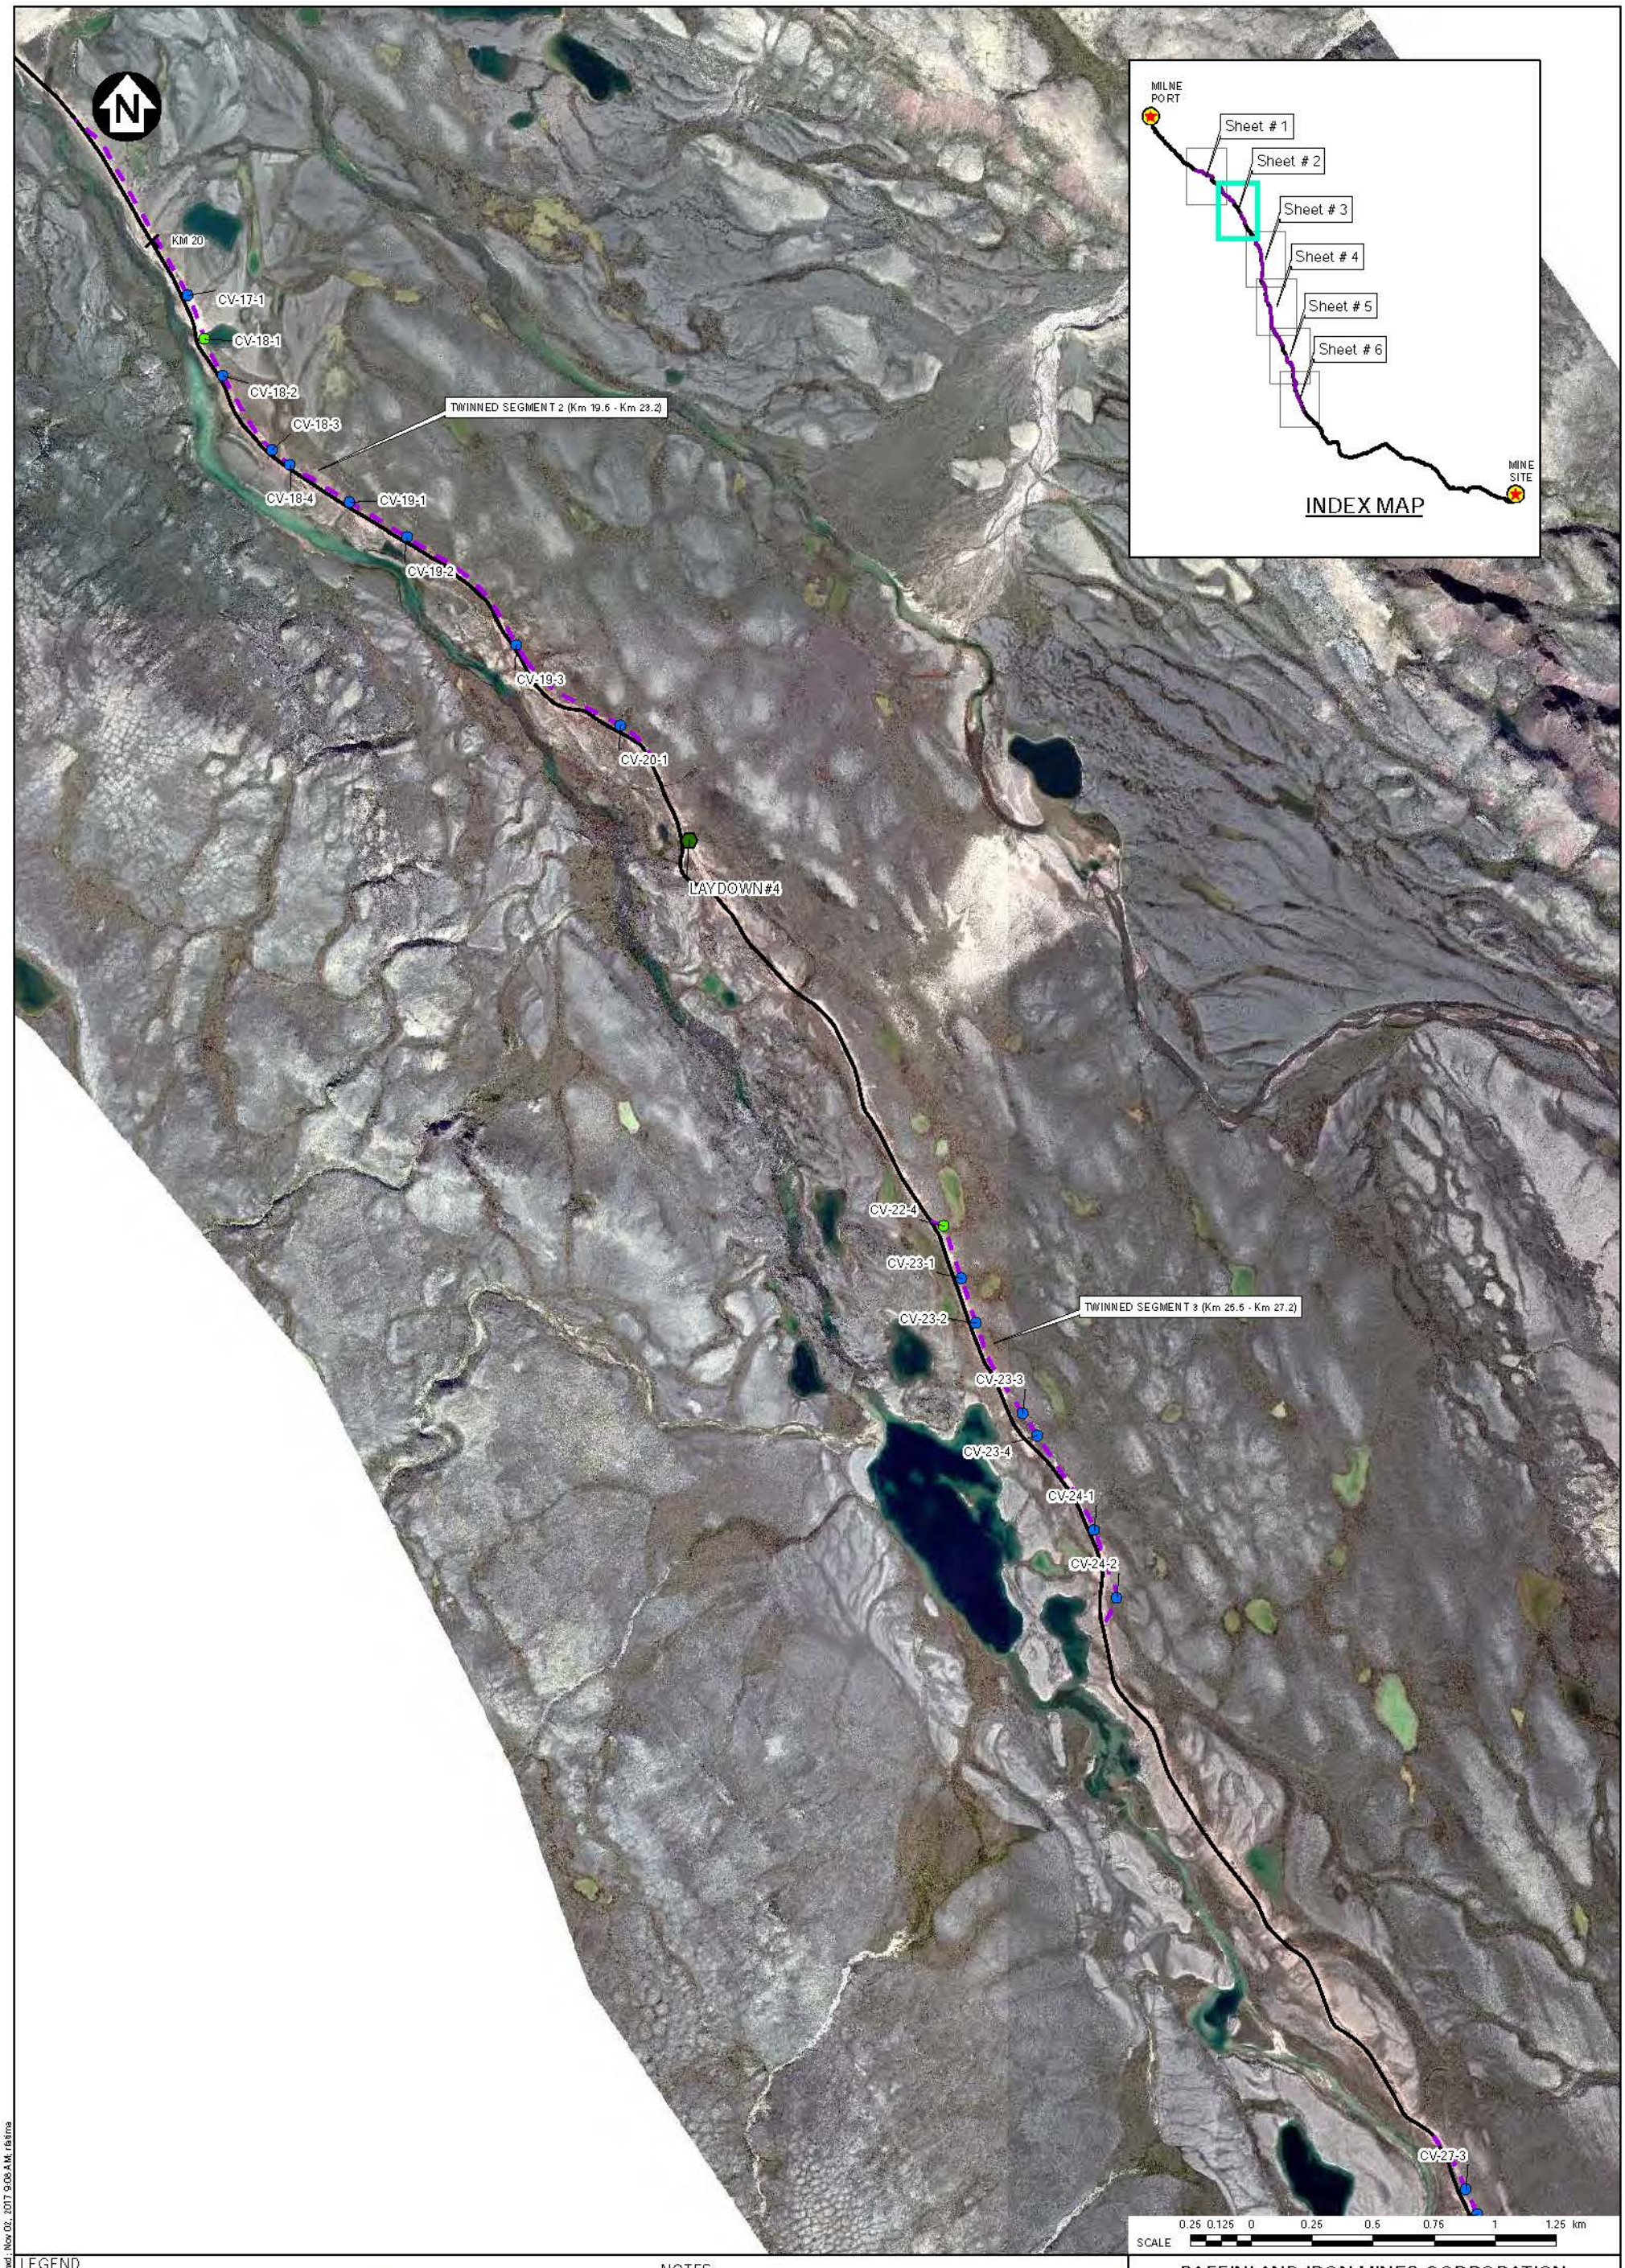

LEGEND

- PROJECT FACILITY LOCATION
- PROPOSED 2018 WORK PLAN CULVERTS
- FISH HABITAT DESIGNATION
  - NO DATA
  - FISH BEARING
  - UNLIKELY
- QUARRIES AND BORROW PITS
  - PROPOSED QUARRY
  - EXISTING BORROW PIT
  - EXISTING QUARRY
- 80 PERSON MOBILE CAMP
- HEATING FACILITY FOR EMULSION TRUCKS
- PROPOSED EXPLOSIVES MAGAZINE
- CONSTRUCTION FACILITIES
- LAYDOWN
- PROPOSED TEMPORARY EXPLOSIVE FACTORY
- MILNE INLET TOTE ROAD
- PROPOSED TOTE ROAD UPGRADES

NOTES:
1. COORDINATE SYSTEM: NAD 1983 UTM ZONE 17N.
2. BASE MAP: © HER MAJESTY THE QUEEN IN RIGHTS OF CANADA DEPARTMENT OF NATURAL RESOURCES (2009). ALL RIGHTS RESERVED.
3. DETAILED WATER AND ORTHO-IMAGERY BASED ON EAGLE MAPPING (2006).

REV	DATE	DESCRIPTION	DESIGNED	DRAWN	REVIEWED
0	01 NOV 17	ISSUED WITH TRANSMITTAL	RAC	RF	RAC

BAFFINLAND IRON MINES CORPORATION

MARY RIVER PROJECT

2018 WORK PLAN
ROAD UPGRADES - SHEET 2 OF 6

Knight Piésold CONSULTING

PA NO.	REF NO.
NB102-181/43	NB17-00725

FIGURE A.4 REV 0

SAVED: I:\1\102\00181\43\A\GIS\Figs\A01_r0.mxd - Nov 02, 2017 9:08 AM - rfatima

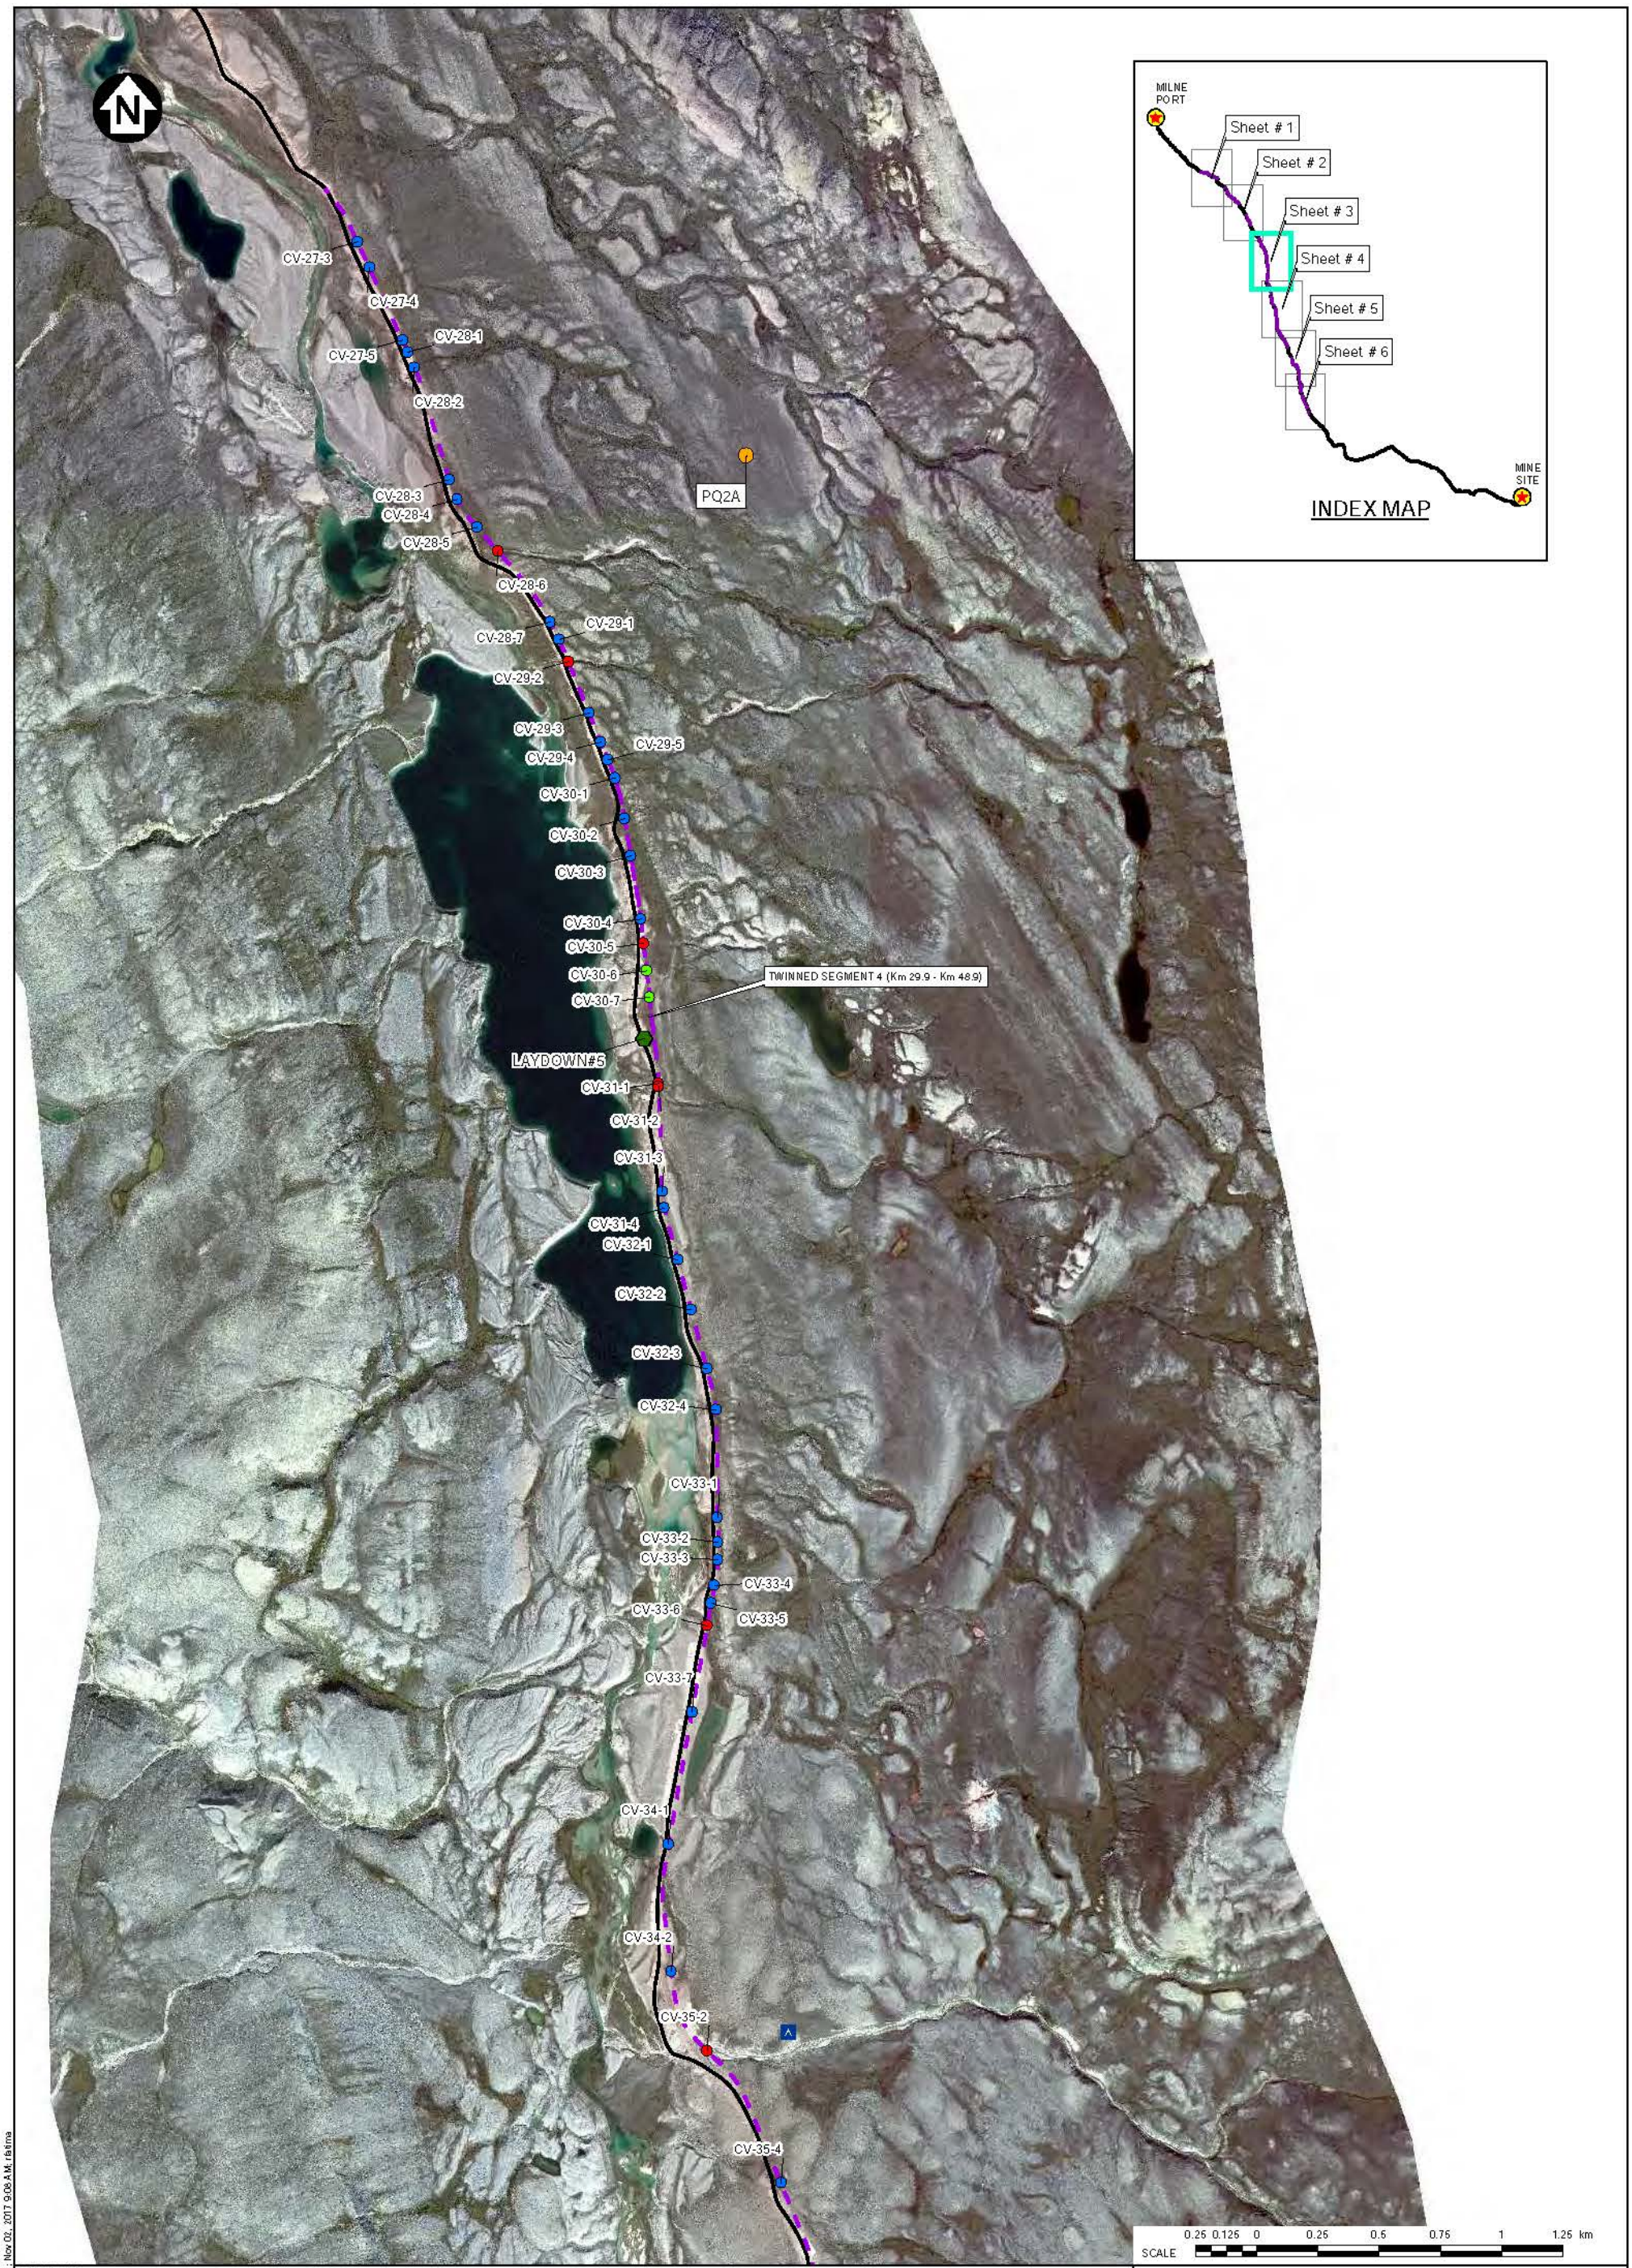

LEGEND

- PROJECT FACILITY LOCATION
- PROPOSED 2018 WORK PLAN CULVERTS
- FISH HABITAT DESIGNATION
  - NO DATA
  - FISH BEARING
  - UNLIKELY
- QUARRIES AND BORROW PITS
  - PROPOSED QUARRY
  - EXISTING BORROW PIT
  - EXISTING QUARRY
- 80 PERSON MOBILE CAMP
- HEATING FACILITY FOR EMULSION TRUCKS
- PROPOSED EXPLOSIVES MAGAZINE
- CONSTRUCTION FACILITIES
- LAYDOWN
- PROPOSED TEMPORARY EXPLOSIVE FACTORY
- MILNE INLET TOTE ROAD
- PROPOSED TOTE ROAD UPGRADES

NOTES:
1. COORDINATE SYSTEM: NAD 1983 UTM ZONE 17N.
2. BASE MAP: © HER MAJESTY THE QUEEN IN RIGHTS OF CANADA DEPARTMENT OF NATURAL RESOURCES (2009). ALL RIGHTS RESERVED.
3. DETAILED WATER AND ORTHO-IMAGERY BASED ON EAGLE MAPPING (2005).

REV	DATE	DESCRIPTION	DESIGNED	DRAWN	REVIEWED
0	01NOV17	ISSUED WITH TRANSMITTAL	RAC	RF	RAC

BAFFINLAND IRON MINES CORPORATION

MARY RIVER PROJECT

2018 WORK PLAN
ROAD UPGRADES - SHEET 3 OF 6

Knight Piésold CONSULTING

PA NO.	REF NO.
NB102-181/43	NB17-00725

FIGURE A.5 REV 0

SAVED: I:\1102\001\814.3\AGIS\Figs\A01_r0.mxd: Nov 02, 2017 9:08 A.M.: rfelima

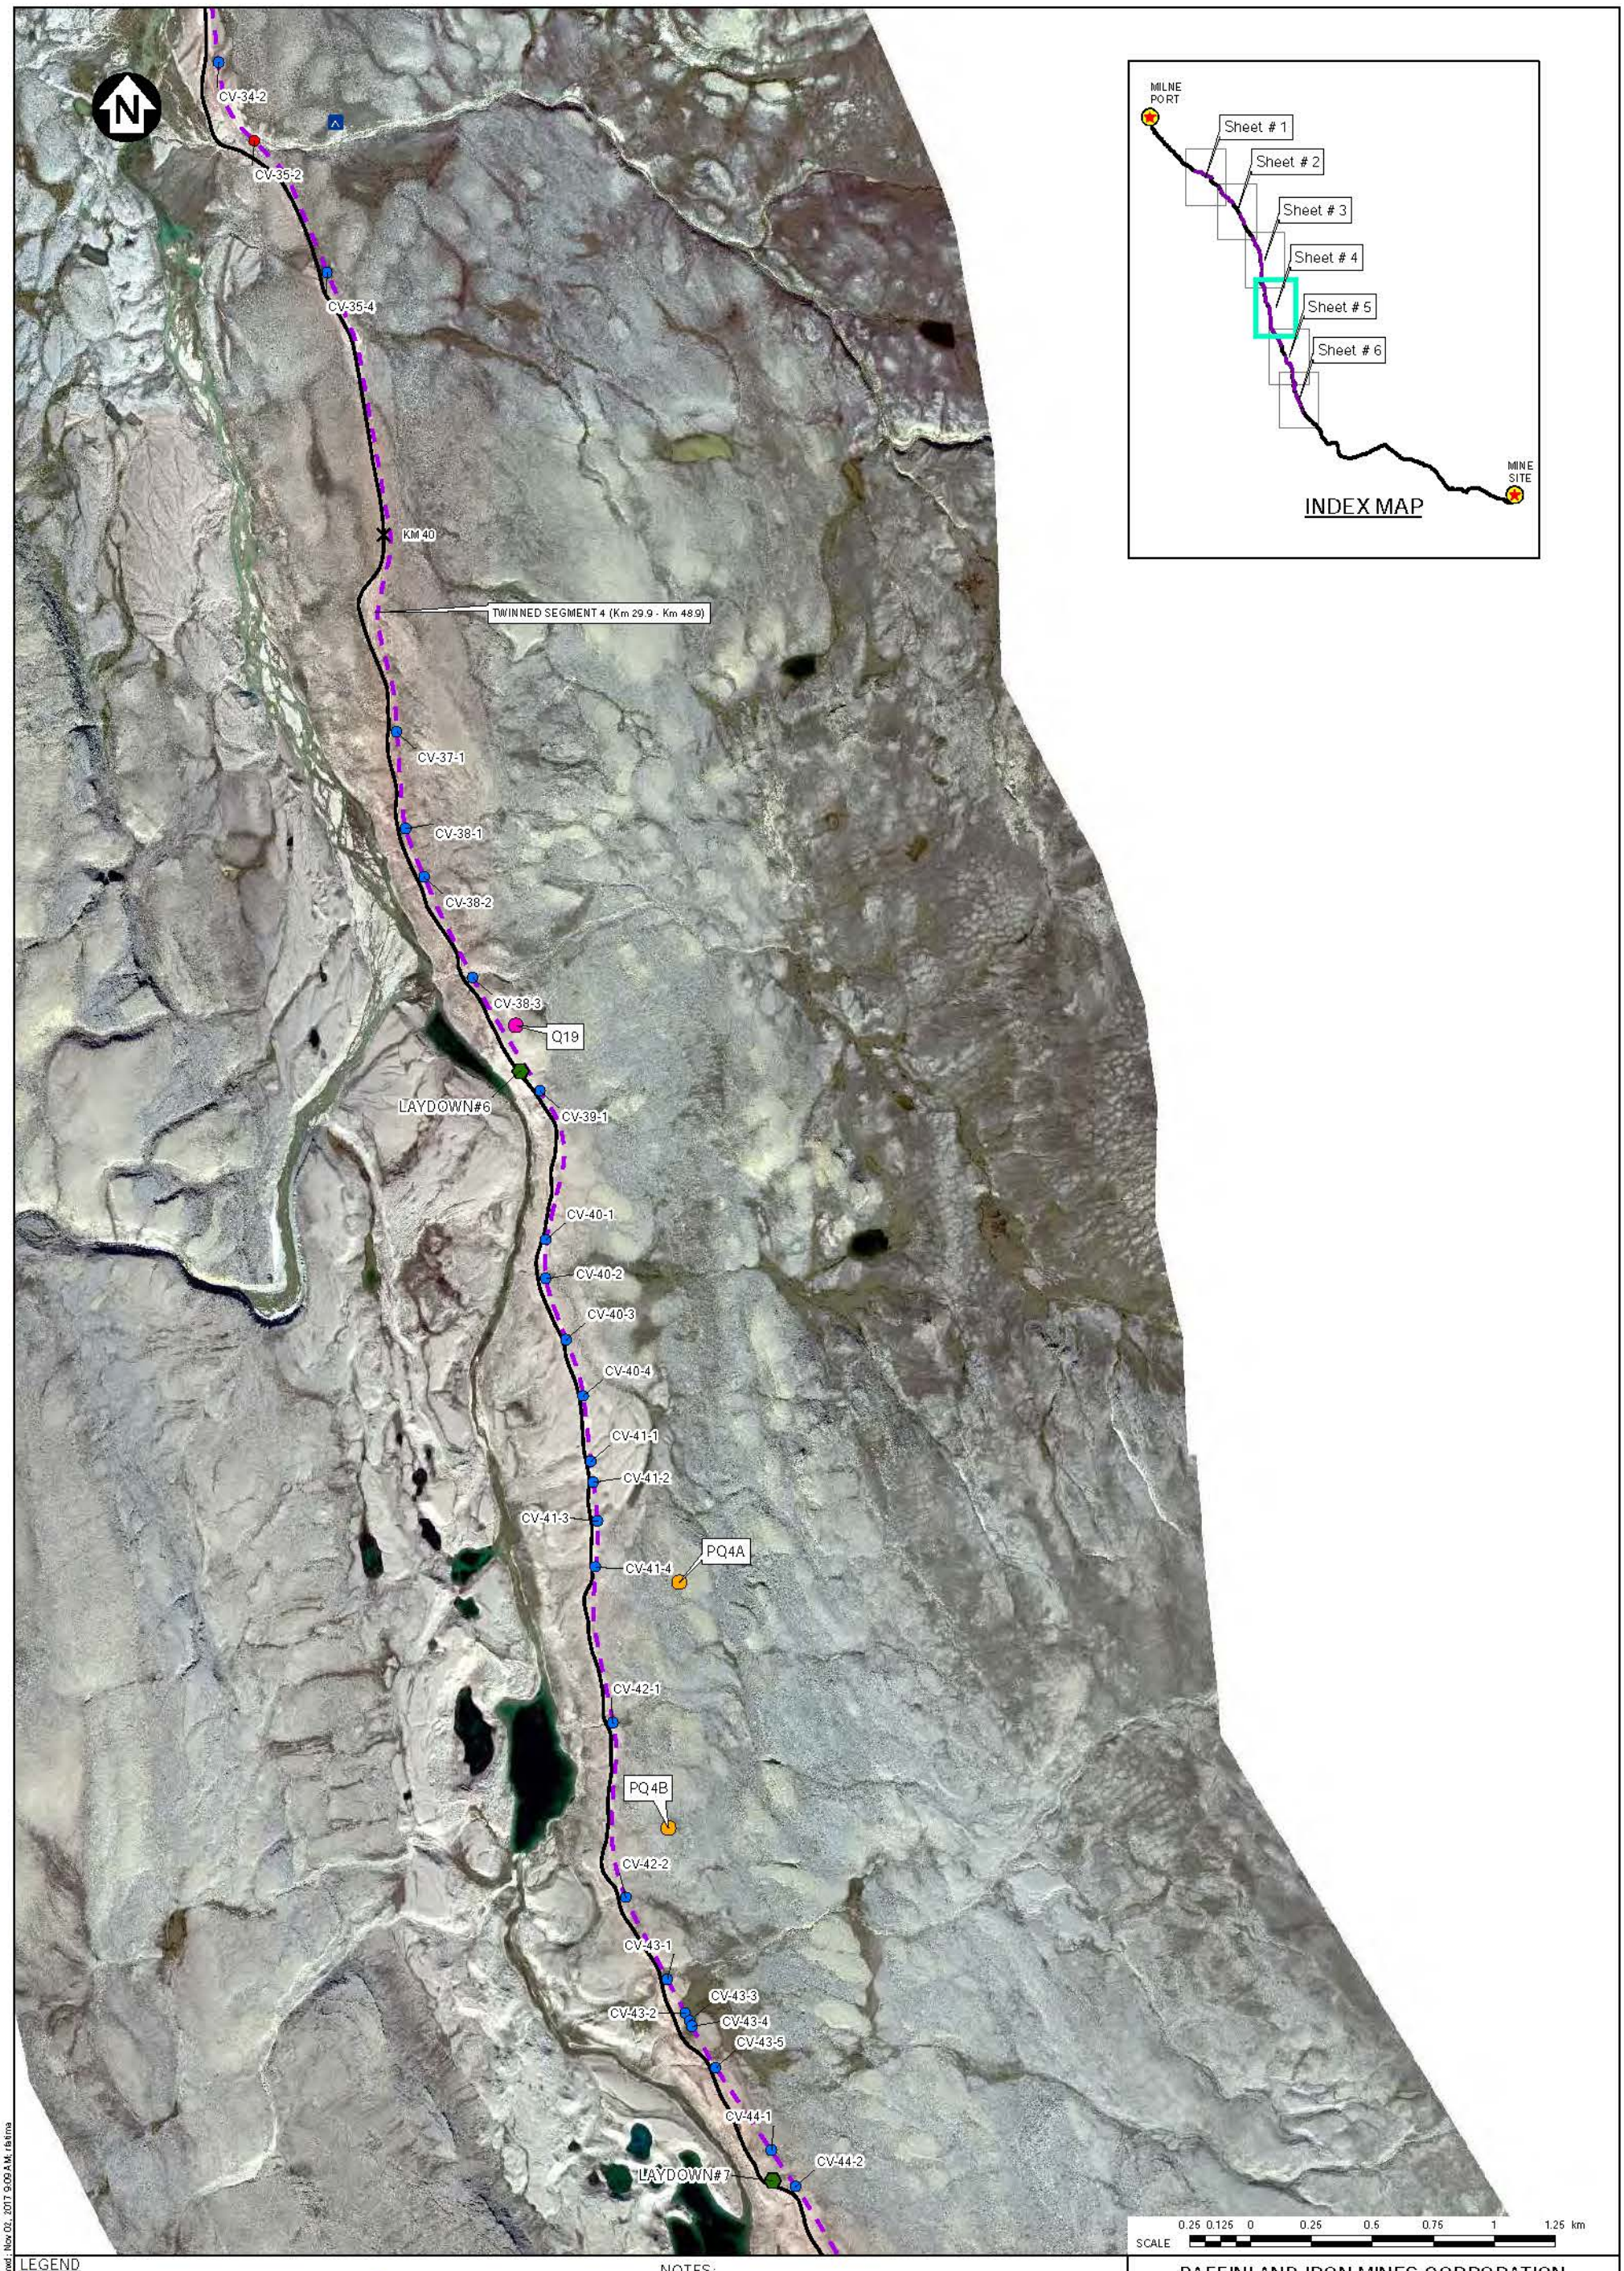

LEGEND

- PROJECT FACILITY LOCATION
- PROPOSED 2018 WORK PLAN CULVERTS
- FISH HABITAT DESIGNATION
  - NO DATA
  - FISH BEARING
  - UNLIKELY
- QUARRIES AND BORROW PITS
  - PROPOSED QUARRY
  - EXISTING BORROW PIT
  - EXISTING QUARRY
- 80 PERSON MOBILE CAMP
- HEATING FACILITY FOR EMULSION TRUCKS
- PROPOSED EXPLOSIVES MAGAZINE
- CONSTRUCTION FACILITIES
- LAYDOWN
- PROPOSED TEMPORARY EXPLOSIVE FACTORY
- MILNE INLET TOTE ROAD
- PROPOSED TOTE ROAD UPGRADES

NOTES:
1. COORDINATE SYSTEM: NAD 1983 UTM ZONE 17N.
2. BASE MAP: © HER MAJESTY THE QUEEN IN RIGHTS OF CANADA DEPARTMENT OF NATURAL RESOURCES (2009). ALL RIGHTS RESERVED.
3. DETAILED WATER AND ORTHO-IMAGERY BASED ON EAGLE MAPPING (2005).

REV	DATE	DESCRIPTION	DESIGNED	DRAWN	REVIEWED
0	01 NOV 17	ISSUED WITH TRANSMITTAL	RAC	RF	RAC

BAFFINLAND IRON MINES CORPORATION

MARY RIVER PROJECT

2018 WORK PLAN
ROAD UPGRADES - SHEET 4 OF 6

Knight Piésold CONSULTING

PA NO.	REF NO.
NB102-181/43	NB17-00725

FIGURE A.6 REV 0

SAVED: I:\1\02\00181\43\A\GIS\Figs\A01_r0.mxd - Nov 02, 2017 9:09 A.M. rfakima

CV-43-1
CV-43-2
CV-43-3
CV-43-5
CV-44-1
CV-44-2
LAYDOWN#7
TWINNED SEGMENT 4 (Km 29.9 - Km 48.9)
CV-44-3
CV-45-1
CV-46-1
PQ5A
PQ5B
CV-48-1
CV-48-5
CV-49-1
CV-49-2
CV-49-3
CV-49-4
CV-49-5
CV-50-1
CV-50-2
CV-50-3
CV-50-4
CV-50-5
CV-50-6
CV-51-1
CV-51-2
TWINNED SEGMENT 5 (Km 51.3 - Km 60.3)
CV-52-1
CV-52-2
CV-52-3
CV-53-1
KATIKTOK LAKE
LAYDOWN#8

MILNE PORT
Sheet # 1
Sheet # 2
Sheet # 3
Sheet # 4
Sheet # 5
Sheet # 6
MINE SITE
INDEX MAP

SCALE 0.25 0.125 0 0.25 0.5 0.75 1 1.25 km

LEGEND
- PROJECT FACILITY LOCATION
- PROPOSED 2018 WORK PLAN CULVERTS
- FISH HABITAT DESIGNATION
  - NO DATA
  - FISH BEARING
  - UNLIKELY
- QUARRIES AND BORROW PITS
  - PROPOSED QUARRY
  - EXISTING BORROW PIT
  - EXISTING QUARRY
- 80 PERSON MOBILE CAMP
- HEATING FACILITY FOR EMULSION TRUCKS
- PROPOSED EXPLOSIVES MAGAZINE
- CONSTRUCTION FACILITIES
- LAYDOWN
- PROPOSED TEMPORARY EXPLOSIVE FACTORY
- MILNE INLET TOTE ROAD
- PROPOSED TOTE ROAD UPGRADES

NOTES:
1. COORDINATE SYSTEM: NAD 1983 UTM ZONE 17N.
2. BASE MAP: © HER MAJESTY THE QUEEN IN RIGHTS OF CANADA DEPARTMENT OF NATURAL RESOURCES (2009). ALL RIGHTS RESERVED.
3. DETAILED WATER AND ORTHO-IMAGERY BASED ON EAGLE MAPPING (2005).

REV	DATE	DESCRIPTION	DESIGNED	DRAWN	REVIEWED
0	01NOV'17	ISSUED WITH TRANSMITTAL	RAC	RF	RAC

BAFFINLAND IRON MINES CORPORATION

MARY RIVER PROJECT

2018 WORK PLAN
ROAD UPGRADES - SHEET 5 OF 6

Knight Piésold CONSULTING

PA NO. NB102-181/43

REF NO. NB17-00725

FIGURE A.7

REV 0

SAVED: I:\1102\001\814.03\GIS\Figs\A01_r0.mxd - Nov 02, 2017 9:09 AM - fatima

TWINNED SEGMENT 6 (Km 51.3 - Km 60.3)

CV-51-2

CV-52-1

CV-52-2

CV-52-3

KATIKTOK LAKE

CV-53-1

LAYDOWN#8

CV-53-2

CV-54-1

CV-54-2

CV-55-1

CV-55-2

CV-55-3

KM 60

PQ6A

CV-56-1

LAYDOWN #9

PQ6B

CV-57-1

CV-57-2

MILNE PORT

Sheet # 1

Sheet # 2

Sheet # 3

Sheet # 4

Sheet # 5

Sheet # 6

MINE SITE

INDEX MAP

SCALE 0.25 0.125 0 0.25 0.5 0.75 1 1.25 km

LEGEND

- PROJECT FACILITY LOCATION
- PROPOSED 2018 WORK PLAN CULVERTS
- FISH HABITAT DESIGNATION
  - NO DATA
  - FISH BEARING
  - UNLIKELY
- QUARRIES AND BORROW PITS
  - PROPOSED QUARRY
  - EXISTING BORROW PIT
  - EXISTING QUARRY
- 80 PERSON MOBILE CAMP
- HEATING FACILITY FOR EMULSION TRUCKS
- PROPOSED EXPLOSIVES MAGAZINE
- CONSTRUCTION FACILITIES
- LAYDOWN
- PROPOSED TEMPORARY EXPLOSIVE FACTORY
- MILNE INLET TOTE ROAD
- PROPOSED TOTE ROAD UPGRADES

NOTES:
1. COORDINATE SYSTEM: NAD 1983 UTM ZONE 17N.
2. BASE MAP: © HER MAJESTY THE QUEEN IN RIGHTS OF CANADA DEPARTMENT OF NATURAL RESOURCES (2009). ALL RIGHTS RESERVED.
3. DETAILED WATER AND ORTHO-IMAGERY BASED ON EAGLE MAPPING (2005).

REV	DATE	DESCRIPTION	DESIGNED	DRAWN	REVIEWED
0	01NOV'17	ISSUED WITH TRANSMITTAL	RAC	RF	RAC

BAFFINLAND IRON MINES CORPORATION

MARY RIVER PROJECT

2018 WORK PLAN
ROAD UPGRADES - SHEET 6 OF 6

Knight Piésold CONSULTING

PA NO.	REF NO.
NB102-181/43	NB17-00725

FIGURE A.8 REV 0

SAVED: I:\1\102\00181.13\AGIS\Fig\A01_r0.mxd - Nov 02, 2017 9:09 AM - rfatima

Appendix C

2017 Marginal Closure and Reclamation Security Estimate Addendum (June 2017)

Project Report
Date: 16 June 2017

2017 Marginal Closure and Reclamation Security Estimate Addendum

2017-06-16	0	Issued for Use	A. Grzegorczyk	M. Weaver	S. Proulx	B. Penney
Date	**Rev.**	**Status**	**Prepared By**	**Checked By**	**Approved By**	**Approved By**
Baffinland						

Table of Contents

Table of Contents ii
List of Tables iii
List of Appendices iii
1. Introduction 1
1.1 Purpose 1
1.2 Regulatory Context 1
1.3 Applied Rates 1
1.4 Document Structure 2
2. 2017 Planned Activities under 2017 Work Plan Addendum 2
2.1 Mine Site 2
2.2 Milne Port 3
2.3 Tote Road 3
3. 2017 Amendment Closure and Reclamation Cost Estimate 3
3.1 Introduction 3
3.2 Closure Scenario 4
3.3 Assumptions 4
3.3.1 Direct Cost Assumptions 4
3.3.1.1 Grade and Re-contour 4
3.3.1.2 Liner Removal 5
3.3.1.3 Storage Tank Reclamation 5
3.3.1.4 Buildings and Foundations 5
3.3.1.5 Mechanical and Mobile Equipment 6
3.3.1.6 Packaged Equipment (Vendor Packages) 7
3.3.1.7 Consumables 7
3.3.1.8 Fill Application 8
3.3.2 Indirect Cost Assumptions 8
3.3.2.1 On-Site Fuel Demobilization & Reclamation Fuel Mobilization 8
3.3.2.2 Mobilization of Workers Required for Reclamation 9
3.3.2.3 Worker Accommodation & Camp Operation 9
3.3.2.4 Mobilization and Demobilization of Equipment and Materials 9
3.3.2.5 Engineering Fees 9
3.3.2.6 Supervision, Project Management and Contract Administration 10
3.3.2.7 Contingency 10
3.3.2.8 Exclusions 10
4. 2017 Marginal Reclamation and Closure Security Cost Summary 10
5. Supporting Documents 12

List of Tables

Table 3-1: Marginal Increase of Disturbed Areas Requiring Grade and Re-Contour 4
Table 3-2: Marginal Increase of Disturbed Areas Requiring Liner Removed 5
Table 3-3: Marginal Increase of Storage Fuel Tanks 5
Table 3-4: Marginal Increase of Buildings and Foundation Areas 6
Table 3-5: Marginal Increase of Mechanical and Mobile Equipment 7
Table 3-6: Marginal Increase of Disturbed Areas Requiring Lines Removed 7
Table 3-7: Marginal Increase of Consumables 8
Table 3-8: Marginal Increase of Fill Application 8
Table 4-1: Mary River Project 'Global' Closure and Reclamation Security Summary[1] 11

List of Appendices

Appendix A - 2017/18 ASR Estimate Breakdown Structure (EBS)

Appendix B - 2017 Work Plan Addendum Layouts

Appendix C - Other Supporting Documentation

1. Introduction

1.1 Purpose

The purpose of the 2017 Marginal Closure and Reclamation Security Estimate Addendum (hereafter known as the '2017 Security Addendum') is to provide a summary of the additional financial security estimated to be required for work items described in the Mary River Project 2017 Work Plan Addendum (Baffinland, May 26, 2017).

The marginal increase proposed in this report is in addition to the marginal increase already proposed in the 2017 Marginal Closure and Reclamation Financial Security Estimate ('2017/18 ASR Estimate') that was developed to consider the 2017 Work Plan (Baffinland, November 4, 2016).

1.2 Regulatory Context

An annual adjustment to reclamation security is required under Section 9.2 of the Commercial Lease, No. Q13C301, agreed to between Baffinland and the QIA, as well as a requirement under the Type 'A' Water Licence 2AM-MRY1325, Amendment No. 1 (Part J, Item 3). The 2017 Security Addendum describes Baffinland's proposed adjustment to security to account for additional work planned work to be completed in 2017 that has yet to be accounted for in the annual adjustment to reclamation security. This additional work is described in the 2017 Work Plan Addendum (Baffinland, May 26, 2017).

The 2017 Security Addendum has been developed in accordance with conditions outlined within Section 9.2 of the Commercial Lease; conditions outlined within Type "A" Water Licence 2AM-MRY1325, Amendment No. 1, Part J, Item 3 and Schedule J; and in consideration of the QIA Abandonment and Reclamation (A&R) Policy (QIA, 2013).

The amount of security estimated to be required is based on an estimate of the highest reclamation liability in the upcoming year[1] or 'worst case' scenario.

1.3 Applied Rates

The 2017 Security Addendum was developed by applying the direct cost unit rates established in the 2014 Complete Project Financial Security Assessment[2] or previous assessments to quantities of functional units of each activity or project component proposed/changed under the 2017 Security Addendum, unless indicated otherwise. Based on the direct cost estimate, indirect costs required to support direct cost work were accounted for proportional to assumptions and considerations applied in the 2014 Complete Project Financial Security Assessment. Indirect costs are additional costs outside of costs required for direct reclamation activities that are required to ensure reclamation objectives are met. The sum of direct and indirect estimated costs for the 2017 Security Addendum was then differentiated based on geographic liability allocation (IOL vs. Crown land) and relation to land or water liability. Appendix A presents the Mary River Project Estimate Breakdown Structure

[1] As per Type 'A' Water Licence 2AM-MRY1325, Amendment No. 1, Schedule C, Part 6, Item c.

[2] As described in 2014 Complete Project Financial Security Assessment, H349000-1000-07-126-0018, Rev.1. Hatch. Submitted to parties October 31, 2014.

(EBS) which demonstrates the results of this process for all activities or project components proposed under the 2017 Security Addendum and all previous project financial security liabilities as described in previous ASR submissions. See '2017-A' indicator in the 'Associated Work Plan' column of the EBS.

Final totals presented in this document are in Canadian Dollars (CAD) and rounded to nearest '000.

1.4 Document Structure

The following outlines the structure of the 2017 Security Addendum document:

- Section 1 presents the purpose, regulatory context, applied rates used, and document structure applicable to the 2017 Security Addendum;
- Section 2 describes planned marginal activities captured under 2017 Security Addendum.
- Section 3 details the assumptions adopted for the purpose of the financial security estimate and their respective cost implications.
- Section 4 summarizes the cost associated with this addendum and the impact on overall 'global' May River Project Financial Security Estimate.
- Section 5 lists supporting documentation that was used to determine costs and quantities for the purpose of the 2017 Security Addendum.

2. 2017 Planned Activities under 2017 Work Plan Addendum

2.1 Mine Site

Activities planned to occur at the Mine Site that are described in the 2017 Work Plan Addendum and captured in the 2017 Security Addendum include:

- Earthworks associated to a marginal increase to existing quarries (QMR2 Quarry).
- Earthworks including development of pads for laydown and camps as well as liner installation for soft wall maintenance garage(s).
- Installation of accommodations camps and support utilities, including:
    - 35-Person 'Norse-man Style' camp,
    - Temporary 50-person rapid deployment camp,
    - 800-Person Hard-walled camp,
    - Soft wall maintenance garage(s),
    - Construction offices and lunchrooms,
    - Washcars,
    - Incinerator,
    - Potable water plant, and

- Sewage treatment plant.

- Increase of mechanical and mobile equipment.

2.2 Milne Port

Activities planned to occur at Milne Port that are described in the 2017 Work Plan Addendum and captured in the 2017 Security Addendum include:

- Earthworks including pads for camp development and laydown development as well as liner installation for soft wall maintenance garage(s).
- Installation of accommodations camps and support utilities, including:
  - 380-Person Hard-walled core, soft wall accommodation wings camp,
  - Soft wall maintenance garage(s),
  - Construction offices and lunchrooms,
  - Washcars,
  - Incinerator,
  - Potable water plant, and
  - Sewage treatment plant.
- Development of additional fuel tanks in existing containment including one (1) 15ML Arctic Diesel tank, one (1) 3ML Arctic Diesel tank and one (1) 750 kL Jet-A tank.

2.3 Tote Road

Activities planned to occur along the Tote Road that are described in the 2017 Work Plan Addendum and captured in the 2017 Security Addendum include:

- Earthworks associated to a marginal increase to an existing quarry (Q1) at approximately km 1 of the Tote Road.
- Development of a previously undisturbed quarry site (Q13) at approximately km 42 of the Tote Road.

3. 2017 Amendment Closure and Reclamation Cost Estimate

3.1 Introduction

The purpose of this section is to provide a summary of the assumptions adopted for the purpose of estimating the financial security required to account for the planned activities described in Section 2.

The 2017 Security Addendum to support the 2017 Work Plan Addendum has been developed in accordance with principles, methodology, and closure objectives defined within the Mary River Project Interim Mine Closure and Reclamation Plan (BAF-PH1-830-P16-0012), Rev 5.

The 2017 Security Addendum was developed using the same set of assumptions, methodologies and outcomes used to determine the site specific unit costs and final direct and indirect costs allowances as described in the 2017 Marginal Reclamation and Closure Security Estimate (Baffinland, November 2, 2016).

The marginal closure and reclamation financial security cost estimated to be required to account for the additional 2017 activities described in section 2 is presented in Section 4.

3.2 Closure Scenario

The 2017 Security Addendum is based on a scenario that assumes all planned activities for 2017 Work Plan Addendum have taken place on site and all material/consumables (excluding fuel) that are mobilized to site in 2017 are in full inventory. All other assumptions relating to the estimation of direct and indirect, including fuel, associated with the 2017 Security Addendum are consistent with rates and assumptions established in the 2014 Complete Project Financial Security Assessment and previous ASR documentation unless noted otherwise.

3.3 Assumptions

3.3.1 Direct Cost Assumptions

The following sections describe the assumptions used to establish the direct costs allocated in the 2017 Security Addendum based on the 2017 Work Plan Addendum. Please refer to Appendix A for details of this cost allocation based on the EBS Breakdown Structure, Appendix B for proposed locations of below noted facilities, and Appendix C for supporting documentation relating to estimated unit quantities (where available).

Direct cost allocations were applied to quantities as indicated in the 2017 Work Plan Addendum and consistent with the direct cost assumptions described in the 2014 Complete Project Financial Security Assessment.

All costs in Canadian Dollars (CAD).

3.3.1.1 Grade and Re-contour

The 2017 Security Addendum estimate allocates an additional $688,441 in direct costs to account for a marginal increase of disturbed areas that would have to be graded and re-contoured in an unforeseen closure scenario. This cost allocation is based on an additional 380,000 m^2 of disturbed areas not considered in previous estimates at a unit rate of $1.81/$m^2$. A summary of the marginal increase of costs associated with disturbed areas that would have to be graded and re-contoured in an unforeseen closure scenario is shown in Table 3-1.

Table 3-1: Marginal Increase of Disturbed Areas Requiring Grade and Re-Contour

Description	Unit Rate ($/$m^2$)	Quantity (m^2)	Direct Cost ($)
Mine Site			
Laydown Pad development	1.81	15,000	27,150
Laydown Pad development	1.81	45,000	81,530
QMR2 Quarry (marginal increase to existing)	1.81	50,000	90,589
Tote Road			
Q1 Quarry (marginal increase to existing)	1.81	50,000	90,589

Description	Unit Rate ($/m²)	Quantity (m²)	Direct Cost ($)
Q13 Quarry	1.81	25,000	45,257
Milne Port			
Camp Pad development (Milne Port)	1.81	45,000	81,530
Laydown Pad development (Milne Port)	1.81	150,000	271,768
TOTAL		**380,000**	**688,441**

3.3.1.2 Liner Removal

The 2017 Security Addendum estimate allocates an additional $21,858 in direct costs to account for a marginal increase of an area that would have to have liner removed in an unforeseen closure scenario. This cost allocation is based on an additional 4,092 m² of disturbed areas not considered in previous estimates at a unit rate of $5.31/m². A summary of the marginal increase of costs associated with disturbed areas that would require liner removal in an unforeseen closure scenario is shown in Table 3-2.

Table 3-2: Marginal Increase of Disturbed Areas Requiring Liner Removed

Description	Unit Rate ($/m²)	Quantity (m²)	Direct Cost ($)
Mine Site			
Liner Removal for Soft Wall Maintenance Garages	5.31	2,046	10,929
Milne Port			
Liner Removal for Soft Wall Maintenance Garages	5.31	2,406	10,929
	TOTAL	**4,092**	**21,858**

3.3.1.3 Storage Tank Reclamation

The 2017 Security Addendum allocates an additional $359,103, plus cover material application costs, to account for the marginal increase of storage fuel tanks associated with 2017 Work Plan Addendum. A summary of the marginal increase of security cost associated with storage tanks is shown in Table 3-3.

Table 3-3: Marginal Increase of Storage Fuel Tanks

Description	Type of Tank	Unit Rate ($/pcs)	Quantity (pcs)	Direct Cost ($)
Milne Port				
Additional 750kL Jet-A Tank at Milne Port	Medium Diesel Tanks	16,166.4	1	16,166
Additional 3ML Arctic Diesel Tank at Milne Port	Largest Diesel Tanks	171,468	1	342,936
Additional 15ML Arctic Diesel Tank at Milne Port	Largest Diesel Tanks	171,468	1	342,936
		TOTAL	**3**	**359,102**

3.3.1.4 Buildings and Foundations

The 2017 Security Addendum allocates an additional $2,698,660, plus cover material application costs, in direct costs to account for a marginal increase of buildings and foundations associated with the 2017 Work Plan Addendum.

This cost allocation is based on an additional footprint of buildings and foundations of 46,569 m^2. A summary of security costs associated with the marginal increase of buildings and foundations is shown in Table 3-4.

Table 3-4: Marginal Increase of Buildings and Foundation Areas

Description	Type of Building	Unit Rate ($/m²)	Quantity (m²)	Direct Cost ($)
Mine Site				
800-person temporary hard-walled camp	Modular Building Not Contaminated (480 ft2)	59.4	13,000	772,002
Construction offices, lunchrooms, washcars	Modular Building Not Contaminated (480 ft2)	59.4	216	12,827
50-person Rapid Deploy Camp	Soft Walled Building (tent) Not Contaminated (480 ft2)	47.5	950	45,132
35-person 'Norse-man Style' Camp	Soft Walled Building (tent) Not Contaminated (480 ft2)	47.5	950	45,132
Soft Wall Maintenance Garages	Soft Walled Building (tent) Contaminated (480 ft2)	148.3	2,046	303,520
800-person temporary hard-walled camp	Precast Concrete Foundations	38.5	4,333	166,678
Soft Wall Maintenance Garages	Slab on Grade	33.1	2,046	67,752
Milne Port				
380-person temporary hardwall camp	Modular Building Not Contaminated (480 ft2)	59.4	10,720	636,605
Construction offices, lunchrooms, washcars	Modular Building Not Contaminated (480 ft2)	59.4	216	12,827
Soft Wall Maintenance Garages	Soft Walled Building (tent) Contaminated (480 ft2)	148.3	2,046	303,520
Pre-Cast Concrete Foundations (Mobilized to Site only)	Slab on Grade	33.1	8,000	264,913
Soft Wall Maintenance Garages	Slab on Grade	33.1	2,046	67,752
		TOTAL	**46,569**	**2,698,660**

3.3.1.5 Mechanical and Mobile Equipment

The 2017 Security Addendum allocates an additional $544,892, plus cover material application costs, in direct costs to account for a marginal increase of mechanical and mobile equipment as itemized in the 2017 Work Plan Addendum. This cost allocation is based on an additional 178 pieces of mechanical or mobile equipment mobile equipment mobilized to site in 2017. A summary of the marginal increase of costs associated with mechanical or mobile equipment and associated unit rates is shown in Table 3-5.

Table 3-5: Marginal Increase of Mechanical and Mobile Equipment

Description	Type of Equipment	Unit Rate ($/pcs)	Quantity (pcs)	Direct Cost ($)
Mine Site				
Haul Truck (40- and 50-ton)	Heavy Mobile Equipment	2,618.9	50	130,944
Excavators	Heavy Mobile Equipment	2,618.9	15	39,283
Dozer	Heavy Mobile Equipment	2,618.9	12	31,426
Front End Loader	Heavy Mobile Equipment	2,618.9	12	31,426
Piling Rig	Heavy Mobile Equipment	2,618.9	3	7,857
Misc. Support Mobile Equipment	Medium Mobile Equipment	1,494.1	40	59,765
Light Vehicles	Light Mobile Equipment	941.1	30	28,233
Quarry Drills	Medium Equipment	4,261.3	10	42,613
Mobile Crusher/Screener	Heavy Equipment	41,205.4	4	164,822
Generator for 380-person temporary soft-walled camp	Medium Equipment	4,261.3	2	8,523
		TOTAL	**178**	**544,892**

3.3.1.6 Packaged Equipment (Vendor Packages)

The 2017 Security Addendum allocates an additional $61,975, plus cover material application costs, to account for the marginal increase of packaged equipment associated with 2017 Work Plan Addendum. Packaged equipment for the 2017 Work Plan Addendum is associated with increasing treatment capacity through the mobilization of additional incinerators, potable water systems and sewage treatment systems at the Mine Site and Milne Port. A summary of the marginal increase of security cost associated this packaged equipment is shown in Table 3-6.

Table 3-6: Marginal Increase of Disturbed Areas Requiring Lines Removed

Description	Unit Rate ($/pcs)	Quantity (pcs)	Direct Cost ($)
Mine Site			
Incinerator for 800-person camp	9,975.9	1	9,975.9
Potable Water for 800-person camp	9,975.9	1	9,975.9
Sewage Treatment Plant for 800-person camp temporary soft-walled camp	11,035.6	1	11,035.6
Milne Port			
Incinerator for 380-person temporary soft-walled camp	9,975.9	1	9,975.9
Potable Water System for 380-person temporary soft-walled camp	9,975.9	1	9,975.9
Sewage Treatment Plant for 380-person temporary soft-walled camp	11,035.6	1	11,035.6
	TOTAL	**6**	**61,975**

3.3.1.7 Consumables

The 2017 Security Addendum allocates an additional $861,985 in direct costs to account for a marginal increase of bed space, and therefore corresponding increase in consumable reclamation allocation, as itemized in the 2017 Work Plan Addendum. This cost allocation is

based on additional consumables required for the a marginal increase of 1,230 bed spaces associated with the new camps at Milne Port and Mine Site that will have to be disposed of in an unforeseen closure scenario. A summary of the marginal increase of costs associated with removable of consumables and associated unit rates is shown in Table 3-7.

Table 3-7: Marginal Increase of Consumables

Description	Unit Rate ($/pcs)	Additional Beds	Direct Cost ($)
Mine Site			
Addition of 800-person camp at Mine Site	700.8	800	560,641
Addition of 50-person camp at Mine Site	700.8	50	35,040
Milne Port			
Addition of 380-person camp at Milne Port	700.8	380	266,304
	TOTAL	**1,230**	**861,895**

3.3.1.8 Fill Application

The 2017 Security Addendum allocates an additional $317,099 to account for application of cover material due to the marginal increase of demolition materials to be disposed of on-site. This cost allocation is based on an additional 8,617 m^2 of compacted material requiring fill application at an assumed disposal depth of six (6) meters. A summary of the marginal increase of fill application in the 2017 Security Addendum is shown in Table 3-8.

Table 3-8: Marginal Increase of Fill Application

Description	Unit Rate ($/$m^2$)	Quantity (m^2)	Total Cost ($)
Mine Site			
Fill Application – Buildings	44.4	3,073	136,345
Fill Application – Mechanical and Mobile Equipment	44.4	1,691	75,028
Fill Application – Vendor Packages	44.4	165	7,321
Milne Port			
Fill Application – Buildings	44.4	1,993	88,427
Fill Application – Tanks	44.4	60	2,662
Fill Application – Vendor Packages	44.4	165	7,321
	TOTAL	**7,147**	**317,099**

3.3.2 Indirect Cost Assumptions

The following section describes the assumptions used to establish the indirect costs allocated for the purpose of the 2017 Security Addendum. Unless noted otherwise, see the 2014 Complete Project Financial Security Assessment (H349000-1000-07-126-0018, Rev. 1) for further supporting information on the specific indirect unit rates and multipliers used below.

3.3.2.1 On-Site Fuel Demobilization & Reclamation Fuel Mobilization

The 2017 Security Addendum allocates an additional $1,216,000 to account for the mobilization and demobilization of fuel required for the marginal increase in reclamation activities captured in the 2017 Work Plan Addendum.

The additional $1,216,000 allocation for fuel mobilization is based on the cost of mobilizing 50% of the fuel required for marginal reclamation and closure activities, including direct activities, power generation, and heat production. Direct marginal reclamation activities are estimated to require 1,144,276 L of Type-1 fuel (see Appendix A). Marginal increases in camp operation during reclamation is estimated to require an additional 2,145 person-days on-site. Each person-day on site is assumed to consume 116L of Type-1 fuel for heat and power generation. Fuel mobilization rate is assumed to be $0.40/L.

See Appendix A for itemized person-day and fuel consumption quantities.

3.3.2.2 Mobilization of Workers Required for Reclamation

The 2017 Security Addendum allocates an additional $177,000 for worker mobilization. Detailed assumptions for mobilization of workers required for marginal closure and reclamation activities are:

- Person-hours required to complete direct cost related on-site marginal reclamation activities is estimated to be 21,446 hrs or 2,145 person-days (based on 10hr/day productivity). See Appendix A for itemized person-day allocations.
- Assume 70% of hires (1502 person-days) are from southern communities and 30% (644 person-days) are from northern communities.
- Cost per person-day on site for worker mobilization from southern communities is $85.45/person-day on-site.
- Cost per person-day on site for worker mobilization from northern communities is $75.00/person-day on-site

3.3.2.3 Worker Accommodation & Camp Operation

The 2017 Security Addendum allocates an additional $484,000 for worker accommodation and camp operation during marginal reclamation activities associated with the 2017 Work Plan Addendum. Assumptions for worker accommodation and camp operation are:

- Person-hours required to complete direct cost related on-site marginal reclamation activities is estimated to be 21,446 hrs or 2,145 person-days (based on 10hr/day productivity). See Appendix A for itemized person-day allocations.
- Cost for accommodation and camp operation is assumed to be $225.50/person-day and includes camp maintenance, catering, housekeeping, and fuel costs.

3.3.2.4 Mobilization and Demobilization of Equipment and Materials

The 2017 Security Addendum allocates an additional $555,000 to account for mobilization and demobilization of equipment and materials. These are indirect costs for moving equipment and materials to and from the reclamation site. The amount is based on Baffinland and Hatch's conservative assumption that mobilization and demobilization cost are estimated as 10% of total direct costs.

3.3.2.5 Engineering Fees

The 2017 Security Addendum includes an engineering, design and execution planning indirect cost allowance of $217,000 or 3.9% of the total direct costs.

3.3.2.6 Supervision, Project Management and Contract Administration

The 2017 Security Addendum includes a project supervision, management and contract administration indirect cost allowance of $522,000 or 9.4% of direct costs, contaminated soil treatment costs, and post-closure monitoring costs. Project supervision, management and contract administration indirect costs include, but are not limited to:

- Contract strategy, administration and expediting;
- Construction logistics, planning, scheduling, supervision and manpower forecasts;
- Labour relations, safety;
- Field office management, temporary facilities;
- Materials receiving and warehousing;
- Progress monitoring, trending and reporting;
- Cost performance monitoring, trending and claims processing; and
- Quality assurance.

3.3.2.7 Contingency

The 2017 Security Addendum includes an additional contingency of $846,000 or 12.5% of the total of all direct costs, mobilization and demobilization of equipment and materials costs, worker accommodation and camp operation costs, and mobilization of workers costs.

3.3.2.8 Exclusions

The listed activities are recognized by Baffinland as being required to be conducted in an unforeseen closure and reclamation scenario but additional costs have not been included in the 2017 Security Addendum on the basis that it is Baffinland's position that the 2017 Security Addendum activities do not warrant additional cost allocations for these activities. Excluded activities from the 2017 Security Addendum are:

- Off-Site Disposal of Hazardous and Non-Hazardous Waste (including Ammonium Nitrate and explosives).
- Contaminated Soil Treatment.
- Short-Term Care and Maintenance, Closure and Post Closure Monitoring and Reporting.

4. 2017 Marginal Reclamation and Closure Security Cost Summary

The 2017 Security Addendum is inclusive of all closure and reclamation costs estimated to be required for a 3rd Party Contractor to perform the work in a 'worst-case' scenario for all disturbed areas, project components and project as describe in the 2017 Work Plan Addendum.

Table 4-1 presents the total closure and reclamation security posted to-date (Column F) compared to the proposed adjustments to be posted as a result of the 2017 Security Addendum (Column G).

Table 4-1: Mary River Project 'Global' Closure and Reclamation Security Summary[1]

	A	B	C	D	E	F	G
	Authorization	**Liability**	**Global Estimate from 2017/18 ASR ($)**	**2017/18 ASR Addendum ($)**	**Total 'Global' Estimated Security for 2017/18 ($)**	**Total Posted ($)**	**Adjustment to be Posted ($)**
					C + D		**E - F**
1	Type A 2AM-MRY1325	IOL[2]	48,078,000	9,571,000	57,649,000	51,384,000	6,265,000
2		Crown	1,194,000	-	1,194,000	1,299,000	(105,000)
3		Water	1,342,000	42,000	1,384,000	-	1,384,000
4		Land	47,930,000	9,529,000	57,459,000	-	57,459,000
5	*Subtotal Type A*		*49,271,000*	*9,571,000*	*58,842,000*	*52,684,000*	*6,158,000*
6	Type B Construction 2BC-MRY1416	IOL[2]	-	-	-	-	-
7		Crown	-	-	-	-	-
8		Water	-	-	-	-	-
9		Land	-	-	-	-	-
10	*Subtotal Type B Construction*		-	-	-	-	-
11	Type B Exploration 2BE-MRY1421 [3]	IOL	165,000	-	165,000	-	165,000
12		Crown	1,082,000	-	1,082,000	1,250,000	(168,000)
13		Water	18,000	-	18,000	-	-
14		Land	1,229,000	-	1,229,000	-	-
15	*Subtotal Type B Exploration*		*1,247,000*	-	*1,247,000*	*1,247,000*	*(3,000)*
16	DFO Security Associated with Ore Dock	IOL[2]	-	-	-	-	-
17		Crown	563,000	-	563,000	563,000	-
18		Water	563,000	-	563,000	563,000	-
19		Land	-	-	-	-	-
20	*Subtotal DFO*		*563,000*	-	*563,000*	*563,000*	-
21	AANDC Land Lease 47H/16-1-2 [4]	IOL[2]	-	-	-	-	-
22		Crown	4,975,000	-	4,975,000	4,975,000	-
23		Water	-	-	-	-	-
24		Land	4,975,000	-	4,975,000	4,975,000	-
25	*Subtotal AANDC Land Lease*		*4,975,000*	-	*4,975,000*	*4,975,000*	-
27	**GRAND TOTAL**		**56,056,000**	**9,571,000**	**65,627,000**	**58,721,000**	**6,155,000**

NOTES:
1) Totals rounded to nearest '000 in CAD
2) Security relating to IOL held by Qikiqtani Inuit Association (QIA) under Commercial Lease No. Q13C301
3) As per Mary River Exploration Project Closure and Reclamation Plan (BAF-PH1-830-P16-0038, Rev 1)
4) As per Closure and Reclamation Strategy and Financial Security Estimate for Nunavut Lease #47H/16-1-2 (H349001-2000-07-126-0001, Rev.0)

5. Supporting Documents

In addition to information presented within this document, please refer to the following appendices for supporting information:

- Refer to Appendix A for the 2017 Security Addendum Estimate Breakdown Structure (EBS).
- Refer to Appendix B for updated 2017 Work Plan Layouts.
- Refer to Appendix C for supporting documentation for estimated quantities.

Appendix A:

2017 Security Addendum Estimate Breakdown Structure (EBS)

Baffinland

'Mary River Project - Complete Project Security Assement - Estimate Breakdown Structure'
Issued on November 2, 2017

| Level 0 - Site Location | Level 0 - Description | Level 1 - Area | Level 1 - Description | Level 2 - Facility / System | Level 2 - Description | Level 3 - Sub Facility Sub | Level 3 - Description | ID_CODE | Equipment Type | Price Code | Price Code Description | Qty Code | Area - QTY Code | QTY Code Description | Type | Description | Tag Number | QTY | Unit | Min/mum Per Unit | Unit Fuel Consumption | Unit Labour | Unit Equipment | Unit Rate | Total Machours | Total Fuel Consumption | Total Labour | Total Equipment | Total Cost ($) | Unit MD | Total Vol (m3) | IOL (%) | Crown Land (%) | Water Liability (%) | Land Liability (%) | IOL Cost ($) | Crown Land Cost ($) | Water Liability Cost ($) | Land Liability Cost ($) | License | Adjustment Tag | Associated Work Plan | Type of Costs | C&M Year 0 - % | C&M Year 1+1 - % | Closure Year 1 - % | Closure Year 2 - % | Closure Year 3 - % | Post Closure Year 4 - % | Post Closure Year 5 - % | Post Closure Year 6 - % | Post Closure Year 7 - % | Post Closure Year 8 - % | C&M Year 0- Cost ($) | C&M Year 0+1- Cost ($) | Closure Year 1 - Cost ($) | Closure Year 2 - Cost ($) | Closure Year 3 - Cost ($) | Post Closure Year 4 - Cost ($) | Post Closure Year 5 - Cost ($) | Post Closure Year 6 - Cost ($) | Post Closure Year 7 - Cost ($) | Post Closure Year 8 - Cost ($) | Notes | Uncertainty | Required Reclamation Activities |
|---|---|---

| Level 0 - Site Location | Level 0 - Description | Level 1 - Area | Level 1 - Description | Level 2 - Facility / System | Level 2 - Description | Level 3 - Sub Facility / Sub System | Level 3 - Description | ID_CODE | Equipment Type | Price Code | Price Code Description | Qty Code | Area - QTY Code | QTY Code Description | Type | Description | Tag Number | QTY | Unit | Unit | Maintenance Per Unit | Unit Fuel Consumption | Unit Labour | Unit Equipment | Unit Rate | Total Manhours | Total Fuel Consumption | Total Labour | Total Equipment | Total Cost ($) | Unit M3 | Total Vol (m3) | RDL (%) | Crown Land (%) | Water Liability (%) | Land Liability (%) | RDL Cost ($) | Crown Land Cost ($) | Water Liability Cost ($) | Land Liability Cost ($) | License | Adjustment Tag | Associated Work Plan | Type of Costs | C&M Closure Year 0 - % | Closure Year 1+1 - % | Closure Year 1 - % | Closure Year 2 - % | Closure Year 3 - % | Post Closure Year 4 - % | Post Closure Year 5 - % | Post Closure Year 6 - % | Post Closure Year 7 - % | Post Closure Year 8 - % | C&M Year 0 - Cost ($) | Closure Year 0+1 - Cost ($) | Closure Year 1 - Cost ($) | Closure Year 2 - Cost ($) | Closure Year 3 - Cost ($) | Post Closure Year 4 - Cost ($) | Post Closure Year 5 - Cost ($) | Post Closure Year 6 - Cost ($) | Post Closure Year 7 - Cost ($) | Post Closure Year 8 - Cost ($) | Notes | Uncertainty | Required Reclamation Activities |
|---|---|---

| Level 0 - Site Location | Level 0 - Description | Level 1 - Area | Level 1 - Description | Level 2 - Facility / System | Level 2 - Description | Level 3 - Sub Facility / Sub | Level 3 - Description | ID_CODE | Equipment Type | Price Code | Price Code Description | Qty Code | Area - QTY Code | QTY Code Description | Type | Description | Tag Number | QTY | Unit | Unit Description | Warehouse Per Unit | Unit Fuel Consumption | Unit Labour | Unit Equipment | Unit Rate | Total Manhours | Total Fuel Consumption | Total Labour | Total Equipment | Total Cost ($) | Unit MD | Total Vol (m3) | IOL (%) | Crown Land (%) | Water Liability (%) | Land Liability (%) | IOL Cost ($) | Crown Land Cost ($) | Water Liability Cost ($) | Land Liability Cost ($) | License | Adjustment Tag | Associated Work Plan | Type of Costs | Year 0 - % | Year 1+1 - % | Year 1 - % | Year 2 - % | Year 3 - % | Year 4 - % | Year 5 - % | Year 6 - % | Year 7 - % | Year 8 - % | Year 9 - % | Year 0 - Cost ($) | Year 0+1 - Cost ($) | Year 1 - Cost ($) | Year 2 - Cost ($) | Year 3 - Cost ($) | Year 4 - Cost ($) | Year 5 - Cost ($) | Year 6 - Cost ($) | Year 7 - Cost ($) | Year 8 - Cost ($) | Notes | Uncertainty | Required Reclamation Activities |
|---|---|---

| Level 0 - Site Location | Level 0 - Description | Level 1 - Area | Level 1 - Description | Level 2 - Facility / System | Level 2 - Description | Level 3 - Sub Facility / Sub | Level 3 - Description | ID_CODE | Equipment Type | Price Code | Price Code Description | Qty Code | Area - QTY Code | QTY Code Description | Type | Description | Tag Number | QTY | Unit | Unit | Manhours Per Unit | Unit Fuel Consumption | Unit Labour | Unit Equipment | Unit Rate | Total Manhours | Total Fuel Consumption | Total Labour | Total Equipment | Total Cost ($) | Unit M3 | Total Vol (m3) | IOL (%) | Crown Land (%) | Water Liability (%) | Land Liability (%) | IOL Cost ($) | Crown Land Cost ($) | Water Liability Cost ($) | Land Liability Cost ($) | License | Adjustment Tag | Associated Work Plan | Type of Costs | C&M Year 0 - % | C&M Year 1+1 - % | Closure Year 1 - % | Closure Year 2 - % | Closure Year 3 - % | Post Closure Year 4 - % | Post Closure Year 5 - % | Post Closure Year 6 - % | Post Closure Year 7 - % | Post Closure Year 8 - % | C&M Year 0- Cost ($) | C&M Year 0+1- Cost ($) | Closure Year 1 - Cost ($) | Closure Year 2 - Cost ($) | Closure Year 3 - Cost ($) | Post Closure Year 4 - Cost ($) | Post Closure Year 5 - Cost ($) | Post Closure Year 6 - Cost ($) | Post Closure Year 7 - Cost ($) | Post Closure Year 8 - Cost ($) | Notes | Uncertainty | Required Reclamation Activities |
|---|---|---

| Level 0 - Site Location | Level 0 - Description | Level 1 - Area | Level 1 - Description | Level 2 - Facility / System | Level 2 - Description | Level 3 - Sub Facility / Sub | Level 3 - Description | ID_CODE | Equipment Type | Price Code | Price Code Description | Qty Code | Area - QTY Code | QTY Code Description | Type | Description | Tag Number | QTY | Unit | Unit Manhours Per Unit | Unit Fuel Consumption | Unit Labour | Unit Equipment | Unit Rate | Total Manhours | Total Fuel Consumption | Total Labour | Total Equipment | Total Cost ($) | Unit M3 | Total Vol (m3) | IOL (%) | Crown Land (%) | Water Liability (%) | Land Liability (%) | IOL Cost ($) | Crown Land Cost ($) | Water Liability Cost ($) | Land Liability Cost ($) | License | Adjustment Tag | Associated Work Plan | Type of Costs | C&M Year 0 - % | C&M Year 0+1 - % | Closure Year 1 - % | Closure Year 2 - % | Closure Year 3 - % | Post Closure Year 4 - % | Post Closure Year 5 - % | Post Closure Year 6 - % | Post Closure Year 7 - % | Post Closure Year 8 - % | C&M Year 0- Cost ($) | C&M Year 0+1 - Cost ($) | Closure Year 1 - Cost ($) | Closure Year 2 - Cost ($) | Closure Year 3 - Cost ($) | Post Closure Year 4 - Cost ($) | Post Closure Year 5 - Cost ($) | Post Closure Year 6 - Cost ($) | Post Closure Year 7 - Cost ($) | Post Closure Year 8 - Cost ($) | Notes | Uncertainty | Required Reclamation Activities |
|---|---|---

| Level 0 - Site Location | Level 0 - Description | Level 1 - Area | Level 1 - Description | Level 2 - Facility / System | Level 2 - Description | Level 3 - Sub Facility / Sub | Level 3 - Description | ID CODE | Equipment Type | Price Code | Price Code Description | Qty Code | Area - QTY Code | QTY Code Description | Type | Description | Tag Number | QTY | Unit | Unit | Maintenance Per Unit | Unit Fuel Consumption | Unit Labour | Unit Equipment | Unit Rate | Total Maintenance | Total Fuel Consumption | Total Labour | Total Equipment | Total Cost ($) | Unit M3 | Total Vol (m3) | IOL (%) | Crown Land (%) | Water Liability (%) | Land Liability (%) | IOL Cost ($) | Crown Land Cost ($) | Water Liability Cost ($) | Land Liability Cost ($) | License | Adjustment Tag | Associated Work Plan | Type of Costs | C&M Year 0 - % | Closure Year 0+1 - % | Closure Year 1 - % | Closure Year 2 - % | Closure Year 3 - % | Post Closure Year 4 - % | Post Closure Year 5 - % | Post Closure Year 6 - % | Post Closure Year 7 - % | Post Closure Year 8 - % | C&M Year 0- Cost ($) | C&M Year 0+1- Cost ($) | Closure Year 1 - Cost ($) | Closure Year 2 - Cost ($) | Closure Year 3 - Cost ($) | Post Closure Year 4 - Cost ($) | Post Closure Year 5 - Cost ($) | Post Closure Year 6 - Cost ($) | Post Closure Year 7 - Cost ($) | Post Closure Year 8 - Cost ($) | Notes | Uncertainty | Required Reclamation Activities |
|---|---|---

| Level 0 - Site Location | Level 0 - Description | Level 1 - Area | Level 1 - Description | Level 2 - Facility / System | Level 2 - Description | Level 3 - Sub Facility / Sub | Level 3 - Description | ID_CODE | Equipment Type | Price Code | Price Code Description | Qty Code | Area - QTY Code | QTY Code Description | Type | Description | Tag Number | QTY | Unit | Unit | Maintenance Per Unit | Unit Fuel Consumption | Unit Labour | Unit Equipment | Unit Rate | Total Maintenance | Total Fuel Consumption | Total Labour | Total Equipment | Total Cost ($) | Unit M3 | Total Vol (m3) | IOL (%) | Crown Land (%) | Water Liability (%) | Land Liability (%) | IOL Cost ($) | Crown Land Cost ($) | Water Liability Cost ($) | Land Liability Cost ($) | License | Adjustment Tag | Associated Work Plan | Type of Costs | C&M | Closure | Post Closure | C&M | Closure | Post Closure | Notes | Uncertainty | Required Reclamation Activities |
|---|---|---

| Level 0 - Site Location | Level 0 - Description | Level 1 - Area | Level 1 - Description | Level 2 - Facility / System | Level 2 - Description | Level 3 - Sub Facility / Sub | Level 3 - Description | ID_CODE | Equipment Type | Price Code | Price Code Description | Qty Code | Area - QTY Code | QTY Code Description | Type | Description | Tag Number | QTY | Unit | Unit | Maximum Per Unit | Unit Fuel Consumption | Unit Labour | Unit Equipment | Unit Rate | Total Maximum | Total Fuel Consumption | Total Labour | Total Equipment | Total Cost ($) | Unit M3 | Total Vol (m3) | IOL (%) | Crown Land (%) | Water Liability (%) | Land Liability (%) | IOL Cost ($) | Crown Land Cost ($) | Water Liability Cost ($) | Land Liability Cost ($) | License | Adjustment Tag | Associated Work Plan | Type of Costs | C&M Year 0 - % | C&M Year 0+1 - % | Closure Year 1 - % | Closure Year 2 - % | Closure Year 3 - % | Post Closure Year 4 - % | Post Closure Year 5 - % | Post Closure Year 6 - % | Post Closure Year 7 - % | Post Closure Year 8 - % | C&M Year 0- Cost ($) | C&M Year 0+1- Cost ($) | Closure Year 1 - Cost ($) | Closure Year 2 - Cost ($) | Closure Year 3 - Cost ($) | Post Closure Year 4 - Cost ($) | Post Closure Year 5 - Cost ($) | Post Closure Year 6 - Cost ($) | Post Closure Year 7 - Cost ($) | Post Closure Year 8 - Cost ($) | Notes | Uncertainty | Required Reclamation Activities |
|---|---|---

| Level 0 - Site Location | Level 0 - Description | Level 1 - Area | Level 1 - Description | Level 2 - Facility / System | Level 2 - Description | Level 3 - Sub Facility Sub | Level 3 - Description | ID_CODE | Equipment Type | Price Code | Price Code Description | Qty Code | Area - QTY Code | QTY Code Description | Type | Description | Tag Number | QTY | Unit | Unit | Machinum Per Unit | Unit Fuel Consumption | Unit Labour | Unit Equipment | Unit Rate | Total Machinum | Total Fuel Consumption | Total Labour | Total Equipment | Total Cost ($) | Unit MD | Total Vol (m3) | IOL (%) | Crown Land (%) | Water Liability (%) | Land Liability (%) | IOL Cost ($) | Crown Land Cost ($) | Water Liability Cost ($) | Land Liability Cost ($) | License | Adjustment Tag | Associated Work Plan | Type of Costs | C&M Year 0 - % | C&M Year 0+1 - % | Closure Year 1 - % | Closure Year 2 - % | Closure Year 3 - % | Post Closure Year 4 - % | Post Closure Year 5 - % | Post Closure Year 6 - % | Post Closure Year 7 - % | Post Closure Year 8 - % | C&M Year 0- Cost ($) | C&M Year 0+1- Cost ($) | Closure Year 1 - Cost ($) | Closure Year 2 - Cost ($) | Closure Year 3 - Cost ($) | Post Closure Year 4 - Cost ($) | Post Closure Year 5 - Cost ($) | Post Closure Year 6 - Cost ($) | Post Closure Year 7 - Cost ($) | Post Closure Year 8 - Cost ($) | Notes | Uncertainty | Required Reclamation Activities |
|---|---|---

| | | |

| | | |

| Level 0 - Site Location | Level 0 - Description | Level 1 - Area | Level 1 - Description | Level 2 - Facility / System | Level 2 - Description | Level 3 - Sub Facility Sub | Level 3 - Description | ID_CODE | Equipment Type | Price Code | Price Code Description | Qty Code | Area - QTY Code | QTY Code Description | Type | Description | Tag Number | QTY | Unit | Unit | Maintenance Per Unit | Unit Fuel Consumption | Unit Labour | Unit Equipment | Unit Rate | Total Machours | Total Fuel Consumption | Total Labour | Total Equipment | Total Cost ($) | Unit MD | Total Vol (m3) | IOL (%) | Crown Land (%) | Water Liability (%) | Land Liability (%) | IOL Cost ($) | Crown Land Cost ($) | Water Liability Cost ($) | Land Liability Cost ($) | License | Adjustment Tag | Associated Work Plan | Type of Costs | C&M Year 0 - % | Closure Year 1+1 - % | Closure Year 1 - % | Closure Year 2 - % | Closure Year 3 - % | Post Closure Year 4 - % | Post Closure Year 5 - % | Post Closure Year 6 - % | Post Closure Year 7 - % | Post Closure Year 8 - % | C&M Year 0- Cost ($) | C&M Year 0+1- Cost ($) | Closure Year 1 - Cost ($) | Closure Year 2 - Cost ($) | Closure Year 3 - Cost ($) | Post Closure Year 4 - Cost ($) | Post Closure Year 5 - Cost ($) | Post Closure Year 6 - Cost ($) | Post Closure Year 7 - Cost ($) | Post Closure Year 8 - Cost ($) | Notes | Uncertainty | Required Reclamation Activities |
|---|---|---

| Level 0 - Site Location | Level 0 - Description | Level 1 - Area | Level 1 - Description | Level 2 - Facility / System | Level 2 - Description | Level 3 - Sub Facility Sub | Level 3 - Description | ID_CODE | Equipment Type | Price Code | Price Code Description | Qty Code | Area - QTY Code | QTY Code Description | Type | Description | Tag Number | QTY | Unit | Unit | Maintenum Per Unit | Unit Fuel Consumption | Unit Labour | Unit Equipment | Unit Rate | Total Machines | Total Fuel Consumption | Total Labour | Total Equipment | Total Cost ($) | Unit M3 | Total Vol (m3) | IOL (%) | Crown Land (%) | Water Liability (%) | Land Liability (%) | IOL Cost ($) | Crown Land Cost ($) | Water Liability Cost ($) | Land Liability Cost ($) | License | Adjustment Tag | Associated Work Plan | Type of Costs | C&M Year 0 - % | C&M Year 0+1 - % | Closure Year 1 - % | Closure Year 2 - % | Closure Year 3 - % | Post Closure Year 4 - % | Post Closure Year 5 - % | Post Closure Year 6 - % | Post Closure Year 7 - % | Post Closure Year 8 - % | C&M Year 0- Cost ($) | C&M Year 0+1- Cost ($) | Closure Year 1 - Cost ($) | Closure Year 2 - Cost ($) | Closure Year 3 - Cost ($) | Post Closure Year 4 - Cost ($) | Post Closure Year 5 - Cost ($) | Post Closure Year 6 - Cost ($) | Post Closure Year 7 - Cost ($) | Post Closure Year 8 - Cost ($) | Notes | Uncertainty | Required Reclamation Activities |
|---|---|---

| | | |

| Level 0 - Site Location | Level 0 - Description | Level 1 - Area | Level 1 - Description | Level 2 - Facility / System | Level 2 - Description | Level 3 - Sub Facility / Sub | Level 3 - Description | ID_CODE | Equipment Type | Price Code | Price Code Description | Qty Code | Area - QTY Code | QTY Code Description | Type | Description | Tag Number | QTY | Unit | Unit | Maintenance Per Unit | Unit Fuel Consumption | Unit Labour | Unit Equipment | Unit Rate | Total Machours | Total Fuel Consumption | Total Labour | Total Equipment | Total Cost ($) | Unit MD | Total Vol (m3) | IOL (%) | Crown Land (%) | Water Liability (%) | Land Liability (%) | IOL Cost ($) | Crown Land Cost ($) | Water Liability Cost ($) | Land Liability Cost ($) | License | Adjustment Tag | Associated Work Plan | Type of Costs | C&M Year 0 - % | C&M Year1+1 - % | Closure Year 1 - % | Closure Year 2 - % | Closure Year 3 - % | Post Closure Year 4 - % | Post Closure Year 5 - % | Post Closure Year 6 - % | Post Closure Year 7 - % | C&M Year 8 - % | C&M Year 0- Cost ($) | C&M Year0+1 - Cost ($) | Closure Year 1 - Cost ($) | Closure Year 2 - Cost ($) | Closure Year 3 - Cost ($) | Post Closure Year 4 - Cost ($) | Post Closure Year 5 - Cost ($) | Post Closure Year 6 - Cost ($) | Post Closure Year 7 - Cost ($) | Post Closure Year 8 - Cost ($) | Notes | Uncertainty | Required Reclamation Activities |
|---|---|---

| | | |

| Level 0 - Site Location | Level 0 - Description | Level 1 - Area | Level 1 - Description | Level 2 - Facility / System | Level 2 - Description | Level 3 - Sub Facility / Sub | Level 3 - Description | ID_CODE | Equipment Type | Price Code | Price Code Description | Qty Code | Area - QTY Code | QTY Code Description | Type | Description | Tag Number | QTY | Unit | Unit | Warehouse Per Unit | Unit Fuel Consumption | Unit Labour | Unit Equipment | Unit Rate | Total Manhours | Total Fuel Consumption | Total Labour | Total Equipment | Total Cost ($) | Unit M3 | Total Vol (m3) | IOL (%) | Crown Land (%) | Water Liability (%) | Land Liability (%) | IOL Cost ($) | Crown Land Cost ($) | Water Liability Cost ($) | Land Liability Cost ($) | License | Adjustment Tag | Associated Work Plan | Type of Costs | C&M Year 0 - % | Closure Year1+1 - % | Closure Year 1 - % | Closure Year 2 - % | Closure Year 3 - % | Post Closure Year 4 - % | Post Closure Year 5 - % | Post Closure Year 6 - % | Post Closure Year 7 - % | Post Closure Year 8 - % | C&M Year 0 - Cost ($) | C&M Year0+1 - Cost ($) | Closure Year 1 - Cost ($) | Closure Year 2 - Cost ($) | Closure Year 3 - Cost ($) | Post Closure Year 4 - Cost ($) | Post Closure Year 5 - Cost ($) | Post Closure Year 6 - Cost ($) | Post Closure Year 7 - Cost ($) | Post Closure Year 8 - Cost ($) | Notes | Uncertainty | Required Reclamation Activities |
|---|---|---

| Level 0 - Site Location | Level 0 - Description | Level 1 - Area | Level 1 - Description | Level 2 - Facility / System | Level 2 - Description | Level 3 - Sub Facility / Sub | Level 3 - Description | ID_CODE | Equipment Type | Price Code | Price Code Description | Qty Code | Area - QTY Code | QTY Code Description | Type | Description | Tag Number | QTY | Unit | Warehouse Per Unit | Unit Fuel Consumption | Unit Labour | Unit Equipment | Unit Rate | Total Manhours | Total Fuel Consumption | Total Labour | Total Equipment | Total Cost ($) | Unit MD | Total Vol (m3) | IOL (%) | Crown Land (%) | Water Liability (%) | Land Liability (%) | IOL Cost ($) | Crown Land Cost ($) | Water Liability Cost ($) | Land Liability Cost ($) | License | Adjustment Tag | Associated Work Plan | Year 0 - % | Year 1+1 - % | Year 1 - % | Year 2 - % | Year 3 - % | Year 4 - % | Year 5 - % | Year 6 - % | Year 7 - % | Year 8 - % | Year 0- Cost ($) | Year 0+1 Cost ($) | Year 1 - Cost ($) | Year 2 - Cost ($) | Year 3 - Cost ($) | Year 4 - Cost ($) | Year 5 - Cost ($) | Year 6 - Cost ($) | Year 7 - Cost ($) | Year 8 - Cost ($) | Notes | Uncertainty | Required Reclamation Activities |
|---|---|---

| Level 0 - Site Location | Level 0 - Description | Level 1 - Area | Level 1 - Description | Level 2 - Facility / System | Level 2 - Description | Level 3 - Sub Facility Sub | Level 3 - Description | ID_CODE | Equipment Type | Price Code | Price Code Description | Qty Code | Area - QTY Code | QTY Code Description | Type | Description | Tag Number | QTY | Unit | Unit Mantenance Per Unit | Unit Fuel Consumption | Unit Labour | Unit Equipment | Unit Rate | Total Manhours | Total Fuel Consumption | Total Labour | Total Equipment | Total Cost ($) | Unit M3 | Total Vol (m3) | IOL (%) | Crown Land (%) | Water Liability (%) | Land Liability (%) | IOL Cost ($) | Crown Land Cost ($) | Water Liability Cost ($) | Land Liability Cost ($) | License | Adjustment Tag | Associated Work Plan | Type of Costs | C&M Year 0 - % | Closure Year1+1 - % | Closure Year 1 - % | Closure Year 2 - % | Closure Year 3 - % | Post Closure Year 4 - % | Post Closure Year 5 - % | Post Closure Year 6 - % | Post Closure Year 7 - % | C&M Year 0 - Cost ($) | C&M Year 0+1 - Cost ($) | Closure Year 1 - Cost ($) | Closure Year 2 - Cost ($) | Closure Year 3 - Cost ($) | Post Closure Year 4 - Cost ($) | Post Closure Year 5 - Cost ($) | Post Closure Year 6 - Cost ($) | Post Closure Year 7 - Cost ($) | Notes | Uncertainty | Required Reclamation Activities |
|---|---|---

| Level 0 - Site Location | Level 0 - Description | Level 1 - Area | Level 1 - Description | Level 2 - Facility / System | Level 2 - Description | Level 3 - Sub Facility Sub | Level 3 - Description | ID_CODE | Equipment Type | Price Code | Price Code Description | Qty Code | Area - QTY Code | QTY Code Description | Type | Description | Tag Number | QTY | Unit | Maximum Per Unit | Unit Fuel Consumption | Unit Labour | Unit Equipment | Unit Rate | Total Machours | Total Fuel Consumption | Total Labour | Total Equipment | Total Cost ($) | Unit M3 | Total Vol (m3) | IOL (%) | Crown Land (%) | Water Liability (%) | Land Liability (%) | IOL Cost ($) | Crown Land Cost ($) | Water Liability Cost ($) | Land Liability Cost ($) | License | Adjustment Tag | Associated Work Plan | Type of Costs | C&M Year 0 - % | Closure Year 1+1 - % | Closure Year 1 - % | Closure Year 2 - % | Closure Year 3 - % | Post Closure Year 4 - % | Post Closure Year 5 - % | Post Closure Year 6 - % | Post Closure Year 7 - % | C&M Year 0 - Cost ($) | C&M Year 0+1 - Cost ($) | Closure Year 1 - Cost ($) | Closure Year 2 - Cost ($) | Closure Year 3 - Cost ($) | Post Closure Year 4 - Cost ($) | Post Closure Year 5 - Cost ($) | Post Closure Year 6 - Cost ($) | Post Closure Year 7 - Cost ($) | Notes | Uncertainty | Required Reclamation Activities |
|---|---|---

| Level 0 - Site Location | Level 0 - Description | Level 1 - Area | Level 1 - Description | Level 2 - Facility / System | Level 2 - Description | Level 3 - Sub Facility / Sub | Level 3 - Description | ID CODE | Equipment Type | Price Code | Price Code Description | Qty Code | Area - QTY Code | QTY Code Description | Type | Description | Tag Number | QTY | Unit | Maximum Per Unit | Unit Fuel Consumption | Unit Labour | Unit Equipment | Unit Rate | Total Maximum | Total Fuel Consumption | Total Labour | Total Equipment | Total Cost ($) | Unit MD | Total Vol (m3) | IOL (%) | Crown Land (%) | Water Liability (%) | Land Liability (%) | IOL Cost ($) | Crown Land Cost ($) | Water Liability Cost ($) | Land Liability Cost ($) | License | Adjustment Tag | Associated Work Plan | Type of Costs | C&M Year 0 - % | C&M Year 0+1 - % | Closure Year 1 - % | Closure Year 2 - % | Closure Year 3 - % | Post Closure Year 4 - % | Post Closure Year 5 - % | Post Closure Year 6 - % | Post Closure Year 7 - % | Post Closure Year 8 - % | C&M Year 0- Cost ($) | C&M Year 0+1- Cost ($) | Closure Year 1 - Cost ($) | Closure Year 2 - Cost ($) | Closure Year 3 - Cost ($) | Post Closure Year 4 - Cost ($) | Post Closure Year 5 - Cost ($) | Post Closure Year 6 - Cost ($) | Post Closure Year 7 - Cost ($) | Post Closure Year 8 - Cost ($) | Notes | Uncertainty | Required Reclamation Activities |
|---|---|---

| | | |

| Level 0 - Site Location | Level 0 - Description | Level 1 - Area | Level 1 - Description | Level 2 - Facility / System | Level 2 - Description | Level 3 - Sub Facility Sub | Level 3 - Description | ID_CODE | Equipment Type | Price Code | Price Code Description | Qty Code | Area - QTY Code | QTY Code Description | Type | Description | Tag Number | QTY | Unit | Unit | Maximum Per Unit | Unit Fuel Consumption | Unit Labour | Unit Equipment | Unit Rate | Total Machours | Total Fuel Consumption | Total Labour | Total Equipment | Total Cost ($) | Unit M3 | Total Vol (m3) | IOL (%) | Crown Land (%) | Water Liability (%) | Land Liability (%) | IOL Cost ($) | Crown Land Cost ($) | Water Liability Cost ($) | Land Liability Cost ($) | License | Adjustment Tag | Associated Work Plan | | Type of Costs | C&M Year 0 - % | Closure Year 1+1 - % | Closure Year 1 - % | Closure Year 2 - % | Closure Year 3 - % | Post Closure Year 4 - % | Post Closure Year 5 - % | Post Closure Year 6 - % | Post Closure Year 7 - % | Post Closure Year 8 - % | C&M Year 0- Cost ($) | C&M Year 0+1- Cost ($) | Closure Year 1 - Cost ($) | Closure Year 2 - Cost ($) | Closure Year 3 - Cost ($) | Post Closure Year 4 - Cost ($) | Post Closure Year 5 - Cost ($) | Post Closure Year 6 - Cost ($) | Post Closure Year 7 - Cost ($) | Post Closure Year 8 - Cost ($) | Notes | Uncertainty | Required Reclamation Activities |
|---|---|---

| Level 0 - Site Location | Level 0 - Description | Level 1 - Area | Level 1 - Description | Level 2 - Facility / System | Level 2 - Description | Level 3 - Sub Facility Sub | Level 3 - Description | ID_CODE | Equipment Type | Price Code | Price Code Description | Qty Code | Area - QTY Code | QTY Code Description | Type | Description | Tag Number | QTY | Unit | Unit | Maximum Per Unit | Unit Fuel Consumption | Unit Labour | Unit Equipment | Unit Rate | Total Maintenance | Total Fuel Consumption | Total Labour | Total Equipment | Total Cost ($) | Unit MD | Total Vol (m3) | IOL (%) | Crown Land (%) | Water Liability (%) | Land Liability (%) | IOL Cost ($) | Crown Land Cost ($) | Water Liability Cost ($) | Land Liability Cost ($) | License | Adjustment Tag | Associated Work Plan | Type of Costs | C&M | Closure | Post Closure | C&M | Closure | Post Closure | Notes | Uncertainty | Required Reclamation Activities |
|---|---|---

| | | |

| | | |

| | | |

| Level 0 - Site Location | Level 0 - Description | Level 1 - Area | Level 1 - Description | Level 2 - Facility / System | Level 2 - Description | Level 3 - Sub Facility / Sub | Level 3 - Description | ID_CODE | Equipment Type | Price Code | Price Code Description | Qty Code | Area - QTY Code | QTY Code Description | Type | Description | Tag Number | QTY | Unit | Unit | Maximum Per Unit | Unit Fuel Consumption | Unit Labour | Unit Equipment | Unit Rate | Total Machine | Total Fuel Consumption | Total Labour | Total Equipment | Total Cost ($) | Unit MD | Total Vol (m3) | IOL (%) | Crown Land (%) | Water Liability (%) | Land Liability (%) | IOL Cost ($) | Crown Land Cost ($) | Water Liability Cost ($) | Land Liability Cost ($) | License | Adjustment Tag | Associated Work Plan | Type of Costs | C&M Year 0 - % | Closure Year 1+1 - % | Closure Year 1 - % | Closure Year 2 - % | Closure Year 3 - % | Post Closure Year 4 - % | Post Closure Year 5 - % | Post Closure Year 6 - % | Post Closure Year 7 - % | Post Closure Year 8 - % | C&M Year 0- Cost ($) | C&M Year 0+1- Cost ($) | Closure Year 1 - Cost ($) | Closure Year 2 - Cost ($) | Closure Year 3 - Cost ($) | Post Closure Year 4 - Cost ($) | Post Closure Year 5 - Cost ($) | Post Closure Year 6 - Cost ($) | Post Closure Year 7 - Cost ($) | Post Closure Year 8 - Cost ($) | Notes | Uncertainty | Required Reclamation Activities |
|---|---|---

| Level 0 - Site Location | Level 0 - Description | Level 1 - Area | Level 1 - Description | Level 2 - Facility / System | Level 2 - Description | Level 3 - Sub Facility Sub | Level 3 - Description | ID_CODE | Equipment Type | Price Code | Price Code Description | Qty Code | Area - QTY Code | QTY Code Description | Type | Description | Tag Number | QTY | Unit | Unit | Maintenance Per Unit | Unit Fuel Consumption | Unit Labour | Unit Equipment | Unit Rate | Total Maintenance | Total Fuel Consumption | Total Labour | Total Equipment | Total Cost ($) | Unit M3 | Total Vol (m3) | IOL (%) | Crown Land (%) | Water Liability (%) | Land Liability (%) | IOL Cost ($) | Crown Land Cost ($) | Water Liability Cost ($) | Land Liability Cost ($) | License | Adjustment Tag | Associated Work Plan | Type of Costs | C&M Year 0 - % | C&M Year 1+1 - % | Closure Year 1 - % | Closure Year 2 - % | Closure Year 3 - % | Post Closure Year 4 - % | Post Closure Year 5 - % | Post Closure Year 6 - % | Post Closure Year 7 - % | Post Closure Year 8 - % | C&M Year 0- Cost ($) | C&M Year 0+1- Cost ($) | Closure Year 1 - Cost ($) | Closure Year 2 - Cost ($) | Closure Year 3 - Cost ($) | Post Closure Year 4 - Cost ($) | Post Closure Year 5 - Cost ($) | Post Closure Year 6 - Cost ($) | Post Closure Year 7 - Cost ($) | Post Closure Year 8 - Cost ($) | Notes | Uncertainty | Required Reclamation Activities |
|---|---|---

| Level 0 - Site Location | Level 0 - Description | Level 1 - Area | Level 1 - Description | Level 2 - Facility / System | Level 2 - Description | Level 3 - Sub Facility Sub | Level 3 - Description | ID_CODE | Equipment Type | Price Code | Price Code Description | Qty Code | Area - QTY Code | QTY Code Description | Type | Description | Tag Number | QTY | Unit | Unit | Maximum Per Unit | Unit Fuel Consumption | Unit Labour | Unit Equipment | Unit Rate | Total Machours | Total Fuel Consumption | Total Labour | Total Equipment | Total Cost ($) | Unit M3 | Total Vol (m3) | IOL (%) | Crown Land (%) | Water Liability (%) | Land Liability (%) | IOL Cost ($) | Crown Land Cost ($) | Water Liability Cost ($) | Land Liability Cost ($) | License | Adjustment Tag | Associated Work Plan | Type of Costs | C&M Year 0 - % | C&M Year 1+1 - % | Closure Year 1 - % | Closure Year 2 - % | Closure Year 3 - % | Post Closure Year 4 - % | Post Closure Year 5 - % | Post Closure Year 6 - % | Post Closure Year 7 - % | Post Closure Year 8 - % | C&M Year 0- Cost ($) | C&M Year 0+1- Cost ($) | Closure Year 1 - Cost ($) | Closure Year 2 - Cost ($) | Closure Year 3 - Cost ($) | Post Closure Year 4 - Cost ($) | Post Closure Year 5 - Cost ($) | Post Closure Year 6 - Cost ($) | Post Closure Year 7 - Cost ($) | Post Closure Year 8 - Cost ($) | Notes | Uncertainty | Required Reclamation Activities |
|---|---|---

| Level 0 - Site Location | Level 0 - Description | Level 1 - Area | Level 1 - Description | Level 2 - Facility / System | Level 2 - Description | Level 3 - Sub Facility Sub | Level 3 - Description | ID_CODE | Equipment Type | Price Code | Price Code Description | Qty Code | Area - QTY Code | QTY Code Description | Type | Description | Tag Number | QTY | Unit | Unit | Man/hours Per Unit | Unit Fuel Consumption | Unit Labour | Unit Equipment | Unit Rate | Total Man/hours | Total Fuel Consumption | Total Labour | Total Equipment | Total Cost ($) | Unit M3 | Total Vol (m3) | IOL (%) | Crown Land (%) | Water Liability (%) | Land Liability (%) | IOL Cost ($) | Crown Land Cost ($) | Water Liability Cost ($) | Land Liability Cost ($) | License | Adjustment Tag | Associated Work Plan | Type of Costs | C&M Year 0 - % | C&M Year 0+1 - % | Closure Year 1 - % | Closure Year 2 - % | Closure Year 3 - % | Post Closure Year 4 - % | Post Closure Year 5 - % | Post Closure Year 6 - % | Post Closure Year 7 - % | Post Closure Year 8 - % | C&M Year 0- Cost ($) | C&M Year 0+1 - Cost ($) | Closure Year 1 - Cost ($) | Closure Year 2 - Cost ($) | Closure Year 3 - Cost ($) | Post Closure Year 4 - Cost ($) | Post Closure Year 5 - Cost ($) | Post Closure Year 6 - Cost ($) | Post Closure Year 7 - Cost ($) | Post Closure Year 8 - Cost ($) | Notes | Uncertainty | Required Reclamation Activities |
|---|---|---

| | | |

| Level 0 - Site Location | Level 0 - Description | Level 1 - Area | Level 1 - Description | Level 2 - Facility / System | Level 2 - Description | Level 3 - Sub Facility / Sub | Level 3 - Description | ID_CODE | Equipment Type | Price Code | Price Code Description | Qty Code | Area - QTY Code | QTY Code Description | Type | Description | Tag Number | QTY | Unit | Unit Maintenance Per Unit | Unit Fuel Consumption | Unit Labour | Unit Equipment | Unit Rate | Total Maintenance | Total Fuel Consumption | Total Labour | Total Equipment | Total Cost ($) | Unit MD | Total Vol (m3) | IOL (%) | Crown Land (%) | Water Liability (%) | Land Liability (%) | IOL Cost ($) | Crown Land Cost ($) | Water Liability Cost ($) | Land Liability Cost ($) | License | Adjustment Tag | Associated Work Plan | Type of Costs | C&M | Closure | | | Post Closure | | | C&M | Closure | | | Post Closure | | | Notes | Uncertainty | Required Reclamation Activities |
|---|---|---

| Level 0 - Site Location | Level 0 - Description | Level 1 - Area | Level 1 - Description | Level 2 - Facility / System | Level 2 - Description | Level 3 - Sub Facility / Sub | Level 3 - Description | ID_CODE | Equipment Type | Price Code | Price Code Description | Qty Code | Area - QTY Code | QTY Code Description | Type | Description | Tag Number | QTY | Unit | Mob/mob Per Unit | Unit Fuel Consumption | Unit Labour | Unit Equipment | Unit Rate | Total Mob/mob | Total Fuel Consumption | Total Labour | Total Equipment | Total Cost ($) | Unit M3 | Total Vol (m3) | IOL (%) | Crown Land (%) | Water Liability (%) | Land Liability (%) | IOL Cost ($) | Crown Land Cost ($) | Water Liability Cost ($) | Land Liability Cost ($) | License | Adjustment Tag | Associated Work Plan | Type of Costs | C&M Year 0 - % | Closure Year 0+1 - % | Closure Year 1 - % | Closure Year 2 - % | Closure Year 3 - % | Post Closure Year 4 - % | Post Closure Year 5 - % | Post Closure Year 6 - % | Post Closure Year 7 - % | Post Closure Year 8 - % | C&M Year 0- Cost ($) | C&M Year 0+1- Cost ($) | Closure Year 1 - Cost ($) | Closure Year 2 - Cost ($) | Closure Year 3 - Cost ($) | Post Closure Year 4 - Cost ($) | Post Closure Year 5 - Cost ($) | Post Closure Year 6 - Cost ($) | Post Closure Year 7 - Cost ($) | Post Closure Year 8 - Cost ($) | Notes | Uncertainty | Required Reclamation Activities |
|---|---|---

| Level 0 - Site Location | Level 0 - Description | Level 1 - Area | Level 1 - Description | Level 2 - Facility / System | Level 2 - Description | Level 3 - Sub Facility / Sub | Level 3 - Description | ID_CODE | Equipment Type | Price Code | Price Code Description | Qty Code | Area - QTY Code | QTY Code Description | Type | Description | Tag Number | QTY | Unit | Unit Description | Unit Fuel Consumption | Unit Labour | Unit Equipment | Unit Rate | Total Manhours | Total Fuel Consumption | Total Labour | Total Equipment | Total Cost ($) | Unit MD | Total Vol (m3) | IOL (%) | Crown Land (%) | Water Liability (%) | Land Liability (%) | IOL Cost ($) | Crown Land Cost ($) | Water Liability Cost ($) | Land Liability Cost ($) | License | Adjustment Tag | Associated Work Plan | Type of Costs | CAM Year 0 - % | Closure Year 1+1 - % | Closure Year 1 - % | Closure Year 2 - % | Closure Year 3 - % | Post Closure Year 4 - % | Post Closure Year 5 - % | Post Closure Year 6 - % | Post Closure Year 7 - % | Post Closure Year 8 - % | CAM Year 0 - Cost ($) | CAM Year 0+1 - Cost ($) | Closure Year 1 - Cost ($) | Closure Year 2 - Cost ($) | Closure Year 3 - Cost ($) | Post Closure Year 4 - Cost ($) | Post Closure Year 5 - Cost ($) | Post Closure Year 6 - Cost ($) | Post Closure Year 7 - Cost ($) | Post Closure Year 8 - Cost ($) | Notes | Uncertainty | Required Reclamation Activities |
|---|---|---

| Level 0 - Site Location | Level 0 - Description | Level 1 - Area | Level 1 - Description | Level 2 - Facility / System | Level 2 - Description | Level 3 - Sub Facility Sub | Level 3 - Description | ID_CODE | Equipment Type | Price Code | Price Code Description | Qty Code | Area - QTY Code | QTY Code Description | Type | Description | Tag Number | QTY | Unit | Unit | Maximum Per Unit | Unit Fuel Consumption | Unit Labour | Unit Equipment | Unit Rate | Total Machours | Total Fuel Consumption | Total Labour | Total Equipment | Total Cost ($) | Unit M3 | Total Vol (m3) | IOL (%) | Crown Land (%) | Water Liability (%) | Land Liability (%) | IOL Cost ($) | Crown Land Cost ($) | Water Liability Cost ($) | Land Liability Cost ($) | License | Adjustment Tag | Associated Work Plan | Type of Costs | C&M Closure Year 0 - % | C&M Closure Year 1+1 - % | Closure Post Closure Year 1 - % | Closure Post Closure Year 2 - % | Closure Post Closure Year 3 - % | Post Closure Year 4 - % | Post Closure Year 5 - % | Post Closure Year 6 - % | Post Closure Year 7 - % | Post Closure Year 8 - % | C&M Year 0- Cost ($) | C&M Year 0+1- Cost ($) | Closure Year 1 - Cost ($) | Closure Year 2 - Cost ($) | Closure Year 3 - Cost ($) | Post Closure Year 4 - Cost ($) | Post Closure Year 5 - Cost ($) | Post Closure Year 6 - Cost ($) | Post Closure Year 7 - Cost ($) | Post Closure Year 8 - Cost ($) | Notes | Uncertainty | Required Reclamation Activities |
|---|---|---

| Level 0 - Site Location | Level 0 - Description | Level 1 - Area | Level 1 - Description | Level 2 - Facility / System | Level 2 - Description | Level 3 - Sub Facility / Sub | Level 3 - Description | ID_CODE | Equipment Type | Price Code | Price Code Description | Qty Code | Area - QTY Code | QTY Code Description | Type | Description | Tag Number | QTY | Unit | Maximum Per Unit | Unit Fuel Consumption | Unit Labour | Unit Equipment | Unit Rate | Total Machours | Total Fuel Consumption | Total Labour | Total Equipment | Total Cost ($) | Unit MD | Total Vol (m3) | IOL (%) | Crown Land (%) | Water Liability (%) | Land Liability (%) | IOL Cost ($) | Crown Land Cost ($) | Water Liability Cost ($) | Land Liability Cost ($) | License | Adjustment Tag | Associated Work Plan | Type of Costs | C&M Year 0 - % | Closure Year 0+1 - % | Closure Year 1 - % | Closure Year 2 - % | Closure Year 3 - % | Post Closure Year 4 - % | Post Closure Year 5 - % | Post Closure Year 6 - % | Post Closure Year 7 - % | C&M Year 8 - % | C&M Year 8 - Cost ($) | C&M Year 0+1 - Cost ($) | Closure Year 1 - Cost ($) | Closure Year 2 - Cost ($) | Closure Year 3 - Cost ($) | Post Closure Year 4 - Cost ($) | Post Closure Year 5 - Cost ($) | Post Closure Year 6 - Cost ($) | Post Closure Year 7 - Cost ($) | Post Closure Year 8 - Cost ($) | Notes | Uncertainty | Required Reclamation Activities |
|---|---|---

| Level 0 - Site Location | Level 0 - Description | Level 1 - Area | Level 1 - Description | Level 2 - Facility / System | Level 2 - Description | Level 3 - Sub Facility / Sub | Level 3 - Description | ID_CODE | Equipment Type | Price Code | Price Code Description | Qty Code | Area - QTY Code | QTY Code Description | Type | Description | Tag Number | QTY | Unit | Unit Maintenance Per Unit | Unit Fuel Consumption | Unit Labour | Unit Equipment | Unit Rate | Total Maintenance | Total Fuel Consumption | Total Labour | Total Equipment | Total Cost ($) | Unit MD | Total Vol (m3) | IOL (%) | Crown Land (%) | Water Liability (%) | Land Liability (%) | IOL Cost ($) | Crown Land Cost ($) | Water Liability Cost ($) | Land Liability Cost ($) | License | Adjustment Tag | Reclaimed Work Plan | Type of Costs | C&M Year 0 - % | C&M Year 1+1 - % | Closure Year 1 - % | Closure Year 2 - % | Closure Year 3 - % | Post Closure Year 4 - % | Post Closure Year 5 - % | Post Closure Year 6 - % | Post Closure Year 7 - % | Post Closure Year 8 - % | C&M Year 0- Cost ($) | C&M Year 0+1- Cost ($) | Closure Year 1 - Cost ($) | Closure Year 2 - Cost ($) | Closure Year 3 - Cost ($) | Post Closure Year 4 - Cost ($) | Post Closure Year 5 - Cost ($) | Post Closure Year 6 - Cost ($) | Post Closure Year 7 - Cost ($) | Post Closure Year 8 - Cost ($) | Notes | Uncertainty | Required Reclamation Activities |
|---|---|---

| | | |

| Level 0 - Site Location | Level 0 - Description | Level 1 - Area | Level 1 - Description | Level 2 - Facility / System | Level 2 - Description | Level 3 - Sub Facility Sub | Level 3 - Description | ID_CODE | Equipment Type | Price Code | Price Code Description | Qty Code | Area - QTY Code | QTY Code Description | Type | Description | Tag Number | QTY | Unit | Maximum Per Unit | Unit Fuel Consumption | Unit Labour | Unit Equipment | Unit Rate | Total Machours | Total Fuel Consumption | Total Labour | Total Equipment | Total Cost ($) | Unit M3 | Total Vol (m3) | IOL (%) | Crown Land (%) | Water Liability (%) | Land Liability (%) | IOL Cost ($) | Crown Land Cost ($) | Water Liability Cost ($) | Land Liability Cost ($) | License | Adjustment Tag | Associated Work Plan | Type of Costs | C&M Year 0 - % | C&M Year1+ - % | Closure Year 1 - % | Closure Year 2 - % | Closure Year 3 - % | Post Closure Year 4 - % | Post Closure Year 5 - % | Post Closure Year 6 - % | Post Closure Year 7 - % | Post Closure Year 8 - % | C&M Year 0- Cost ($) | C&M Year 0+1- Cost ($) | Closure Year 1 - Cost ($) | Closure Year 2 - Cost ($) | Closure Year 3 - Cost ($) | Post Closure Year 4 - Cost ($) | Post Closure Year 5 - Cost ($) | Post Closure Year 6 - Cost ($) | Post Closure Year 7 - Cost ($) | Post Closure Year 8 - Cost ($) | Notes | Uncertainty | Required Reclamation Activities |
|---|---|---

| | | |

Appendix B

Updated Site Layouts

2017 Work Plan Addendum - Mine Site Layout

2017 Work Plan Addendum - Milne Port Layout

HATCH BUILDING
ACCOMMODATION COMPLEX
EMERGENCY RESPONSE OFFICE
WELDING SHOP
MAINTENANCE BUILDING
FUEL TANK FARM
MS-07
MS-07-F
TRUCK WASH BUILDING
POWER HOUSE
MS-CC
TORDMONT SHOP
WATER BUILDING
SEWAGE TRUCK BUILDING
TRUCK WEIGH SCALE
LUMPS STOCKPILE
MS-06
RUN OF MINE
FINE STOCKPILE
CRUSHER AND ORE LOADING PAD
KM 97 BORROW LOCATIONS
RAW WATER INTAKE
RAW WATER PUMP HOUSE
MS-MRY-1
MS-HWB-1
MS-HWB-2
MS-HWB-3
MS-HWB-4
MS-MRY-2
MS-MRY-4
PWSP No. 2
PWSP No. 1
MS-MRY-4a
PWSP No. 3
EXPLORATION CAMP FACILITIES
WASTE WATER TREATMENT FACILITY
HELIPAD
POLISHING WASTE STABILIZATION PONDS (PWSPS)
EXPANDED LAYDOWN
AERODROME RUNWAY
POLISHING WASTE STABILIZATION PONDS TREATED WATER DISCHARGE POINT
WASTE MANAGEMENT FACILITY
EXISTING LAYDOWN AREA
SITE SERVICES GARAGE
BULK FUEL STORAGE FACILITY (BLADDER FARM)
AERODROME APRON
MQ-C-A
QUARRY QMR2
MQ-C-D
NEW ROAD ALIGNMENT
CONSTRUCTION LAYDOWN AREA
MQ-C-B
CAMP INFRASTRUCTURE
MINE SITE CAMP
MS-C-E
MS-C-D
MS-06
WASTE ROCK DUMP BOUNDARY AT THE END OF OPERATION (RAIL PHASE)
PROPOSED FINAL OPEN PIT OUTLINE
110 KM LAYDOWN AREA
QUARRY D1Q1
OPEN PIT DEVELOPMENT
WASTE ROCK SEDIMENTATION POND
FUTURE WASTE ROCK FOOTPRINT FOR ERP
DEPOSIT NO.1 MINING LEASE 2484
MS-08
NEW HAUL ROAD
QUARRY D1Q2
PIT 1 HAUL ROAD
TRUCK WEIGH SCALE
ORE CRUSHING AND LOADING
MINE OPERATIONS OFFICE
MQ-C-E
EXPLOSIVE MAGAZINE
ORE CRUSHING SEDIMENTATION POND
EXISTING LANDFILL ROAD
MS-MRY-13b
MS-MRY-13a
EXISTING LANDFILL
MS-C-F
MS-C-G
EFFLUENT DISCHARGE POINT
EMULSION PLANT
MS-C-C
MS-C-A
MS-03
MS-01
MS-C-B
MS-C-F
7 914 500 N
7 913 000 N
7 911 500 N
3 000 000
3 001 500
3 003 000
3 004 500

UTILITIES INCLUDED:
- POWER GENERATION MODULE
- FUEL TANK FARM & DYKE
- SEWAGE TREATMENT PLANT
- POTABLE WATER TREATMENT PLANT

SITE SERVICE FACILITIES, INCLUDING:
- MAINTENANCE BUILDING
- WELDING WORKSHOP
- TRUCK WASH STATION
- TORDMONT SHOP
- EMERGENCY RESPONSE OFFICE

LEGEND:
- INUIT OWNED LAND - SURFACE ONLY EXCLUDING MINERALS
- INUIT OWNED LAND - SURFACE AND SUBSURFACE INCLUDING MINERALS
- WATER
- BORROW AREAS (2013 UNDER Q10C3001)
- QUARRY AREA (EXISTING UNDER Q13C3001)
- WASTE STORAGE AREA
- RIVER/STREAM DRAINAGE
- ROAD
- QIA SURFACE COMMERCIAL LEASE BOUNDARY
- WATER LICENCE WATER QUALITY MONITORING LOCATION

NOTES:
1. COORDINATE GRID IS UTM NAD83 ZONE 17N.
2. TOPOGRAPHY PROVIDED BY EAGLE MAPPING (2005).
3. PLAN BASED ON INFORMATION PROVIDED BY HATCH, DATED (JAN 13, 2015).
4. CONTOUR INTERVAL IS 2.5 METRES.
5. ALL SAMPLE ID'S SHOWN IN BRACKETS REPRESENT THE TYPE B WATER LICENCE(S) MONITORING POINTS. ALL OTHERS ARE MONITORING POINTS AS PER THE TYPE A WATER LICENCE (2AMMRY1325).

ᖃᐅᔨᓴᓂᐊᖅ:
1. ᓄᓇᕗᑦ ᑎᑎᕋᖅ ᓴᓪᑐᑦ UTM NAD83 ZONE 17N.
2. ᓄᓇᕗᒻᒥᑦ EAGLE MAPPING (2005)
3. ᐊᓯᖏᓐᓂᖅᓴᖅ ᐅᖃᓕᒫᑦ ᐃᓄᐃᑦ ᐃᓚᐅᑎᑦᑎᓂᖅ ᐊᑐᐃᓐᓇᖅᑐᑦ (JAN 13, 2015).
4. ᑎᑎᕋᖅ ᑎᒥ ᐊᑐᐃᓐᓇᖅᑐᑦ 2.5 ᒥᑦ.
5. ᐃᓄᐃᑦ ᓯᕗᓕᕆᓂᖅ ᑲᓇᑕᓂᖅ ᐊᑐᐃᓐᓇᖅᑐᑦ ᐱᓕᕆᓂᖅᓴᖅ ᐅᖃᓕᒫᑦ ᐃᓄᐃᑦ ᐃᓚᐅᑎᑦᑎᓂᖅ ᐊᑐᐃᓐᓇᖅᑐᑦ ᓯᕗᓕᕆᓂᖅᓴᖅ B ᐅᖃᓕᒫᑦ ᐃᓄᐃᑦ ᐃᓚᐅᑎᑦᑎᓂᖅ ᐊᑐᐃᓐᓇᖅᑐᑦ ᐊᑐᐃᓐᓇᖅᑐᑦ ᐃᓄᐃᑦ ᐃᓚᐅᑎᑦᑎᓂᖅ ᐊᑐᐃᓐᓇᖅᑐᑦ ᐅᖃᓕᒫᑦ ᐃᓄᐃᑦ ᐃᓚᐅᑎᑦᑎᓂᖅ ᐊᑐᐃᓐᓇᖅᑐᑦ ᐅᖃᓕᒫᑦ A ᐅᖃᓕᒫᑦ ᐃᓄᐃᑦ ᐃᓚᐅᑎᑦᑎᓂᖅ ᐊᑐᐃᓐᓇᖅᑐᑦ (2AMMRY1325).

SCALE: 300 150 0 500 1000 1500 m

NO.	DATE	DESCRIPTION	DESIGNED	DRAWN	REVIEWED
0	28MAY'17	ISSUED WITH 2017 WORK PLAN AMENDMENT	AG	AS	AK

Baffinland

MARY RIVER PROJECT

ᐅᖅᑯᓂᐊᖅ ᑐᖅᑭᒪᓂᖅ ᑐᒪᓗ ΔΓᓕᓂᓪᓗᒍᑦ ᐱᓕᕆᓂᖅᓴᖅ Δᓂᒪᐅᑦ

MINE SITE LAYOUT AND WATER LICENCE MONITORING LOCATIONS

Knight Piésold CONSULTING

PA NO. NB102-161/41 | REF NO. NB17-00356

FIGURE 1.0 | REV 0

SAVED: 1:\020\051\01\A\Acad\FIG\MXD\ /S, 5/25/2017 2:02:37 PM, ASIMPSON PRINTED: 5/24/2017 2:16:28 PM Layout: ASIMPSON

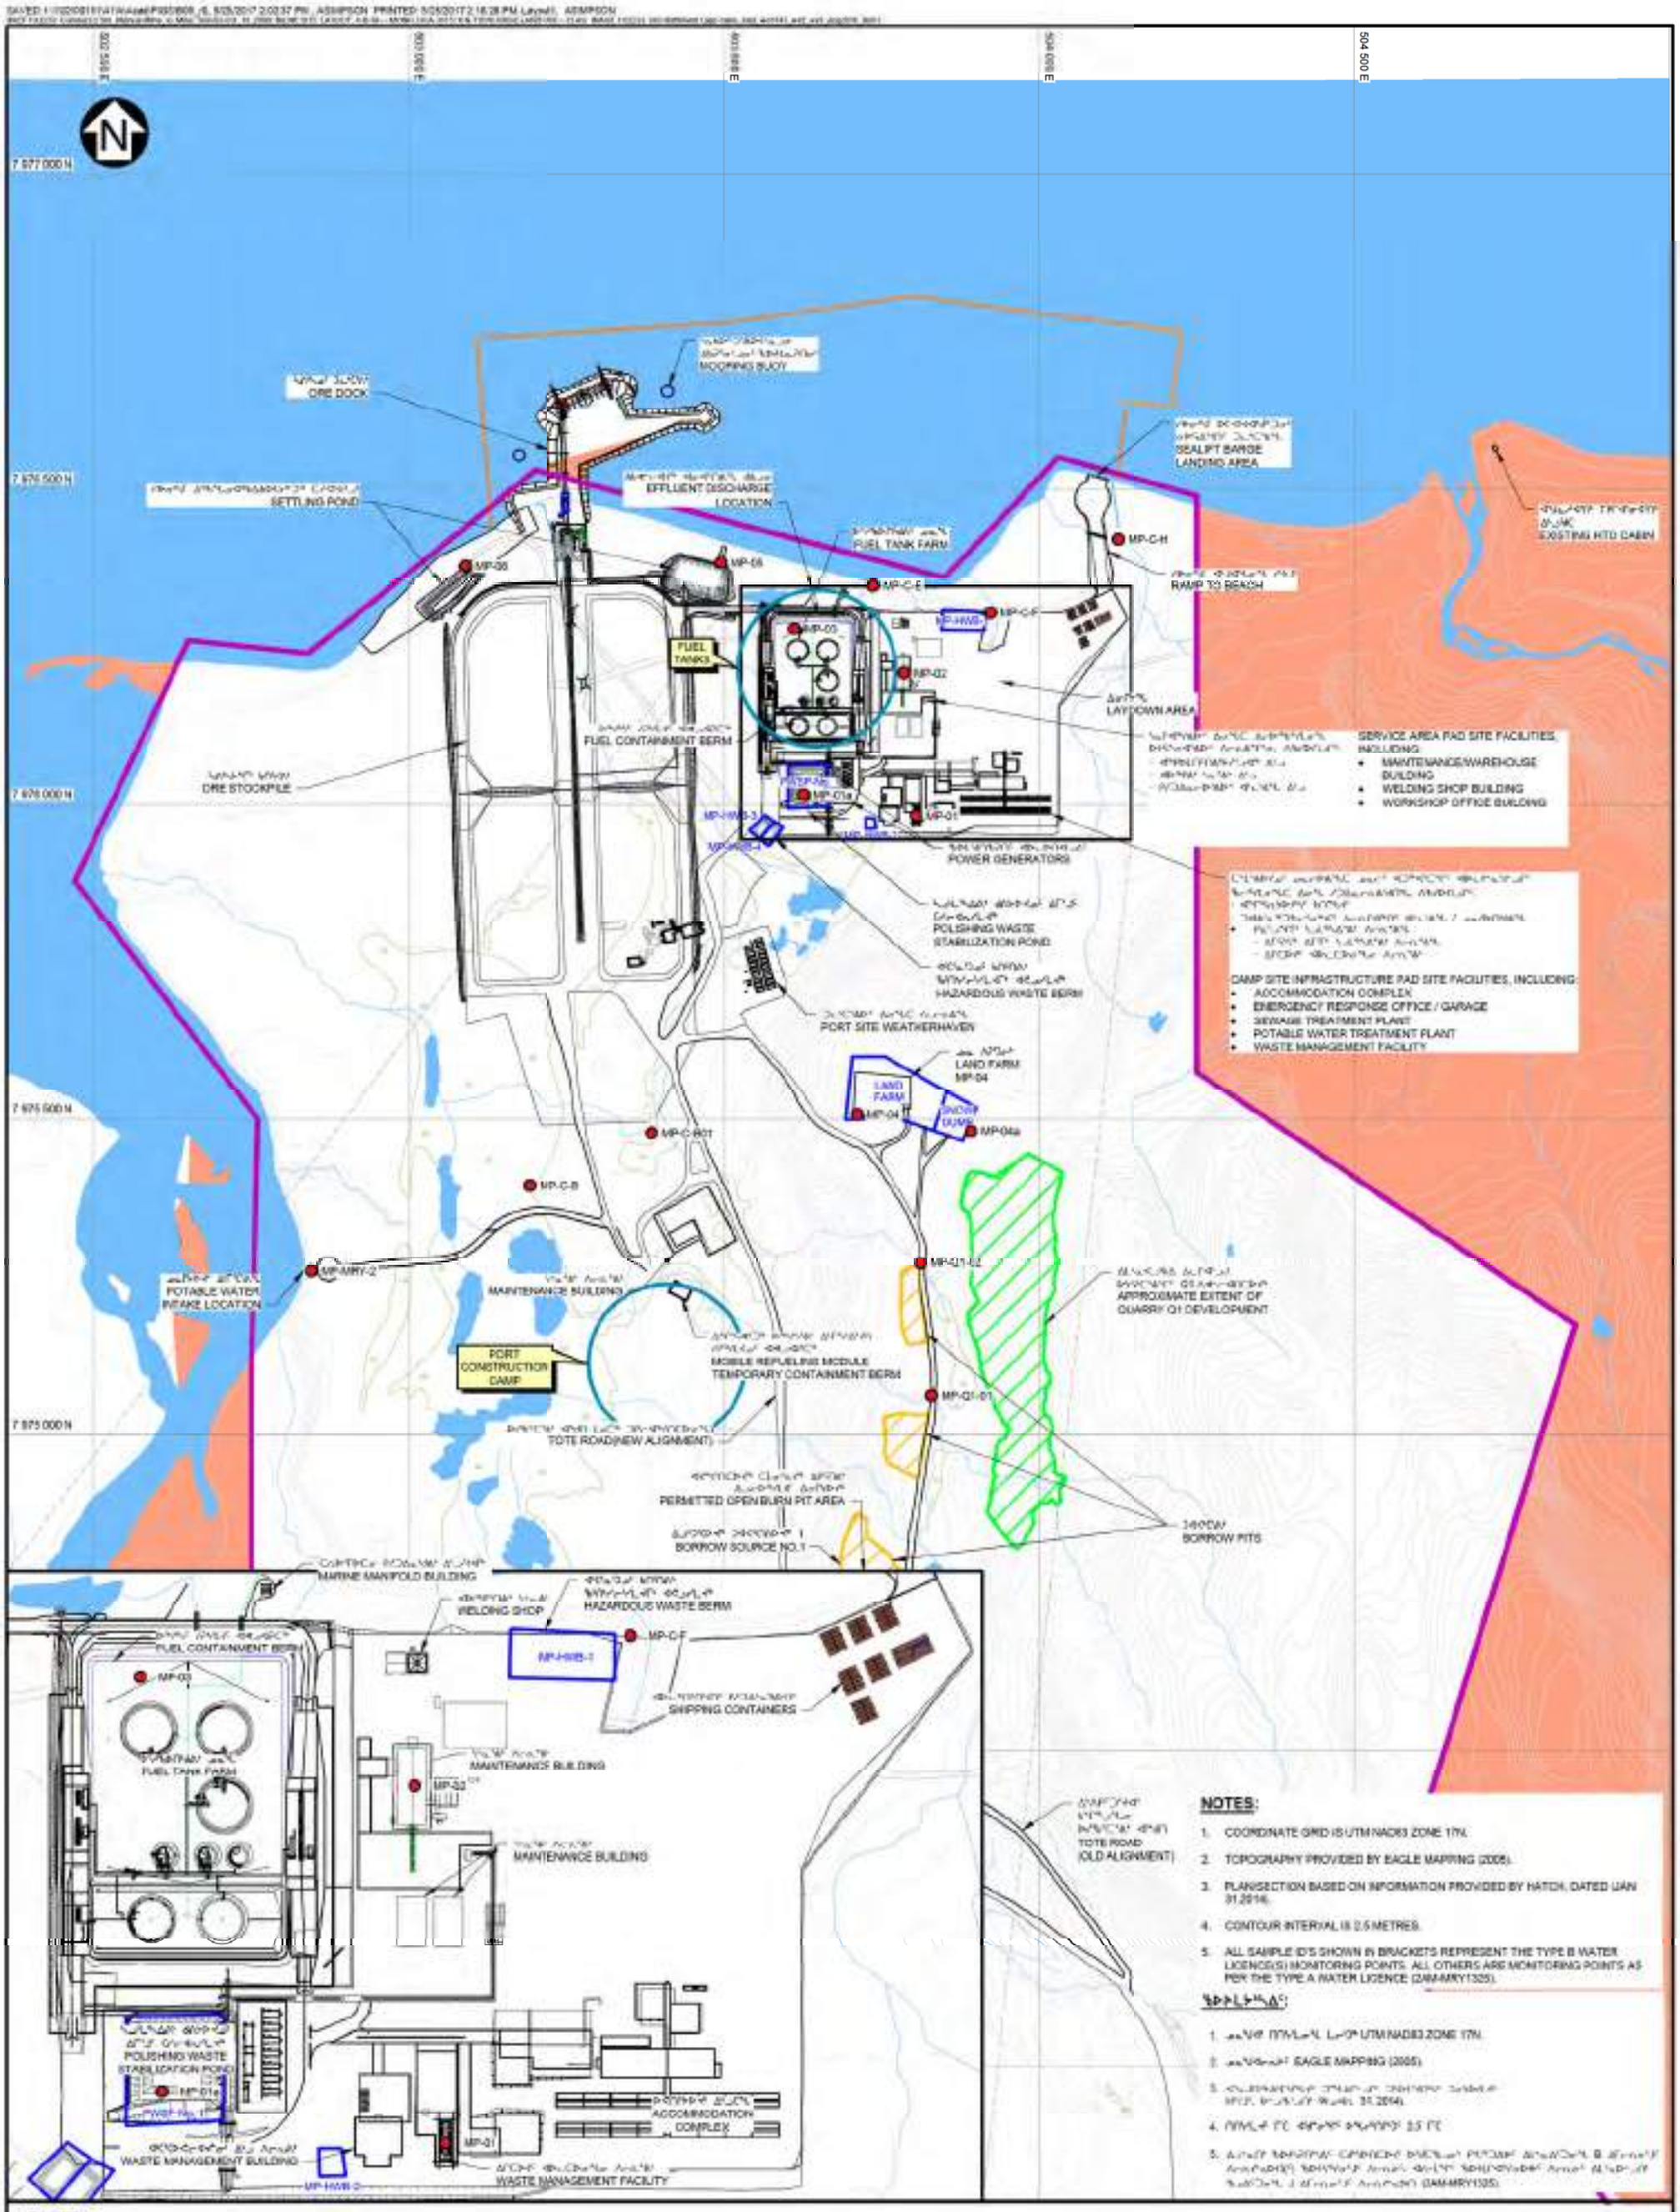

NOTES:

1. COORDINATE GRID IS UTM NAD83 ZONE 17N.
2. TOPOGRAPHY PROVIDED BY EAGLE MAPPING (2005).
3. PLAN/SECTION BASED ON INFORMATION PROVIDED BY HATCH, DATED JAN 31,2016.
4. CONTOUR INTERVAL IS 2.5 METRES.
5. ALL SAMPLE ID'S SHOWN IN BRACKETS REPRESENT THE TYPE B WATER LICENCE(S) MONITORING POINTS. ALL OTHERS ARE MONITORING POINTS AS PER THE TYPE A WATER LICENCE (2AM-MRY1325).

LEGEND:

- WATER
- BORROW AREAS (2013 UNDER G10C3001)
- QUARRY AREA (EXISTING UNDER G13C301)
- INUIT OWNED LAND - SURFACE ONLY EXCLUDING MINERALS
- WASTE STORAGE AREA
- RIVER/STREAM/DRAINAGE
- ROAD
- GIA SURFACE COMMERCIAL LEASE IMPACT BOUNDARY
- WATER LICENCE WATER QUALITY MONITORING LOCATION

SCALE A: 100 50 0 100 200 300 400 500 m

REV	DATE	DESCRIPTION	DESIGNED	DRAWN	REVIEWED
0	25MAY'17	ISSUED WITH 2017 WORK PLAN AMENDMENT	AV	AS	AK

Baffinland

MARY RIVER PROJECT

MILNE PORT SITE LAYOUT AND WATER LICENCE MONITORING LOCATIONS

Knight Piésold CONSULTING

PO NO. NB102-181/41 | REF NO. NB17-00356

FIGURE 2.0 | REV. 0

Appendix C

Supporting Documentation

TRAIN
YDOWN
AREA

751'-5"
[229028mm]

196'-10"
[60000mm]

725'-5"
[221094mm]

38'-11"
[11863mm]

49'-3"
[15000mm]

T1

T2

T3

COLD STORAGE (x3)

STORAGE (x3)

40' x 60'
GARAGE

INCINERATOR

WS

WS

PWTP

WS

WWTP

TRANSFORMER ☒
FOR 5kV POWER

DIST.

BOOT ROOM

CHANGE ROOM

CHANGE ROOM

CHANGE ROOM

CHANGE ROOM

16 UNIT CAMP CORE

36 ROOM DORM

50 ROOM DORM

50 ROOM DORM

50 ROOM DORM

50 ROOM DORM

50 ROOM DORM

50 ROOM DORM

50 ROOM DORM

TRAINING FACILITY

REC / FITNESS

WASHCAR

WASHCAR

WASHCAR

WASHCAR

WASHCAR

LAUNDRY

WASHCAR

WASHCAR

RESERVED FOR PARKING
(2540 SM)

312'-5"
[95212mm]

24'-10"
[7570mm]

327'-2"
[99716mm]

ACCESS ROAD

DIMENSIONS ARE NOMINAL
SAMPLE DRAWING - TO BE USED AS A GUIDE ONLY

THESE DRAWINGS AND DESIGNS ARE THE SOLE PROPERTY OF HORIZON NORTH AND MAY NOT BE REPRODUCED OR SUBMITTED TO OUTSIDE PARTIES WITHOUT THE EXPRESSED WRITTEN CONSENT OF HORIZON NORTH

No.	Y	M	D	REVISION	BY	CHKD
6	17	05	02	UPDATED SITE PLAN	TS	RA
5	17	04	26	UPDATED SITE	TS	DG
4	17	04	25	UPDATED SITE	TS	DG
3	17	04	24	UPDATED SITE AND BED COUNT	TS	RS
2	17	02	14	ISSUED FOR BID	TS	CN
1	17	02	02	ISSUED FOR REVIEW	TS	CN

HORIZON NORTH

PROJ # :	24015
TN # :	
SCALE :	1" = 70'-0"
DRAWN BY :	TS
CHECKED :	CN

BAFFINLAND IRON MINES

386 BED PORT SITE
BAFFINLAND
SITE PLAN

DWG No.:

AF-000-010

Last Plot: May 02, 2017 – 9:36am, Plot By: TSRYAN Drawing Location: J:\PROJECTS\24000 SERIES PROJECTS\24015 (BAFFINLAND 120 P CAMP EXPANSION)\BAFFINLAND SITES.DWG

Vendor's Front Sheet
Page de présentation du VENDEUR

DOCUMENT TITLE/TITRE	Plan Architecte

TOTAL No. OF PAGES (INCLUDING FRONT SHEET) / NB. TOTAL DE PAGES (Y COMPRIS PAGE DE PRÉSENTATION)	43
VENDOR'S ORDER No./ N° DE COMMANDE DU VENDEUR	S-99120

VENDOR'S OWN DOCUMENT No./ N° DE DOCUMENT PROPRE AU VENDEUR	VENDOR REVISION/ VERSION VENDEUR	DATE	VENDOR'S APPROVAL NAME AND SIGNATURE NOM ET SIGNATURE DU RESP. DE L'APPROBATION DU VENDEUR
	R0	12-05-11	Tommy Bolduc
	R1	22-06-13	Tommy Bolduc

SUBMITTED FOR/
SOUMIS AUX FINS DE : ☐ INFO (F) ☐ REVIEW/RÉVUE (R)

Project/Projet: 505507
MONT-WRIGHT EXPANSION PROJECT
PROJET EXPANSION MONT-WRIGHT

REVIEW DOES NOT CONSTITUTE ACCEPTANCE OF DESIGN DETAILS, CALCULATIONS, TEST METHODS OR MATERIALS DEVIATIONS OR SELECTIONS UNLESS SO STATED BY THE VENDOR IN WRITING AND COMPLIANCE WITH CONTRACTUAL REQUIREMENTS. LA REVUE NE CONSTITUE PAS UNE ACCEPTATION DES DÉTAILS DE CONCEPTION, DES CALCULS, DES MÉTHODES DE TEST OU DE MATÉRIEL CHOISIS OU SELECTIONNÉS PAR LE VENDEUR, SUR L'ORDRE DE VENDEUR DE L'EXÉCUTION DE L'OUVRAGE CONFORMITÉ AVEC SES OBLIGATIONS CONTRACTUELLES OU AVEC D'AUTRES OBLIGATIONS.

1. ACCEPTED - DO NOT RESUBMIT / ACCEPTÉ, NE PAS RESOUMETTRE
2. ACCEPTED, RESUBMIT CERTIFIED PRINT PER YDRD / ACCEPTÉ, RESOUMETTRE UNE COPIE CERTIFIÉE CONFORMEMENT À LA LDEV
3. ACCEPTED, PROCEED WITH WORK, INCORPORATE COMMENTS AND RESUBMIT / ACCEPTÉ, POURSUIVRE LES TRAVAUX, INTÉGRER LES COMMENTAIRES ET RESOUMETTRE
4. NOT ACCEPTED, WORK MAY NOT PROCEED, REVISE AND RESUBMIT / NON ACCEPTÉ, NE PAS POURSUIVRE LES TRAVAUX, RÉVISER ET SOUMETTRE À NOUVEAU
5. ☒ FOR INFORMATION, NO SIGNATURE REQUIRED / À TITRE INFORMATIF, AUCUNE SIGNATURE REQUISE

NAME/NOM Louis Bélair DATE 9 juillet 2013
SIGNATURE

VENDOR NAME/NOM DU VENDEUR : RCM MODULAIRE
PACKAGE DESC./ DESCRIPT. DU LOT : S-99120

TAG NOS./ NUMÉROS D'ÉTIQUETTES	MODEL TYPE NOS NUMÉROS DE MODÈLE/TYPE

CLASSIFICATION:

PURCHASE ORDER NO./ N° DE BON DE COMMANDE	VDRL CAT. CAT. LDEV	SEQUENCE NO. N° SÉQUENTIEL	SUBMIT. #./ N° SOUMISSION
S-99120	A02	0231	02

SUB DOCUMENT NO./N° DE DOCUMENT SUIS

CRITÈRES DE CALCUL

2.1 CHARGES DE NEIGE SUR LE SOL (S)

2.2 CHARGE PERMANENTE

- TOITURE
- PLANCHER
- CLOISON

2.3 SURCHARGE D'EXPLOITATION

- PLANCHER DU CHAMBRE
- PLANCHER DU SALLE D'ÉCLAIRAGE ET SANITAIRES
- CORRIDORS ET ESCALIERS
- PLANCHER DES GARAGES ET CHAMBRES
- PLANCHER DE LA SALLE D'ENTRAINEMENT ET SALLE DE JEUX
- TOITURE

2.4 CHARGE DU VENT

- FACTEUR DE FORME
- FACTEUR DE RUGOSITÉ
- FACTEUR DE RÉPONSE

2.5 CHARGE SISMIQUE

- FACTEUR DE RÉPONSE
- COEFFICIENT DE SOL
- COEFFICIENT DE PRISE

2.6 CHARGES SPÉCIALES

- COEFFICIENT DE SÉCURITÉ
- COEFFICIENT DE MODIFICATION DE FORCE
- COEFFICIENT DE MODIFICATION DE FORCE
- COEFFICIENT D'ACTUALISATION DE L'EFFET
- COEFFICIENT DE VITESSE DE L'EMPLACEMENT
- FACTEUR DE L'EFFET DU MODE SUPÉRIEUR
- COEFFICIENT DE RÉDUCTION DU MOMENT DE RENVERSEMENT
- MÉTHODE DE CALCUL

2.7 RÉACTION - CONFORMÉMENT À LA SECTION 4.1.3.6 DU CNB 1995.

2.8 RÉACTION PARTIELLE DES LES ZONES DE SITUATION :

- PLANCHER
- TOITURE

2.9 COMBINAISONS (spécifiques)

LES CHARGES DE NEIGE ET LES CHARGES DE VENT NE SONT PAS CONSIDÉRÉES SIMULTANÉMENT CAR LES MAXIMALES STATISTIQUES NE SONT PAS SIMULTANÉES. LES CHARGES DE NEIGE ET DE VENT SONT CONSIDÉRÉES SÉPARÉMENT. LES CHARGES DE NEIGE ET DE VENT SONT CONSIDÉRÉES DE FAÇON À CE QUE LA CHARGE DE NEIGE SOIT PRÉDOMINANTE (1.0 KPa) ET LA CHARGE DE VENT SECONDAIRE (0.4 KPa). LES CHARGES DE NEIGE ET DE VENT SONT CONSIDÉRÉES DE FAÇON À CE QUE LA CHARGE DE VENT SOIT PRÉDOMINANTE (0.4 KPa) ET LA CHARGE DE NEIGE SECONDAIRE (0.4 KPa). LES CHARGES DE NEIGE ET DE VENT SONT CONSIDÉRÉES DE FAÇON À CE QUE LA CHARGE DE NEIGE SOIT PRÉDOMINANTE (1.0 KPa) ET LA CHARGE DE VENT SECONDAIRE (0.4 KPa). LES CHARGES DE NEIGE ET DE VENT SONT CONSIDÉRÉES DE FAÇON À CE QUE LA CHARGE DE VENT SOIT PRÉDOMINANTE (0.4 KPa) ET LA CHARGE DE NEIGE SECONDAIRE (0.4 KPa).

2.10 MÉTHODE DE CALCUL

CALCUL PAR ÉLÉMENTS FINIS. LES CALCULS ONT ÉTÉ EFFECTUÉS CONFORMÉMENT À LA NORME CSA S16-01. LES CHARGES ONT ÉTÉ APPLIQUÉES SELON LA NORME CSA S16-01. 

NOTES

GÉNÉRAL

1. LES DIMENSIONS DOIVENT ÊTRE VÉRIFIÉES SUR LE CHANTIER AVANT LA FABRICATION DES ÉLÉMENTS. AUCUNE DIMENSION NE DOIT ÊTRE MESURÉE À L'ÉCHELLE DU DESSIN.
2. LES DÉTAILS NON MENTIONNÉS SONT SEMBLABLES AUX DÉTAILS DE CONSTRUCTION SIMILAIRES DÉJÀ UTILISÉS.
3. L'ENTREPRENEUR EST RESPONSABLE DES MÉTHODES, DES TECHNIQUES ET DES SÉQUENCES DE CONSTRUCTION. IL DOIT PRENDRE TOUTES LES MESURES NÉCESSAIRES POUR ASSURER LA SÉCURITÉ DES OUVRIERS ET DU PUBLIC PENDANT LA CONSTRUCTION.
4. LES DIMENSIONS DES OUVERTURES ET DES ÉLÉMENTS DE CONSTRUCTION DOIVENT ÊTRE VÉRIFIÉES AVANT LA FABRICATION.

CHARPENTE EN BOIS

1. TOUS LES ÉLÉMENTS DE CHARPENTE EN BOIS DOIVENT ÊTRE CONFORMES À LA NORME CSA O86-01 ET À LA NORME CSA O86-01 SUPPLÉMENT NO 1-01. LES ÉLÉMENTS DE CHARPENTE EN BOIS DOIVENT ÊTRE CONFORMES À LA NORME CSA O86-01 ET À LA NORME CSA O86-01 SUPPLÉMENT NO 1-01.
2. LES ASSEMBLAGES DE CHARPENTE EN BOIS DOIVENT ÊTRE CONFORMES À LA NORME CSA O86-01 ET À LA NORME CSA O86-01 SUPPLÉMENT NO 1-01. LES ASSEMBLAGES DE CHARPENTE EN BOIS DOIVENT ÊTRE CONFORMES À LA NORME CSA O86-01 ET À LA NORME CSA O86-01 SUPPLÉMENT NO 1-01.
3. LES CHARGES DE CHARPENTE EN BOIS DOIVENT ÊTRE CONFORMES À LA NORME CSA O86-01 ET À LA NORME CSA O86-01 SUPPLÉMENT NO 1-01. LES CHARGES DE CHARPENTE EN BOIS DOIVENT ÊTRE CONFORMES À LA NORME CSA O86-01 ET À LA NORME CSA O86-01 SUPPLÉMENT NO 1-01.
4. LES CALCULS DE LA 5. LES ASSEMBLAGES DE CHARPENTE EN BOIS DOIVENT ÊTRE CONFORMES À LA NORME CSA O86-01 ET À LA NORME CSA O86-01 SUPPLÉMENT NO 1-01. LES ASSEMBLAGES DE CHARPENTE EN BOIS DOIVENT ÊTRE CONFORMES À LA NORME CSA O86-01 ET À LA NORME CSA O86-01 SUPPLÉMENT NO 1-01.
6. LES CHARGES DE CHARPENTE EN BOIS DOIVENT ÊTRE CONFORMES À LA NORME CSA O86-01 ET À LA NORME CSA O86-01 SUPPLÉMENT NO 1-01. LES CHARGES DE CHARPENTE EN BOIS DOIVENT ÊTRE CONFORMES À LA NORME CSA O86-01 ET À LA NORME CSA O86-01 SUPPLÉMENT NO 1-01.

ARCELORMITTAL
500 chambres
Mont-Wright

Tel que construit

Référence:
RCM Rédaction

Alp Botrangar
Verne

RCM

LÉGENDE
&
NOTE

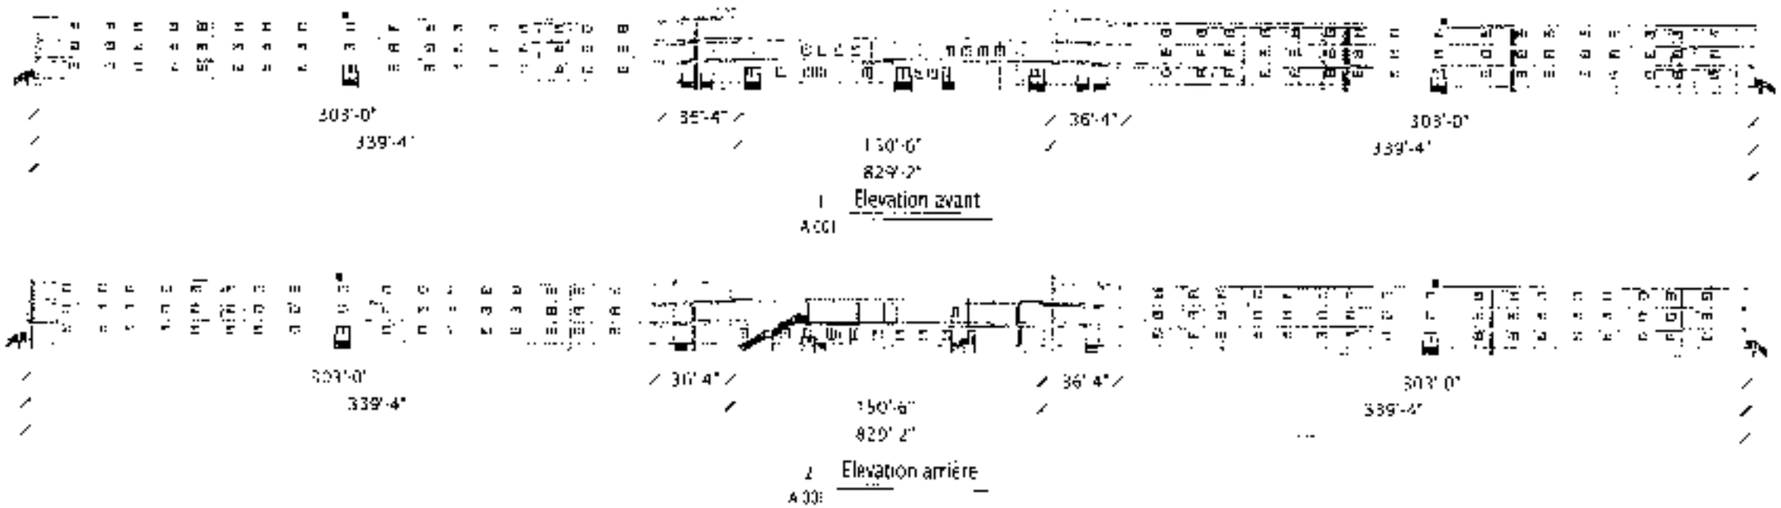

1 Elevation avant
A001

2 Elevation arrière
A002

ARCELORMITTAL
Mont-Wright

Tel que construit

ELEVATIONS

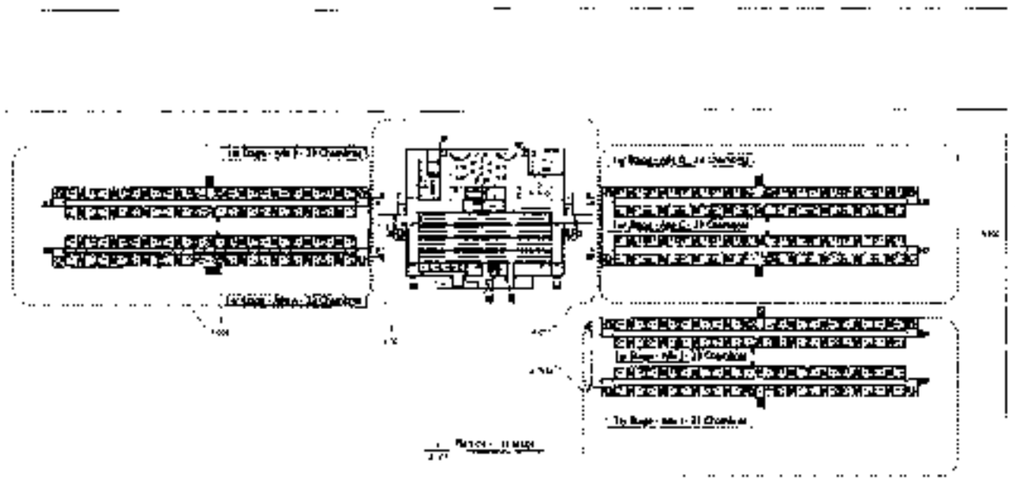

Plan clé
1er étage
(Ailes A,B,C,D,I,J)

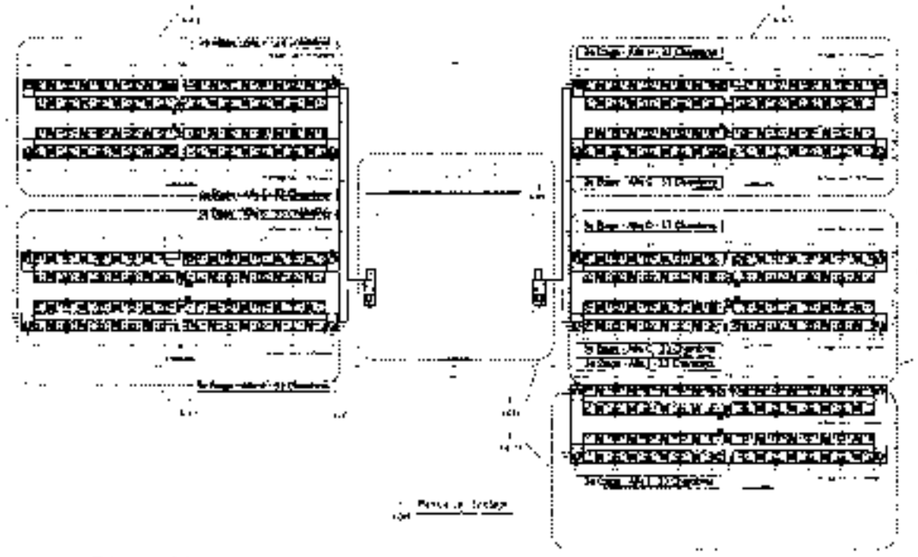

Plan clé
3e étage (Ailes A,B,C,D,I,J)
2e étage (Ailes E,F,G,H)

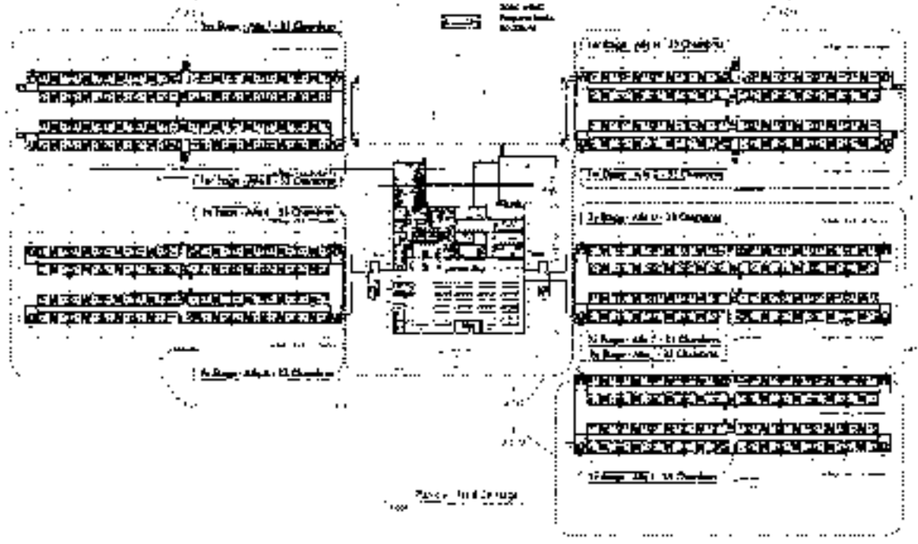

Plan clé
2e étage (Ailes A,B,C,D,I,J)
1er étage (Ailes E,F,G,H)

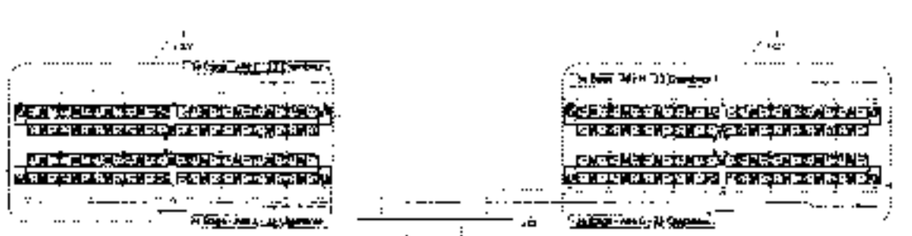

Plan clé
3e étage
(Ailes E,F,G,H)

ARCELORMITTAL
800 chambres
Mont-Wright

Tel que construit

RCM

PLANS CLÉ

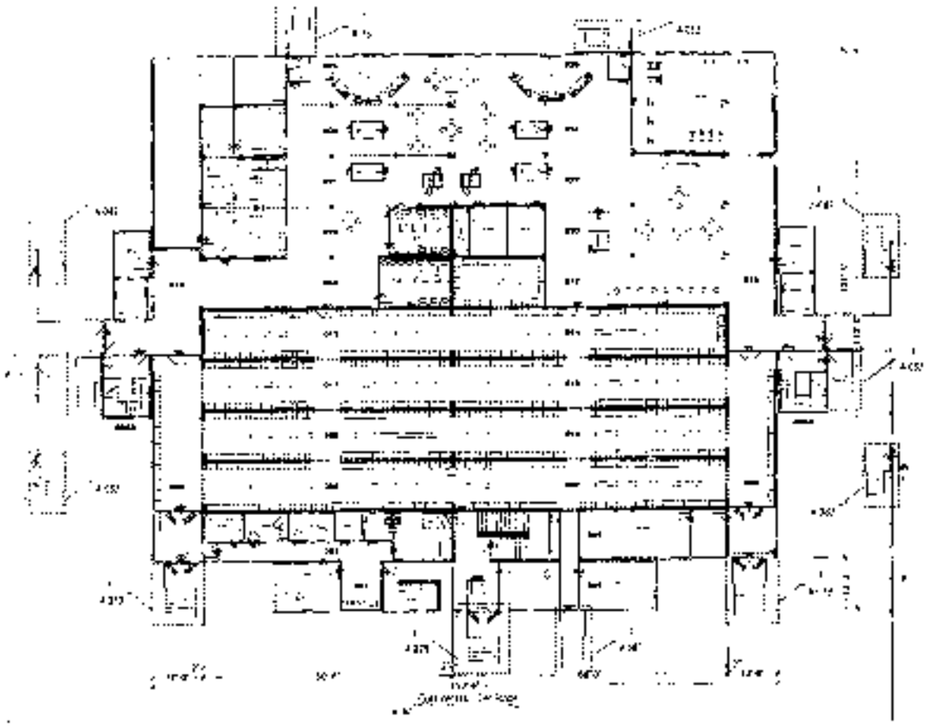

Plan agrandi
Core central
1er étage

ARCELORMITTAL
300 chambres
Mont-Wright

Tel que construit

ALP SOTCANDAR

RCM

ARCHITECTE

PLAN AGRANDI
CORE CENTRAL
1er ETAGE

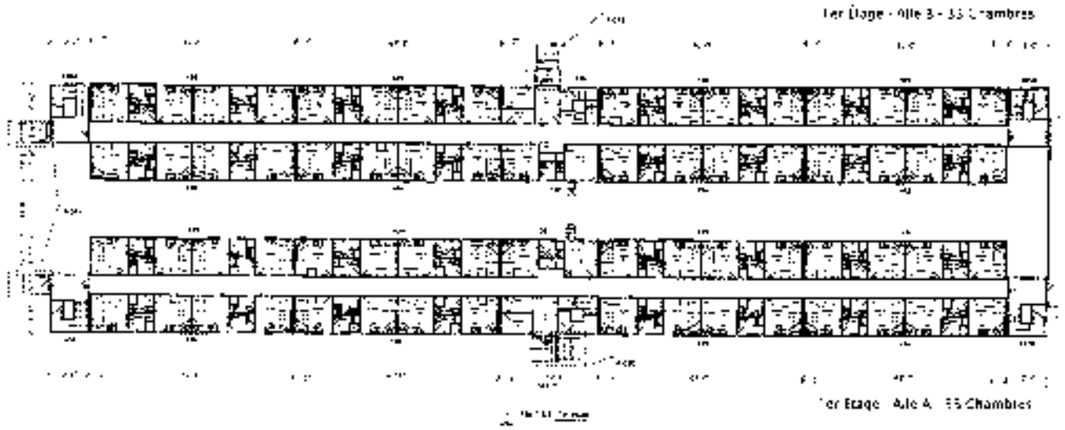

Plan agrandi 1er étage (Ailes A & B)

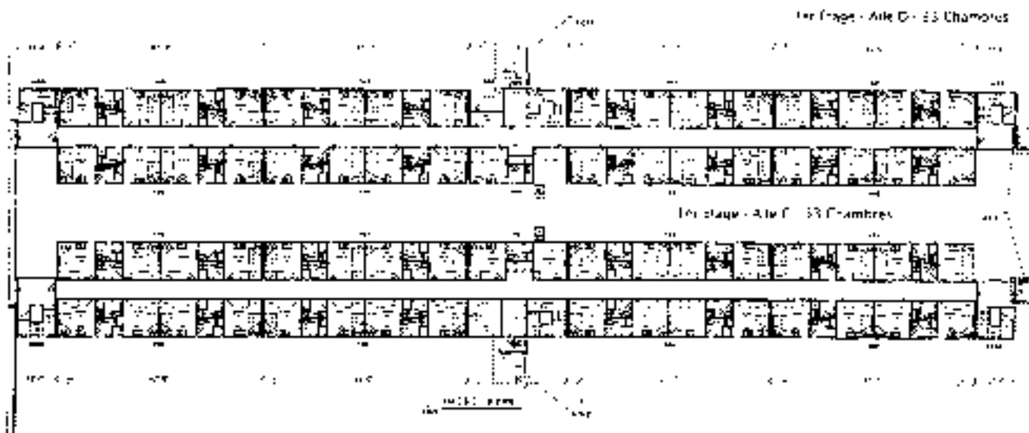

Plan agrandi 1er étage (Ailes C & D)

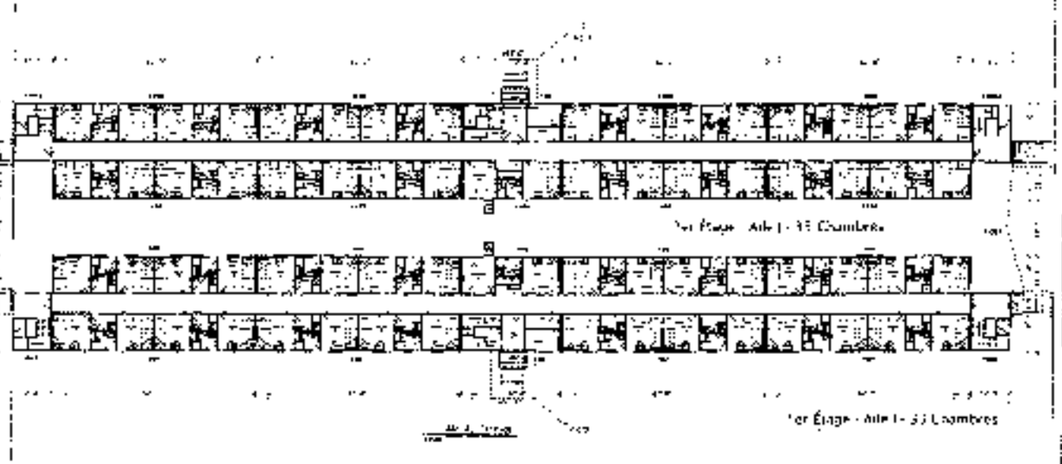

Plan agrandi 1er étage (Ailes I & J)

ARCELORMITTAL
Bâti chambres
Niort-Wright

Tel que construit

ALP ENGINEERING

RCM

ARCHITECTURE

PLAN AGRANDI
1er ETAGE
AILES A&D
C&D
I&J

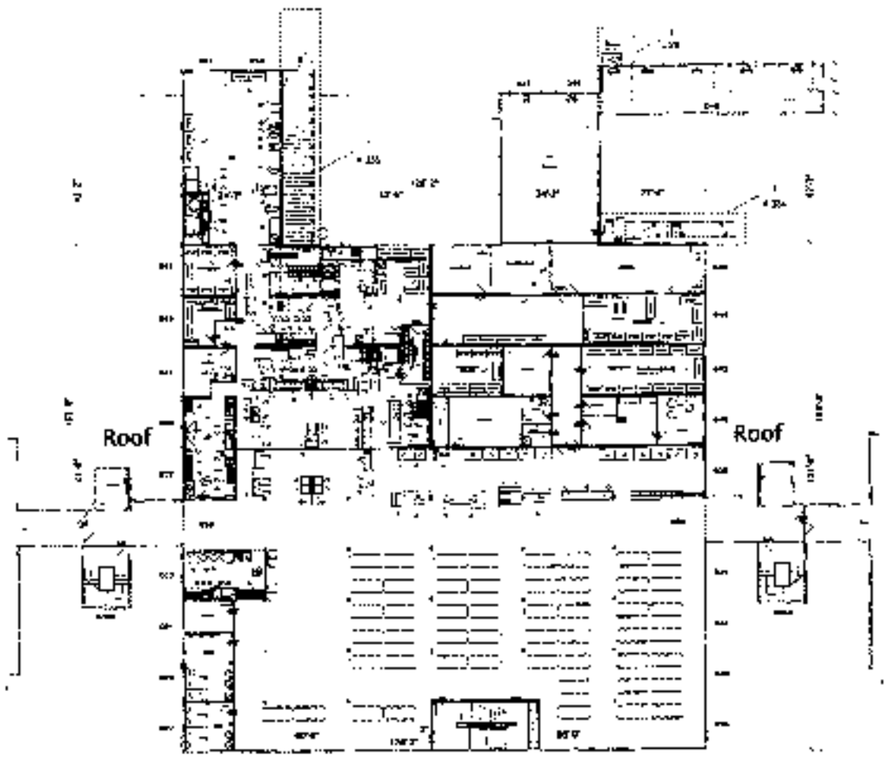

Plan agrandi
Core central
2e étage

ARCELORMITTAL
800 chaussée
Mont-Wright

Tel que construit

RCM

PLAN AGRANDI
CORE CENTRAL
2e ETAGE

6/10

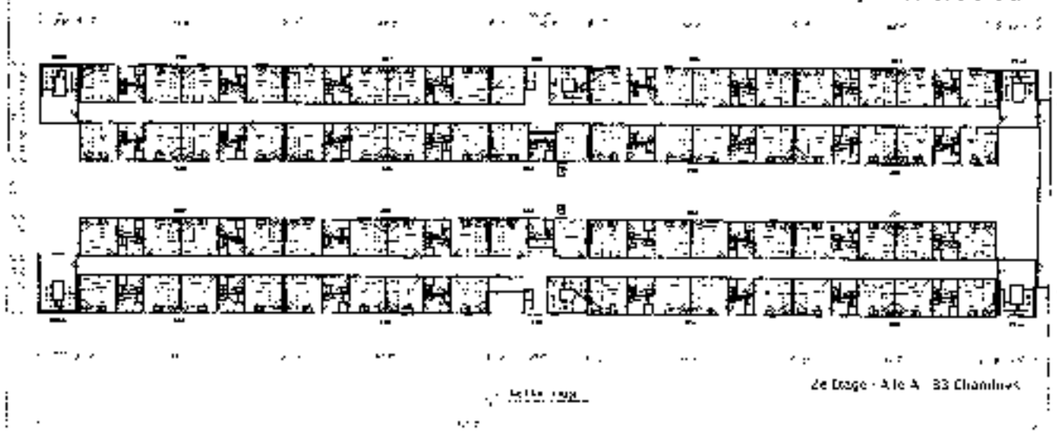

Plan agrandi
2e étage
(Ailes A & B)

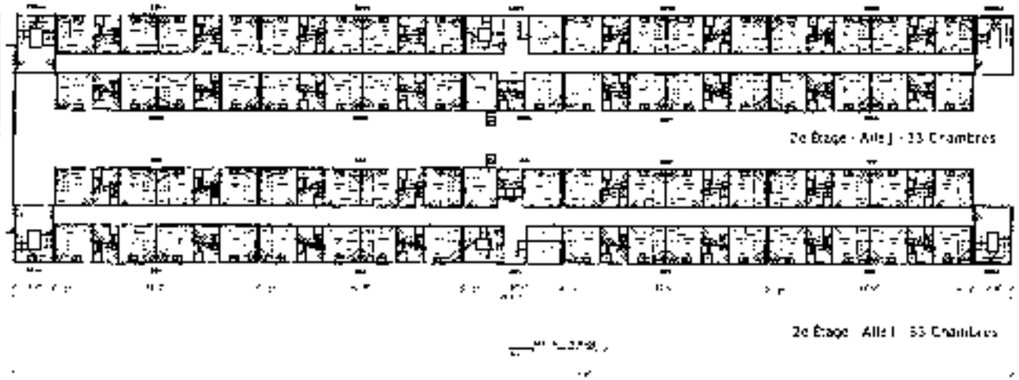

Plan agrandi
2e étage
(Ailes I & J)

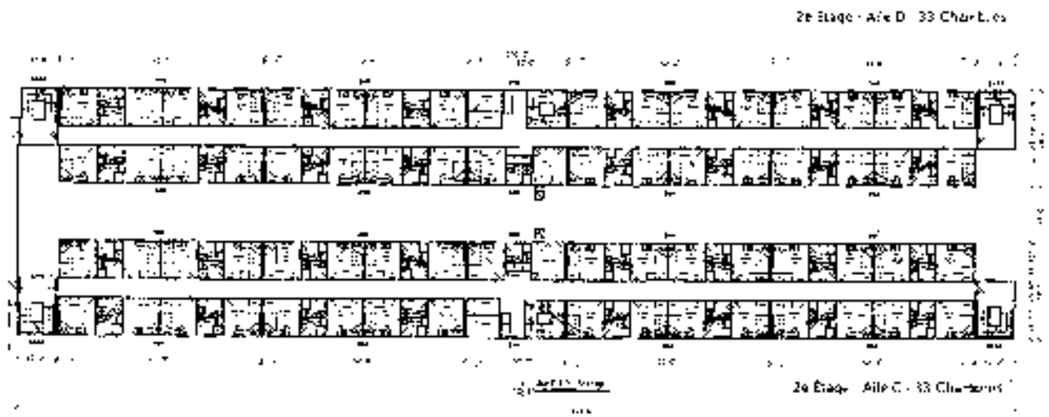

Plan agrandi
2e étage
(Ailes C & D)

ARCELORMITTAL
880 chambres
Moss-Wright

Tel que construit

RCM

PLAN AGRANDI
2e ÉTAGE
A, B, I, J
C et D

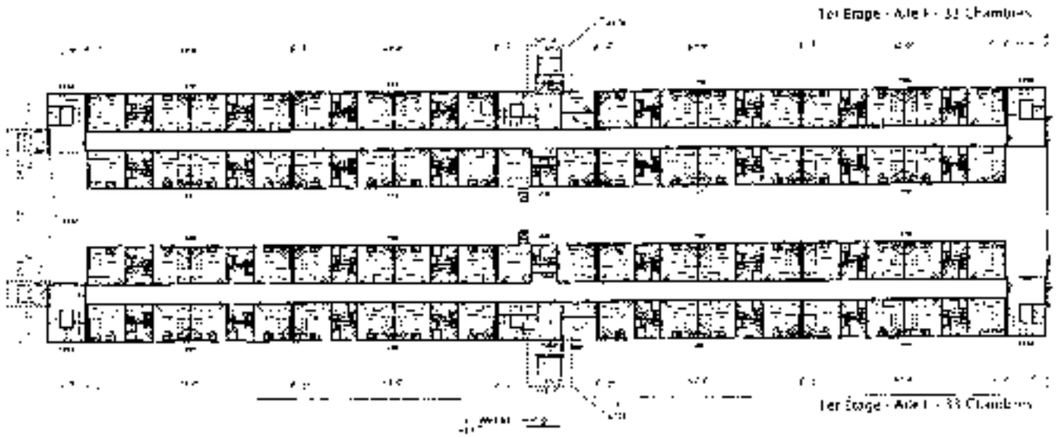

Plan agrandi
1er étage
(Ailes E & F)

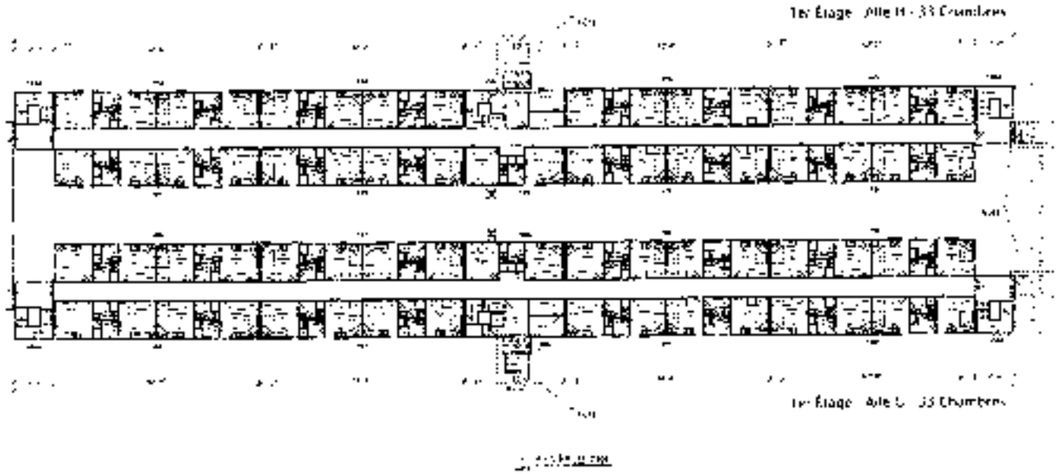

Plan agrandi
1er étage (Ailes G & H)
(Futur)

ARCELORMITTAL
800 chambres
Mont-Wright

Tel que construit

Réf. RCM Modulaire

AUA BOYKANDAR
Québec

RCM
MODULAR OFFICE

PLAN AGRANDI
1er ETAGE
AILE E et F
(AILES G et H futures)

ARCHITECTURE

R4

Plan agrandi
Core central
3e étage

ARCELORMITTAL
800 chemin
Mont-Wright

Tel que construit

RCM

PLAN AGRANDI
CORE CENTRAL
3e ETAGE

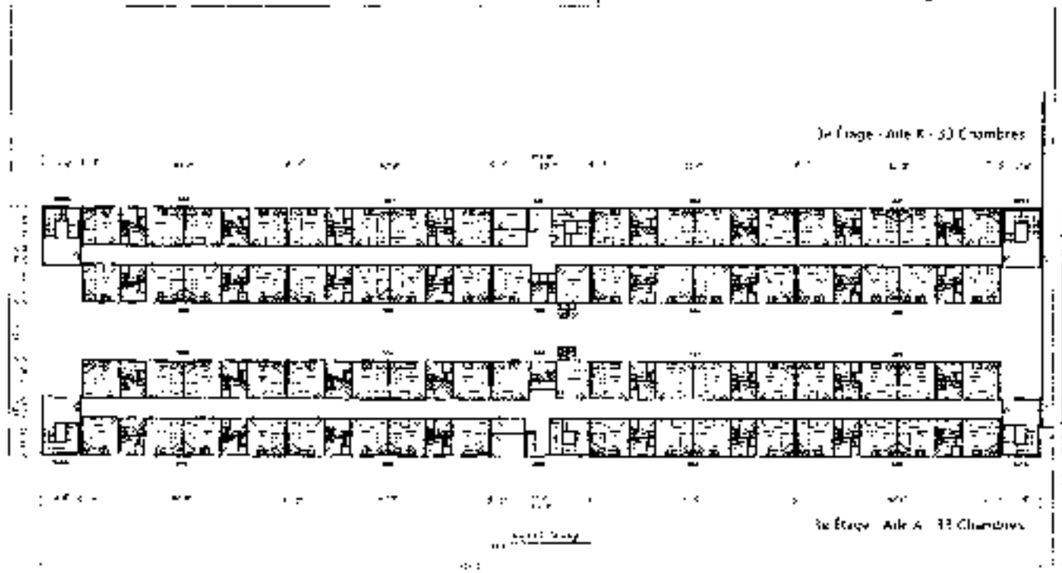

Plan agrandi
3e étage
(Ailes A & B)

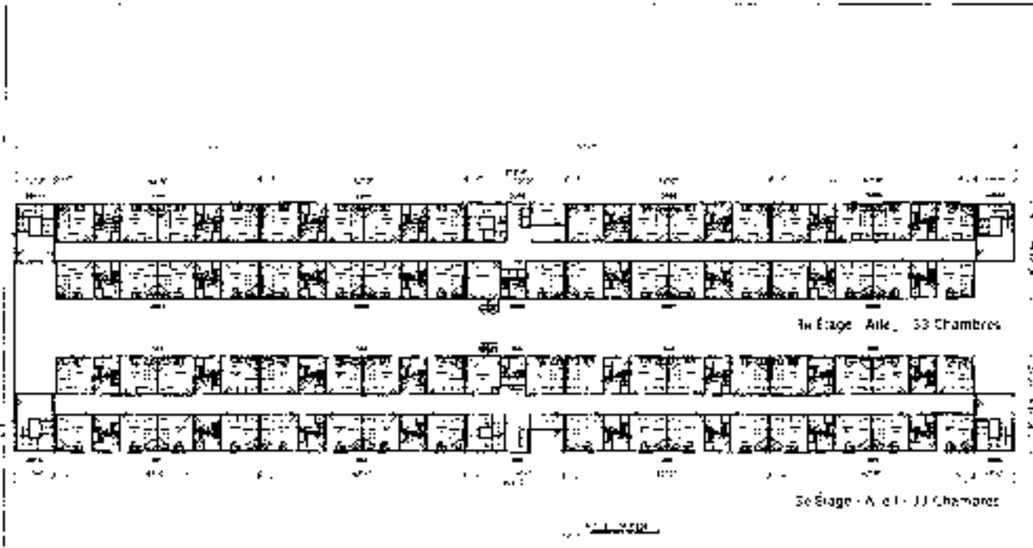

Plan agrandi
3e étage
(Ailes I & J)

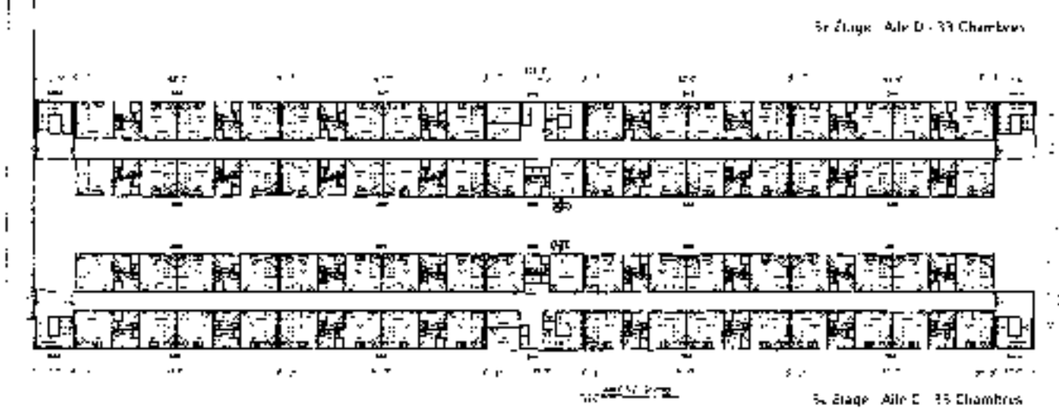

Plan agrandi
3e étage
(Ailes C & D)

ARCELORMITTAL
800 chambres
Mont-Wright

Tel que construit

AUF BOYKANDAR

RCM

PLAN AGRANDI
3e ETAGE
AILE A&B
CAD
FC

94

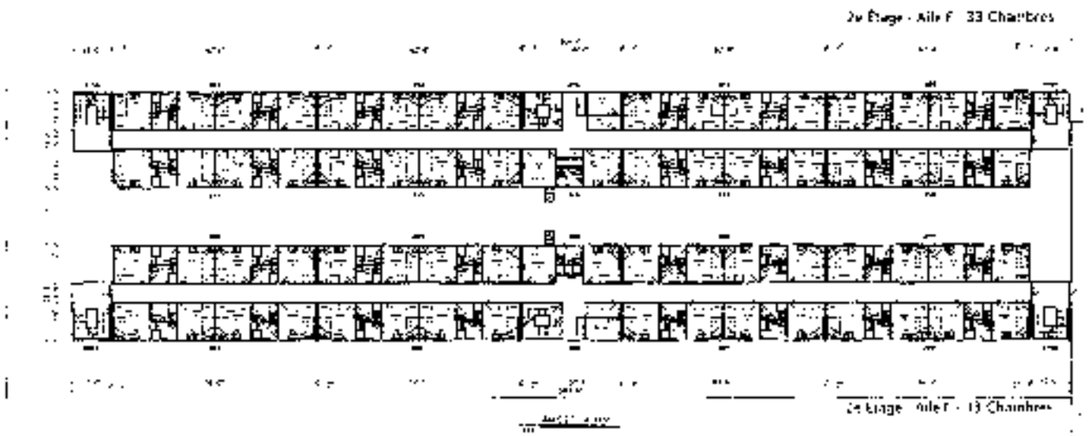

Plan agrandi
2e étage
(Ailes E & F)

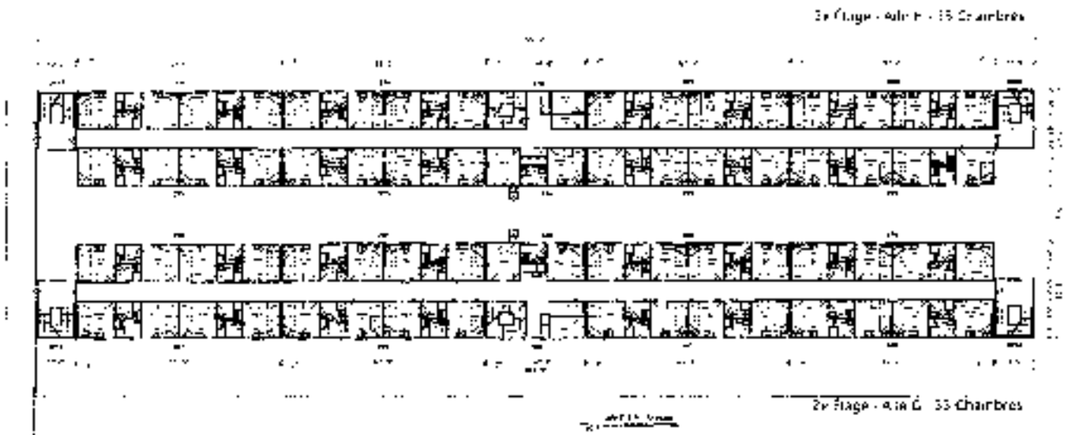

Plan agrandi
2e étage (Ailes G & H)
(Futur)

ARCELORMITTAL
600 chambres
Mont-Wright

Tel que construit

PLAN AGRANDI
2e ÉTAGE
AILE E&F
(EXISTANT)

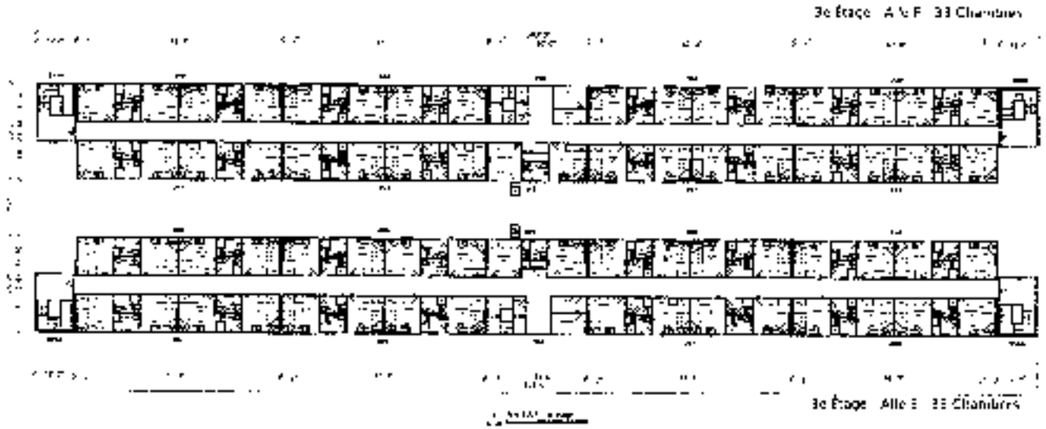

Plan agrandi
3e étage
(Ailes E & F)

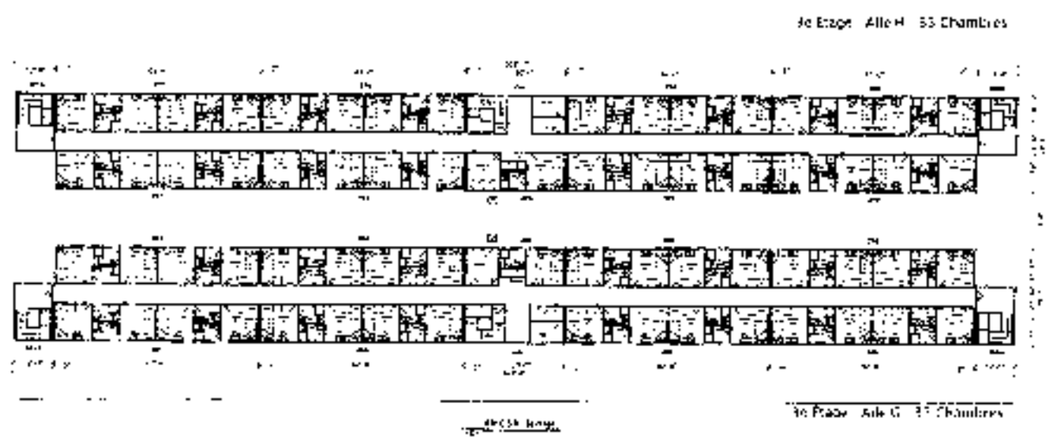

Plan agrandi
3e étage (Ailes G & H)
(Futur)

ARCELORMITTAL
600 chambres
Mont-Wright

Tel que construit

AAP BOUCHARD

RCM

ARCHITECTE

PLAN AGRANDI
3e ETAGE
A, E ET F
(FUTUR)

JANVIER 2011

A-1

7/42

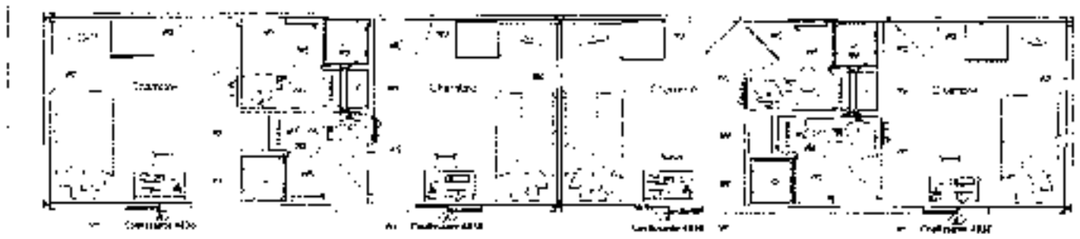

Module type des chambres Plan agrandi

1 Module type des Chambres
A2.01 Type C

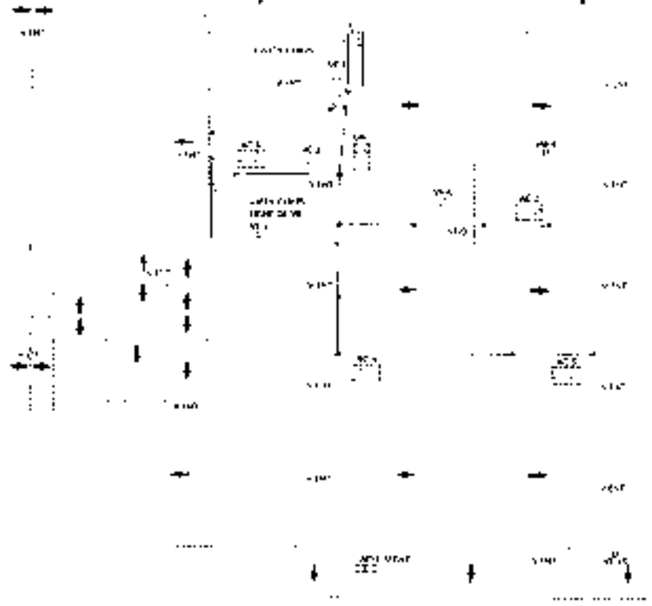

Agrandi Plan de toit (Core Central)

1 Plan de toit Agrandi

DESIGN DES REVÊTEMENTS DU TOIT	

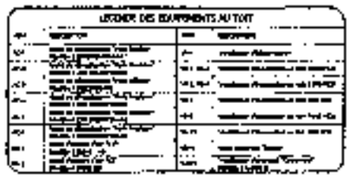

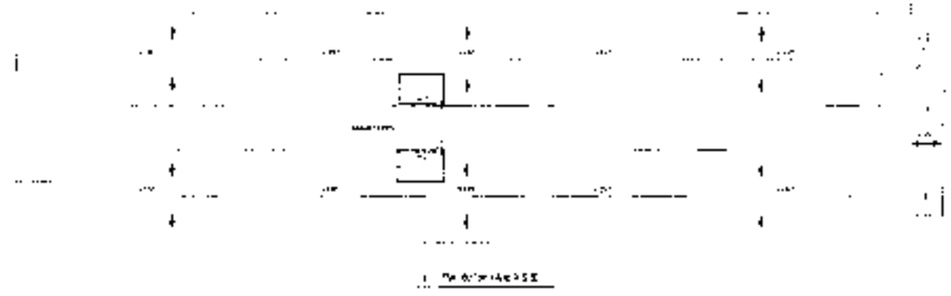

Agrandi
Plan de toit
(Chambre - Aile A & B)

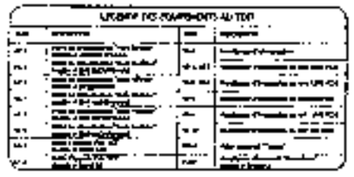

Agrandi
Plan de toit
(Chambre - Aile C & D)

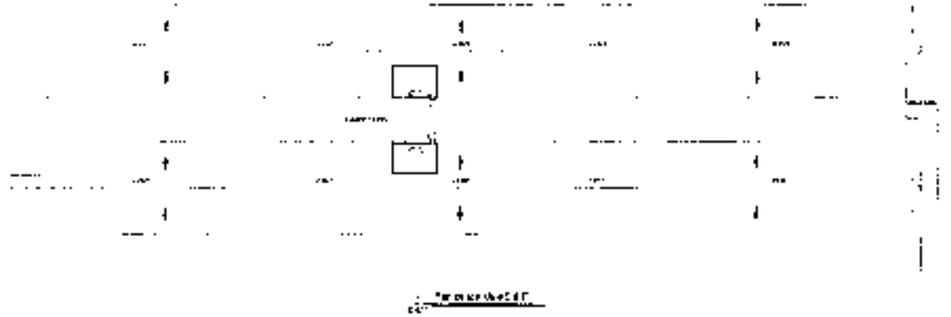

Agrandi
Plan de toit
(Chambre - Aile E & F)

POUR
ARCELORMITTAL
800 chambres
Mont-Wright

Tel que construit

Références
Mot français

ALP ENTREPRISE
ARMOR

RCM

PLAN AGRANDI
PLAN DE TOIT
AILE A et B
C et D
E et F

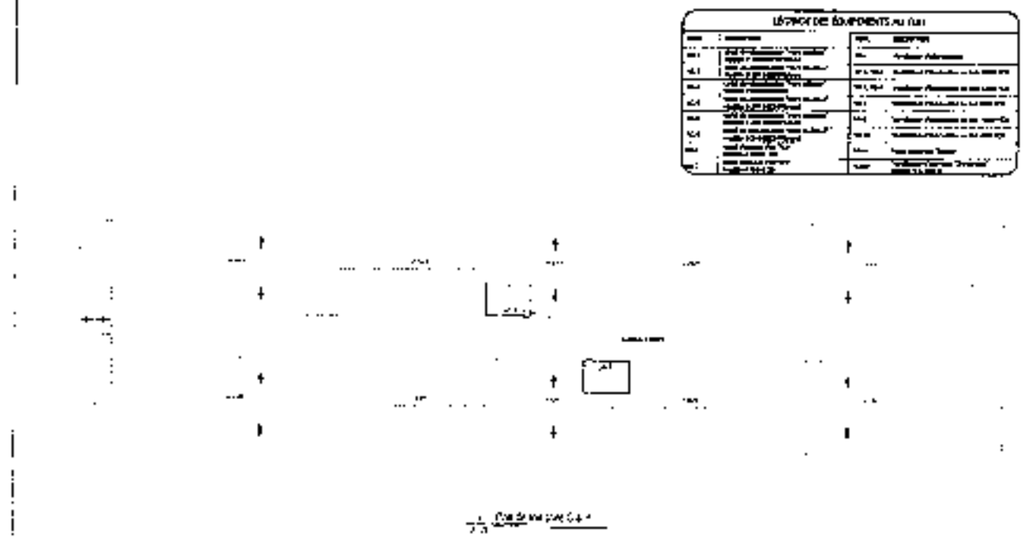

Agrandi
Plan de toit
(Chambre - Aile G & H)

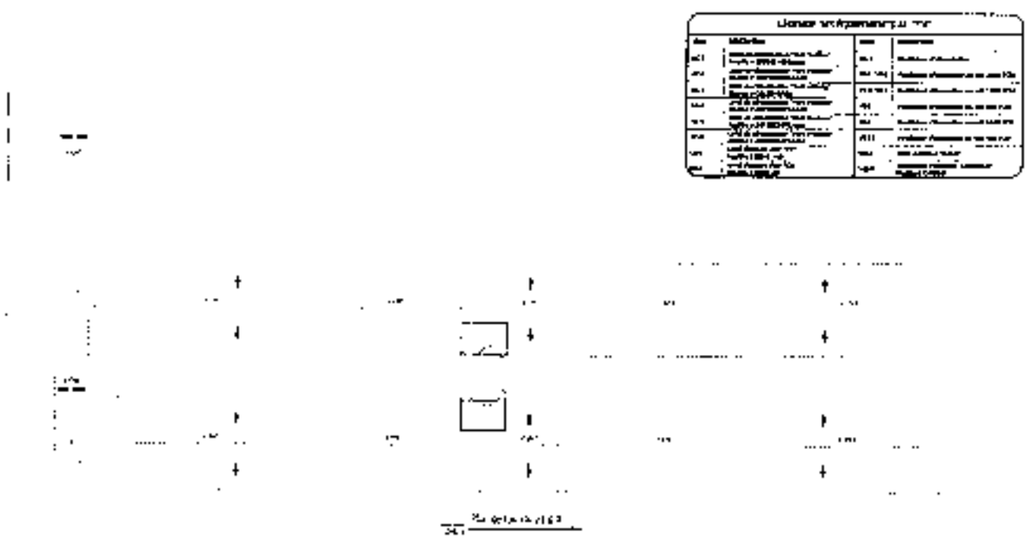

Agrandi
Plan de toit
(Chambre - Aile I & J)

ARCELORMITTAL
800 chambres
Mont-Wright

Tel que construit

ALAIN BOUCHARD
Architecte

RCM

ARCHITECTURE

PLAN AGRANDI
PLAN DE TOIT
AILE G –

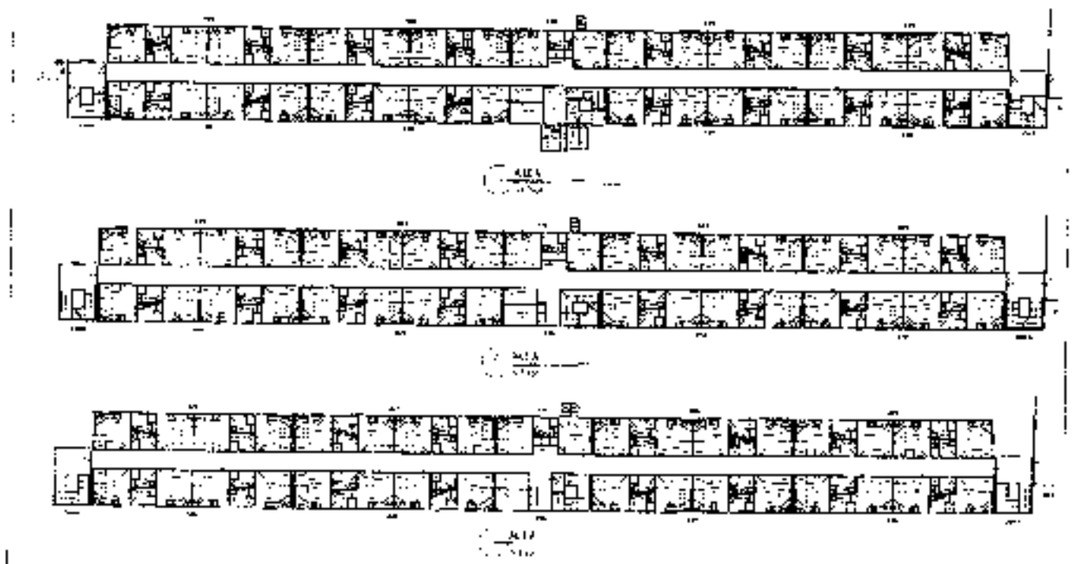

Plan clé
Ailes A

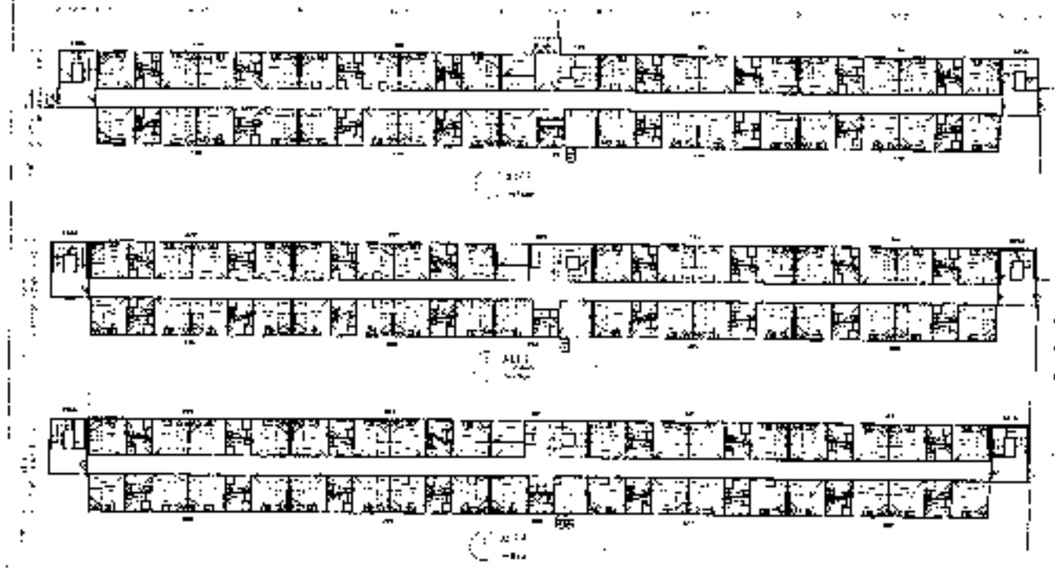

Plan clé
Ailes B

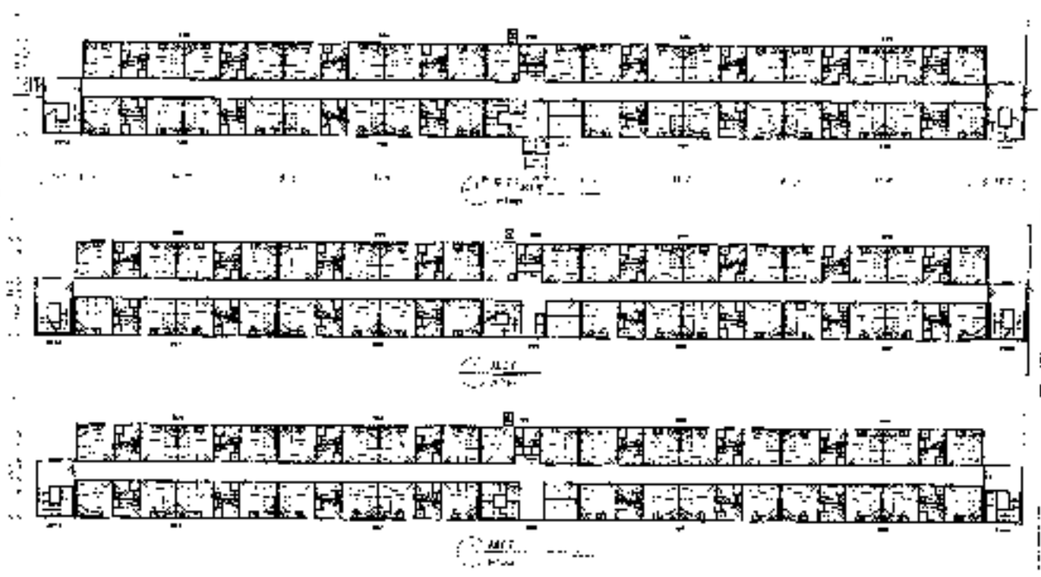

Plan clé
Ailes E

ARCELORMITTAL
800 chambres
Mont-Wright

Tel que construit

RCM Rédaction

PLAN AGRANDI
PLAN DE SOL
A - F
1/8"

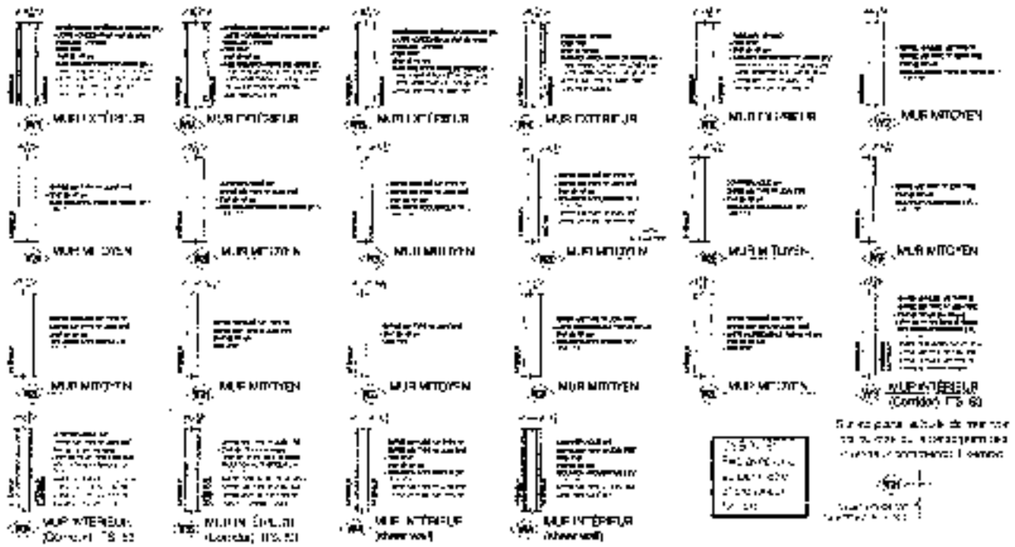

ARCELORMITTAL
500 chambres
Mont-Wright

Tel que construit

AUF BETONBAU

RCM

TYPES DE MUR

1/4

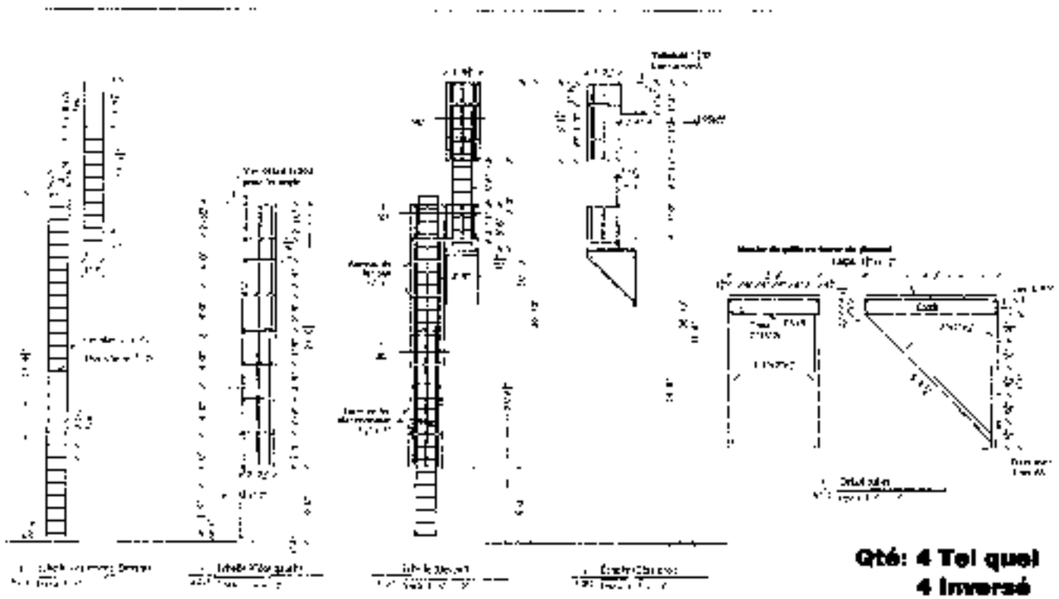

Qté: 4 Tel quel
4 Inversé

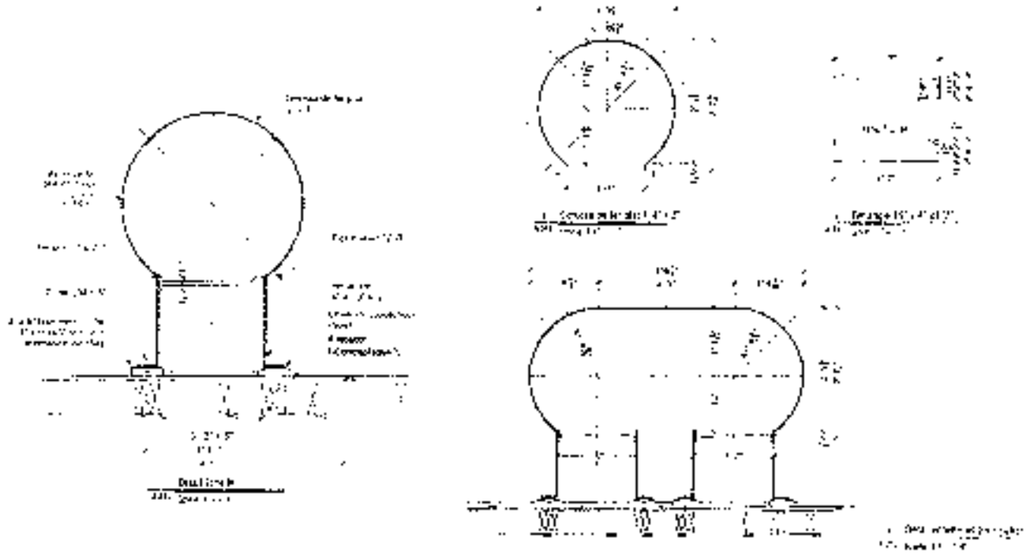

ARCELORMITTAL
900 chambres
Mont-Wright

Tel que construit

ALP BOUCHARD
Architecte

RCM

ARCHITECTURE

ÉCHELLE

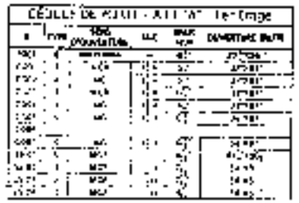

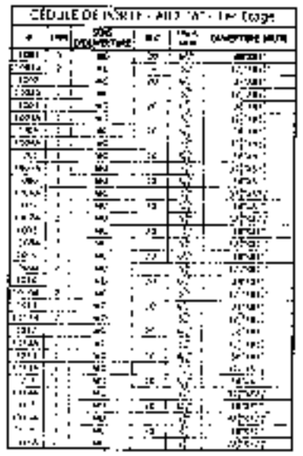

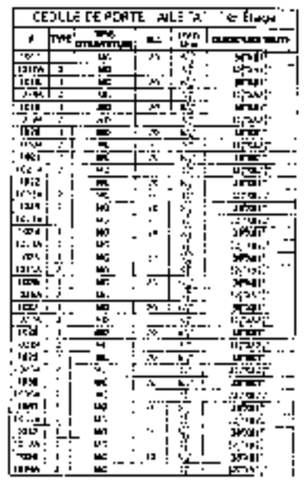

Cédule de porte
Aile A - 1er Étage

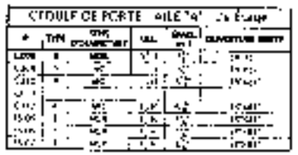

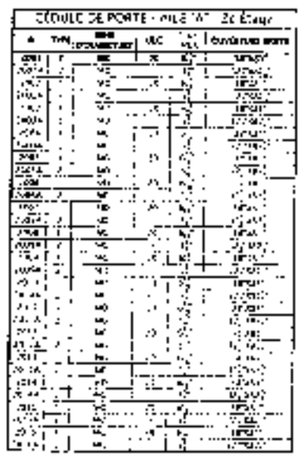

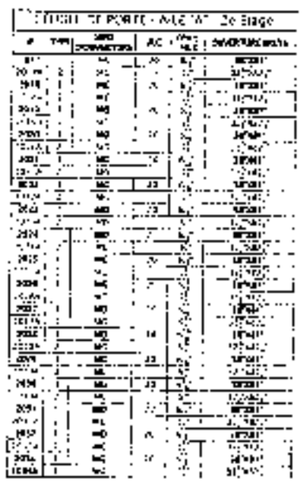

Cédule de porte
Aile A - 2e Étage

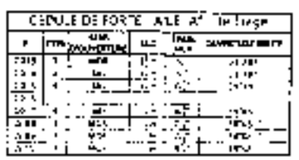

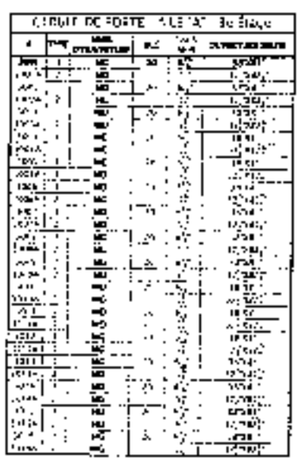

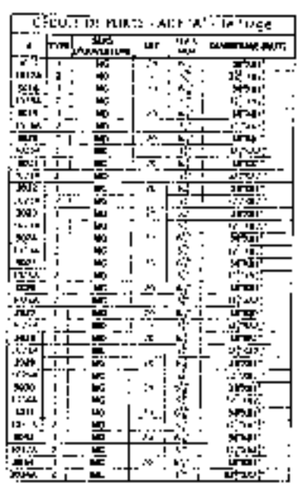

Cédule de porte
Aile A - 3e Étage

ARCELORMITTAL
800 chambres
Mont-Wright

Tel que construit

ALP BOYCANDAR

RCM

CÉDULE DE PORTE
A.E.A
1er-2e ÉTAGE

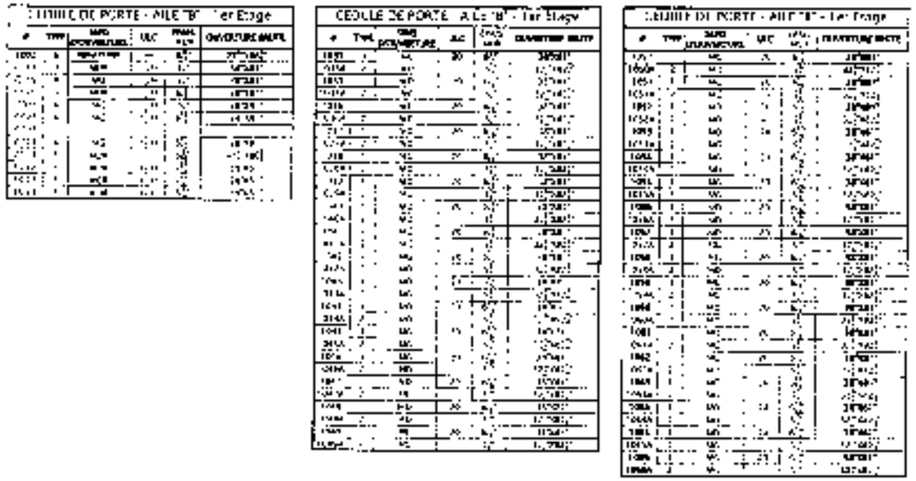

Cédule de porte
Aile B - 1er Étage

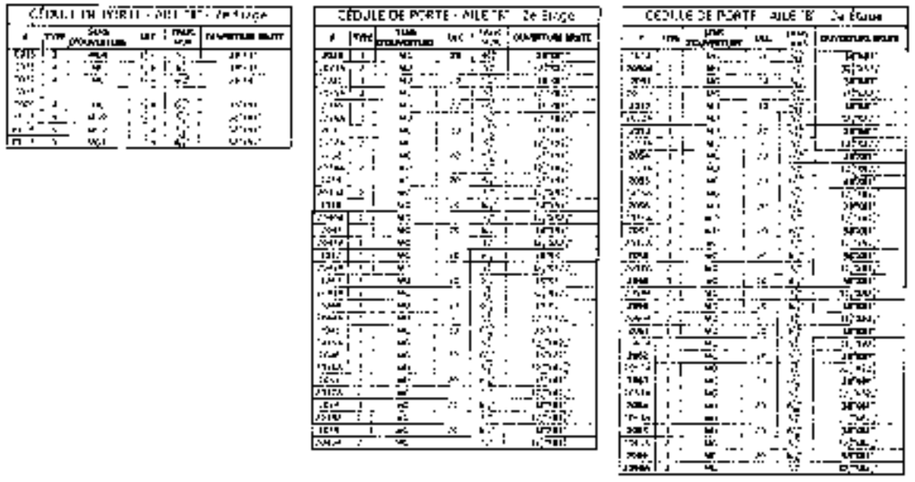

Cédule de porte
Aile B - 2e Étage

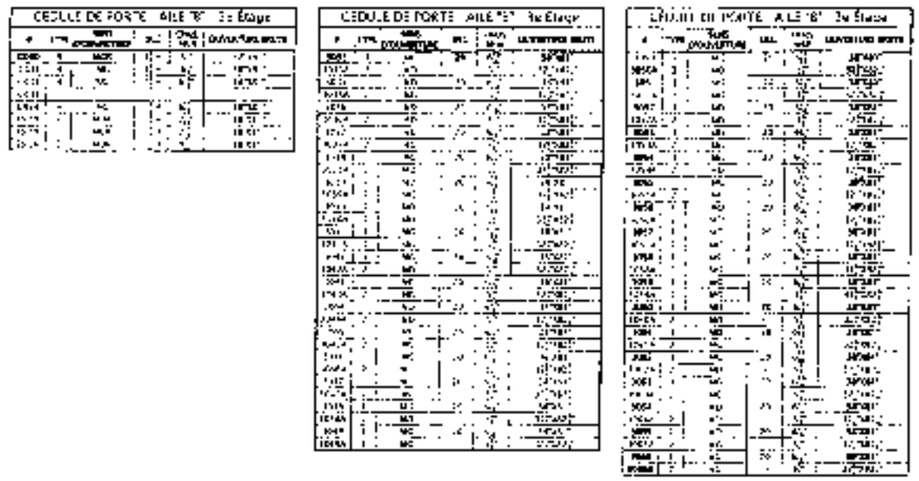

Cédule de porte
Aile B - 3e Étage

ARCELORMITTAL
Bâtir chantyma
Mont-Wright

Tel que construit

ACM

ANCIEN PAVÉ

CÉDULE DE PORTE AILE B 1er-2e-3e ÉTAGE

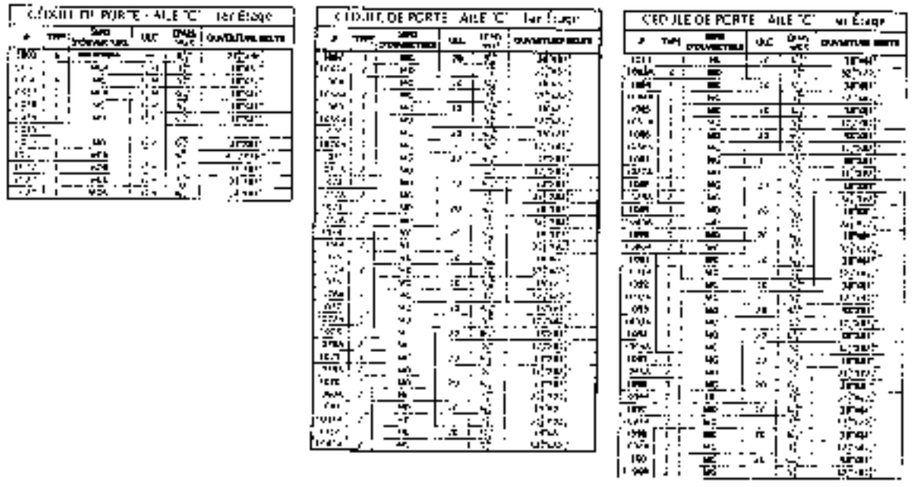

Cédule de porte
Aile C - 1er Étage

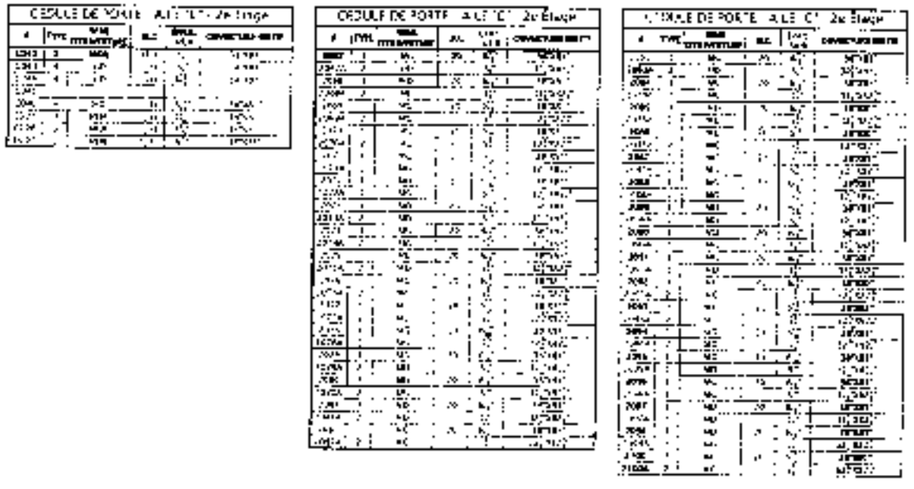

Cédule de porte
Aile C - 2e Étage

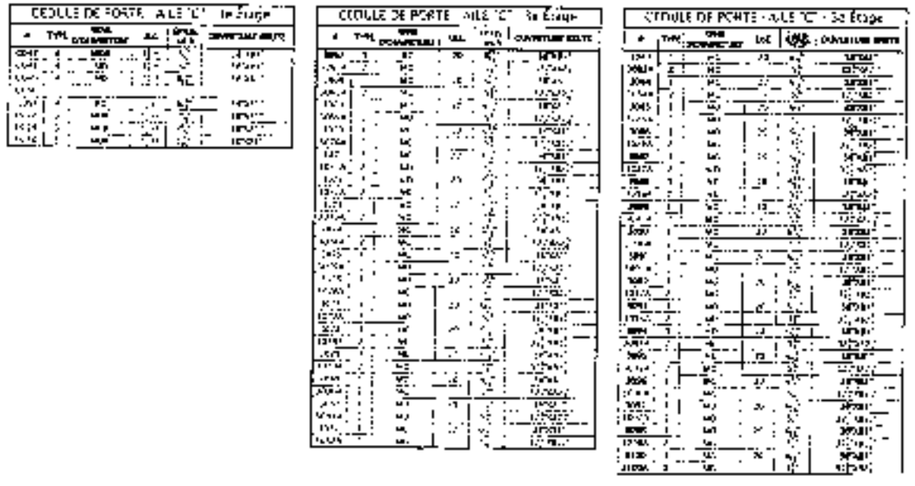

Cédule de porte
Aile C - 3e Étage

ARCELORMITTAL
600 chambres
Mont-Wright

Tel que construit

ALP BOTEANOS
Architecte

RCM
PRODUITS LIMITÉS

ARCHITECTURE

CÉDULE DE PORTE AILE C 1er-2e-3e ÉTAGE

2/4

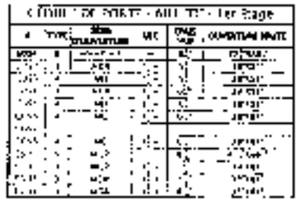

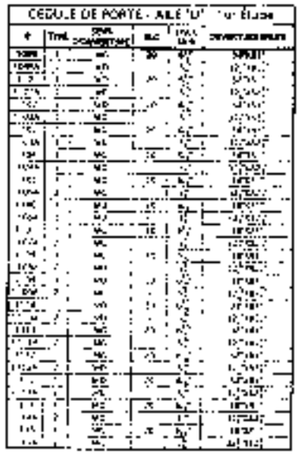

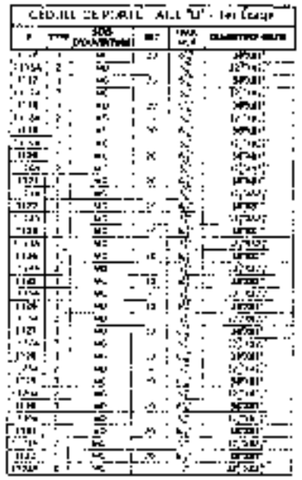

Cédule de porte
Aile D - 1er Étage

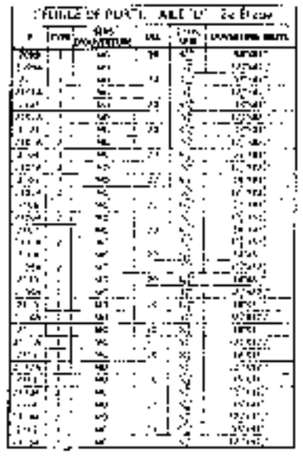

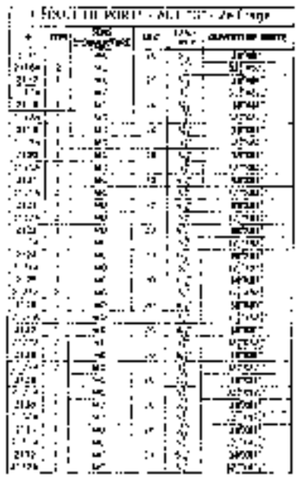

Cédule de porte
Aile D - 2e Étage

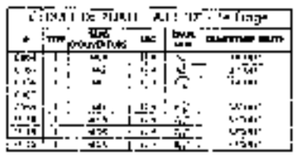

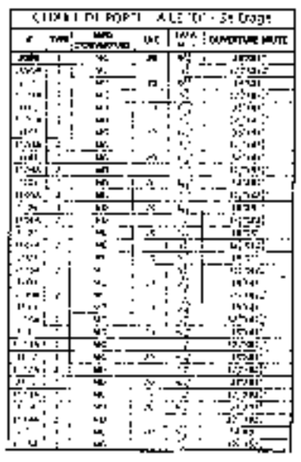

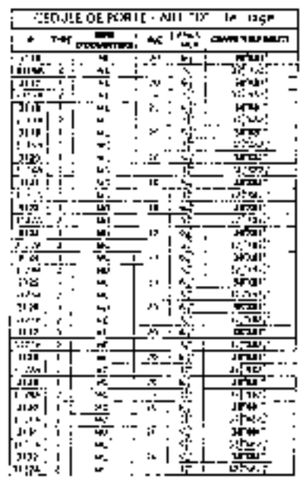

Cédule de porte
Aile D - 3e Étage

ARCELORMITTAL
999 chambres
Mont-Wright

Tel que construit

Références:
RCM Fenestration

AVP BOUCHARD

RCM

ARCHITECTE

CÉDULE DE PORTE
AILE D
1er-2e-3e ÉTAGE

R1 | 23/12

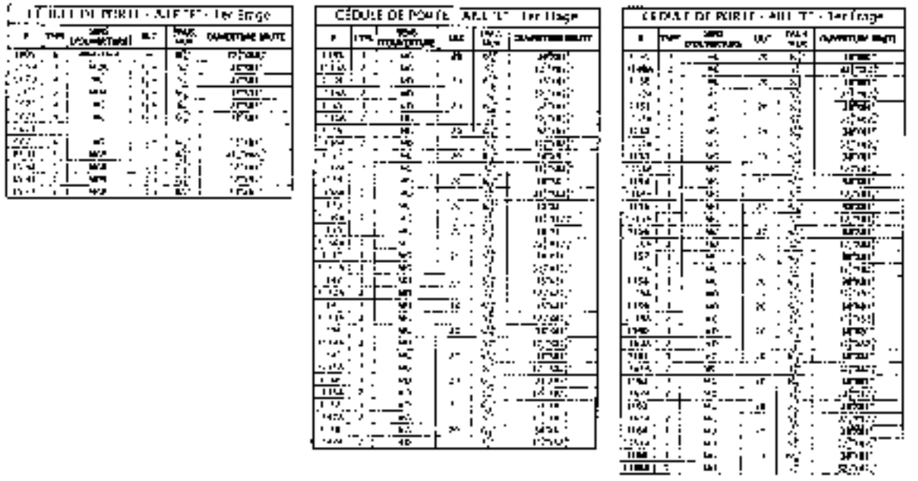

Cédule de porte
Aile E - 1er Étage

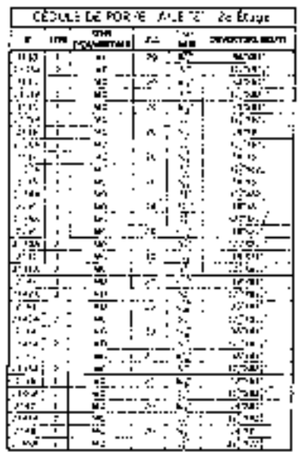

Cédule de porte
Aile E - 2e Étage

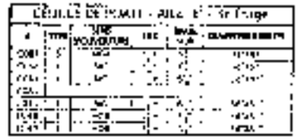

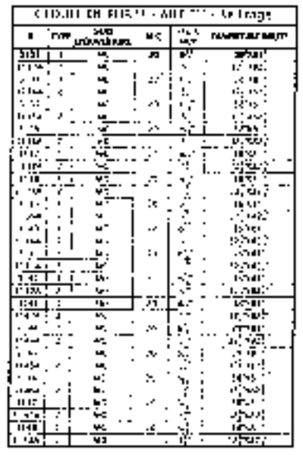

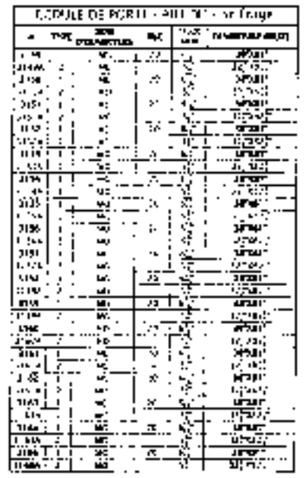

Cédule de porte
Aile E - 3e Étage

ARCELORMITTAL
800 chambres
Mont-Wright

Tel que construit

RCM

CÉDULE DE PORTE AILE E 1er ÉTAGE

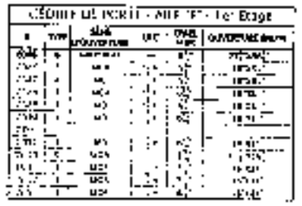

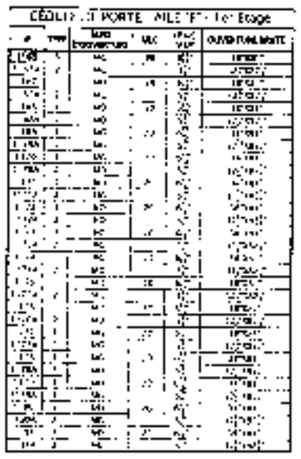

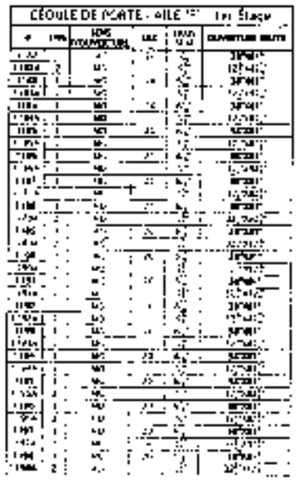

Cédule de porte
Aile F - 1er Étage

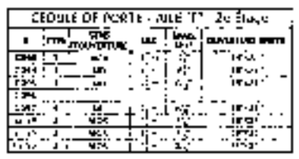

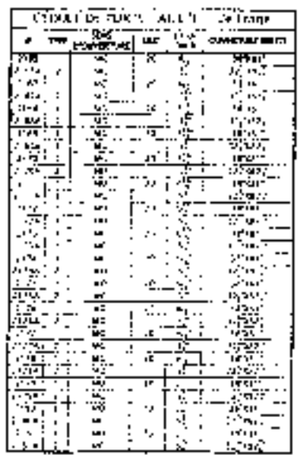

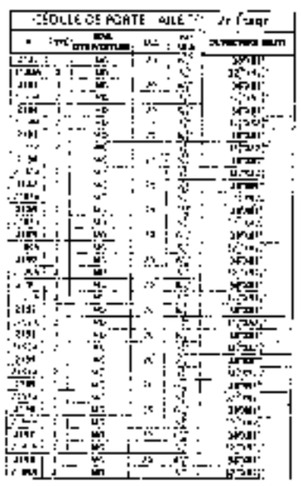

Cédule de porte
Aile F - 2e Étage

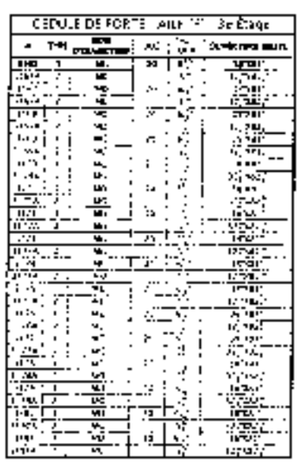

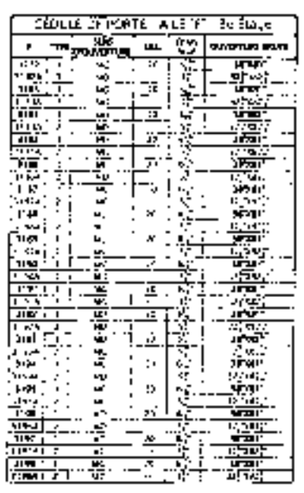

Cédule de porte
Aile F - 3e Étage

ARCELORMITTAL
500 chambres
Mont-Wright

Tel que construit

ARCHITECTURE

CÉDULE DE PORTE AILE F 1er-2e-3e ÉTAGE

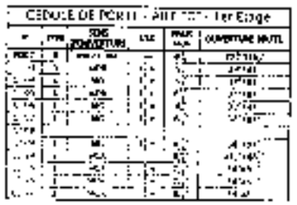

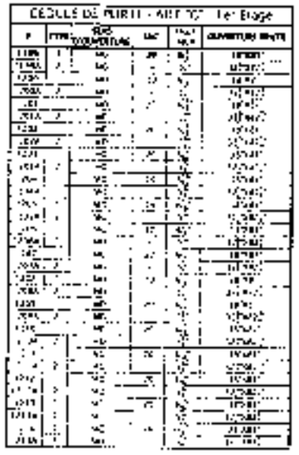

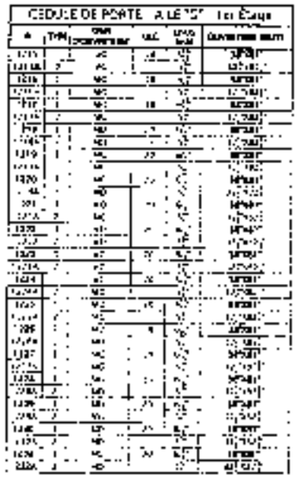

Cédule de porte
Aile G - 1er Étage

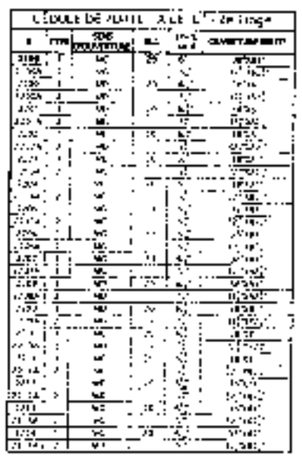

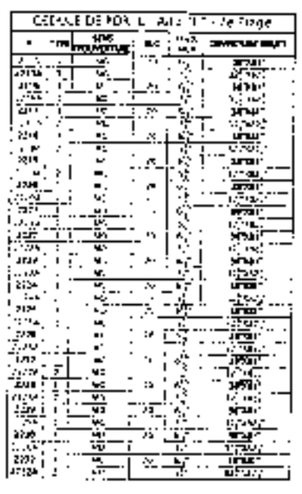

Cédule de porte
Aile G - 2e Étage

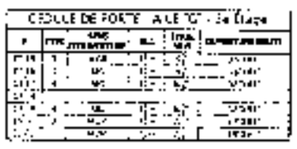

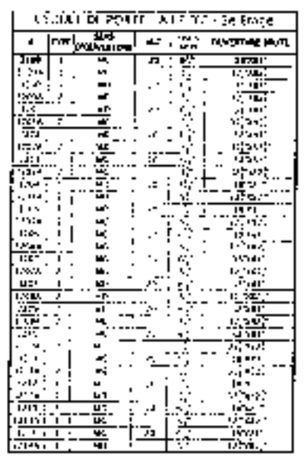

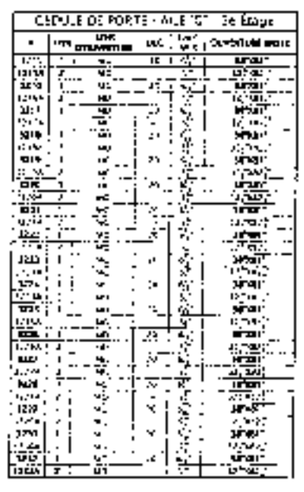

Cédule de porte
Aile G - 3e Étage

ARCELORMITTAL
900 chaussée
Mont-Wright

Tel que construit

AUP Entreprises
Arvida

RCM

ARCHITECTURE

CÉDULE DE PORTE AILE G 1er-2e-3e ÉTAGE

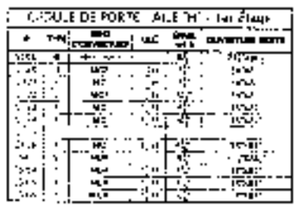

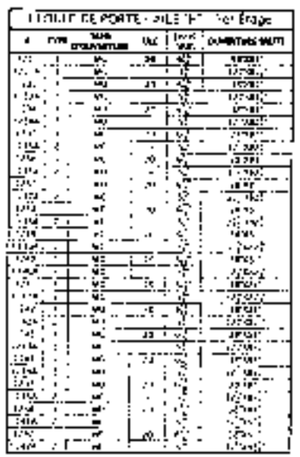

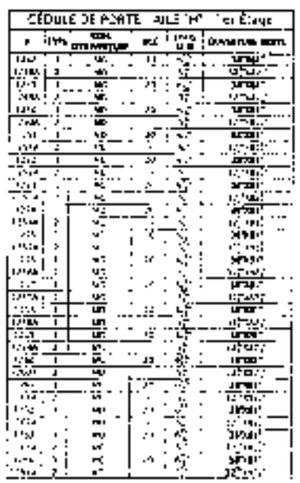

Cédule de porte
Alle H - 1er Étage

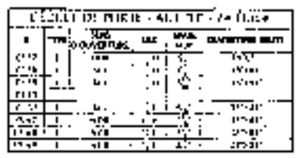

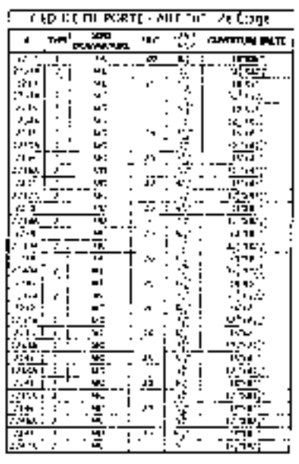

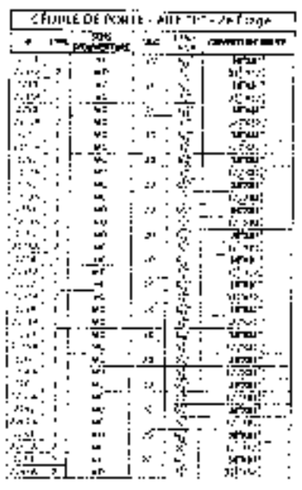

Cédule de porte
Alle H - 2e Étage

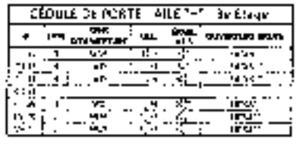

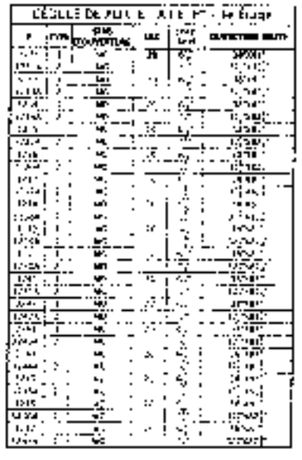

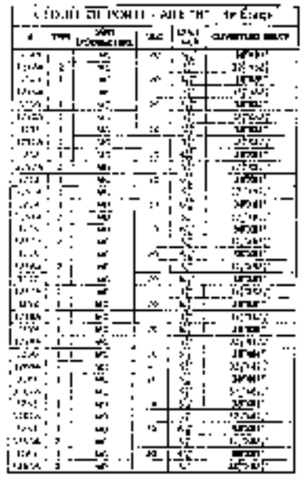

Cédule de porte
Alle H - 3e Étage

ARCELORMITTAL
800 chambres
Mont-Wright

Tel que construit

Référence:
Nbre de modules:

AUP BOTHANDIN
Ingénierie

RCM
RESEAUX LIVRE

CÉDULE DE PORTE
AILE H
1er-2e-3e
ÉTAGE

R4

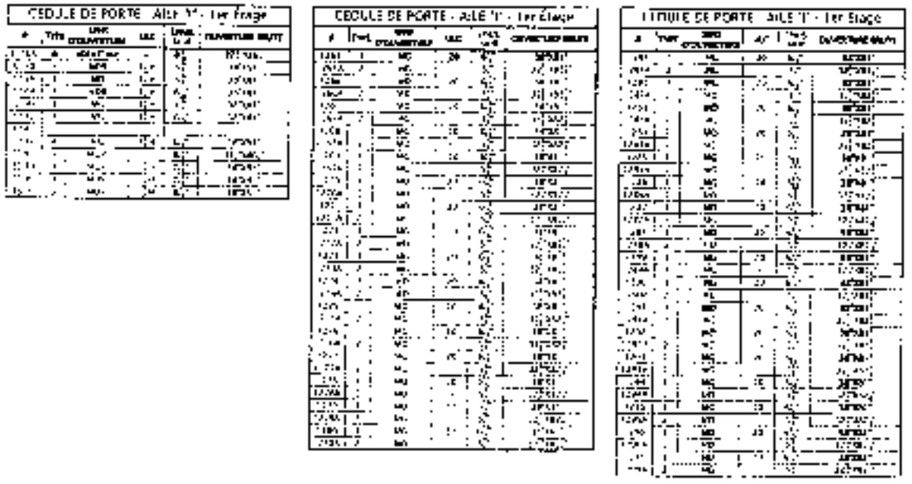

Cédule de porte
Aile I - 1er Étage

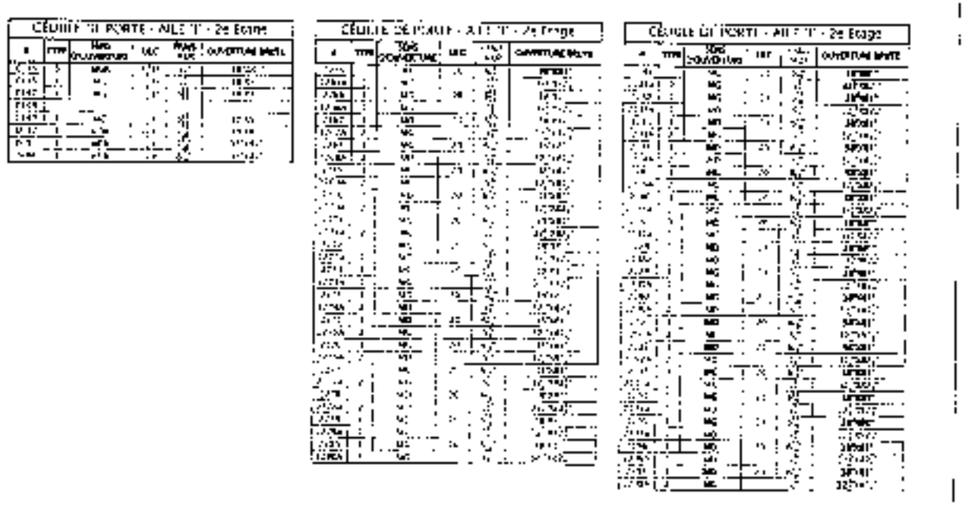

Cédule de porte
Aile I - 2e Étage

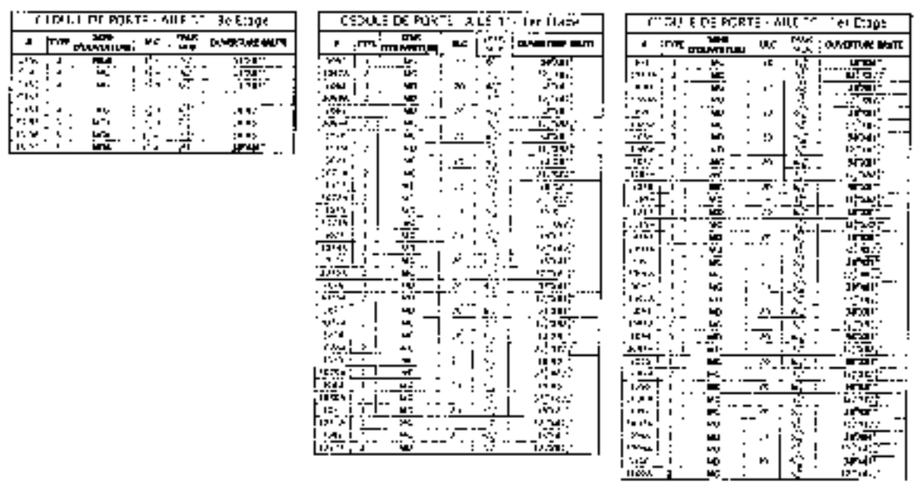

Cédule de porte
Aile I - 3e Étage

ARCELORMITTAL
800 chambres
Mont-Wright

Tel que construit

RCM

ARCHITECTURE

CÉDULE DE PORTE
AILE I
1ER ET 2E ÉTAGE

M-1

Cédule de porte
Aile J - 1er Étage

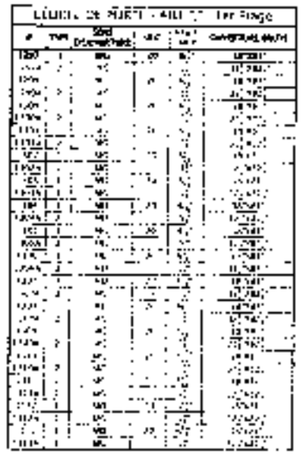

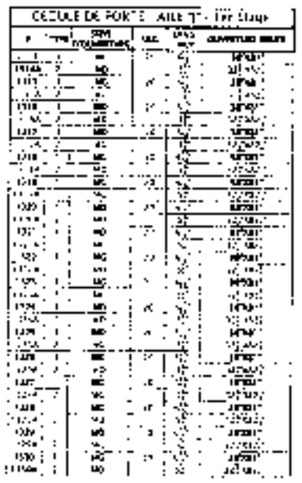

Cédule de porte
Aile J - 3e Étage

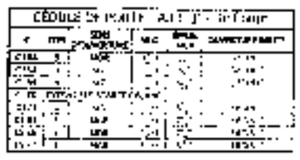

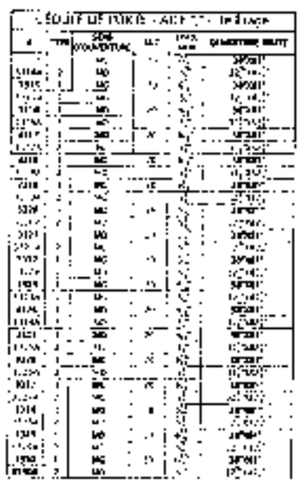

Cédule de porte
Aile J - 2e Étage

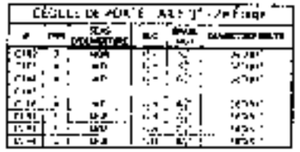

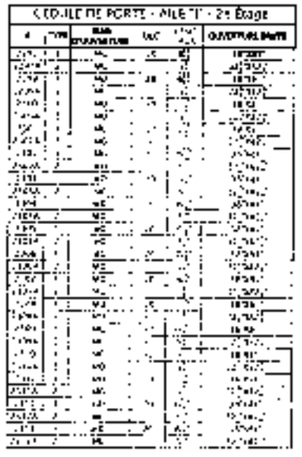

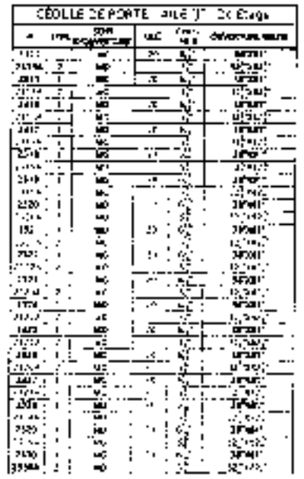

Cédule de porte
Core central

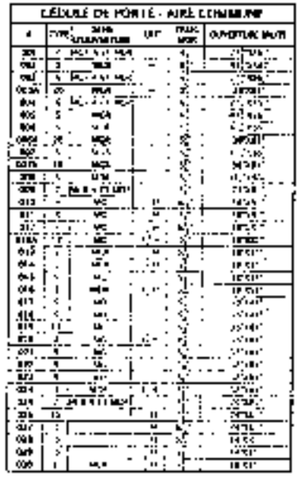

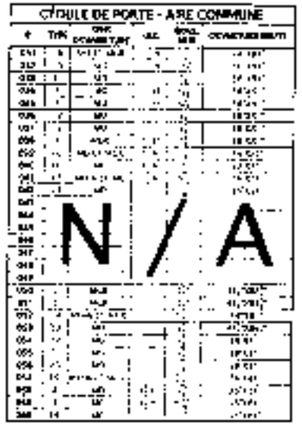

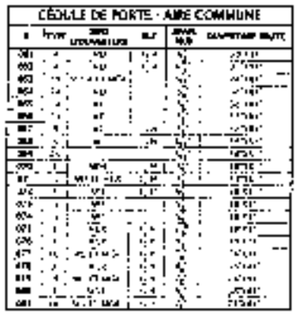

ARCELORMITTAL
800 chambres
Mont-Wright

Tel que construit

Référence
RCM Mandataire

ALP BEYNANDAR

RCM

CÉDULE DE PORTE
AILE J
1er-2e-3e
ÉTAGE -
CORE CENTRAL

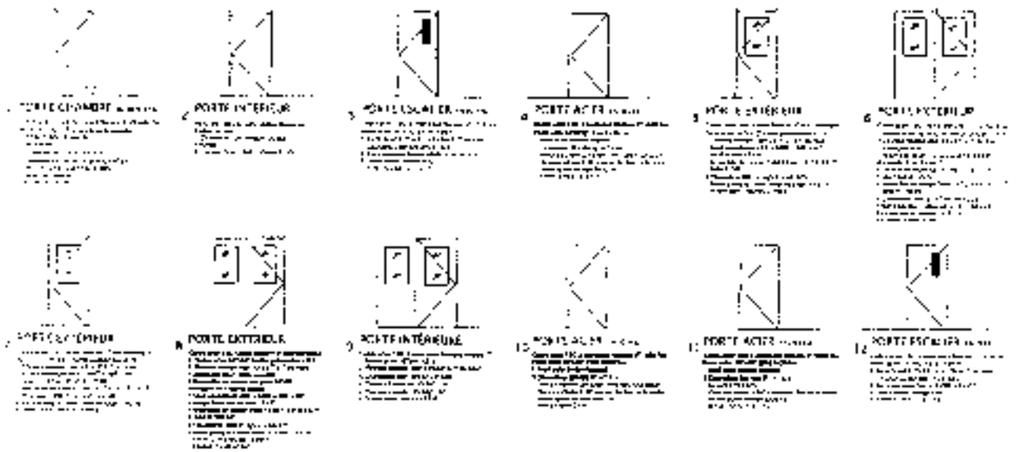

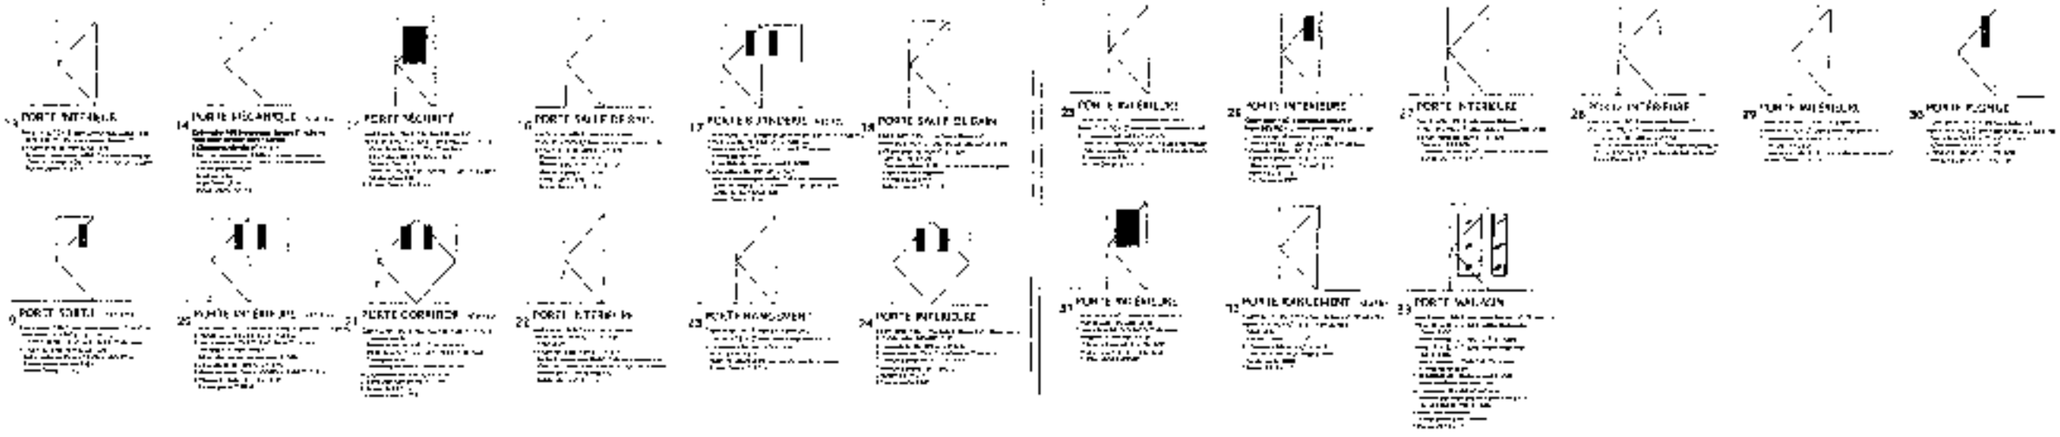

ARCELORMITTAL
609 chambres
Mont-Wright

Tel que construit

Référence:
RCM Montréal

ALP BOYKANDAR
Architecte

RCM

ARCHITECTE

VUE DE PORTE

A-1

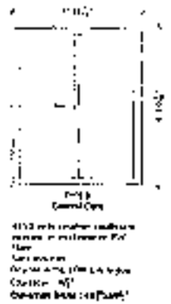

ARCELORMITTAL
BIM charpente
Mont-Wright

Tel que construit

Référence:
BIM Modèle

ALP BOUCHARD

RCM

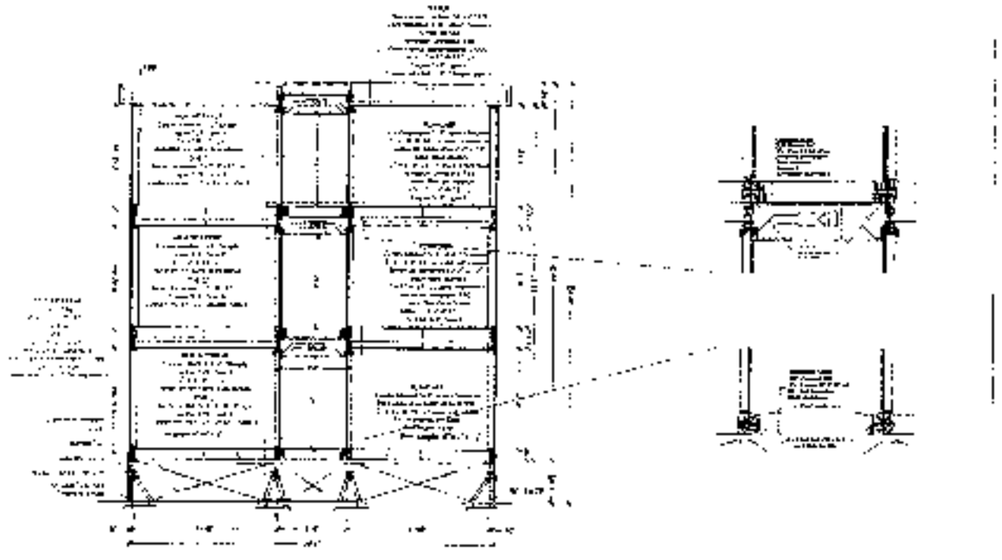

ARCELORMITTAL
600 chambres
Mont-Wright

Tel que construit

Bâtiment:
PCS Prétraite

ALP ENTREPRISES
NOMBRE

RCM

ARCHITECTURE

COUPE TYPE
CHAMBRES

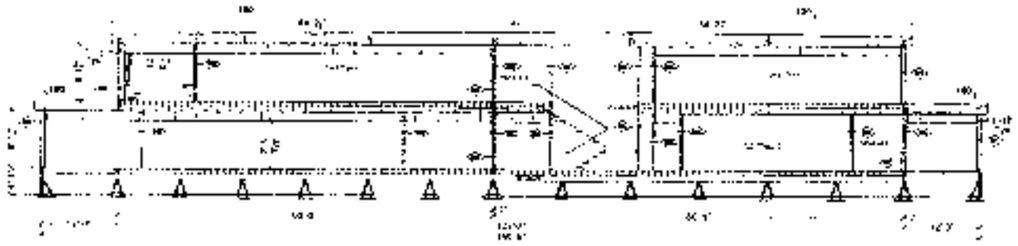

Coupe
Core central

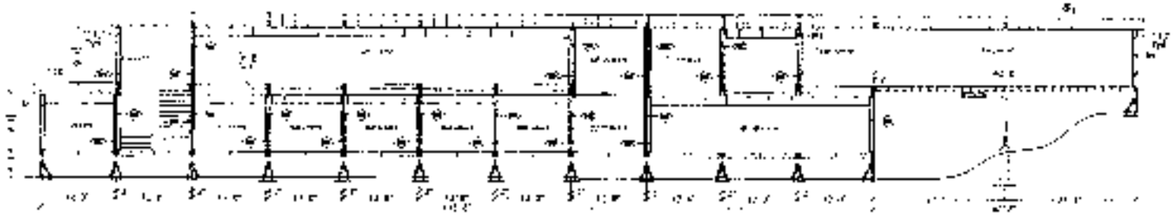

Coupe
Core central

ARCELORMITTAL
800 chambres
Mont-Wright

Tel que construit

ALP BATISSEUR

ACIER

COUPE TYPE
CORE CENTRAL

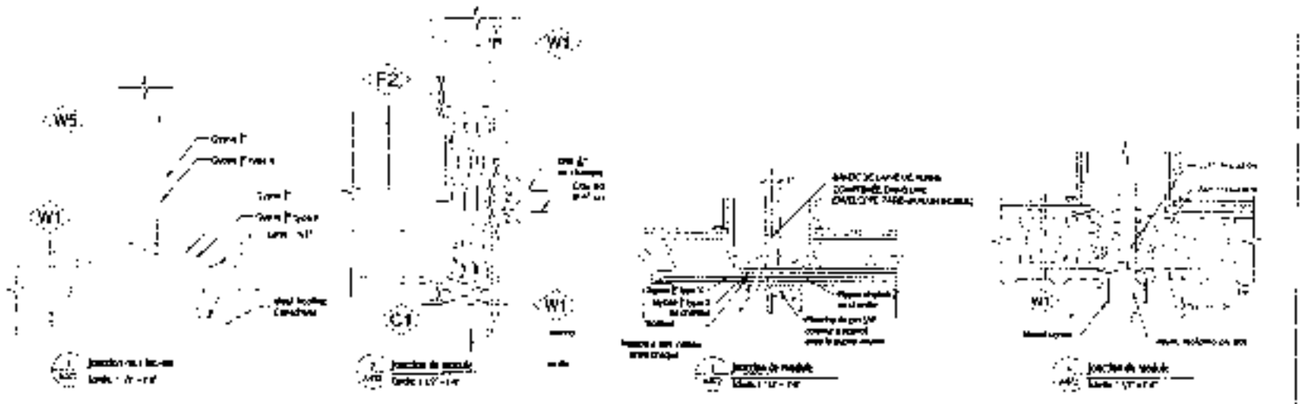

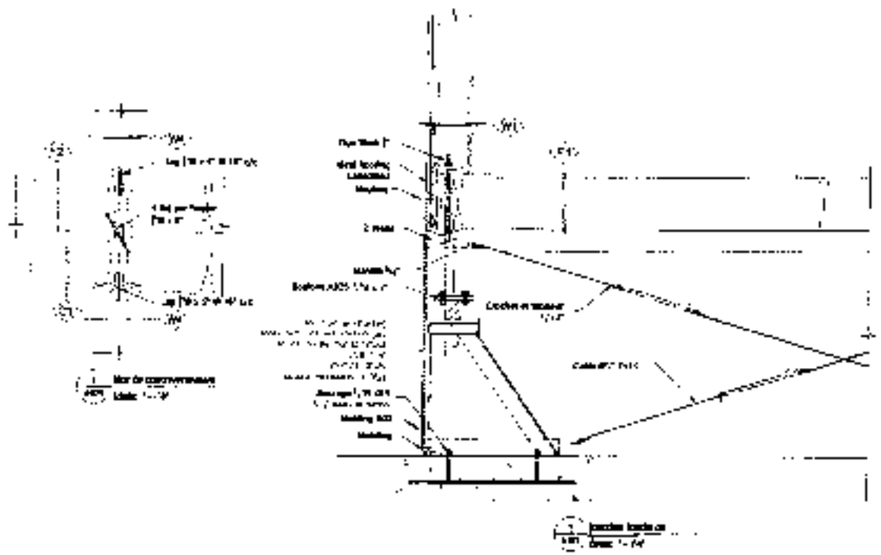

ARCELORMITTAL
ERR chambres
Mont-Wright

Tel que construit

Référence :
RCM Bâtiments

AVP BOUCHARD

RCM

ARCHITECTURE

TRANSFORMATIONS

R-1

33

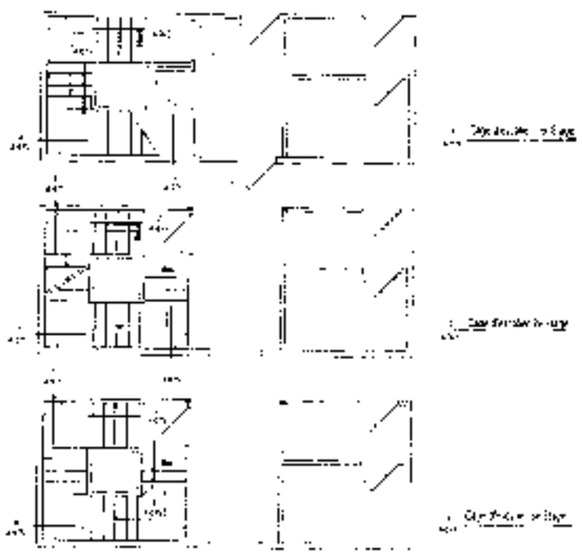

Plan d'Escalier
Modules Chambres (Milieu)

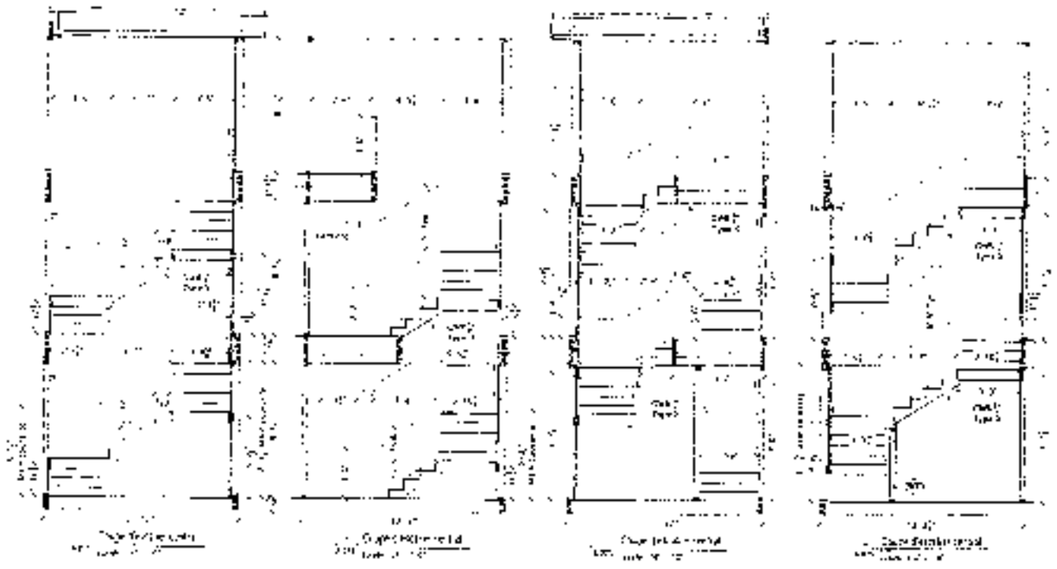

Coupe d'Escalier
Modules Chambres (Milieu)

ARCELORMITTAL
366 chambres
Mont-Wright
PLAN
Tel que construit

Référence:
Par travaux

ALP ENTRANDAR
VOIRIE

RCM
HOMES LTD

ARCHITECTURE

PLAN & COUPE
D'ESCALIER
MODULE
CHAMBRES
(M. LIEU)

36/12

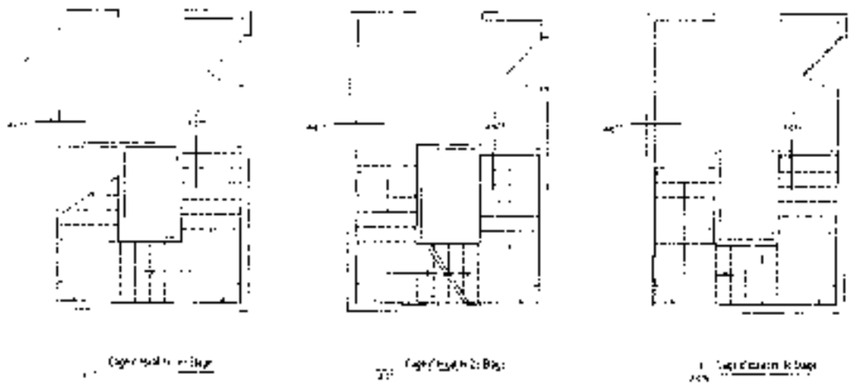

Plan d'Escalier
Modules Chambres (Bout)

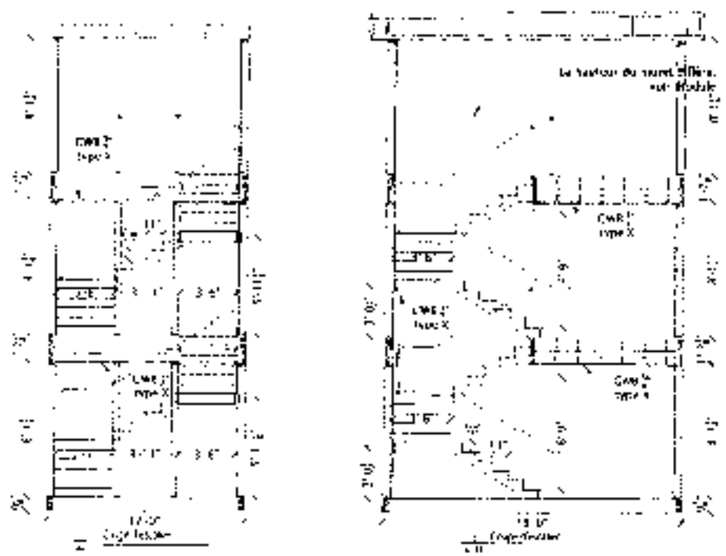

Coupe d'Escalier
Modules Chambres (Bout)

ARCELORMITTAL
900 chambres
Mont-Wright
PLAN
Tel que construit

ALP Boisseau

RCM

ARCHITECTURE

PLAN COUPE D'ESCALIER MODULE CHAMBRES (BOUT)

Qté. 5 tel quel
Tel que construit

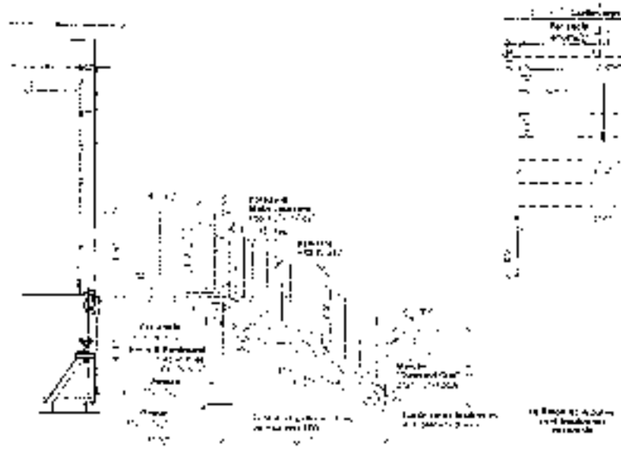

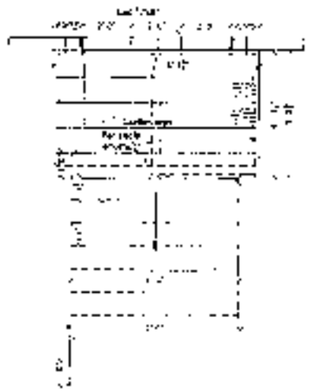

Voir page A-089
pour détails typiques

Les bandeaux sont
fixés dans le métal

Prime et peinture noir

Escalier Extérieur
Porte Double - 1er Étage

Qté. 3 tel que
Tel que construit

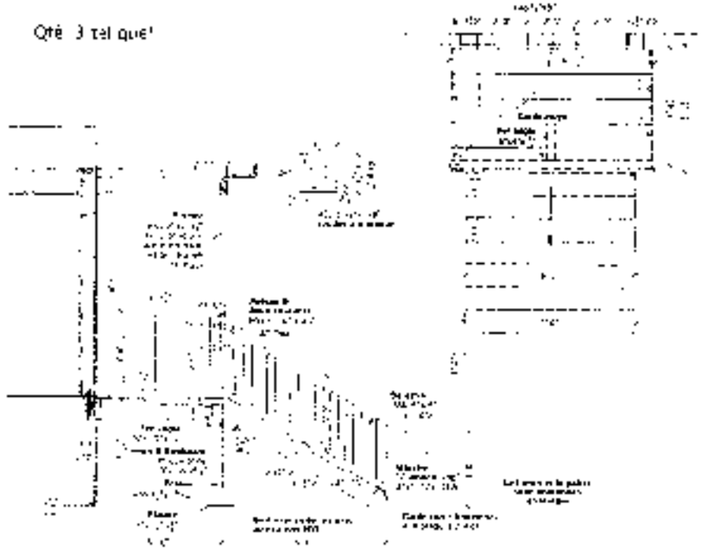

Voir page A-089
pour détails typiques

Prime et peinture noir

Les bandeaux sont fixés dans le métal

Escalier Extérieur
Porte Double/Marquise
1er Étage

ARCELORMITTAL
800 chemin
Mont-Wright
PLAN
Tel que construit

ALP Extérieur
Arbec

RCM

ARCHITECTURE

ESCALIER
EXTÉRIEUR
PORTE DOUBLE
1er ÉTAGE

A-088

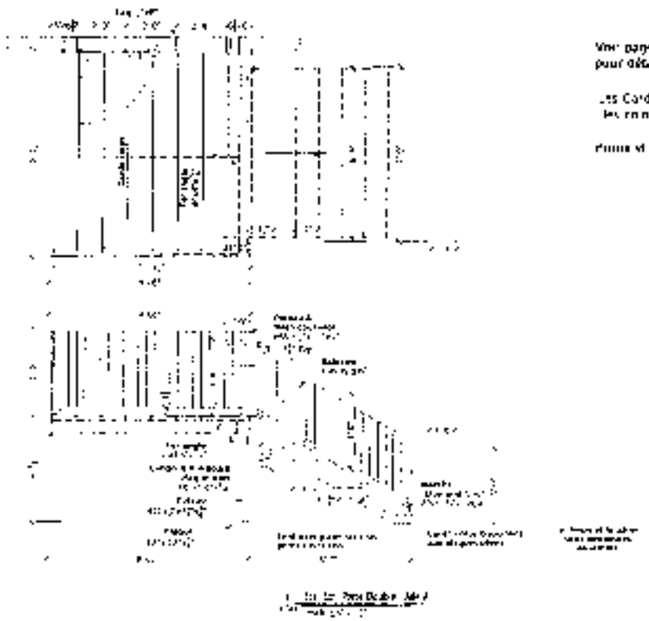

Voir page A-039
pour détails typiques

Les 4 angles sont
des coins arrondis

Prime et peinture noir

Escalier Extérieur
Porte Double - AILE A

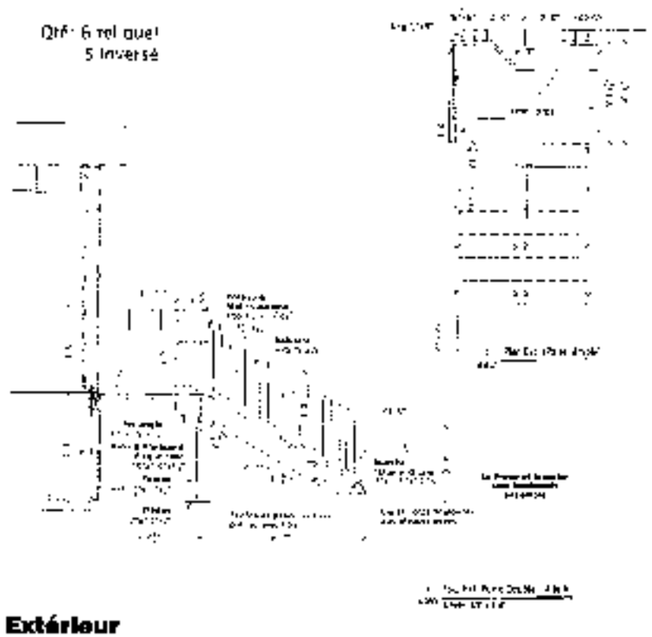

Qté: 6 tel que
5 inversé

Voir page A-039
pour détails typiques

Les bande-rampe ont
des coins arrondis

Prime et peinture noir

Escalier Extérieur
Porte Simple - 1er Étage

ARCELORMITTAL
600 chambres
Mont-Wright
PLAN
Tel que construit

ESC. EX
PORTE DOUBLE
AILE A

ESC. EXT
PORTE SIMPLE
1er ETAGE

Qté: 7 tel quel incluant 1 différent, voir p. A-085
7 inversé

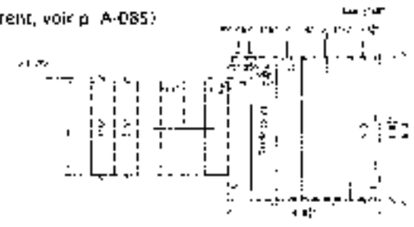

Voir page A-089
pour détails typiques

Les Garde-corps sont
fabriqués sur mesure

Fini et peinture noir

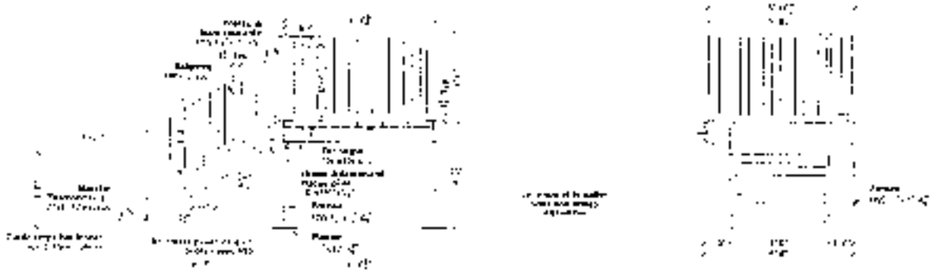

Escalier Extérieur
Porte Simple - 1er Étage

Qté: 1

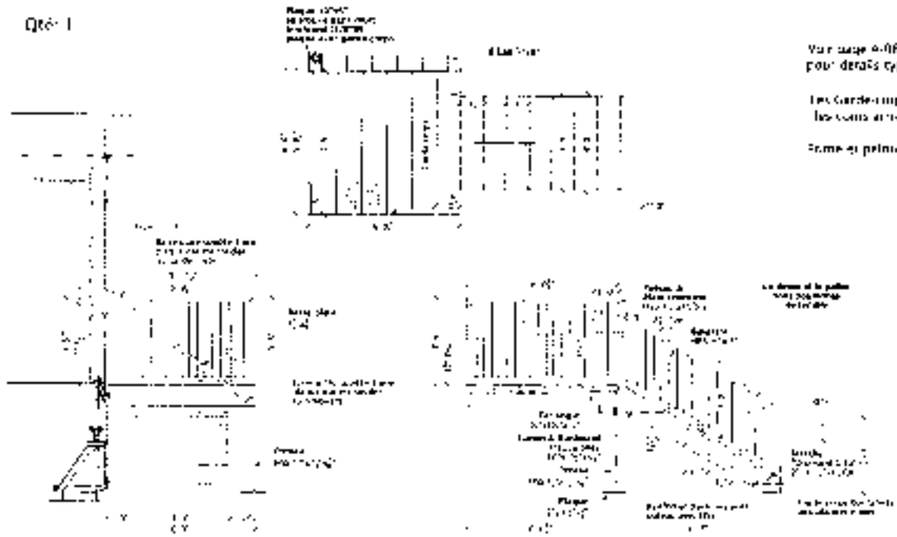

Voir page A-089
pour détails typiques

Les Garde-corps sont
fabriqués sur mesure

Fini et peinture noir

Escalier Extérieur
Porte Simple - 2e Étage
Module Chargement #048

ARCELORMITTAL
600 chambres
Mont-Wright
PLAN
Tel que construit

ALP BOYKANDAR

RCM

ARCHITECTURE

ESC. EXT.
P. SIMPLE 1er
ETAGE
ESC. EXT.
P. SIMPLE 2e
ETAGE
MODULE
CHARGEMENT
#048

39/49

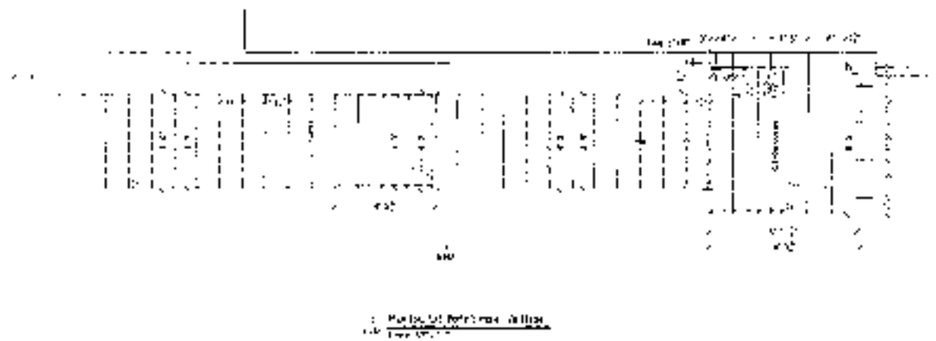

Plan Escaliers Extérieurs
Porte Simple - 2e Étage

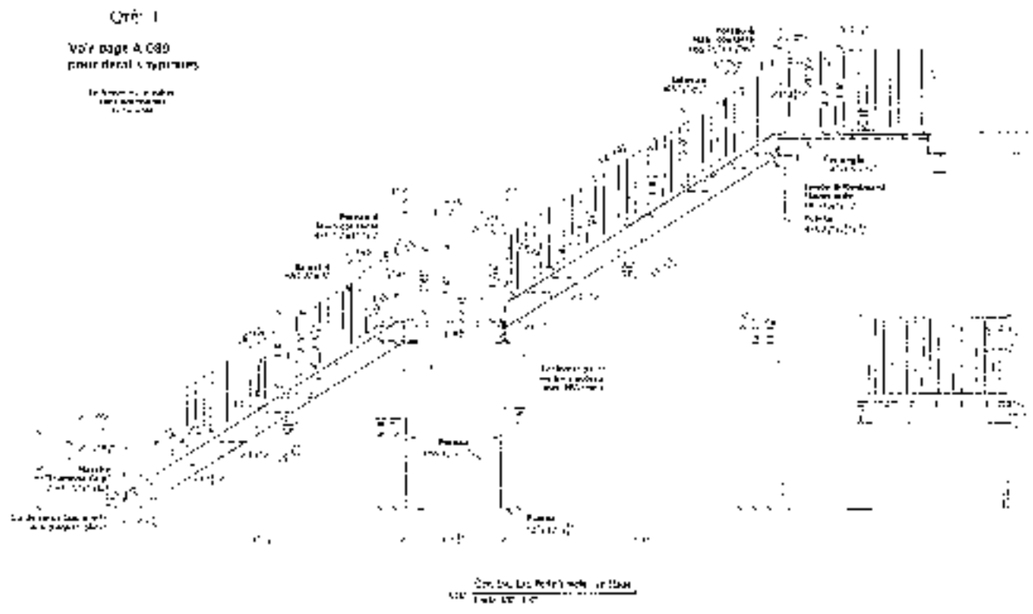

Élév. Escalier Extérieur
Porte Simple - 2e Étage

ARCELORMITTAL
288 chambres
Mont-Wright
PLAN
Tel que construit

RCM

PLAN ESC EXT
P. SIMPLE 2e
ETAGE

ELEV. ESC. EXT
PORTE
2e ETAGE

S9/

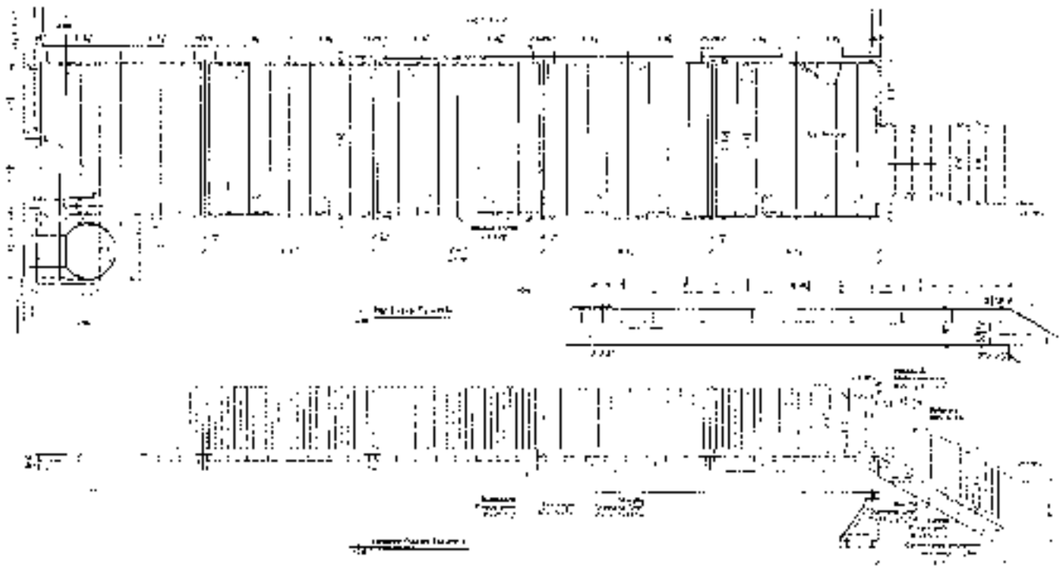

Plan & Élév.
Escalier / Passerelle
Ajout Café.

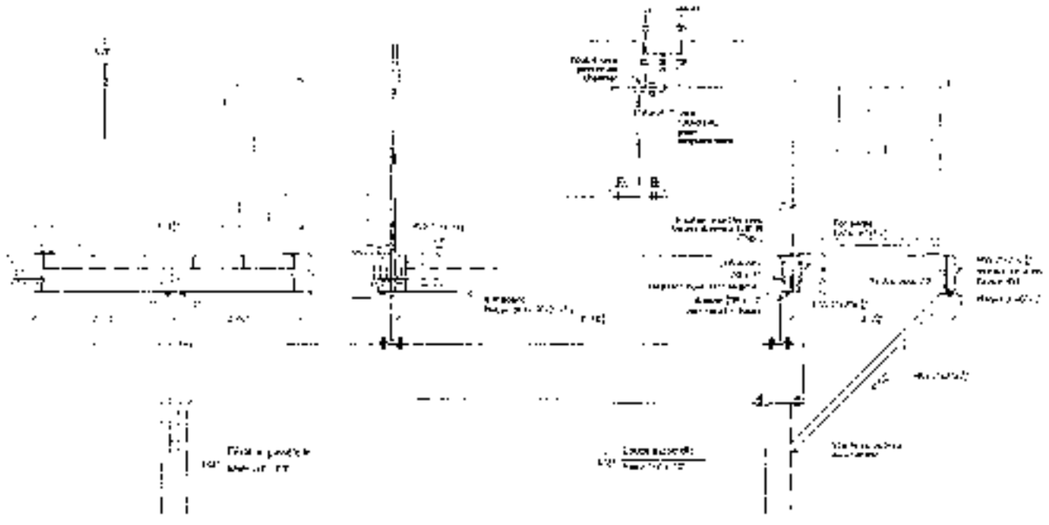

Élév. & Coupe
Escalier Extérieur
Ajout Café.

ARCELORMITTAL
800 chambres
Mont-Wright
PLAN
Tel que construit

AUF BOYKANDAR

RCM

ARCHITECTE

PLANT T.V
ESC/PASS

P. T.V COUPT
ESC. EXT

M

40 42

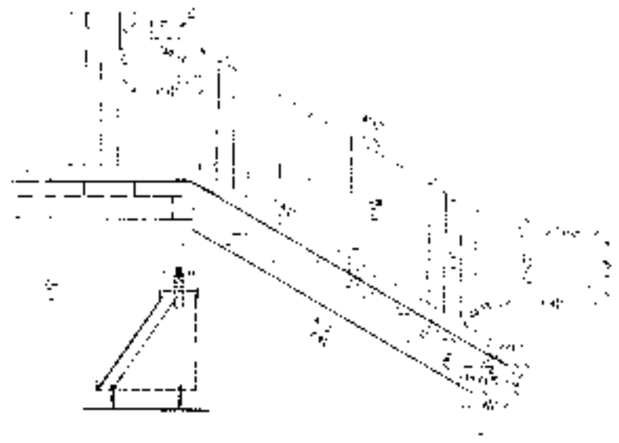

Détail esc.
Escalier / Passerelle
Ajout Café.

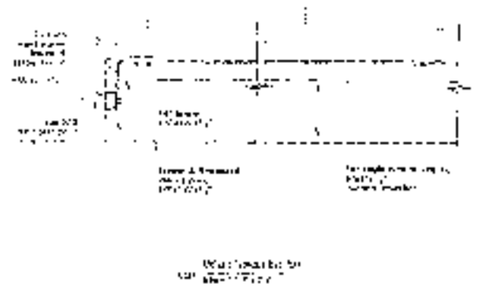

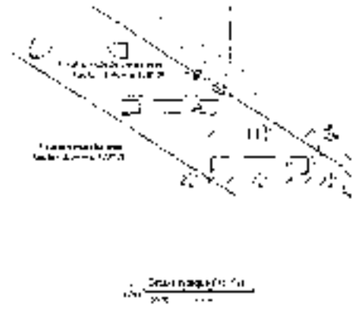

Détails typique
Escalier Extérieur

ARCELORMITTAL
600 chambres
Mont-Wright
PLAN
Tel que construit

RCM

DÉTAIL
ESCALIER
EXTÉRIEUR

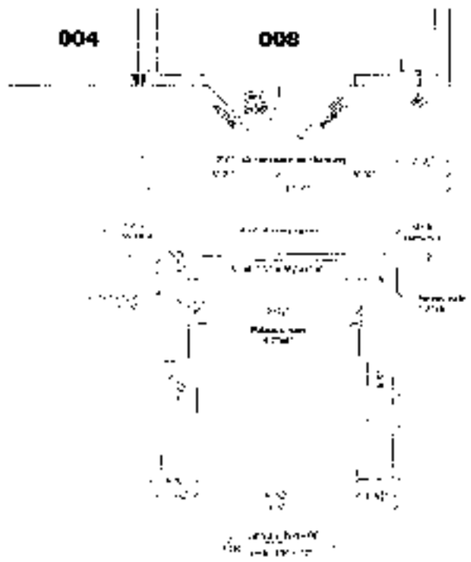

Module 008
Mur à fermer

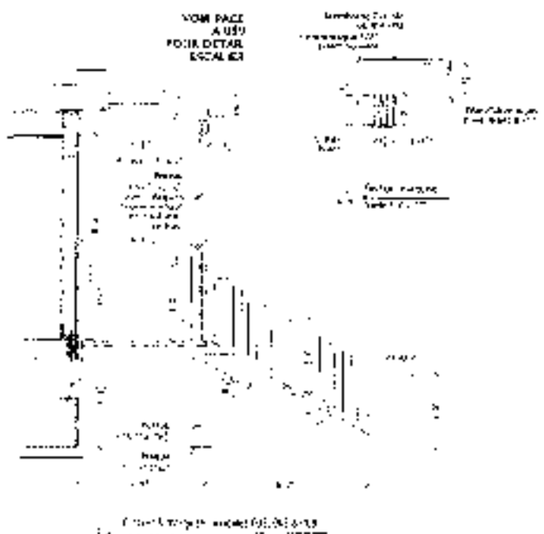

Détails Marquise
Qté: 3

ARCELORMITTAL
800 chambres
Mont-Wright
PLAN
Tel que construit

AUF SZYCANDAR

RCM

ARCHITECTURE

MODULE 008

DETAIL
MARQUISE

DWG. No. H353004-48000-210-282-0001-0001

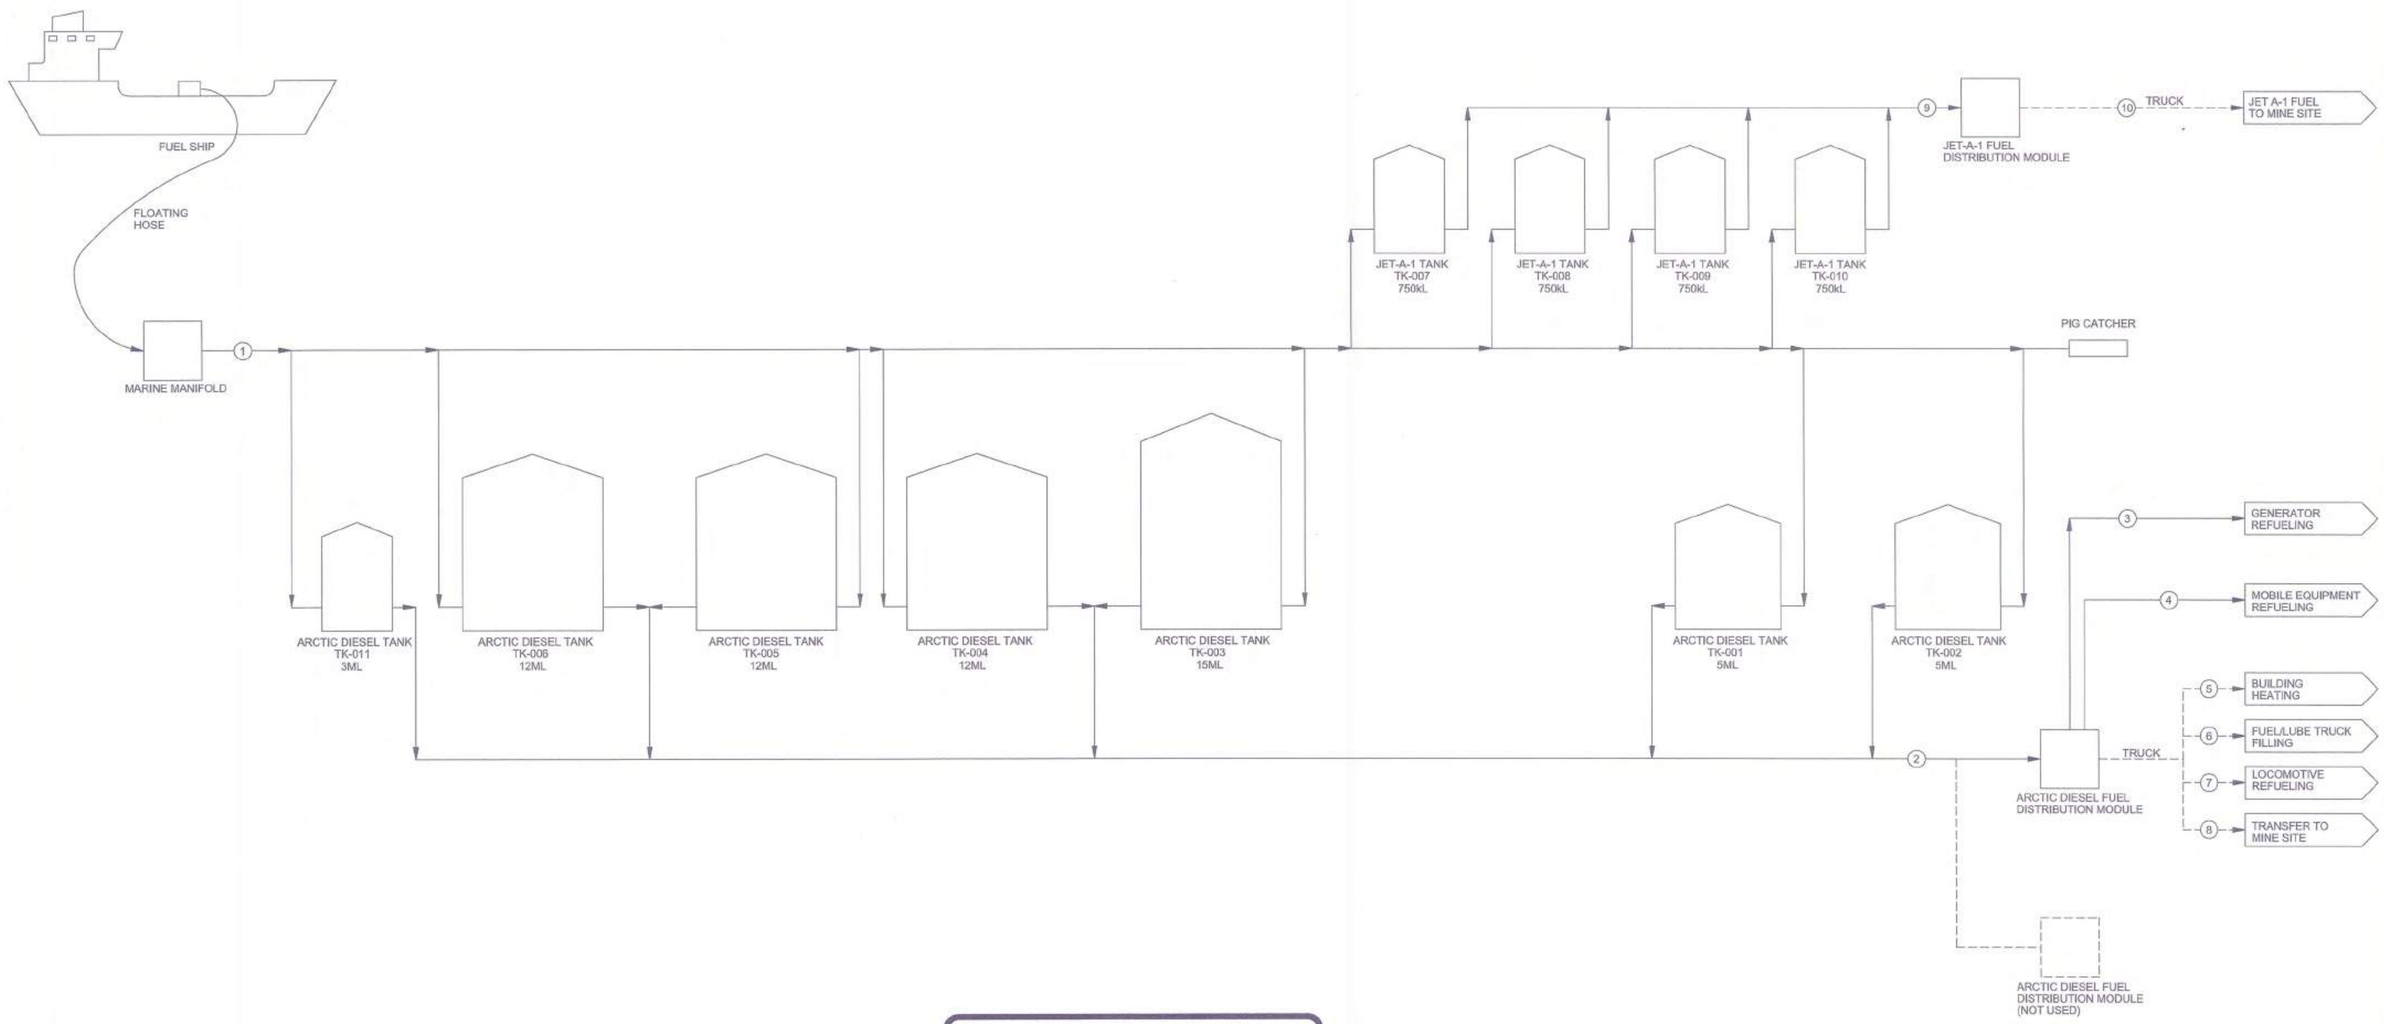

NOT FOR CONSTRUCTION

STREAM NUMBER	UNIT	1	2	3	4	5	6	7	8	9	10
DESIGN FLOW	L/min	2,500	1,600	100	100	1,500	1,500	1,500	1,500	1,500	1,500
MAX FLOW	ML/YR	55,3	-	8	1,8	1,4	4,4	4,4	38,7	-	3
DESIGN TEMPERATURE(MAX)	°C	20	20	20	20	20	20	20	20	20	20
DESIGN TEMPERATURE(MIN)	°C	-54	-54	-54	-54	-54	-54	-54	-54	-54	-54

NOTES
1. TANKS ARE FILLED ONE AT A TIME
2. TANKS ARE DRAWN DOWN ONE AT A TIME
3. TANKS FILLED TO 95% OF NOMINAL CAPACITY

DRAWING No.	DRAWING TITLE
REFERENCE DRAWINGS	

NAME
SIGNATURE
ENG REG NUMBER
REVISION DATE
ORIGINAL DATE
REG. PROFESSIONAL

Reserved space for Issue Reason stamp applied by Document Control

THIS DRAWING WAS PREPARED FOR THE EXCLUSIVE USE OF BAFFINLAND IRON MINES LP ("CLIENT") AND IS ISSUED PURSUANT TO THE AGREEMENT BETWEEN CLIENT AND HATCH LTD. ("HATCH"). UNLESS OTHERWISE AGREED IN WRITING WITH CLIENT OR SPECIFIED ON THIS DRAWING, (a) HATCH DOES NOT ACCEPT AND DISCLAIMS ANY AND ALL LIABILITY OR RESPONSIBILITY ARISING FROM ANY USE OF OR RELIANCE ON THIS DRAWING BY ANY THIRD PARTY OR ANY MODIFICATION OR MISUSE OF THIS DRAWING BY CLIENT, AND (B) THIS DRAWING IS CONFIDENTIAL AND ALL INTELLECTUAL PROPERTY RIGHTS EMBODIED OR REFERENCED IN THIS DRAWING REMAIN THE PROPERTY OF HATCH.

No.	DESCRIPTION	BY	CHK'D	DATE
0	APPROVED FOR FEASIBILITY STUDY			27-03-2017

REVISIONS

HATCH

ROLE	NAME	SIGNATURE	DATE
DRAFTSPERSON	N.MDLULI		02-03-2017
DESIGNER		NR	
CHECKER	R.MHLANGA		13-03-2017
DESIGN COORD.	R GOOSEN		27/3/2017
RESP. ENG.	M. BUYKX		27/3/2017
LEAD DISC. ENG.			
ENG. MANAGER	W. MASON		29.3.2017
PROJ. MANAGER			
CLIENT			29/3/17

DRAWING APPROVAL STATUS:

Baffinland

MARY RIVER EXPANSION STAGE 3
FUEL SYSTEM

PORT SITE
TM001 FUEL SYSTEM
PROCESS FLOW DIAGRAM

SCALE	DWG. No.	REV
1:1 OR AS NOTED	H353004-48000-210-282-0001-0001	0

SHEET SIZE: A1

jdc_pwservice 27-MAR-2017 13:26
\\DCPWPDFS3\PDTemp\I2126011\5027_2\H353004-48000-210-282-0001-0001.dgn

DWG. No. H353004-48000-240-272-0002-0001

NOTES:

1. FOR EXISTING PIPING LAYOUT REFER TO DRG: H349000-2613-60-042-0001.
2. FOR NEW CIVIL LAYOUT REFER TO DRG: H353004-00000-220-272-0020-0001.

NOT FOR CONSTRUCTION

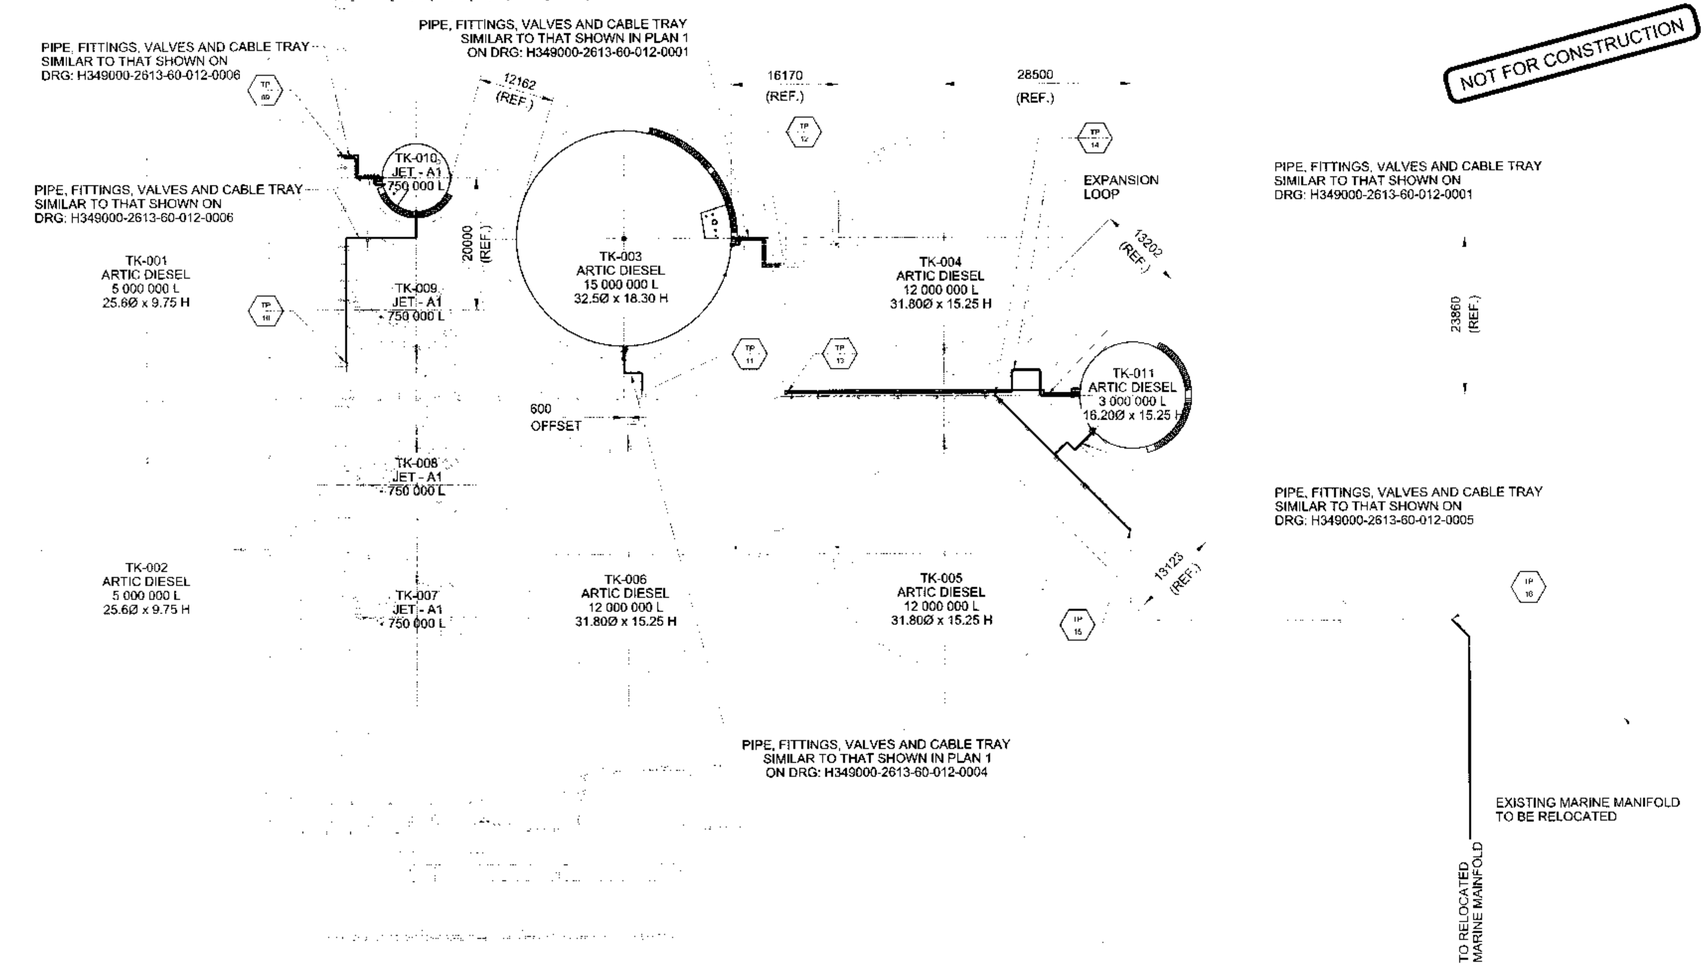

PLAN VIEW
SCALE 1:400

NAME	Reserved space for Issue Reason stamp applied by Document Control	"THIS DRAWING WAS PREPARED FOR THE EXCLUSIVE USE OF BAFFINLAND IRON MINES CORPORATION AND ITS ISSUED PURSUANT TO THE AGREEMENT BETWEEN IT AND HATCH LTD. (HATCH"). UNLESS OTHERWISE AGREED IN WRITING WITH HATCH, IT NOT BE USED ON THIS DRAWING, (A) HATCH DOES NOT ACCEPT ANY LIABILITY OR RESPONSIBILITY ARISING FROM ANY USE OF, OR RELIANCE ON THIS DRAWING BY ANY THIRD PARTY OR ANY MODIFICATION OR ABRIDGEMENT OF THIS DRAWING BY CLIENT, AND (B) THIS DRAWING IS CONFIDENTIAL AND ALL INTELLECTUAL PROPERTY RIGHTS EMBODIED OR REFERENCED IN THIS DRAWING REMAIN THE PROPERTY OF HATCH.	HATCH	Baffinland			
SIGNATURE				DRAFTSPERSON R MHLANGA	NR	07-02-2017	MARY RIVER EXPANSION STAGE 3 BAFFINLAND IRON MINES
ENG REG NUMBER				DESIGNER	NR		
REVISION DATE				CHECKER M.BUTLER		23/2/2017	PORT SITE TM001 FUEL SYSTEM PIPING LAYOUT
ORIGINAL DATE				DESIGN COORD.			
DRAWING No. / DRAWING TITLE				RESP. ENG.			
REFERENCE DRAWINGS				LEAD DISC. ENG. J CLELAND		23/2/17	
REG. PROFESSIONAL				ENG. MANAGER			
				PROJ. MANAGER N MASON		23/2/17	
				CLIENT T. ARIBA		24/2/17	
				ROLE	NAME	SIGNATURE	DATE
				DRAWING APPROVAL STATUS:	Approved for Bid		

No.	DESCRIPTION	BY	CHK'D	DATE
0	APPROVED FOR BID	R.M.	M.B.	23-02-2017

REVISIONS

SCALE	DWG. No.	REV
AS NOTED ON A1 NOTED	H353004-48000-240-272-0002-0001	0

SHEET SIZE: A1

DO_NOT_PRINT
22:03
23-FEB-2017
C:\JD\DPW\PDF\93\PDFelement\192686115090_BH353004-48000-240-272-0002-0001.dgn

Appendix D

Supporting Documentation

DWG. No. H353004-40000-220-262-0001-0002

R1, R2, R3 Laydown Sketch

KEY PLAN
NTS

H353004-40000-220-262-0001-0001	MILNE PORT - 2017 LAYDOWN AREAS - DIAGRAM - SHEET 1
H353004-10000-220-262-0001-0002	MINE SITE - 2017 LAYDOWN AREAS - DIAGRAM - SHEET 2
H353004-10000-220-262-0001-0001	MINE SITE - 2017 LAYDOWN AREAS - DIAGRAM - SHEET 1
H353004-000-454-060-0001	REGISTER - EXISTING AND PROPOSED LAYDOWNS AT MILNE PORT & MINE SITE
DRAWING No.	DRAWING TITLE
REFERENCE DRAWINGS	

NOT FOR CONSTRUCTION

0 20 40 60 80 100
SCALE IN METRES

NAME
SIGNATURE
ENG REG NUMBER
REVISION DATE
ORIGINAL DATE
REG. PROFESSIONAL

THIS DRAWING WAS PREPARED FOR THE EXCLUSIVE USE OF BAFFINLAND IRON MINES LP ("CLIENT") AND IS ISSUED PURSUANT TO THE AGREEMENT BETWEEN CLIENT AND HATCH LTD. ("HATCH"). UNLESS OTHERWISE AGREED IN WRITING WITH CLIENT OR SPECIFIED ON THIS DRAWING, (A) HATCH DOES NOT ACCEPT AND DISCLAIMS ANY AND ALL LIABILITY OR RESPONSIBILITY ARISING FROM ANY USE OF OR RELIANCE ON THIS DRAWING BY ANY THIRD PARTY OR ANY MODIFICATION OR MISUSE OF THIS DRAWING BY CLIENT, AND (B) THIS DRAWING IS CONFIDENTIAL AND ALL INTELLECTUAL PROPERTY RIGHTS EMBODIED OR REFERENCED IN THIS DRAWING REMAIN THE PROPERTY OF HATCH.

No.	DESCRIPTION	BY	CHK'D	DATE
B	APPROVED FOR USE	FH	IB	16/08/2017
A	APPROVED FOR USE	FH	IB	11/08/2017

REVISIONS

HATCH

ROLE	NAME	SIGNATURE	DATE
DRAFTSPERSON	F HUGO	NR	16/08/2017
DESIGNER	F HUGO	NR	16/08/2017
CHECKER	I BARNARD		16/08/2017
DESIGN COORD.	R GOOSEN		16/08/2017
RESP. ENG.	R HALIM		16/08/2017
LEAD DISC. ENG.	A GROBBELAAR		16/08/2017
ENG. MANAGER	J HOWES		16/08/2017
PROJ. MANAGER			
CLIENT			

DRAWING APPROVAL STATUS: Approved for Use

Baffinland

BAFFINLAND IRON MINES LP
MARY RIVER PROJECT

MILNE PORT
2017 LAYDOWN AREAS
DIAGRAM

SCALE 1:2,000 OR AS NOTED
DWG. No. H353004-40000-220-262-0001-0002
REV B
SHEET SIZE: A0

$USERNAME$
$DATE$
$FILE$
$TIME$

Heating Facility for Emulsion Truck

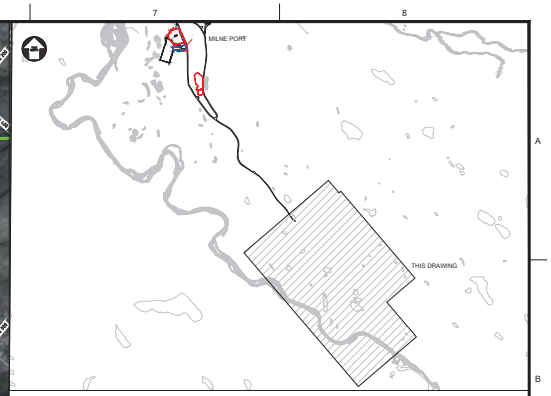

KEY PLAN
NTS

DISTANCE FROM THE HEATING FACILITY	
SIZE OF HEATING FACILITY FOR EMULSION	131m x 49m
DISTANCE FROM TOTE RD TO THE HEATING FACILITY	220m
DISTANCE FROM EXPLOSIVE LAYDOWN TO HEATING FACILITY	753m
DISTANCE FROM EXPLOSIVE LAYDOWN TO HEATING FACILITY	311m

R3
753m
131m
220m
311m
49m
HEATING FACILITY FOR EMULSION TRUCKS
AREA: 6,400 m²

NOT FOR CONSTRUCTION

0 20 40 60 80 100
SCALE IN METRES

REFERENCE DRAWINGS	
H353004-40000-220-262-0001-0001	MILNE PORT - 2017 LAYDOWN AREAS - DIAGRAM - SHEET 1
H353004-10000-220-262-0001-0002	MINE SITE - 2017 LAYDOWN AREAS - DIAGRAM - SHEET 2
H353004-10000-220-262-0001-0001	MINE SITE - 2017 LAYDOWN AREAS - DIAGRAM - SHEET 1
H353004-000-454-080-0001	REGISTER - EXISTING AND PROPOSED LAYDOWNS AT MILNE PORT & MINE SITE
DRAWING No.	DRAWING TITLE

NAME
SIGNATURE
ENG REG NUMBER
REVISION DATE
ORIGINAL DATE
REG. PROFESSIONAL

No.	DESCRIPTION	BY	CHK'D	DATE
A	APPROVED FOR USE	FH	IB	22/08/2017

REVISIONS

HATCH

ROLE	NAME	SIGNATURE	DATE
DRAFTSPERSON	F HUGO	NR	22/08/2017
DESIGNER	F HUGO	NR	22/08/2017
CHECKER	I BARNARD		22/08/2017
DESIGN COORD.	R GOOSEN		22/08/2017
RESP. ENG.	R HALM		22/08/2017
LEAD DISC. ENG.	A GROBBELAAR		22/08/2017
ENG. MANAGER	J HOWES		22/08/2017
PROJ. MANAGER			
CLIENT			

DRAWING APPROVAL STATUS: Approved for Use

Baffinland

BAFFINLAND IRON MINES LP
MARY RIVER PROJECT

MILNE PORT
HEATING FACILITY FOR EMULSION TRUCKS - DIAGRAM

SCALE 1:2,000 ORIGINAL
DWG. No. H353004-40000-220-262-0002-0001
REV A
SHEET SIZE: A0

DO NOT SCALE DRAWINGS
CONTRACTOR TO VERIFY ALL DIMENSIONS ON SITE

TABLE 1

BAFFINLAND IRON MINES CORP.
MARY RIVER PROJECT

2018 QUARRY AND BORROW PIT QUANTITIES

Quarry Summary	km Location	Permitted	Q1	Q2	Q3	Q4	Total	Estimated Surface Area Increase	Estimated Breakdown Of Specified Substances
UNITS			**m^3**	**m^3**	**m^3**	**m^3**	**m^3**	**m^2**	
Q5	4	Proposed	0	60,000	60,000	60,000	**180,000**	15,000	Rock
Q12	23.9	Proposed	0	20,000	10,000	10,000	**40,000**	20,000	Rock
PQ2A	28	Proposed	0	25,000	24,000	21,000	**70,000**	35,000	Rock
PQ4A	41.75	Proposed	0	15,000	18,000	17,000	**50,000**	25,000	Rock
PQ4B	42.5	Proposed	0	17,000	16,000	17,000	**50,000**	25,000	Rock
PQ5A	46.4	Proposed	0	20,000	40,000	20,000	**80,000**	40,000	Rock
PQ5B	47.5	Proposed	0	20,000	40,000	20,000	**80,000**	40,000	Rock
PQ6A	55.5	Proposed	0	16,250	32,500	16,250	**65,000**	32,500	Rock
PQ6B	57.3	Proposed	0	16,250	32,500	16,250	**65,000**	32,500	Rock
P8	73.8	Proposed	0	15,000	15,000	30,000	**60,000**	30,000	Rock
PQ12B	74.8	Proposed	0	15,000	15,000	30,000	**60,000**	30,000	Rock
PQ14A	87.2	Proposed	0	15,000	15,000	30,000	**60,000**	30,000	Rock
PQ14B	87.7	Proposed	0	15,000	15,000	30,000	**60,000**	30,000	Rock
Tote Road	0-100	Proposed	0	217,000	217,000	216,000	**650,000**	325,000	Granular/Rock
Q1	1	Permitted	50,000	175,000	175,000	50,000	**450,000**	30,000	Rock
Km 2	2	Permitted	1,000	1,000	0	1,000	**3,000**	1,500	Granular
Q7	7	Permitted	10,000	10,000	10,000	10,000	**40,000**	20,000	Rock
Q11	21	Permitted	10,000	10,000	10,000	10,000	**40,000**	20,000	Rock
Q19	93.5	Permitted	0	10,000	15,000	15,000	**40,000**	20,000	Rock
Km 97	97	Permitted	1,000	1,000	0	1,000	**3,000**	1,500	Granular
QMR2	102	Permitted	50,000	75,000	75,000	50,000	**250,000**	15,625	Rock
Total			**122,000**	**768,500**	**835,000**	**670,500**	**2,396,000**	**818,625**	

TABLE 2

BAFFINLAND IRON MINES CORP.
MARY RIVER PROJECT

PROPOSED TOTE ROAD UPGRADES WATERCOURSE CROSSING DETAILS

No.	Culvert ID	Description	Twinned Section #	Waterbody Type	UTM Coordinates		Fish Bearing	Fish Habitat Quality
					Easting	Northing		
1	CV-12-2	Culvert	1	S	511019	7967241	Unlikely	None to Marginal
2	CV-12-3	Culvert	1	LP	511127	7967223	No	None
3	CV-12-4	Culvert	1	LP	511355	7967185	No	None
4	CV-12-5	Culvert	1	S	511552	7967152	No	None
5	CV-13-1	Culvert	1	LP	511798	7967111	No	None
6	CV-13-2	Culvert	1	LP	512120	7966981	No	None
7	CV-13-3	Culvert	1	S	512375	7966823	No	None
8	CV-13-4	Culvert	1	S	512415	7966799	Yes	Important
9	CV-13-5	Culvert	1	S	512556	7966712	No	None
10	CV-14-1	Culvert	1	S	513252	7966428	No	None
11	CV-14-2	Culvert	1	P	513436	7966375	No	None
12	CV-14-3	Culvert	1	P	513532	7966333	No	None
13	CV-15-1	Culvert	1	LP	513624	7966294	No	None
14	CV-17-1	Culvert	2	P	515261	7964025	No	None
15	CV-18-1	Encroachment	2	P	515331	7963846	Unlikely	None to Marginal
16	CV-18-2	Culvert	2	S	515405	7963693	No	None
17	CV-18-3	Culvert	2	S	515607	7963389	No	None
18	CV-18-4	Culvert	2	S	515682	7963328	No	None
19	CV-19-1	Culvert	2	S	515927	7963175	No	None
20	CV-19-2	Culvert	2	P	516161	7963031	No	None
21	CV-19-3	Culvert	2	S	516613	7962587	No	None
22	CV-20-1	Culvert	2	LP	517040	7962255	No	None
23	CV-22-4	Encroachment	3	P	518370	7960198	Unlikely	None to Marginal
24	CV-23-1	Culvert	3	S	518441	7959981	No	None
25	CV-23-2	Culvert	3	S	518501	7959798	No	None
26	CV-23-3	Culvert	3	LP	518695	7959425	No	None
27	CV-23-4	Culvert	3	S	518754	7959335	No	None
28	CV-24-1	Culvert	3	S	518988	7958946	No	None
29	CV-24-2	Culvert	3	S	519077	7958678	No	None
30	CV-27-3	Culvert	4	LP	520516	7956235	No	None
31	CV-27-4	Culvert	4	LP	520564	7956131	No	None
32	CV-27-5	Culvert	4	S	520699	7955833	No	None
33	CV-28-1	Culvert	4	LP	520722	7955784	No	None
34	CV-28-2	Culvert	4	S	520749	7955722	No	None
35	CV-28-3	Culvert	4	LP	520891	7955261	No	None
36	CV-28-4	Culvert	4	LP	520924	7955182	No	None
37	CV-28-5	Culvert	4	P	521005	7955067	No	None
38	CV-28-6	Culvert	4	S	521092	7954969	Yes	Important
39	CV-28-7	Culvert	4	S	521305	7954680	No	None
40	CV-29-1	Culvert	4	S	521341	7954608	No	None

PROPOSED TOTE ROAD UPGRADES WATERCOURSE CROSSING DETAILS

41	CV-29-2	Culvert	4	S	521379	7954516	Yes	Important
42	CV-29-3	Culvert	4	S	521464	7954306	No	None
43	CV-29-4	Culvert	4	S	521512	7954187	No	None
44	CV-29-5	Culvert	4	S	521541	7954115	No	None
45	CV-30-1	Culvert	4	S	521569	7954040	No	None
46	CV-30-2	Culvert	4	LP	521609	7953873	No	None
47	CV-30-3	Culvert	4	S/LP	521635	7953720	No	None
48	CV-30-4	Culvert	4	S	521676	7953461	No	None
49	CV-30-5	Culvert	4	S	521687	7953363	Yes	Important
50	CV-30-6	Culvert	4	S	521700	7953250	Unlikely	None to Marginal
51	CV-30-7	Encroachment	4	S/P	521712	7953143	Unlikely	None to Marginal
52	CV-31-1	Culvert	4	S	521748	7952788	Yes	Important
53	CV-31-2	Culvert	4	S	521749	7952776	Yes	Important
54	CV-31-3	Culvert	4	LP	521763	7952346	No	None
55	CV-31-4	Culvert	4	LP	521772	7952278	No	None
56	CV-32-1	Culvert	4	LP	521827	7952066	No	None
57	CV-32-2	Culvert	4	LP	521882	7951861	No	None
58	CV-32-3	Culvert	4	LP	521946	7951620	No	None
59	CV-32-4	Culvert	4	S	521983	7951453	No	None
60	CV-33-1	Culvert	4	LP	521990	7951011	No	None
61	CV-33-2	Culvert	4	LP	521991	7950911	No	None
62	CV-33-3	Culvert	4	LP	521990	7950839	No	None
63	CV-33-4	Culvert	4	S	521976	7950733	No	None
64	CV-33-5	Culvert	4	S	521964	7950662	No	None
65	CV-33-6	Culvert	4	S	521947	7950568	Yes	Important
66	CV-33-7	Culvert	4	P	521885	7950215	No	None
67	CV-34-1	Culvert	4	S	521789	7949673	No	None
68	CV-34-2	Culvert	4	S	521801	7949153	No	None
69	CV-35-2	Culvert	4	S	521947	7948828	Yes	Important
70	CV-35-4	Culvert	4	S	522249	7948287	No	None
71	CV-37-1	Culvert	4	LP	522533	7946398	No	None
72	CV-38-1	Culvert	4	S	522570	7946000	No	None
73	CV-38-2	Culvert	4	S	522646	7945802	No	None
74	CV-38-3	Culvert	4	S	522846	7945387	No	None
75	CV-39-1	Culvert	4	S	523125	7944922	No	None
76	CV-40-1	Culvert	4	LP	523148	7944309	No	None
77	CV-40-2	Culvert	4	S	523147	7944150	No	None
78	CV-40-3	Culvert	4	LP	523231	7943898	No	None
79	CV-40-4	Culvert	4	LP	523301	7943665	No	None
80	CV-41-1	Culvert	4	S	523332	7943397	No	None
81	CV-41-2	Culvert	4	S	523342	7943311	No	None
82	CV-41-3	Culvert	4	LP	523359	7943152	No	None
83	CV-41-4	Culvert	4	LP	523351	7942963	No	None
84	CV-42-1	Culvert	4	S	523423	7942323	No	None
85	CV-42-2	Culvert	4	S	523475	7941603	No	None
86	CV-43-1	Culvert	4	S	523647	7941268	No	None
87	CV-43-2	Culvert	4	LP	523721	7941127	No	None
88	CV-43-3	Culvert	4	S	523738	7941095	No	None
89	CV-43-4	Culvert	4	S	523749	7941075	No	None

PROPOSED TOTE ROAD UPGRADES WATERCOURSE CROSSING DETAILS

90	CV-43-5	Culvert	4	S	523846	7940904	No	None
91	CV-44-1	Culvert	4	S	524074	7940563	No	None
92	CV-44-2	Culvert	4	S	524174	7940415	No	None
93	CV-44-3	Culvert	4	S	524536	7939827	No	None
94	CV-45-1	Culvert	4	LP	525004	7938965	No	None
95	CV-46-1	Culvert	4	LP	525118	7938743	No	None
96	CV-48-1	Culvert	5	S	525696	7937112	Yes	Important
97	CV-48-5	Culvert	5	S	525924	7936382	No	None
98	CV-49-1	Culvert	5	S	525958	7936097	No	None
99	CV-49-2	Culvert	5	S	525981	7935920	No	None
100	CV-49-3	Encroachment	5	L	526097	7935754	Yes	Important
101	CV-49-4	Culvert	5	LP	526240	7935697	No	None
102	CV-49-5	Culvert	5	S	526586	7935521	Yes	Marginal
103	CV-50-1	Culvert	5	S	526798	7935085	No	None
104	CV-50-2	Culvert	5	LP	526826	7934984	No	None
105	CV-50-3	Culvert	5	LP	526844	7934917	No	None
106	CV-50-4	Culvert	5	LP	526857	7934871	No	None
107	CV-50-5	Culvert	5	S	526924	7934630	Yes	Marginal
108	CV-50-6	Culvert	5	S	526926	7934620	Yes	Important
109	CV-51-1	Culvert	5	LP	527006	7934331	No	None
110	CV-51-2	Culvert	5	LP	527054	7933628	No	None
111	CV-52-1	Culvert	5	S	527080	7932998	No	None
112	CV-52-2	Culvert	5	S	527132	7932787	No	None
113	CV-52-3	Culvert	5	LP	527180	7932698	No	None
114	CV-53-1	Culvert	5	LP	527366	7932476	No	None
115	CV-53-2	Culvert	5	P	527274	7932000	No	None
116	CV-54-1	Culvert	5	S	527333	7931375	No	None
117	CV-54-2	Culvert	5	S	527529	7930869	No	None
118	CV-55-1	Culvert	5	LP	527583	7930653	No	None
119	CV-55-2	Culvert	5	LP	527632	7930421	No	None
120	CV-55-3	Culvert	5	S	527650	7930339	Yes	Important
121	CV-56-1	Culvert	5	S	528085	7929337	Yes	Marginal
122	CV-57-1	Culvert	5	S	528309	7928841	Yes	Marginal
123	CV-57-2	Culvert	5	S	528345	7928683	Yes	Marginal

Table 3
Contractor Equipment Classification

Property Section	Material Item	Owner	Quantity	Revenue Tonne	Securities Classification
e.g. Milne Port or Mine Site	*Description of the material**		*Quantity of the material to be shipped to and stored on the Property (including unit of measurement)*	*Estimated amount of revenue tonnes (mt) assigned to the shipping of material*	
Mine Site	Screener power screen	EBC	1	40	Heavy Equipment
Mine Site	Cone crusher	EBC	1	67	Heavy Equipment
Mine Site	Inclined screen	EBC	1	46	Heavy Equipment
Mine Site	Screener	EBC	1	40	Heavy Equipment
Mine Site	Conveyors	EBC	4	47	Heavy Equipment
Mine Site	Gen-set trailers	EBC	1	28	Heavy Equipment
Mine Site	Electrical sub-station	EBC	3	8	Heavy Equipment
Milne Port	Apron feeder	Thyssen Krupp	1	102	Heavy Equipment
Milne Port	Hopper	Thyssen Krupp	1	62	Heavy Equipment
Mine Site	Crane 80T	EBC	1	43	Heavy Mobile Equipment
Mine Site	Crane 200T crawler	EBC	2	100	Heavy Mobile Equipment
Mine Site	Fuel truck 10,000 liters	EBC	1	14	Heavy Mobile Equipment
Mine Site	Mobile concrete plant	EBC	1	15	Heavy Mobile Equipment
Mine Site	Concrete truck	EBC	2	52	Heavy Mobile Equipment
Mine Site	Loader C-988	EBC	1	50	Heavy Mobile Equipment
Milne Port	Boom truck 26T	EBC	1	14	Heavy Mobile Equipment
Milne Port	Loader C-980	EBC	1	50	Heavy Mobile Equipment
Milne Port	Drill Rig T40R driller	EBC	1	35	Heavy Mobile Equipment
Milne Port	Wheel loader - Type Caterpillar 966G - 4m"	Besix	1	23	Heavy Mobile Equipment
Milne Port	Trucks - Articulated dumper 38T/23 m3 - Type Terex TA40	Besix	5	154	Heavy Mobile Equipment
Milne Port	85T Track excavator w/ long stick	Besix	2	173	Heavy Mobile Equipment
Milne Port	20T 6x4 Tipper Truck	Besix	1	26	Heavy Mobile Equipment
Milne Port	Diesel Hammer D180, Vibrohammer - Type 5.9T, 50KNm, Hydraulic hammer IHC S50/90, 71KW Power pack for EMV300 vibro hammer	Besix	1	89	Heavy Mobile Equipment
Milne Port	Crawler crane 350 ton - Type Liebherr LR1400-2	Besix	2	622	Heavy Mobile Equipment
Milne Port	250T Lifting crawler crane	Besix	1	210	Heavy Mobile Equipment
Milne Port	Mobile crane 32T	Besix	1	24	Heavy Mobile Equipment
Milne Port	20T Flatbed truck w/ truck mounted crane	Besix	1	12	Heavy Mobile Equipment
Milne Port	Crane (Crawler +/- 440t)	Thyssen Krupp	1	1440	Heavy Mobile Equipment
Milne Port	Crane (Crawler +/- 300t)	Thyssen Krupp	2	480	Heavy Mobile Equipment
Milne Port	50-80T hydraulic crane	Thyssen Krupp	1	165	Heavy Mobile Equipment
Milne Port	Mark IV Tamper	Contractor	3	95	Heavy Mobile Equipment
Milne Port	Knox Kershaw KBR 940 Regulator	Contractor	3	44	Heavy Mobile Equipment
Milne Port	Ballast Car	Contractor	23	582	Heavy Mobile Equipment
Milne Port	CAT 950 loader	Contractor	3	46	Heavy Mobile Equipment
Milne Port	CAT 988 loader	Contractor	2	91	Heavy Mobile Equipment
Milne Port	Excavator	Contractor	3	111	Heavy Mobile Equipment
Mine Site	150T Crane	Contractor	1	40	Heavy Mobile Equipment
Mine Site	80T Crane	Contractor	1	32	Heavy Mobile Equipment
Milne Port	150 T RT crane	Contractor	2	110	Heavy Mobile Equipment
Milne Port	100 T RT crane	Contractor	1	50	Heavy Mobile Equipment
Milne Port	50T RT Crane	Contractor	1	45	Heavy Mobile Equipment
Milne Port	400,000 BTU Indirect Fired Diesel Heater	Thyssen Krupp	18	0	Light Equipment
Milne Port	Clipping Machine	Contractor	6	1	Light Equipment
Milne Port	power pack 5/10 gallon per minute	Contractor	10	2	Light Equipment
Milne Port	Air Compressor	Contractor	2	4	Light Equipment
Milne Port	Heater (Flagro)	EBC	2	4	Light Equipment
Mine Site	Heater (Flagro)	EBC	2	4	Light Equipment
Mine Site	Air compressor	EBC	1	22	Light Equipment
Milne Port	Air compressor	EBC	1	22	Light Equipment
Milne Port	Bins for RO/RO (2 x GARBAGE BINS)	Nuna	2	10	Light Mobile Equipment
Milne Port	Bins for RO/RO (2 x GARBAGE BINS)	Nuna	2	10	Light Mobile Equipment
Milne Port	Bear Proof Garbage Bin	Contractor	2	1	Light Mobile Equipment
Milne Port	Tower light 4 000 W	EBC	20	14	Light Mobile Equipment
Mine Site	Tower light 4 000 W	EBC	10	7	Light Mobile Equipment
Mine Site	Pick-up 4x4 diesel	EBC	20	63	Light Mobile Equipment
Mine Site	Tool truck	EBC	1	14	Light Mobile Equipment
Mine Site	Skid Steer CAT 236B	EBC	1	3	Light Mobile Equipment
Mine Site	Bucket Lift	EBC	1	15	Light Mobile Equipment
Mine Site	Pick-up 4x4 diesel	EBC	5	16	Light Mobile Equipment
Mine Site	Dynamite truck	EBC	2	20	Light Mobile Equipment
Milne Port	Scissors lift	EBC	2	6	Light Mobile Equipment
Milne Port	Bucket Lift 100'	EBC	1	15	Light Mobile Equipment
Milne Port	Pick-up 4x4 diesel	EBC	5	16	Light Mobile Equipment
Milne Port	Dynamite truck	EBC	1	10	Light Mobile Equipment

Table 3
Contractor Equipment Classification

Property Section	Material Item	Owner	Quantity	Revenue Tonne	Securities Classification
e.g. Milne Port or Mine Site	*Description of the material**		*Quantity of the material to be shipped to and stored on the Property (including unit of measurement)*	*Estimated amount of revenue tonnes (mt) assigned to the shipping of material*	
Milne Port	Manlifts 80'	Thyssen Krupp	3	16	Light Mobile Equipment
Milne Port	Manlifts 125'	Thyssen Krupp	3	20	Light Mobile Equipment
Milne Port	Diesel Tower Lights	Thyssen Krupp	12	1	Light Mobile Equipment
Milne Port	Diesel Heavy Truck for hauling material on site	Thyssen Krupp	2	5	Light Mobile Equipment
Milne Port	3/4tons diesel truck (tk IS sub-contractors)	Thyssen Krupp	7	3	Light Mobile Equipment
Milne Port	3/4tons diesel truck (tk IS)	Thyssen Krupp	4	3	Light Mobile Equipment
Milne Port	3/4tons passenger vans	Thyssen Krupp	3	3	Light Mobile Equipment
Milne Port	Skidsteer	Contractor	2	11	Light Mobile Equipment
Milne Port	light plants	Contractor	24	29	Light Mobile Equipment
Milne Port	F-350 crew cab 4x4 Diesel	Contractor	10	48	Light Mobile Equipment
Milne Port	F-350 crew cab w/ fuel tank	Contractor	10	43	Light Mobile Equipment
Milne Port	Crew Van 4x4 15 passenger	Contractor	8	32	Light Mobile Equipment
Milne Port	F-550 Mechanic Truck	Contractor	3	27	Light Mobile Equipment
Milne Port	F-450 CSV trucks	Contractor	5	38	Light Mobile Equipment
Mine Site	80' JLG	Contractor	2	20	Light Mobile Equipment
Mine Site	80' JLG	Contractor	2	20	Light Mobile Equipment
Mine Site	Pick ups	Contractor	3	17	Light Mobile Equipment
Milne Port & Mine Site	Pickup trucks	Allnorth	2	8	Light Mobile Equipment
Mine Site	Tower light	EBC	4	4	Light Mobile Equipment
Mine/ Milne Port	Lighting plants	Nuna	10	8	Light Mobile Equipment
Milne Port	Generator 114 kW	EBC	1	3	Medium Equipment
Milne Port	Oxy fuel cutting systems, induction heating system, 400A welding generators, welding sets, 7m3/min / 250cft/min mobile compressors	Besix	1	7	Medium Equipment
Milne Port	7m3/min / 250cft/min mobile compressors, set of 50 mm PVC perforated tubes	Besix	1	10	Medium Equipment
Milne Port	Generator 150 kVA, Generator 250 kVA, Generator 30 kVA, Generator 100 kVA	Besix	1	19	Medium Equipment
Milne Port	Engine system for mobile trolley movement	Besix	2	8	Medium Equipment
Milne Port	Diesel Welding machines 400-500 amps	Thyssen Krupp	8	1	Medium Equipment
Milne Port	Diesel Generators 135kw (shipment 2017)	Thyssen Krupp	2	3	Medium Equipment
Milne Port	Diesel Generators 60+kw	Thyssen Krupp	2	2	Medium Equipment
Milne Port	Diesel Generator +/- 15-20kw	Thyssen Krupp	4	1	Medium Equipment
Milne Port	Herman Nelson 6700	Contractor	4	5	Medium Equipment
Milne Port	55KW Generator	Contractor	2	2	Medium Equipment
Milne Port	Herman Nelson 6700 all in one	Contractor	3	4	Medium Equipment
Milne Port	Herman Nelson extreme cold BT400NEX-D4A	Contractor	10	3	Medium Equipment
Milne Port	Herman Nelson Flagro-1000 trailer mount	Contractor	2	4	Medium Equipment
Milne Port	RO/RO Truck + VAC for RO/RO - UNIT 1374	Nuna	1	30	Medium Mobile Equipment
Mine/ Milne Port	Busses 42 passenger	Nuna	3	24	Medium Mobile Equipment
Mine Site	Bus 48 passengers	EBC	2	16	Medium Mobile Equipment
Mine Site	Mechanic truck	EBC	1	12	Medium Mobile Equipment
Mine Site	Spare parts trailers	EBC	1	28	Medium Mobile Equipment
Milne Port	Platform truck	EBC	1	15	Medium Mobile Equipment
Milne Port	Drilling Rig LB 36-410 (rented)	EBC	1	82	Medium Mobile Equipment
Milne Port	Piling and drilling Rig LRB 355 (rented)	EBC	1	76	Medium Mobile Equipment
Milne Port	Oscillator VRM KL (rented)	EBC	1	17	Medium Mobile Equipment
Milne Port	Dozer D6 - Type Caterpillar D6 R II	Besix	1	24	Medium Mobile Equipment
Milne Port	Compactor - 9.2T Articulated tandem roller w/ 2 vibratory drums - Type Hamm HD 90	Besix	1	8	Medium Mobile Equipment
Milne Port	Mixer Truck 6/9 m3	Besix	1	12	Medium Mobile Equipment
Milne Port	80T extensible semi-trailer	Besix	2	46	Medium Mobile Equipment
Milne Port	125 KW/170 HP tractor for 80T semi-trailer	Besix	2	19	Medium Mobile Equipment
Milne Port	Maintenance truck (water/fuel/maintenance)	Besix	1	5	Medium Mobile Equipment
Milne Port	Telehandler 10,000lbs	Thyssen Krupp	3	45	Medium Mobile Equipment
Milne Port	53' Flat Bed trailer (3) + 85' extendable trailer (1)	Thyssen Krupp	4	15	Medium Mobile Equipment
Milne Port	Pettibone 445F w/ high rail	Contractor	3	0	Medium Mobile Equipment
Milne Port	Rail car mover	Contractor	3	2	Medium Mobile Equipment
Milne Port	Telehandler	Contractor	4	63	Medium Mobile Equipment
Milne Port	Diesel Rail Heater Drapeau 2	Contractor	2	24	Medium Mobile Equipment
Milne Port	Kennworth 880 w/ winch	Contractor	2	37	Medium Mobile Equipment
Milne Port	Kennworth 880 w/ grapple	Contractor	1	26	Medium Mobile Equipment
Milne Port	highway trailer 48 foot	Contractor	2	17	Medium Mobile Equipment
Milne Port	highway trailer 40 foot lowbed	Contractor	2	16	Medium Mobile Equipment
Milne Port	trailer w/ rail	Contractor	2	21	Medium Mobile Equipment
Milne Port	Kennworth 880 w/hirail & crane	Contractor	1	32	Medium Mobile Equipment

Table 3
Contractor Equipment Classification

Property Section	Material Item	Owner	Quantity	Revenue Tonne	Securities Classification
e.g. Milne Port or Mine Site	*Description of the material**		*Quantity of the material to be shipped to and stored on the Property (including unit of measurement)*	*Estimated amount of revenue tonnes (mt) assigned to the shipping of material*	
Milne Port	Kennwoth 370 fuel & lube truck (filled)	Contractor	2	82	Medium Mobile Equipment
Milne Port	Kennworth 880 Dump Truck w/ hirail	Contractor	2	35	Medium Mobile Equipment
Milne Port	Geismar Power Jack Model RV100	Contractor	3	5	Medium Mobile Equipment
Milne Port	Track Welding Truck	Contractor	3	123	Medium Mobile Equipment
Milne Port	Track Welding Truck	Contractor	3	123	Medium Mobile Equipment
Mine Site	bus	Contractor	1	10	Medium Mobile Equipment
Milne Port	20T Fork Lift	Contractor	4	120	Medium Mobile Equipment
Milne Port	5 T fork Lift	Contractor	2	30	Medium Mobile Equipment
Milne Port	Container handler	Contractor	1	25	Medium Mobile Equipment
Milne Port	Tractors Standard	Contractor	10	80	Medium Mobile Equipment
Milne Port	Tractors Heavy Duty (80 T)	Contractor	8	64	Medium Mobile Equipment
Milne Port	Tractor Trailers Standard	Contractor	20	400	Medium Mobile Equipment
Milne Port	Tractor trailers extended (Carry 40 m L Material)	Contractor	16	400	Medium Mobile Equipment
Milne Port	Tractor trailers Low Boy	Contractor	4	120	Medium Mobile Equipment

Typical Culvert Details

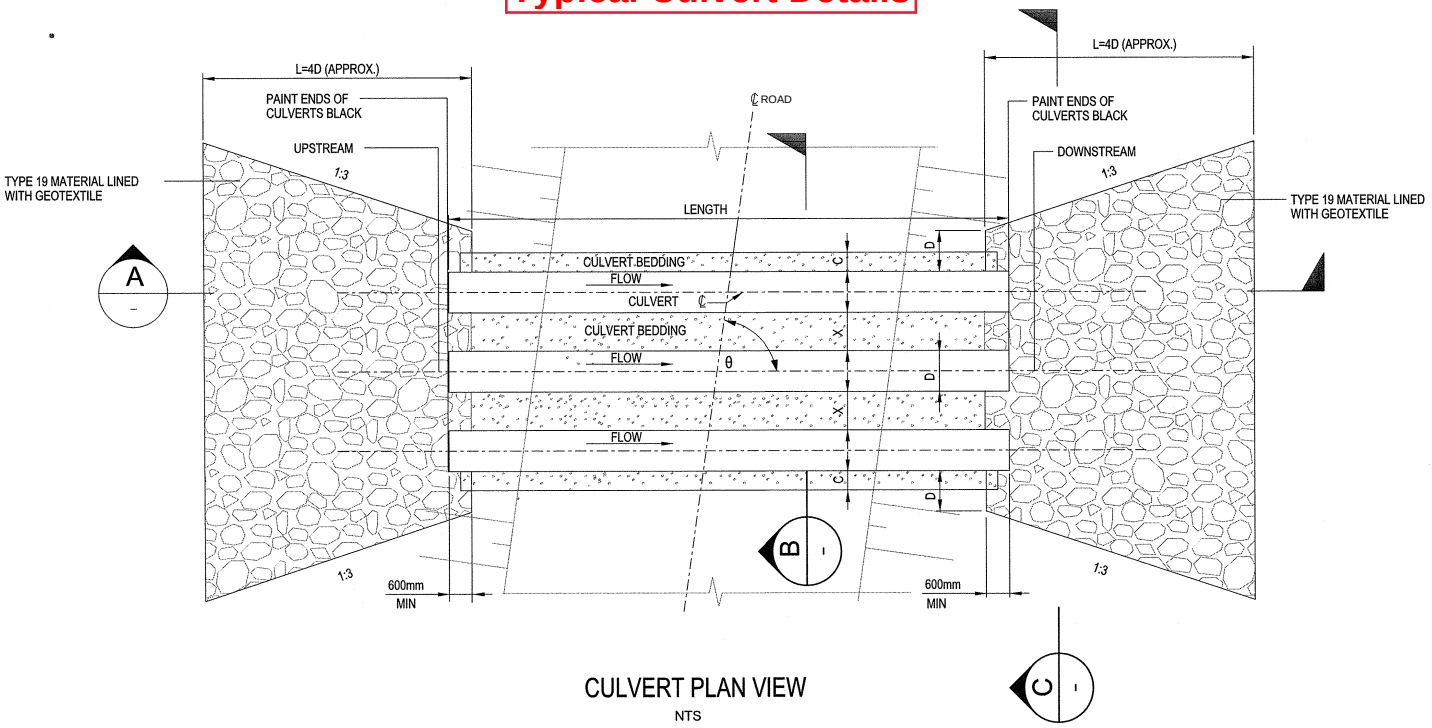

CULVERT PLAN VIEW

NTS

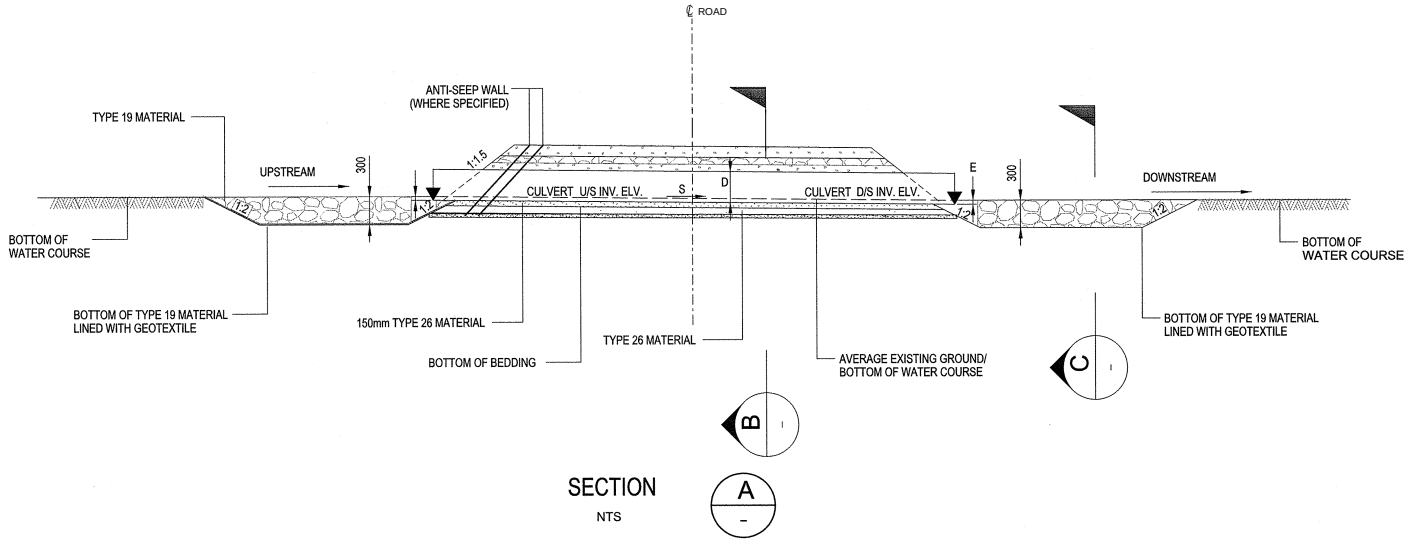

SECTION

NTS

A

Typical Culvert Details

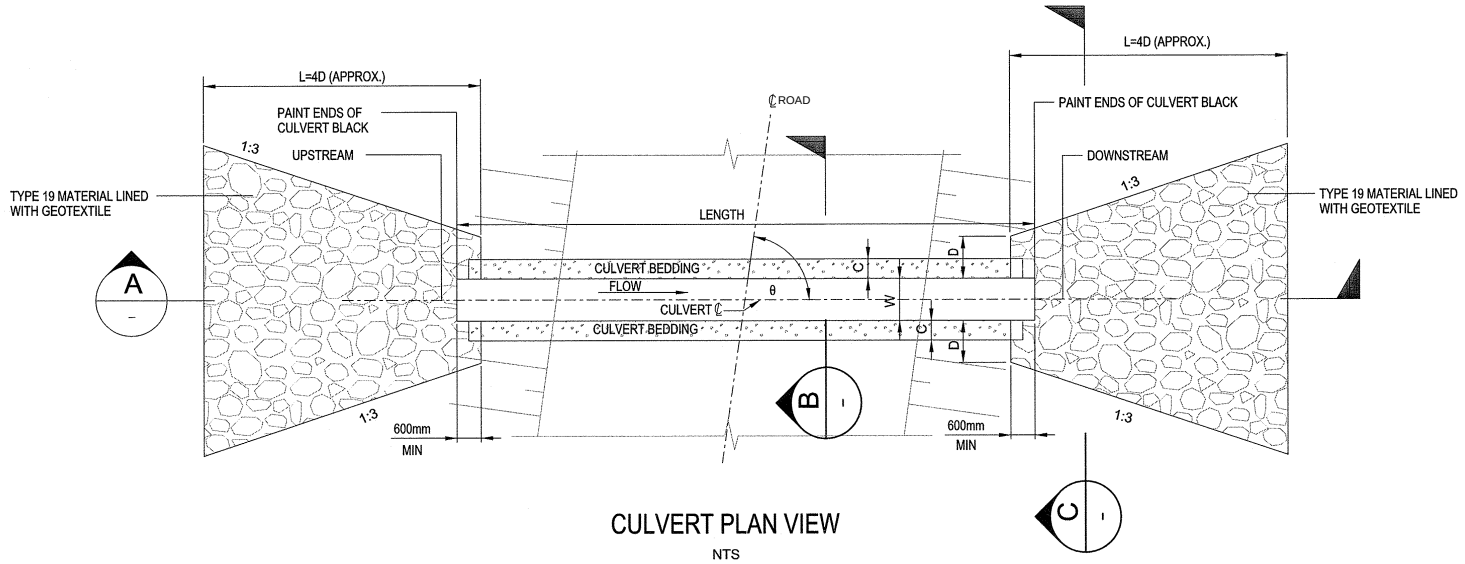

CULVERT PLAN VIEW

NTS

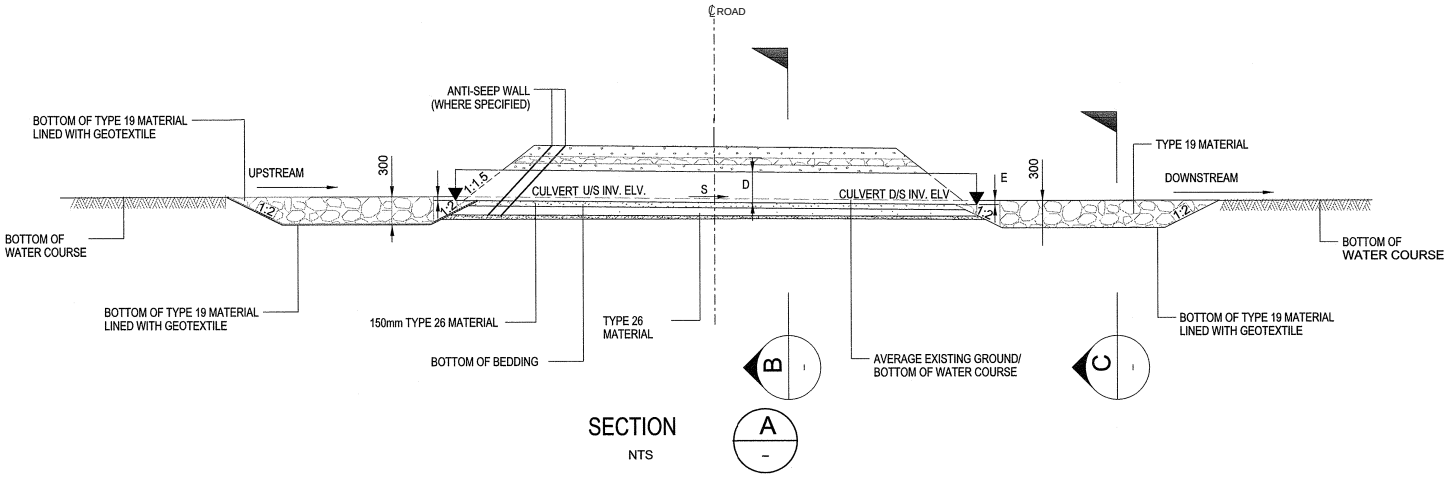

SECTION

NTS

Typical Culvert Details

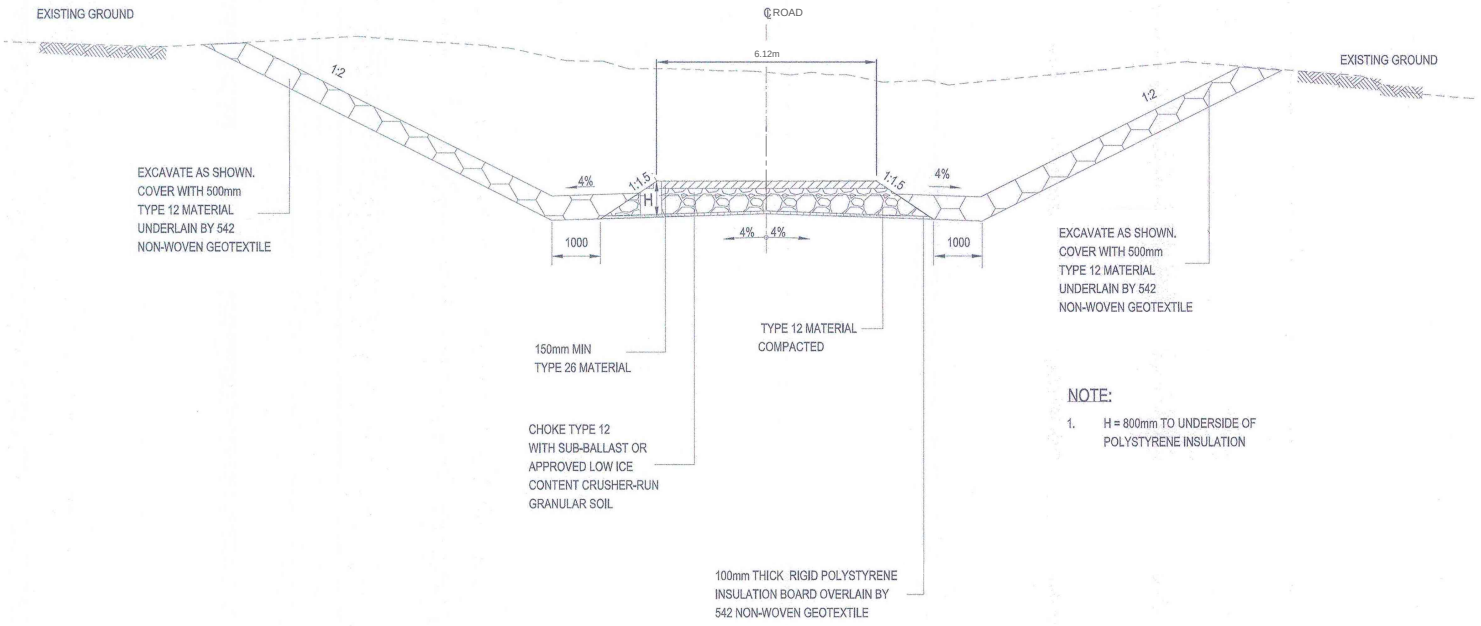

TYPICAL CROSS SECTION (CUT IN PERMAFROST)

NTS

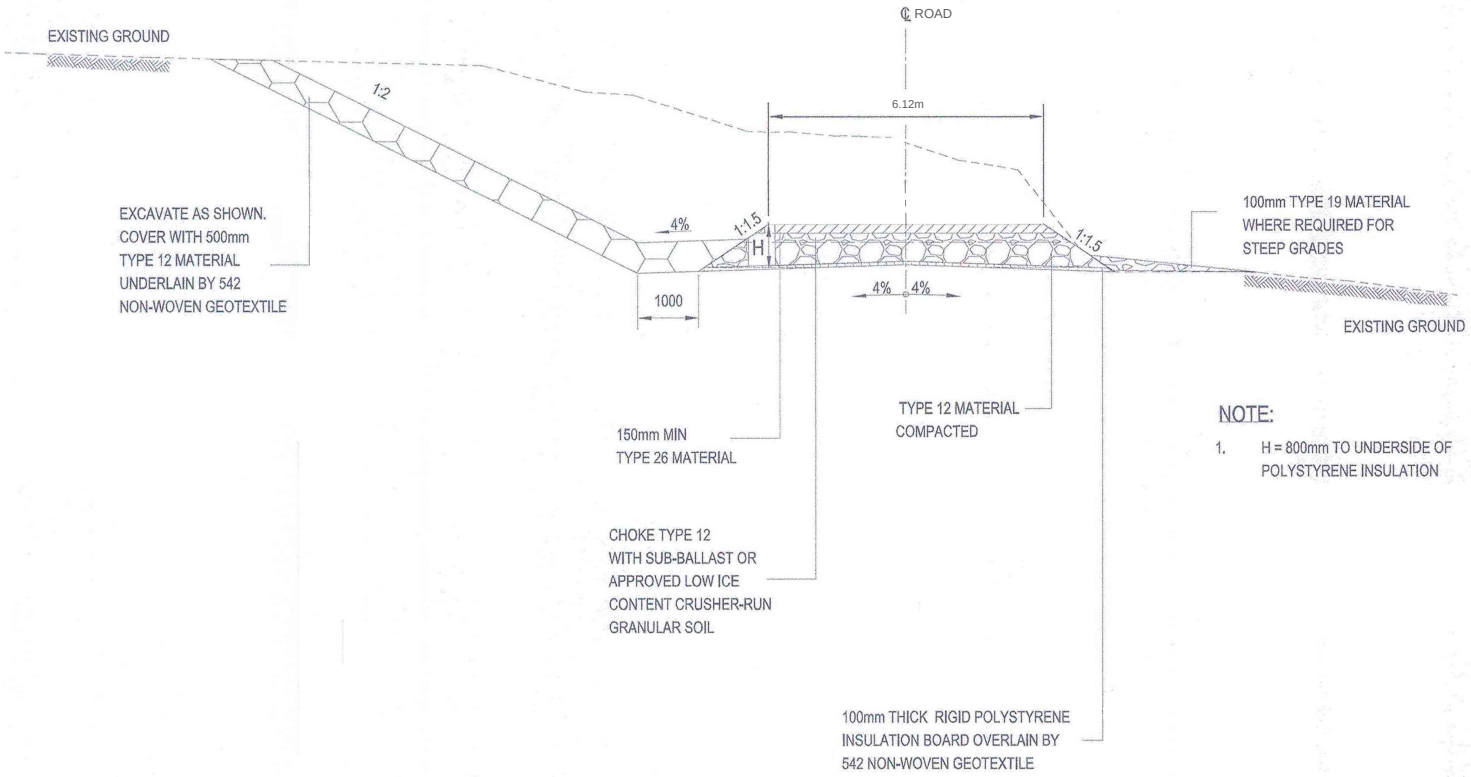

TYPICAL CROSS SECTION (CUT IN PERMAFROST WITH DAYLIGHTING)

NTS

Typical Culvert Details

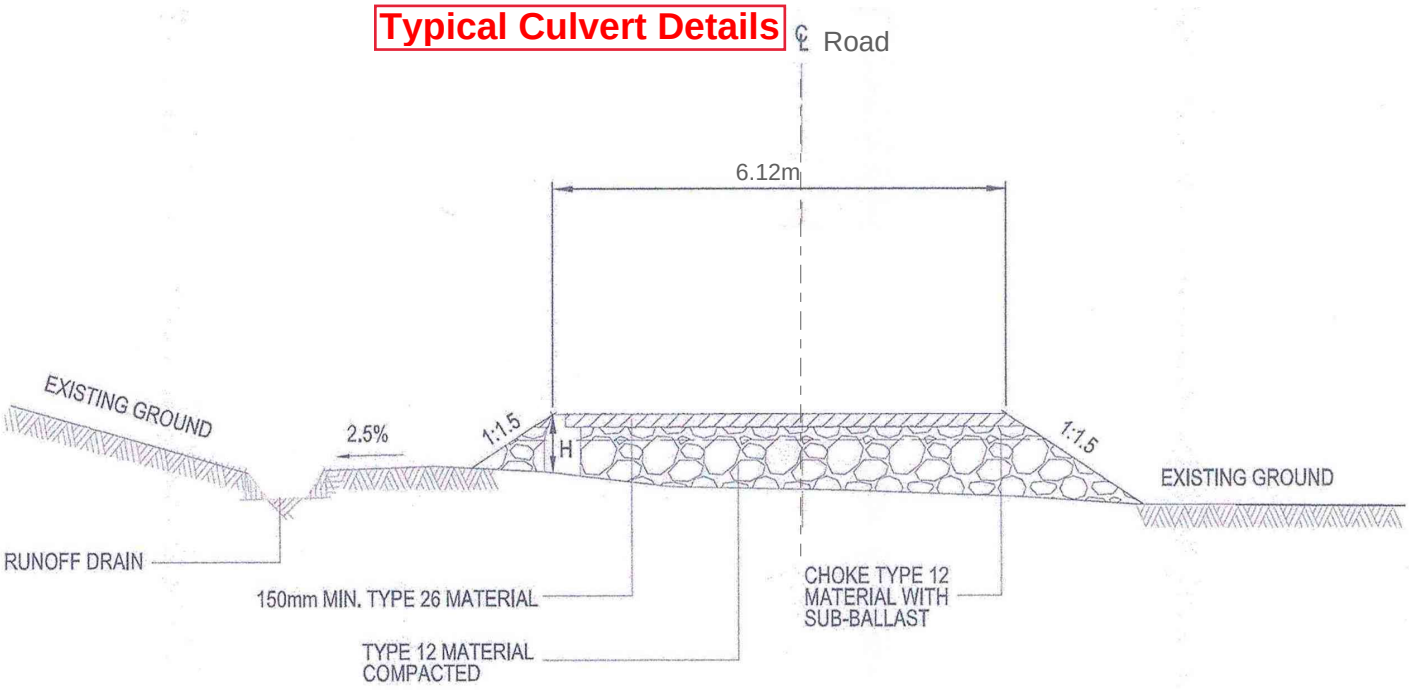

TYPICAL CROSS SECTION (FILL)

Tote Road Mobile Camps Site Plan

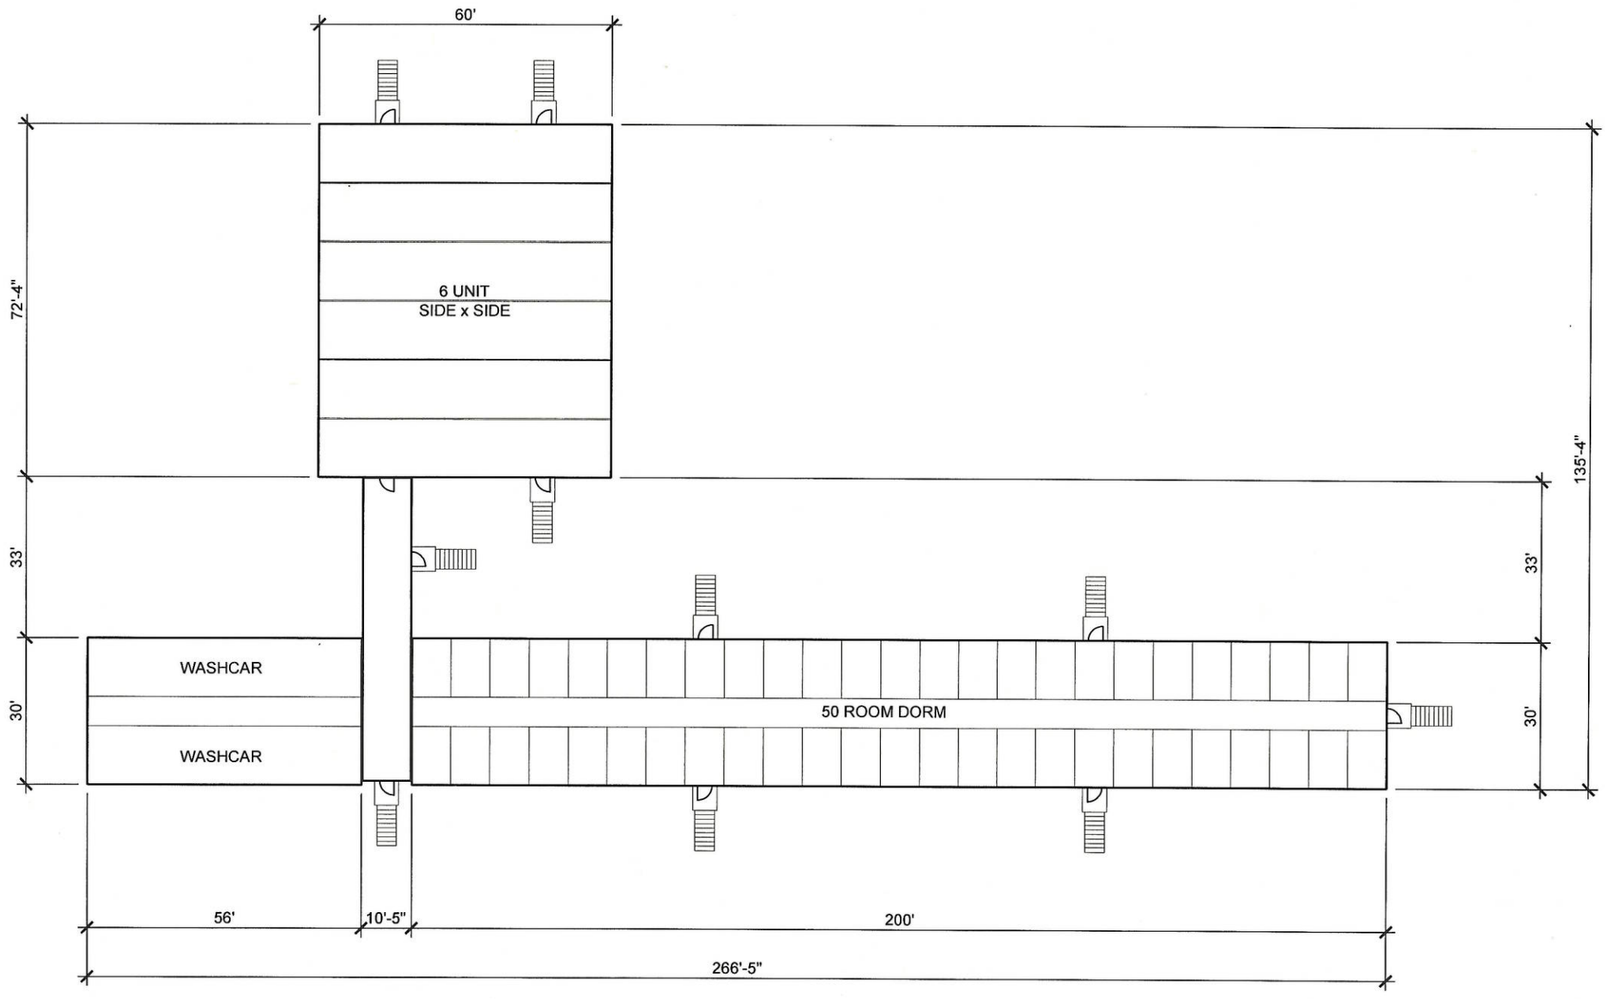

DIMENSIONS ARE NOMINAL
SAMPLE DRAWING - TO BE USED AS A GUIDE ONLY

THESE DRAWINGS AND DESIGNS ARE THE SOLE PROPERTY OF HORIZON NORTH AND MAY NOT BE REPRODUCED OR SUBMITTED TO OUTSIDE PARTIES WITHOUT THE EXPRESSED WRITTEN CONSENT OF HORIZON NORTH

No.	Y	M	D	REVISION	BY	CHKD
1	17	08	29	ISSUED FOR REVIEW	TS	DG

HORIZON NORTH

PROJ # :	
TN # :	
SCALE :	1" = 30'-0"
DRAWN BY :	TS
CHECKED :	DG

BAFFINLAND IRON MINES

BAFFINLAND SHORT TERM ACCOMMODATION CAMP
SITE PLAN

DWG No.:
AF-011-010

Last Plot: Aug. 29, 2017 - 2:09pm, Plot By: TSABYAN Drawing Location: J:\PROPOSALS\((HNCC PROPOSALS))\170829 - UNNAMED\UNNAMED.DWG