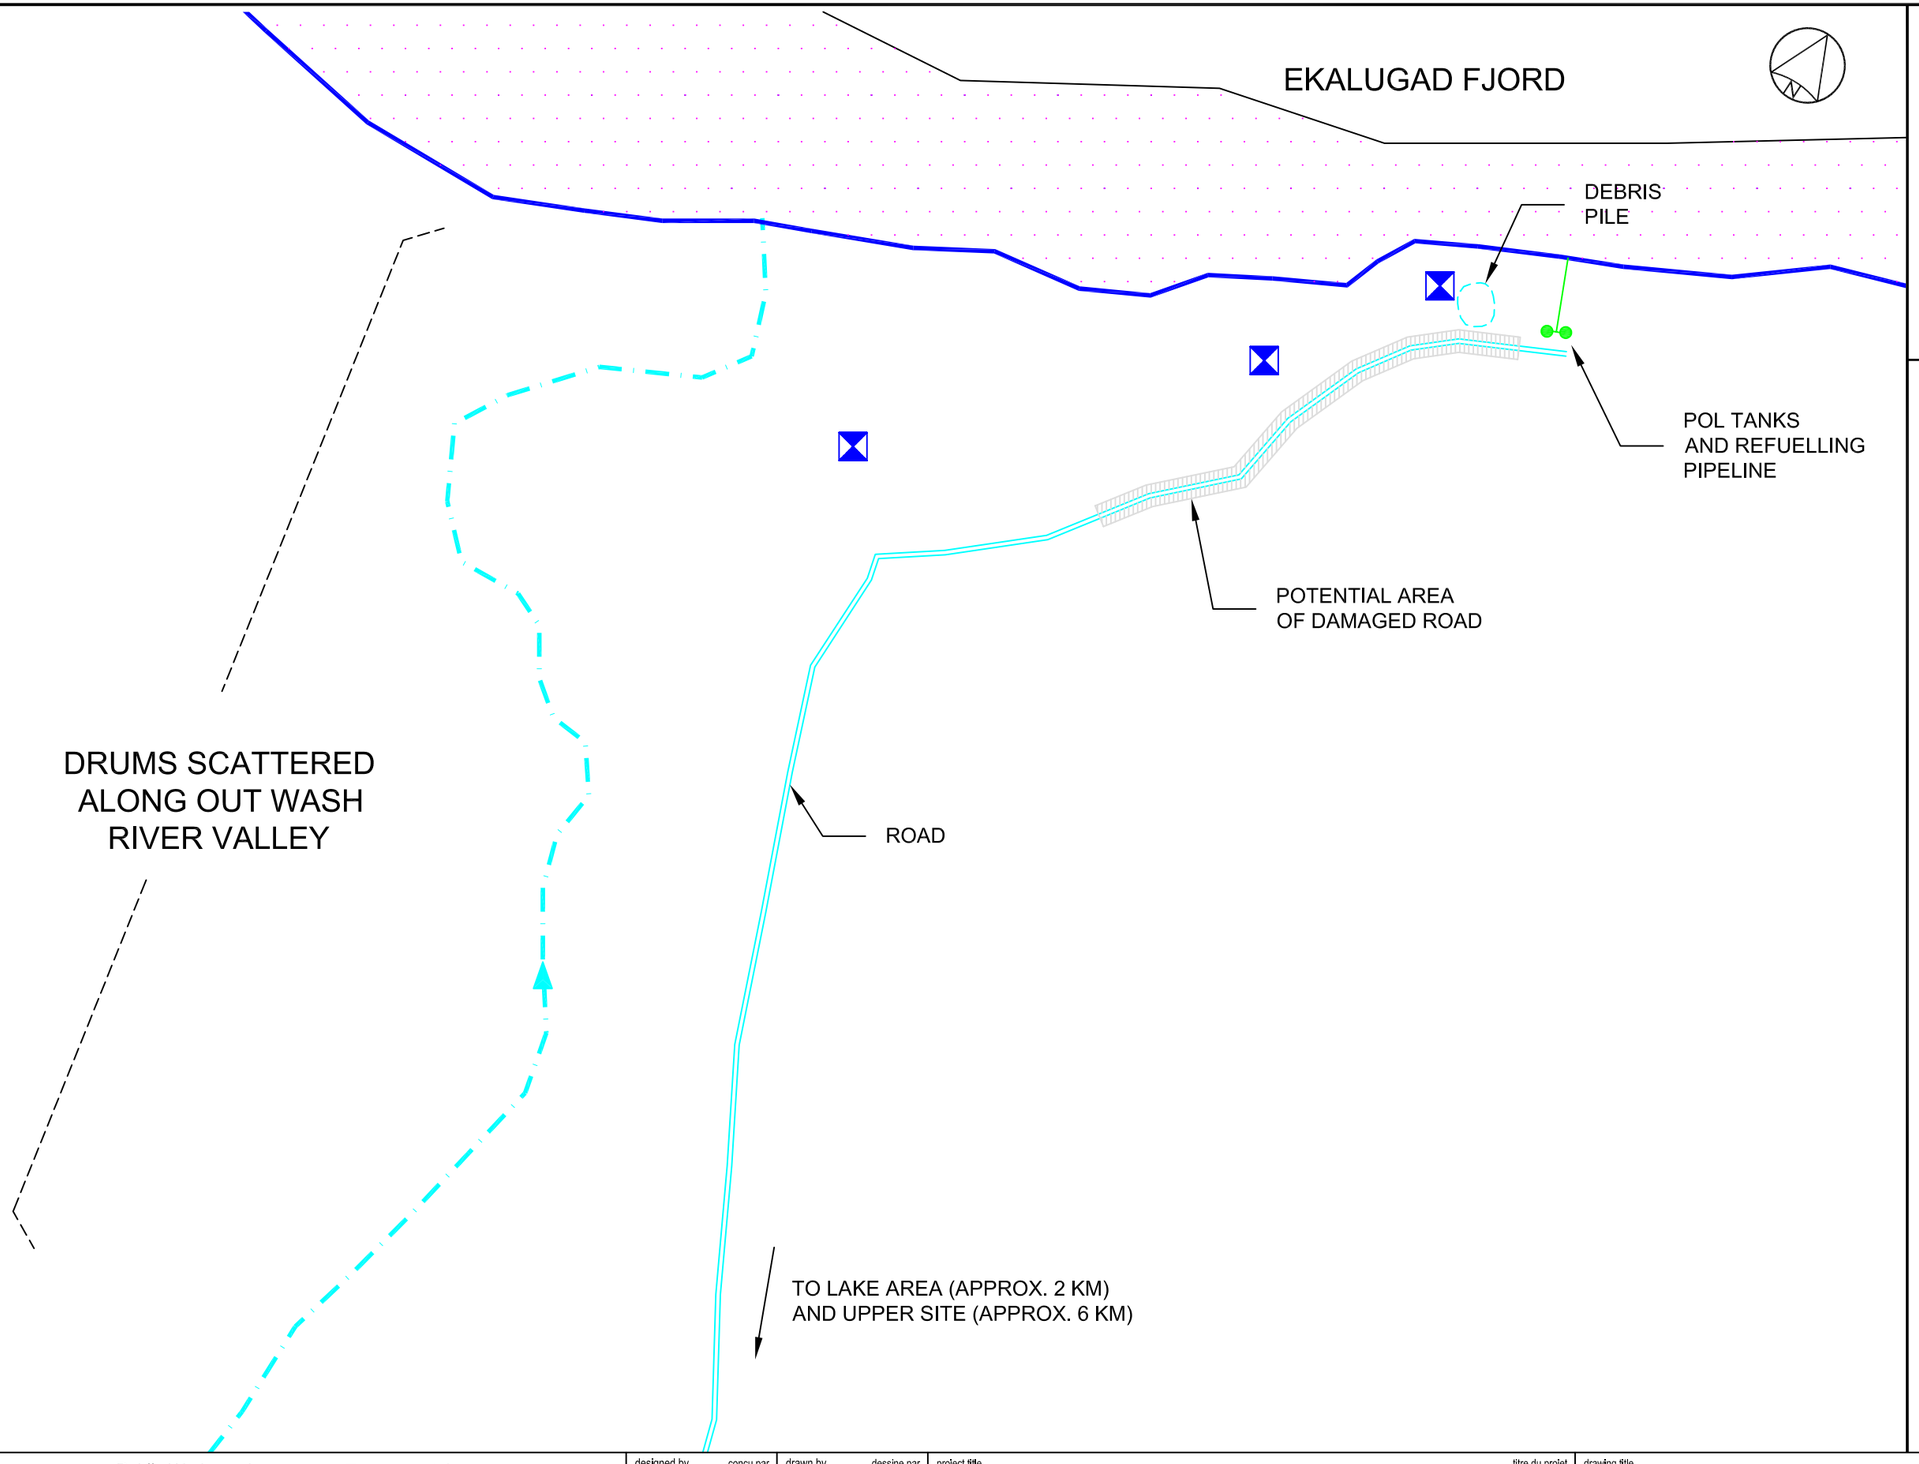

BASE INFORMATION SHOWN
COURTESY OF
QIKIQTAALUK CORPORATION
& SINNANI INC.
AS PREPARED FOR

DEPARTMENT OF INDIAN AFFAIRS AND NORTHERN DEVELOPMENT

General Notes:

1. ALL DIMENSIONS AND OBJECT LOCATIONS ARE APPROXIMATE AND NEED TO BE CONFIRMED WITH SURVEYING.
2. DRAWINGS ARE BASED ON AERIAL PHOTOS TAKEN IN 1994, SITE PICTURES PROVIDED BY RMC-ESG, AND SITE VISIT (AUGUST 2001)
3. ELEVATIONS ARE APPROXIMATE.

Legend:

- ROAD
- RIVER
- BUILDING/STRUCTURE
- BUILDING SLAB (DEMOLISHED)
- DRUM CACHE

Public Works and Government Services Canada
Travaux publics et Services gouvernementaux Canada

REAL PROPERTY SERVICES
Western Region

designed by / concu par
drawn by / dessine par
approved by / approuve par
PWGSC Project Manager / Administrateur de Projets TPSGC

project title / titre du projet
FOX-C, EKALUGAD FJORD
INTERMEDIATE DEW LINE SITE
DWG 2001-152B-003: Lower Site Beach Area

drawing title / titre du dessin
APPROXIMATE SITE LAYOUT
EKALUGAD FJORD (FOX-C) :
DWG 2001-152B-003: Lower Site Beach Area

scale / echelle: 1:5,000
date: May 25/04
project no. / projet no.: 413759
sheet / feuille: 2001-152B-03