


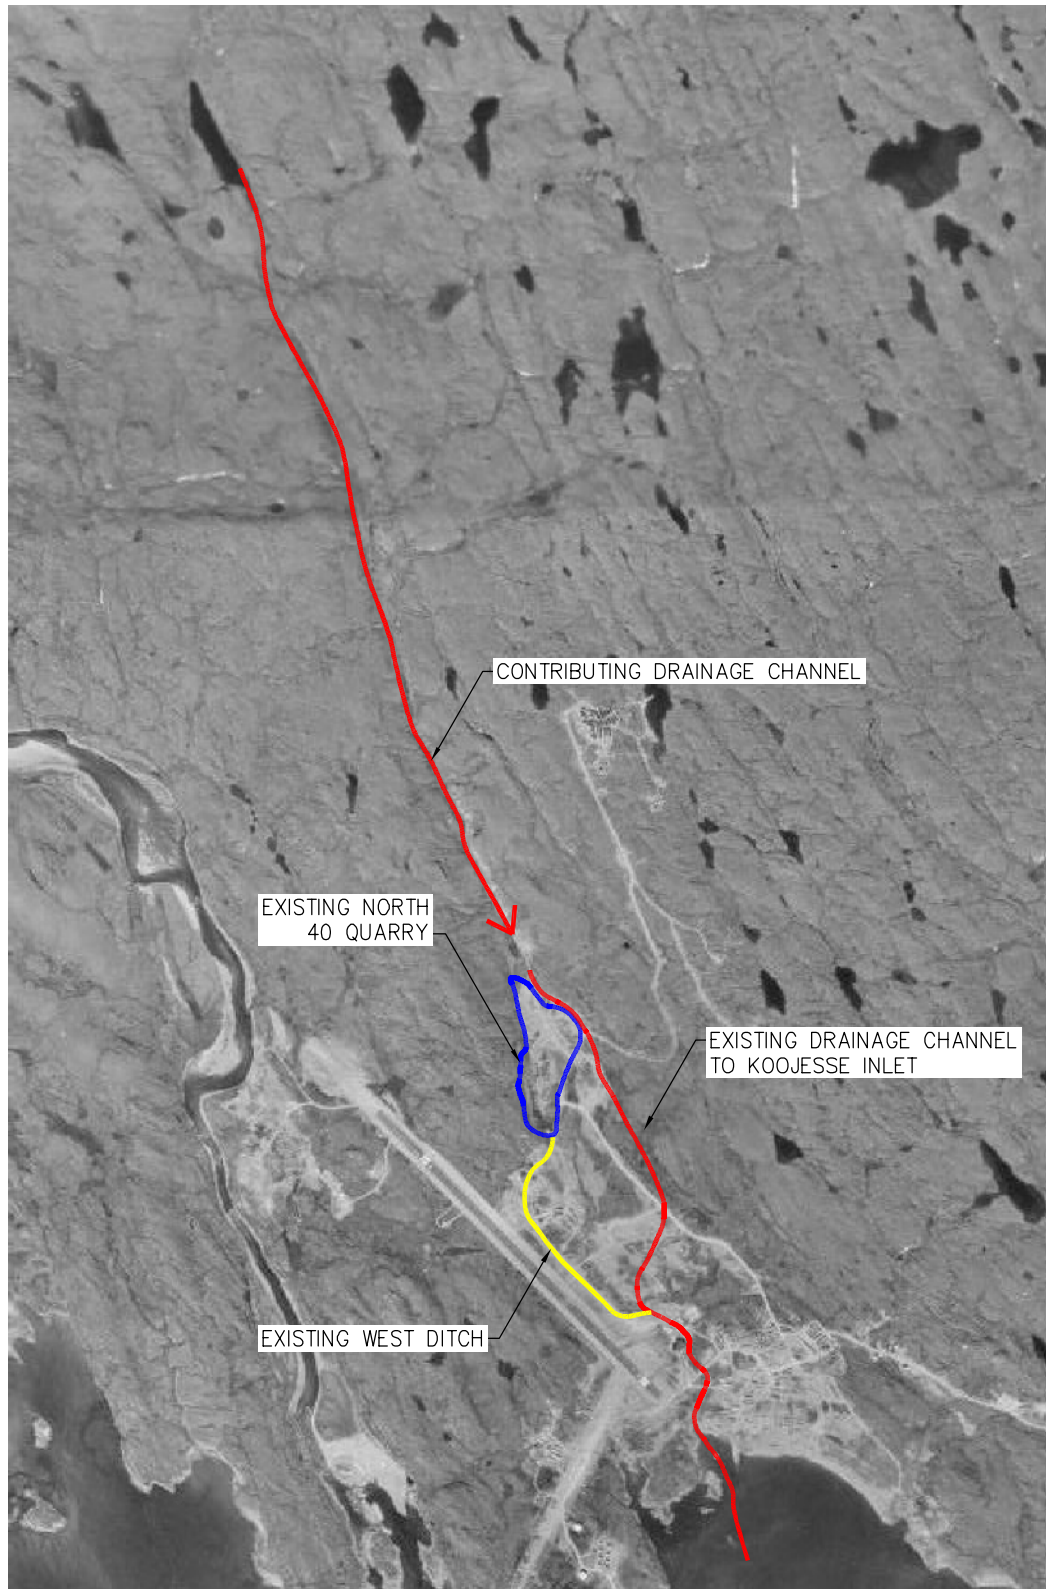

0 500m 1km 1.5km 2km 2.5km
1:50000

CLIENT/PROJECT DESCRIPTION
NUNAVUT
RE-OPENING OF TAXI 'A' AND REHABILITATION OF APRON 1
NUNAVUT, IQALUIT



EBA Engineering Consultants Ltd.

SCALE/EBA PROJECT NO.

AS SHOWN
9600257

DATE/DRAWN BY:

06/01/23
DCH/RRK

TITLE/EBA DRAWING NO.

DRAINAGE CHANNEL
FIGURE 2