CONTAMINATED SOIL				
AREA	APPROX. AREA (m^2)	ESTIMATED IN PLACE VOLUME (m^3)	REFERENCE POINT NORTHING	REFERENCE POINT EASTING
TIER I				
C1-GAR	249	71	7 620 919.2	389 218.2
C1-MOD	295	73	7 620 862.1	389 321.7
C1-DISH	48	15	7 620 740.2	389 307.6
SPOL	34	10	7 620 673.7	389 341.5
OSAN	174	13	7 620 951.0	389 438.9
MOGAS	16	5	7 620 585.0	389 104.9
OUTFALL	614	184	7 620 705.3	389 429.9
TIER II				
C1-WAR	213	64	7 620 864.1	389 272.9
C1-MOD	1824	622	7 620 862.1	389 321.7
C1-DISH	226	68	7 620 740.2	389 307.6
SPOL	100	30	7 620 673.7	389 341.5

CONTAMINATED SOIL				
AREA	APPROX. AREA (m^2)	ESTIMATED IN PLACE VOLUME (m^3)	REFERENCE POINT NORTHING	REFERENCE POINT EASTING
TIER II (CONT'D)				
SELF	57	17	7 620 527.0	389 255.4
SWLF	75	15	7 620 939.4	389 022.4
SSDA	52	21	7 620 700.0	389 195.8
OUTFALL	612	190	7 620 705.3	389 429.9
TYPE B				
C1-WAR	16	16	7 620 864.1	389 272.9
C1-GAR	1251	1376	7 620 919.2	389 218.2
C1-MOD	16	11	7 620 862.1	389 321.7
C1-DISH	320	160	7 620 740.2	389 307.6
HAZARDOUS				
OUTFALL	60	18	7 620 705.3	389 429.9

TEMPORARY BENCHMARKS				
NO.	COORDINATES NORTHING	COORDINATES EASTING	ELEV.	DESCRIPTION
4	7 620 926.762	389 215.022	32.618	25mm PIPE
5	7 620 698.184	389 159.269	31.690	19mm BAR
6	7 620 553.879	389 221.185	29.434	19mm PIPE
UMA210	7 620 542.577	389 411.619	28.527	19mm REBAR AND CAP
UMA211	7 620 648.976	389 119.471	30.850	19mm REBAR AND CAP
UMA212	7 621 009.494	389 132.441	26.670	19mm REBAR AND CAP

NOTE:
DETAILS OF CONTAMINATED SOIL AREAS, INCLUDING COORDINATE POINTS, WILL BE PROVIDED PRIOR TO CONSTRUCTION.

COORDINATE POINTS STATION WEST LANDFILL REGRADING		
NO.	NORTHING	EASTING
101	7 620 956.3	389 018.5
102	7 620 958.2	389 032.3
103	7 620 953.0	389 038.3
104	7 620 922.9	389 055.6
105	7 620 908.0	389 050.1
106	7 620 903.3	389 036.9
107	7 620 908.4	389 021.6
108	7 620 921.1	389 004.4

COORDINATE POINTS MODULE TRAIN DEBRIS REGRADING		
NO.	NORTHING	EASTING
109	7 620 759.0	389 419.5
110	7 620 759.4	389 422.7
111	7 620 752.7	389 425.7
112	7 620 749.8	389 423.5
113	7 620 752.5	389 419.4
114	7 620 772.1	389 478.1
115	7 620 772.5	389 484.5
116	7 620 765.6	389 486.6
117	7 620 764.9	389 478.4

COORDINATE POINTS STATION SOUTH DEBRIS REGRADING		
NO.	NORTHING	EASTING
118	7 620 735.5	389 178.4
119	7 620 738.7	389 193.4
120	7 620 730.0	389 215.4
121	7 620 722.7	389 213.2
122	7 620 720.9	389 205.0
123	7 620 711.3	389 200.3
124	7 620 725.4	389 172.6
125	7 620 692.4	389 183.3
126	7 620 687.7	389 190.7
127	7 620 675.4	389 189.7
128	7 620 672.9	389 180.1
129	7 620 682.0	389 175.6
130	7 620 676.6	389 214.1
131	7 620 693.7	389 239.3
132	7 620 690.5	389 242.5
133	7 620 682.0	389 236.3
134	7 620 643.9	389 189.1
135	7 620 645.5	389 185.5
136	7 620 653.5	389 189.0

COORDINATE POINTS SOUTHWEST DEBRIS AREA REGRADING		
NO.	NORTHING	EASTING
137	7 620 648.7	389 089.3
138	7 620 647.1	389 106.9
139	7 620 636.9	389 111.2
140	7 620 620.1	389 102.5
141	7 620 619.4	389 083.2
142	7 620 640.0	389 080.7

COORDINATE POINTS SOUTHEAST LANDFILL REGRADING		
NO.	NORTHING	EASTING
143	7 620 631.4	389 228.8
144	7 620 621.9	389 241.5
145	7 620 608.5	389 237.2
146	7 620 606.6	389 230.0
147	7 620 615.1	389 222.0
148	7 620 587.4	389 244.6
149	7 620 582.8	389 268.1
150	7 620 570.8	389 272.3
151	7 620 565.5	389 269.6
152	7 620 558.9	389 236.6
153	7 620 539.8	389 222.0
154	7 620 538.2	389 207.3
155	7 620 561.1	389 211.1

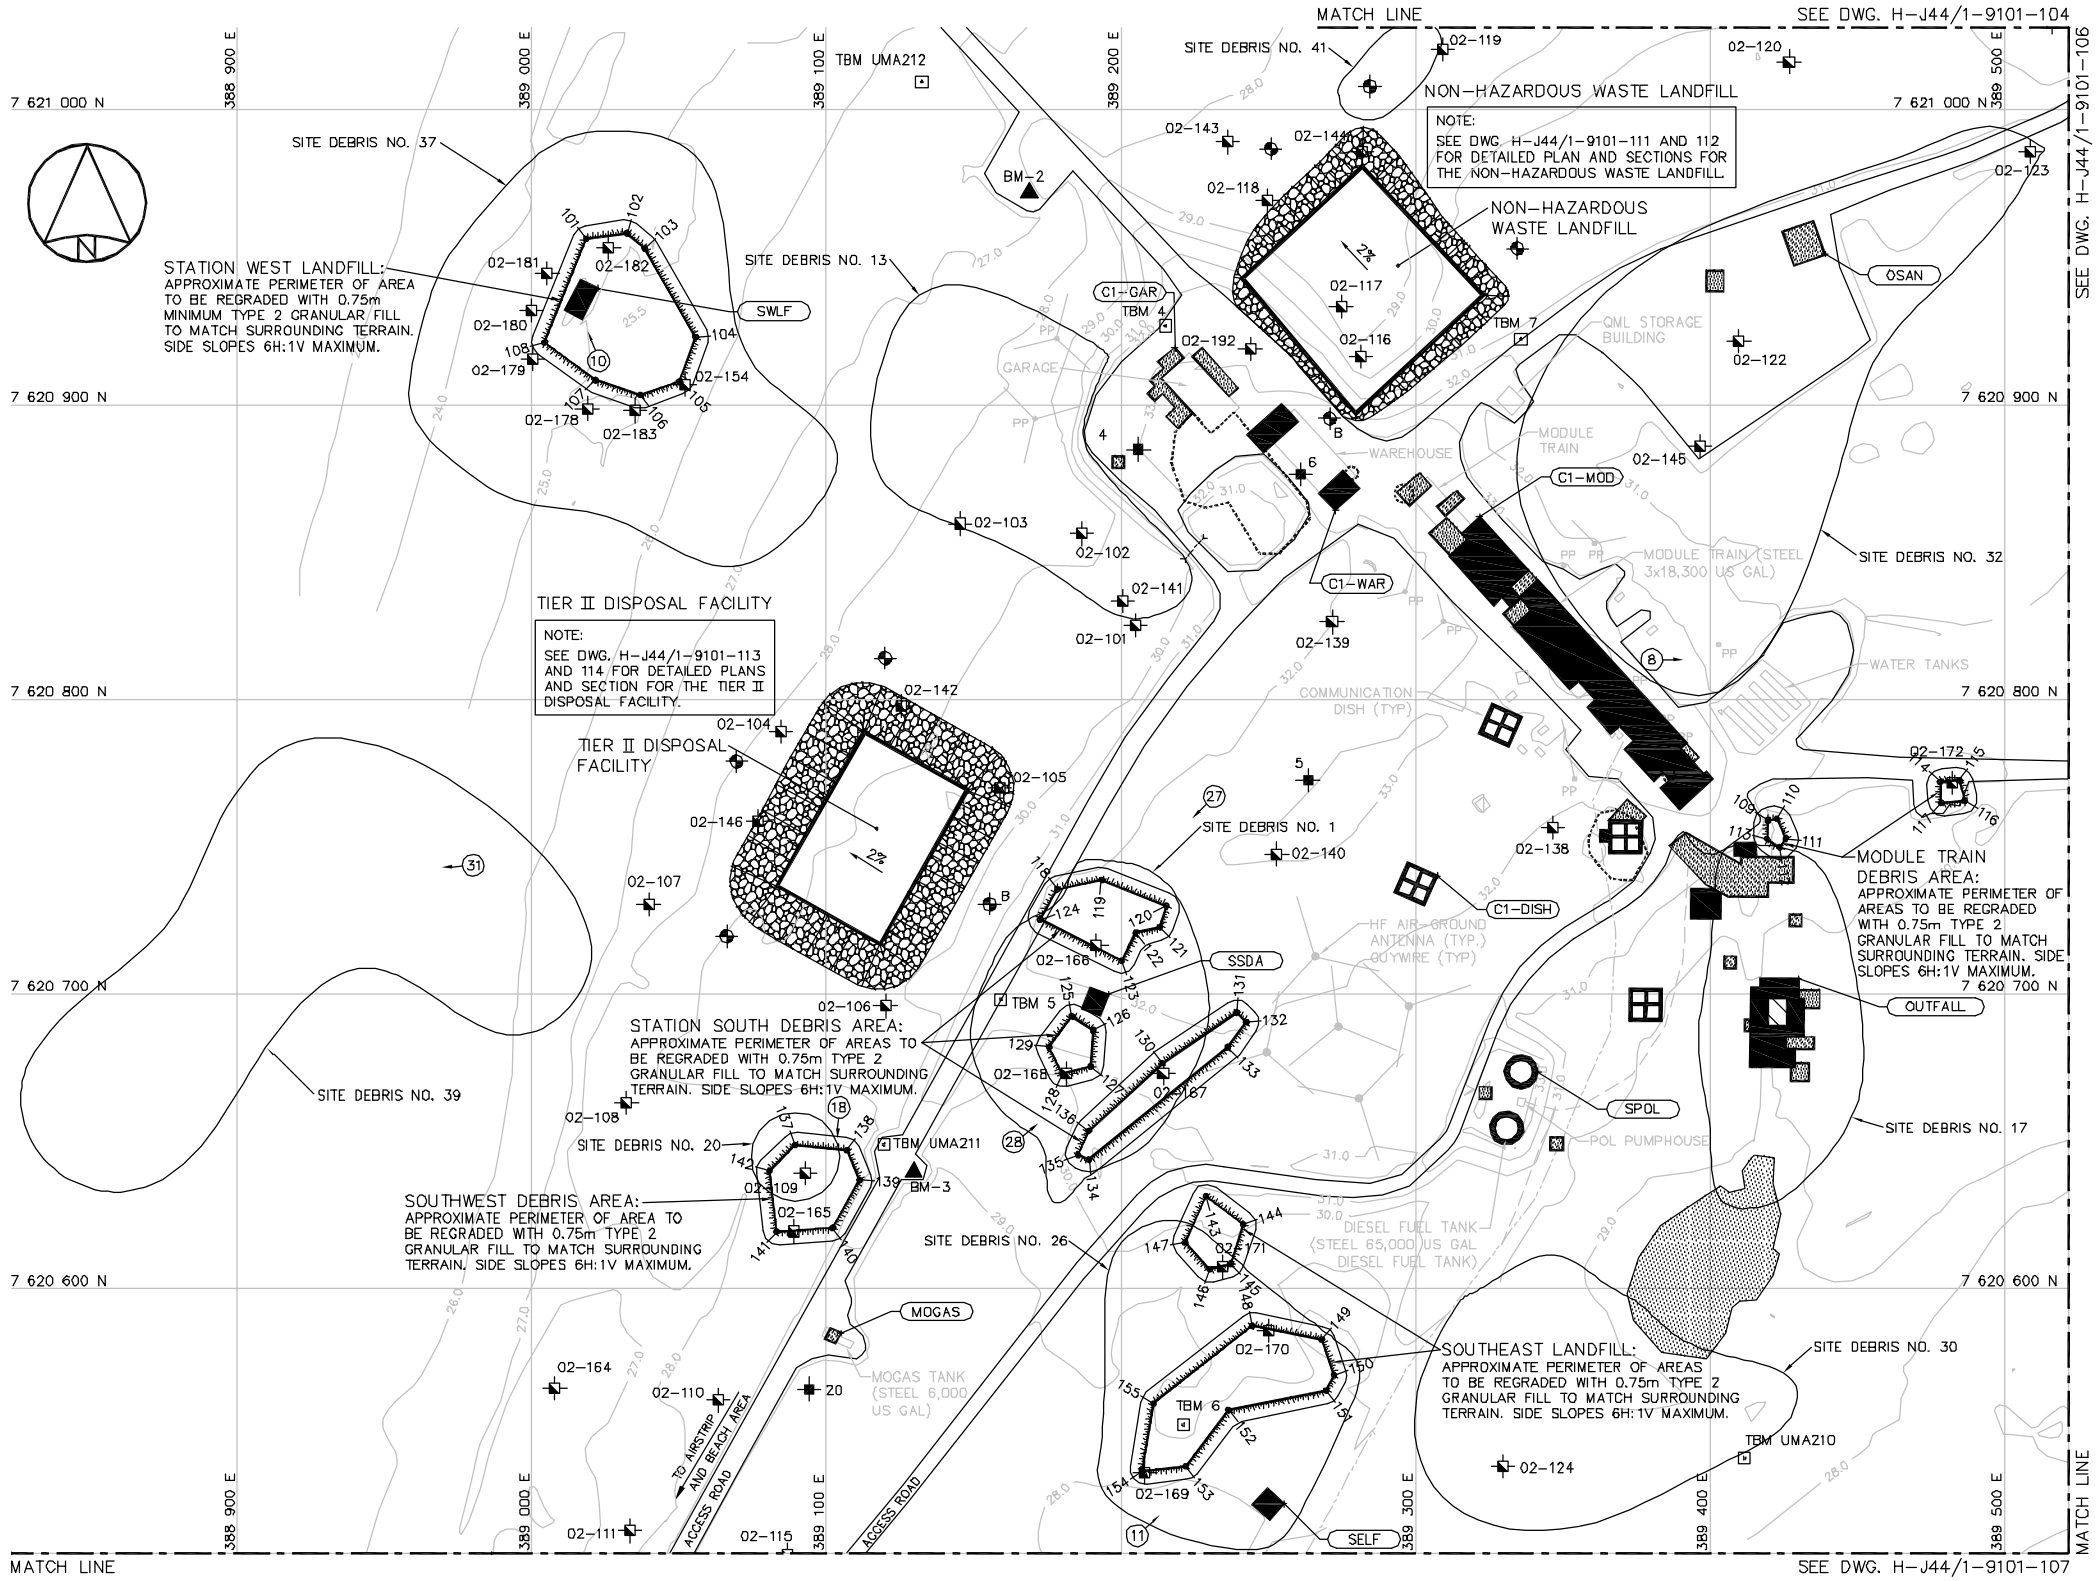

National Défense
Defence nationale

Headquarters
Quartier général

General Notes:

1. ALL COORDINATES ARE REFERENCED TO UTM ZONE 14N, NAD83.
2. ALL NON-HAZARDOUS DEBRIS TO BE PLACED IN NON-HAZARDOUS WASTE LANDFILL.
3. ALL DIMENSIONS ARE IN METRES UNLESS NOTED OTHERWISE.
4. FOR MONITORING WELL AND PERMANENT SURVEY CONTROL (BENCHMARK) INSTALLATION DETAILS, SEE DWG. H-J44/1-9101-122. LOCATIONS TO BE APPROVED BY THE ENGINEER.
5. CONTAMINATED SOIL CLASSIFICATIONS ARE BASED ON DISPOSAL REQUIREMENTS.
6. REFER TO TABLE 02219-1 IN SPECIFICATIONS FOR DESCRIPTION OF DEBRIS AREAS.

Legend:

- TBM7 TEMPORARY BENCHMARK
- DCC TIER I CONTAMINATED SOILS
- DCC TIER II CONTAMINATED SOILS
- TYPE B CONTAMINATED SOILS
- HAZARDOUS CONTAMINATED SOILS
- GROUNDWATER MONITORING WELL
- TEST PIT LOCATION (1993)
- TEST PIT LOCATION (2002)
- BM-2 PROPOSED PERMANENT BENCHMARK LOCATION (2). (SEE NOTE 4).
- PROPOSED MONITORING WELL LOCATION (6)
- B PROPOSED BACKGROUND MONITORING WELL LOCATION (2)
- 19 PHOTOGRAPHIC VIEWPOINT
- 250 COORDINATE POINT

No.	DATE	REVISION	REVISION	APPR.

DRAFT

UMA | AECOM SGE Acres

SCALE – ECHELLE 20 10 0 20 40 60m

PROJECT – PROJET
CAM-1 JENNY LIND ISLAND

DEW LINE CLEAN UP

© COPYRIGHT
HER MAJESTY THE QUEEN IN RIGHT OF CANADA 2006, AS REPRESENTED BY THE MINISTER OF NATIONAL DEFENCE.

TRADE – METIER: SITING
DATE: 2006-02-28

SUBJECT – SUJET
STATION AREA
SITE PLAN

PRODUCTION	CONCURRENCE – ASSENTIMENT	
DESIGNED ETUDIE ANP/RRM		DES OFF AGENT CONCEPT
DRAWN DESSINE LJV		SECT HD CHEF SECT
CHECKED VERIFIE KMS		DES MGR GEST CONCEPT
COORDINATION SMS	REVIEWED – REVU	

DWG. NO. – DESSIN NO.
H-J44/1-9101-105

Canada