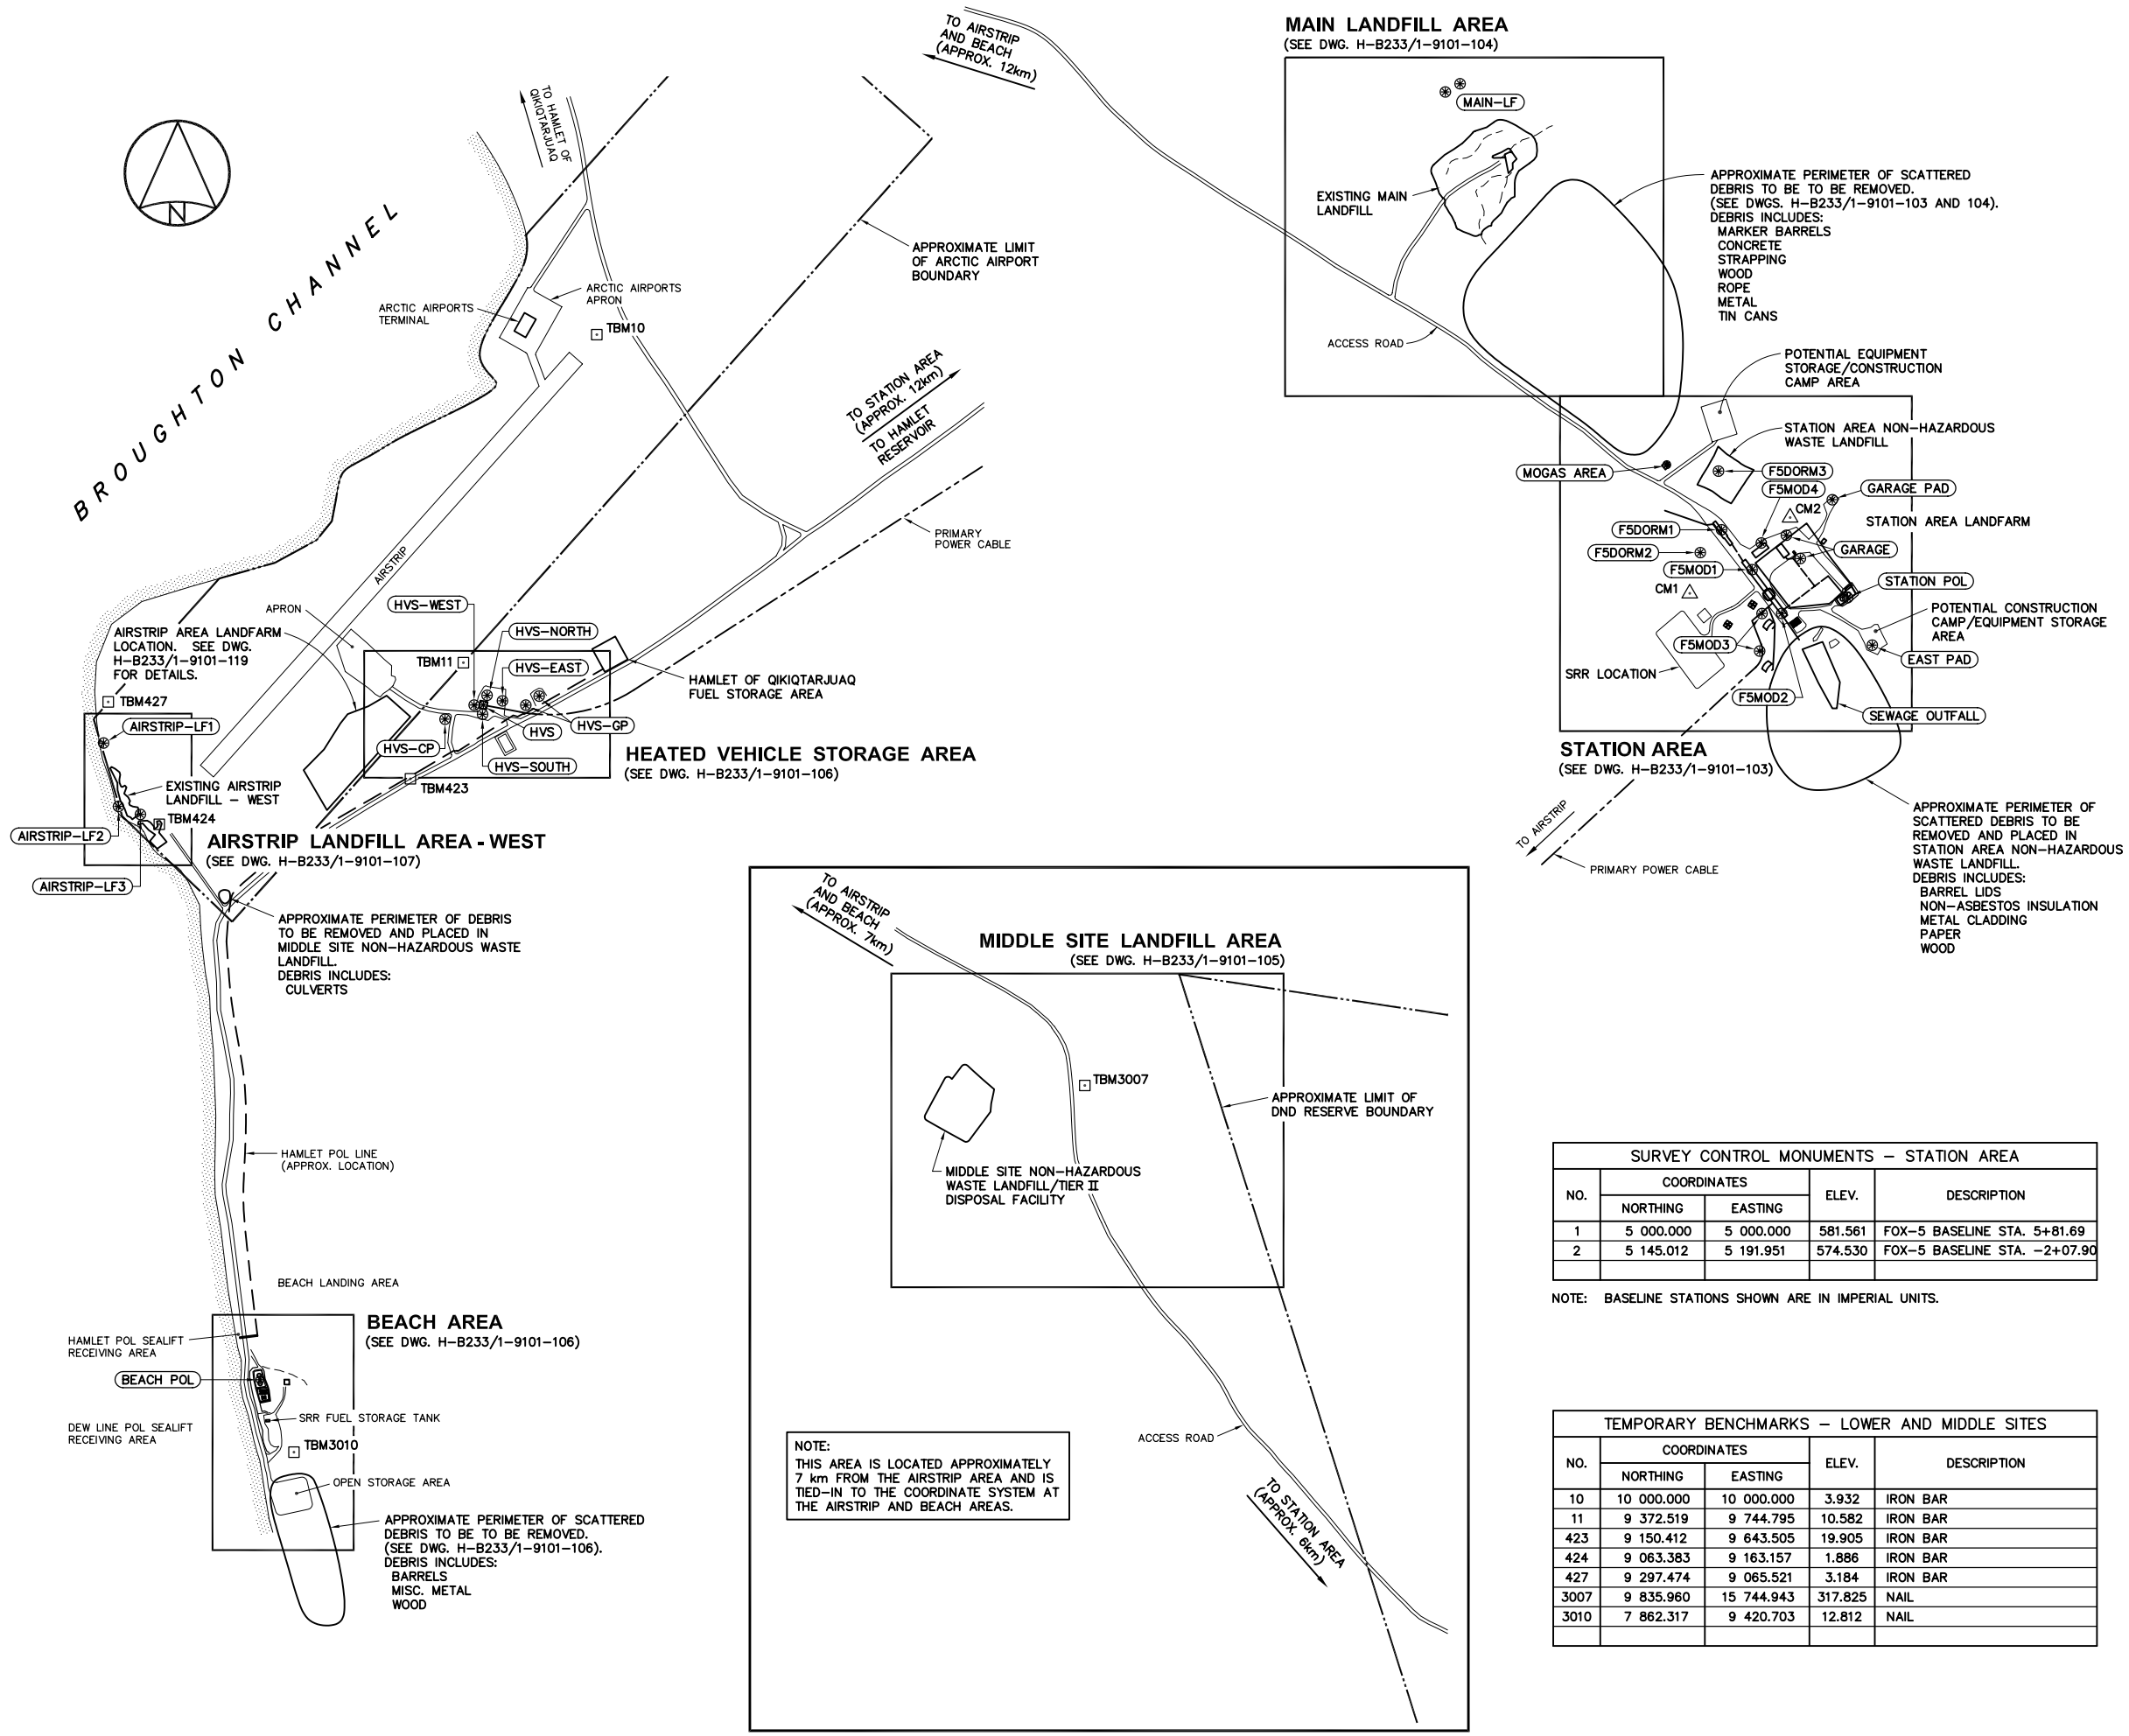

SURVEY CONTROL MONUMENTS – STATION AREA				
NO.	COORDINATES		ELEV.	DESCRIPTION
	NORTHING	EASTING		
1	5 000.000	5 000.000	581.561	FOX-5 BASELINE STA. 5+81.69
2	5 145.012	5 191.951	574.530	FOX-5 BASELINE STA. -2+07.90

NOTE: BASELINE STATIONS SHOWN ARE IN IMPERIAL UNITS.

TEMPORARY BENCHMARKS – LOWER AND MIDDLE SITES				
NO.	COORDINATES		ELEV.	DESCRIPTION
	NORTHING	EASTING		
10	10 000.000	10 000.000	3.932	IRON BAR
11	9 372.519	9 744.795	10.582	IRON BAR
423	9 150.412	9 643.505	19.905	IRON BAR
424	9 063.383	9 163.157	1.886	IRON BAR
427	9 297.474	9 065.521	3.184	IRON BAR
3007	9 835.960	15 744.943	317.825	NAIL
3010	7 862.317	9 420.703	12.812	NAIL

National Defence / Défense nationale

Headquarters
Quartier général

General Notes:

1. ALL ELEVATIONS ARE REFERENCED TO MEAN SEA LEVEL. (REF. DWG. AAP-2, DEPT. OF THE AIR FORCE, USAF).
2. HORIZONTAL CONTROL REFERENCED TO SURVEY CONTROL MONUMENTS.
3. ALL DIMENSIONS ARE IN METRES UNLESS NOTED OTHERWISE.
4. ALL SHORT RANGE RADAR (SRR) FACILITIES ARE CURRENTLY OPERATIONAL AND ARE NOT TO BE DISTURBED. SEE DWGS. H-B233/1-9101-201 AND 202 FOR ADDITIONAL DETAILS.
5. ALL NON-HAZARDOUS WASTE FROM UPPER SITE SOURCES TO BE PLACED IN STATION AREA NON-HAZARDOUS WASTE LANDFILL.
6. ALL NON-HAZARDOUS WASTE FROM SOURCES TO THE WEST OF AND ALONG THE WATER SUPPLY LAKE ACCESS ROAD TO BE PLACED IN MIDDLE SITE NON-HAZARDOUS WASTE LANDFILL.

Legend:

- CM2 SURVEY CONTROL MONUMENT
- TBM11 TEMPORARY BENCHMARK
- CONTAMINATED AREA
- BODY OF WATER

No.	DATE	REVISION	REVISION	APPR.

DRAFT

UMA STRUCTURE

SCALE – ECHELLE 100 50 0 100 200 300m

PROJECT – PROJET
FOX-5 BROUGHTON ISLAND

DEW LINE CLEAN UP

© COPYRIGHT
HER MAJESTY THE QUEEN IN RIGHT OF CANADA 2003, AS REPRESENTED BY THE MINISTER OF NATIONAL DEFENCE.

TRADE – METIER: SITING
DATE: 2003-01-14

SUBJECT – SUJET
PROJECT LAYOUT

PRODUCTION		CONCURRENCE – ASSENTIMENT	
DESIGNED ETUDIE	BWF		DES OFF AGENT CONCEPT
DRAWN DESSINE	CAE		SECT HD CHEF SECT
CHECKED VERIFIE	RRM		DES MGR GEST CONCEPT
COORDINATION	SMS	REVIEWED – REVU	

DWG. NO. – DESSIN NO.
H-B233/1-9101-102

Canada