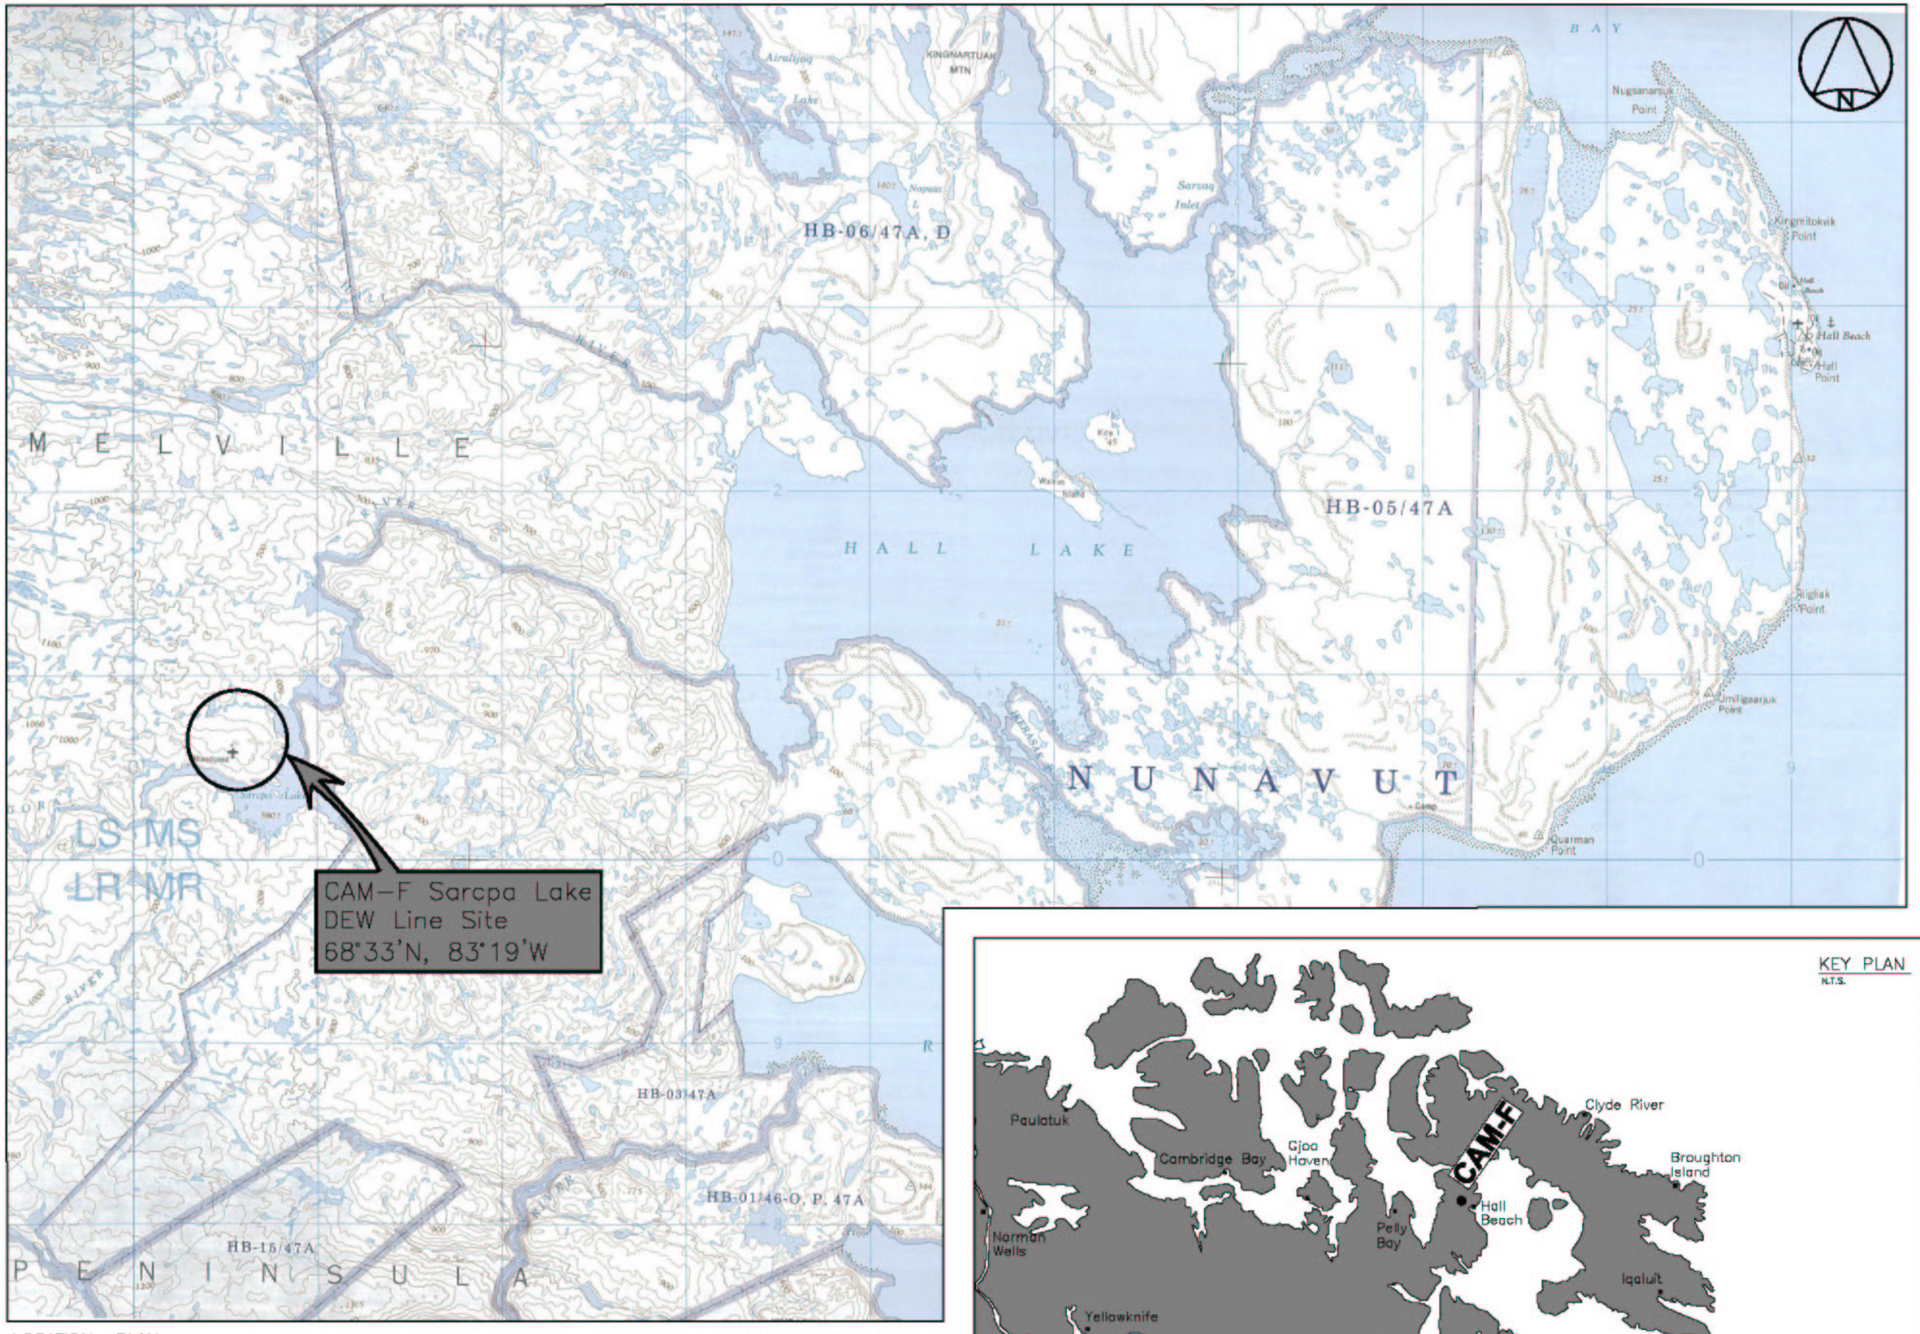

LOCATION PLAN

0 2500 5000 7500

2500 1250 1:125000

Public Works and Government Services Canada / Travaux publics et Services gouvernementaux Canada

REAL PROPERTY SERVICES
Western Region

Client / Client

Client / Client

PRELIMINARY
NOT FOR CONSTRUCTION

GENERAL NOTES:

1. MAP SOURCE: MAP 47A HALL LAKE, NUNAVUT, EDITION 2, CANADA CENTRE FOR MAPPING. 1992

REDUCED DRAWING
DO NOT SCALE

REVISIONS	DESCRIPTION	DATE
B	ISSUED FOR WORK PLAN	00/01/07
A	ISSUED FOR DRAFT WORK PLAN	99/12/01

A detail number / number du detail
B source drawing no. / de dessin no.
C detail on drawing no. / detail sur dessin no.

project title / titre du projet
CAM-F SARCPA LAKE

drawing title / titre du dessin
LOCATION PLAN

designed by / conçu par: T. JACKLIN
drawn by / dessiné par: D. JENNER
approved by / approuvé par: T. JACKLIN
PWGSC Project Manager / Gestionnaire de Projets TPSGC: J. BUTSON

scale / échelle: AS NOTED	scale / échelle	sheet / feuille
project no. / projet no.: 413834	project no. / projet no.	C01
date: November 1999	date	OF / DE