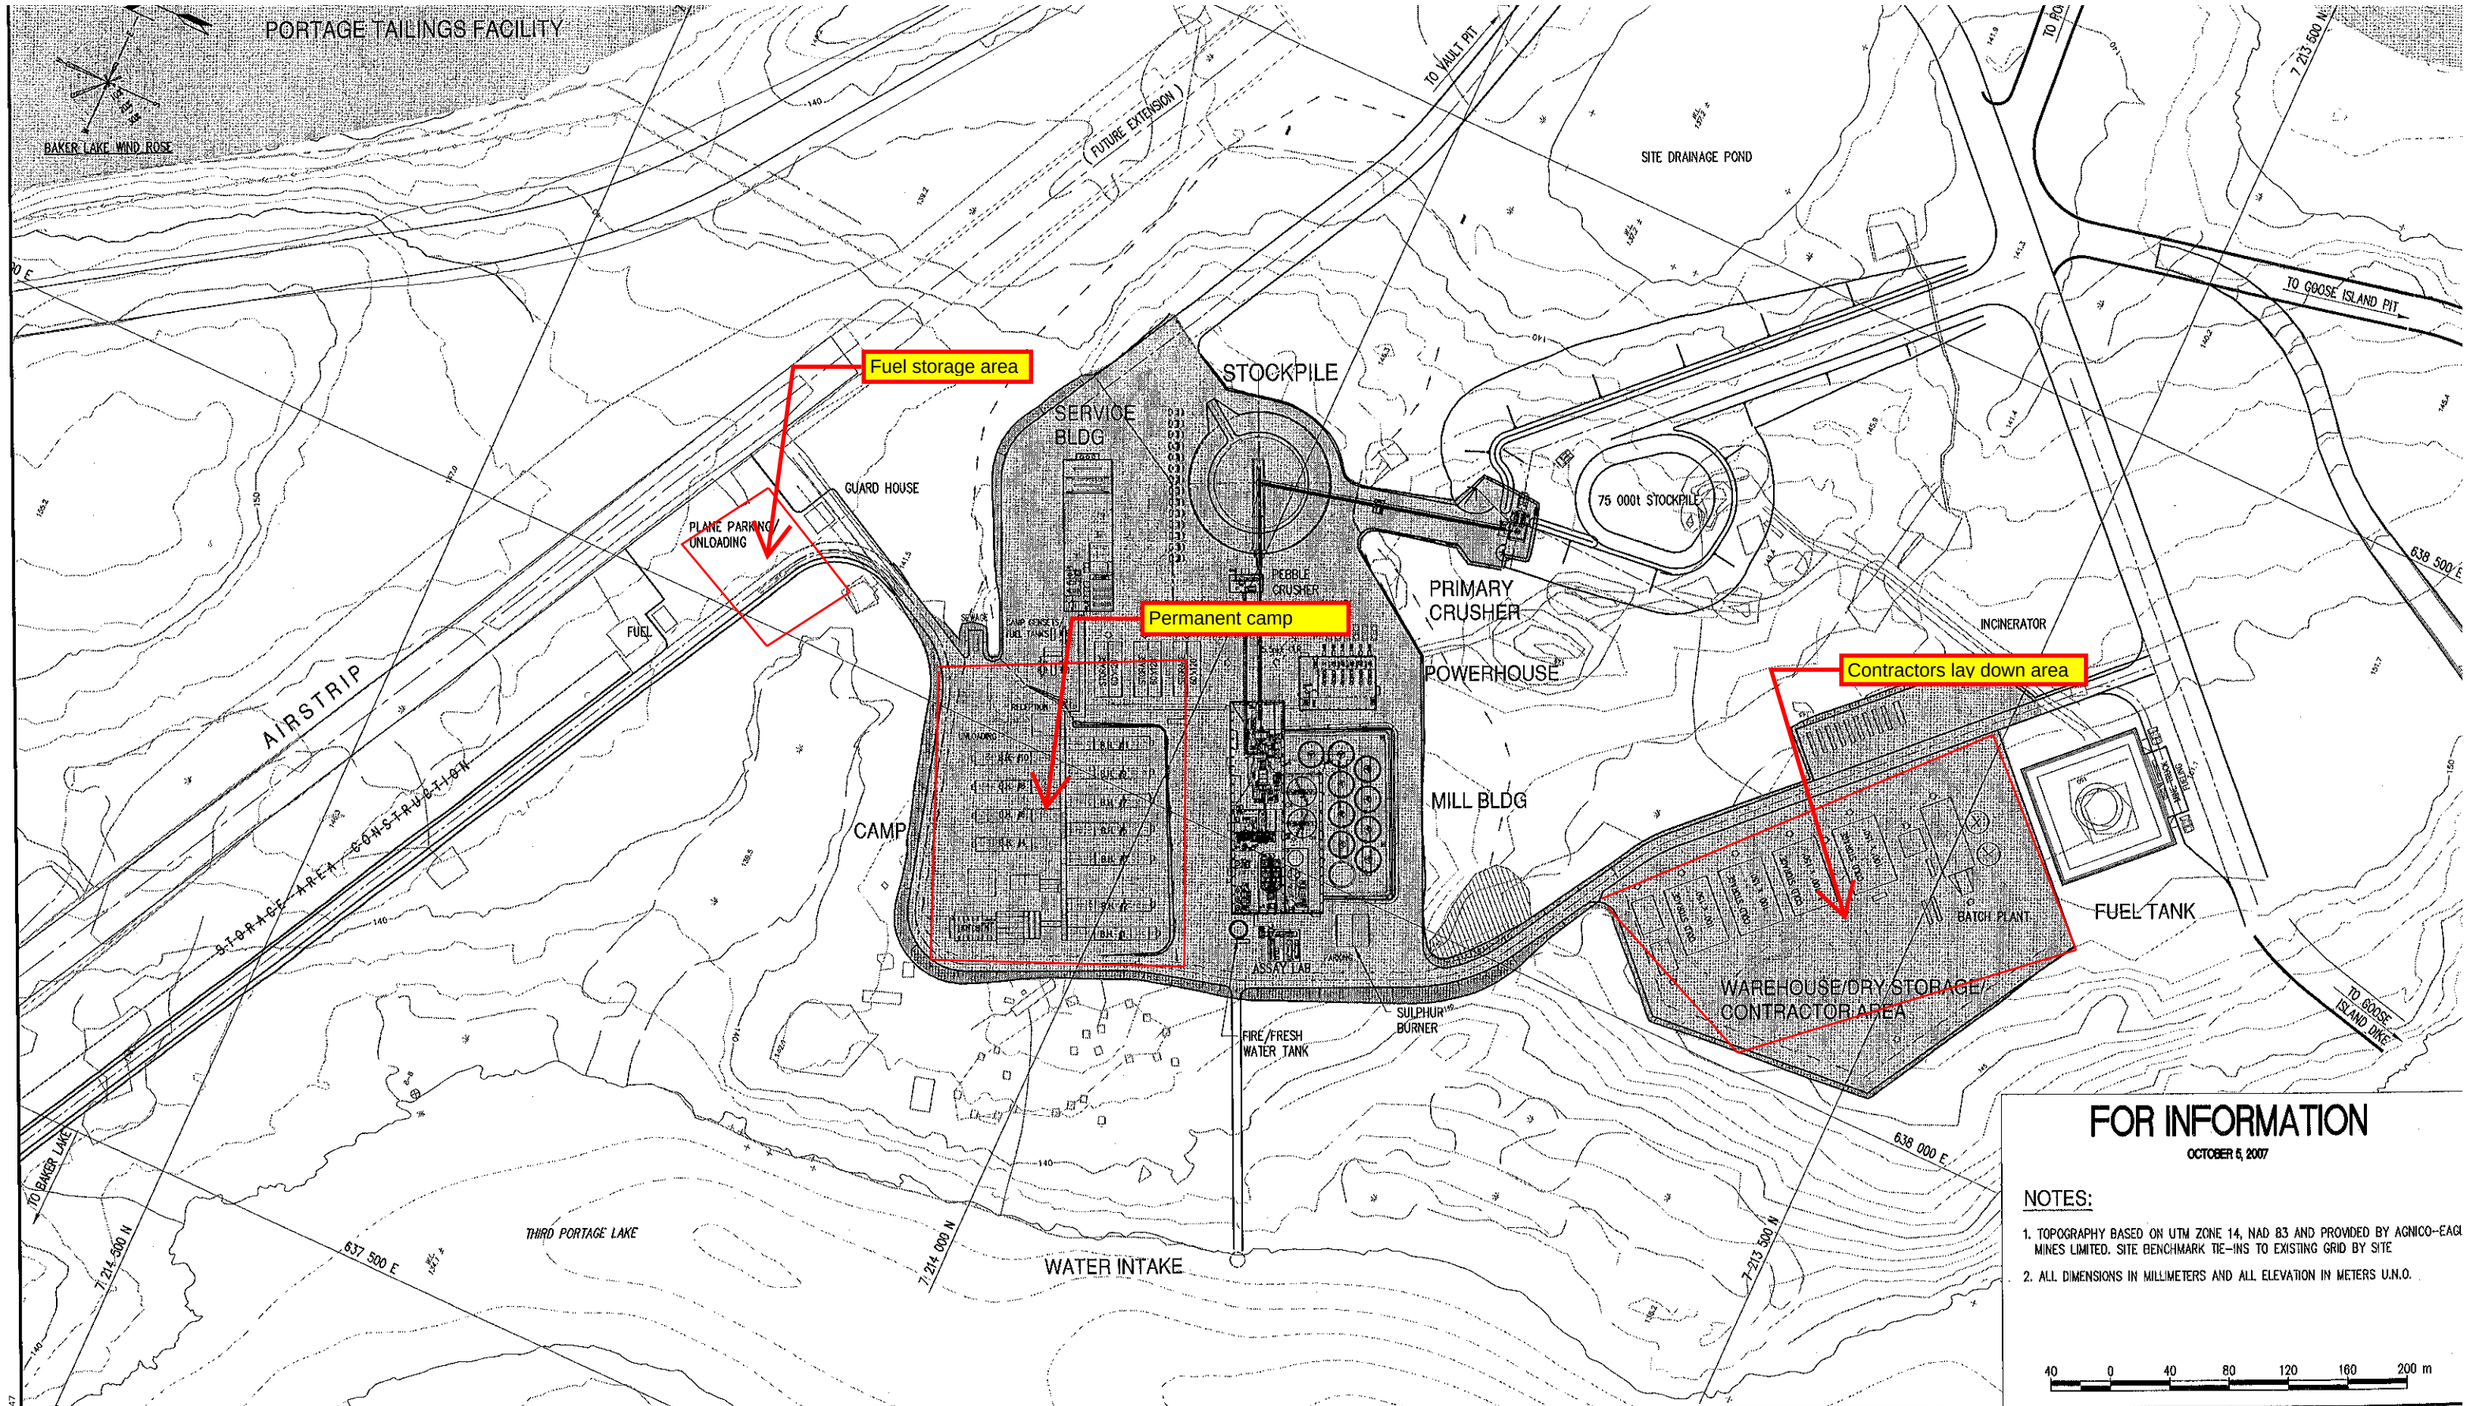

FOR INFORMATION

OCTOBER 5, 2007

NOTES:

1. TOPOGRAPHY BASED ON UTM ZONE 14, NAD 83 AND PROVIDED BY AGNICO-EAGL MINES LIMITED. SITE BENCHMARK TIE-INS TO EXISTING GRID BY SITE
2. ALL DIMENSIONS IN MILLIMETERS AND ALL ELEVATION IN METERS U.N.O.

40 0 40 80 120 160 200 m

THIS DRAWING HAS NOT BEEN PUBLISHED BUT RATHER HAS BEEN PREPARED BY HATCH FOR USE BY THE CLIENT NAMED IN THE TITLE BLOCK SOLELY IN RESPECT OF THE CONSTRUCTION, OPERATION AND MAINTENANCE OF THE FACILITY NAMED IN THE TITLE BLOCK AND SHALL NOT BE USED FOR ANY OTHER PURPOSE OR FURNISHED TO ANY OTHER PARTY WITHOUT THE EXPRESS CONSENT OF HATCH.

2007/10/15 09:47

325174 600C-0

DWG. NO.	REFERENCE DRAWINGS

NO	DESCRIPTION	BY	DATE
00	FOR INFORMATION TO JTL (INSURANCE)	DB	07/10/05
00	FOR REFERENCE	DN	07/09/21
0A	ISSUED FOR APPROVAL	DLN	07/08/16

ISSUE

PROJECT: NE; PROCESS: DNLR; CIVIL: KN; MECH.; STRUCT.; PIPING; SERVICES; ELECT.; INSTR.

NO	DESCRIPTION	BY	DATE
00	ORIGINAL DRAWING	DLN	07/09/21
0A	ORIGINAL DRAWING	DLN	07/08/16

REVISIONS

PROJECT: NE; PROCESS: DNLR; CIVIL: KN; MECH.; STRUCT.; PIPING; SERVICES; ELECT.; INSTR.

SECTION:	CIVIL	
SCALE:	1:2000	DATE
DESIGN. BY	D.L.N.	MAR. 07
DRAWN BY:	D.L.N.	MAR. 07
CHECK. BY	W.S.	SEPT. 07
APP. BY:	NE	SEPT. 07

AEM AGNICO-EAGLE MINES LIMITED NUNAVUT

HATCH™

TITLE MEADOWBANK GOLD PROJECT

PLANTSITE INFRASTRUCTURE
PROCESS PLANT
SITE PLAN

FILENAME:	PROJECT NUMBER	DRAWING NUMBER	REV
600C0102.DWG	325174	600-C-0102	0