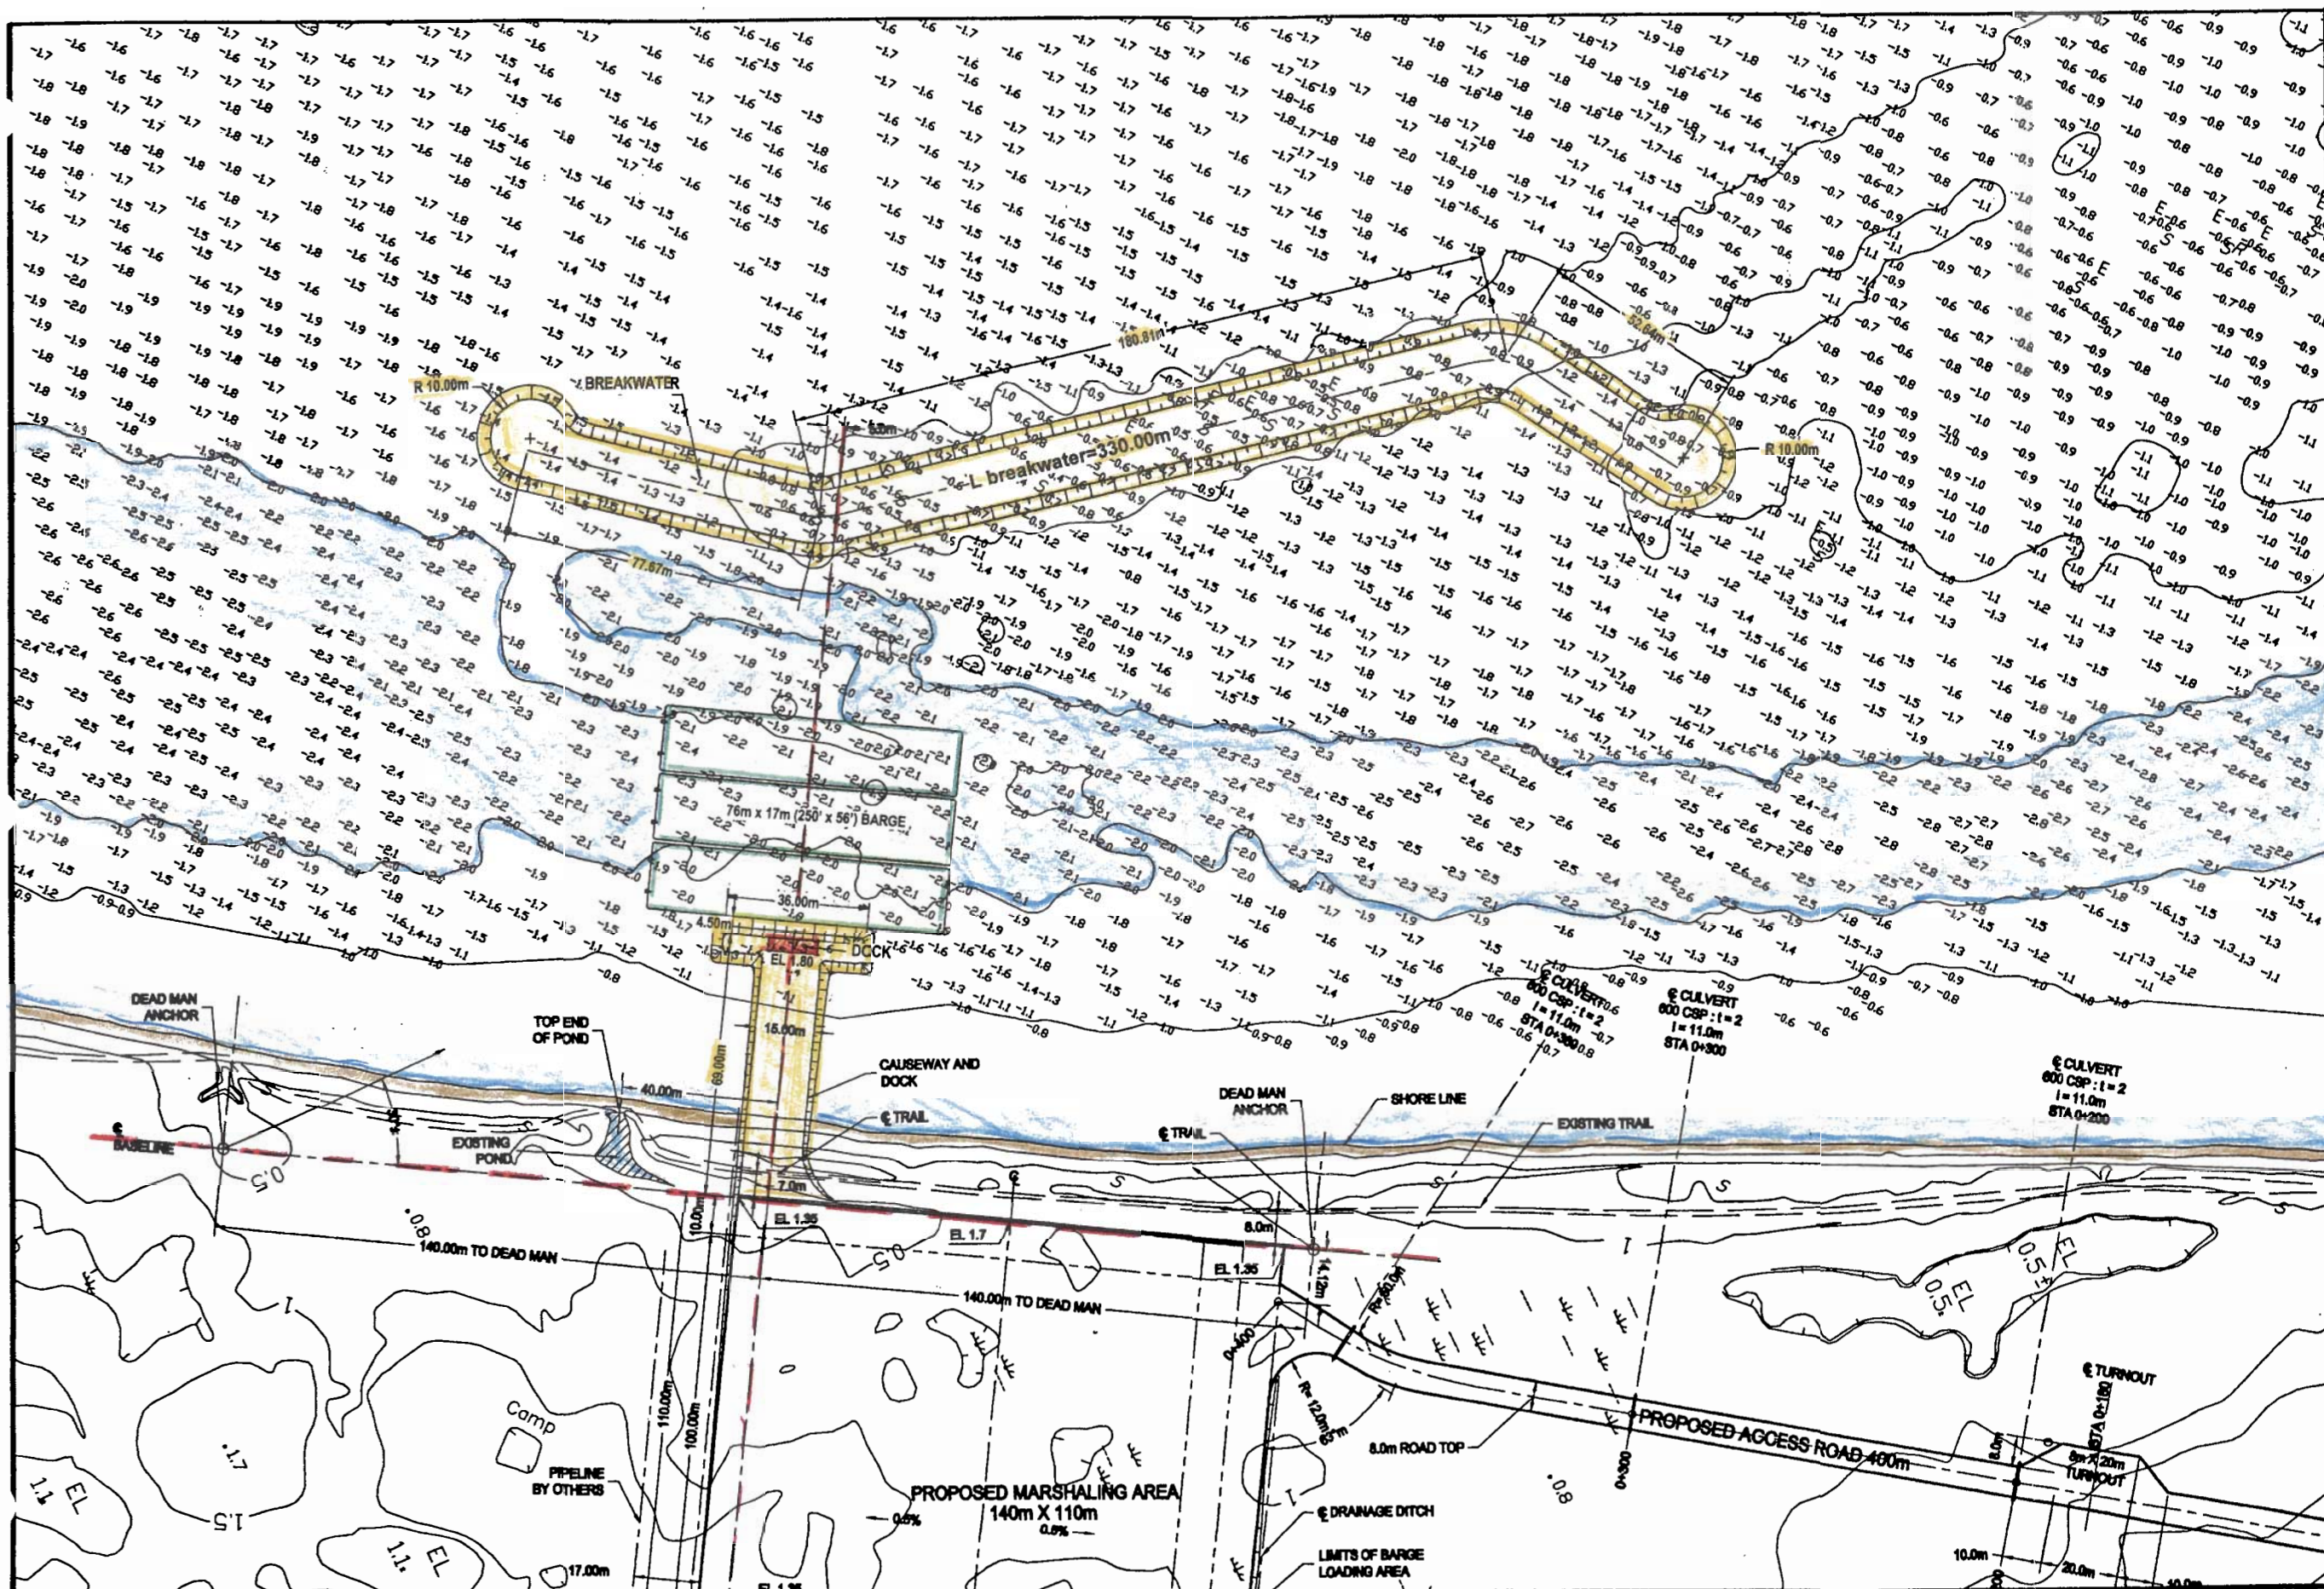

Nunavut

Community Government and Transportation

A B C

A. detail number
B. location drawing number
C. drawing number

JIVKO ENGINEERING
5610, 50 "A" Avenue, Yellowknife, NT, X1A-1G3
Phone (867) 920-4455, Fax (867) 873-8090

Project
KUGLUKTUK, NU
MARINE RESUPPLY RELOCATION

Title
LAYOUT FOR BREAKWATER, CAUSEWAY AND DOCK

Scale
Surveyed by
Drawn by
Designed by JIVKO JIVKOV, P. ENG.
Insignia
REGISTERED PROFESSIONAL ENGINEER J. JIVKOV N.W.T.
Signature
Date July 2001
Checked by
Approved by
Project No. Page of
Drawing No. ATTACHMENT #6

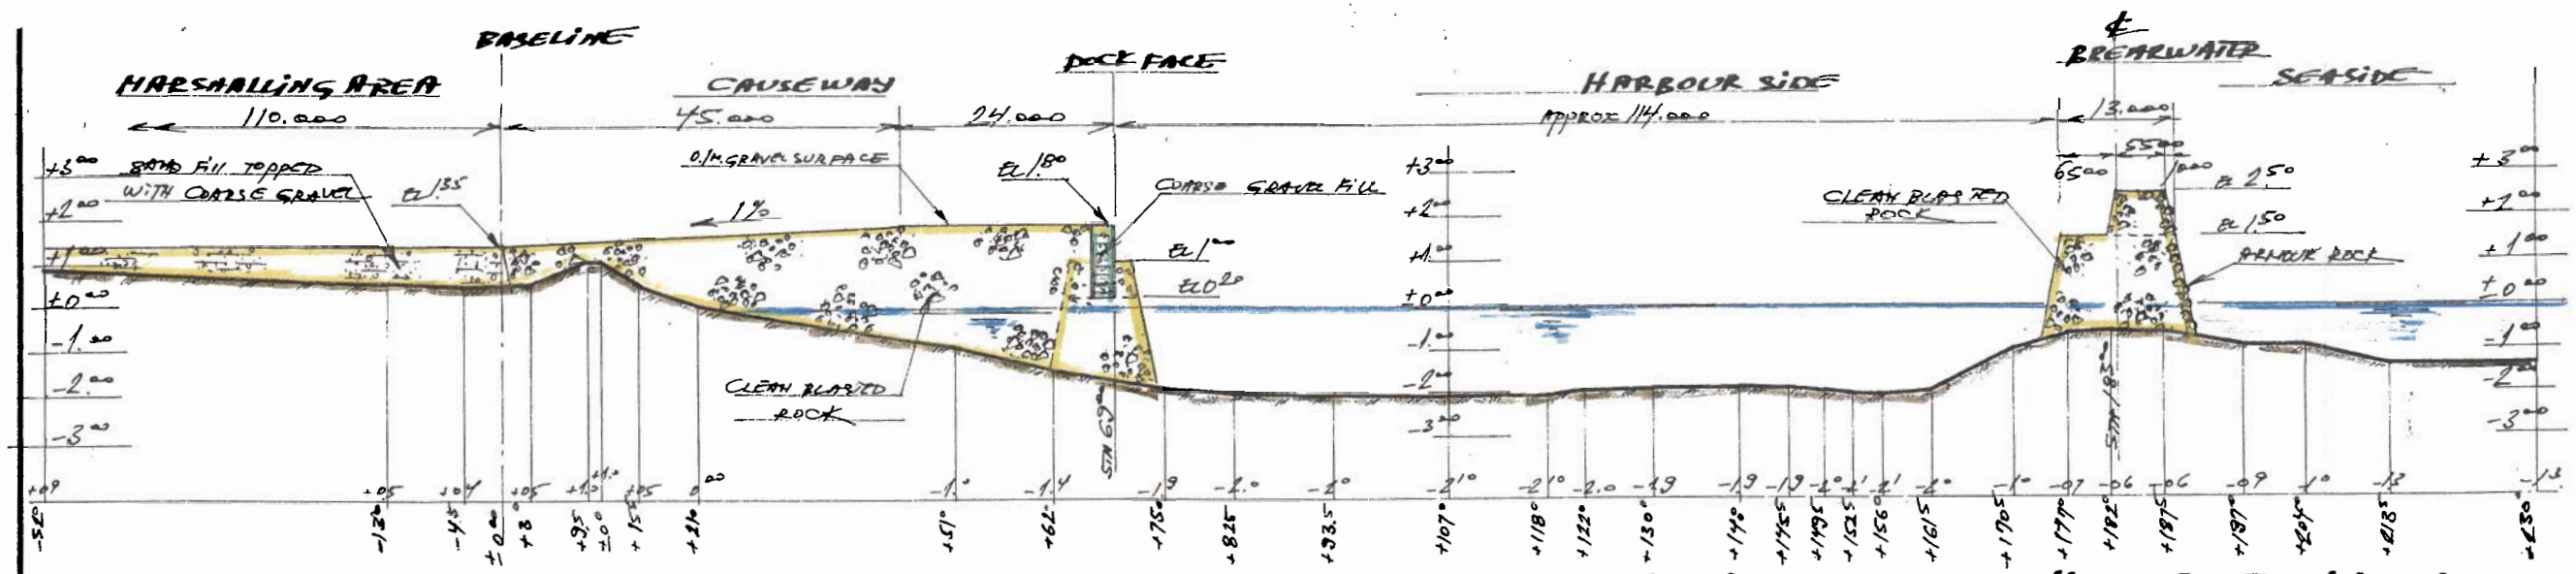

SECTION ALONG THE NORTH-SOUTH BASELINE
H 1:500 V 1:100

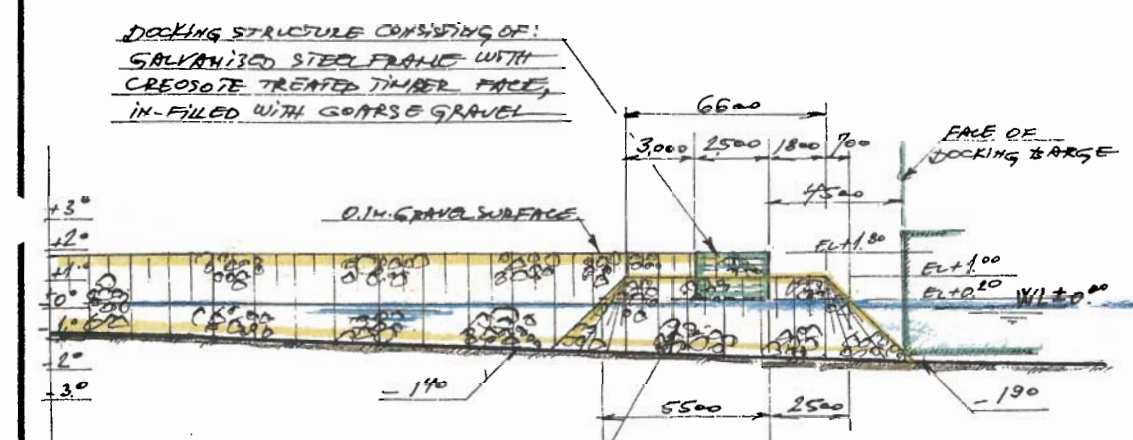

CAUSEWAY HAMMERHEAD
SIDE VIEW 1:150

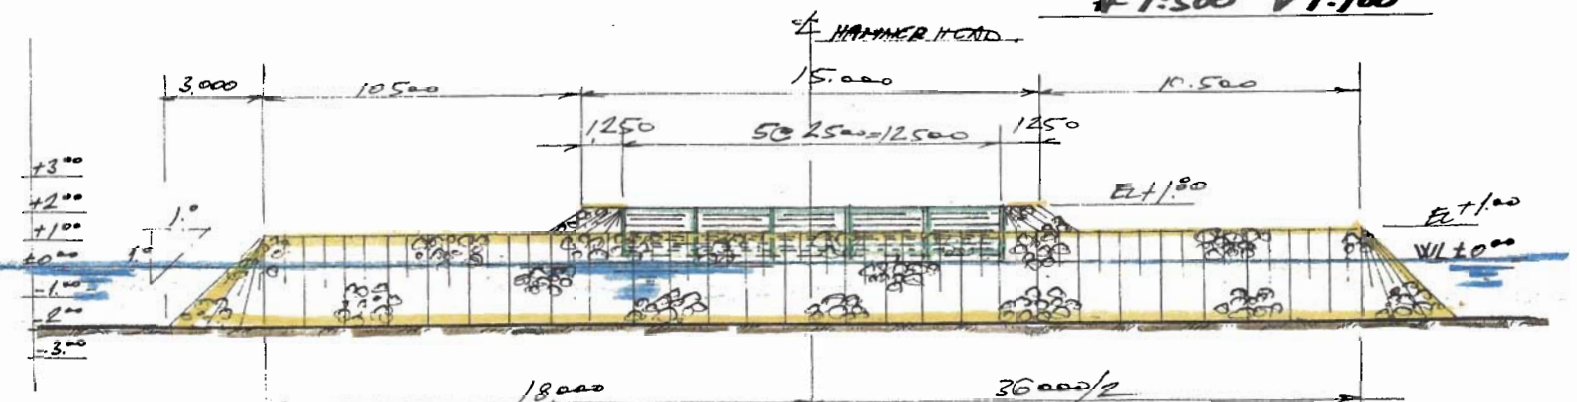

CAUSEWAY HAMMERHEAD
ELEVATION 1:150

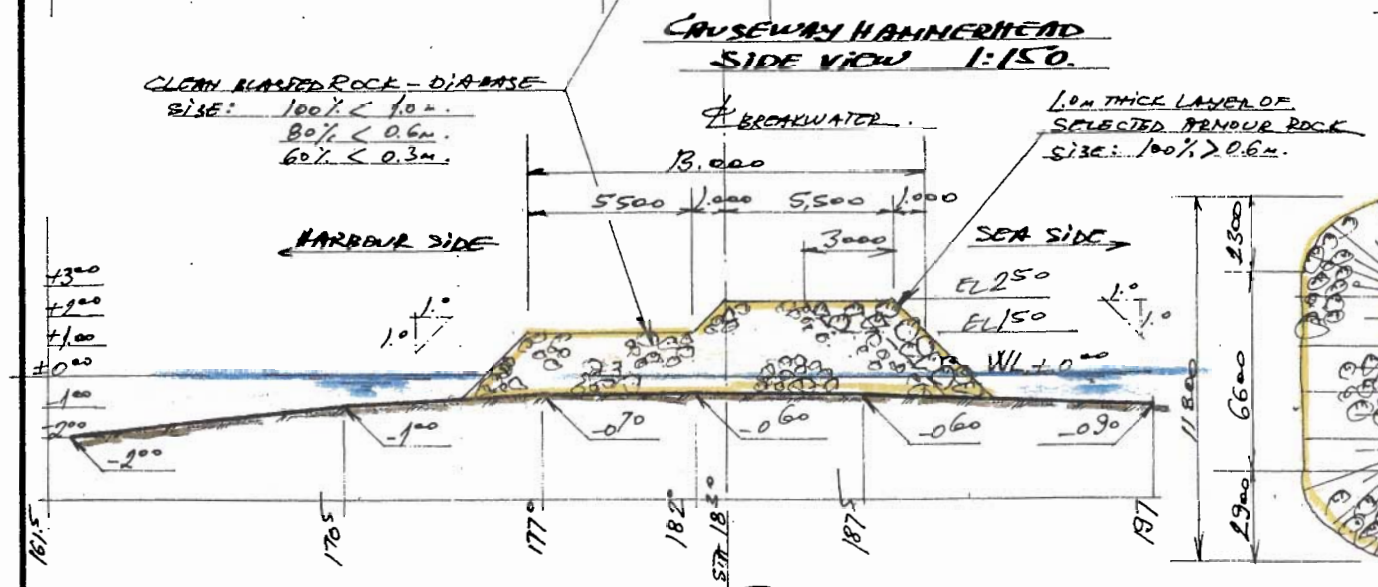

BREAKWATER
Typical Cross Section 1:150

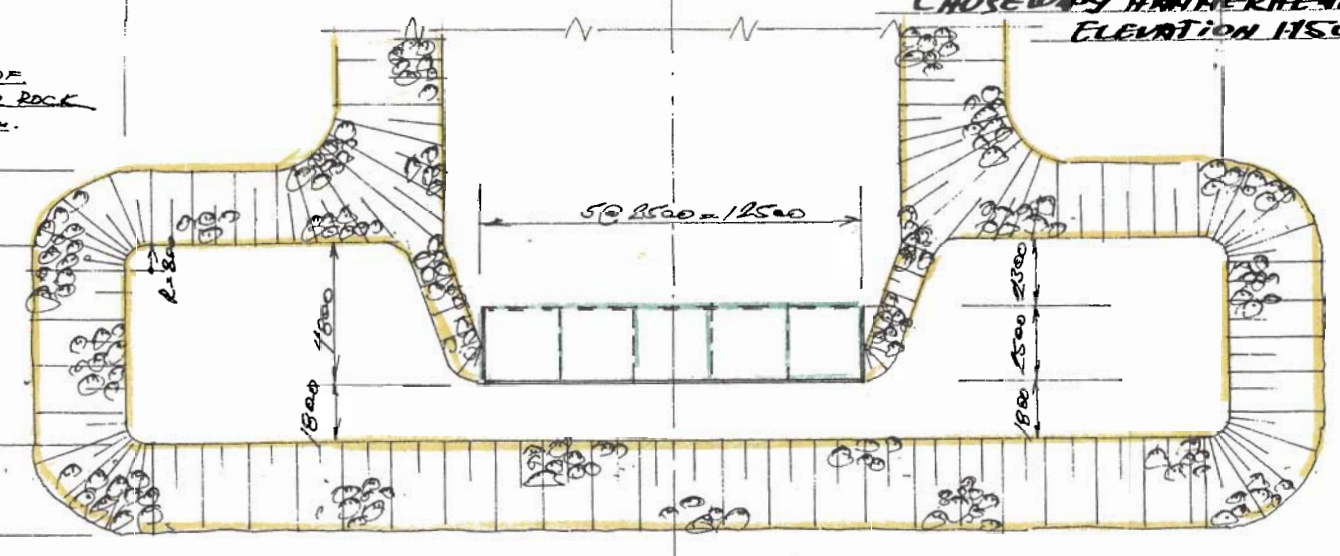

PLAN OF CAUSEWAY
HAMMERHEAD 1:150

Nunavut
Community Government and Transportation

A. detail number
B. location drawing number
C. drawing number

JIVKO ENGINEERING
5610, 50 "A" Avenue, Yellowknife, NT, X1A-1G3
Phone (867) 920-4456, Fax (867) 873-8090

Project
Kugluktuk, NU
Marine Resupply Relocation

Title
Causeway and Breakwater Details

Scale
Surveyed by
Drawn by
Designed by J. Jivkov, P. Eng.
Insignia
REGISTERED PROFESSIONAL ENGINEER J. JIVKOV
Signature
Date July 2007
Checked by
Approved by
Project No.
Page of
Drawing No.

ATTACHMENT #7