DWG. NO. H349000-2100-10-015-0001

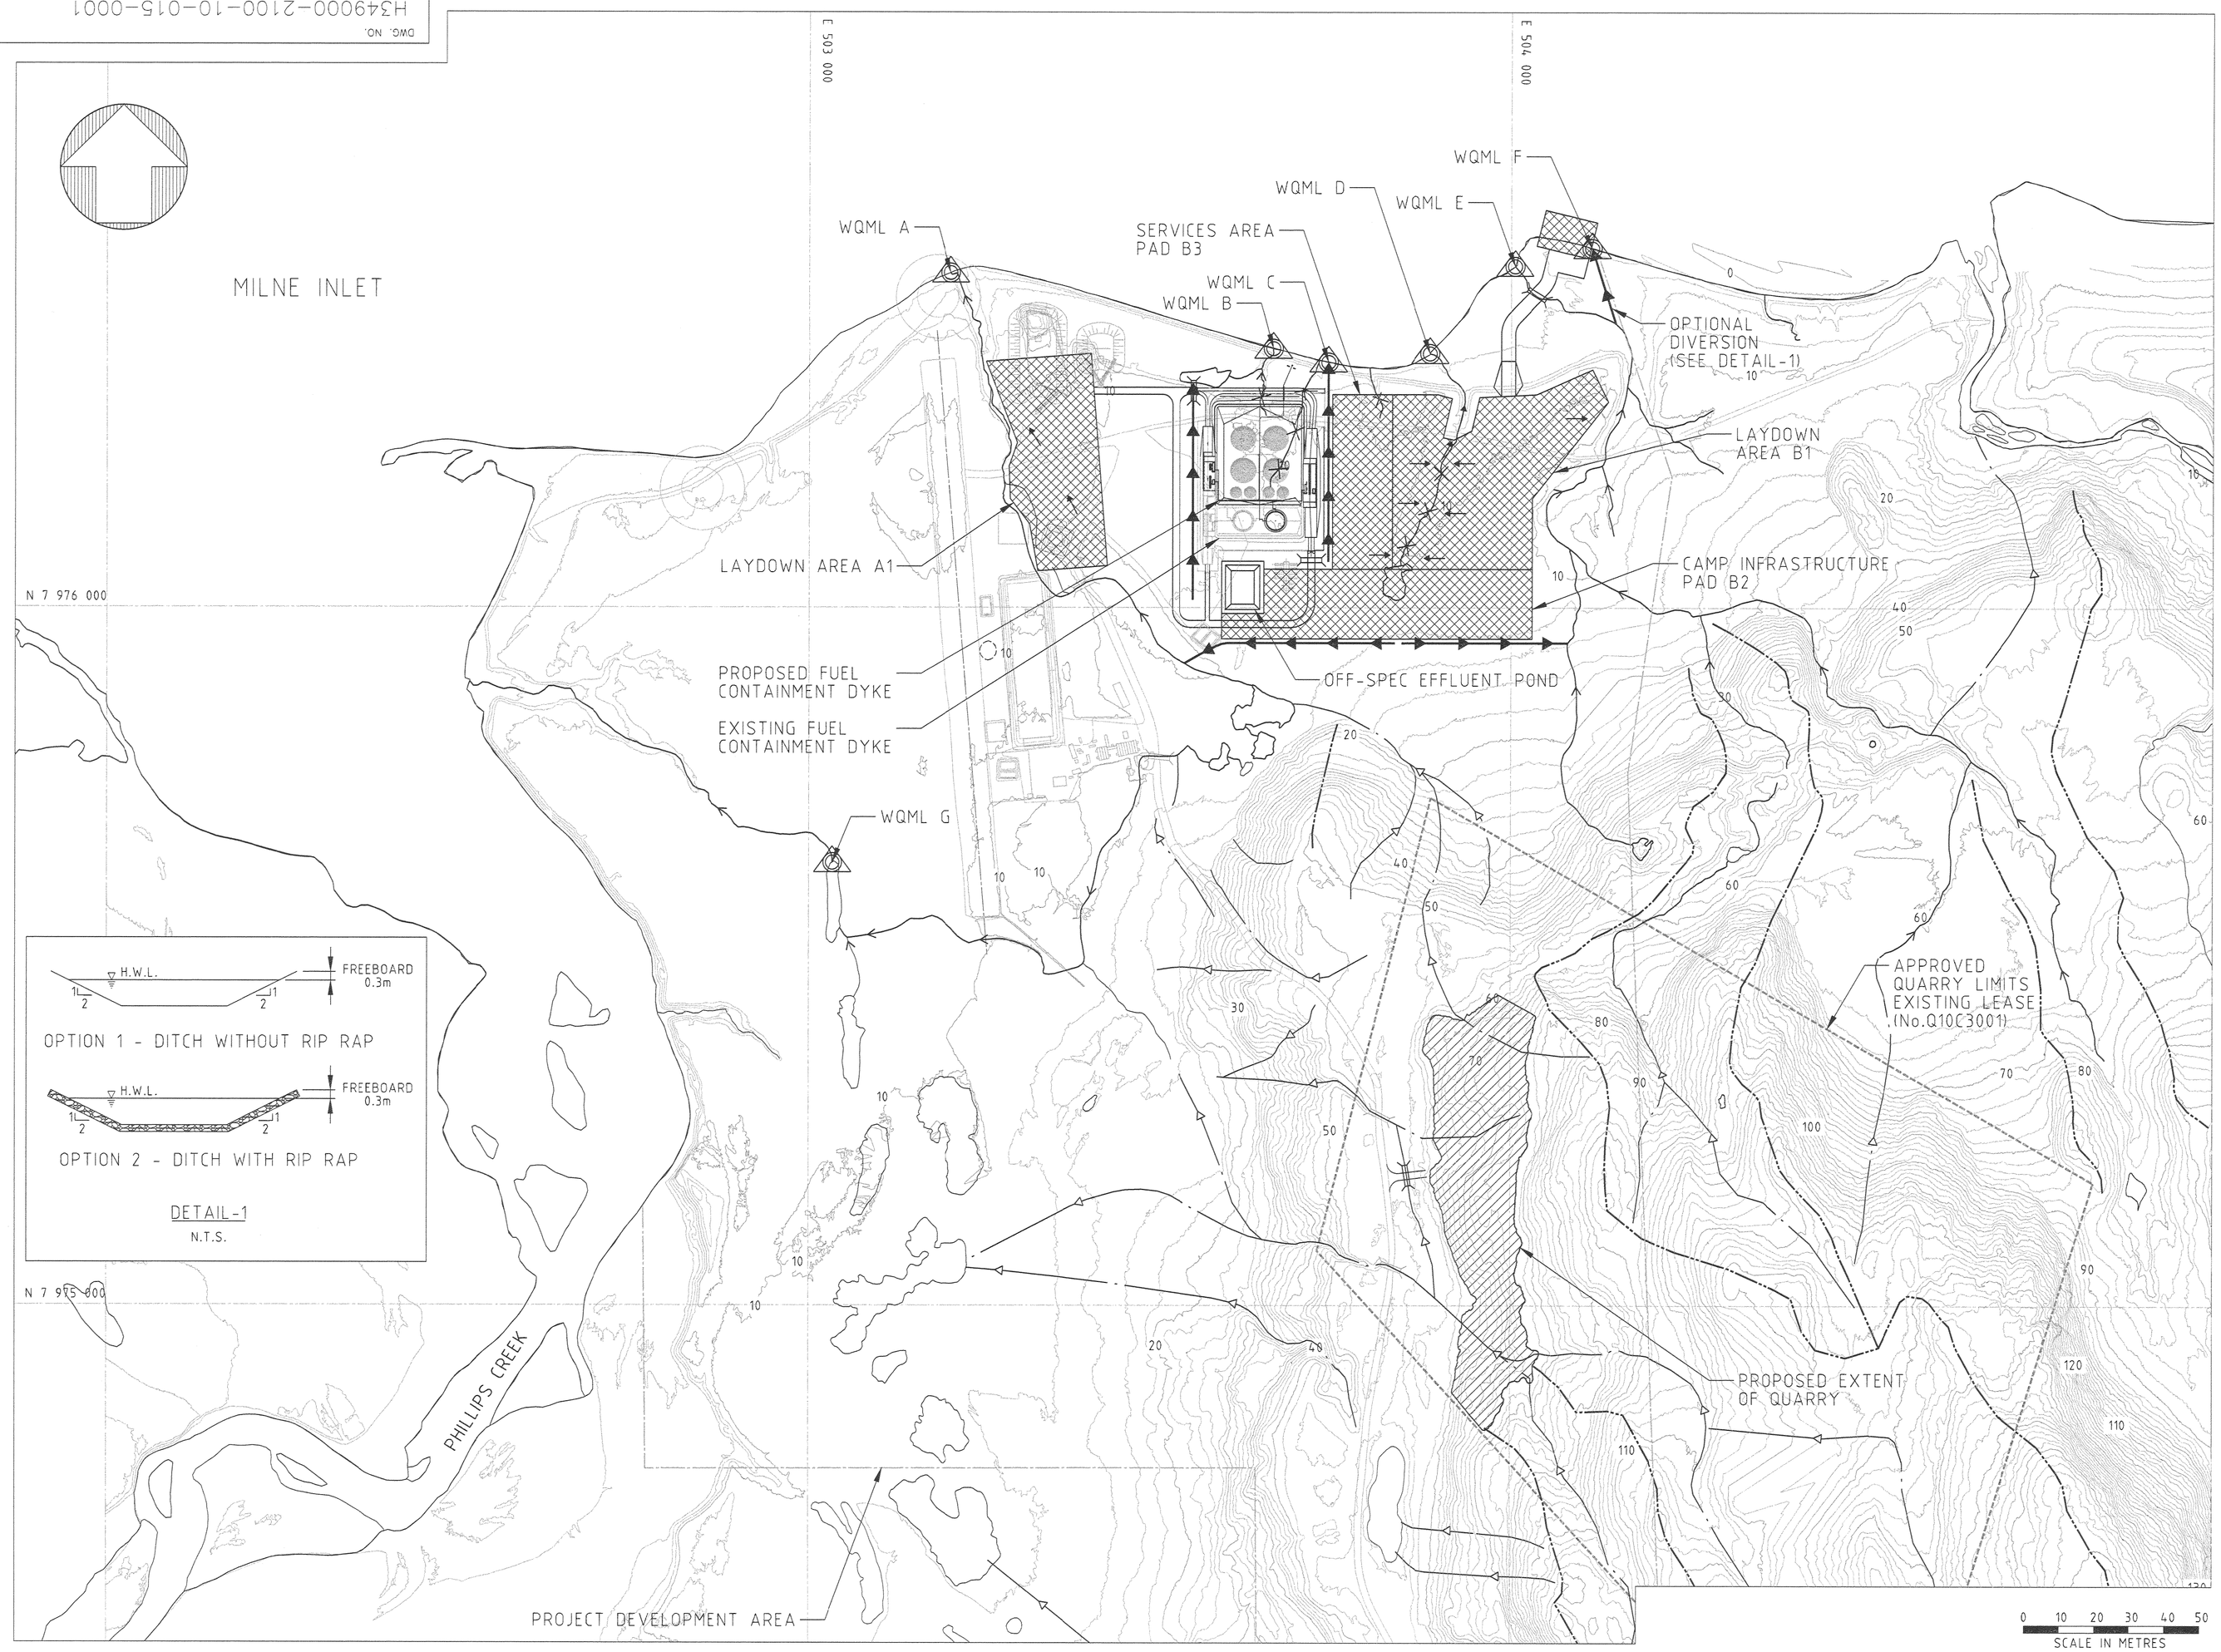

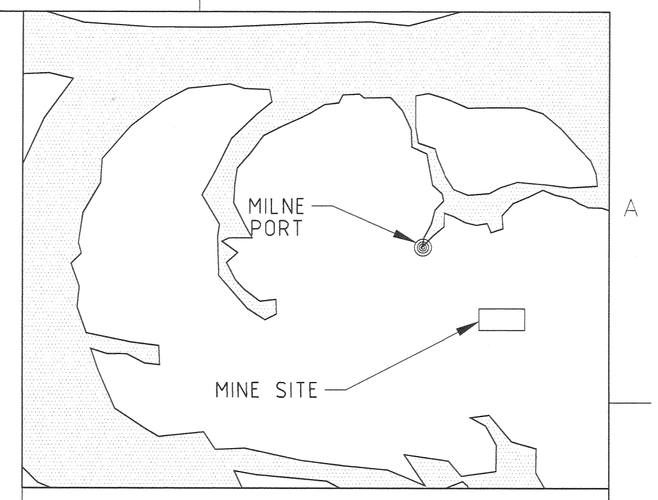

KEY PLAN

LEGEND

- PROPOSED EARTHWORK AREAS
- PROPOSED QUARRY DEVELOPMENT AREA
- EXISTING WATERBODY
- EXISTING DRAINAGE
- EXISTING DRAINAGE TO BE DIVERTED
- SURFACE DRAINAGE DIVERSION
- INTERNAL SURFACE DRAINAGE
- OVERLAND FLOW PATH
- RIDGE LINE (HIGH POINT)
- PROPOSED CULVERT
- EXISTING CULVERT (LOCATION APPROXIMATE)
- PROPOSED ROAD
- EXISTING ROAD
- WATER QUALITY MONITORING LOCATION (WQML)
- H.W.L. HIGH WATER LEVEL
- EXISTING FUEL TANK
- PROPOSED FUEL TANK
- FUTURE FUEL TANK

NOTES:

1. TOPOGRAPHY PROVIDED BY TERRAPOINT CANADA INC.
2. COORDINATE GRID IS SHOWN IN UTM (NAD83) ZONE 17 AND IS IN METRES.
3. CONTOURS ARE IN METRES. CONTOUR INTERVAL IS 2.0m.
4. TYPICAL INTERNAL DRAINAGE GRADING VARIES FROM 0.5% TO 2.0%.

DRAWING NO.	DRAWING TITLE

REFERENCE DRAWINGS

THIS DRAWING WAS PREPARED FOR THE EXCLUSIVE USE OF BAFFINLAND IRON MINES CORPORATION AND HATCH AS INDICATED ON THIS DRAWING. THE ADDRESSEE(S) MAY USE THIS DRAWING FOR INFORMATION, UNLESS OTHERWISE AGREED IN WRITING WITH CLIENT OR SPECIFIED ON THIS DRAWING. (A) HATCH DOES NOT ACCEPT ANY LIABILITY OR ANY AND ALL LIABILITY OR RESPONSIBILITY WHATSOEVER FROM ANY USE OF OR MODIFICATION OF THIS DRAWING BY ANY THIRD PARTY. (B) THIS DRAWING, CONTENTS, AND ALL INTELLECTUAL PROPERTY RIGHTS EMBODIED OR REFERENCED IN THIS DRAWING REMAIN THE PROPERTY OF HATCH.

NO.	DESCRIPTION	BY	CHK'D	APP'D	DATE

REVISIONS

REGISTERED PROFESSIONAL ENGINEER R.J. NUSINK LICENSEE NT/NU

REV.	ISSUE FOR	AUTH. BY		DATE
A	FOR PERMITTING	SH	MM	2013-03-08

ISSUE AUTHORIZATION

HATCH™

DESIGNED BY K. FALLAHI DATE 2013-03-08	DRAWN BY M. MCDOUGALD DATE 2013-03-08
CHECKED A. MOHEBKHANI DATE 2013-03-08	DISCIP. ENGR. S. HASSAN DATE 2013-03-08
PROJ. DES. COORD. T. THERTEN DATE 2013-03-08	PROJ. ENGR. J. CLELAND DATE 2013-03-08
PROJ. MGR. S. PERRY DATE 2013-03-08	

Baffinland IRON MINES CORPORATION

MARY RIVER PROJECT

MILNE PORT – SITE PREPARATION SITE LAYOUT DRAINAGE PLAN

SCALE 1:5000 OR AS NOTED

DWG. NO. H349000-2100-10-015-0001

REV. A

c:\pr\projectwise\mcdo64322\dms74794\H349000-2100-10-015-0001.dgn
11/05/2013 12:24:27 PM
mcdo64322