DWG. NO. H349000-2613-10-035-0001

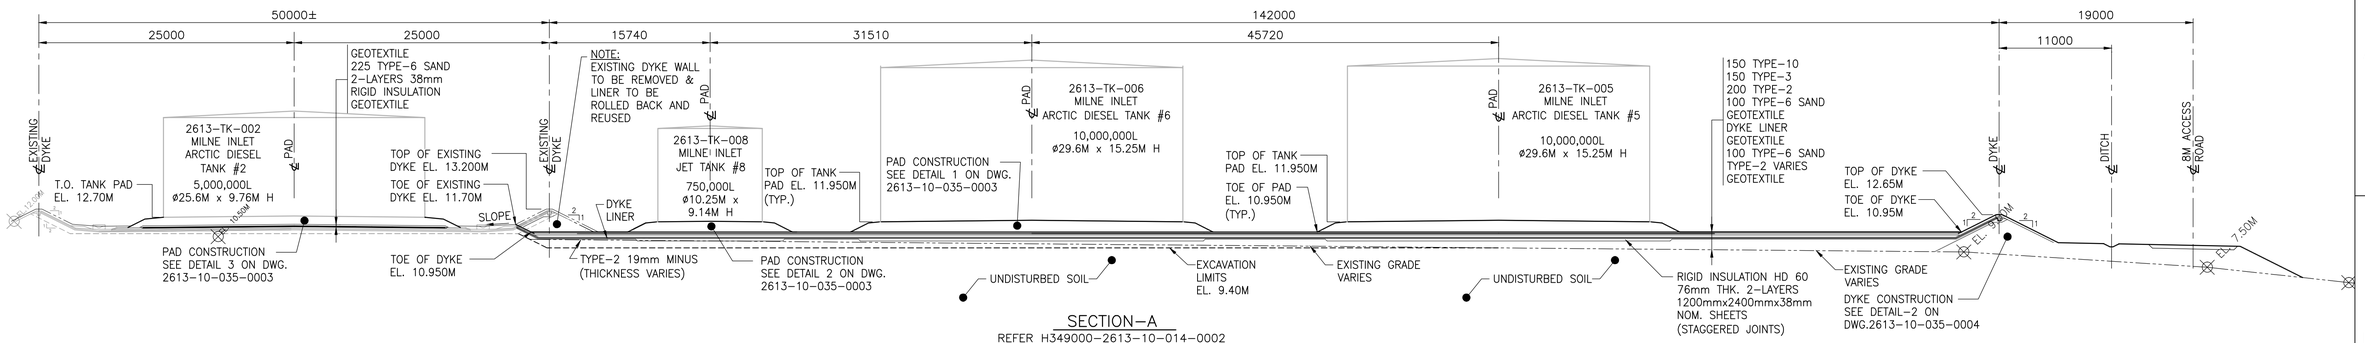

SECTION-A
REFER H349000-2613-10-014-0002
SCALE: 1:300

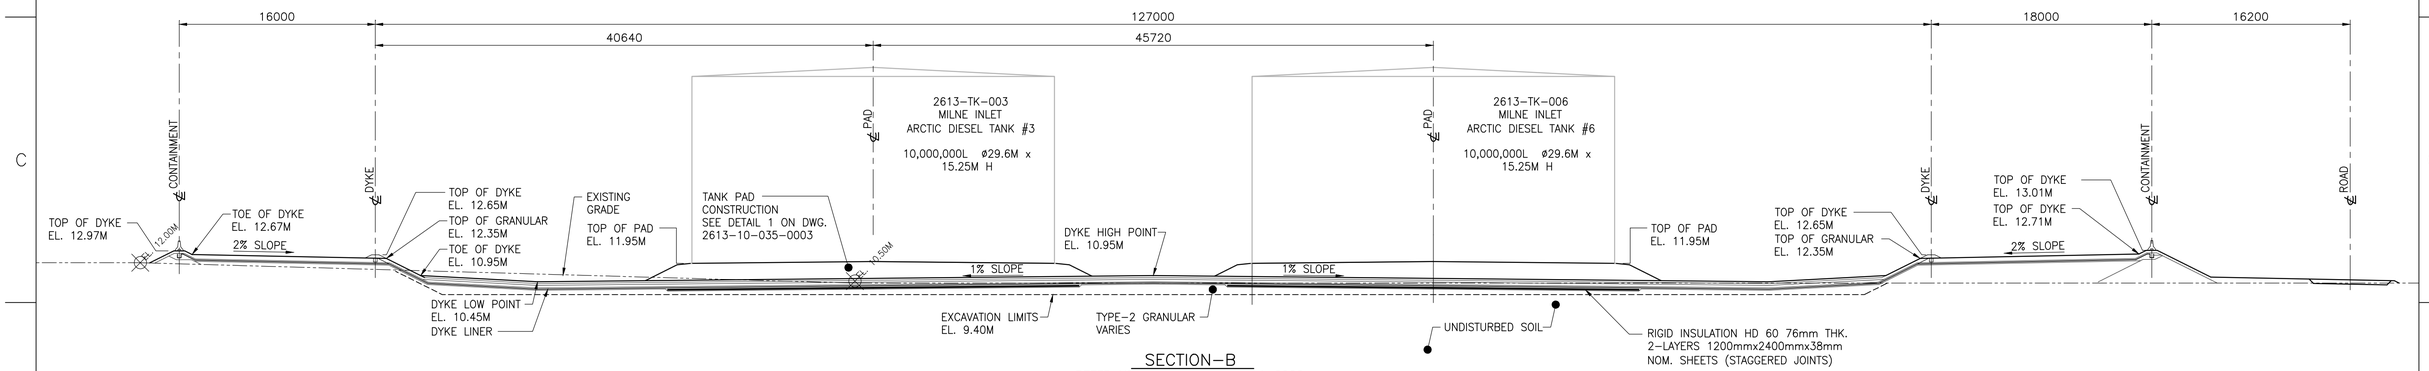

SECTION-B
REFER H349000-2613-10-014-0002

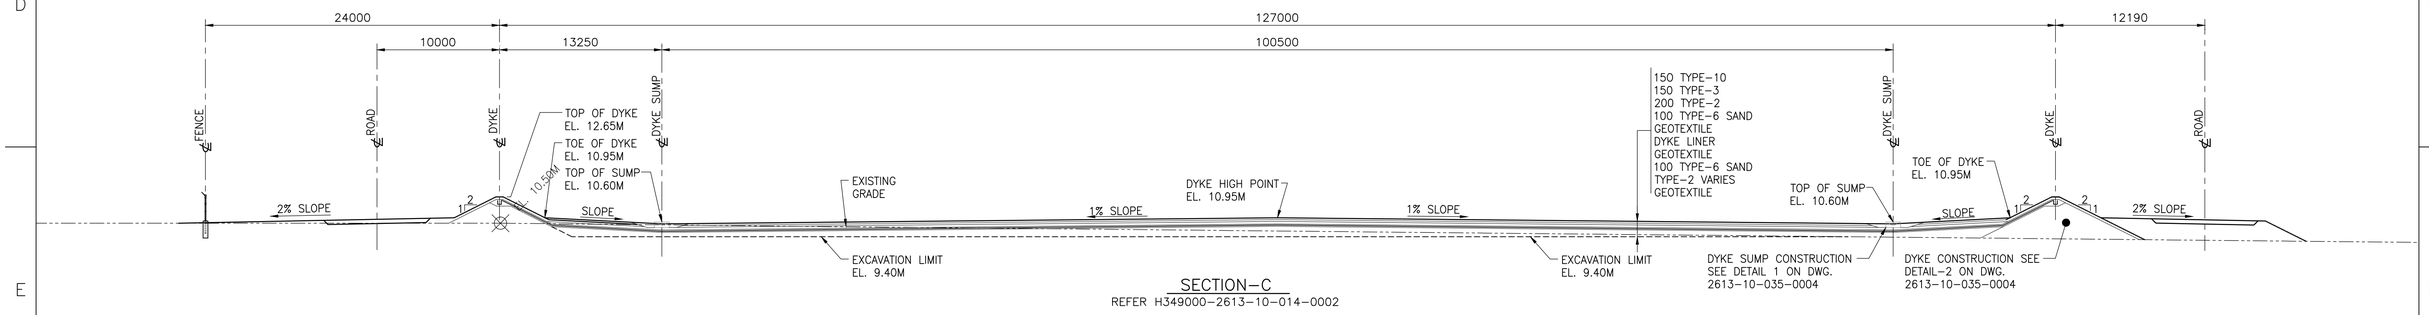

SECTION-C
REFER H349000-2613-10-014-0002

DRAWING NO.	DRAWING TITLE

REFERENCE DRAWINGS

THIS DRAWING WAS PREPARED FOR THE EXCLUSIVE USE OF BAFFINLAND IRON CORPORATION (CLIENT) AND IS ISSUED PURSUANT TO THE AGREEMENT BETWEEN CLIENT AND HATCH LTD. ("HATCH"). UNLESS OTHERWISE AGREED IN WRITING WITH CLIENT, OR SPECIFIED ON THIS DRAWING, HATCH MAKES NO REPRESENTATIONS OR WARRANTIES AND ALL LIABILITY OR RESPONSIBILITY ARISING FROM ANY USE OR RELIANCE ON THIS DRAWING BY ANY THIRD PARTY OR ANY MODIFICATION OR MISUSE OF THIS DRAWING BY CLIENT, AND (B) THIS DRAWING IS CONFIDENTIAL AND ALL INTELLECTUAL PROPERTY RIGHTS HAVE/CREDIT OR REFERENCED IN THE DRAWING REMAIN THE PROPERTY OF HATCH.

NO.	DESCRIPTION	BY	CHK'D	APP'D	DATE

REVISIONS

REGISTERED PROFESSIONAL ENGINEER F.E. BUTTS LICENSEE 23/09/13 NT/NU

REV.	ISSUE FOR	AUTH. BY	DATE
B	ISSUED FOR PERMIT	F.B.	13-03-08
A	ISSUED FOR INTERNAL REVIEW		13-03-07

ISSUE AUTHORIZATION

HATCH™

DESIGNED BY D. STEPHENSON DATE 13-03-06	DRAWN BY M. PETERSON DATE 13-02-21
CHECKED BY M. MacINTYRE DATE 13-03-08	DISCIP. ENGR. F. BUTTS DATE 13-03-08
PROJ. DES. COORD. T. THERTELL DATE 13-03-08	PROJ. ENGR. J. CLELAND DATE 13-03-08
PROJ. MGR. S. PERRY DATE 13-03-08	

Baffinland IRON MINES CORPORATION

MARY RIVER PROJECT

MILNE PORT – SITE PREPARATION
BULK FUEL STORAGE
DYKE SECTIONS

SCALE 1:250 OR AS NOTED

DWG. NO. H349000-2613-10-035-0001

REV. B

$$DATAENTRY$$