DWG. NO. H349000-2613-10-014-0002

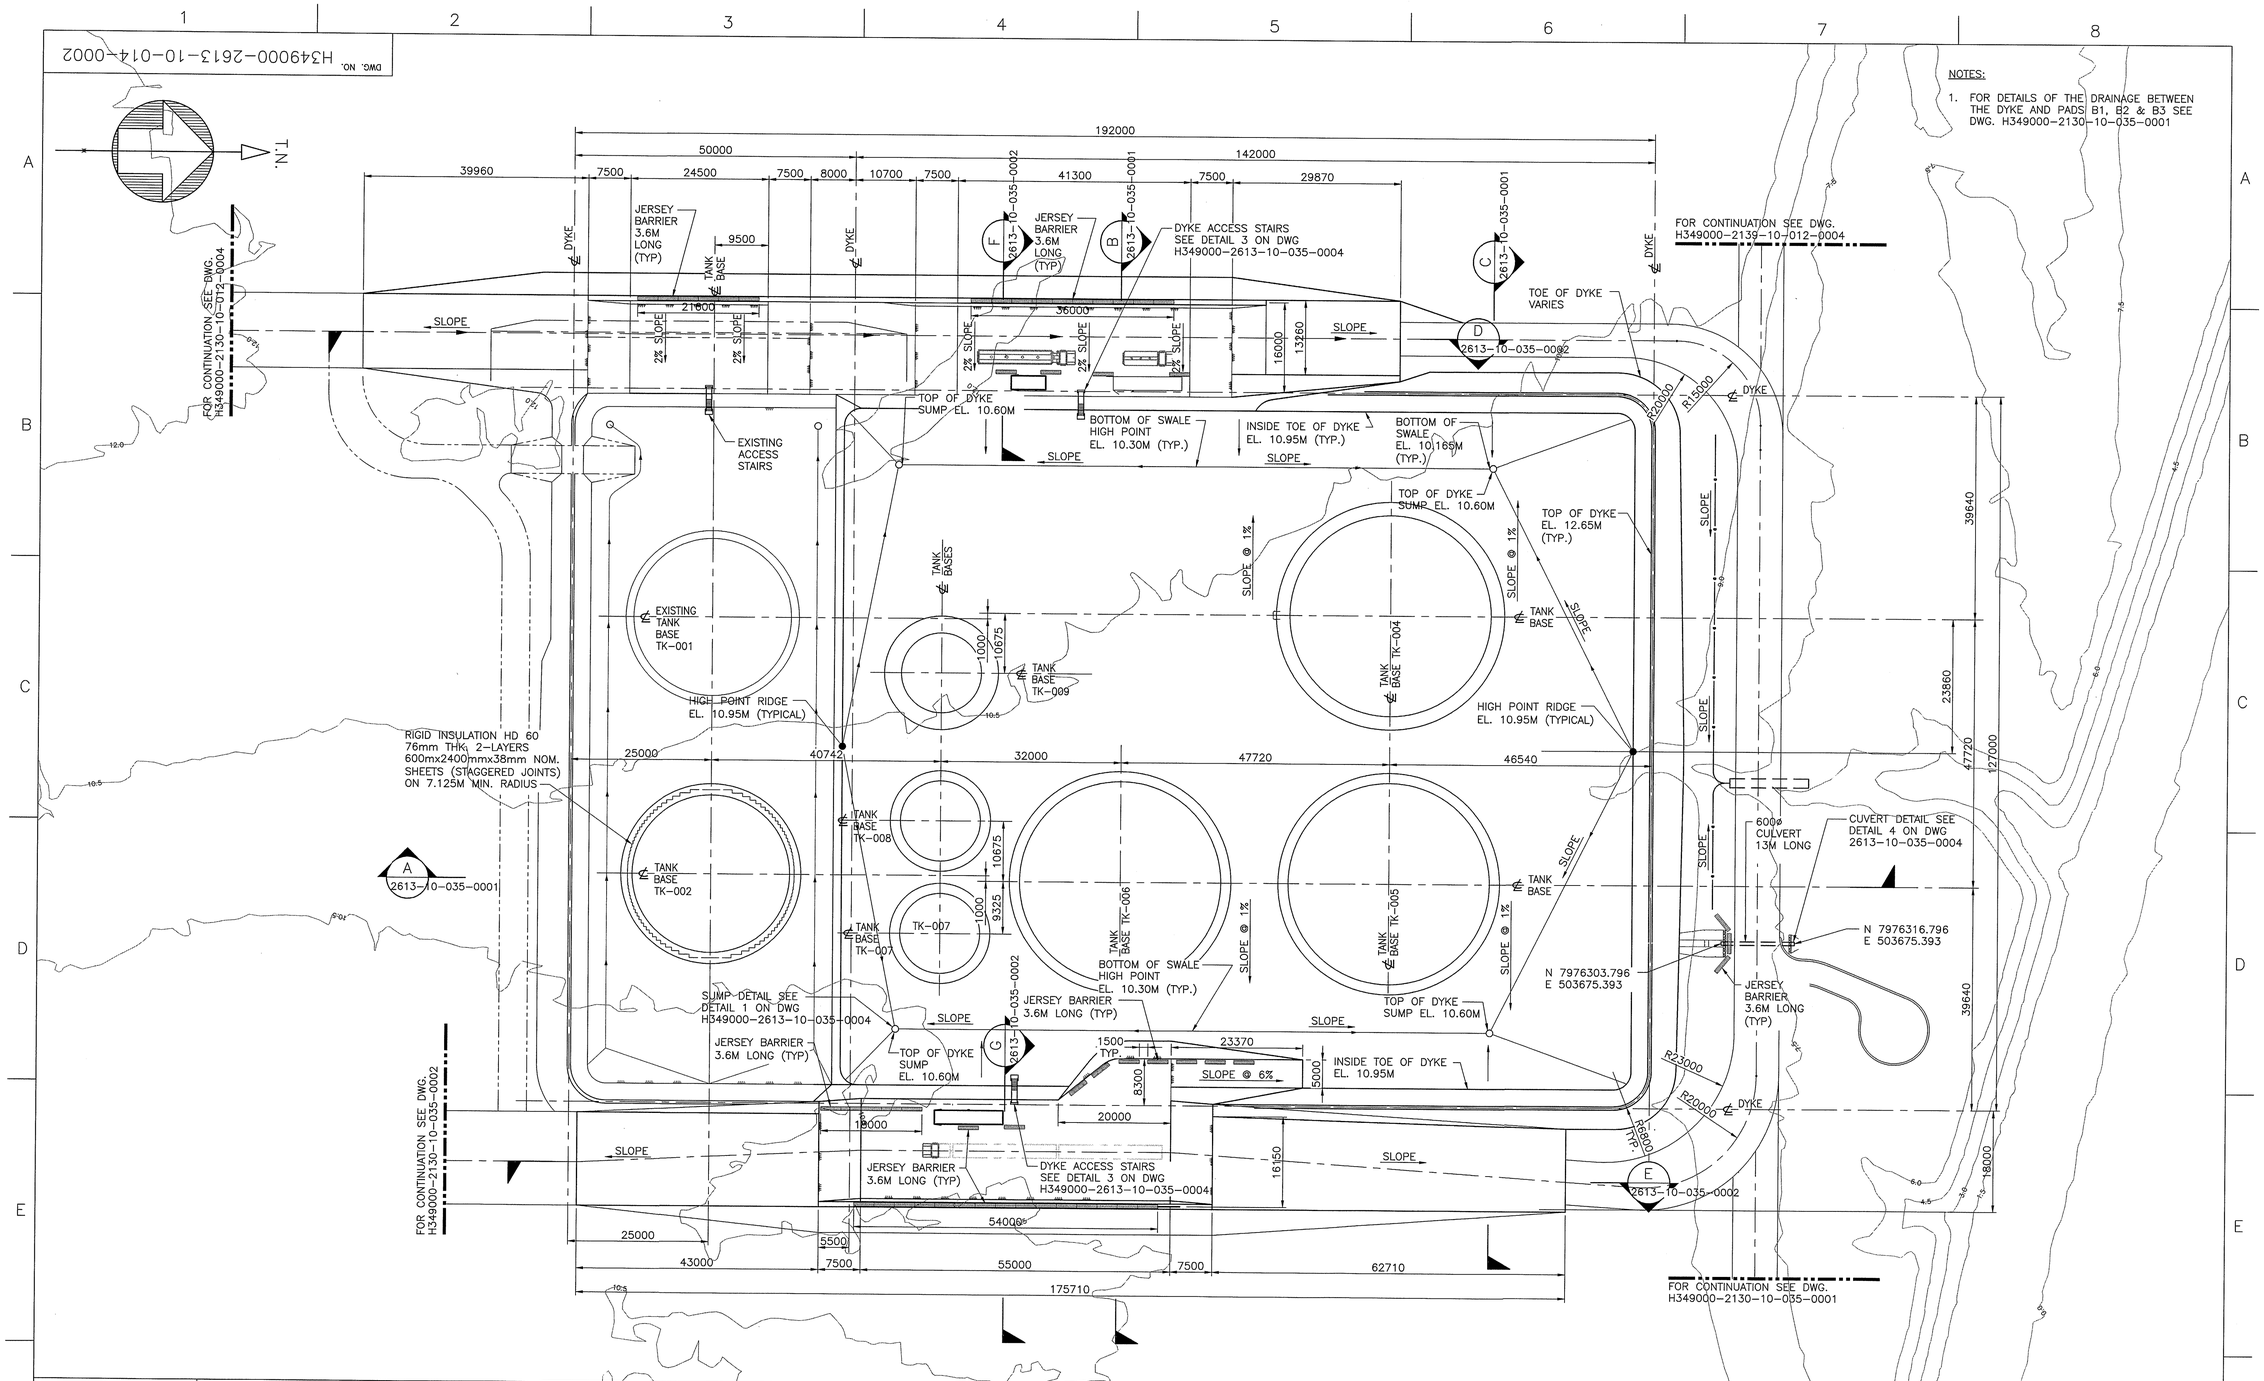

NOTES:

1. FOR DETAILS OF THE DRAINAGE BETWEEN THE DYKE AND PADS B1, B2 & B3 SEE DWG. H349000-2130-10-035-0001

DRAWING NO.	DRAWING TITLE
REFERENCE DRAWINGS	

THIS DRAWING WAS PREPARED FOR THE EXCLUSIVE USE OF BAFFINLAND IRON MINES CORPORATION AND IS SUBJECT TO THE TERMS OF THE AGREEMENT BETWEEN CLIENT AND HATCH INCORPORATED. UNLESS OTHERWISE AGREED IN WRITING WITH CLIENT, NO OTHER PERSON OR ENTITY HAS THE RIGHT TO USE OR RELY ON THIS DRAWING, AND HATCH DISCLAIMS ALL LIABILITY, INCLUDING WITHOUT LIMITATION LIABILITY FOR ANY DAMAGES, ARISING OUT OF THE USE OF THIS DRAWING BY ANY OTHER PERSON OR ENTITY. ALL RIGHTS, INCLUDING COPYRIGHT, IN THE DRAWING BY HATCH, AND ON THIS DRAWING BY CLIENT, ARE RESERVED BY THE RESPECTIVE OWNERS. THE DRAWINGS OR REFERENCED IN THE DRAWING REMAIN THE PROPERTY OF HATCH.

NO.	DESCRIPTION	BY	CHK'D	APP'D	DATE
0	TANK COORDINATES DELETED, DIMENSIONS ADDED	MP	DS	FB	13-05-14

REVISIONS

REGISTERED PROFESSIONAL ENGINEER — R.E. BUTTS — LICENSEE — MAY 15, 2014 — NT/NU

REV.	ISSUE FOR	AUTH. BY	DATE
0	ISSUED FOR CONSTRUCTION	DS FB	13-05-14

ISSUE AUTHORIZATION

HATCH

DESIGNED BY D. STEPHENSON DATE 13-03-06	DRAWN BY M. PETERSON DATE 13-03-06
CHECKED BY S. Bond DATE 13-05-14	DISCIP. ENGR. R. Butts DATE 13-05-14
PROJ. DES. COORD. T. THERTELL DATE 13-05-14	PROJ. ENGR. J. CLELAND DATE 13-05-14
PROJ. MGR. S. PERRY DATE 13-05-14	

Baffinland IRON MINES CORPORATION

MARY RIVER PROJECT

MILNE PORT – SITE PREPARATION
BULK FUEL STORAGE
SITE GRADING PLAN

SCALE 1:500 OR AS NOTED

DWG. NO. H349000-2613-10-014-0002

REV. 0

$$DATAENTRY$$