DWG. NO. H349000-2735-10-035-0002

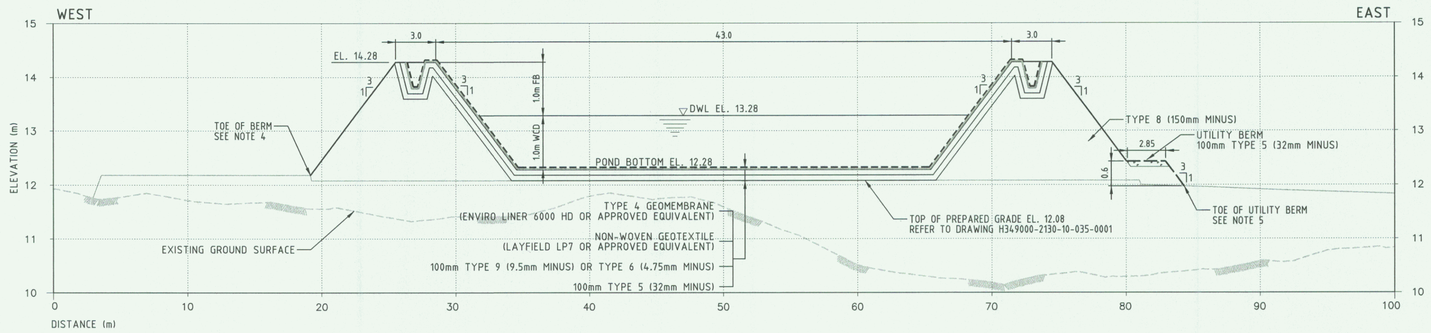

SECTION A 2735/10-035-0001
1:200 H
1:50 V

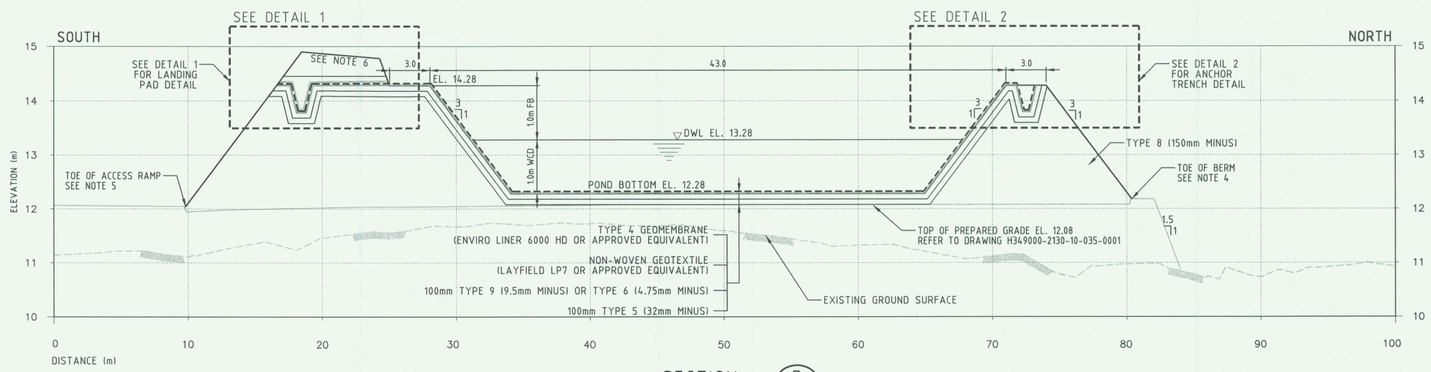

SECTION B 2735/10-035-0001
1:200 H
1:50 V

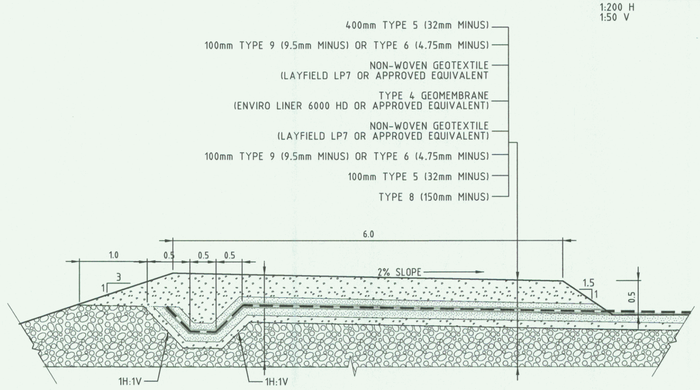

DETAIL 1 - BERM AT LANDING PAD

N.T.S.

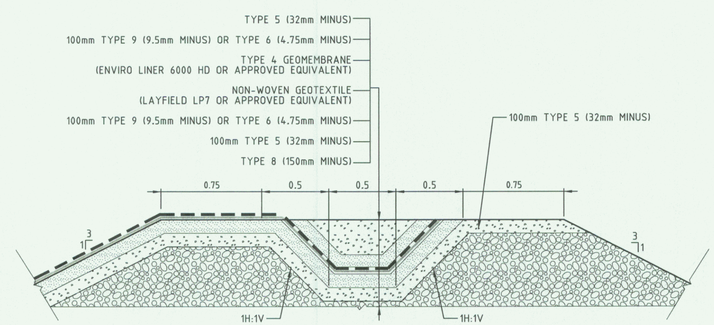

DETAIL 2 - NORMAL BERM

N.T.S.

LEGEND

DWL	DESIGN WATER LEVEL
FB	FREEBOARD
WCD	WORKING CAPACITY DEPTH

NOTES:

1. TOPOGRAPHY PROVIDED BY TERRAPOINT CANADA INC.
2. ALL DIMENSIONS AND ELEVATIONS SHOWN ARE IN METRES, UNLESS NOTED OTHERWISE.
3. FOR UTILITY BERM MECHANICAL & ELECTRICAL REQUIREMENTS, REFER TO DRAWING H349000-2000-00-014-0005/0006.
4. TOE OF BERM MATCH TO FINISHED GRADE EL. 12.18. REFER TO DRAWING H349000-2130-10-035-0001 AND H349000-2735-10-035-0001.
5. TOE OF UTILITY BERM / ACCESS RAMP MATCH TO FINISHED GRADE. REFER TO DRAWING H349000-2130-10-035-0001 AND H349000-2735-10-035-0001.
6. PROVIDE SAFETY BARRIERS AS PER SITE REQUIREMENTS AND APPROVED BY COMPANY'S REPRESENTATIVE.

DRAWING NO.	DRAWING TITLE
H349000-2735-10-035-0001	MILNE PORT-OFF-SPEC EFFLUENT POND (PWSP) -PLAN

REFERENCE DRAWINGS

THIS DRAWING WAS PREPARED FOR THE EXCLUSIVE USE OF BAFFINLAND IRON MINES CORPORATION AND THE CONSULTANTS, UNDER THE AGREEMENT BETWEEN CLIENT AND CONSULT ENGINEERING. UNLESS OTHERWISE AGREED IN WRITING WITH CLIENT OR CONSULT ON THIS DRAWING, HATCH DOES NOT ACCEPT AND DISCLAIMS ANY AND ALL LIABILITY FOR ANY DAMAGES ARISING FROM ANY USE OF, OR RELIANCE ON, THIS DRAWING BY ANY THIRD PARTY OR ANY MODIFICATION OR MODIFICATIONS TO THIS DRAWING BY CLIENT AND (3) THIS DRAWING, INCLUDING ANY DATA ON IT, ANY MODIFICATIONS AND ANY DRAWINGS OR REFERENCES IN THIS DRAWING REMAIN THE PROPERTY OF HATCH.

NO.	DESCRIPTION	BY	CHK'D	APP'D	DATE

REVISIONS

REGISTERED PROFESSIONAL ENGINEER M. M. S. HASSAN LICENSEE 22 MAY 2013 NT/NU

REV.	ISSUE FOR	AUTH.	BY	DATE
0	CONSTRUCTION	SH	MM	2013-05-22

ISSUE AUTHORIZATION

HATCH™

DESIGNED BY A. SAHELL DATE 2013-05-07	DRAWN BY M. MCDOUGALD DATE 2013-05-07
CHECKED BY K. FALLAHI DATE 2013-05-22	DISCIP. ENGR. S. HASSAN DATE 2013-05-22
PROJ. DESI. COORD. T. DERRY DATE 2013-05-22	PROJ. ENGR. J. CLELAND DATE 2013-05-22
PROJ. MGR. S. PERRY DATE 2013-05-22	

Baffinland IRON MINES CORPORATION

MARY RIVER PROJECT

MILNE PORT
OFF-SPEC EFFLUENT POND (PWSP)
SECTIONS & DETAILS

SCALE 1:200 OR AS NOTED

DWG. NO. H349000-2735-10-035-0002

REV. 0

ORIGINAL SHEET SIZE: ISO A1 (841 x 594)

c:\pr\projectwise\ye71986\dms74793\H349000-2735-10-035-0002.dgn
5/22/2013 5:02:58 PM
ye71986