DWG. NO. H349000-4134-10-035-0001

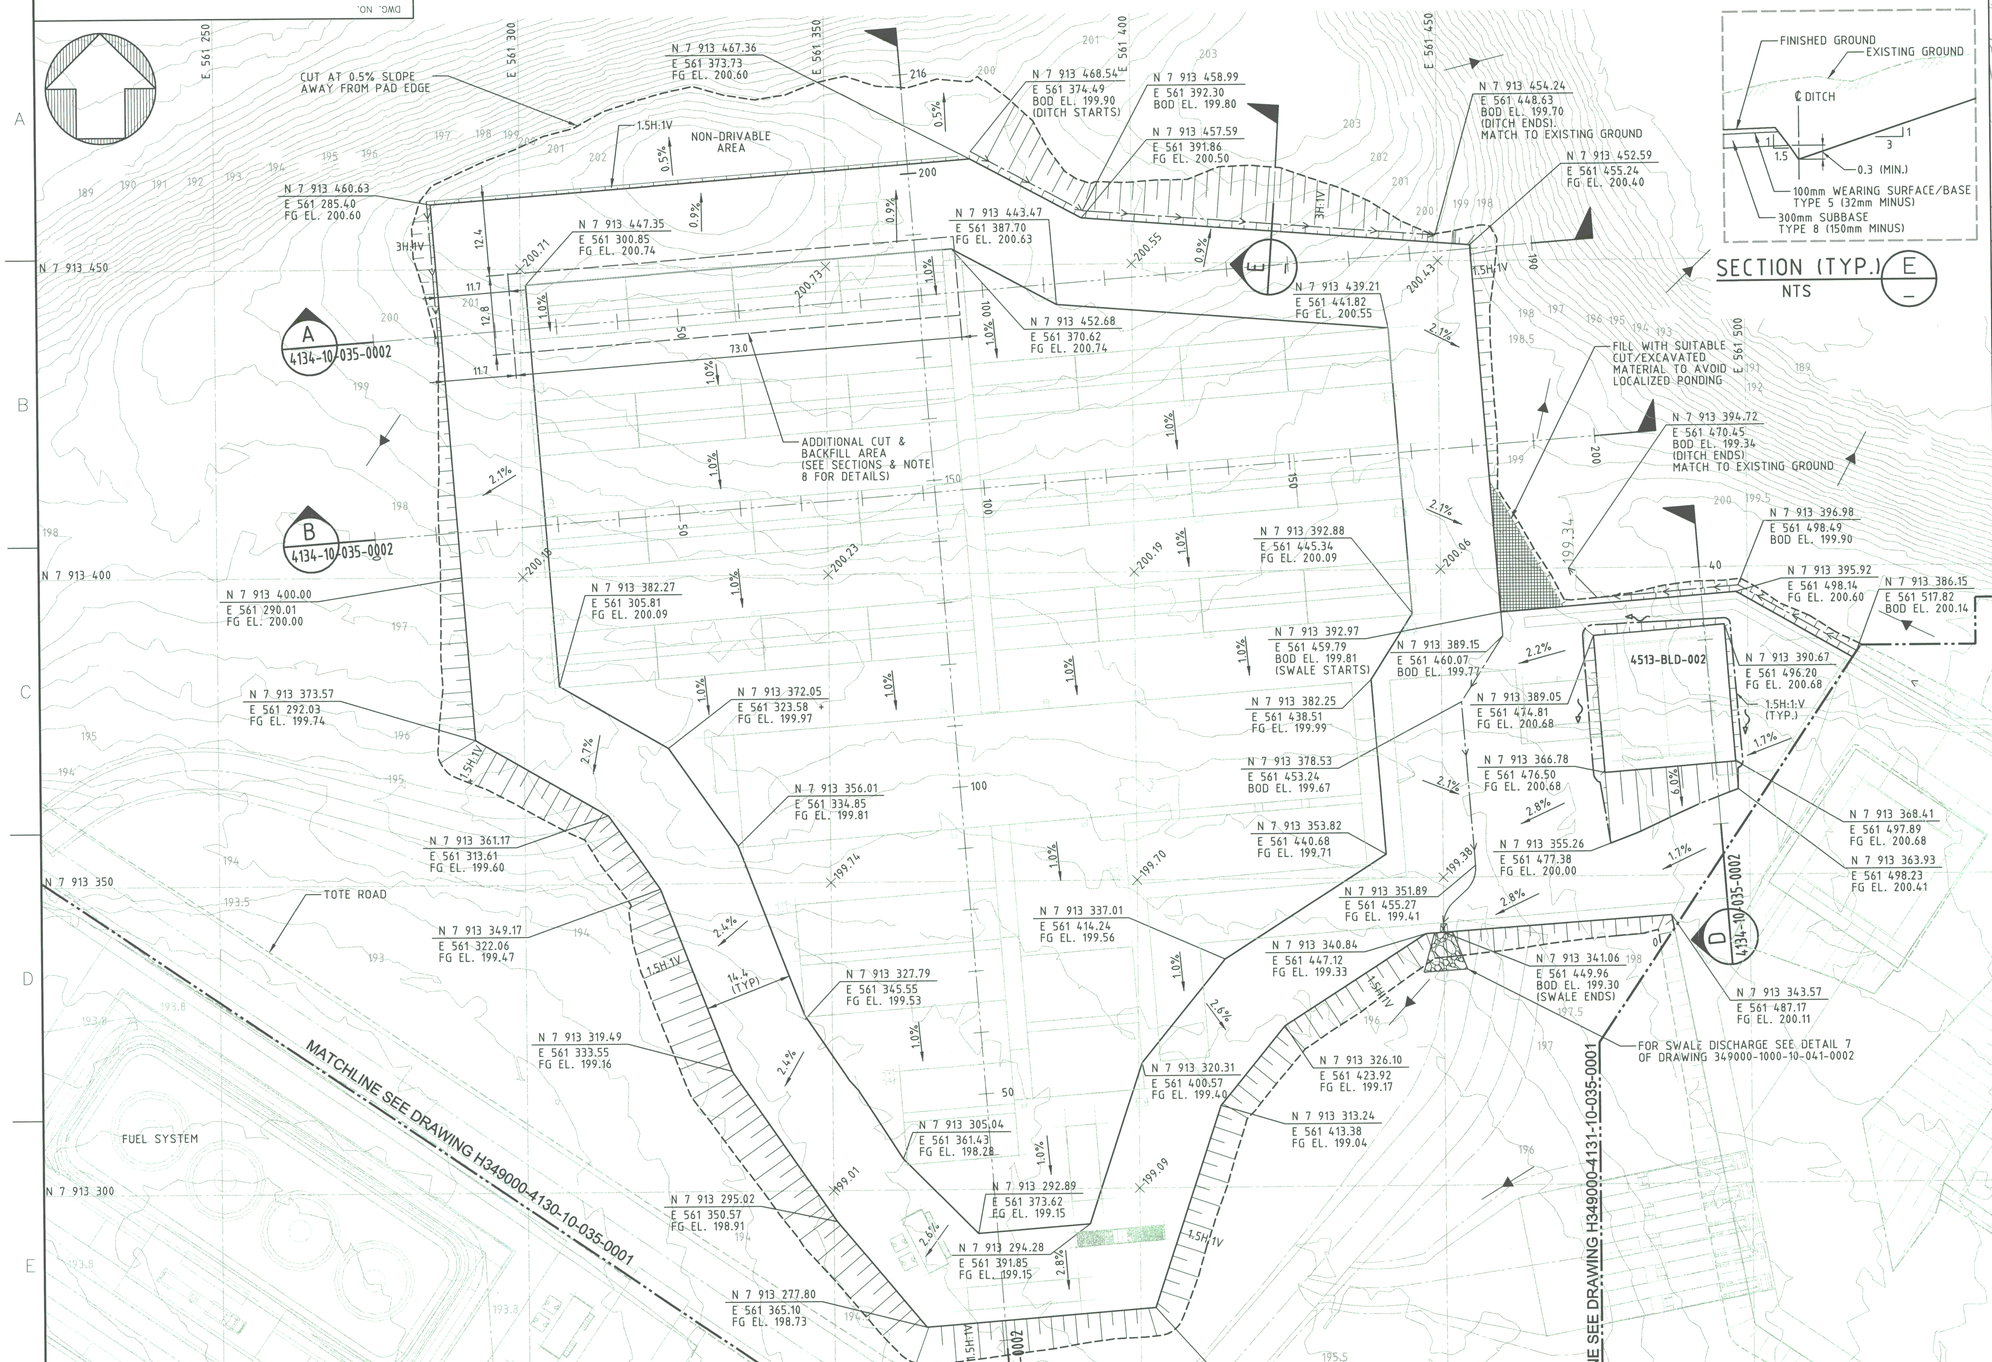

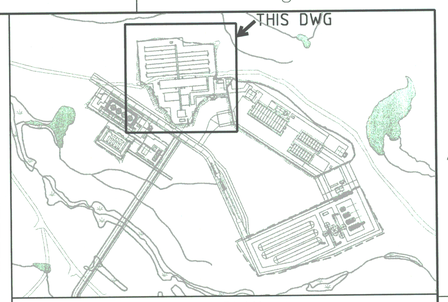

KEY PLAN

SECTION (TYP.) E
NTS

LEGEND:

189	EXISTING GROUND CONTOUR
	FILL SLOPE
	CUT SLOPE
	SKIDDED BUILDING
	TOE OF SLOPE
%	GRADING SLOPE
	CENTERLINE OF SWALE/DITCH
	FLOW DIRECTION
	EXTERNAL FLOW DIRECTION
	FILL WITH SUITABLE CUT/EXCAVATED MATERIAL
+200.47	FG EL. AT 50m x 50m GRID
XXXX-BLD-XXX	BUILDING ID
BOD	BOTTOM OF DITCH/SWALE
100	CROSS SECTION DISTANCE

NOTES:

1. TOPOGRAPHY PROVIDED BY TERRAPOINT CANADA INC.
2. COORDINATE GRID IS SHOWN IN UTM (NAD83) ZONE 17 AND IS IN METRES.
3. CONTOURS ARE IN METRES. CONTOUR INTERVAL IS 0.5 METRES.
4. ALL DIMENSIONS AND ELEVATIONS SHOWN ARE IN METRES UNLESS NOTED OTHERWISE.
5. SERVICES/SKIDDED BUILDINGS SHOWN ON THIS DRAWING ARE PRELIMINARY AND SHOULD BE VALIDATED AFTER FINALIZING BUILDINGS/STRUCTURES.
6. FOR TYPICAL EARTHWORK DETAILS REFER TO DRAWINGS H349000-1000-10-041-0001 AND H349000-1000-10-041-0002.
7. FOR BUILDING NAMES REFER TO DRAWING H349000-4000-00-014-0003.
8. EXCAVATE ALL FROST SUSCEPTIBLE (FS) AND ALL ICE RICH SOILS TO THE EXTENT SHOWN. BACKFILL WITH TYPE 12 (600mm) ROCK. NON-FROST SUSCEPTIBLE SOILS WITH NO VISIBLE ICE SHALL NOT BE EXCAVATED WHERE APPROVED BY THE COMPANY'S REPRESENTATIVE.

FOR CONSTRUCTION

DRAWING NO.	DRAWING TITLE

REFERENCE DRAWINGS

THIS DRAWING WAS PREPARED FOR THE EXCLUSIVE USE OF BAFFINLAND IRON CORPORATION ("CLIENT") AND IS ISSUED PURSUANT TO THE AGREEMENT BETWEEN CLIENT AND HATCH LTD. ("HATCH"). UNLESS OTHERWISE AGREED IN WRITING WITH CLIENT OR SPECIFIED ON THIS DRAWING, (A) HATCH DOES NOT ACCEPT ANY RESPONSIBILITY OR LIABILITY OR RESPONSIBILITY FOR DAMAGES, LOSSES AND EXPENSES ARISING OUT OF OR IN CONNECTION WITH THIS DRAWING BY ANY THIRD PARTY ON ANY MODIFICATION OR MISUSE OF THIS DRAWING BY CLIENT, AND (B) THIS DRAWING IS CONFIDENTIAL AND ALL INTELLECTUAL PROPERTY RIGHTS EMBODIED OR REFERENCED IN THIS DRAWING REMAIN THE PROPERTY OF HATCH.

NO.	DESCRIPTION	BY	CHK'D	APP'D	DATE

REVISIONS

REGISTERED PROFESSIONAL ENGINEER M. M. S. HASSAN LICENSEE NT/NU

REV.	ISSUE FOR	AUTH. BY	DATE
0	CONSTRUCTION	SH GJ	2013-05-29

ISSUE AUTHORIZATION

HATCH™

DESIGNED BY K. FALLAHI DATE 2013-05-27	DRAWN BY G. JUBINVILLE DATE 2013-05-27
CHECKED BY A. SAHELI DATE 2013-05-29	DISCIP. ENGR. S. HASSAN DATE 2013-05-29
PROJ. RES. COORD. T. THEBERGE DATE 2013-05-29	PROJ. ENGR. J. CLELAND DATE 2013-05-29
PROJ. MGR. S. PERRY DATE 2013-05-29	

Baffinland IRON MINES CORPORATION

MARY RIVER PROJECT

MINE SITE
ACCOMMODATION CAMP
EARTHWORKS & DRAINAGE – PLAN

SCALE	DWG. NO.	REV.
1:500 OR AS NOTED	H349000-4134-10-035-0001	0

ORIGINAL SHEET SIZE: ISO A1 (841 x 594)

c:\pr\projectwise\wb70836\dms74793\h349000-4134-10-035-0001.dgn
2013/05/30 4:39:46 PM
JUD70836