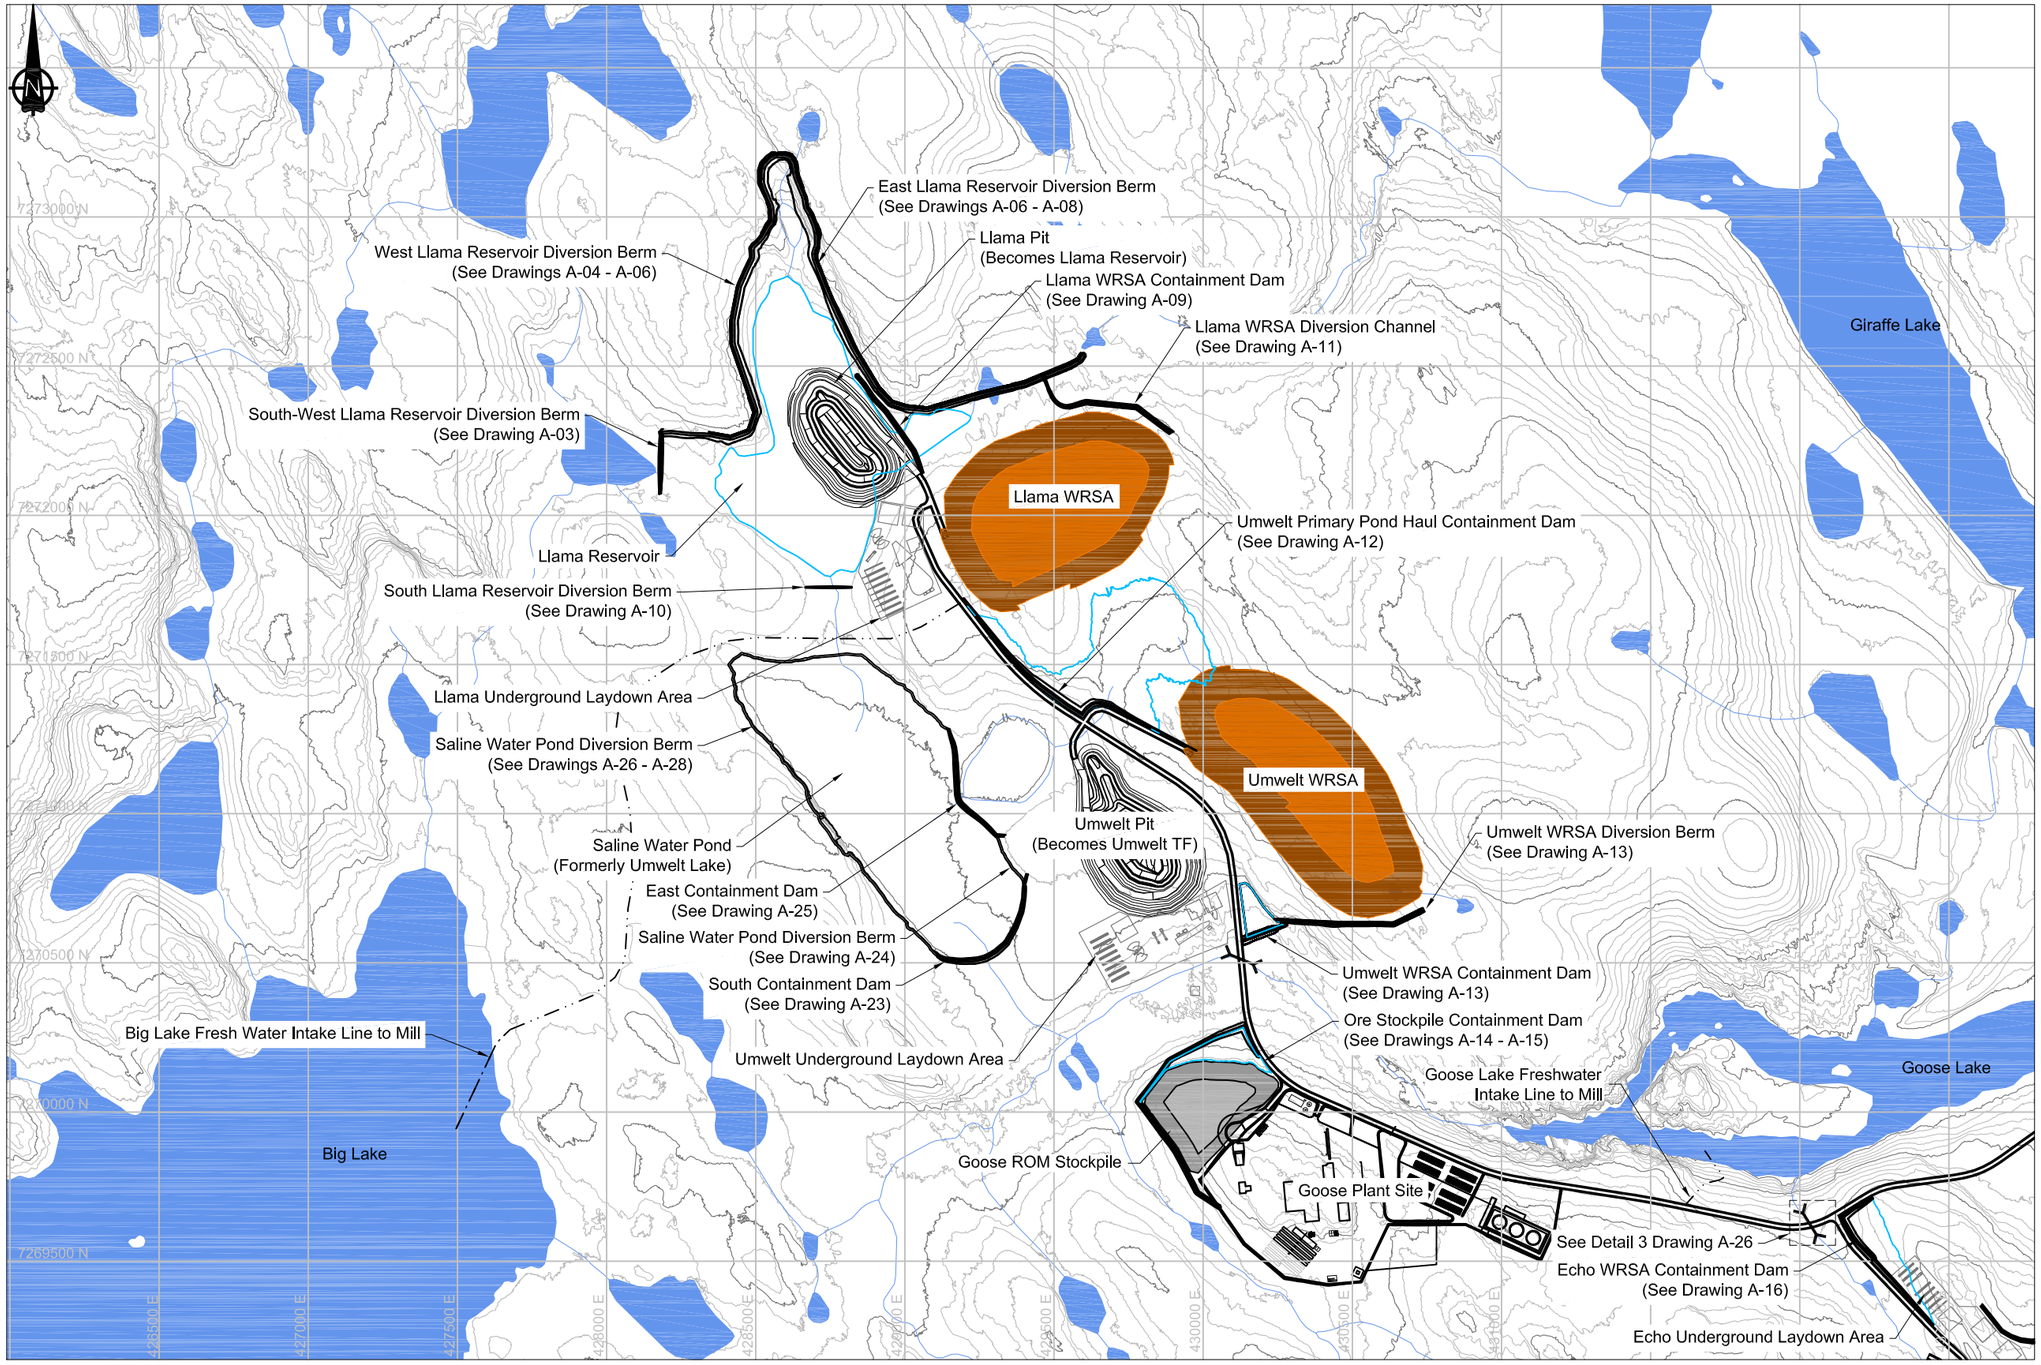

LEGEND

- Culvert Location
- Major Contour
- Minor Contour
- Watercourses
- Existing Ground Surface
- Crest Line
- Centerline of Berm
- Channel Excavation
- GCL Liner
- Full Supply Water Level
- ROM
- Engineered Fill
- Bentonite Plug
- Waste Rock Storage Area (WRSA)
- Goose ROM Stockpile

NOTES

1. Contours shown at 2m intervals.

REFERENCE

NAD83 UTM Zone 13.
NTS Mapsheet: 076

0m 200 400 600 800

DRAWING NO.	DRAWING TITLE
-	-

REFERENCE DRAWINGS

NO.	DESCRIPTION	CHK'D	APP'D	DATE	NO.	DESCRIPTION	CHK'D	APP'D	DATE
					B	ISSUED FOR REVIEW	SAB	EMR	15/09/29
-	-				A	ISSUED FOR DISCUSSION	SAB	EMR	15/08/24

REVISIONS

Original Drawings
Stamped and
Signed by Engineer

This drawing is uncontrolled when printed unless stamped and signed with original ink and recorded on a Distribution Register.

PROFESSIONAL ENGINEERS STAMP

srk consulting

DESIGN: SAB	DRAWN: TH	REVIEWED: EMR
CHECKED: LW	APPROVED: EMR	DATE: 2015/08/24
FILE NAME: A - 1CS020.008 - General Arrangement.dwg		

Sabina GOLD & SILVER CORP

BACK RIVER PROJECT

SRK JOB NO.: 1CS020.008, Task 700

SITE WIDE WATER MANAGEMENT

DRAWING TITLE:
Goose Property Water Management Infrastructure (Sheet 1 of 2)

DRAWING NO.	SHEET	REVISION NO.
4	1 OF 2	B

P:\01_SITES\Back River\040_AutoCAD\Dam Design\A - 1CS020.008 - General Arrangement.dwg

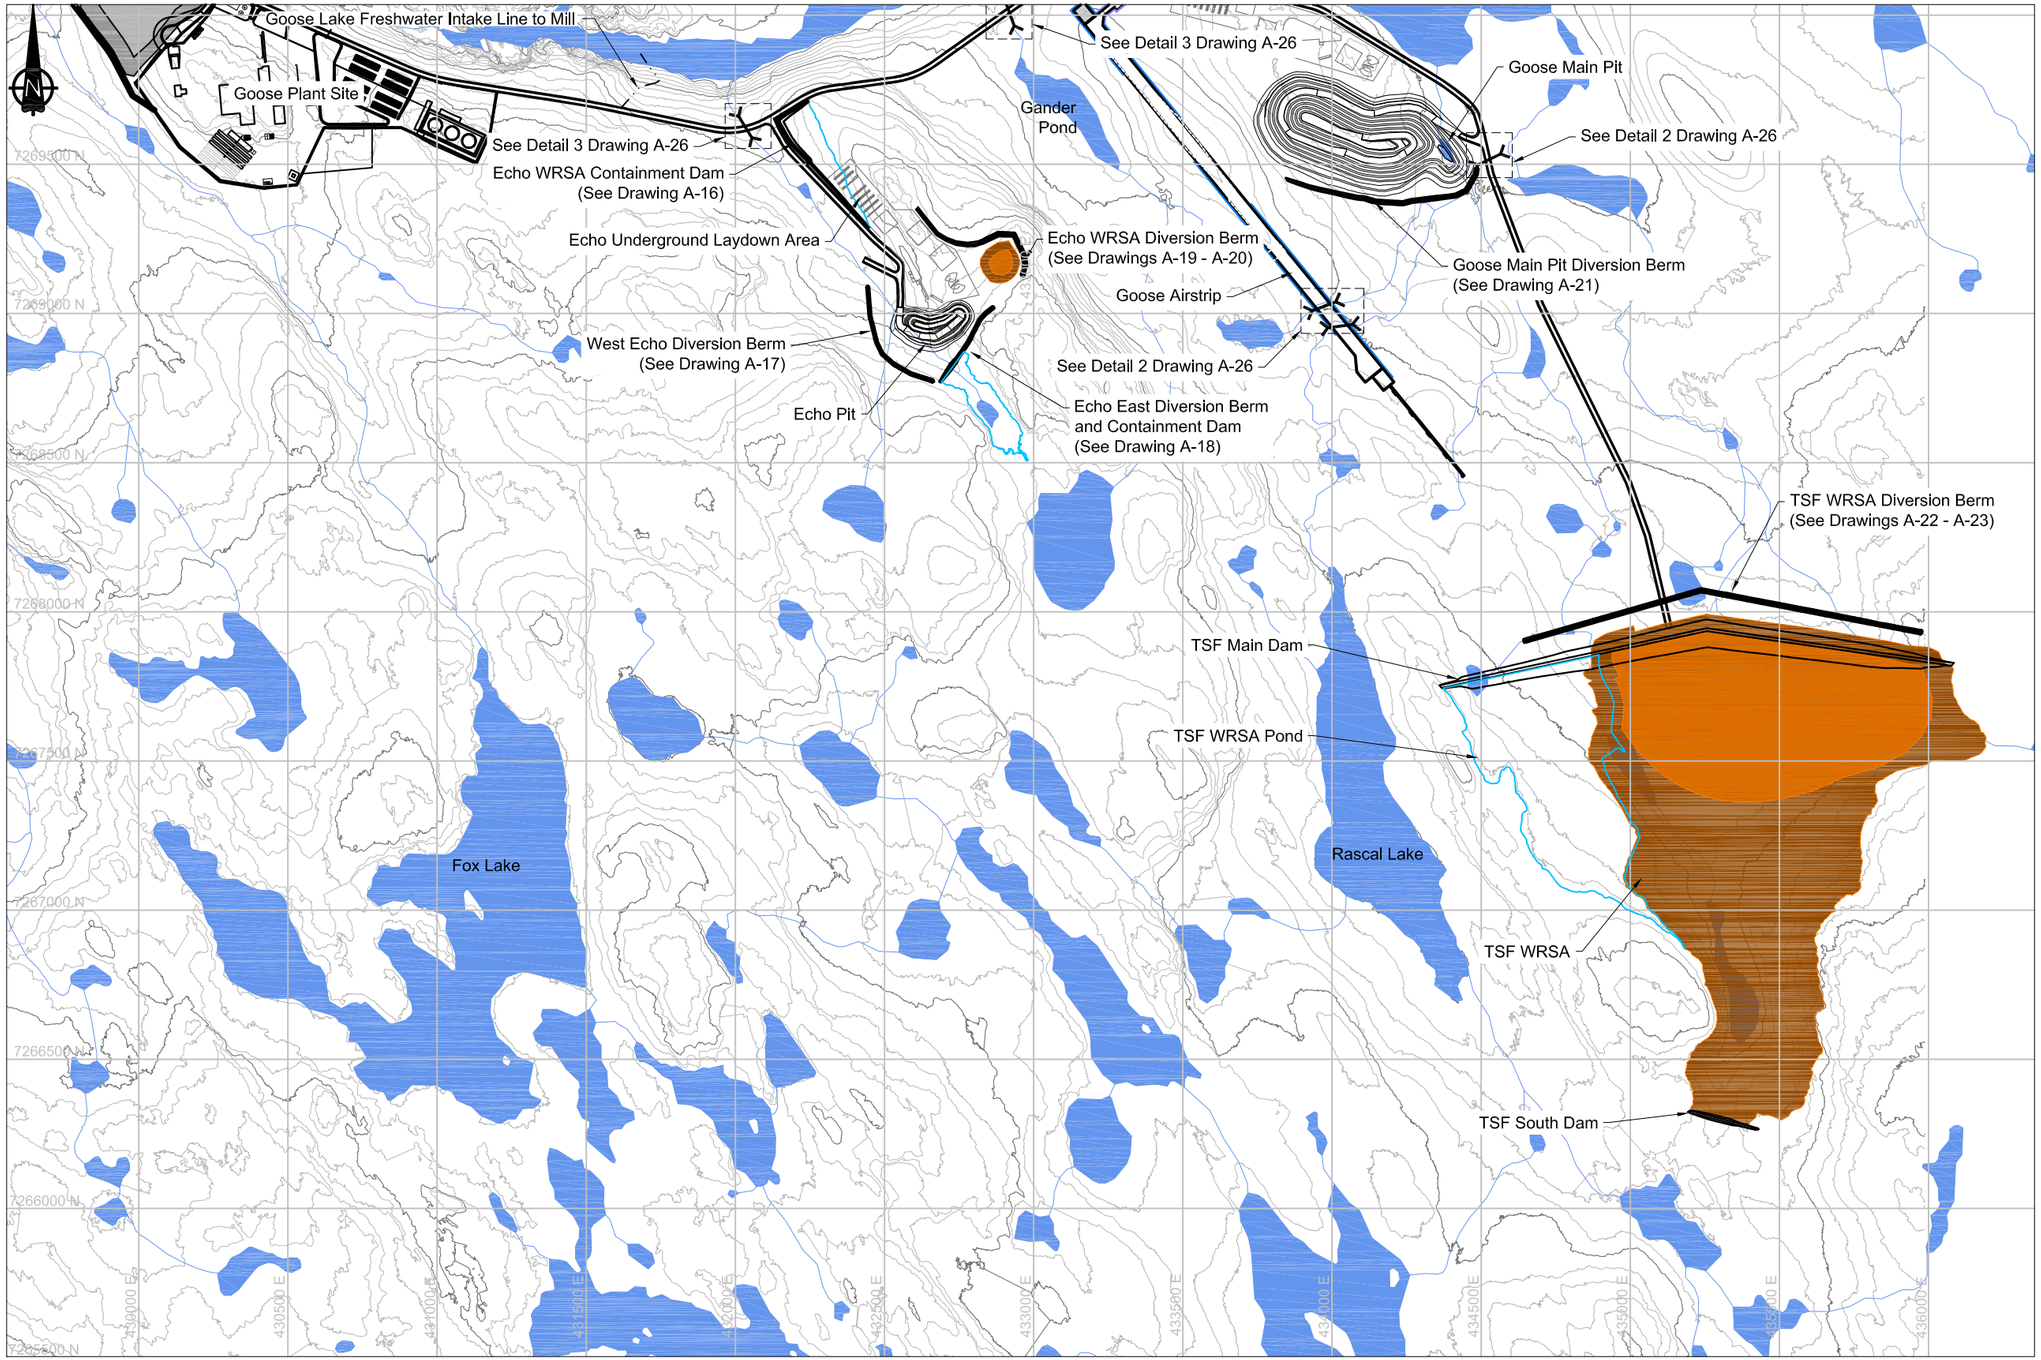

LEGEND

- Culvert Location
- Major Contour
- Minor Contour
- Watercourses
- Existing Ground Surface
- Crest Line
- Centerline of Berm
- Channel Excavation
- GCL Liner
- Full Supply Water Level
- ROM
- Engineered Fill
- Bentonite Plug
- Waste Rock Storage Area (WRSA)
- Goose ROM Stockpile

NOTES

1. Contours shown at 2m intervals.

REFERENCE

NAD83 UTM Zone 13.
NTS Mapsheet: 076

0m 200 400 600 800

DRAWING NO.	DRAWING TITLE
-	-

REFERENCE DRAWINGS

NO.	DESCRIPTION	CHK'D	APP'D	DATE
-	-			

NO.	DESCRIPTION	CHK'D	APP'D	DATE
B	ISSUED FOR REVIEW	SAB	EMR	15/09/29
A	ISSUED FOR DISCUSSION	SAB	EMR	15/08/24

REVISIONS

Original Drawings
Stamped and
Signed by Engineer

This drawing is uncontrolled when printed unless stamped and signed with original ink and recorded on a Distribution Register.

PROFESSIONAL ENGINEERS STAMP

srk consulting

DESIGN: SAB	DRAWN: TH	REVIEWED: EMR
CHECKED: LW	APPROVED: EMR	DATE: 2015/08/24
FILE NAME: A - 1CS020.008 - General Arrangement.dwg		

Sabina GOLD & SILVER CORP

BACK RIVER PROJECT

SRK JOB NO.: 1CS020.008, Task 700

SITE WIDE WATER MANAGEMENT

DRAWING TITLE:
Goose Property Water Management Infrastructure (Sheet 2 of 2)

DRAWING NO.	SHEET	REVISION NO.
5	2 OF 2	B

P:\01_SITES\Back River\040_AutoCAD\Dam Design\A - 1CS020.008 - General Arrangement.dwg