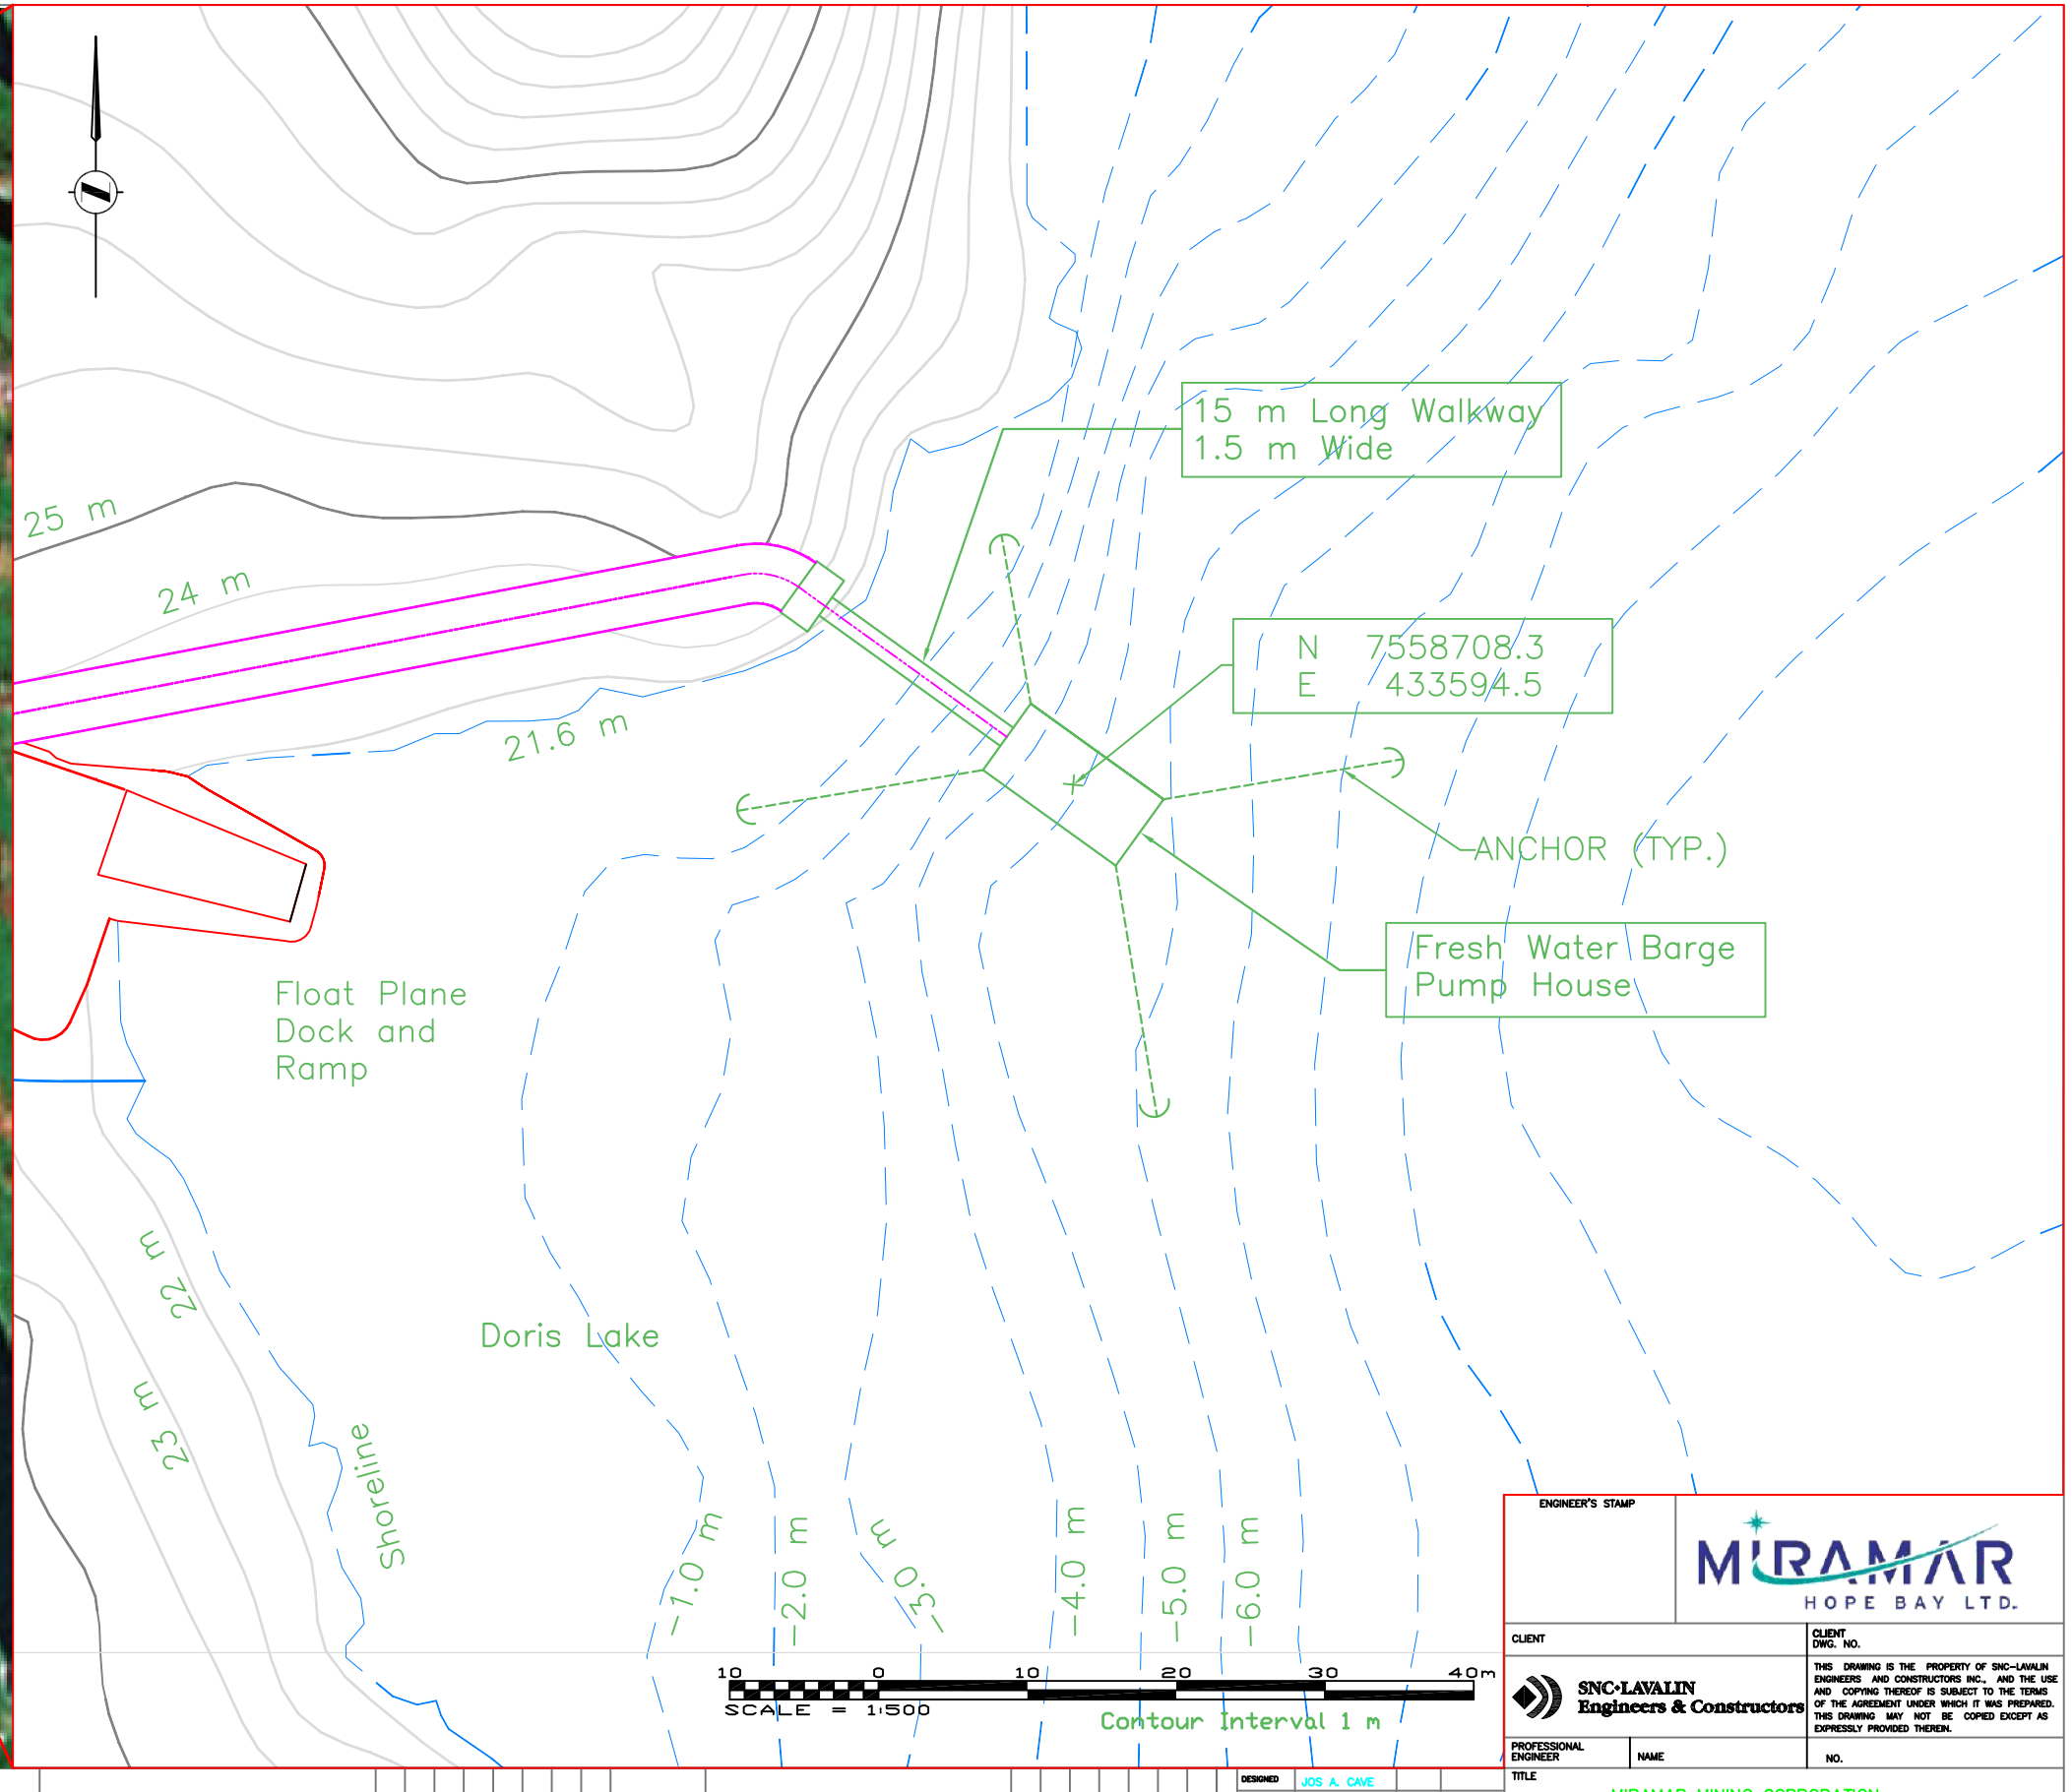

DWG. NO.	REFERENCES	DWG. NO.	REFERENCES	NO.	DATE	REVISIONS	BY	CHK	LEAD DISC.	ENG. MAN.	AREA MAN.	CLIENT ENG. COORD.	CLIENT AREA MAN.
				PB	18/07/07	ISSUED FOR PERMITTING	ARW						
				PA	21JUN07	ISSUED FOR COMMENTS	ARW						

NO.	DATE	REVISIONS	BY	CHK	LEAD DISC.	ENG. MAN.	AREA MAN.	CLIENT ENG. COORD.	CLIENT AREA MAN.

SLIDCAD				
DESIGNED	JOS A. CAVE			
DRAWN	LEE G	BM	21JUN07	
CHECKED	ARW			
APPROVED LEAD ENG.				
APPROVED ENG MAN.				
APPROVED AREA MAN.				
CLIENT APPROVED ENG. COORD.				
CLIENT APPROVED AREA MAN.				
SCALE	NAME (PRINT)	INT.	DATE	

ENGINEER'S STAMP

MIRAMAR HOPE BAY LTD.

CLIENT

CLIENT DWG. NO.

SNC·LAVALIN Engineers & Constructors

THIS DRAWING IS THE PROPERTY OF SNC-LAVALIN ENGINEERS AND CONSTRUCTORS INC., AND THE USE AND COPYING THEREOF IS SUBJECT TO THE TERMS OF THE AGREEMENT UNDER WHICH IT WAS PREPARED. THIS DRAWING MAY NOT BE COPIED EXCEPT AS EXPRESSLY PROVIDED THEREIN.

PROFESSIONAL ENGINEER | NAME | NO.

TITLE

MIRAMAR MINING CORPORATION
DORIS NORTH MINE

FRESH WATER BARGE PUMP HOUSE
PLAN

PROJECT NO.	AREA	DISC.	DOC.	DRAWING NUMBER	LOC.	REVISION NUMBER
334499	0000	41	D1	0007		PB

DATE: 2007/07/18 — 3:39pm
PATH: J:\334499 — Miramar Doris North\41 — Civil Engineering\41DK — Sketches-Drawings\\334499-0000-41D1-0007.dwg