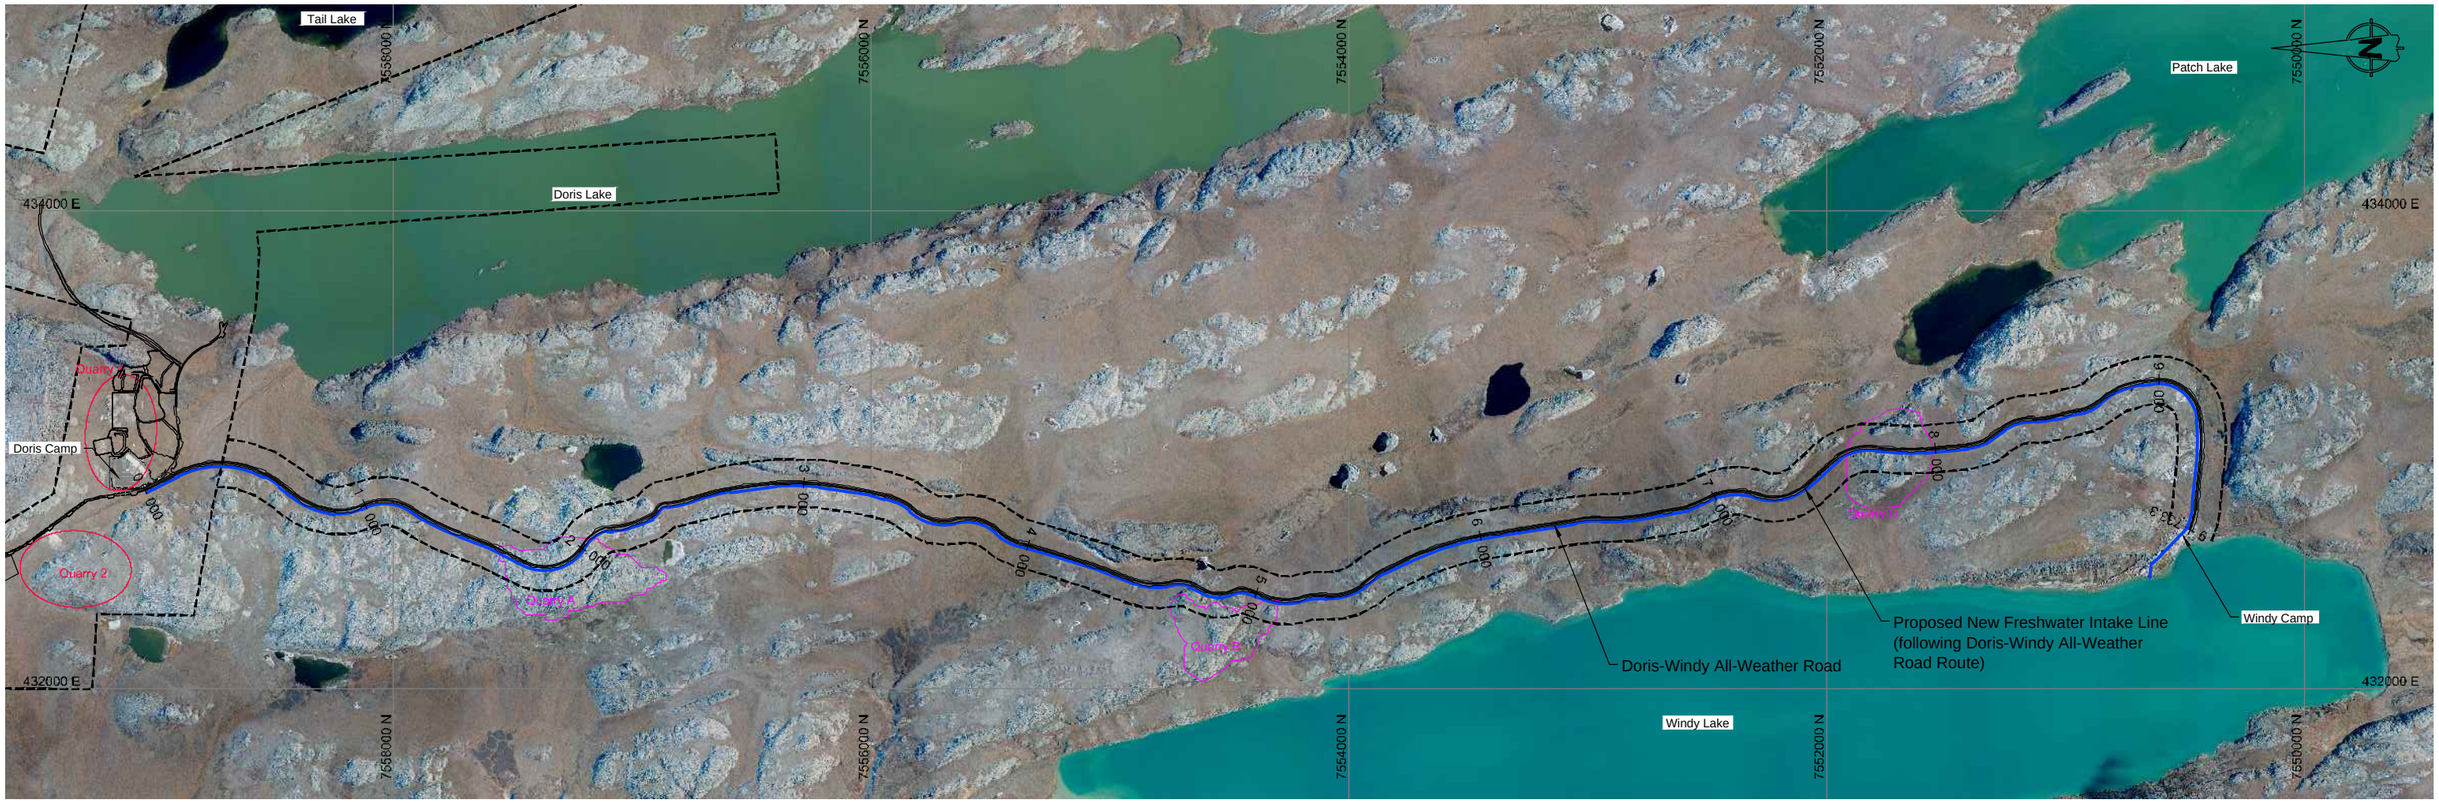

LEGEND

- Surfacing Material
- Run of Quarry Material
- Proposed Development Quarry
- Existing Approved and Permitted Quarry
- Existing Roads and Infrastructure
- Doris-Windy Road
- Route Centerline (1 000)
- Lease Boundary

NOTE

1. All dimensions in metres unless noted otherwise.

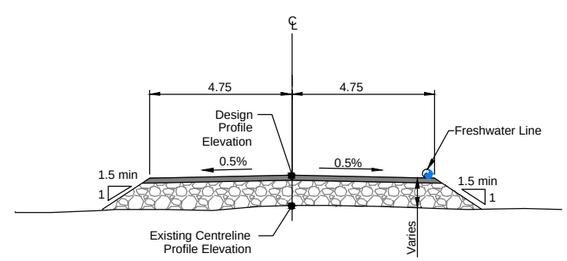

ALL-WEATHER ROAD TYPICAL SECTION

0 1 2 3 4 5
Scale in Metres

DRAWING NO.	DRAWING TITLE	DRAWING NO.	DRAWING TITLE

REFERENCE DRAWINGS

NO.	DESCRIPTION	CHK'D	APP'D	DATE

REVISIONS

PROFESSIONAL ENGINEERS STAMP

SRK Consulting
Engineers and Scientists
Vancouver

DESIGN: LW	DRAWN: NV	REVIEWED: EMR
CHECKED: LW/EMR	APPROVED: EMR	DATE: Sept 30, 2010

FILE NAME: Windy FW Line.dwg

NEWMONT
NORTH AMERICA

HOPE BAY MINING LTD.

SRK JOB NO.: 1CH008.027

Doris-Windy All-Weather Access Road

DRAWING TITLE:

Proposed Freshwater Intake Line

DRAWING NO. 1

SHEET – OF –

REVISION NO. -

J:\01_SITES\Hope Bay\ACAD\2010 Drawings\Windy FW Line.dwg