NO. DESSIN
DRAWING NO. 62–132–230–004

FORMAT ARCHD

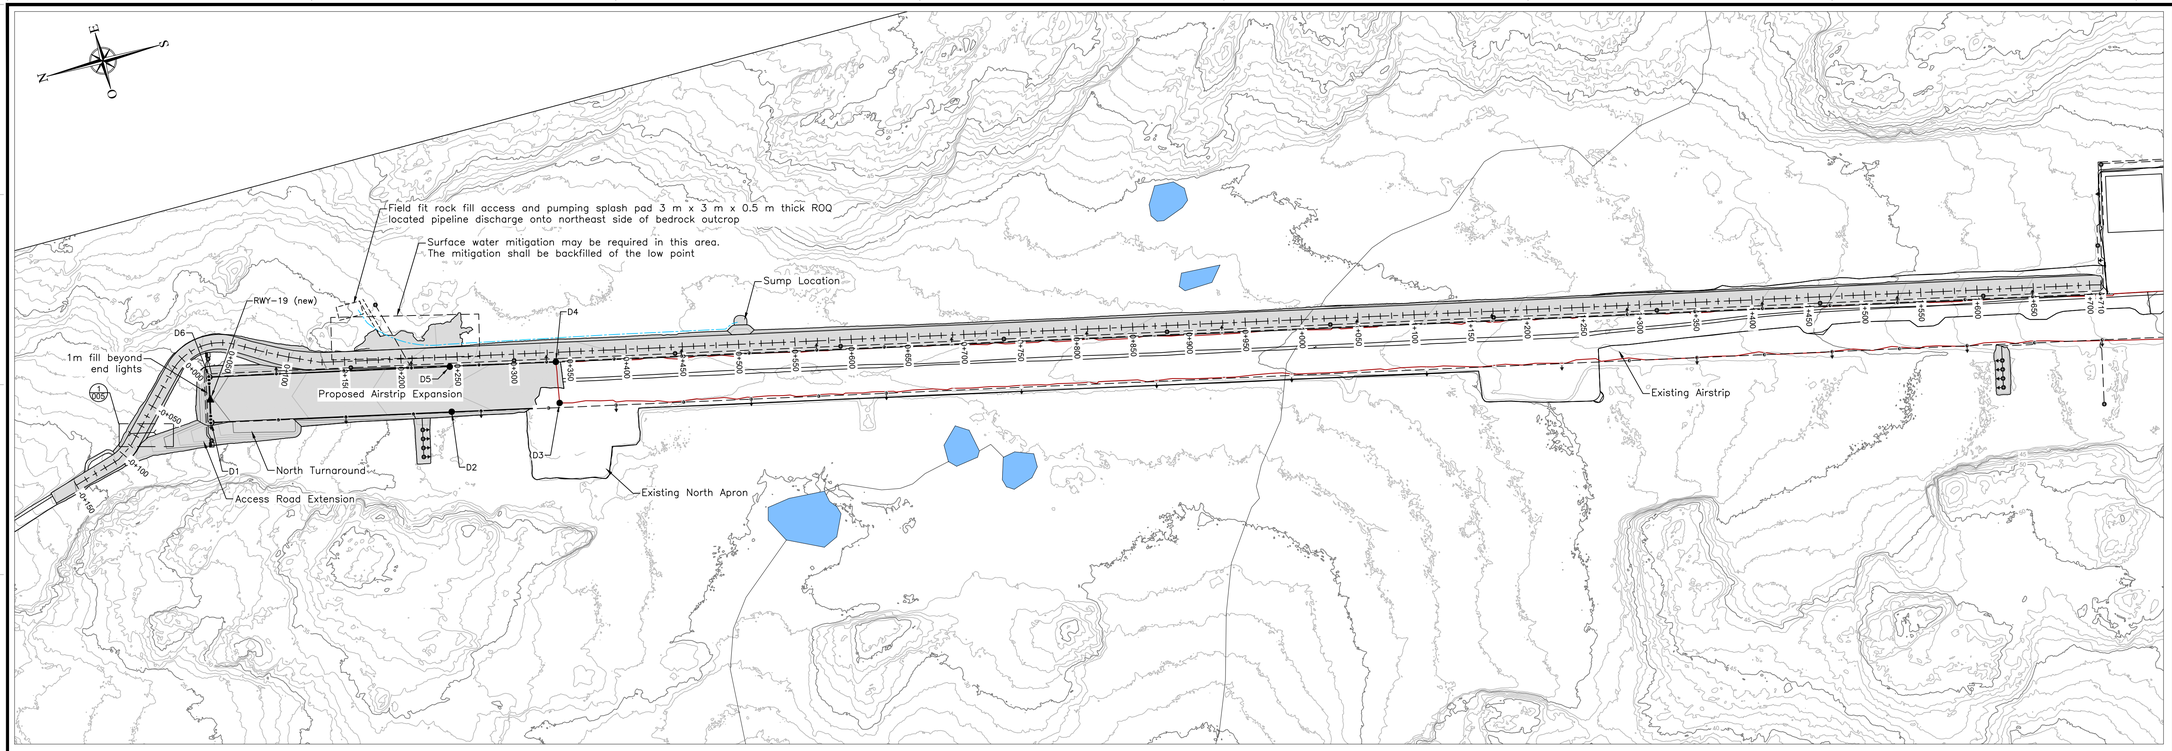

BYPASS ROAD PLAN

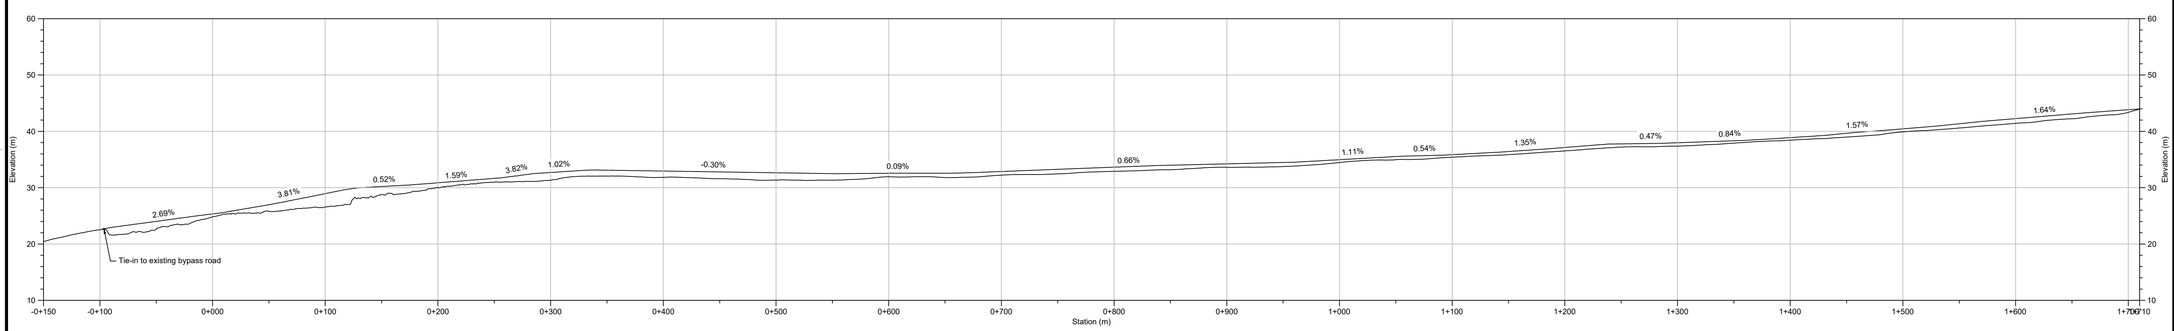

BYPASS ROAD CENTERLINE PROFILE
ÉCH: 1:2500
5 x vertical exaggeration

POUR CONSTRUCTION
FOR CONSTRUCTION
DATE : March 2026

PLAN CLÉ
KEY PLAN

KEYPLAN
ÉCH: N.T.S.

srk consulting

NOTES GÉNÉRALES / GENERAL NOTES

LEGEND

- Stake Out Point
- NAVCAN Point (Existing)
- NAVCAN Point (Proposed)
- Contours
- Lakes, Ponds, or Permanent Water Bodies
- Lease Boundary
- Approximate Pipe Location
- Existing Airstrip
- Proposed Airstrip Expansion

NOTES

1. Contours are shown at 1.0 m intervals.
2. All units are in meters unless otherwise specified.
3. Bypass roadway to be extended around the expanded airstrip. Details on the bypass road extension are presented on this figure and figure 62–132–230–005
4. Area between access roads and the airstrip to be filled with ROQ material (1.0 m minimum thickness) for thermal protection and to limit ponding.
5. Lighting design by others, details provided here for integration only. Refer to electrical design (61–132–275–001 to 62–132–275–008).

REFERENCES

Coordinate system is UTM Zone 13, NAD83.

L'INFORMATION CI-CONTENUE EST LA PROPRIÉTÉ DE AGNICO EAGLE LTÉE ET DOIT ÊTRE RETOURNÉE SUR DEMANDE. SANS AUTORISATION ÉCRITE PRÉALABLE, TOUTE TRANSMISSION DE COPIE(S) À AUTRUI ET TOUTE UTILISATION AUTRE QUE CELLE POUR LAQUELLE L'INFORMATION EST PRÊTÉE SONT INTERDITES. © AGNICO EAGLE LTÉE

THE INFORMATION HERE ON IS THE PROPERTY OF AGNICO EAGLE LTD. AND MUST BE RETURNED UPON REQUEST. WITHOUT WRITTEN PERMISSION, ANY COPYING TRANSMITTAL TO OTHERS AND ANY USE EXCEPT THAT FOR WHICH IT IS LOANED ARE PROHIBITED. © AGNICO EAGLE LTD.

DESSINS EN RÉFÉRENCE / REFERENCE DRAWINGS

TITRE / TITLE	# DWG

AGNICO EAGLE

REV.	DATE	DESCRIPTION	PAR/BY	APP.	CLIENT
1	Mar 2026	ISSUED FOR CONSTRUCTION	TAH	PDL	AEM
0	2024–10–07	ISSUED FOR CONSTRUCTION	TAH	PDL	AEM
A	2022–06–28	ISSUED FOR PERMIT	TAH	JBK	AEM

REVISIONS

REGISTERED PROFESSIONAL ENGINEER
P.D. LUEDKE
LICENSEE
2026-04-17
NT/NU

PERMIT TO PRACTICE
SRK Consulting (Canada) Inc.
Signature
Date 2026-04-17
PERMIT NUMBER: P 255
NWT/NU Association of Professional Engineers and Geoscientists

TITRE / TITLE

AGNICO EAGLE – HOPE BAY
DORIS NORTH AIRSTRIP EXTENSION
BYPASS ROAD
PLAN AND PROFILE

DESSINÉ PAR DRAWN BY	T. HAYE	DATE	Mar 2026
VERIFIÉ PAR CHECKED BY	P. LUEDKE		Mar 2026
APPROUVÉ PAR APPROVED BY	J. KURYLO		Mar 2026
ÉCHELLE SCALE	1:2500	DATE	March 2026
NO. DESSIN DRAWING NO.	62–132–230–004		
NO. PROJET PROJECT NO.	SRK: CAPR003128 / 6209	REVISION 1	FEUILLE / SHT 1 / 1

AE–CART–ARCH D

C:\Users\thaye\SRK Consulting\FS208 Hope Bay (Doris North, Boston, Madrid) – IACAD\ACAD_C3D\CAPR003128_AirstripExpansion\62–132–230–004–r1.dwg–2013–02–19 14:03:29

FILE NO. 62–132–230–004–r1.dwg