NO. DESSIN
DRAWING NO. 62-132-230-006-R0

FORMAT ARCHD

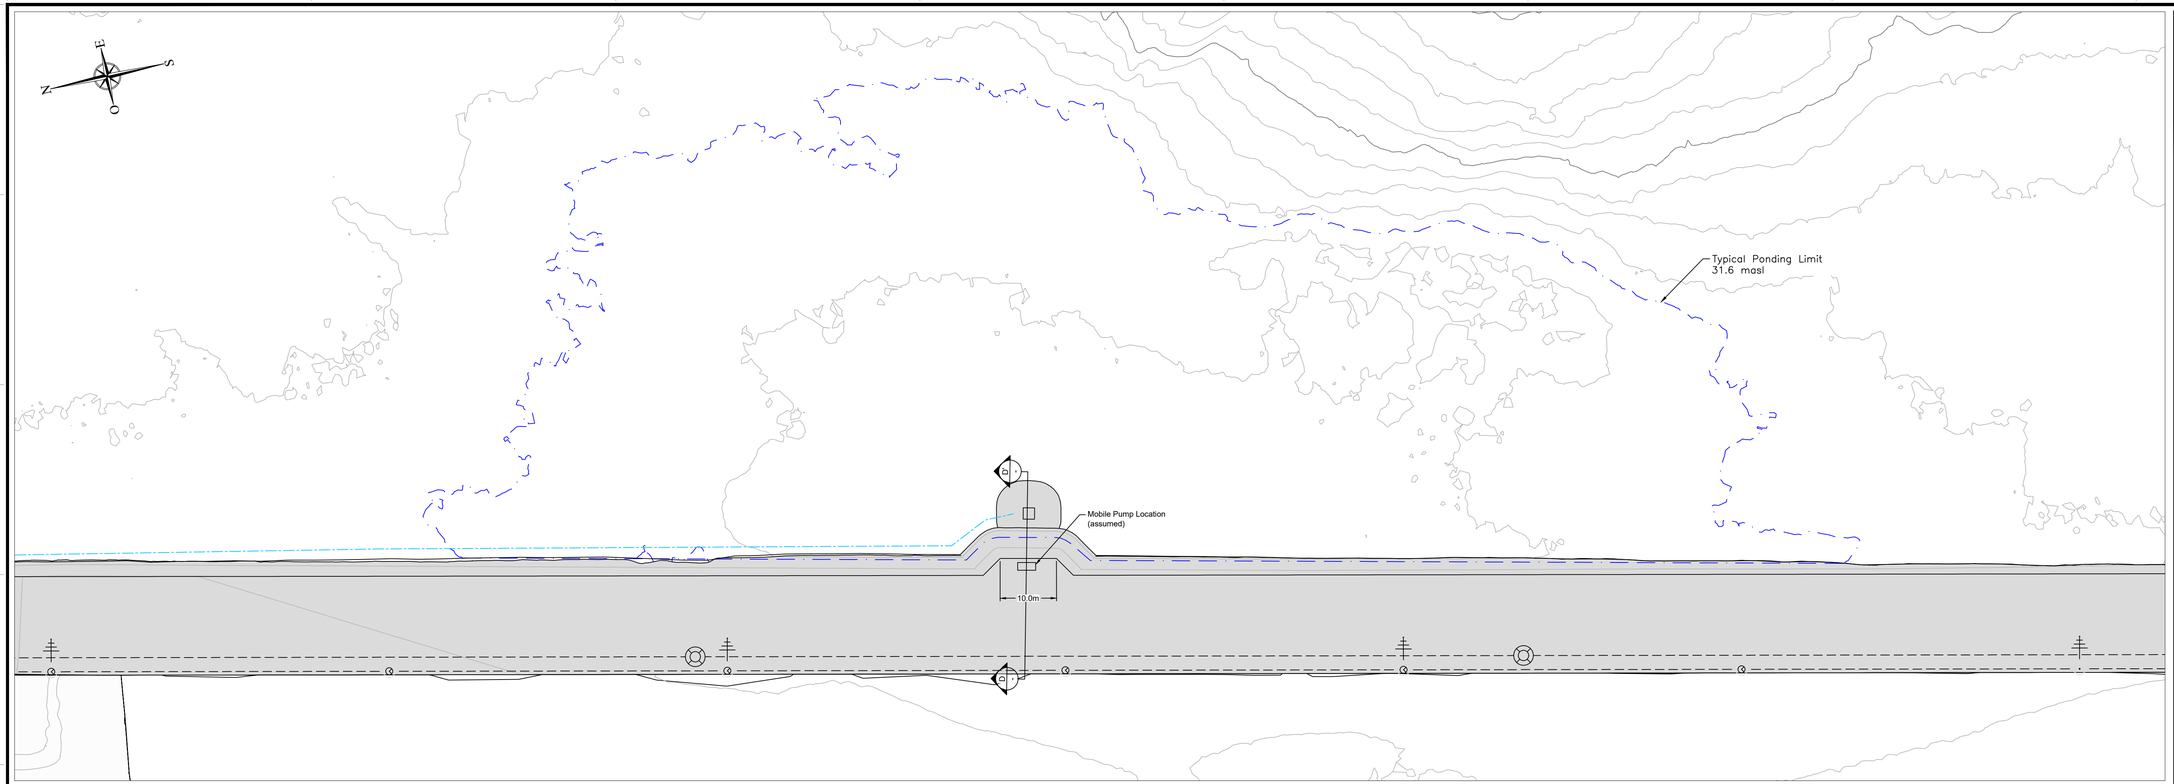

Sump Plan View
SCALE: 1:500

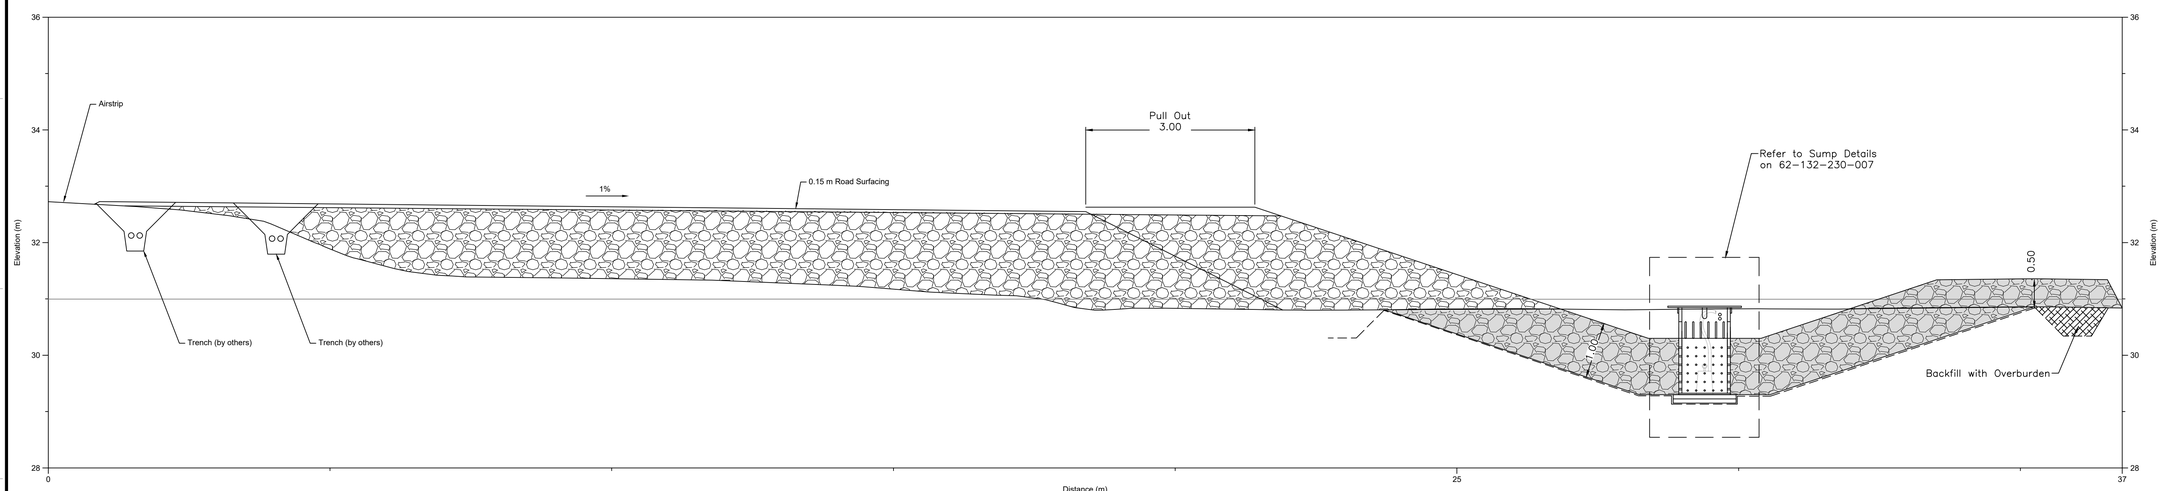

Sump Cross Section D
SCALE: 1:50

POUR CONSTRUCTION
FOR CONSTRUCTION
DATE : March 2026
AGNICO EAGLE

PLAN CLÉ
KEY PLAN

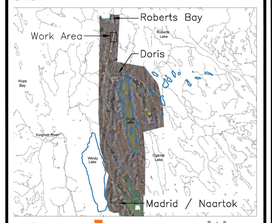

srk consulting

NOTES GÉNÉRALES / GENERAL NOTES

LEGEND
- Contours
- Typical Ponding Limit (31.6 masl)
- Non-Woven Geotextile
- Riprap
- Road Fill
- Proposed Design

NOTES
1. Contours are shown at 1.0 m intervals.
2. All units are in meters unless otherwise specified.

REFERENCES
Coordinate system is UTM Zone 13, NAD83.

MATERIALS AND QUANTITIES

Sump Excavation:	75 m^3
Sump Riprap:	70 m^3
Non-woven Geotextile:	160 m^2

All volumes reported are bulk quantities calculated to neat line volumes. No bulking / shrinking factors have been utilized in volume determination.

All areas reported are calculated to neat lines. No overlaps have been utilized in area determination.

L'INFORMATION CI-CONTENUE EST LA PROPRIÉTÉ DE AGNICO EAGLE LTÉE ET DOIT ÊTRE RETOURNÉE SUR DEMANDE. SANS AUTORISATION ÉCRITE PRÉALABLE, TOUTE TRANSMISSION DE COPIE(S) À AUTRUI ET TOUTE UTILISATION AUTRE QUE CELLE POUR LAQUELLE L'INFORMATION EST PRÊTÉE SONT INTERDITES. © AGNICO EAGLE LTÉE

THE INFORMATION HERE ON IS THE PROPERTY OF AGNICO EAGLE LTD. AND MUST BE RETURNED UPON REQUEST. WITHOUT WRITTEN PERMISSION, ANY COPYING TRANSMITTAL TO OTHERS AND ANY USE EXCEPT THAT FOR WHICH IT IS LOANED ARE PROHIBITED. © AGNICO EAGLE LTD.

DESSINS EN RÉFÉRENCE / REFERENCE DRAWINGS

TITRE / TITLE	# DWG

AGNICO EAGLE

REV.	DATE	DESCRIPTION	PAR/BY	APP.	CLIENT
0	Mar2026	ISSUED FOR CONSTRUCTION	TAH	PDL	AEM

REVISIONS

REGISTERED PROFESSIONAL ENGINEER
P.D. LUEDKE
LICENSEE
2026-04-17
NT/NU

PERMIT TO PRACTICE
SRK Consulting (Canada) Inc.
Signature
Date 2026-04-17
PERMIT NUMBER: P 255
NWT/NU Association of Professional Engineers and Geoscientists

TITRE / TITLE
AGNICO EAGLE – HOPE BAY
DORIS NORTH AIRSTRIP
SURFACE RUN-OFF
SUMP PLAN AND CROSS SECTION

DESSINÉ PAR / DRAWN BY	T. HAYE	DATE	Mar 2026
VERIFIÉ PAR / CHECKED BY	P. LUEDKE		Mar 2026
APPROUVÉ PAR / APPROVED BY	J. KURYLO		Mar 2026
ÉCHELLE / SCALE	1:500	DATE	March 2026
NO. DESSIN / DRAWING NO.	62-132-230-006		
NO. PROJET / PROJECT NO.	SRK: CAPR003128	REVISION	FEUILLE / SHT
6209		0	4 / 4

AE-CART-ARCH D

C:\Users\thaye\SRK Consulting\FS208 Hope Bay (Doris North, Boston, Madrid) - IACAD\ACAD_C3D\CAPR003128_AirstripExpansion\62-132-230-006-r0.dwg-2013-02-19 14:03:29

FILE NO. 62-132-230-006-r0.dwg