| AtkinsRéalis | AGNICO EAGLE | TECHNICAL NOTE<br>Design Report: Sump 4 | | |
|---|---|---|---|---|
| | | **Document No.:**<br>Agnico Eagle no.: 6212-695-132-REP-005<br>ATRL Ref.: 704148-2000-41ER-0003 | **Rev.**<br>R0 | **Date:**<br>June 10, 2026 |

**Title of document:** **Design Report: Sump 4**

**Client:** Agnico Eagle Mines Limited

**Project:** **Hope Bay Block 4 and 5 (6212-E-132-004 & 6212-E-132-005)**


*Prepared by:* Anh-Long Nguyen, Eng.
#NAPEG: L2716

*Prepared by:* Hafeez Baba, Eng.
#NAPEG: L3167

*Reviewed by:* René Laviolette, Eng.
#NAPEG: L3861


*Approved by:* René Laviolette, Eng.
#NAPEG: L3861








B. Morrissette for René Laviolette
2026-06-30

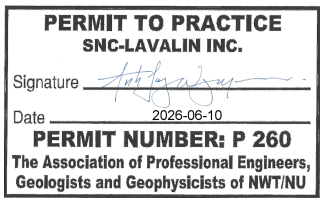

# Notice to Reader

This report has been prepared and the work referred to in this report has been undertaken by AtkinsRéalis Canada Inc. (AtkinsRéalis), for the exclusive use of Agnico-Eagle Limited, who has been party to the development of the scope of work and understands its limitations. The methodology, findings, conclusions and recommendations in this report are based solely upon the scope of work and subject to the time and budgetary considerations described in the proposal and/or contract pursuant to which this report was issued. Any use, reliance on, or decision made by a third party based on this report is the sole responsibility of such third party. AtkinsRéalis accepts no liability or responsibility for any damages that may be suffered or incurred by any third party as a result of the use of, reliance on, or any decision made based on this report.

The findings, conclusions and recommendations in this report (i) have been developed in a manner consistent with the level of skill normally exercised by professionals currently practicing under similar conditions in the area, and (ii) reflect AtkinsRéalis' best judgment based on information available at the time of preparation of this report. No other warranties, either expressed or implied, are made with respect to the professional services provided to Agnico-Eagle Limited or the findings, conclusions and recommendations contained in this report. The findings and conclusions contained in this report are valid only as of the date of this report and may be based, in part, upon information provided by others. If any of the information is inaccurate, new information is discovered or project parameters change, modifications to this report may be necessary.

This report must be read as a whole, as sections taken out of context may be misleading. If discrepancies occur between the preliminary (draft) and final version of this report, it is the final version that takes precedence. Nothing in this report is intended to constitute or provide a legal opinion.

The contents of this report are confidential and proprietary. Other than by Agnico-Eagle Limited, copying or distribution of this report or use of or reliance on the information contained herein, in whole or in part, is not permitted without the express written permission of Agnico-Eagle Limited and AtkinsRéalis.

## List of Revisions

| # | Prep. | Rev. | App. | Date | Pages | Remarks |
|---|---|---|---|---|---|---|
| R0 | ALN, HB | RL | RL | Jun 10, ‘26 | | Issued for design |
| | | | | | | |
| | | | | | | |
| | | | | | | |
| | | | | | | |

# Table of contents

**1. Introduction ..... 1**
**2. Design Concept ..... 1**
**3. System Design ..... 2**
3.1 Design Criteria ..... 2
3.2 Design ..... 3
3.2.1 Pond Excavation ..... 3
3.2.2 Diversion Berms ..... 3
3.3 Survey Data ..... 3
3.4 Foundation Conditions ..... 3
**4. Construction Methodology ..... 4**
4.1 Construction Materials ..... 4
4.2 Quality Control ..... 5
4.3 Construction Equipment ..... 5
4.4 Construction Schedule and Sequence ..... 6
4.5 Construction Monitoring ..... 6
**5. Operational and Closure Considerations ..... 7**
**6. References ..... 7**
**Appendix A: Drawings**

# List of Tables

Table 4-1 : List of Earthworks Materials ..... 5
Table 4-2 : List of Tests for Earthworks ..... 5

# List of Figures

Figure 2-1: Sump 4 ..... 2

| AtkinsRéalis | AGNICO EAGLE | TECHNICAL NOTE<br>Design Report: Sump 4 | | |
|---|---|---|---|---|
| | | **Document No.:**<br>Agnico Eagle Mines no.: 6212-695-132-REP-005<br>ATRL Ref.: 704148-2000-41ER-0003 | **Rev.**<br>R0 | **Date:**<br>June 10, 2026 |

# 1. Introduction



The **Hope Bay property** is in the Kitikmeot region of Nunavut, Canada, approximately 685 km northeast of Yellowknife and 125 km southwest of Cambridge Bay. The property spans 191,342 hectares and includes portions of the Hope Bay and Elu greenstone belts. The 80-km-long Hope Bay greenstone belt hosts three main gold deposits: Doris, Madrid, and Boston.

Agnico Eagle Mines Limited (Agnico Eagle) acquired the Hope Bay property in February 2021. The project has significant infrastructure, including underground mine development at the Doris and Boston deposits, a processing plant, airstrips, a port, and an all-weather road network.

The site development involves new civil constructions such as pad for ore storage, diversion berms, roads and others. Contact water from freshet, rain and underground mining dewatering is handled by storing water in sumps, ponds and pits which are then pumped to a treatment plant for re-use and discharge to the environment.

Part of the project involves the development of Sump 4 to manage the contact water runoff from the saline overburden pad.

# 2. Design Concept

Figure 2-1 presents an overview of the Sump 4. It is a pond used to collect contact water runoff from the saline overburden pad. Water stored in this sump is then pumped to the Contact Water Pond 3 (CWP 3).

The drawings for Sump 4 can be found in **Appendix A** of this report.

The main design features of Sump 4 are the following:

- The pond will be excavated within bedrock.
- An access ramp will be built to allow access to the bottom of the pond.
- Diversion berms will be built as required to divert non-contact water away from the sump.

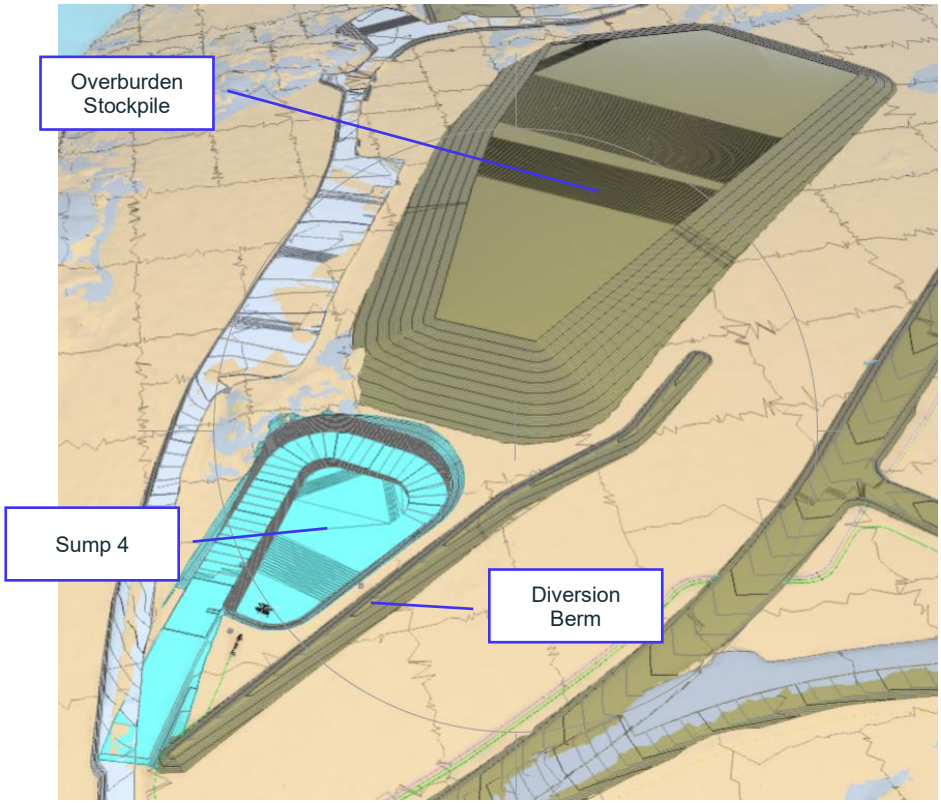



**Figure 2-1: Sump 4**

# 3. System Design

## 3.1 Design Criteria

The following design criteria are based on the general design criteria developed for this project (AtkinsRéalis 2025).

The design criteria for Sump 4 are as follows:

- Pond capacity to contain contact water from a 100-year, 24 hr rain event (57.2 mm) and an average year (2.33 yr) 30-day snowmelt (190.0 mm)
- Runoff coefficient: 1
- Catchment area draining to pond: 63,000 $m^2$
- Time to drain down the design runoff volume: 30 days
- Minimum live volume required: approx. 15,600 $m^3$

- Freeboard: minimum 0.5 m
- Dead storage: 0.5 m
- Sump 4 is designed for temporary storage of water and is not designed as a permanent holding pond.

## 3.2 Design

The following section provides an overview of the design of Sump 4. Further details can be found in the drawings in **Appendix A**.

### 3.2.1 Pond Excavation

Overall, the Sump 4 footprint is located entirely on the bedrock outcrop or bedrock under a thin or shallow overburden.

Sump 4 will be blasted and excavated in bedrock using benches up to 10 m deep with 1H:10V slope side wall to ensure its stability. The Sump 4 sizes are approximately as:

- Length: 85 m x Width 45 m x Depth from 7 to 9 m.

### 3.2.2 Diversion Berms

The diversion berms will consist of an earthwork structure with a HDPE geomembrane liner anchored into the overburden.

## 3.3 Survey Data

The design of these water management infrastructures is based on topographic contour maps produced from aerial LiDAR survey taking in September 2024 supplied by Agnico Eagle.

## 3.4 Foundation Conditions

The project site is in a continuous permafrost that has been estimated to extend to depths in excess of 500 m, with an active layer of about 1 m to 2 m.

Based on the review of satellite imagery and survey topography data of the area, Sump 4 is located predominantly on outcrop with limited footprint extending over tundra.

Overall, the geomorphology of the project site consists of rock outcrop ridges, typically trending North-South and parallel ranges. The general slope trend is towards north-west, and the predominant ground elevation at Sump 4 are 42 to 48 m.

The project geotechnical database comprises of a series of geotechnical drilling campaigns, many mine exploration drill holes, and numerous geological and geotechnical studies commissioned during various phases of this project. The project geomorphology is described as typical coastal lowland with numerous lakes and ponds separated by glacial landforms. These geological features run parallel to the geological intrusions of diabase dykes and sills. The shape of the drainage basins is generally long and narrow and is predominantly orientated along the north-south axis. Lakes are usually present along the bottom of those elongated valleys.

Surface conditions are either rock outcrop or tundra or surface runoff and water features and lakes. Patterned ground, usually consisting of surface drainage rills, mask the underlying soils. Small, frost-heaved clay-silt polygons are very common. Tundra is typically shallow to deep overburden over bedrock.

Bedrock contour maps have been developed for the project site based on outcrop mapping and large database of drill holes (mine exploration and geotechnical). Bedrock is predominantly outcrop in the Sump 4 area. The bedrock is mainly comprised of mafic metavolcanic (mainly meta-basalts) and meta-sedimentary rocks that are bound by Archean granite intrusives and gneisses.

The overburden soils are mostly of marine origin and include clay, silt and some sand. The overburden soils are typically ice rich and thaw sensitive.

The pond layout may be slightly adjusted to ensure the pond water containment is located within the bedrock excavation. Further detailed geotechnical investigation specific to the Sump 4 area is on-going.

It was determined that slope stability and thermal analyses are not required for this facility, given the facility is entirely located within competent rock formation.

# 4. Construction Methodology

## 4.1 Construction Materials

The most common material available at the site is the Run of Quarry (ROQ). The low permeable till is almost absent at the site; therefore, HDPE geomembrane is used as liner for the pond and surface runoff diversion berms. The Liner system typically is a liner sandwiched between geotextile and crushed rock bedding material.

All geosynthetics materials and liner construction shall be in accordance with the requirements developed by the Geosynthetic Research Institute (GRI).

Natural sand or sand and gravel borrows are also not available at the site, therefore, crushed rock is used as transition, bedding and surfacing materials.

To protect the liner from crushed stone damages, non-woven geotextile installed on one or both sides of the liner is used, depending on the use of bedding layer.

All materials used for earthworks are natural and from local excavations, free from acid generation/metal leaching potential (i.e. non-PAG). Materials selection, placement, compaction and quality control requirements are as per the project's earthworks specifications.

A summary description of the earthworks materials (per SRK 2022) is presented in the following Table 4-1.

**Table 4-1 : List of Earthworks Materials**

| Type | Description |
|---|---|
| ROQ | Run-off-Quarry Material, (Ø 0-600 mm); minimum thickness 900 mm; compacted to method specification (specified roller passes) |
| Transition Material | Crushed stone (Ø 0-200 mm); minimum thickness 300 mm; compacted to method specification (specified roller passes) |
| Bedding Material | Crushed stone (Ø 0-25 mm); minimum thickness 100 mm; compacted to 95% Standard Proctor Maximum Dry Density (S.P.M.D) |
| Surfacing Material | Crushed stone (Ø 0-38 mm); minimum thickness 100 mm; compacted to method specification (specified roller passes) |
| Geotextile | Needle punched Non-woven Geotextile Fabric |
| Geomembrane | High Density Polyethylene liner, 1.5 mm thickness (60 mil) |

## 4.2 Quality Control

The project's earthworks construction Quality Control and Assurance Program (QA/QC) testing standard procedures listed in Table 4-2 shall be followed.

**Table 4-2 : List of Tests for Earthworks**

| Test Standard | Details |
|---|---|
| ASTM D2487 | Classification of Soils for Engineering Purposes |
| ASTM D2216 | Water (Moisture) Content in Soil and Rock |
| ASTM C136 | Standard Test Method for Sieve Analysis of Fine and Coarse Aggregates |
| ASTM D854 | Specific Gravity of Soils |
| ASTM D698 | Laboratory Compaction Characteristics of Soil Using Standard Effort |
| ASTM D2922 | ASTM D2922 Density of Soil in Place by Nuclear Methods |

## 4.3 Construction Equipment

The following construction equipment will be used in the construction of Sump 4:

- CAT 374 Excavator
- John Deere 470 Excavator or similar sized equipment
- CAT 745 Rock Trucks or similar sized equipment
- CAT D8 Dozer

- CAT 14H Grader
- Sandvik D800 Drill.

## 4.4 Construction Schedule and Sequence

The sump excavation being predominantly in the rock, the timing is of less concern from constructability considerations. This is unlike tundra excavation which might require excavation in winter for workability concerns. The construction of Sump 4 is planned for Q4 2026 / Q1 2027. The planned construction sequence is as follows:

1. The existing access road from Windy Road to Patch 7 will be used to access the construction location of Sump 4.
2. Overburden material within the sump footprint will be ripped, stripped and hauled away from the area to the designated overburden stockpile.
3. Sandvik drills and explosives will be used to pioneer blast the area down to a flat grade. Drilling and blasting will continue following the blast engineering master plan and sequencing to develop the pond and internal ramp.
4. As material is blasted to produce ROQ, excavators will load out the material and it will be hauled away to other project locations for placement.
5. Excavators and dozers will support the blast program to scale the walls and manage the produced ROQ material.
6. The diversion berm(s) will be constructed during construction of the pond to manage water and prevent ingress during construction activities.

## 4.5 Construction Monitoring

As per Part D, Item 11 and Schedule D, Item 2, a construction summary report (including monitoring) will be provided following the terms of the Licence. Construction monitoring may include the following activities:

- Erosion and Sediment control
    - Installation of silt fence or silt curtain location dependent monitored during construction
    - Inspections after precipitation events or freshet monitoring
    - Inspection of dewatering equipment, discharge locations, and sampling
    - Ensuring compliance with water quality monitoring requirements
- Site tidiness and proper waste management ;
- Inspections of equipment for leaks or spills, spill kits and secondary containment of any hazardous materials ;
- Adherence to licence conditions;
- Construction QA/QC of geotechnical and liner installation.

# 5. Operational and Closure Considerations

The principal operational considerations for Sump 4 shall include as a minimum the following:

- Monitoring of operational water levels.

Closure activities for Sump 4 will be carried out in accordance with the Interim Closure and Reclamation Plan.

# 6. References


AtkinsRéalis 2025 — General Design Criteria for Water Management MPEI Infrastructure, 6212-695-132-DGC-001, revision RC, 2025-09-22.

SRK 2022 — Technical Specifications Earthworks and Geotechnical Engineering Hope Bay Project, Nunavut Canada Revision I – Issue for Construction. Prepared for Agnico Eagle Mines Limited.

# APPENDIX A. DRAWINGS

Drawing List


| Drawing No. | Revision | Title |
|---|---|---|
| 62-MAN-695-230-000-034 | RB | 230 – General Earth Works<br>Saline Overburden Pad - Sump 4<br>Madrid Layout<br>General Plan View |
| 62-MAN-695-230-000-035 | RB | 230 – General Earth Works<br>Saline Overburden Pad - Sump 4<br>Madrid Layout<br>Profiles |
| 62-MAN-695-230-000-036 | RB | 230 – General Earth Works<br>Saline Overburden Pad - Sump 4<br>Madrid Layout<br>Details |

NO. DESSIN
DRAWING NO. 62-MAN -695-230-000-034_RB

FORMAT ARCHD




PLAN CLÉ
KEY PLAN

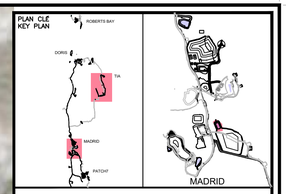



AtkinsRéalis
455, René-Lévesque Blvd West
Montreal (Quebec) H2Z 1Z3
Phone : 514 393-1000


Project # :
704148

DWG#: 704148-2000-41DP03-1001_PB

## NOTES GÉNÉRALES / GENERAL NOTES

1. CONTOURS, ELEVATIONS, COORDINATES AND DIMENSIONS ARE IN METERS UNLESS NOTED OTHERWISE.
2. COORDINATE SYSTEM IS UTM NAD83 ZONE 13.

EXISTING TOP OF SLOPE
EXISTING BOTTOM OF SLOPE
PROPOSED TOP OF SLOPE
PROPOSED BOTTOM OF SLOPE

POUR COMMENTAIRES
FOR COMMENTS
AGNICO EAGLE
DATE : 2026-02-10

NE PAS UTILISER
POUR CONSTRUCTION
NOT FOR CONSTRUCTION
AGNICO EAGLE
DATE : 2026-02-10


L'INFORMATION CI-CONTENUE EST LA PROPRIÉTÉ DE AGNICO EAGLE LTÉE ET DOIT ÊTRE RETOURNÉE SUR DEMANDE, SANS AUTORISATION ÉCRITE PRÉALABLE, TOUTE TRANSMISSION DE COPIE(S) À AUTRUI ET TOUTE UTILISATION AUTRE QUE CELLE POUR LAQUELLE L'INFORMATION EST PRÊTÉE SONT INTERDITES. © AGNICO EAGLE LTÉE

THE INFORMATION HERE IN IS THE PROPERTY OF AGNICO EAGLE LTD. AND MUST BE RETURNED UPON REQUEST, WITHOUT WRITTEN PERMISSION, ANY COPYING TRANSMITTAL TO OTHERS AND ANY USE EXCEPT THAT FOR WHICH IT IS LOANED ARE PROHIBITED. © AGNICO EAGLE LTD.


## DESSINS EN RÉFÉRENCE / REFERENCE DRAWINGS

| TITRE / TITLE | # DWG |
|---|---|
| – | – |
| – | – |
| – | – |
| – | – |
| – | – |
| – | – |

AGNICO EAGLE

| REV. | DATE | DESCRIPTION | PAR/BY | VER. | CLIENT |
|---|---|---|---|---|---|
| RB | 2026-02-10 | FOR COMMENTS | A.L.N. | R.L. | M.G. |
| RA | 2026-01-26 | INTERNAL REVIEW | A.L.N. | R.L. | M.G. |

REVISIONS

TITRE / TITLE

AGNICO EAGLE – HOPE BAY DIVISION
695 – WATER MANAG.
230 – GENERAL EARTH WORKS
SALINE OVERBURDEN PAD – SUMP 4
MADRID LAYOUT
GENERAL PLAN VIEW

| | |
|---|---|
| DESSINÉ PAR / DRAWN BY: BP BISHAL PAUDEL, E.I.T. | DATE: 2026-02-10 |
| REVU PAR / REVIEWED BY: ALN ANH-LONG NGUYEN, P.Eng. | 2026-02-10 |
| VÉRIFIÉ PAR / VERIFIED BY: RL RENÉ LAVIOLETTE, P.Eng. | 2026-02-10 |
| ÉCHELLE / SCALE: 1 : 500 | DATE: 2026-02-10 |


NO. DESSIN / DRAWING NO.: 62-MAN -695-230-000-034

| NO. PROJET / PROJECT NO. | REVISION | FEUILLE / SHT |
|---|---|---|
| 6212/704148 | RB | 1 / 1 |


AE-CART-ARCH D

NO. DESSIN
DRAWING NO. 62-MAN- 695-230-000-035_PB


FORMAT ARCHD

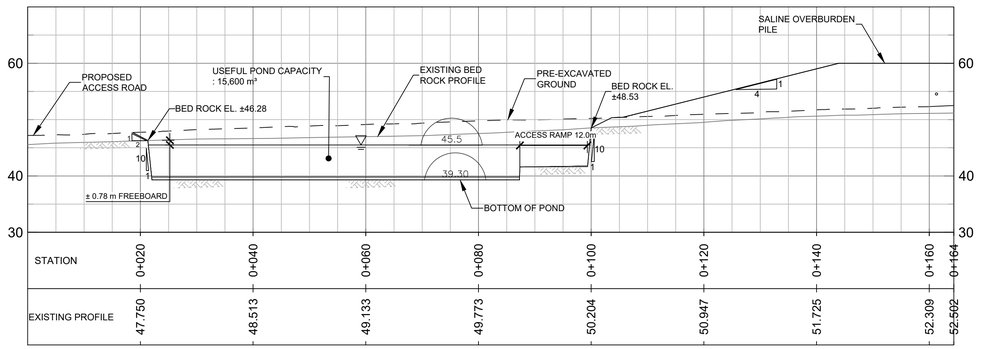


*PROFILE* A (695-230-0XX)
SCALE : 1 : 500

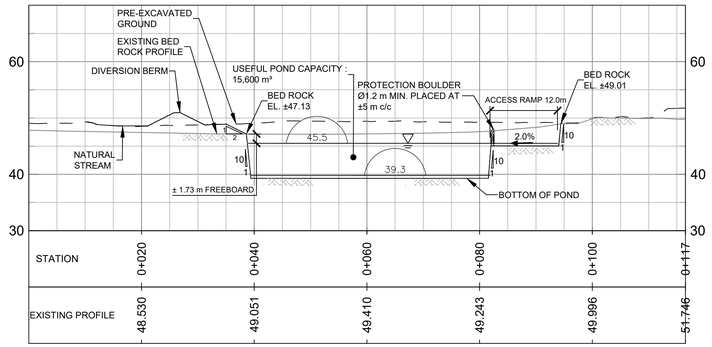


*PROFILE* B (695-230-0XX)
SCALE : 1 : 500

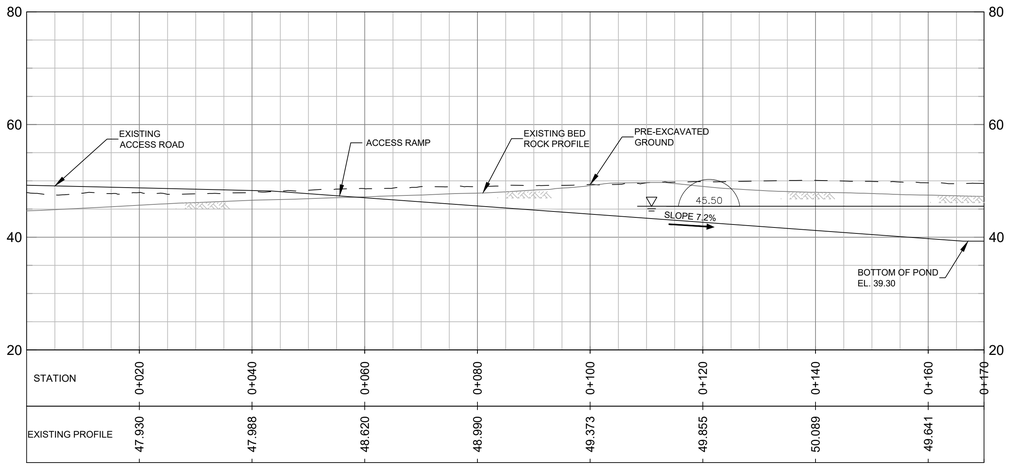


*PROFILE* C (695-230-0XX)
SCALE : 1 : 500

PLAN CLÉ
KEY PLAN

AtkinsRéalis
455, René-Lévesque Blvd West
Montreal (Quebec) H2Z 1Z3
Phone : 514 393-1000

Project # : 704148
DWG#: 704148-2000-41DP03-1002_PB

NOTES GÉNÉRALES / GENERAL NOTES

POUR COMMENTAIRES
FOR COMMENTS
AGNICO EAGLE DATE : 2026-02-10

NE PAS UTILISER POUR CONSTRUCTION
NOT FOR CONSTRUCTION
AGNICO EAGLE DATE : 2026-02-10

L'INFORMATION CI-CONTENUE EST LA PROPRIÉTÉ DE AGNICO EAGLE LTÉE ET DOIT ÊTRE RETOURNÉE SUR DEMANDE, SANS AUTORISATION ÉCRITE PRÉALABLE, TOUTE TRANSMISSION DE COPIE(S) À AUTRUI ET TOUTE UTILISATION AUTRE QUE CELLE POUR LAQUELLE L'INFORMATION EST PRÊTÉE SONT INTERDITES. © AGNICO EAGLE LTÉE

THE INFORMATION HERE ON IS THE PROPERTY OF AGNICO EAGLE LTD. AND MUST BE RETURNED UPON REQUEST, WITHOUT WRITTEN PERMISSION, ANY COPYING TRANSMITTAL TO OTHERS AND ANY USE EXCEPT THAT FOR WHICH IT IS LOANED ARE PROHIBITED. © AGNICO EAGLE LTD.

DESSINS EN RÉFÉRENCE / REFERENCE DRAWINGS

| TITRE / TITLE | # DWG |
|---|---|
| – | – |
| – | – |
| – | – |
| – | – |
| – | – |
| – | – |

AGNICO EAGLE

| REV. | DATE | DESCRIPTION | PAR/BY | VER. | CLIENT |
|---|---|---|---|---|---|
| RB | 2026-02-10 | ISSUED FOR COMMENTS | A.L.N. | R.L. | M.G. |
| RA | 2026-01-26 | INTERNAL REVIEW | A.L.N. | R.L. | M.G. |

REVISIONS

TITRE / TITLE
AGNICO EAGLE – HOPE BAY DIVISION
695 – WATER MANAG.
230 – GENERAL EARTH WORKS
SALINE OVERBURDEN PAD – SUMP 4
MADRID LAYOUT
PROFILES

| | |
|---|---|
| DESSINÉ PAR / DRAWN BY BP BISHAL PAUDEL, E.I.T. | DATE 2026-02-10 |
| REVU PAR / REVIEWED BY ALN ANH-LONG NGUYEN, P.Eng. | 2026-02-10 |
| VÉRIFIÉ PAR / VERIFIED BY RL RENÉ LAVIOLETTE, P.Eng. | 2026-02-10 |
| ÉCHELLE / SCALE AS SHOWN | DATE 2026-02-10 |


NO. DESSIN / DRAWING NO. 62-MAN-695-230-000-035

| NO. PROJET / PROJECT NO. | REVISION | FEUILLE / SHT |
|---|---|---|
| 6212/704148 | RB | 1 / 1 |

AE-CART-ARCH D

NO. DESSIN
DRAWING NO. 62-MAN- 695-230-000-036_PB


FORMAT ARCHD

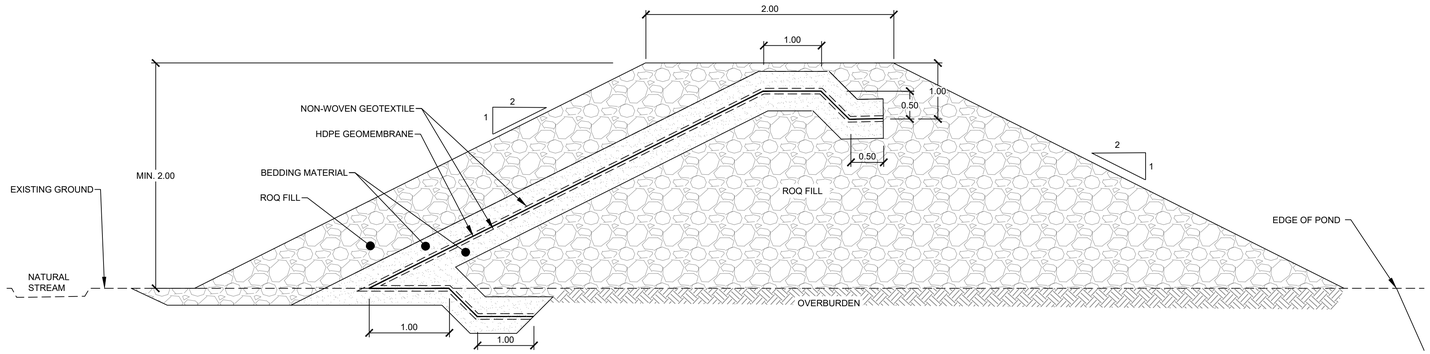


*DIVERSION BERM TYPICAL CROSS SECTION*
SCALE: NONE

| BEDDING MATERIAL PARTICLE SIZE DISTRIBUTION LIMITS | |
|---|---|
| PARTICLE SIZE (mm) | % PASSING |
| 25.0 | 100 |
| 20.0 | 90-100 |
| 12.5 | 50-100 |
| 10.0 | 30-100 |
| 5.0 | 10-80 |
| 0.63 | 2-35 |
| 0.08 | 1-15 |

| DESCRIPTION | |
|---|---|
| ROQ FILL | NPAG CRUSHED STONE FOUNDATION (Ø0-600 mm ), MIN. THICKNESS 900mm, COMPACTED TO METHOD SPEC. |
| MEMBRANE BEDDING | NPAG CRUSHED STONE FOUNDATION (Ø0-25 mm ) THICKNESS VARIABLE MIN 300 mm COMPACTED TO 95% S.P.M.D.D. |
| GEOTEXTILE | NEEDLE PUNCHED NONWOVEN, SHORT STAPLE POLYPROPYLENE FIBER, TENSILE STRENGTH MINIMUM 650 N |
| HDPE MEMBRANE | HIGH DENSITY POLYETHYLENE RESIN MEMBRANE (HDPE), 1.5 mm THICKNESS (60 MILS) |

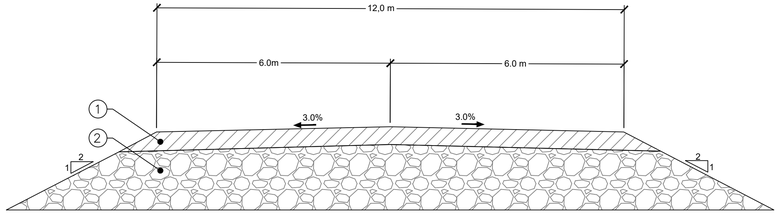


*ROAD TYPICAL CROSS SECTION FOR OVERBURDEN AREA*

DESCRIPTION :

1 SURFACING MATERIAL : CRUSHED STONES 0-38 mm, COMPACTED TO 95% METHOD SPEC. , 150 mm THICKNESS

2 RUN-OF-QUARRY (ROQ) : NPAG CRUSHED STONE (Ø0-600 mm ). VARIABLE THICKNESS FROM 1 050 mm TO 1 350 mm*

NOTE :
ALL MATERIAL MUST BE COMPETENT, WELL GRADED AND COMPACTABLE, NON-ACID-GENERATING ROCK, FREE OF ORGANIC MATTER, FROZEN SOIL, SNOW AND ICE.

*COMBINED WITH A 150 mm SURFACE LAYER, RESULTING IN A TOTAL THICKNESS OF 1 200 TO 1 500 mm TO PROTECT THE PERMAFROST

PLAN CLÉ
KEY PLAN


AtkinsRéalis
455, René-Lévesque Blvd West
Montreal (Quebec) H2Z 1Z3
Phone : 514 393-1000


Project # : 704148

DWG#: 704148-2000-41DP03-1003_PB

NOTES GÉNÉRALES / GENERAL NOTES

POUR COMMENTAIRES
FOR COMMENTS
AGNICO EAGLE DATE : 2026-02-10

NE PAS UTILISER
POUR CONSTRUCTION
NOT FOR CONSTRUCTION
AGNICO EAGLE DATE : 2026-02-10


L'INFORMATION CI-CONTENUE EST LA PROPRIÉTÉ DE AGNICO EAGLE LTÉE ET DOIT ÊTRE RETOURNÉE SUR DEMANDE, SANS AUTORISATION ÉCRITE PRÉALABLE, TOUTE TRANSMISSION DE COPIE(S) À AUTRUI ET TOUTE UTILISATION AUTRE QUE CELLE POUR LAQUELLE L'INFORMATION EST PRÊTÉE SONT INTERDITES. (C) AGNICO EAGLE LTÉE.

THE INFORMATION HERE ON IS THE PROPERTY OF AGNICO EAGLE LTD. AND MUST BE RETURNED UPON REQUEST. WITHOUT WRITTEN PERMISSION, ANY COPYING TRANSMITTAL TO OTHERS AND ANY USE EXCEPT THAT FOR WHICH IT IS LOANED ARE PROHIBITED.
(C) AGNICO EAGLE LTD.


DESSINS EN RÉFÉRENCE / REFERENCE DRAWINGS

| TITRE / TITLE | # DWG |
|---|---|
| _ | _ |
| _ | _ |
| _ | _ |
| _ | _ |
| _ | _ |
| _ | _ |

AGNICO EAGLE

| REV. | DATE | DESCRIPTION | PAR/BY | VER. | CLIENT |
|---|---|---|---|---|---|
| RB | 2026-02-10 | FOR COMMENTS | A.L.N. | R.L. | M.G. |
| RA | 2026-01-26 | INTERNAL REVIEW | A.L.N. | R.L. | M.G. |

REVISIONS

TITRE / TITLE
AGNICO EAGLE – HOPE BAY DIVISION
695 – WATER MANAG.
230 – GENERAL EARTH WORKS
SALINE OVERBURDEN PAD – SUMP 4
MADRID LAYOUT
DETAILS

| | | |
|---|---|---|
| DESSINÉ PAR DRAWN BY | BP BISHAL PAUDEL, E.I.T. | DATE 2026-02-10 |
| REVU PAR REVIEWED BY | ALN ANH-LONG NGUYEN, P.Eng. | 2026-02-10 |
| VÉRIFIÉ PAR VERIFIED BY | RL RENÉ LAVIOLETTE, P.Eng. | 2026-02-10 |
| ÉCHELLE SCALE | AS SHOWN | DATE 2026-02-10 |

NO. DESSIN DRAWING NO. 62-MAN-695-230-000-036

| NO. PROJET PROJECT NO. | REVISION | FEUILLE / SHT |
|---|---|---|
| 6212/704148 | RB | 1 / 1 |

AE-CART-ARCH D

**AtkinsRéalis**

© AtkinsRéalis unless otherwise stated