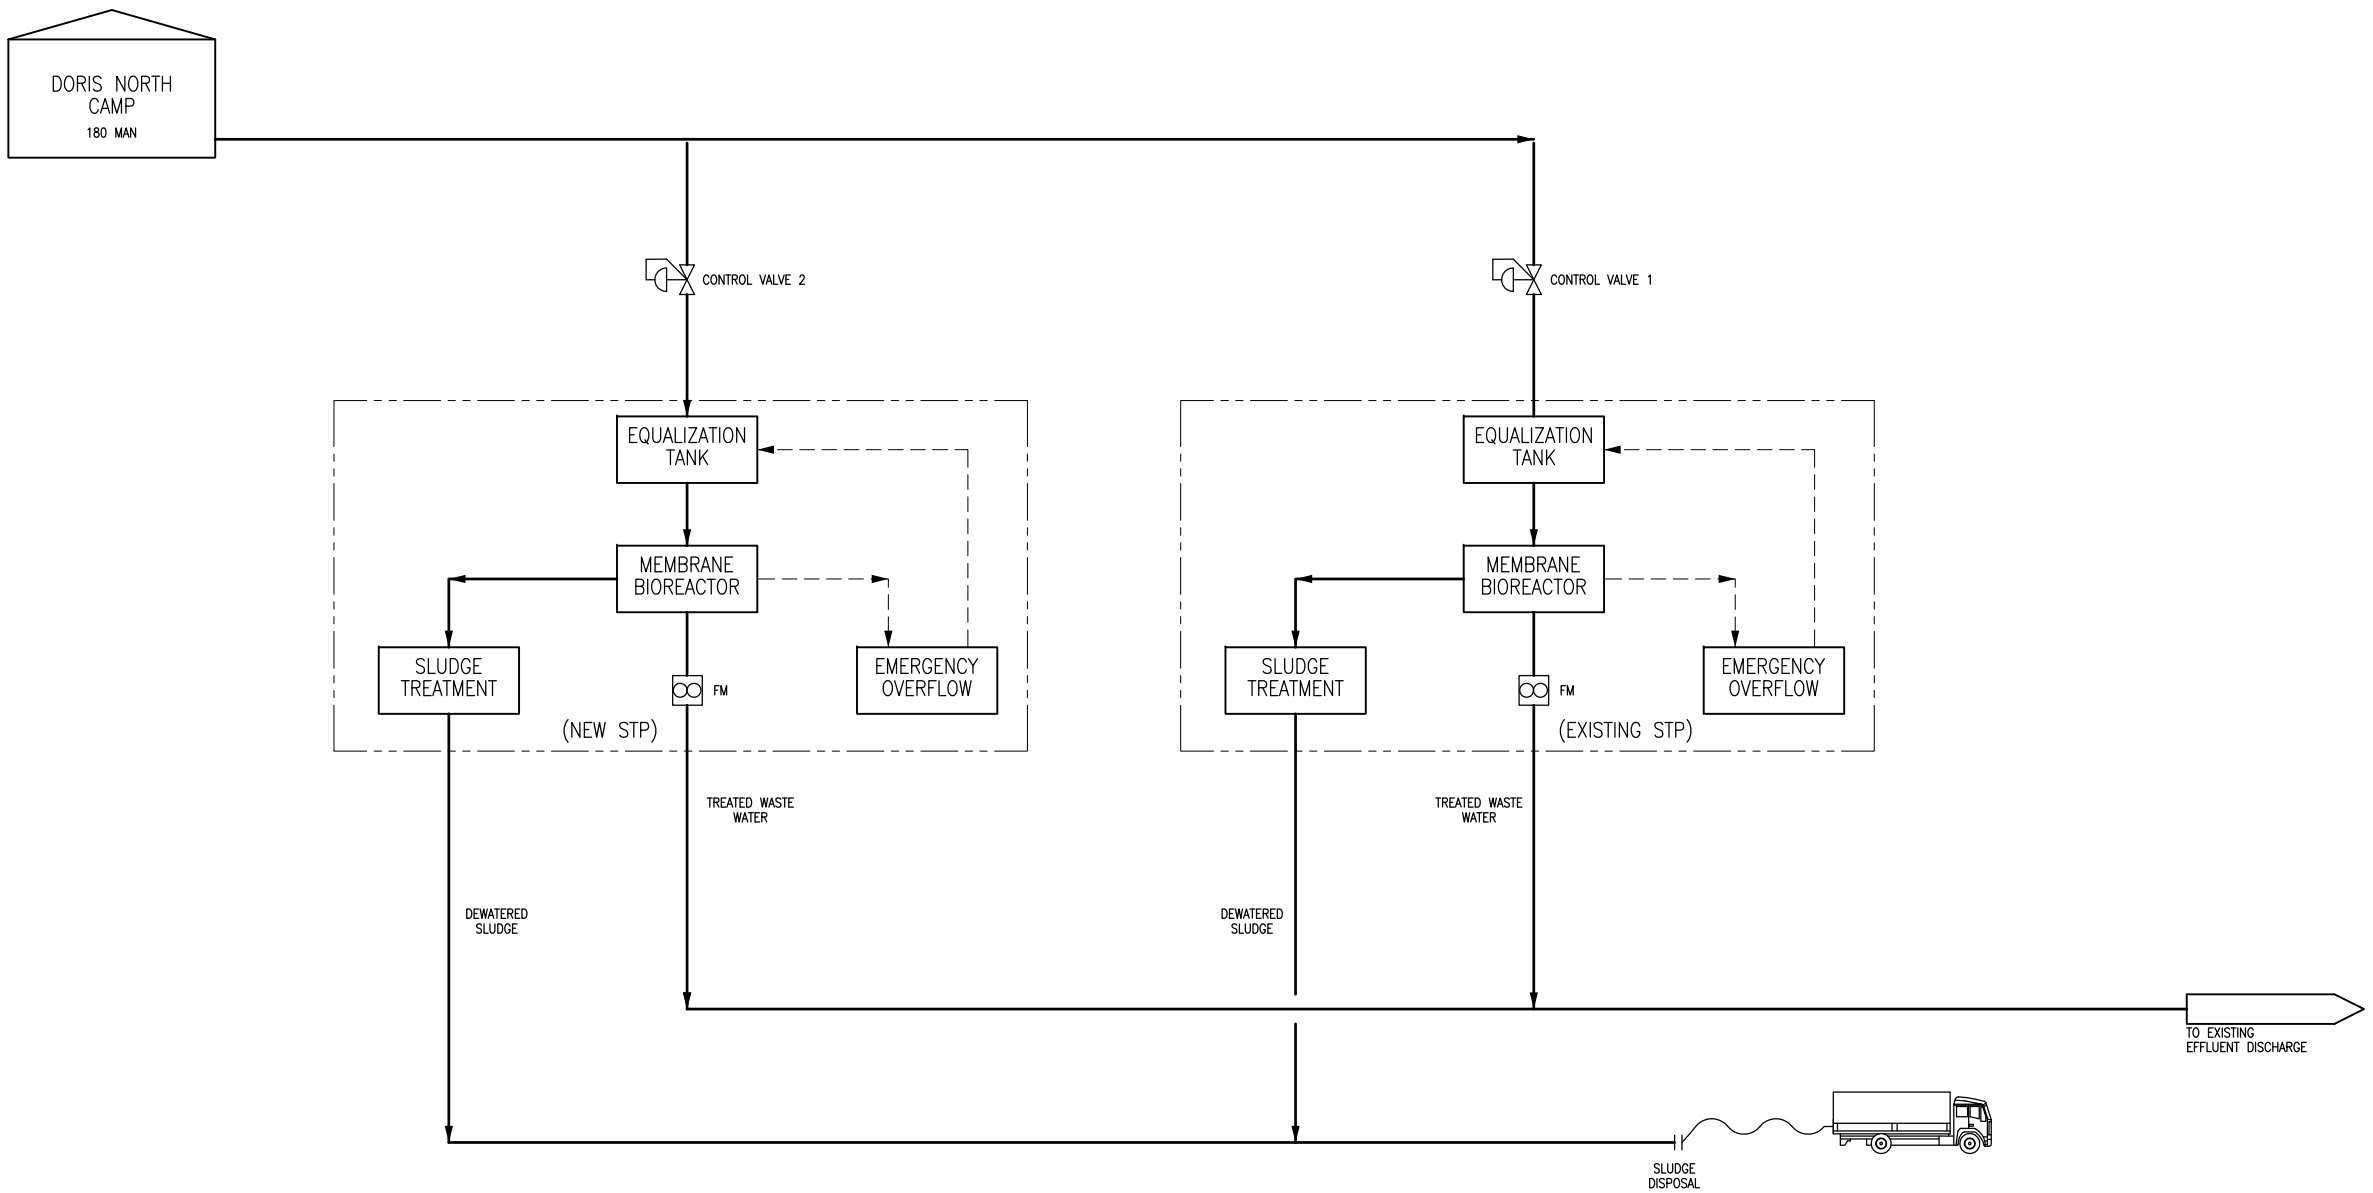

DRAWING No.	DESCRIPTION

REFERENCE DRAWINGS

PERMIT STAMPS

NO.	DATE	DESCRIPTION	BY	CHK	ENG	APP

REVISIONS

Stantec

NEWMONT NORTH AMERICA

TITLE: HOPE BAY MINING PROJECT
DORIS NORTH SITE
SEWAGE TREATMENT
PROCESS FLOW DIAGRAM

DRAWN BY: PP	DESIGNED BY: PC	DATE: JULY 30, 2010
CHECKED BY: PC	APPROVED BY: GGO	SCALE: NTS
JOB No.: --	DRAWING No.: --	REV. A

FILE NAME: 117201036-DN-PFD-1-A

(NOTE 4)