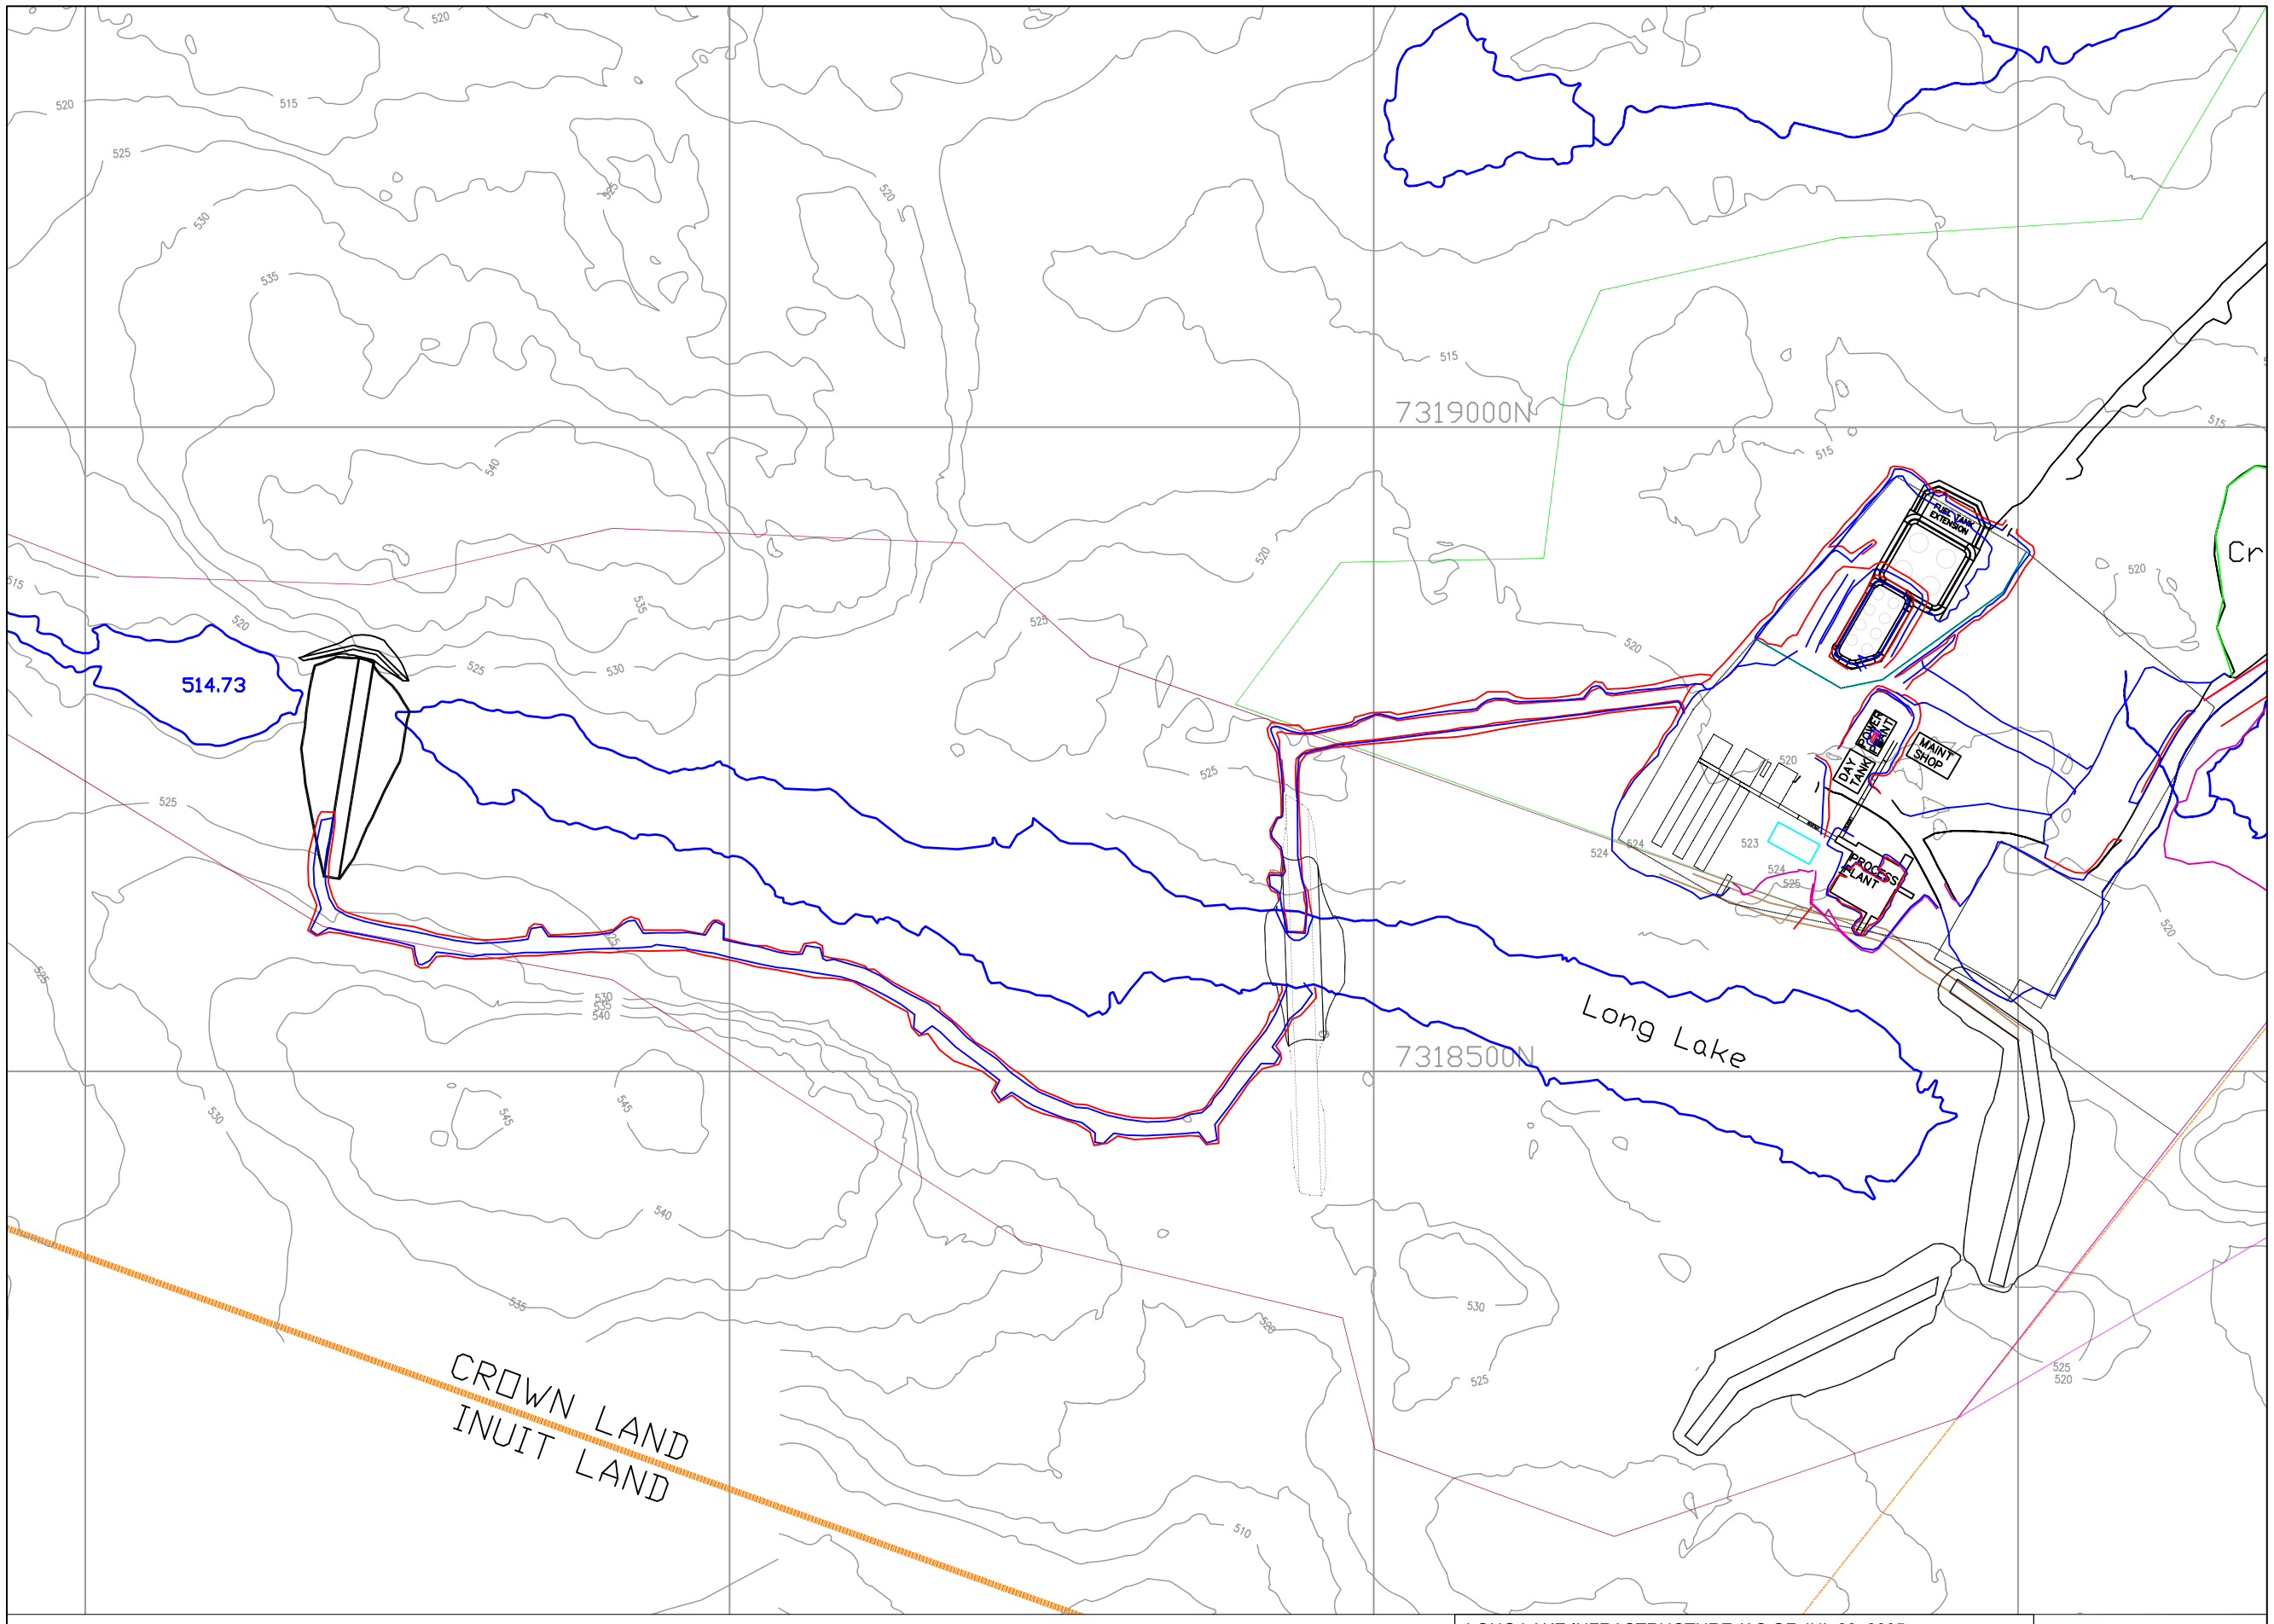

LONG LAKE INFRASTRUCTURE (AS OF JUL 23, 2005

AEB	Jul 23, 2005	SCALE: NTS

Tahera Diamond Corporation

PIT:

JERICHO PIT