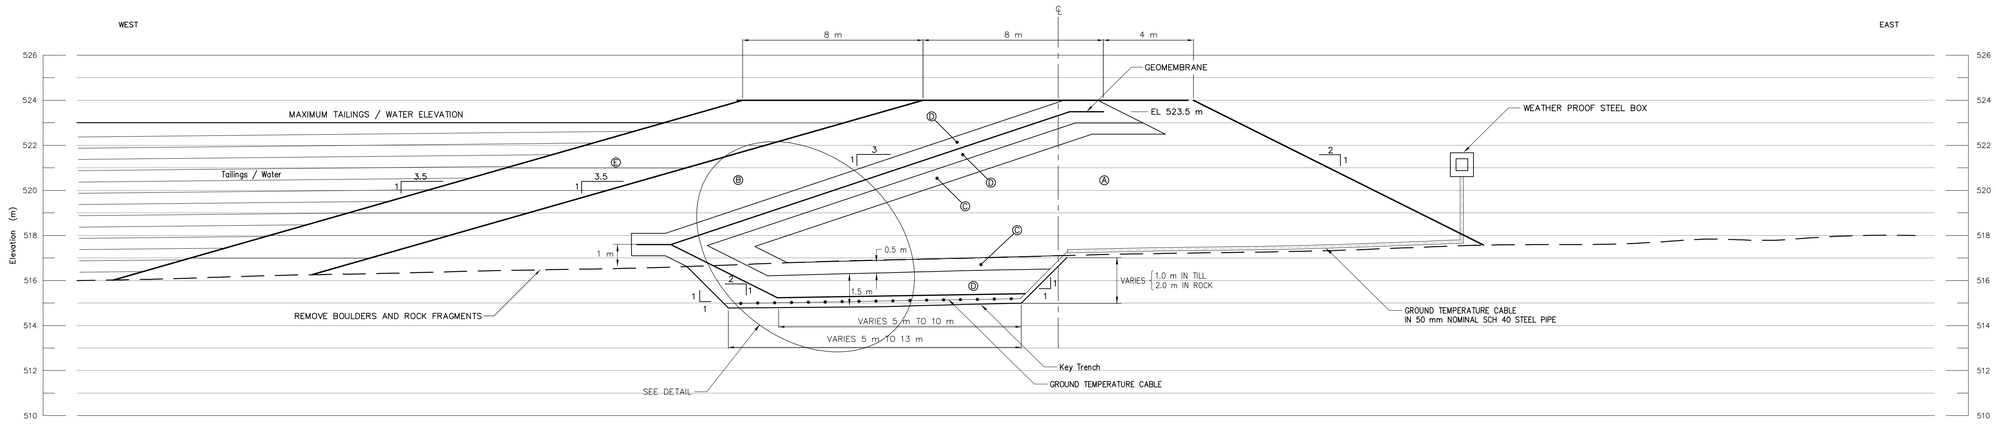

TYPICAL SECTION

MATERIAL TYPES

- Ⓐ RUN–OF–MINE
- Ⓑ TILL
- Ⓒ 200 mm MINUS
- Ⓓ BEDDING (Screened Esker or 20 mm Minus)
- Ⓔ COARSE TAILINGS

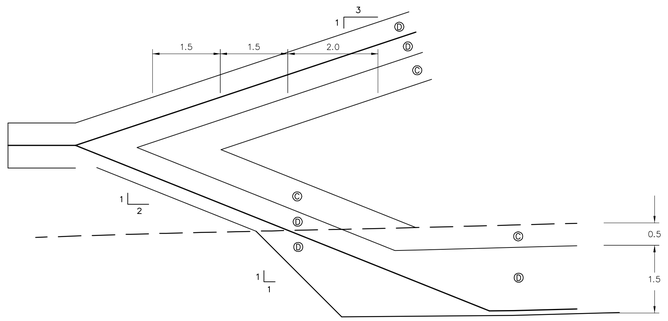

DETAIL
N.T.S.

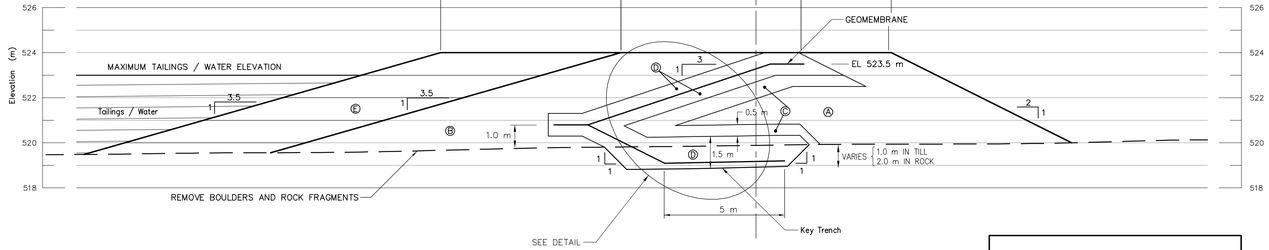

TYPICAL SECTION

MATERIAL TYPES

- Ⓐ RUN–OF–MINE
- Ⓑ TILL
- Ⓒ 200 mm MINUS
- Ⓓ BEDDING (Screened Esker or 20 mm Minus)
- Ⓔ COARSE TAILINGS

NOTE: COARSE TAILINGS PLACED DURING MILL PRODUCTION. COARSE TAILING LEVEL TO REMAIN 2 m HIGHER THAN WATER LEVEL

0 5
metres

DRAWING No.	DRAWING TITLE	DATE	REV
–	–	DD/MM/YY	

REFERENCE DRAWINGS

No.	DESCRIPTION	DATE	APPROVED
0	ISSUED FOR CONSTRUCTION	AUG/05	WTH
A	ISSUED FOR REVIEW	AUG/05	WTH

REVISION

EBA ENGINEERING CONSULTANTS LTD.

DESIGNED BY: WTH
DRAWN BY: RGR
DATE: 08/08/05
SCALE: AS SHOWN
PROJECT No.: 1100060.004
ACAD FILENAME: 1100060004R05B.dwg

ORIGINAL
SIGNED AND SEALED

Seal: William T. Horne, P.Eng. Date: August 30, 2005
Permit: Derek C. Cathro, P.Eng. Date: August 30, 2005

The signed Professional Seal and Permit to Practice stamps reside on the executed drawing which is held and controlled by EBA Engineering Consultants Ltd.

TAHERA
Diamond Corporation

JERICHO PROJECT

EAST DAM AND SOUTHEAST DAM TYPICAL CROSS–SECTIONS

REVISION ISSUE
0

DRAWING No.
ED–4