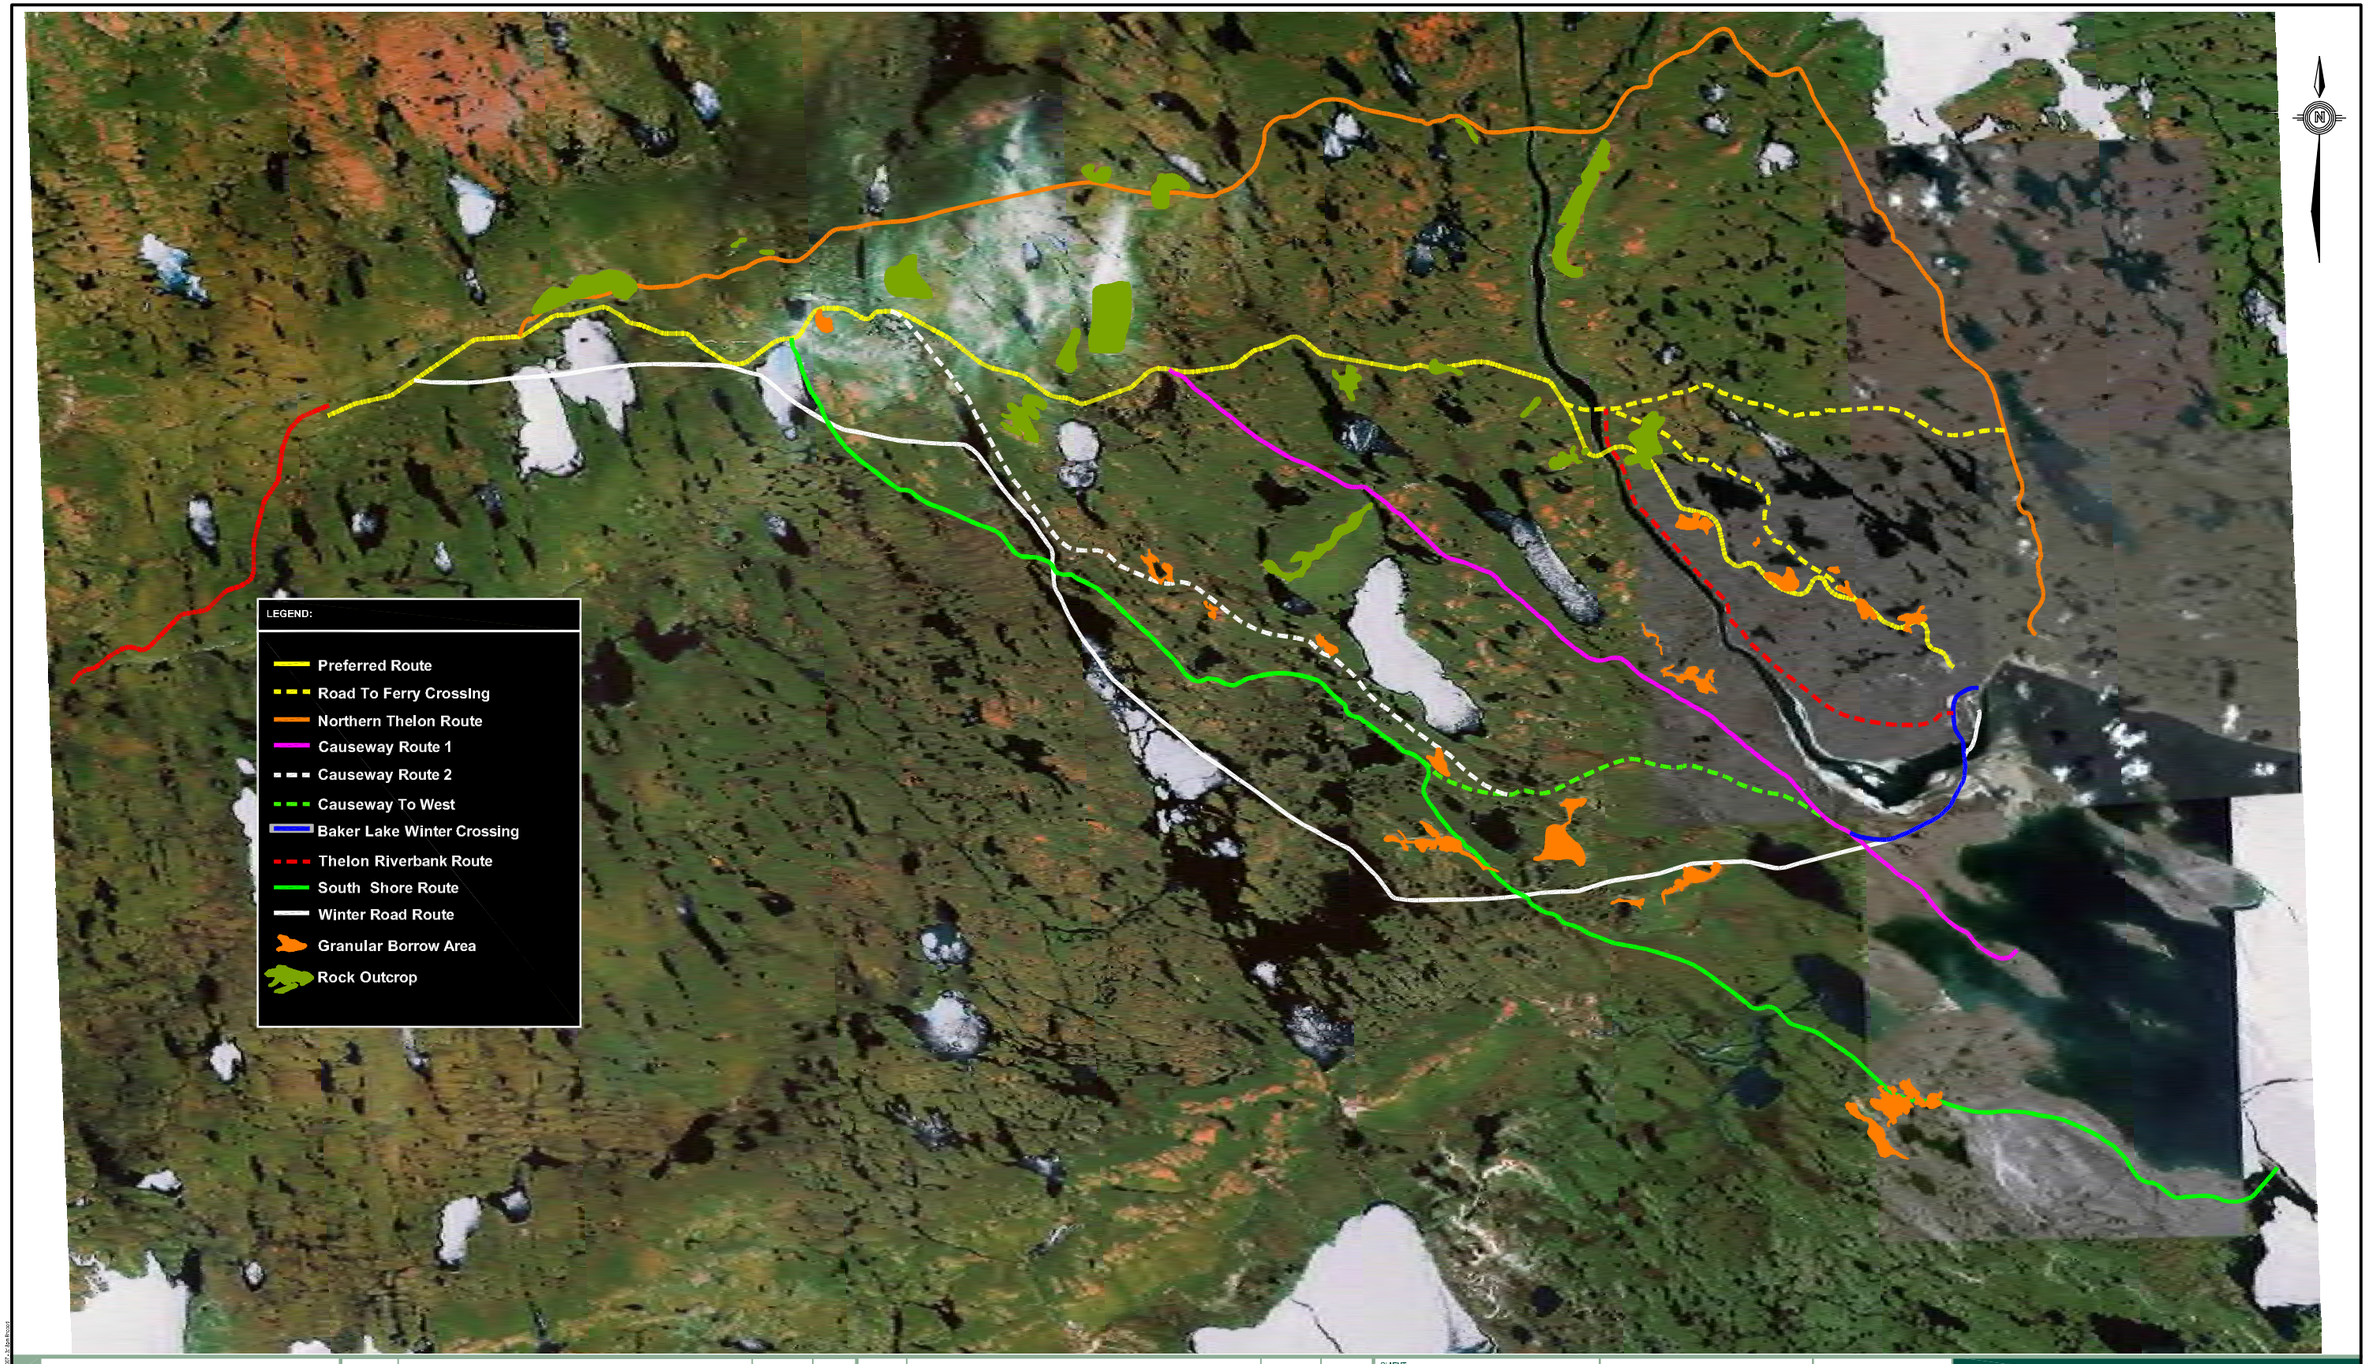

Figure 2.2-1 Road Options Presented in 2007 EBA Report

DRAWING No.	DRAWING TITLE	DATE	REV
	REFERENCE DRAWINGS		

No.	DESCRIPTION	DATE	APPROVED
	REVISION		

CLIENT: AREVA

PERMIT

PROFESSIONAL SEAL

EBA Engineering Consultants Ltd.

KIGGAVIK SISSONS PROJECT
PRE-FEASIBILITY STUDY

EVALUATED ROAD ROUTES
POTENTIAL MATERIAL SOURCES

PROJECT NO./FILE NO.	DWN	CKD	REV	DRAWING NO.
E14100009 E14100009M02c.dwg	MM	KJ		E14100009-D1
OFFICE: EBA-EDM	DATE: July 25, 2007			