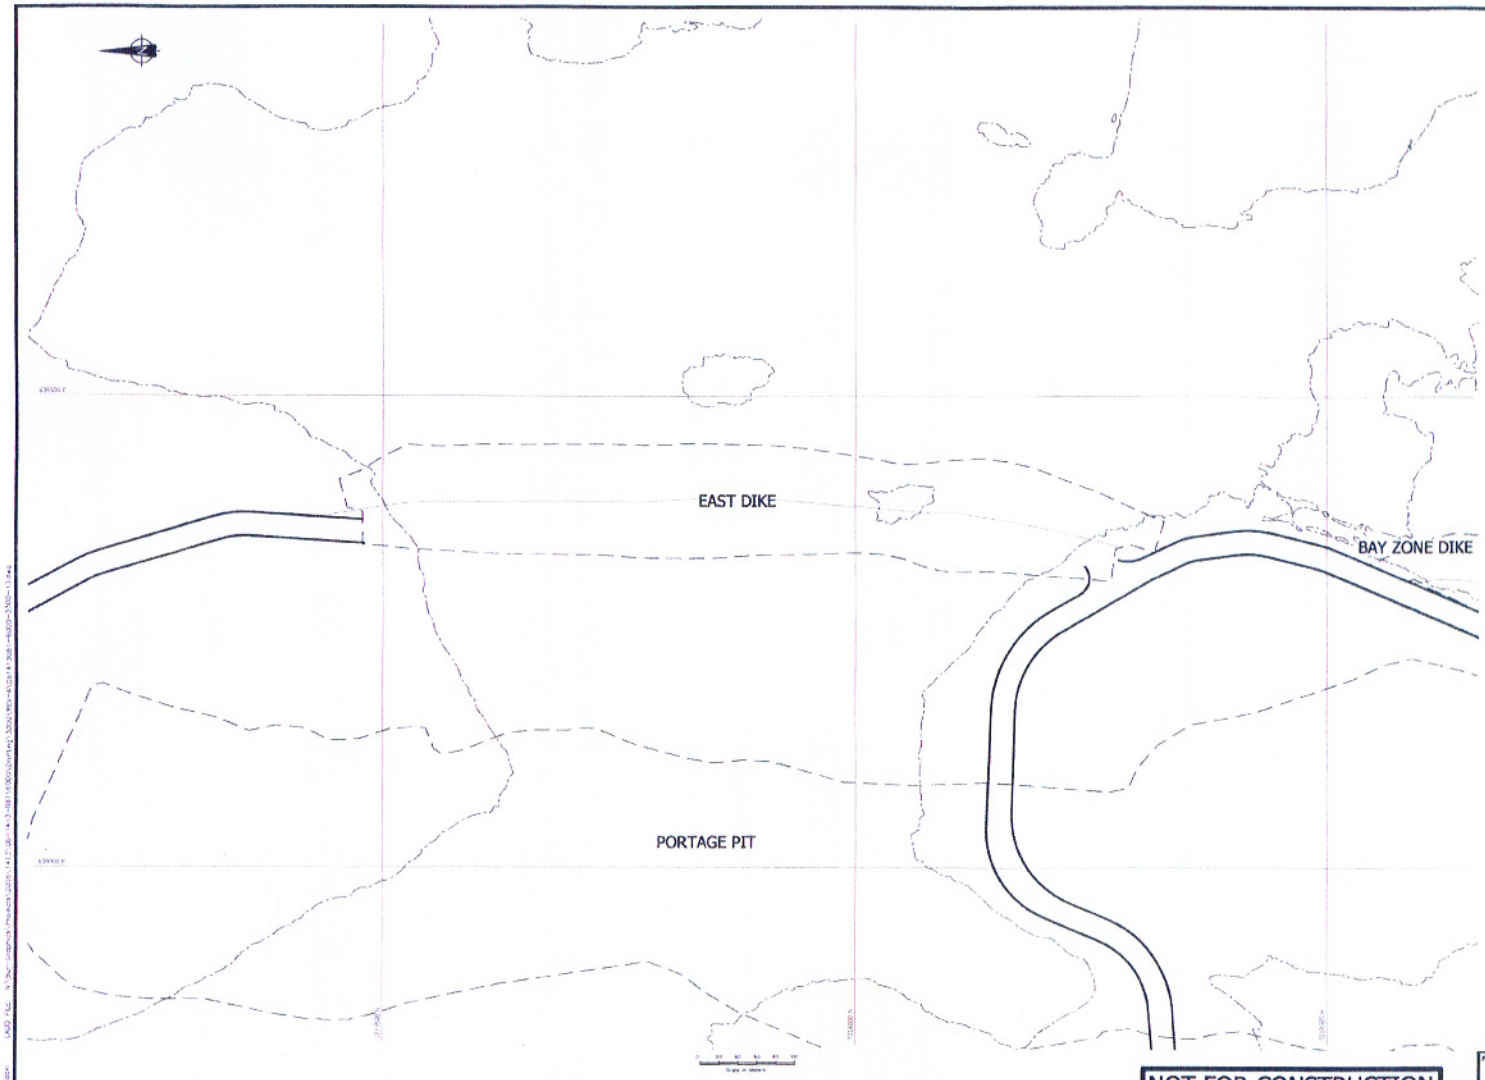

NOTES:

1) ALL DIMENSIONS ARE IN METRES UNLESS OTHERWISE NOTED.
2) ALL ELEVATIONS ARE IN METRES ABOVE SEA LEVEL (MASL), UNLESS OTHERWISE NOTED.
3) GRID REFERENCE: NAD 83, UTM ZONE 14
4) LAKE CONTOURS ARE BASED ON SURVEYED LAKE SURFACE ELEVATIONS: 2ND PORTAGE LAKE = 133.1M, 3RD PORTAGE LAKE = 134.1M
5) SOIL THICKNESS INFERRED FROM SEISMIC SURVEY BY GOLDER ASSOCIATES AND SHOULD BE CONFIRMED IN THE FIELD
6) THICKNESS OF SOIL LESS THAN RESOLUTION OF SEISMIC SURVEY OR LESS THAN 2 METRES.

NOT FOR CONSTRUCTION

DRAWING NO.	REFERENCES

REV	DATE	DES	REVISION DESCRIPTION	CADD	CHK	RVW
A	09MAR07	-	ISSUED FOR TENDER	EA	RW	

STAMP: REGISTERED PROFESSIONAL ENGINEER — LICENSEE — 09-03-07 — N.W.T.

PROJECT: **MEADOWBANK**
MINING CORPORATION

TITLE: **MEADOWBANK GOLD PROJECT**
PROPOSED DIKE LAYOUT PLAN (3 OF 3)
EAST DIKE SOIL THICKNESS ISOPACH CONTOURS

Golder Associates

PROJECT No.		06-1413-081	FILE No.	061413081 6000-3300-13
DESIGN	SA	27NOV06	SCALE AS SHOWN	REV. A
CADD	EA	27NOV06	6000-13	
CHECK	-	-		
REVIEW	-	-		