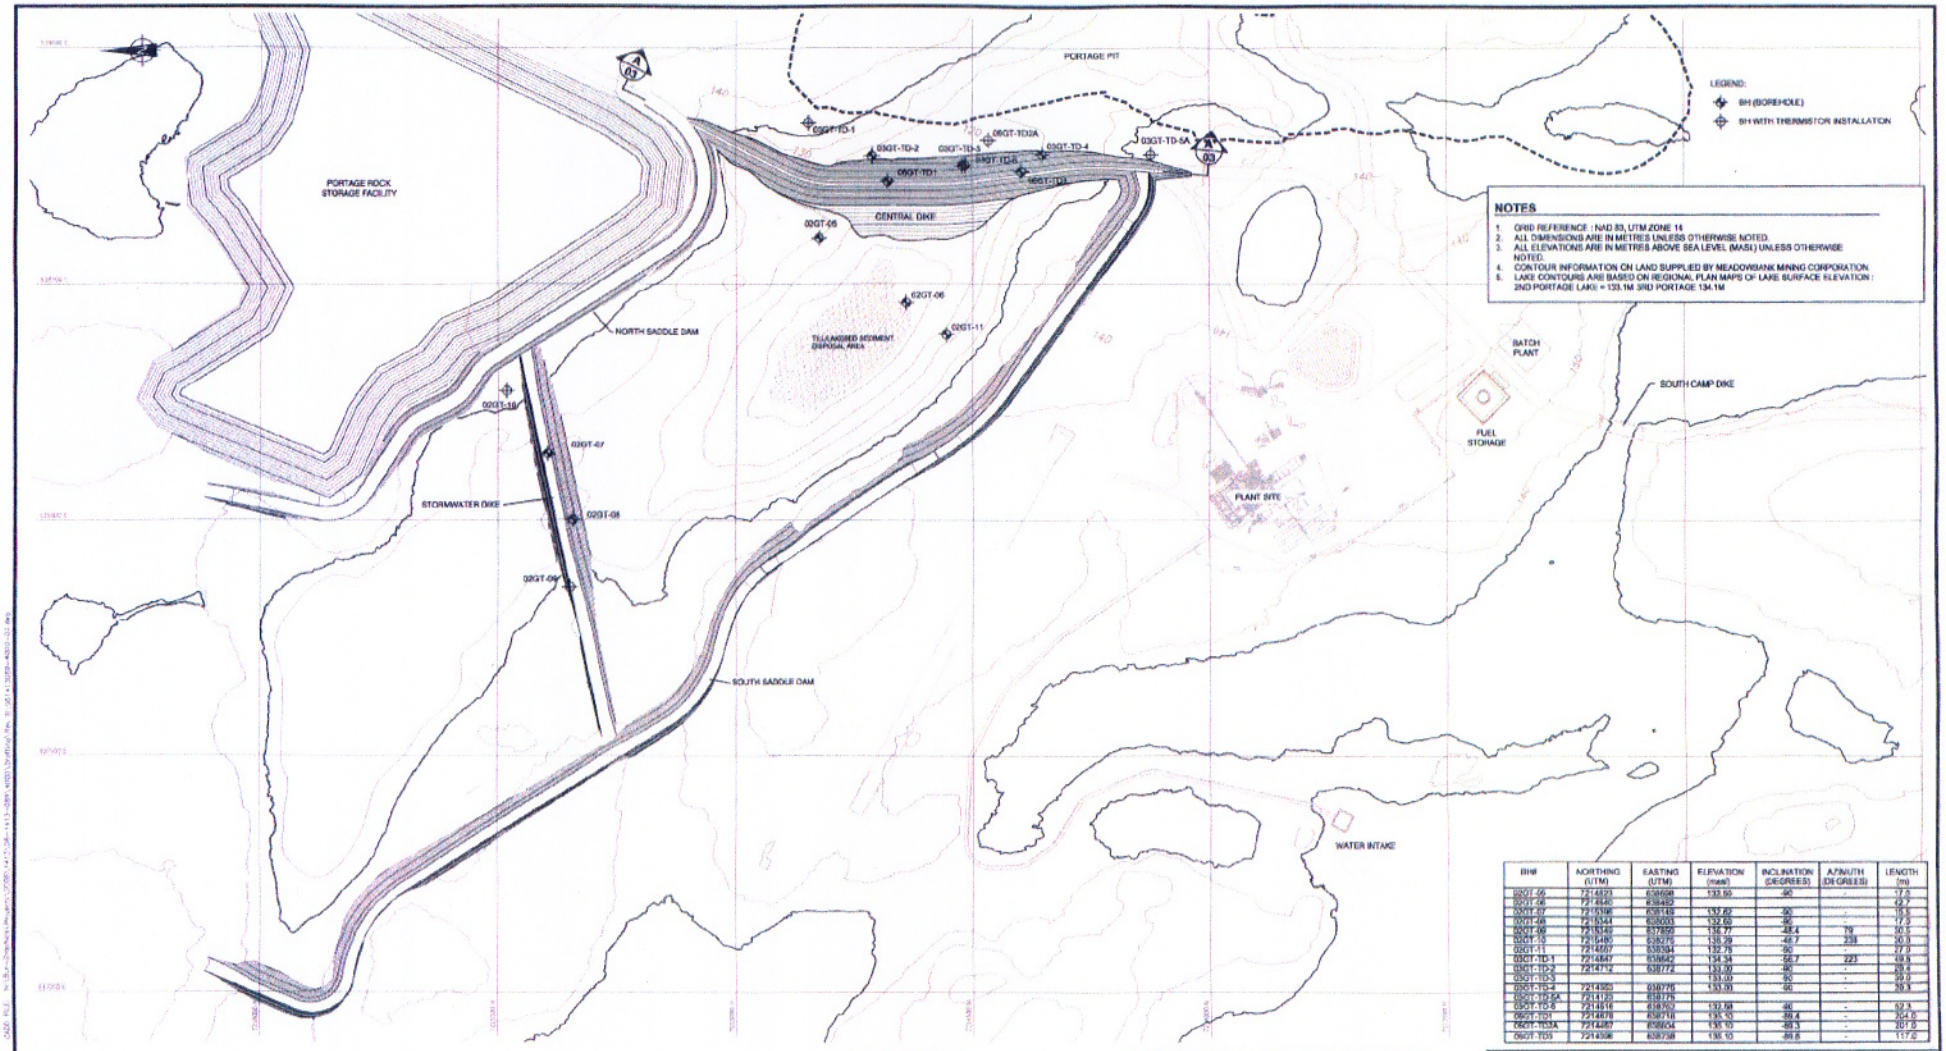

NOTES

1. GRID REFERENCE : NAD 83, UTM ZONE 14
2. ALL DIMENSIONS ARE IN METRES UNLESS OTHERWISE NOTED.
3. ALL ELEVATIONS ARE IN METRES ABOVE SEA LEVEL (MASL) UNLESS OTHERWISE NOTED.
4. CONTOUR INFORMATION ON LAND SUPPLIED BY MEADOWBANK MINING CORPORATION.
5. LAKE CONTOURS ARE BASED ON REGIONAL PLAN MAPS OF LAKE SURFACE ELEVATION : 2ND PORTAGE LAKE = 133.1M 3RD PORTAGE 134.1M

BH#	NORTHING (UTM)	EASTING (UTM)	ELEVATION (masl)	INCLINATION (DEGREES)	AZIMUTH (DEGREES)	LENGTH (m)
02GT-06	7214823	638698	132.50	-90	-	17.5
02GT-06	7214840	638482			-	42.7
02GT-07	7215198	638148	132.82	-90	-	15.5
02GT-08	7215344	638003	132.60	-90	-	17.5
02GT-09	7215349	637899	136.77	-88.4	70	30.5
02GT-10	7215480	638276	136.29	-88.7	238	30.0
02GT-11	7214667	638394	132.75	-90	-	27.0
03GT-TD-1	7214847	638642	134.34	-56.7	227	49.5
03GT-TD-2	7214712	638772	133.00	-90	-	29.4
03GT-TD-3			133.00	-90	-	39.0
03GT-TD-4	7214563	638776	133.00	-90	-	39.3
03GT-TD-5A	7214125	638775			-	
03GT-TD-6	7214616	638762	132.58	-90	-	32.3
06GT-TD1	7214878	638718	135.10	-89.4	-	104.0
06GT-TD3A	7214867	638604	135.10	-89.3	-	181.0
06GT-TD3	7214396	638738	135.10	-89.8	-	117.0

NOT FOR CONSTRUCTION

REV	DATE	DES	REVISION DESCRIPTION	CADD	CHK	RVW
1	15MAR07	-	ISSUED FOR TENDER	RR		
2	31JAN07	-	DRAFT FOR REVIEW	RR	-	-

DRAWING NO. | REFERENCES

STAMP: REGISTERED PROFESSIONAL ENGINEER LICENSEE Mar 16/07 N.W.T.

PROJECT: **MEADOWBANK MINING CORPORATION**

TITLE: **MEADOWBANK GOLD PROJECT BOREHOLE LOCATIONS PLAN**

Golder Associates

PROJECT No.	06-1413-009	TILE No.	06141300-4000-02
DESIGN	SW	15MAR07	SCALE AS SHOWN REV. 0
CADD	RHL	15JAN07	4000-02
CHECK	-	-	
REVIEW	-	-	