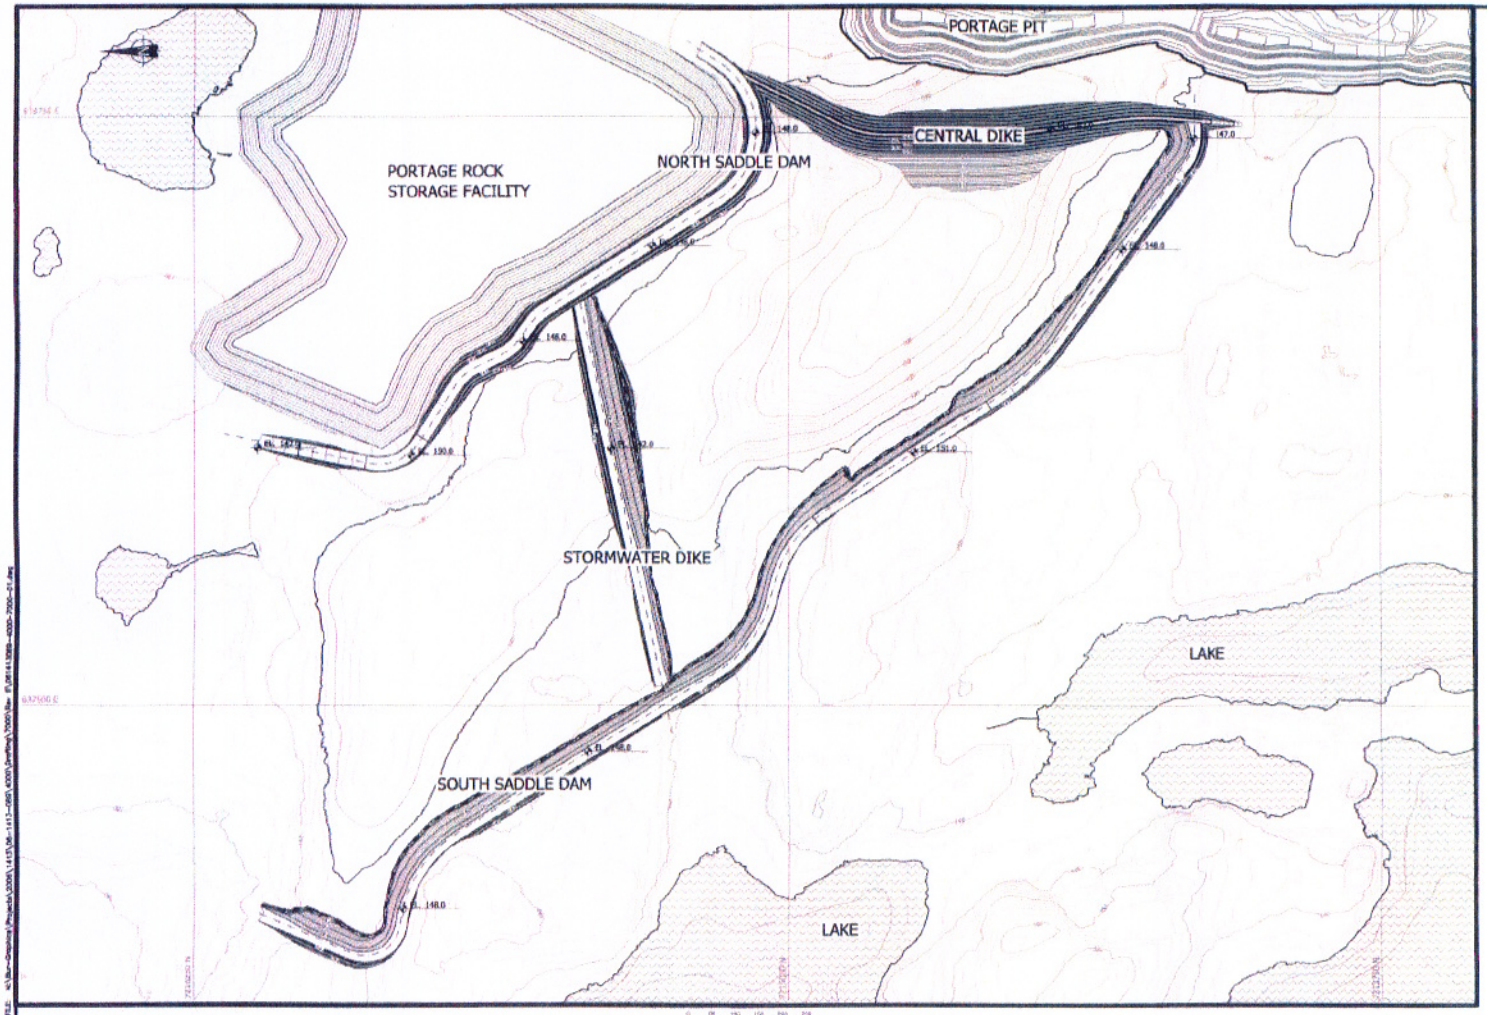

NOTES

1. ALL DIMENSIONS ARE IN METRES UNLESS OTHERWISE NOTED.
2. ALL ELEVATIONS ARE IN METRES ABOVE SEA LEVEL (MASL) UNLESS OTHERWISE NOTED.
3. GROUND SURFACE TO BE CONFIRMED BY CONTRACTOR AFTER SITE DEWATERED.
4. THICKNESS OF LAKEBED SEDIMENT TO BE CONFIRMED AFTER SITE DEWATERED.
5. CONFIGURATION OF CUTOFF TRENCH TO BE ADJUSTED TO SUIT SOIL CONDITIONS ENCOUNTERED IN THE EXCAVATION AS DIRECTED BY THE ENGINEER.
6. EXTENT OF GROUTING TO BE DETERMINED IN THE FIELD BASED ON WATER PRESSURE TESTING.
7. RAMPS FROM NORTH AND SOUTH SADDLE DAMS TO STORMWATER DIKE NOT SHOWN.
8. GRID REFERENCE : NAD 83, UTM ZONE 14

NOT FOR CONSTRUCTION

DRAWING NO.	REFERENCES	REV	DATE	DES	REVISION DESCRIPTION	CADD	CHK	RVW
		A	15/JAN/07	-	ISSUED FOR TENDER			

REGISTERED PROFESSIONAL ENGINEER
R. D. BLODGE
LICENSEE
N.W.T.

PROJECT: **MEADOWBANK**
MINING CORPORATION

TITLE: **MEADOWBANK GOLD PROJECT**
STORMWATER DIKE AND
SADDLE DAM LAYOUT

Golder Associates

PROJECT No.	06-1413-089		FILE No.	061413089-4000-7000-01
DESIGN	BW	15/JAN/07	SCALE	AS SHOWN
CADD	SA	15/JAN/07	REV.	A
CHECK	-	-	4000-18	
REVIEW	-	-		

REVISION DATE: 07/05/18 11:30am By: Abhinandan CADD FILE: K:\Div-Geoscience\Projects\2006\1413\06-1413-089\4000\Drawings\7000\Rev. B\061413089-4000-7000-01.dwg