NOTES:

1) ALL DIMENSIONS ARE IN METRES UNLESS OTHERWISE NOTED.
2) ALL ELEVATIONS ARE IN METRES ABOVE SEA LEVEL (MASL), UNLESS OTHERWISE NOTED.
3) GRID REFERENCE: NAD 83, UTM ZONE 14.
4) CONTOUR INFORMATION ON LAND SUPPLIED BY AGNICO-EAGLE MINES LIMITED (AEM), MEADOWBANK DIVISION.
5) LAKEBED SURFACE BASED ON BATHYMETRIC AND SEISMIC SURVEYS BY GOLDER ASSOCIATES LTD., 2006. DETAILED BATHYMETRY (0.5M CONTOUR INTERVAL) BASED ON 2008 SURVEY.
6) LAKE CONTOURS ARE BASED ON SURVEYED LAKE SURFACE ELEVATIONS: SECOND PORTAGE LAKE = 133.1m
7) SURVEY OF 2008 BOREHOLES BY AEM.

LEGEND:

- 03GT-GI-7 — BOREHOLE WITH THERMISTOR INSTALLATION
- 03GT-GI-6 2.5 — BOREHOLE WITH SOIL THICKNESS
- SHORELINE
- DIKE / PIT FOOTPRINT
- LAND-BASED TOPOGRAPHIC MAJOR CONTOURS INTERVAL 10m
- LAND-BASED TOPOGRAPHIC MINOR CONTOURS INTERVAL 2m
- BATHYMETRIC MAJOR CONTOURS INTERVAL 10m
- BATHYMETRIC MINOR CONTOURS INTERVAL 2m
- DETAILED BATHYMETRIC CONTOUR AT MAJOR INTERVAL 2m.
- DETAILED BATHYMETRIC CONTOUR AT MINOR INTERVAL 0.5m

REFERENCE:

1) PIT DESIGN BY AEM, JUNE 17, 2008.

BOREHOLE COORDINATES TABLE

POINT ID	EASTING	NORTHING
08-MB-GD-01	639390.0	7214457.6
08-MB-GD-02	639389.8	7214357.8
08-MB-GD-03	639388.9	7214207.7
08-MB-GD-04	639391.2	7214157.7
08-MB-GD-05	639392.3	7214107.7
08-MB-GD-06	639389.9	7214057.2
08-MB-GD-07	639385.3	7214007.8
08-MB-GD-08	639376.8	7213883.3
08-MB-GD-10	639364.4	7213809.3
08-MB-GD-11	639354.0	7213760.3
08-MB-GD-13	639387.6	7214407.8
08-MB-GD-14	639388.3	7214308.1
08-MB-GD-15	639388.3	7214257.2
08-MB-GD-16	639383.4	7214008.3
08-MB-GD-17	639378.7	7213958.9
08-MB-GD-18	639389.8	7214196.8
08-MB-GD-19	639390.9	7214146.5
08-MB-GD-20	639389.5	7214096.5
08-MB-GD-21	639385.9	7214043.8
08-MB-GD-22	639373.3	7213873.8

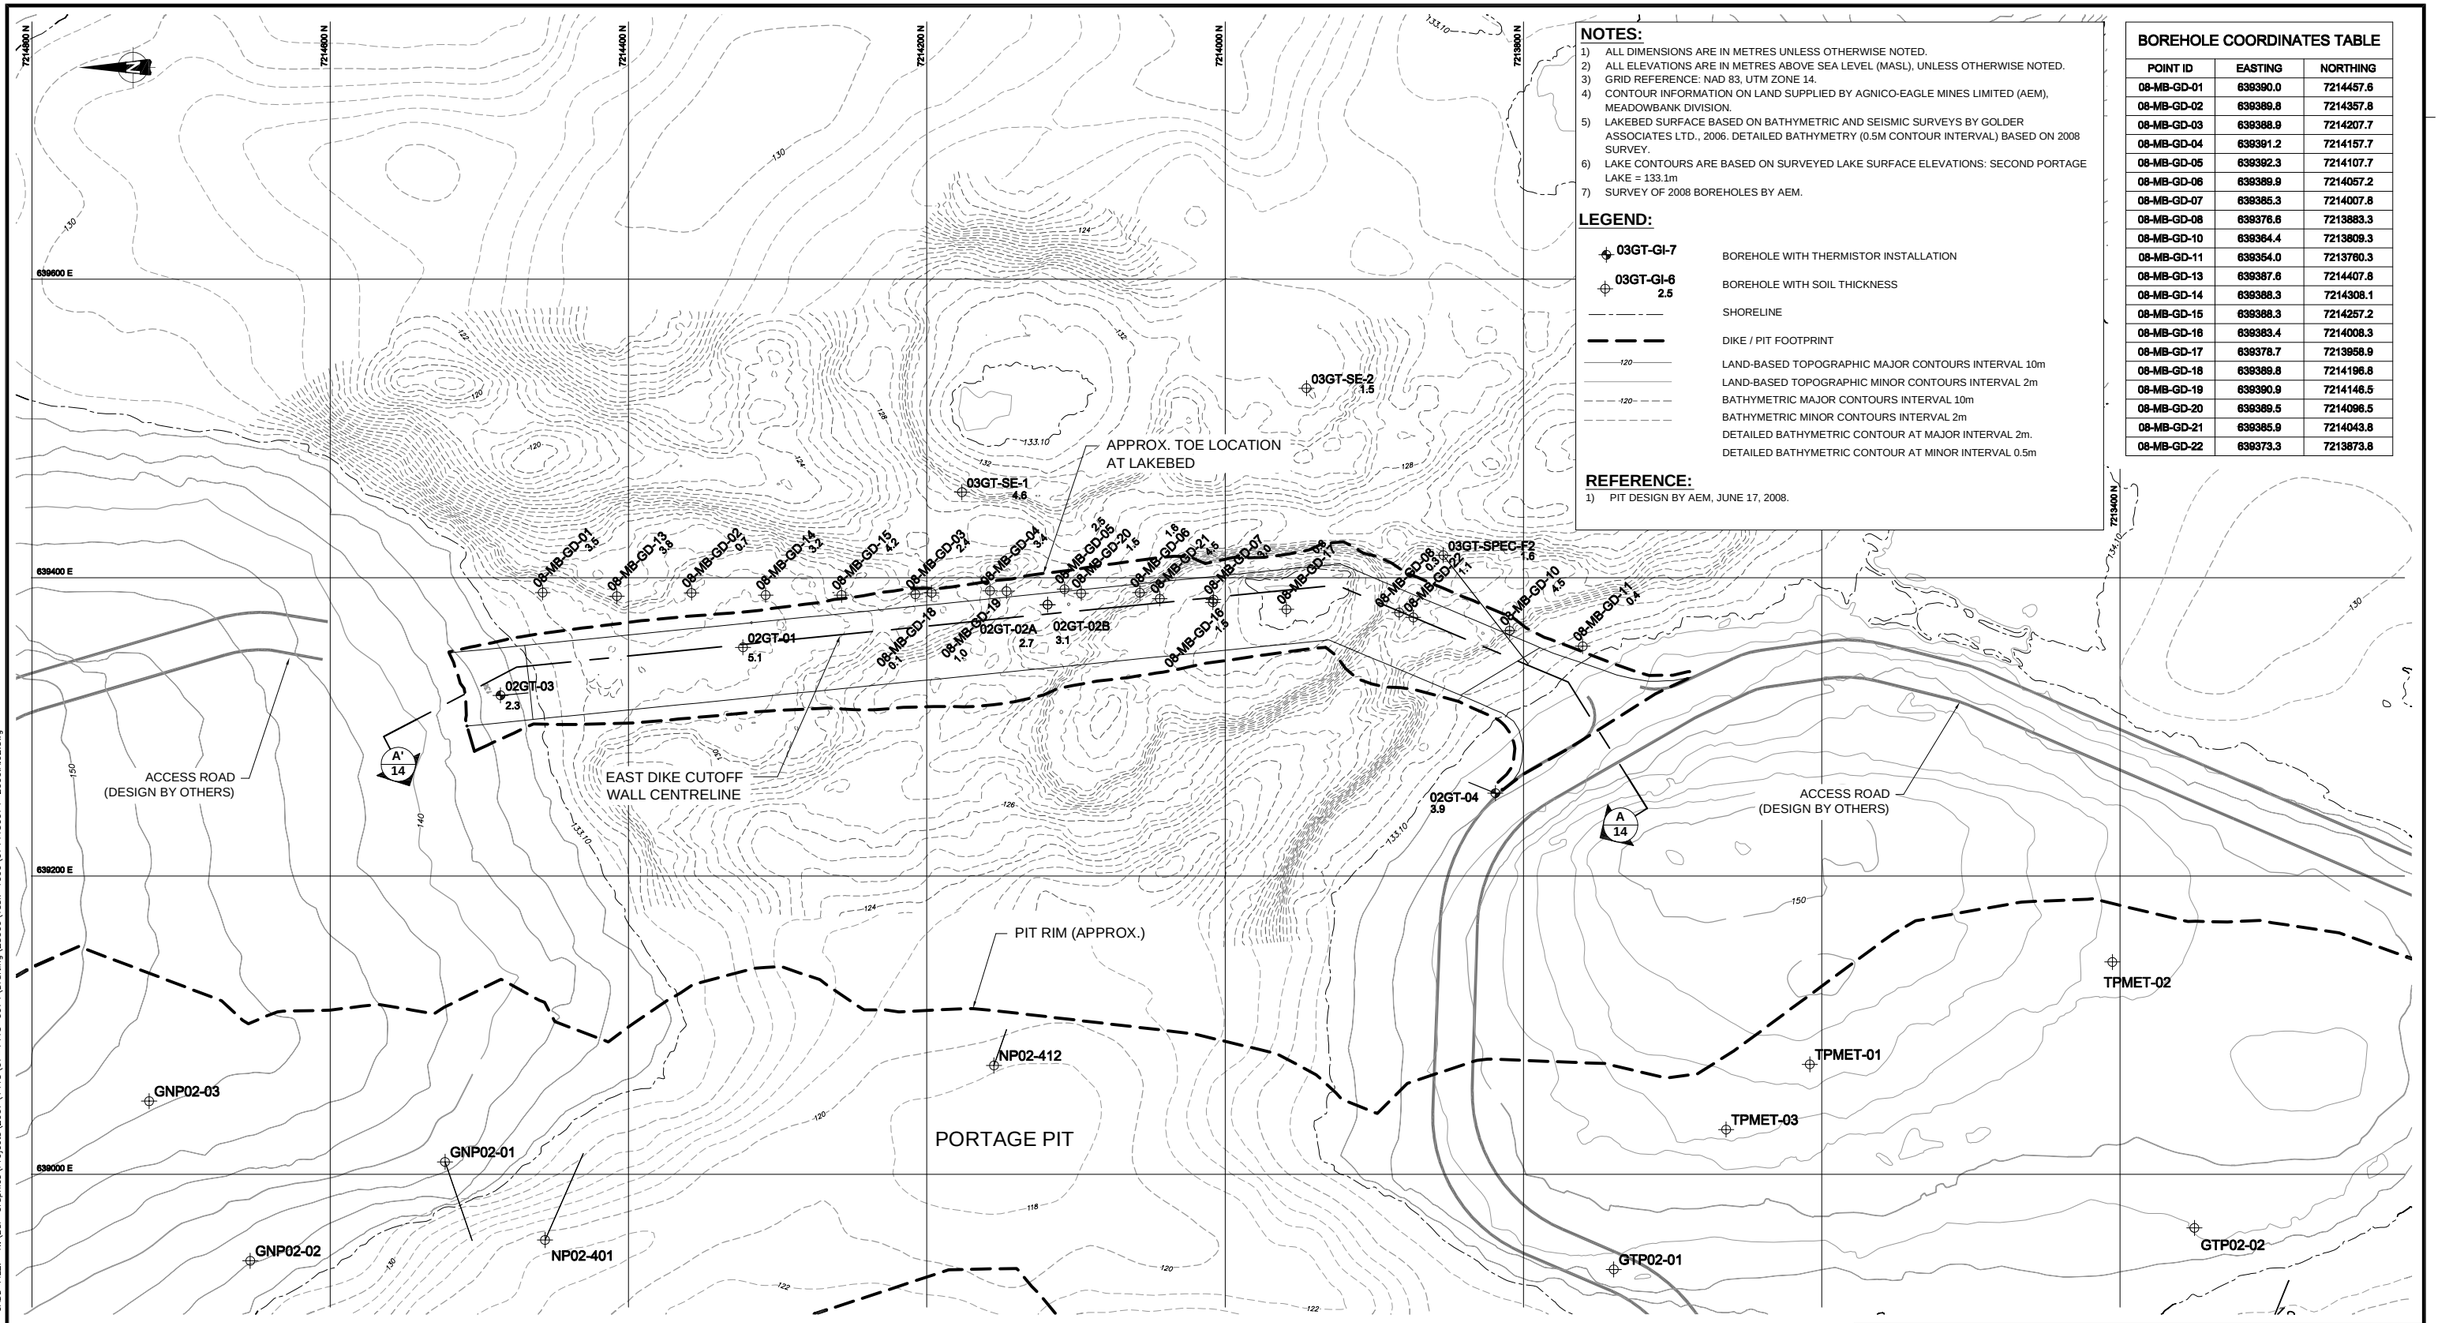

0 20 40 60 80 100
SCALE IN METRES

THIS DRAWING IS THE PROPERTY OF GOLDER ASSOCIATES LTD. AND IS NOT TO BE LOANED OR REPRODUCED IN ANY WAY WITHOUT THE PERMISSION OF GOLDER ASSOCIATES LTD.

REV	DATE	DES	REVISION DESCRIPTION	CADD	CHK	RVW
0	01AUG08	BW	ISSUED FOR CONSTRUCTION	EA	-	-
A	18JUL08	BW	ISSUED FOR REVIEW	EA	-	-

2100-14 — DRAWING NO.
CENTRELINE PROFILE — REFERENCES

STAMP

PROJECT: AGNICO-EAGLE MINES LIMITED
MEADOWBANK GOLD PROJECT
NUNAVUT

TITLE
EAST DIKE
BOREHOLE LOCATION PLAN

Golder Associates

PROJECT No.	07-1413-0074/2500		FILE No.	0714130074-2000.A.02	
DESIGN	BW	04JUL08	SCALE	AS SHOWN	REV. 0
CADD	MJH	04JUL08			
CHECK	-	-	2100-02		
REVIEW	-	-			

CADD FILE: N:\Bur--Graphics\Projects\2007\1413\07-1413-0074\Drafting\2500s\Task--1000\0714130074-2000.A.02.dwg
By: EAbella
REVISION DATE: 08/08/1 2:09pm