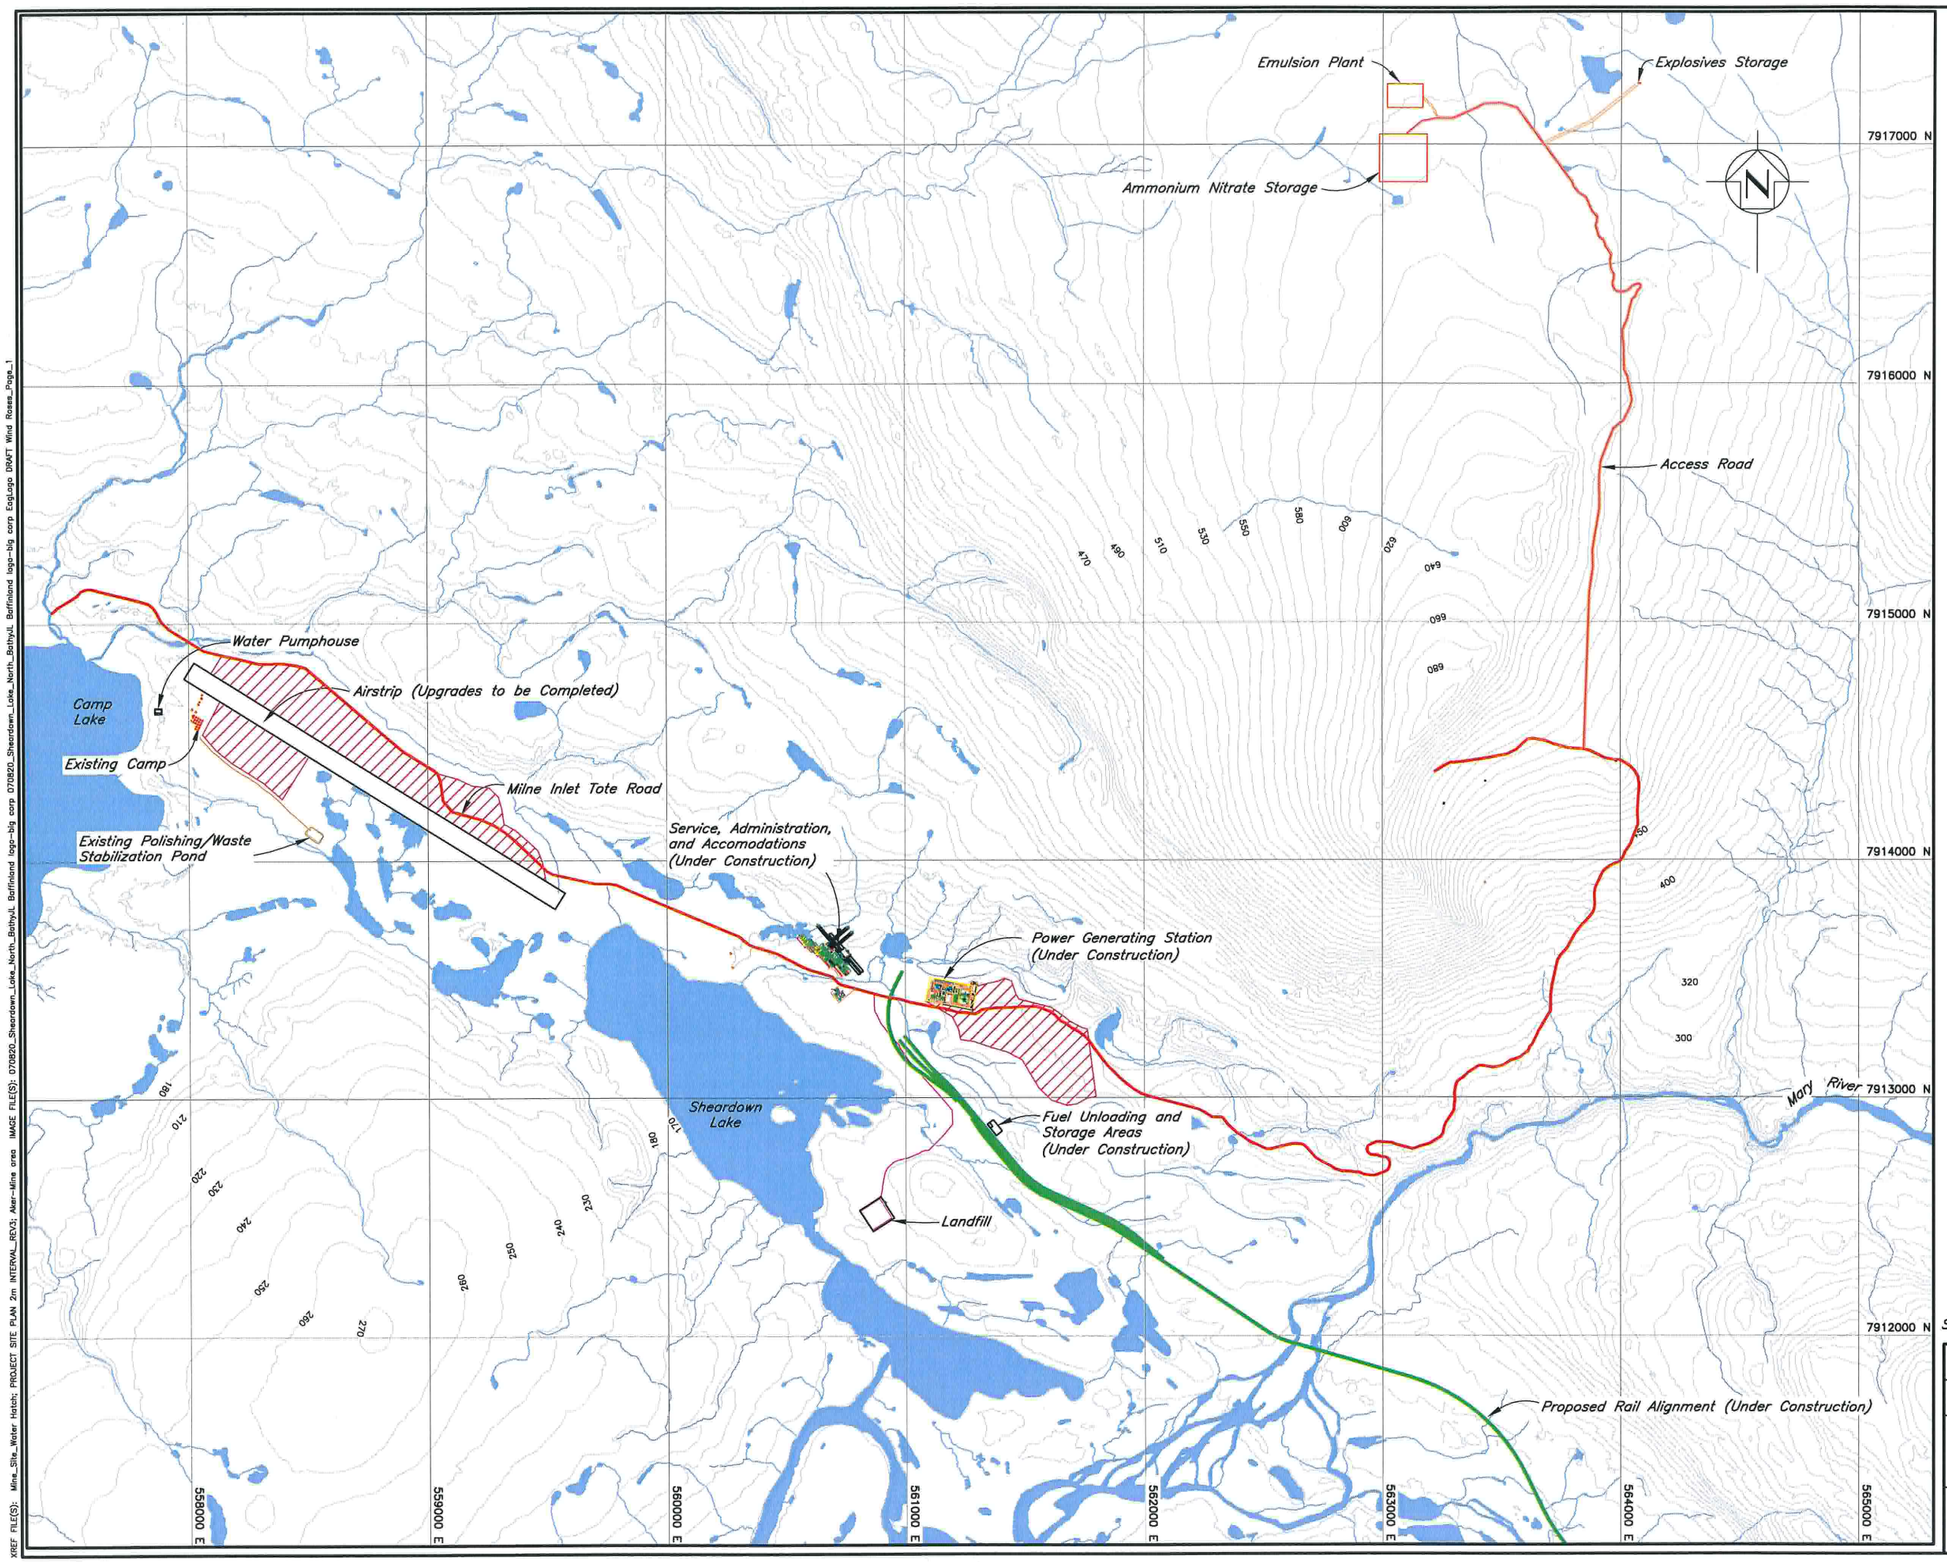

LEGEND:

- Water
- River/Stream/Drainage
- Milne Inlet Tote Road
- Railway
- Construction Camp and Laydown Areas

NOTES:

1. Topography provided by Eagle Mapping (2005).
2. Coordinate grid is shown in UTM (NAD83) Zone 17 and is in metres.
3. Contours are in metres. Contour interval is 10 metres.
4. Mine Site Infrastructure provided by Aker Kvaerner Drawing No. DWG-0000-G-0001.

Scale 250 125 0 250 500 750 1000 1250 Metres

Baffinland Iron Mines Corporation

MARY RIVER PROJECT

MINE SITE LAYOUT
CONSTRUCTION PHASE

Knight Piésold CONSULTING

P/A NO.	REF.	REV.
NB102-00181/11	NB08-00149	0

FIGURE 3.1

XREF FILE(S): Mine_Site_Water Hatch; PROJECT SITE PLAN 2m INTERVAL_REV3; Aker-Mine area IMAGE FILE(S): 070820_Sheardown_Lake_North_BathyJL Baffinland logo-big corp 070820_Sheardown_Lake_North_BathyJL Baffinland logo-big corp EagLogo DRAFT Wind Roses_Page_1
NORTH BAY ON. SAVED: (\102-00181-11\assignment\Acad\Fig\B148, 3/14/2008 2:26:49 PM PRINTED: 3/14/2008 2:28:47 PM, Layout1, rjohnson