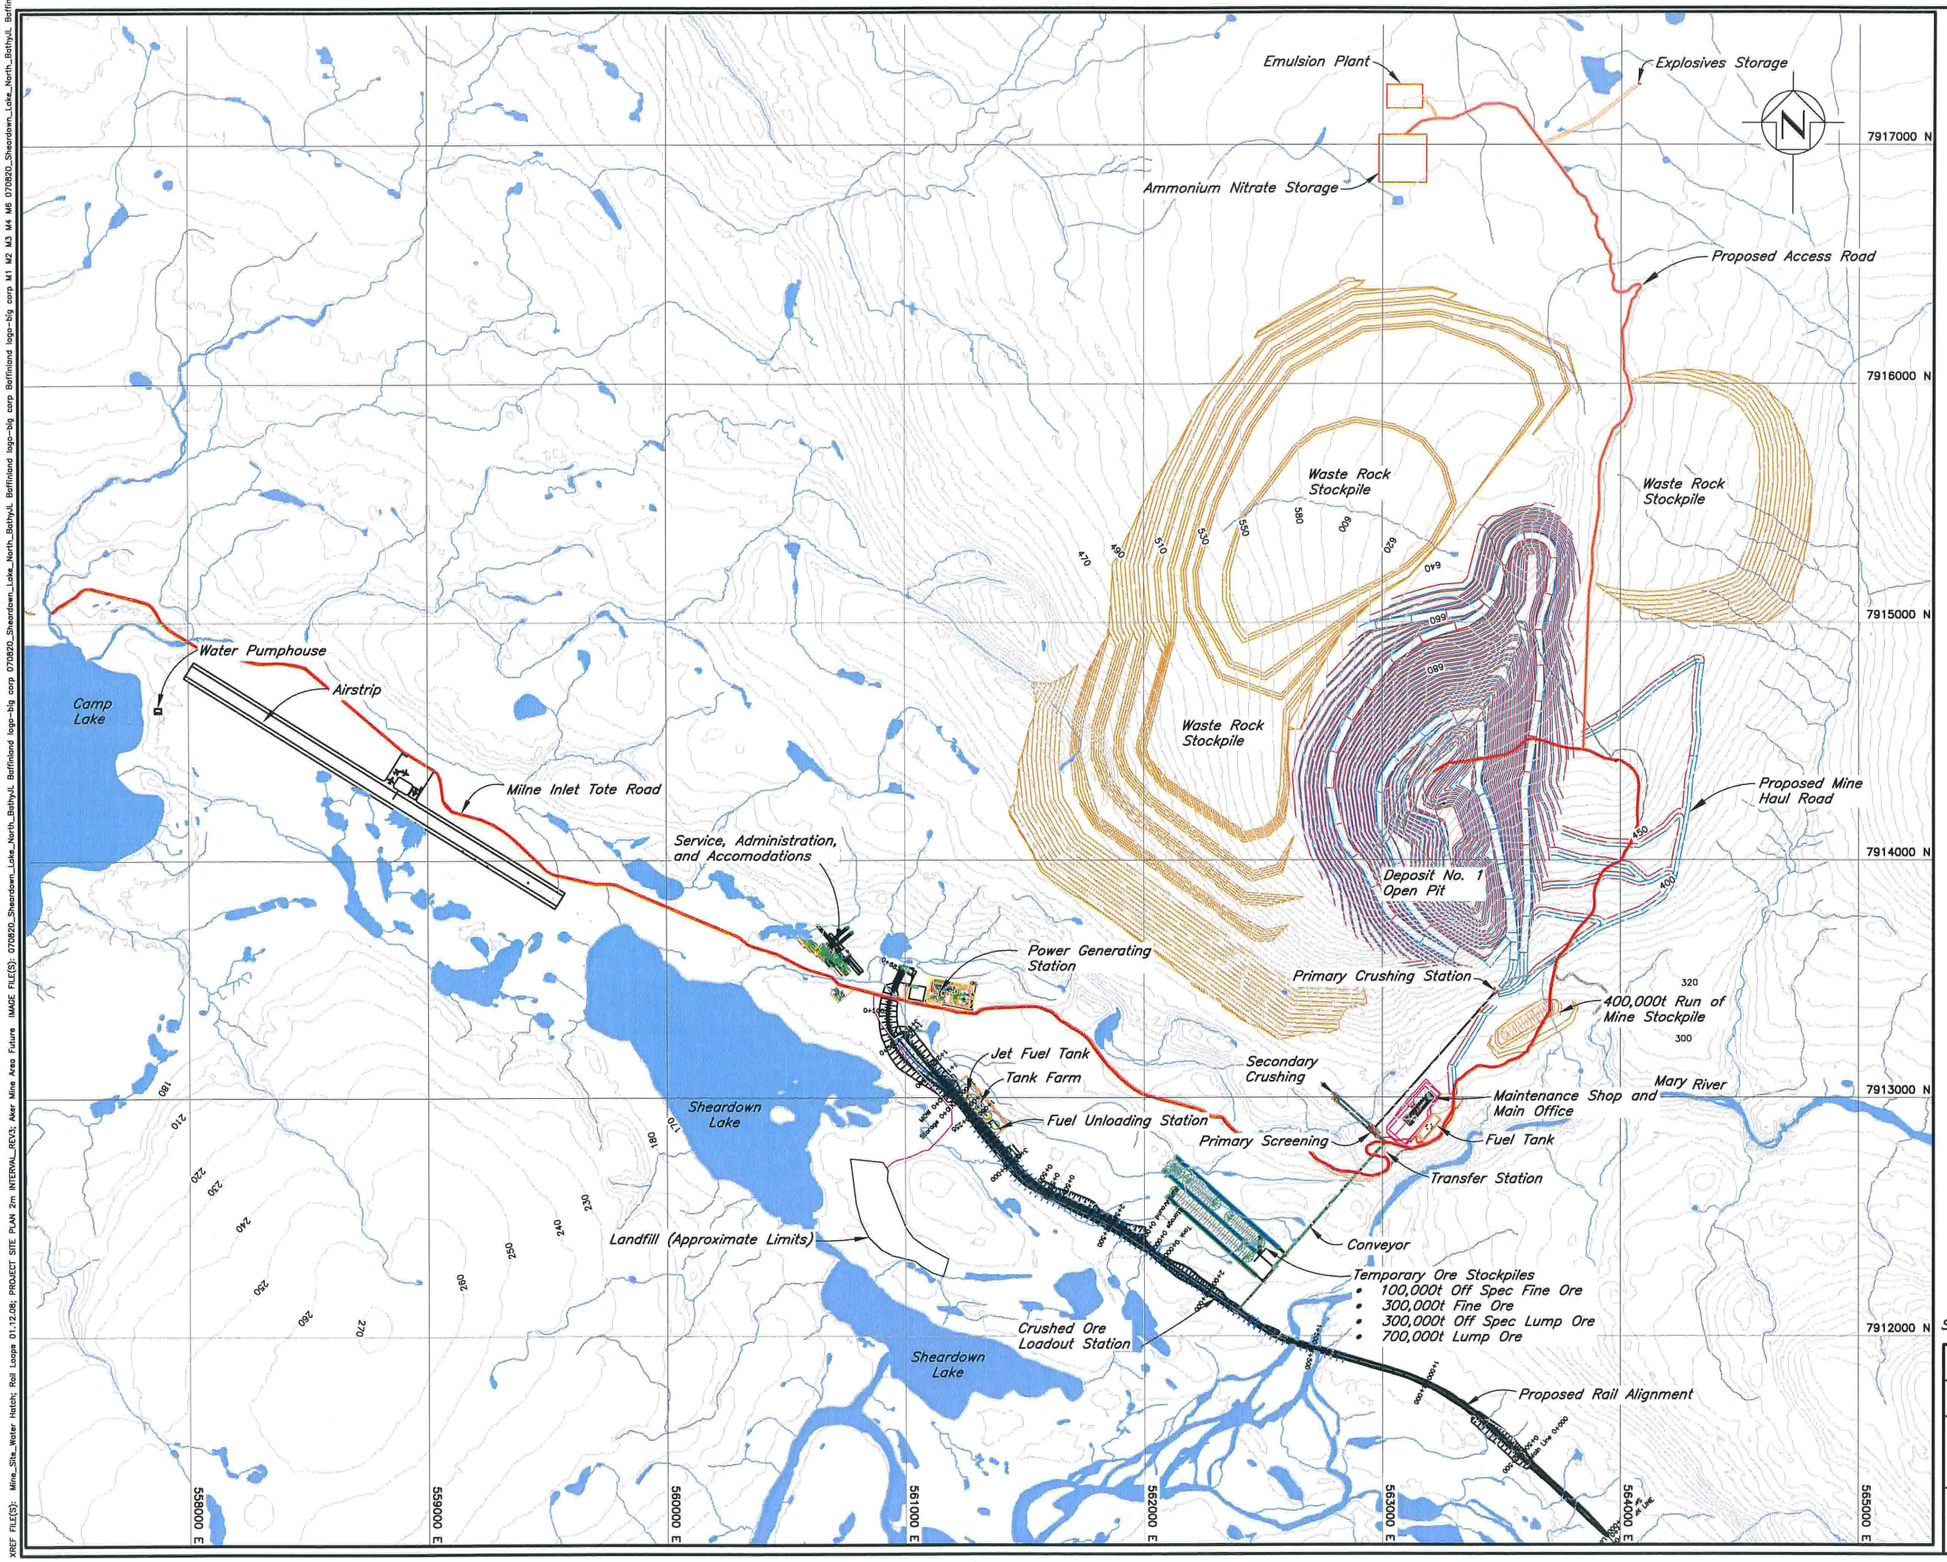

LEGEND:

- Water
- River/Stream/Drainage

NOTES:

1. Topography provided by Eagle Mapping (2005).
2. Coordinate grid is shown in UTM (NAD83) Zone 17 and is in metres.
3. Contours are in metres. Contour interval is 10 metres.
4. Mine Site Infrastructure provided by Aker Kvaerner Drawing No. DWG-0000-G-0001.

Scale 250 125 0 250 500 750 1000 1250 Metres

Baffinland Iron Mines Corporation

MARY RIVER PROJECT

MINE SITE LAYOUT
OPERATION PHASE

Knight Piésold CONSULTING

P/A NO.	REF.	REV.
NB102-00181/11	NB08-00149	0

FIGURE 4.1

XREF FILE(S): Mine_Site_Water Hatch; Rail Loops 01.12.08; PROJECT SITE PLAN 2m INTERVAL_REV3; Aker Mine Area Future IMAGE FILE(S): 070820_Sheardown_Lake_North_Bathy.tif, Baffinland logo-big corp M1 M2 M3 M4 M6 070820_Sheardown_Lake_North_Bathy.tif, Baffinland logo-big corp
NORTH BAY ON. SAVED: I:\102-00181-11\Assignment\Acad\Fig\B111, 3/13/2008 3:58:05 PM PRINTED: 3/14/2008 2:31:39 PM, Layout1, gnelson