DWG. NO. H337697-7000-10-014-1001

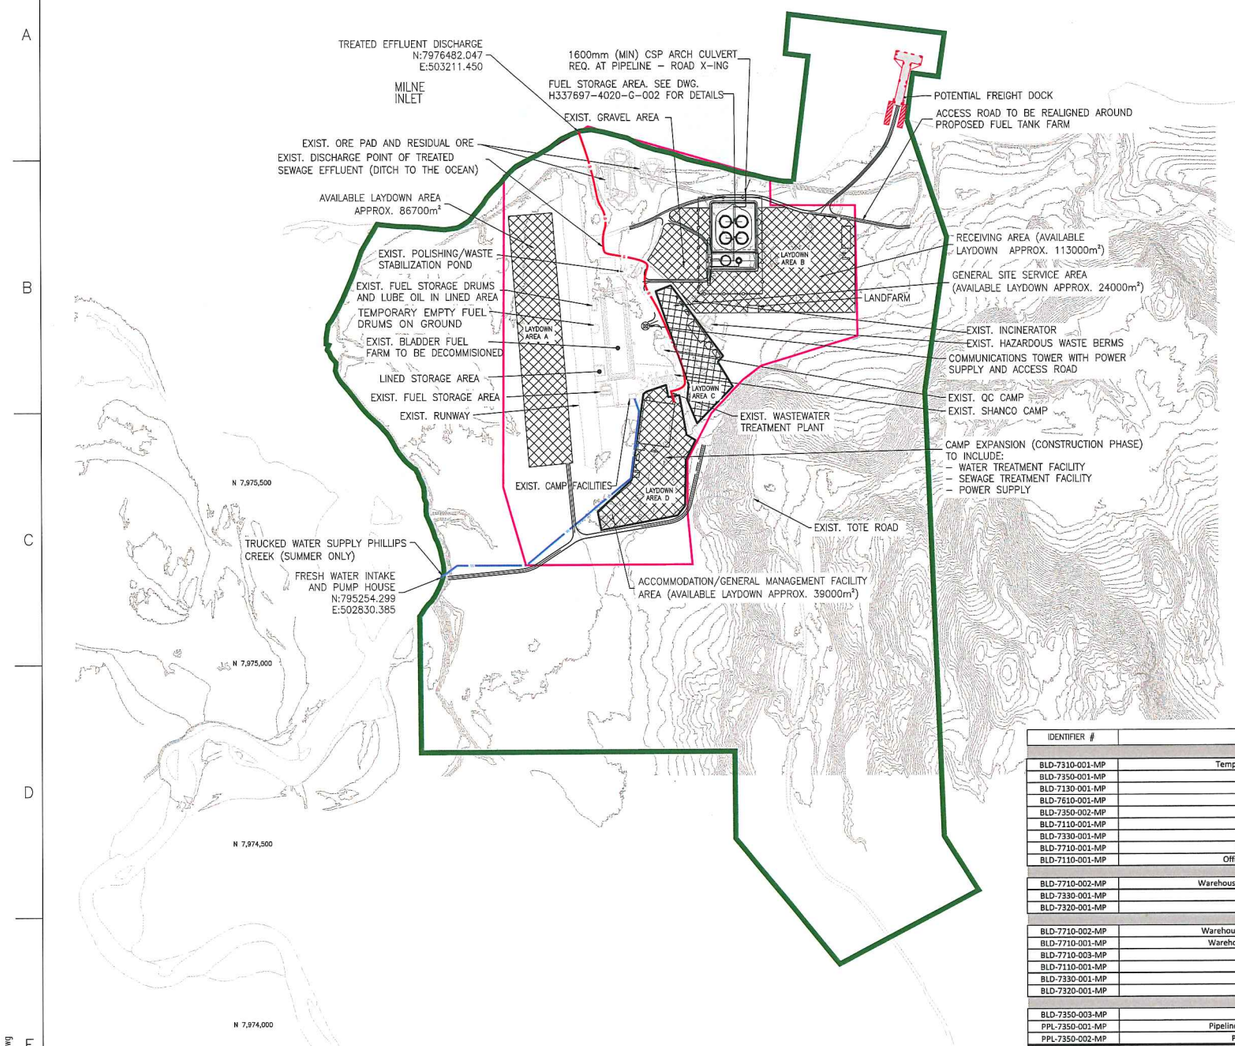

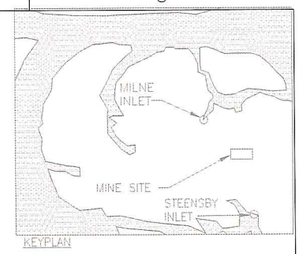

LEGEND:

- WATER
- PROPOSED QUARRY
- CONSTRUCTION WORKS LAYDOWN AREA
- RIVER/STREAM/DRAINAGE
- POTENTIAL DEVELOPMENT AREA
- BAFFINLAND'S COMMERCIAL LEASE ON INUIT OWNED LAND
- TREATED EFFLUENT PIPELINE
- FRESHWATER PIPELINE

NOTE(S):

1. TOPOGRAPHY PROVIDED BY EAGLE MAPPING (2005).
2. COORDINATE GRID IS SHOWN IN UTM (NAD83) ZONE 17 AND IS IN METRES.
3. CONTOURS ARE IN METRES. CONTOUR INTERVAL IS 1.5 METRES.
4. AS–CONSTRUCTED INFORMATION PROVIDED BY GENIVAR IN 2008.
5. PROPOSED PERMANENT WORKS LAYOUT SHOWN FOR REFERENCE PURPOSES ONLY. DO NOT USE FOR CONSTRUCTION.

IDENTIFIER #	FACILITY NAME/FUNTION	FACILITY TYPE	SIZE(ftxft)	SIZE(mxm)	#REQ.
Accommodation / General Management Facilities					
BLD-7310-001-MP	Temporary Accommodation Facility - 100 Person Capacity	Pre-Fab / Pre-Eng	-	-	1
BLD-7350-001-MP	Sewage Treatment Plant	Module	-	-	1
BLD-7130-001-MP	Waste Management Incinerator	Module	20' x 20'	6m x 6m	1
BLD-7610-001-MP	Power Generation Facility	Module	-	-	1
BLD-7350-002-MP	Potable Water Treatment Plant	Module	-	-	1
BLD-7110-001-MP	Office Complex - Layout as two trailers wide	Trailer	60' x 24'	18m x 7m	1
BLD-7330-001-MP	Wash Car Complex	Trailer	30' x 10'	9m x 3m	1
BLD-7710-001-MP	Warehouse / Workshop / Storage - ERT Facility	Pre-Fab / Pre-Eng	60' x 60'	18m x 18m	1
BLD-7110-001-MP	Office Complex - ERT Office/Debrief/Command Center	Trailer	60' x 12'	18m x 4m	1
Receiving Laydown Area					
BLD-7710-002-MP	Warehouse / Workshop / Storage - Construction Warehouse Facility	Pre-Fab / Pre-Eng	200' x 80'	61m x 24m	1
BLD-7330-001-MP	Wash Car Complex	Trailer	30' x 10'	9m x 3m	1
BLD-7320-001-MP	Lunchroom Facility	Trailer	60' x 12'	18m x 4m	1
General Site Services					
BLD-7710-002-MP	Warehouse / Workshop / Storage - Operations Warehouse Facility	Pre-Fab / Pre-Eng	200' x 80'	61m x 24m	1
BLD-7710-001-MP	Warehouse / Workshop / Storage - Vehicle Maintenance Shop	Pre-Fab / Pre-Eng	60' x 60'	18m x 18m	1
BLD-7710-003-MP	Heated Storage	Sea Container	40' x 8'	12m x 2m	10
BLD-7110-001-MP	Office Complex - Layout as two trailers wide	Trailer	60' x 24'	18m x 7m	1
BLD-7330-001-MP	Wash Car Complex	Trailer	30' x 10'	9m x 3m	1
BLD-7320-001-MP	Lunchroom Facility	Trailer	60' x 12'	18m x 4m	1
Fresh Water and Sewage					
BLD-7350-003-MP	Pumphouse	Module	-	-	1
PPL-7350-001-MP	Pipeline - Freshwater Intake to Potable Water Treatment Plant	HDPE Pipe	-	Xm	1
PPL-7350-002-MP	Pipeline - Discharge from Sewage Treatment Plant	HDPE Pipe	-	Xm	1

SCALE 150 75 0 250 500 750 m ub

SCALE 1:7500

DRAWING NO.	DRAWING TITLE
H337697-4020-G-002	FUEL SYSTEM UPGRADE–GENERAL ARRANGEMENT

REFERENCE DRAWINGS

NO.	DESCRIPTION	BY	CHK'D	APP'D	DATE
B	ISSUED FOR INFORMATION–MTO	YH	AS	TH	11/10/17
A	ISSUED FOR ENVIRONMENTAL PERMIT	YH	AS	TH	11/09/30

REVISIONS

REV.	ISSUE FOR	AUTH. BY	DATE

ISSUE AUTHORIZATION

HATCH

DESIGNED BY Y.HUANG DATE	DRAWN BY Y.HUANG DATE
CHECKED BY A.SMITTEN DATE	DISCIP. ENGR. DATE
PROJ. DES. COORD. DATE	PROJ. ENGR. DATE
PROJ. MGR. DATE	

Baffinland Iron Mines Corporation

MARY RIVER PROJECT

MILNE INLET
CONSTRUCTION WORKS
SITE LAYOUT

SCALE	DWG. NO.	REV.
AS NOTED	H337697-7000-10-014-1001	B

Oct 27, 2011 - 11:01am Login name: HUA05318 Layout: MILNE INLET
Drawing Name: C:\OLD_prj\projectwise\yhuang\dms14853\H337697-7000-10-014-1001.dwg