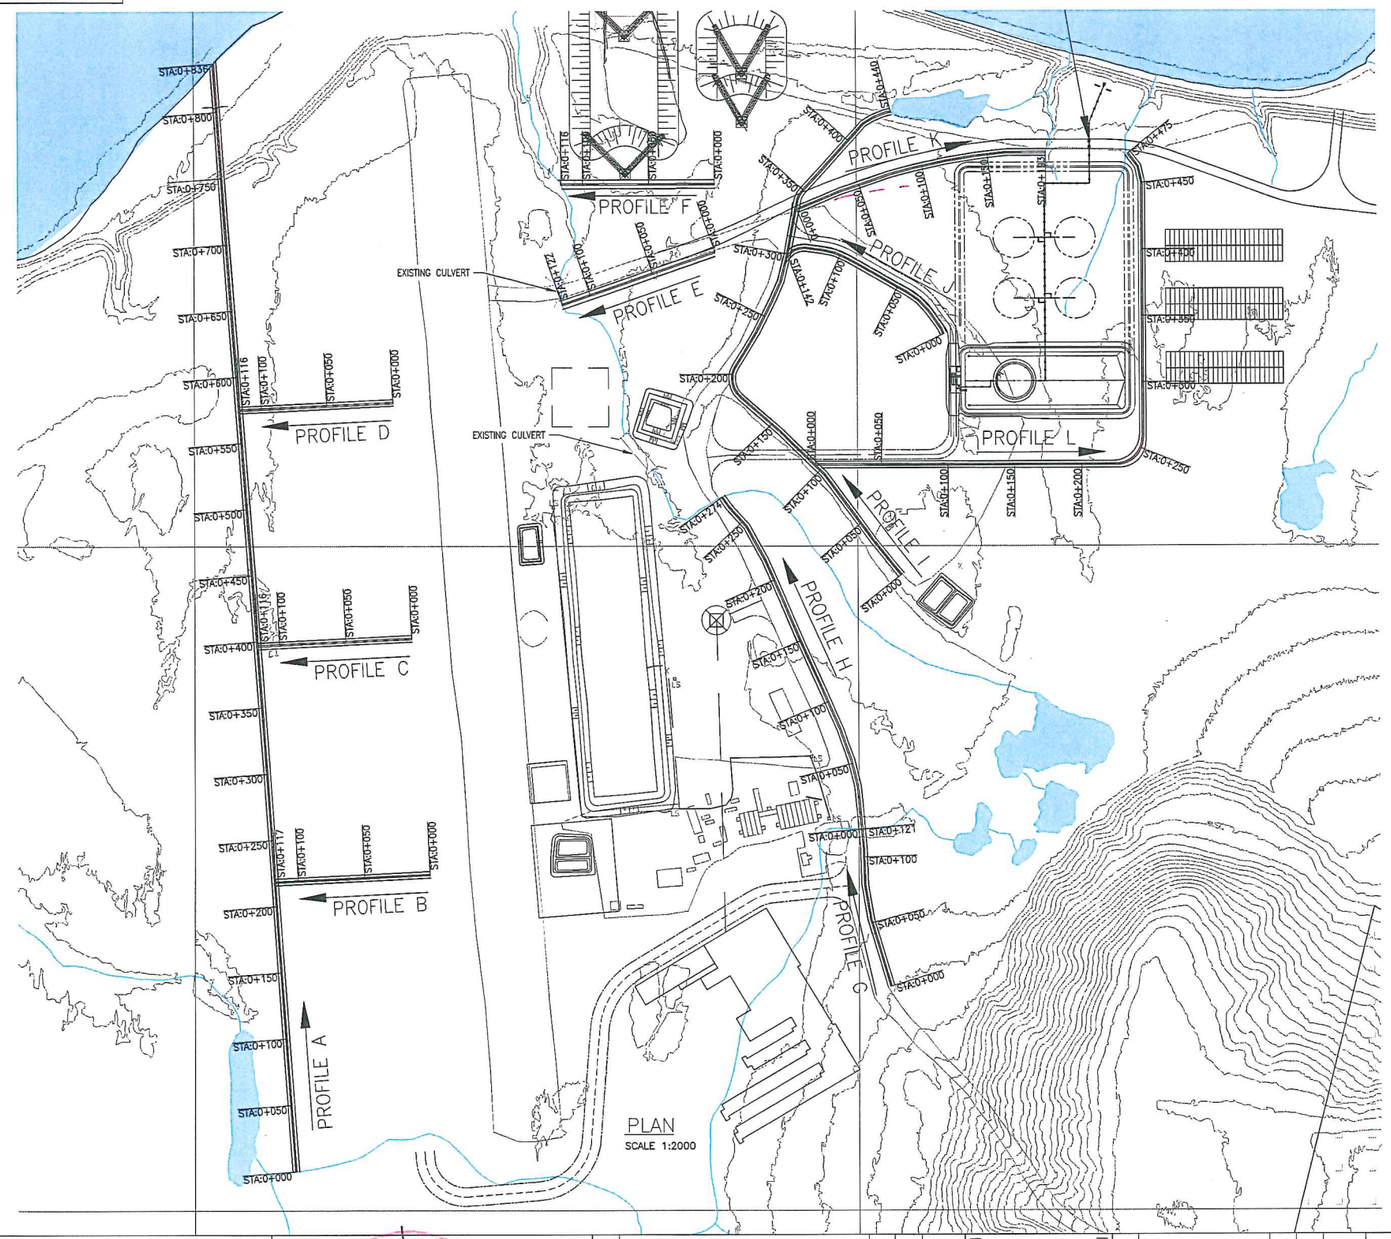

FOR TYPICAL CROSS SECTIONS AND PROFILES
DWG. H-337697-4110-10-014-0004

SCALE 10 5 0 10 20 30 40 50 mm

SCALE 1:500

DRAWING NO.	DRAWING TITLE
REFERENCE DRAWINGS	

NO.	DESCRIPTION	CHK'D	APP'D	DATE
REVISIONS				

REV.	ISSUE FOR	AUTH. BY	DATE
A	ENVIRONMENTAL PERMIT		2011/09/21
ISSUE AUTHORIZATION			

HATCH™

Baffinland Iron Mines Corporation

MARY RIVER IRON ORE PROJECT

DESIGNED BY R. ZHOU	DRAWN BY G. COCHRANE
DATE	DATE 08/22/2011
CHECKED BY D. SANCHEZ	DISCIP. ENGR. R. ZHOU
DATE	DATE
PROJ. DES. COORD. R. ZHOU	PROJ. ENGR. R. ZHOU
DATE	DATE
PROJ. MGR.	PROJECT NUMBER
DATE	

MILNE PORT
STORMWATER DRAINAGE
GENERAL ARRANGEMENT PLAN

SCALE	DRAWING NO.	REVISION
AS SHOWN	H337697-7000-10-014-0001	A

REGISTERED PROFESSIONAL ENGINEER J.W. CARSSON LICENSED NT/NU Oct 1/11

CIVIL | ELECTRICAL | MECHANICAL | GEOTECHNICAL | HYDROTECHNICAL | ARCHITECTURAL | OTHER

Sep 30 , 2011 , 2:03pm Login name: LU59379 Layout: H337697-4110-10-014-0001
Drawing Name: P:\269980 - Mary River\CAD\Civil\Roads\Milne Layout\H337697-7000-10-014-0001.dwg

DWG. NO. H337697-7000-10-014-0001 REVISION A

HATCH - A1 (841x594)