DWG. NO. H337697-4110-10-035-0005

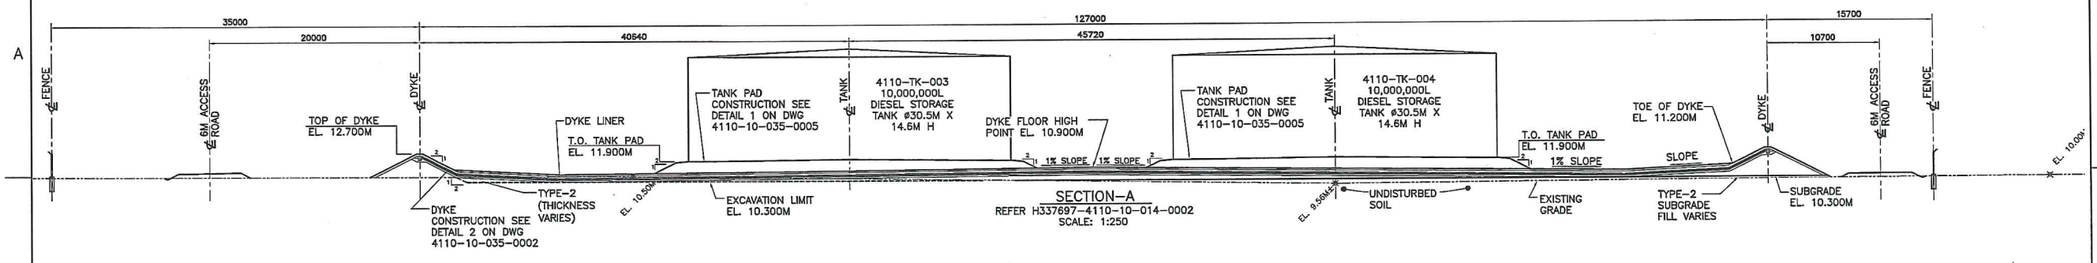

SECTION-A
REFER H337697-4110-10-014-0002
SCALE: 1:250

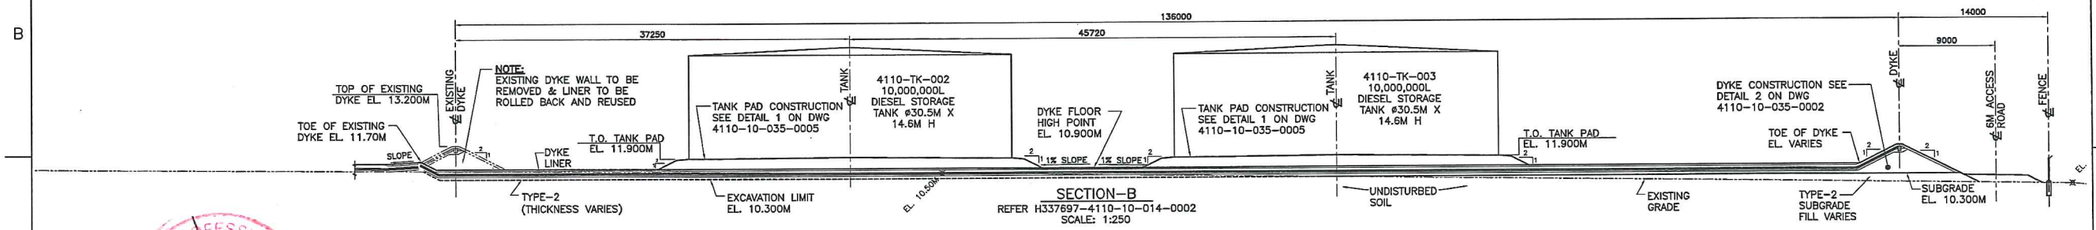

SECTION-B
REFER H337697-4110-10-014-0002
SCALE: 1:250

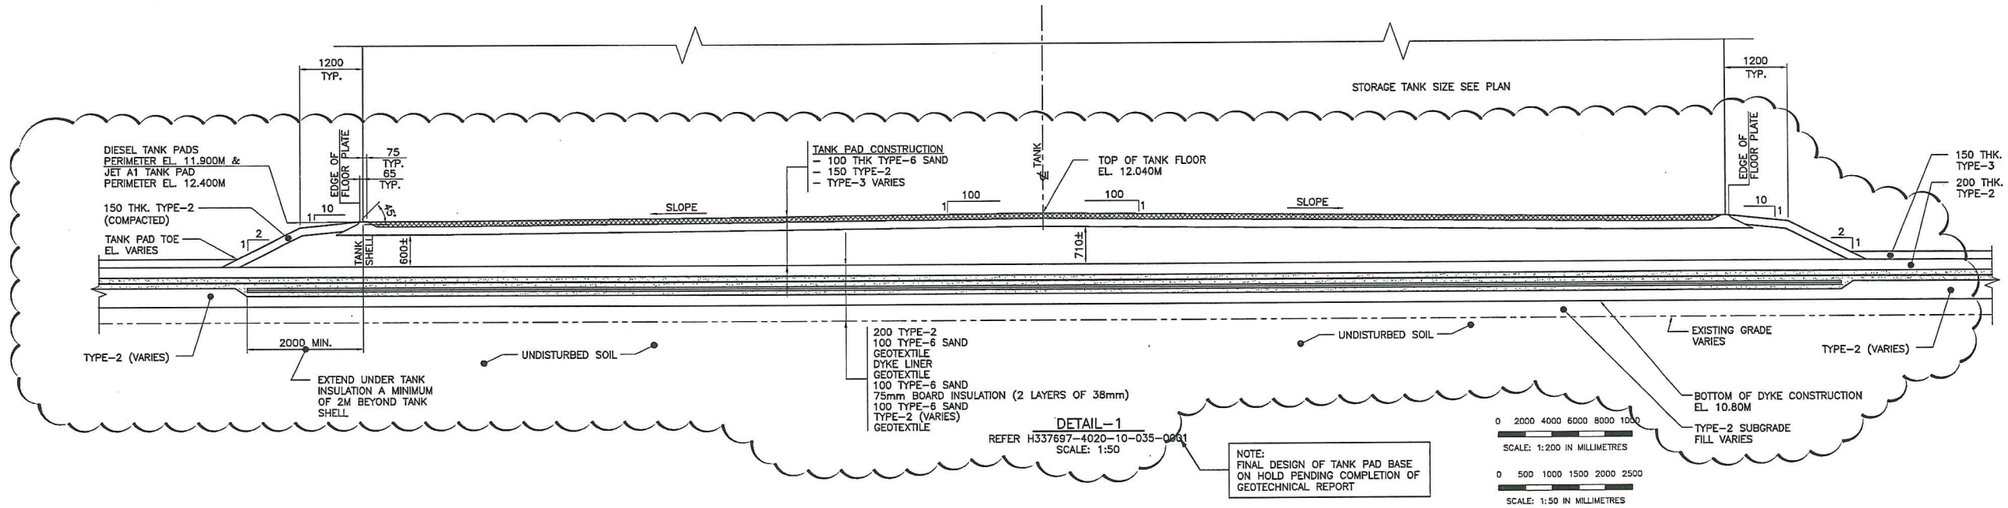

DETAIL-1
REFER H337697-4020-10-035-0001
SCALE: 1:50

NOTE:
FINAL DESIGN OF TANK PAD BASE ON HOLD PENDING COMPLETION OF GEOTECHNICAL REPORT

REGISTERED PROFESSIONAL ENGINEER
J. CASSON
LICENSEE
Sept 27/11
NT/NU

DRAWING NO.	DRAWING TITLE

REFERENCE DRAWINGS

PERMIT TO PRACTICE
HATCH LTD.
Signature
Date
PERMIT NUMBER: P 512
The Association of Professional Engineers, Geologists and Geophysicists of NWT/NU

NO.	DESCRIPTION	BY	CHK'D	APP'D	DATE

REVISIONS

SEAL

REV.	ISSUE FOR	AUTH. BY	DATE
B	ISSUED FOR ENVIRONMENTAL PERMIT	FB	11-09-23
A	ISSUED FOR PERMITTING - PDW	FB	11-09-09

ISSUE AUTHORIZATION

HATCH™

DESIGNED BY DS DATE 11-05-13	DRAWN BY MWP DATE 11-05-13
CHECKED BY FGK DATE 11-09-08	DISCIP. ENGR. JM DATE 11-09-08
PROJ. DES. COORD. DATE	PROJ. ENGR. F. BUTTS DATE
PROJ. MGR. DATE	

Baffinland Iron Mines Corporation

MARY RIVER PROJECT

MILNE INLET
FUEL SYSTEM EXPANSION
DYKE EXTENSION SECTIONS

SCALE OR AS NOTED

DWG. NO. H337697-4110-10-035-0005

REV. B