DWG. NO. H337697-7000-10-014-1102

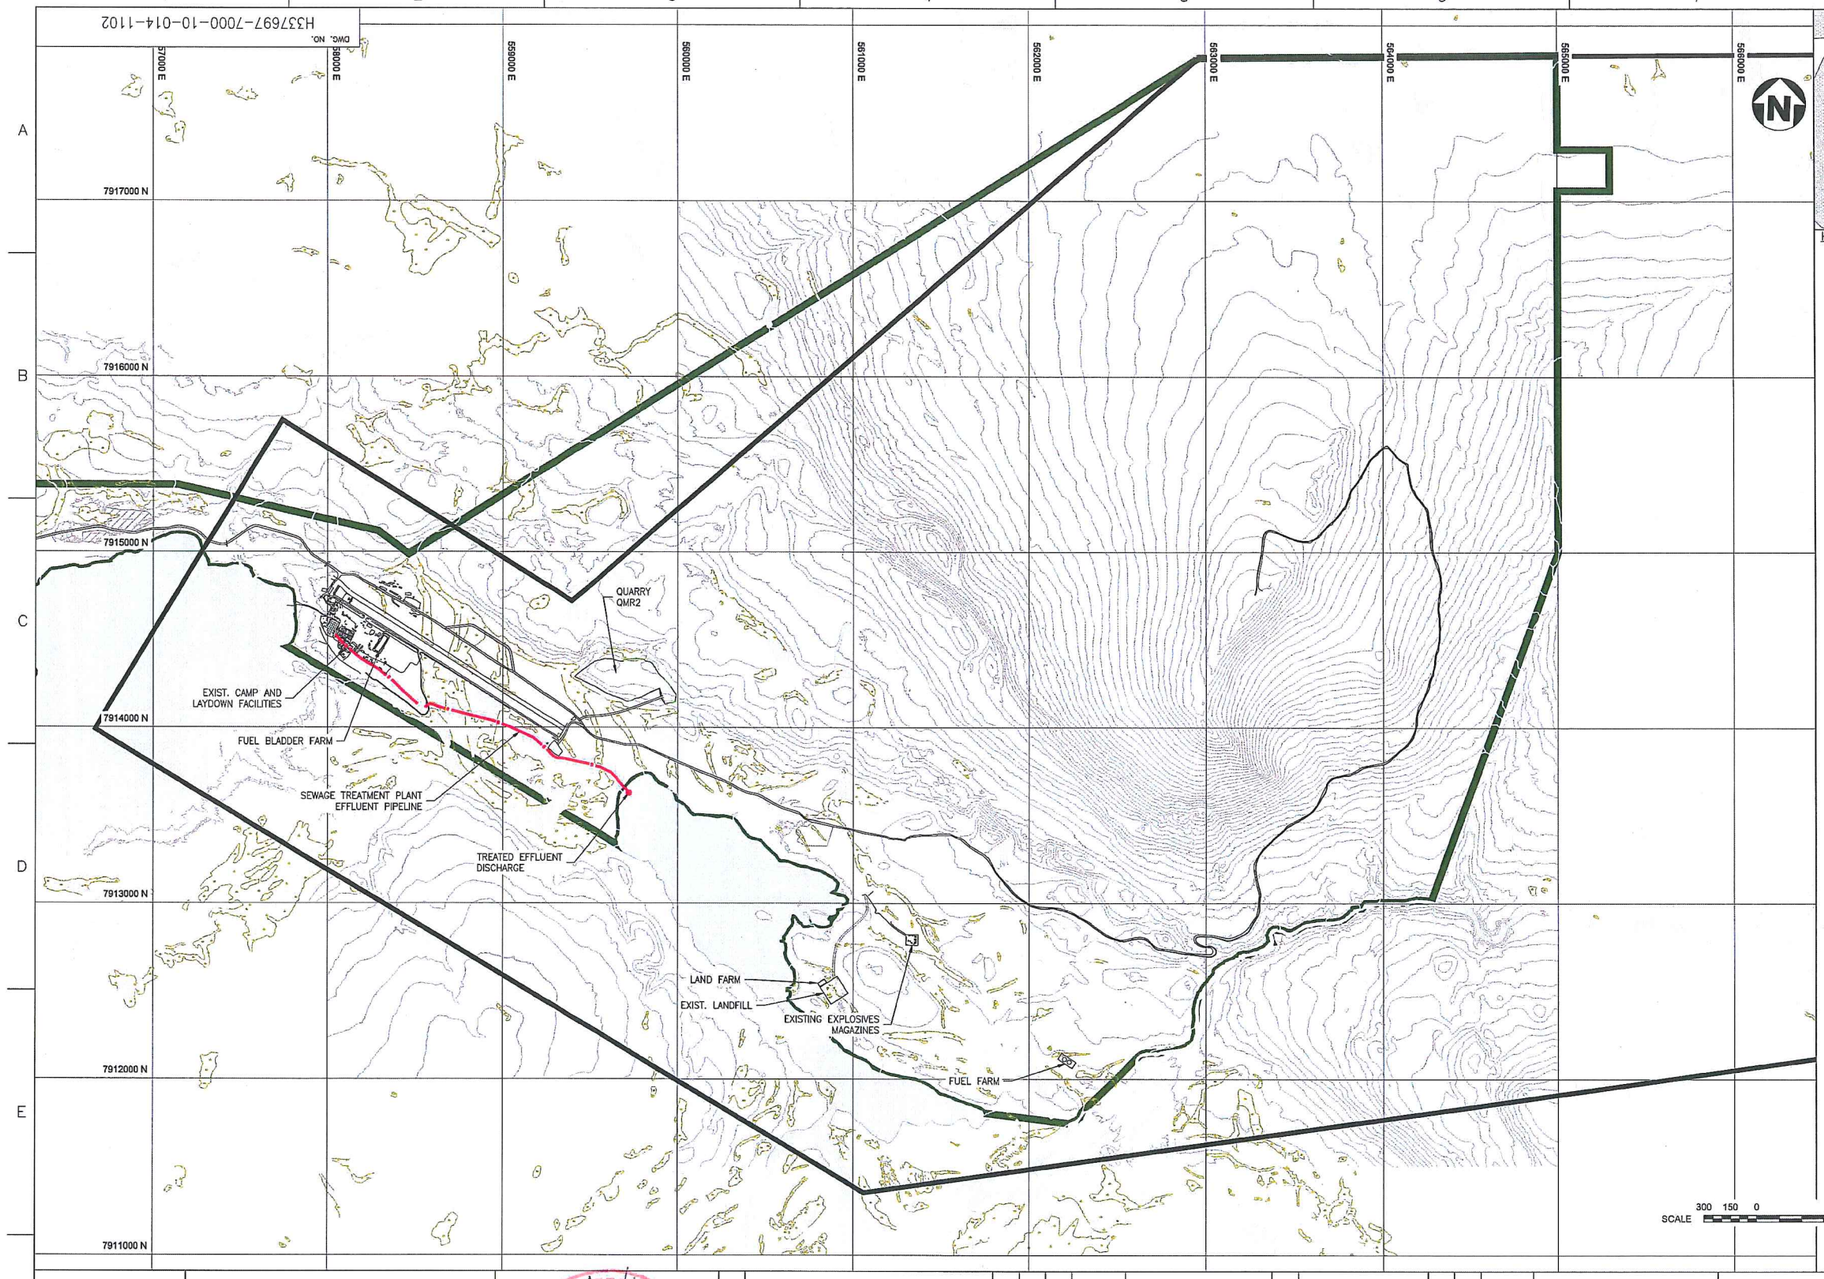

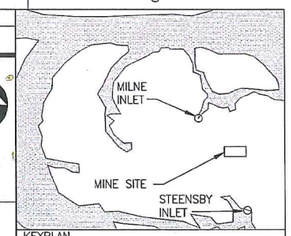

KEYPLAN

LEGEND:

- WATER
- RIVER/STREAM/DRAINAGE
- MILNE INLET TOTE ROAD
- BAFFINLAND'S COMMERCIAL LEASE ON INUIT OWNED LAND
- POTENTIAL DEVELOPMENT AREA
- TREATED EFFLUENT PIPELINE

NOTES:

1. TOPOGRAPHY PROVIDED BY EAGLE MAPPING (2005).
2. COORDINATE GRID IS SHOWN IN UTM (NAD83) ZONE 17 AND IS IN METRES.
3. CONTOURS ARE IN METRES. CONTOUR INTERVAL IS 10 METRES.
4. MINE SITE AS-CONSTRUCTED INFORMATION PROVIDED BY GENIVAR.

SCALE 300 150 0 500 1000 1500 m

REFERENCE DRAWINGS

DRAWING NO.	DRAWING TITLE

REGISTERED PROFESSIONAL ENGINEER
J.V. CASSON
LICENSEE
Dec 14/11
NT/NU

REVISIONS

NO.	DESCRIPTION	BY	CHK'D	APP'D	DATE
C	ISSUED FOR USE – ENVIRONMENTAL PERMITTING	YH	AS	TH	11/12/12
B	ISSUED FOR USE – ENVIRONMENTAL PERMITTING	YH	AS	TH	11/12/08
A	ISSUED FOR PERMITTING – PRE-DEVELOPMENT WORKS	DF	AS	TH	11/09/13

ISSUE AUTHORIZATION

REV.	ISSUE FOR	AUTH. BY	DATE

HATCH

DESIGNED BY A.SMITTEN	DRAWN BY Y.HUANG
CHECKED BY J.LIU	DISCIP. ENGR. T.HO
PROJ. DES. COORD.	PROJ. ENGR.
PROJ. MGR.	

DATE

Baffinland Iron Mines Corporation

MARY RIVER PROJECT

MINE SITE PLAN
2012 WORK PLAN
SITE LAYOUT

SCALE	DWG. NO.	REV.
DR AS NOTED	H337697-7000-10-014-1102	C