DWG. NO. H337697-4230-05-030-0001

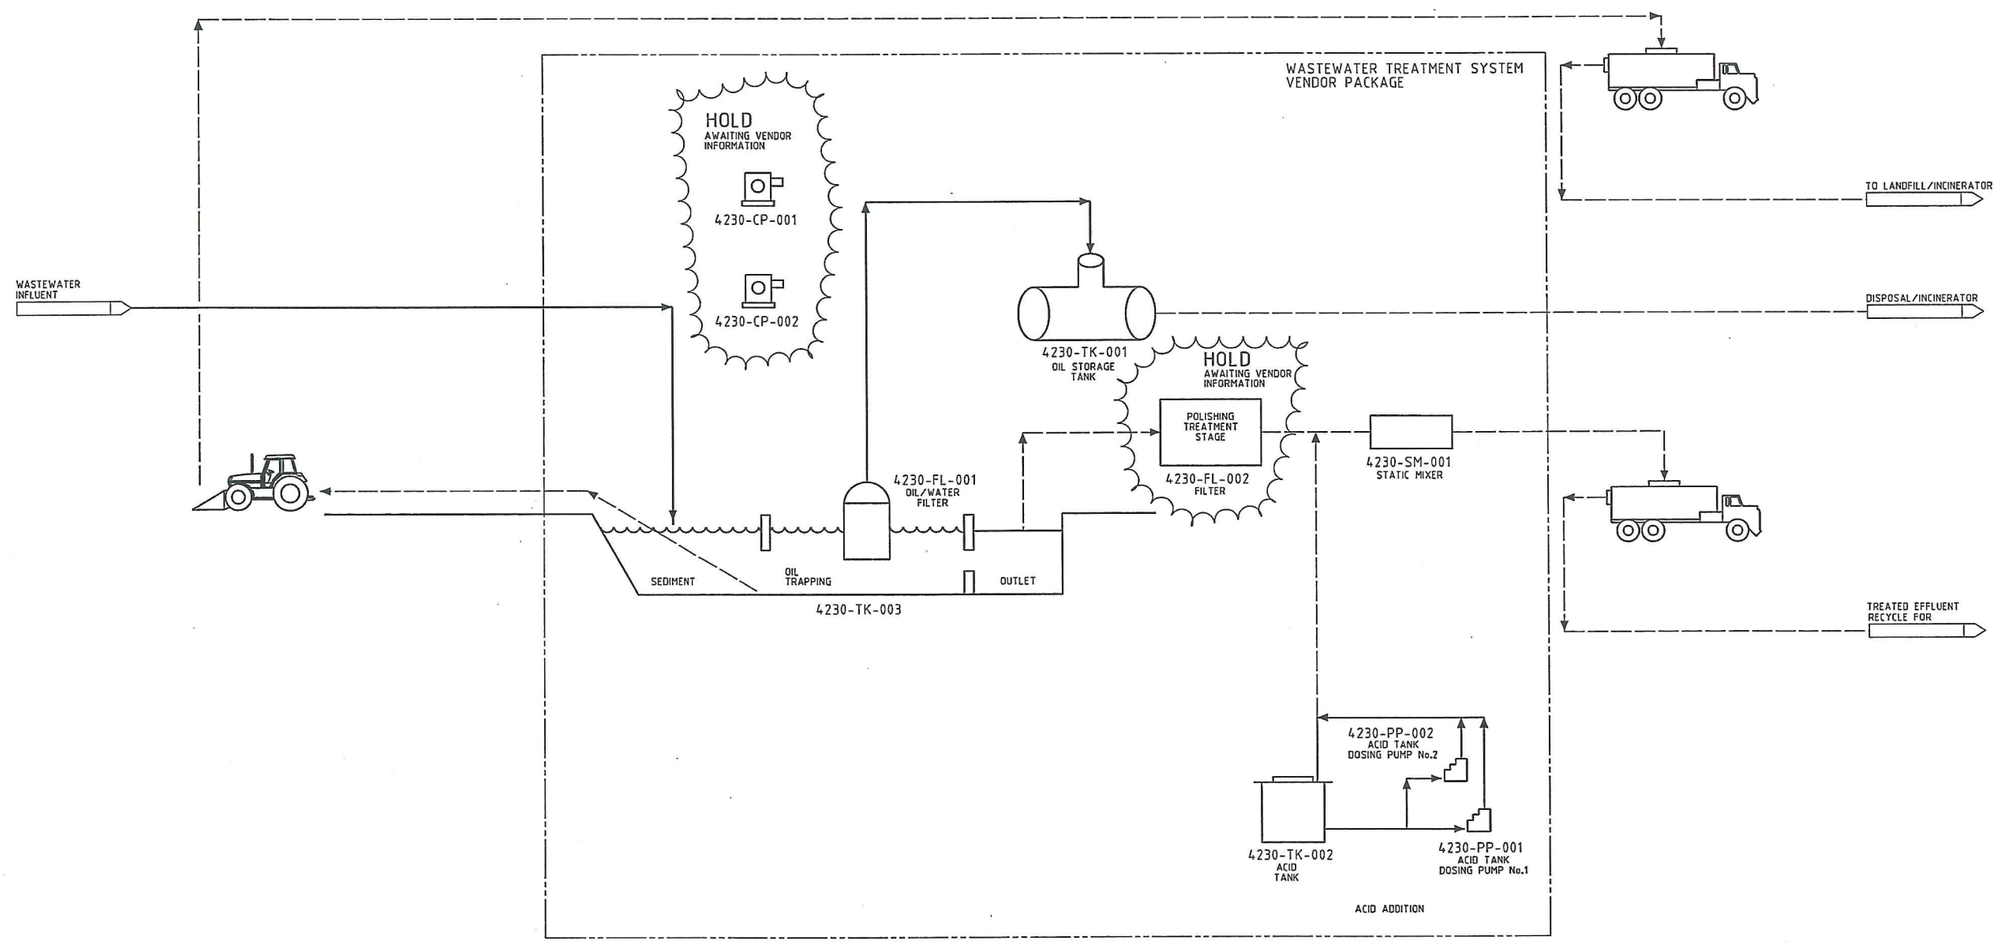

NOTES:

LEGEND:

- PRIMARY FLOW
- SECONDARY FLOW
- INTERMITTENT OR ALTERNATE FLOW
- MATERIAL FLOW
- VENDOR PACKAGE LIMIT

HATCH™
H337697 Mary River Project
Oily Water Treatment System

DRAWING NO.	DRAWING TITLE

REFERENCE DRAWINGS

REGISTERED PROFESSIONAL ENGINEER J. J. CASSON LICENSEE NTINU Oct 7/11

NO.	DESCRIPTION	BY	CHK'D	APP'D	DATE
B	CHANGES FROM INTERNAL REVIEW	JF	RK	AZ	9/7/2011
A	INTERNAL REVIEW	JF	RK	AZ	9/5/2011

REVISIONS

REV.	ISSUE FOR	AUTH. BY		DATE
B	ENVIRONMENTAL PERMIT	RK	AZ	9/7/2011
A	INTERNAL REVIEW	RK	AZ	9/5/2011

ISSUE AUTHORIZATION

HATCH™

DESIGNED BY R.KAPADIA DATE 2011-08-03	DRAWN BY J.FESAR DATE 2011-08-03
CHECKED BY DATE	DISCIP. ENGR. A.ZLATIC DATE 2011-08-03
PROJ. DES. COORD. DATE	PROJ. ENGR. J. CASSON DATE
PROJ. MGR. H. CHARALAMBU DATE	

Baffinland Iron Mines Corporation

PROCESS FLOW DIAGRAM

MARY RIVER (MINE SITE)
WASTEWATER

SCALE: OR AS NOTED

DWG. NO. H337697-4230-05-030-0001

REV. B

$$DATAENTRY$$