DWG. NO. H337697-4210-10-015-0002

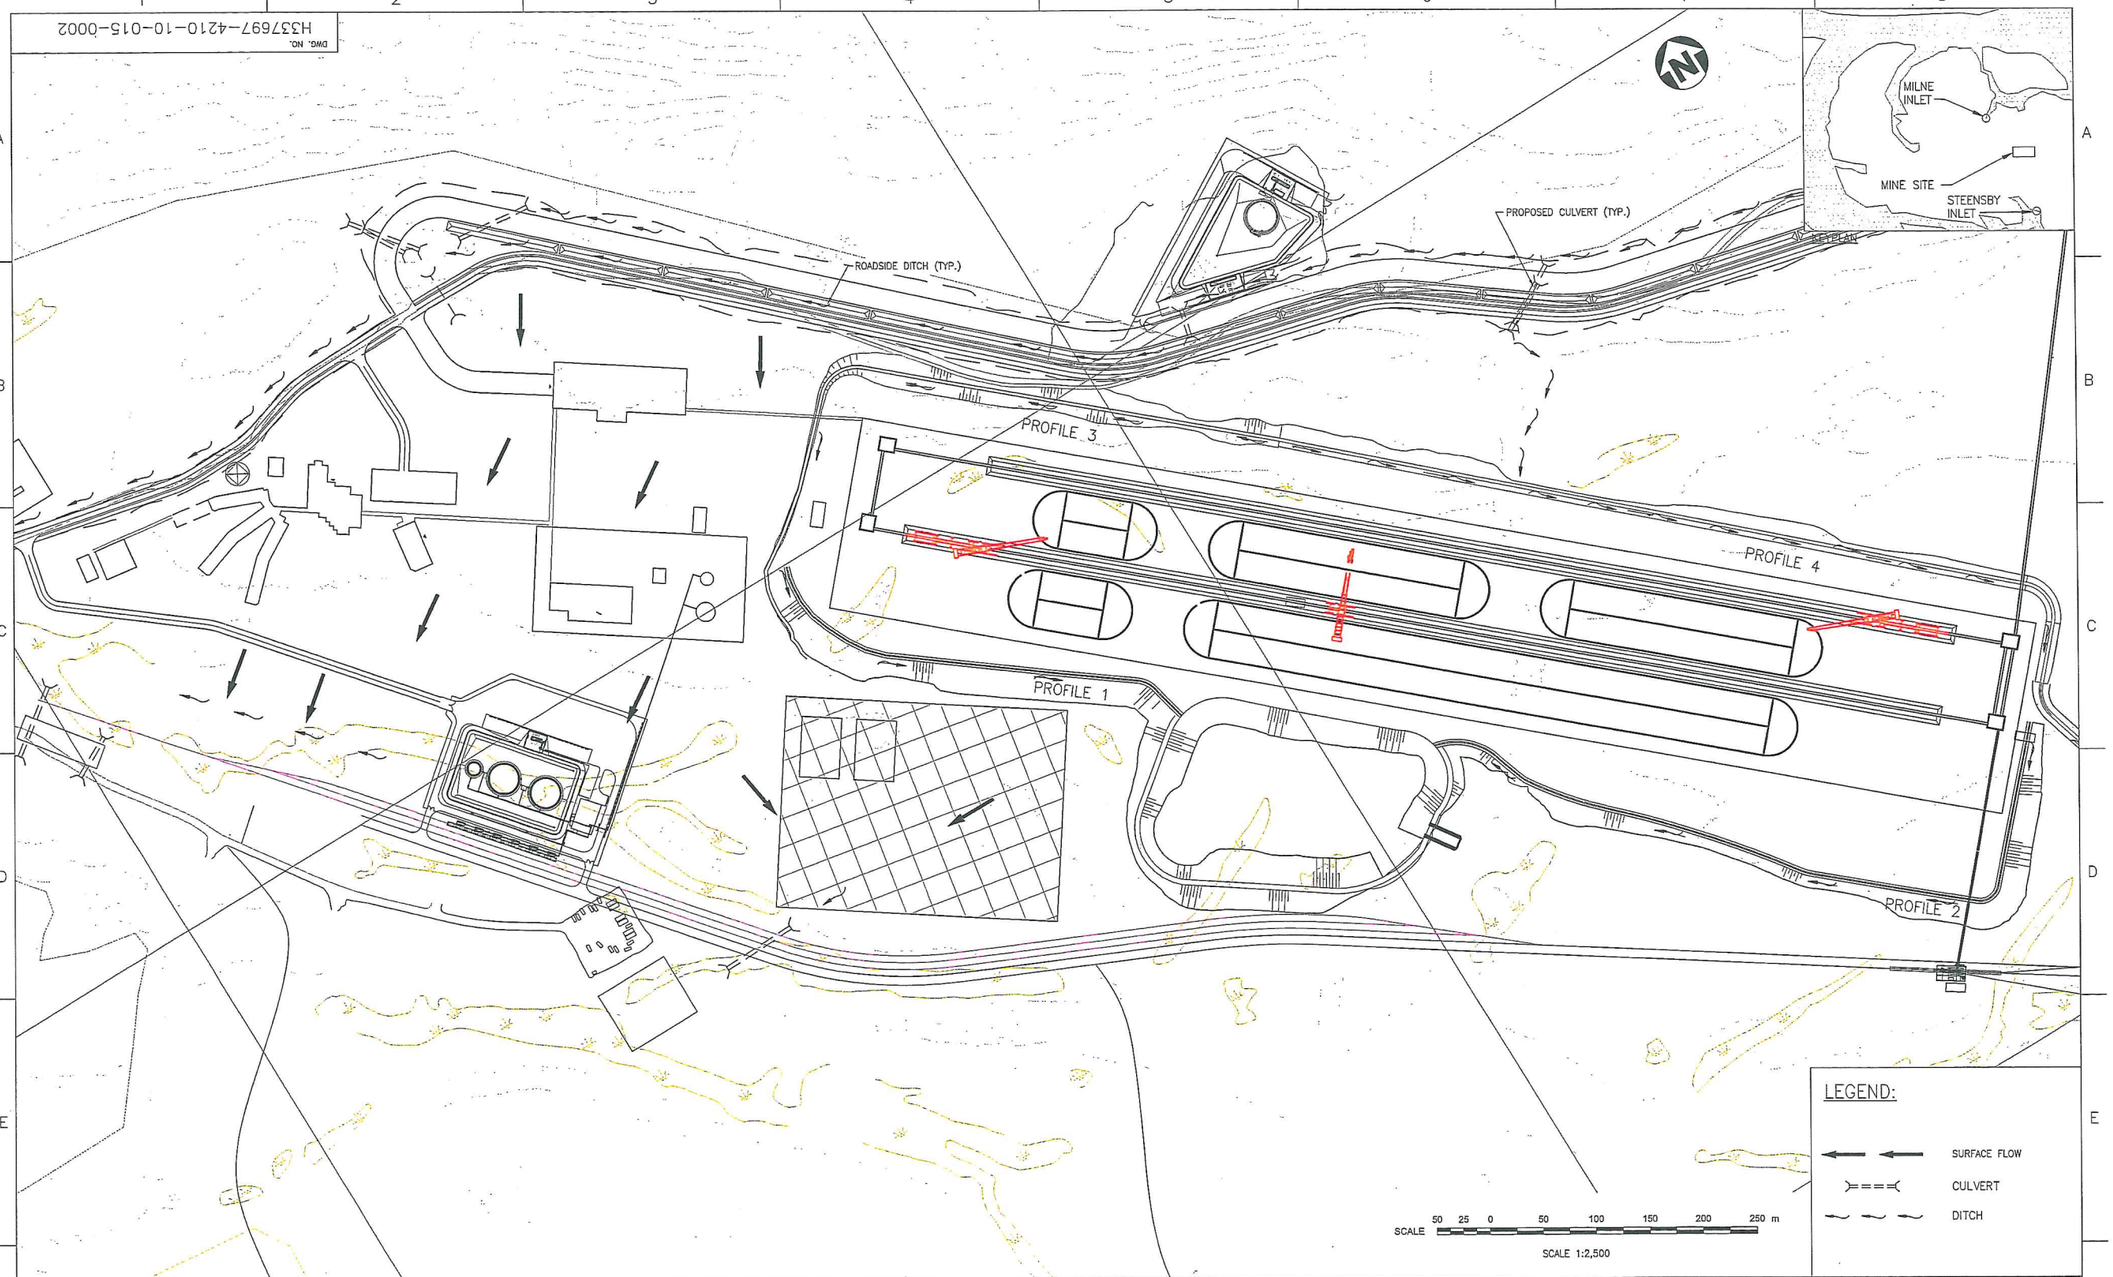

DRAWING NO.	DRAWING TITLE
REFERENCE DRAWINGS	

REGISTERED PROFESSIONAL ENGINEER J. CASSON LICENSEE 29/11 NT/NU

NO.	DESCRIPTION	BY	CHK'D	APP'D	DATE
A	ISSUED FOR INFORMATION	DF	JL	TH	11/09/26
REVISIONS					

REV.	ISSUE FOR	AUTH. BY	DATE
A	ENVIRONMENTAL PERMIT		2011/09/26
ISSUE AUTHORIZATION			

HATCH™

DESIGNED BY J.B. DATE	DRAWN BY D.F. DATE
CHECKED BY T.H. DATE	DISCIP. ENGR. DATE
PROJ. DES. COORD. DATE	PROJ. ENGR. DATE
PROJ. MGR. DATE	

Baffinland Iron Mines Corporation

MARY RIVER PROJECT

MINE SITE
PROPOSED DRAINAGE WORKS
SKETCH

SCALE OR AS NOTED

DWG. NO. H337697-4210-10-015-0002

REV. A

Sep 28, 2011 3:15pm Login name: lun51283 Layout: Layout1
Drawing Name: C:\pw\projectwise\dms14683\H337697-4210-10-015-0002.dwg