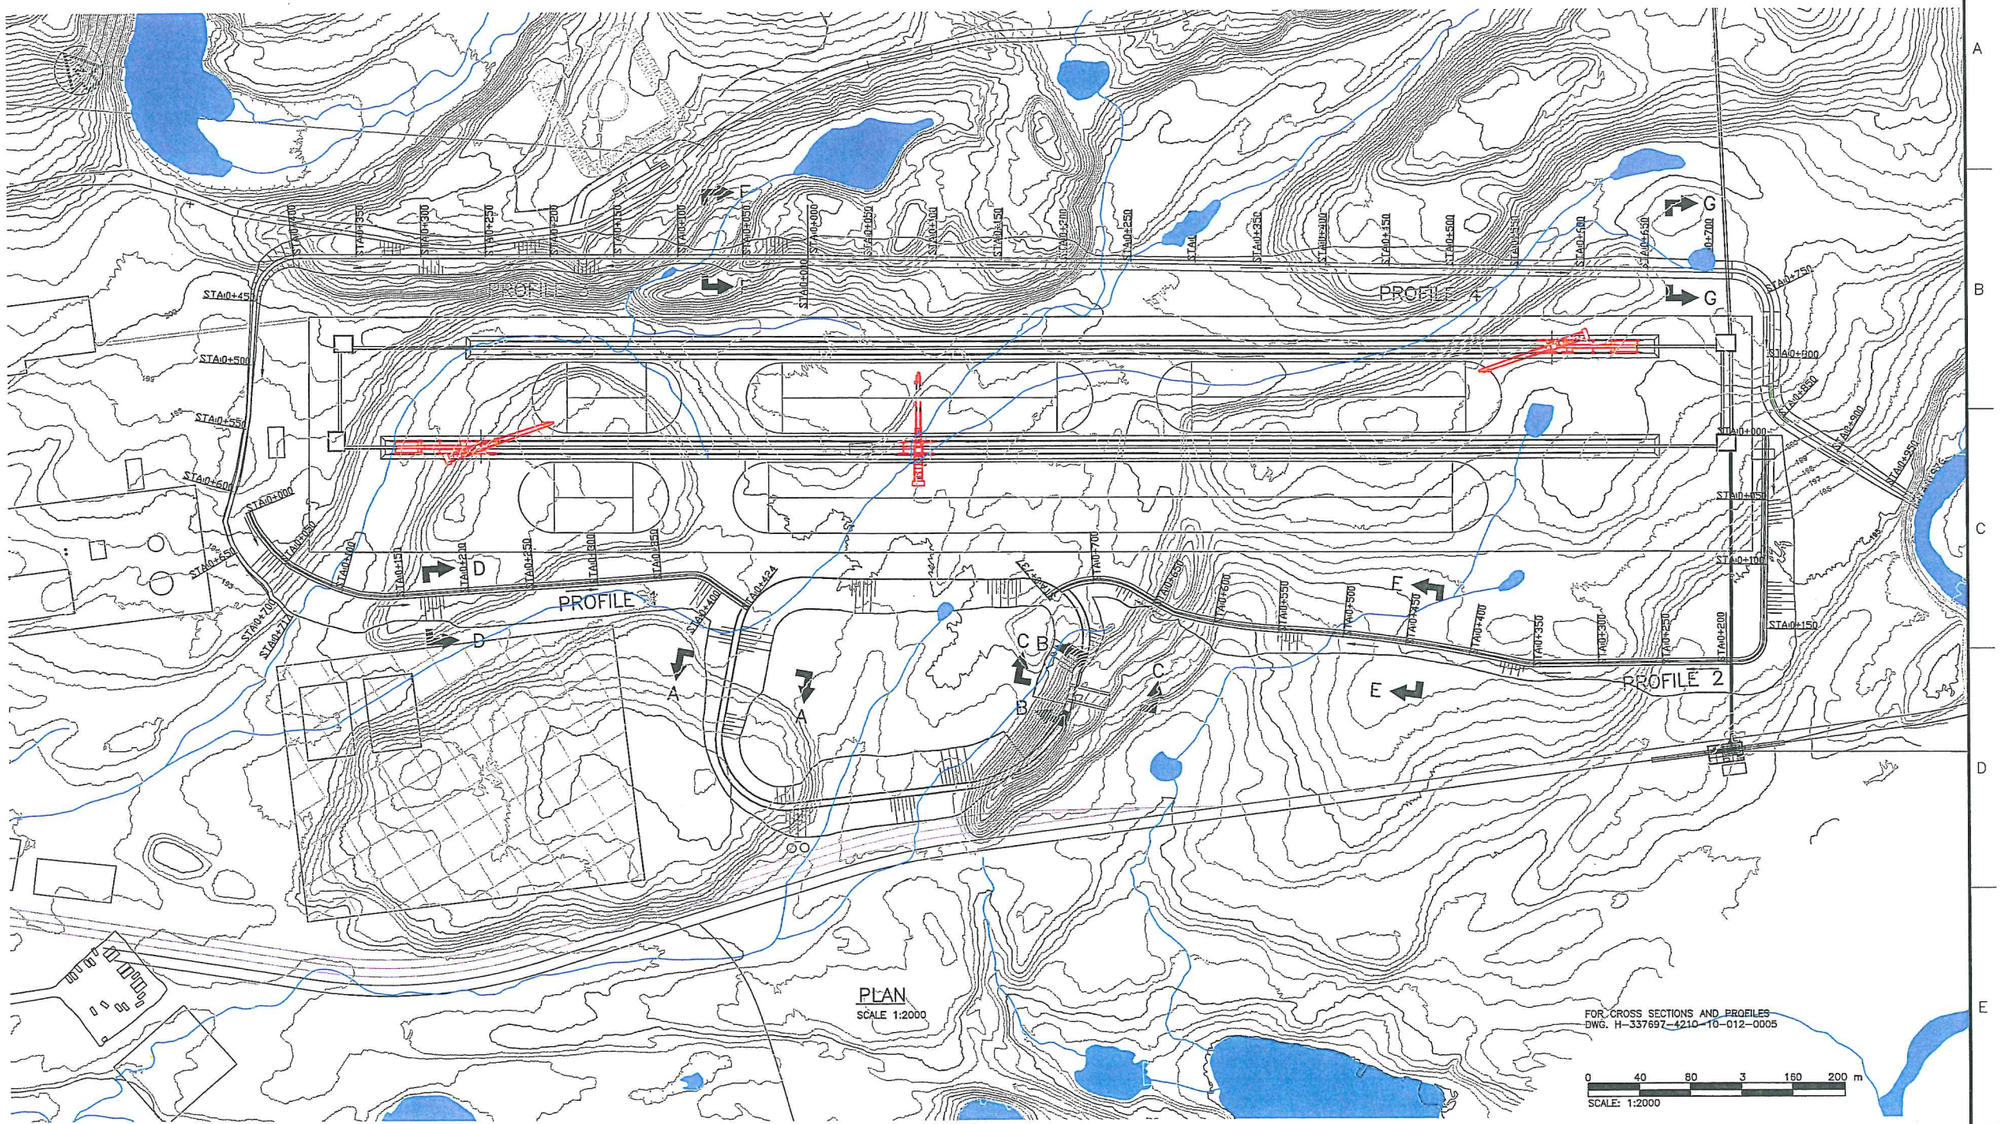

DRAWING NO.	DRAWING TITLE
REFERENCE DRAWINGS	

REGISTERED PROFESSIONAL ENGINEER
J.W. CASSON
LICENSEE
NT/NU
Sept 26/11

NO.	DESCRIPTION	CHK'D	APP'D	DATE
REVISIONS				

REV.	ISSUE FOR	AUTH. BY	DATE
A	ENVIRONMENTAL PERMIT		2011/09/26
ISSUE AUTHORIZATION			

HATCH™

DESIGNED BY R. DUTRO	DRAWN BY G. COCHRANE
DATE	DATE 08/22/2011
CHECKED BY D. SANCHEZ	DISCP. ENGR. R. ZHOU
DATE	DATE
PROJ. DEL. COORD. R. ZHOU	PROJ. ENGR. R. ZHOU
DATE	DATE
PROJ. MGR.	PROJECT NUMBER
DATE	

Baffinland Iron Mines Corporation

MARY RIVER IRON ORE PROJECT

MARY RIVER POND NO. 3 GENERAL ARRANGEMENT PLAN

SCALE	DRAWING NO.	REVISION
AS SHOWN	H337697-4210-10-042-0003	A

ENVL. | ELECTRICAL | MECHANICAL | GEOTECHNICAL | HYDROGEOTECHNICAL | ARCHITECTURAL | OTHER

Sep 21 , 2011 , 2:23pm Login name: ccol50272 Layout: Layout1
Drawing Name: C:\pn\projects\ea\ccol50272\dms14683\H337697-4210-10-042-0003.dwg

HATCH - A1 (841x594)

DWG. NO.	REVISION
H337697-4210-10-042-0003	A