DWG. NO. H337697-4470-10-035-0002

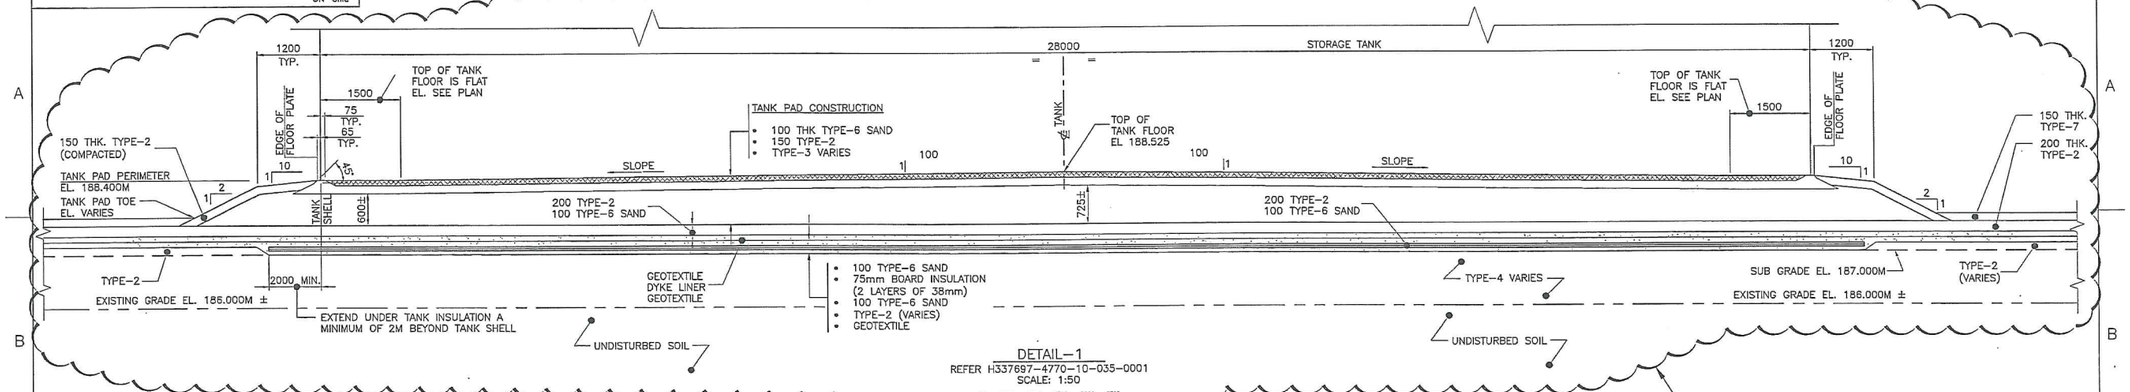

DETAIL-1
REFER H337697-4770-10-035-0001
SCALE: 1:50

SCALE: 1:50 IN MILLIMETRES

NOTE:
FINAL DESIGN OF TANK PAD BASES ON HOLD PENDING COMPLETION OF GEOTECHNICAL REPORT

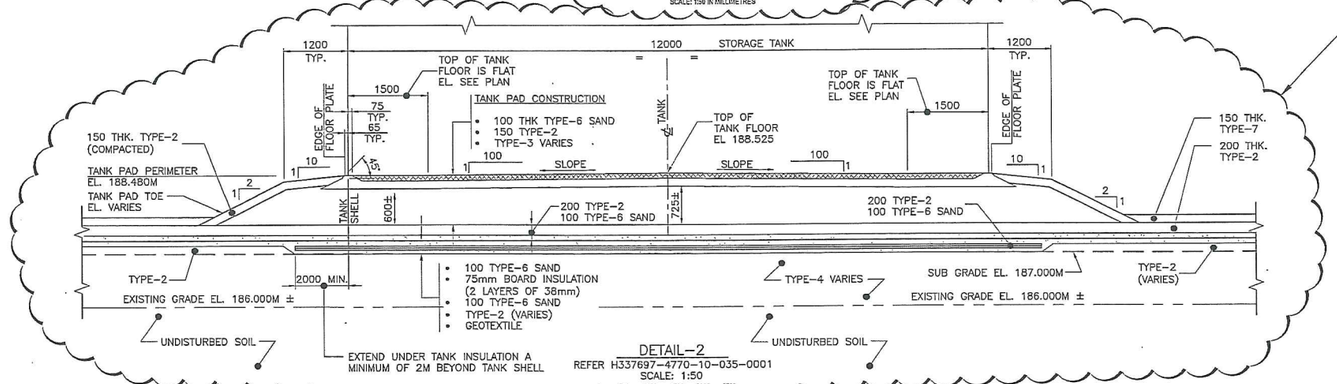

DETAIL-2
REFER H337697-4770-10-035-0001
SCALE: 1:50

SCALE: 1:50 IN MILLIMETRES

REGISTERED PROFESSIONAL ENGINEER
J.M. CASSON
LICENSEE
Sept 22/11
NT/NU

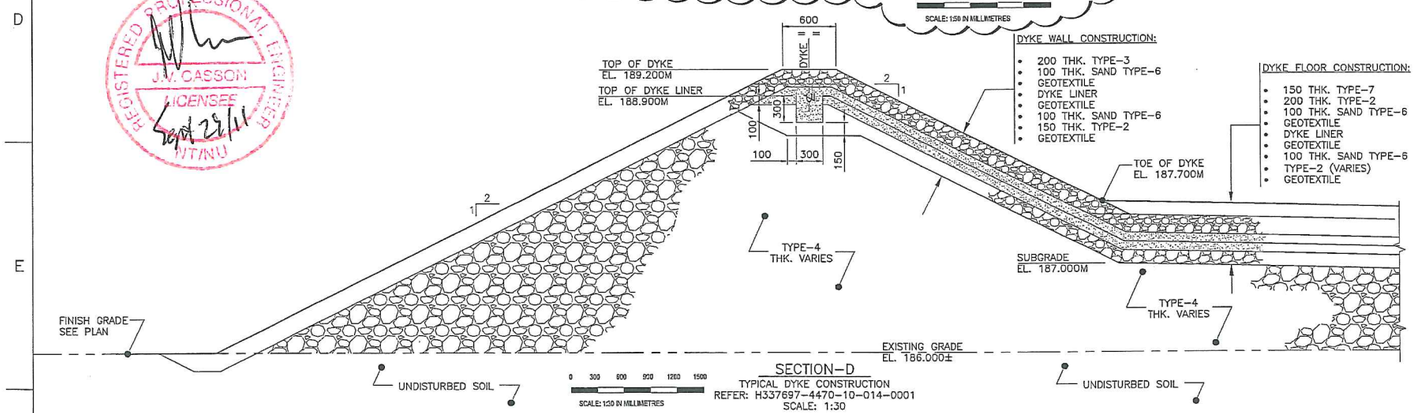

SCALE: 1:30 IN MILLIMETRES

SECTION-D
TYPICAL DYKE CONSTRUCTION
REFER: H337697-4470-10-014-0001
SCALE: 1:30

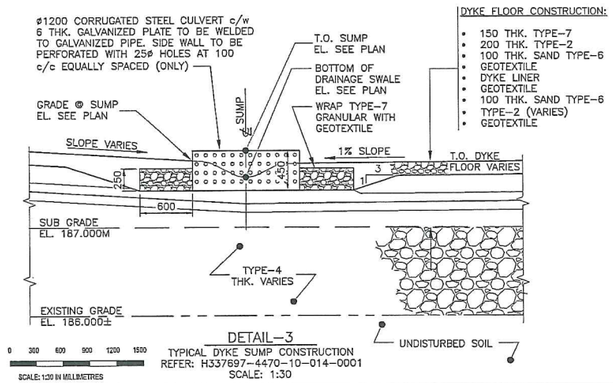

SCALE: 1:30 IN MILLIMETRES

DETAIL-3
TYPICAL DYKE SUMP CONSTRUCTION
REFER: H337697-4470-10-014-0001
SCALE: 1:30

DRAWING NO.	DRAWING TITLE
REFERENCE DRAWINGS	

PERMIT TO PRACTICE
HATCH LTD.
Signature
Date
PERMIT NUMBER: P 512
The Association of Professional Engineers, Geologists and Geophysicists of NWT/NU

NO.	DESCRIPTION	BY	CHK'D	APP'D	DATE
–	–		–	–	
REVISIONS					

REV.	ISSUE FOR	AUTH. BY	DATE
B	ISSUED FOR ENVIRONMENTAL PERMIT	FB	11-09-23
A	ISSUED FOR PERMITTING - PDM	FB	11-09-09
ISSUE AUTHORIZATION			

HATCH

DESIGNED BY DS DATE 11-05-13	DRAWN BY HPC DATE 11-05-13
CHECKED BY FGK DATE 11-08-05	DISCIP. ENGR. PC DATE 11-05-13
PROJ. DES. COORD. DATE	PROJ. ENGR. F. BUTTS DATE 11-09-23
PROJ. MGR. DATE	

Baffinland

MARY RIVER PROJECT

MINE SITE
RAIL OFFLOAD TANK FARM
SECTIONS AND DETAILS

SCALE OR AS NOTED

DWG. NO. H337697-4470-10-035-0002

REV. B