DWG. NO. H337697-4470-10-035-0004

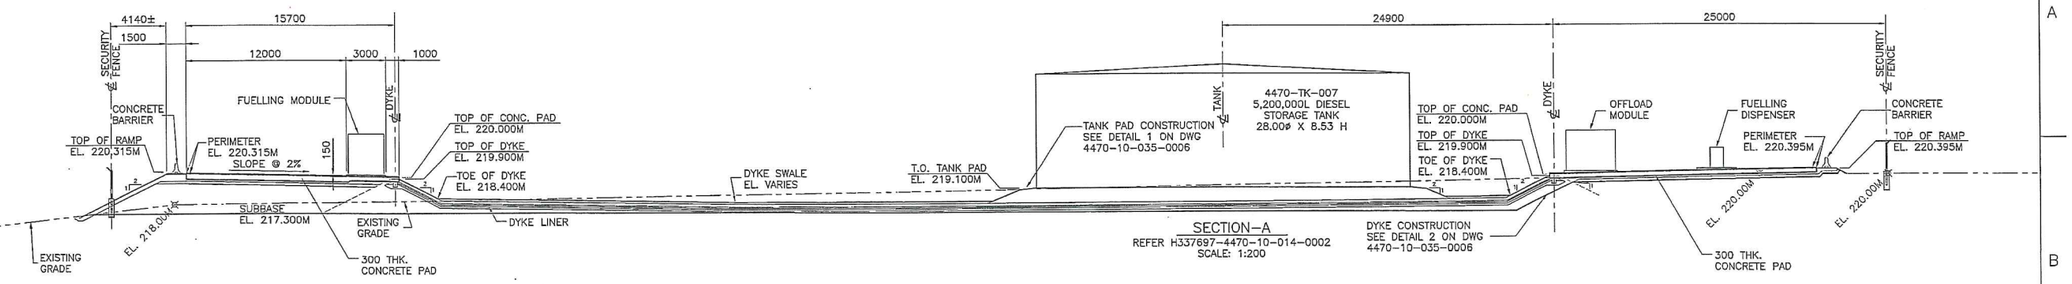

SECTION-A
REFER H337697-4470-10-014-0002
SCALE: 1:200

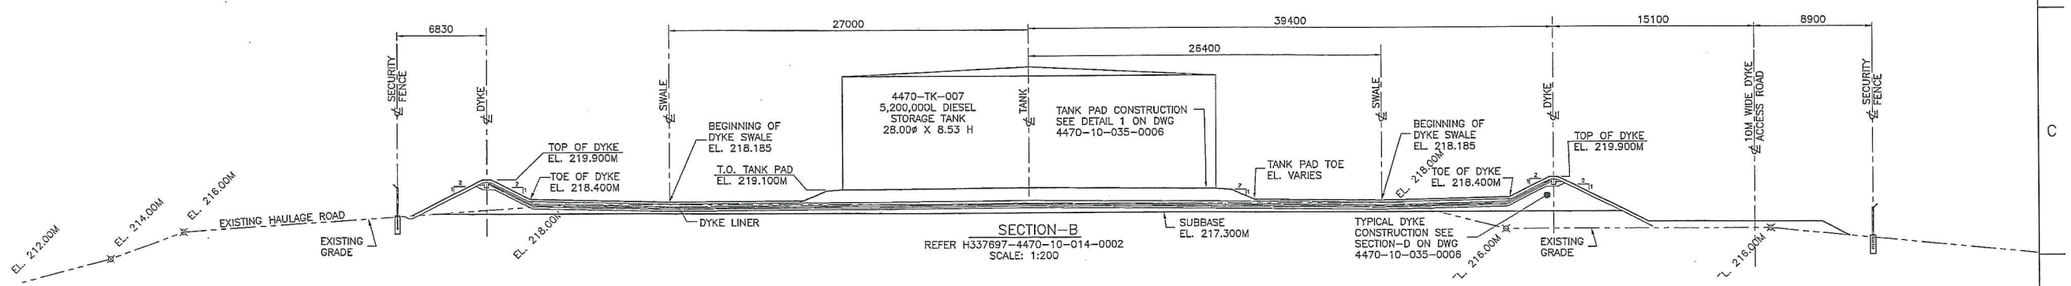

SECTION-B
REFER H337697-4470-10-014-0002
SCALE: 1:200

SCALE: 1:200 IN METRES

REGISTERED PROFESSIONAL ENGINEER
J.M. CASSON
LICENSEE
Sept 29/11
NT/NU

DRAWING NO.	DRAWING TITLE

REFERENCE DRAWINGS

PERMIT TO PRACTICE
HATCH LTD.
Signature
Date
PERMIT NUMBER: P 512
The Association of Professional Engineers, Geologists and Geophysicists of NWT/NU

NO.	DESCRIPTION	BY	CHK'D	APP'D	DATE
–	–		–	–	–

REVISIONS

REV.	ISSUE FOR	AUTH. BY	DATE
A	ISSUED FOR ENVIRONMENTAL PERMIT	FB	11-09-23

ISSUE AUTHORIZATION

HATCH

DESIGNED BY HPC DATE 11-05-13	DRAWN BY DATE 11-05-13
CHECKED BY FGK DATE 11-08-05	DISCIP. ENGR. PC DATE 11-05-13
PROJ. DES. COORD. DATE	PROJ. ENGR. F. BUTTS DATE 11-09-23
PROJ. MGR. DATE	

Baffinland IRON MINES CORPORATION

MARY RIVER PROJECT

MINE SITE
MINE SERVICES TANK FARM
DYKE SECTIONS

SCALE 1:250 OR AS NOTED

DWG. NO. H337697-4470-10-035-0004

REV. A