DWG. NO. H337697-4510-10-014-0011

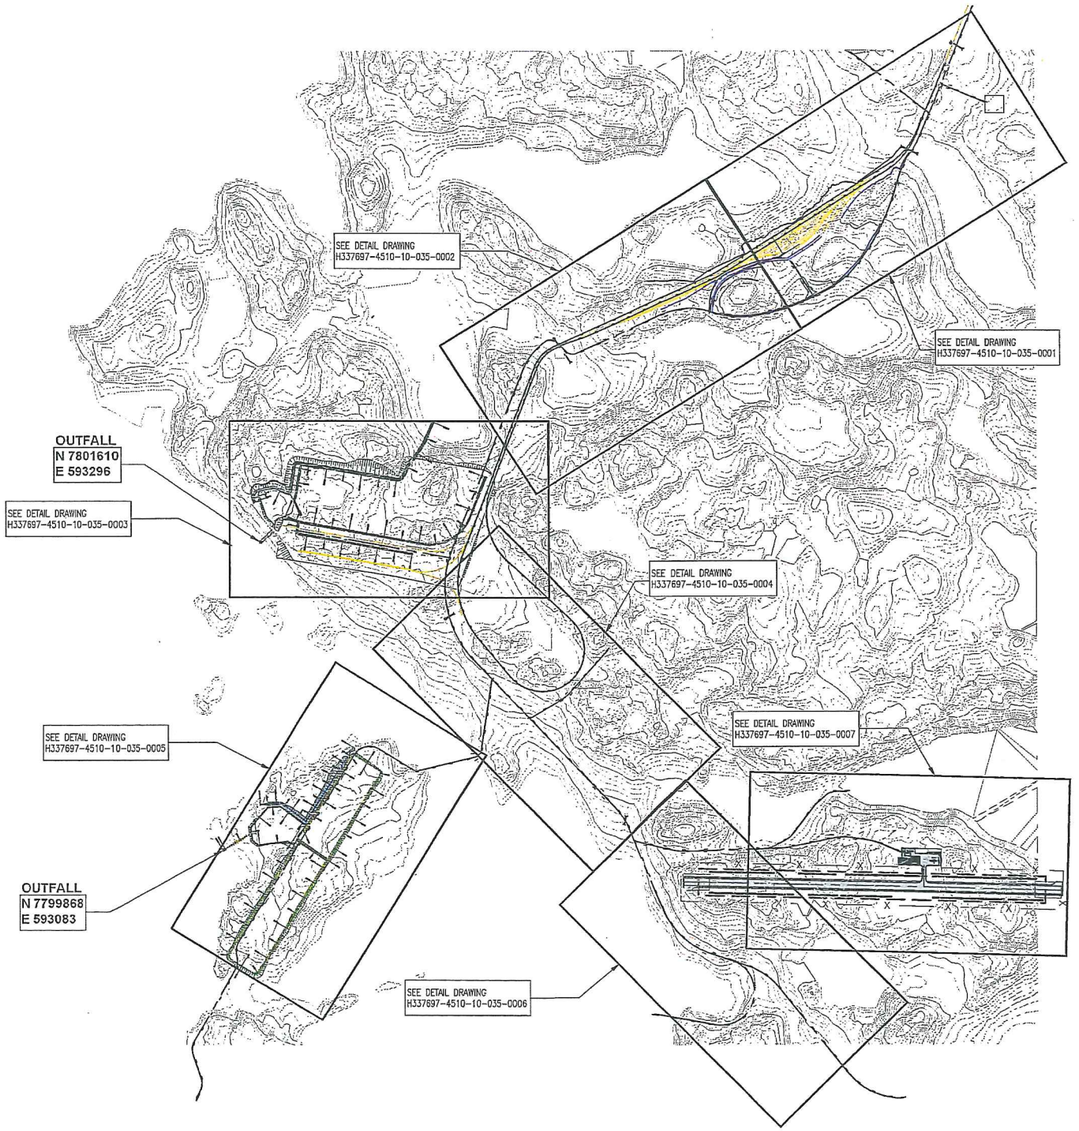

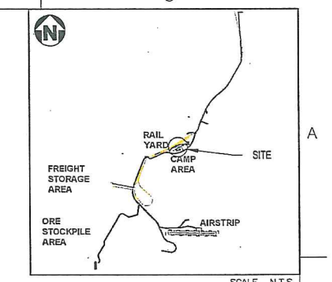

SCALE N.T.S.

KEY PLAN
STEENSBY SITE

SCALE 300 150 0 500 1000 1500 m

SCALE 1:15000

DRAWING NO.	DRAWING TITLE
REFERENCE DRAWINGS	

REGISTERED PROFESSIONAL ENGINEER J.W. CASSON LICENSEE Nov 3/11 NTINU

NO.	DESCRIPTION	BY	CHK'D	APP'D	DATE
B	ISSUED FOR INFORMATION	DF	TH	SP	11/11/03
A	ISSUED FOR INFORMATION	YH	RL	TH	11/09/16
REVISIONS					

REV.	ISSUE FOR	AUTH. BY	DATE
B	ENVIRONMENTAL PERMIT		2011/11/03
A	ENVIRONMENTAL PERMIT		2011/09/28
ISSUE AUTHORIZATION			

HATCH™

DESIGNED BY J.B. DATE	DRAWN BY Y.H. DATE
CHECKED BY T.H. DATE	DISCIP. ENGR. DATE
PROJ. DES. COORD. DATE	PROJ. ENGR. DATE
PROJ. MGR. DATE	

Baffinland Iron Mines Corporation

MARY RIVER PROJECT

STEENSBY INLET
STORM WATER MANAGEMENT
KEY PLAN

SCALE	DWG. NO.	REV.
OR AS NOTED	H337697-4510-10-014-0011	B

Nov 03, 2011 - 1:41pm Login name: (ot51283) Layout: DC KEY PLAN
Drawing Name: C:\pw\(projectdirs)\dfung\dms\4683\H337697-4510-10-014-0011.dwg